

SITE DATA		
NAME:	LAKE MYRA COUNTY PARK	
OWNER:	WAKE COUNTY	
DEVELOPER:	WAKE COUNTY	
CONTACT:	ERIC STAEHLE PLA, ASLA, SENIOR FACILITIES PROJECT MANAGER	
ADDRESS:	WAKE COUNTY OFFICE BUILDING, 11th FLOOR, RALEIGH, NC 27602	
PHONE NUMBER:	919.856.6369	
PROPERTY ADDRESS:	<u>WESTERN PARCEL:</u> 0 S SMITHFIELD ROAD	<u>EASTERN PARCEL:</u> 10505 POOLE ROAD
PARCEL ID NUMBER (PIN):	1763-51-9788	1763-84-1077
DEED BOOK AND PAGE:	DB: 12448, PG: 2075	DB: 12590, PG: 1251
ZONING DISTRICT:	WAKE COUNTY, ZONED R-40	WENDELL, ZONED R3
TOTAL LAND AREA:	91.81 ACRES	125.76 ACRES
PROPOSED DISTURBED AREA:	6.5 ACRES	12 ACRES
CURRENT USE:	UNDEVELOPED	UNDEVELOPED
PROPOSED USE:	PARK/RECREATION FACILITY	PARK/RECREATION FACILITY
EXISTING IMPERVIOUS AREA:		
PROPOSED IMPERVIOUS AREA:		
PROPOSED BUILDING:		
FLOOD INFORMATION:		
WATER AND SEWER SERVICE:		
ELECTRICAL SERVICE:		

Landscape Architect / Prime Consultant:
Susan Hatchell Landscape Architecture, PLLC
711 W. North Street
Raleigh, NC 27603
T: (919) 838-9600

Civil Engineer, Site Structural, and Surveyor:
NV5
3300 Regency Parkway, Suite 100
Cary, NC 27518

Architect:
Esse Architects
632 Pershing Road
Raleigh, NC 27608

Building Structural Engineer:
Lynch Mykins Structural Engineers, PC
301 N. West Street, Suite 105
Raleigh, NC 27603

MEP Engineer:
The Wooten Company
120 N Boylan Avenue
Raleigh, NC 27603

LAKE MYRA COUNTY PARK PARK CENTER

Wake County, North Carolina

JULY 27, 2026 – CONSTRUCTION DOCUMENT SET

SHEET INDEX

COVER SHEET

ARCHITECTURE
PC-G001 – ABBREVIATIONS, SYMBOLS, AND GENERAL NOTES
PC-G101 – CODE SUMMARY
PC-G102 – LIFE SAFETY PLAN
PC-G103 – UL DETAILS
PC-G104 – UL DETAILS
PC-G105 – UL DETAILS
PC-G106 – UL DETAILS
PC-A000 – 3D VIEWS
PC-A001 – PARTITIONS
PC-A101 – FIRST FLOOR PLAN
PC-A102 – BASEMENT PLAN
PC-A103 – DIMENSIONED FIRST FLOOR PLAN
PC-A104 – DIMENSIONED BASEMENT PLAN
PC-A105 – CONTROL JOINT PLANS
PC-A111 – REFLECTED CEILING PLAN FIRST FLOOR
PC-A112 – REFLECTED CEILING PLAN BASEMENT
PC-A121 – ROOF PLAN
PC-A131 – FINISH LEGEND
PC-A132 – FINISH PLANS AND SCHEDULE
PC-A133 – FINISH PLANS AND SCHEDULE
PC-A135 – SIGNAGE PLAN
PC-A136 – SIGNAGE DETAILS
PC-A140 – FURNITURE PLAN
PC-A201 – EXTERIOR ELEVATIONS
PC-A202 – EXTERIOR ELEVATIONS
PC-A203 – EXTERIOR PANEL LAYOUT
PC-A204 – EXTERIOR PANEL LAYOUT
PC-A301 – BUILDING SECTIONS
PC-A302 – BUILDING SECTIONS
PC-A400 – TYPICAL TOILET AND BATH ACCESSORIES
PC-A401 – ENLARGED TOILET PLANS AND ELEVATIONS
PC-A402 – ENLARGED TOILET PLANS AND ELEVATIONS
PC-A403 – INTERIOR ELEVATIONS
PC-A404 – INTERIOR ELEVATIONS
PC-A405 – INTERIOR ELEVATIONS
PC-A406 – ENLARGED STAIR PLANS AND DETAILS
PC-A407 – ENLARGED STAIR PLANS AND DETAILS
PC-A408 – ENLARGED STAIR PLANS AND DETAILS

PC-A409 – ENLARGED STAIR PLANS AND DETAILS
PC-A410 – ENLARGED STAIR PLANS AND DETAILS
PC-A411 – ENLARGED STAIR PLANS AND DETAILS
PC-A412 – ENLARGED STAIR PLANS AND DETAILS
PC-A421 – WALL SECTIONS
PC-A422 – WALL SECTIONS
PC-A423 – WALL SECTIONS
PC-A424 – WALL SECTIONS
PC-A425 – WALL SECTIONS
PC-A426 – WALL SECTIONS
PC-A427 – WALL SECTIONS
PC-A428 – WALL SECTIONS
PC-A429 – WALL SECTIONS
PC-A430 – WALL SECTIONS
PC-A431 – CANOPY DOWNSPOUT DETAILS
PC-A501 – PLAN DETAILS
PC-A502 – PLAN DETAILS
PC-A503 – PLAN DETAILS
PC-A504 – PLAN DETAILS
PC-A505 – AIR BARRIER DETAILS
PC-A506 – AIR BARRIER DETAILS
PC-A510 – MILLWORK DETAILS
PC-A511 – INTERIOR DETAILS
PC-A512 – INTERIOR DETAILS
PC-A513 – TRANSITION DETAILS
PC-A521 – HEAD, JAMB AND SILL DETAILS
PC-A522 – HEAD, JAMB AND SILL DETAILS
PC-A523 – HEAD, JAMB AND SILL DETAILS
PC-A524 – HEAD, JAMB AND SILL DETAILS
PC-A525 – ROOF DETAILS
PC-A526 – ROOF DETAILS
PC-A527 – ROOF DETAILS
PC-A528 – ROOF DETAILS
PC-A601 – DOOR SCHEDULE
PC-A602 – WINDOW SCHEDULE


STRUCTURAL
PC-S001 – GENERAL NOTES
PC-S002 – GENERAL NOTES

PC-S003 – GENERAL NOTES
PC-S004 – GENERAL NOTES
PC-S101 – PARK CENTER BASEMENT FOUNDATION AND SLAB PLAN
PC-S102 – PARK CENTER FIRST FLOOR SLAB PLAN
PC-S103 – PARK CENTER FIRST FLOOR FRAMING PLAN
PC-S104 – PARK CENTER ROOF FRAMING PLAN
PC-S301 – SECTIONS
PC-S302 – SECTIONS
PC-S303 – SECTIONS
PC-S501 – TYPICAL DETAILS
PC-S502 – TYPICAL DETAILS
PC-S503 – TYPICAL DETAILS
PC-S504 – TYPICAL DETAILS
PC-S505 – TYPICAL DETAILS

PLUMBING
PC-P001 – PLUMBING COVER SHEET
PC-P101 – FIRST FLOOR PLUMBING PLANS
PC-P102 – BASEMENT PLUMBING PLANS
PC-P501 – PLUMBING RISER DIAGRAMS
PC-P601 – PLUMBING DETAILS

MECHANICAL
PC-M001 – COVER SHEET
PC-M101 – DUCTWORK PLANS
PC-M201 – PIPING PLANS
PC-M401 – CONTROLS
PC-M601 – DETAILS
PC-M602 – DETAILS
PC-M701 – SCHEDULES

ELECTRICAL
PC-E001 – ELECTRICAL COVER SHEET
PC-E101 – POWER PLANS
PC-E201 – LIGHTING PLANS
PC-E401 – ELECTRICAL DETAILS
PC-E402 – FIRE ALARM DETAILS
PC-E501 – ELECTRICAL SCHEDULES

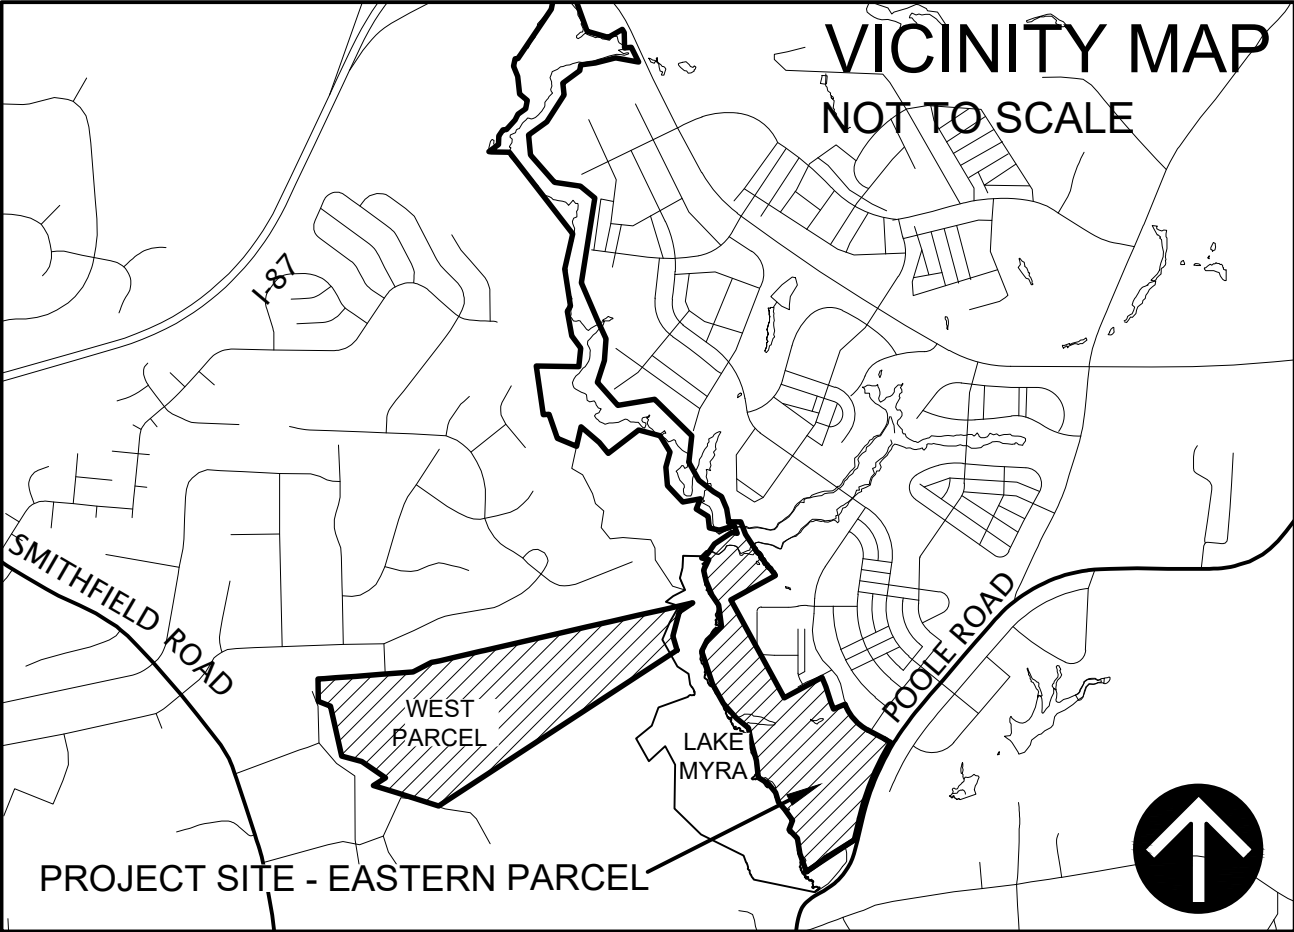


Susan Hatchell
Landscape Architecture, PLLC

Esse Architects

lynchmykins
IMEG

N|V|5
Delivering Solutions
Improving Lives

Wooten

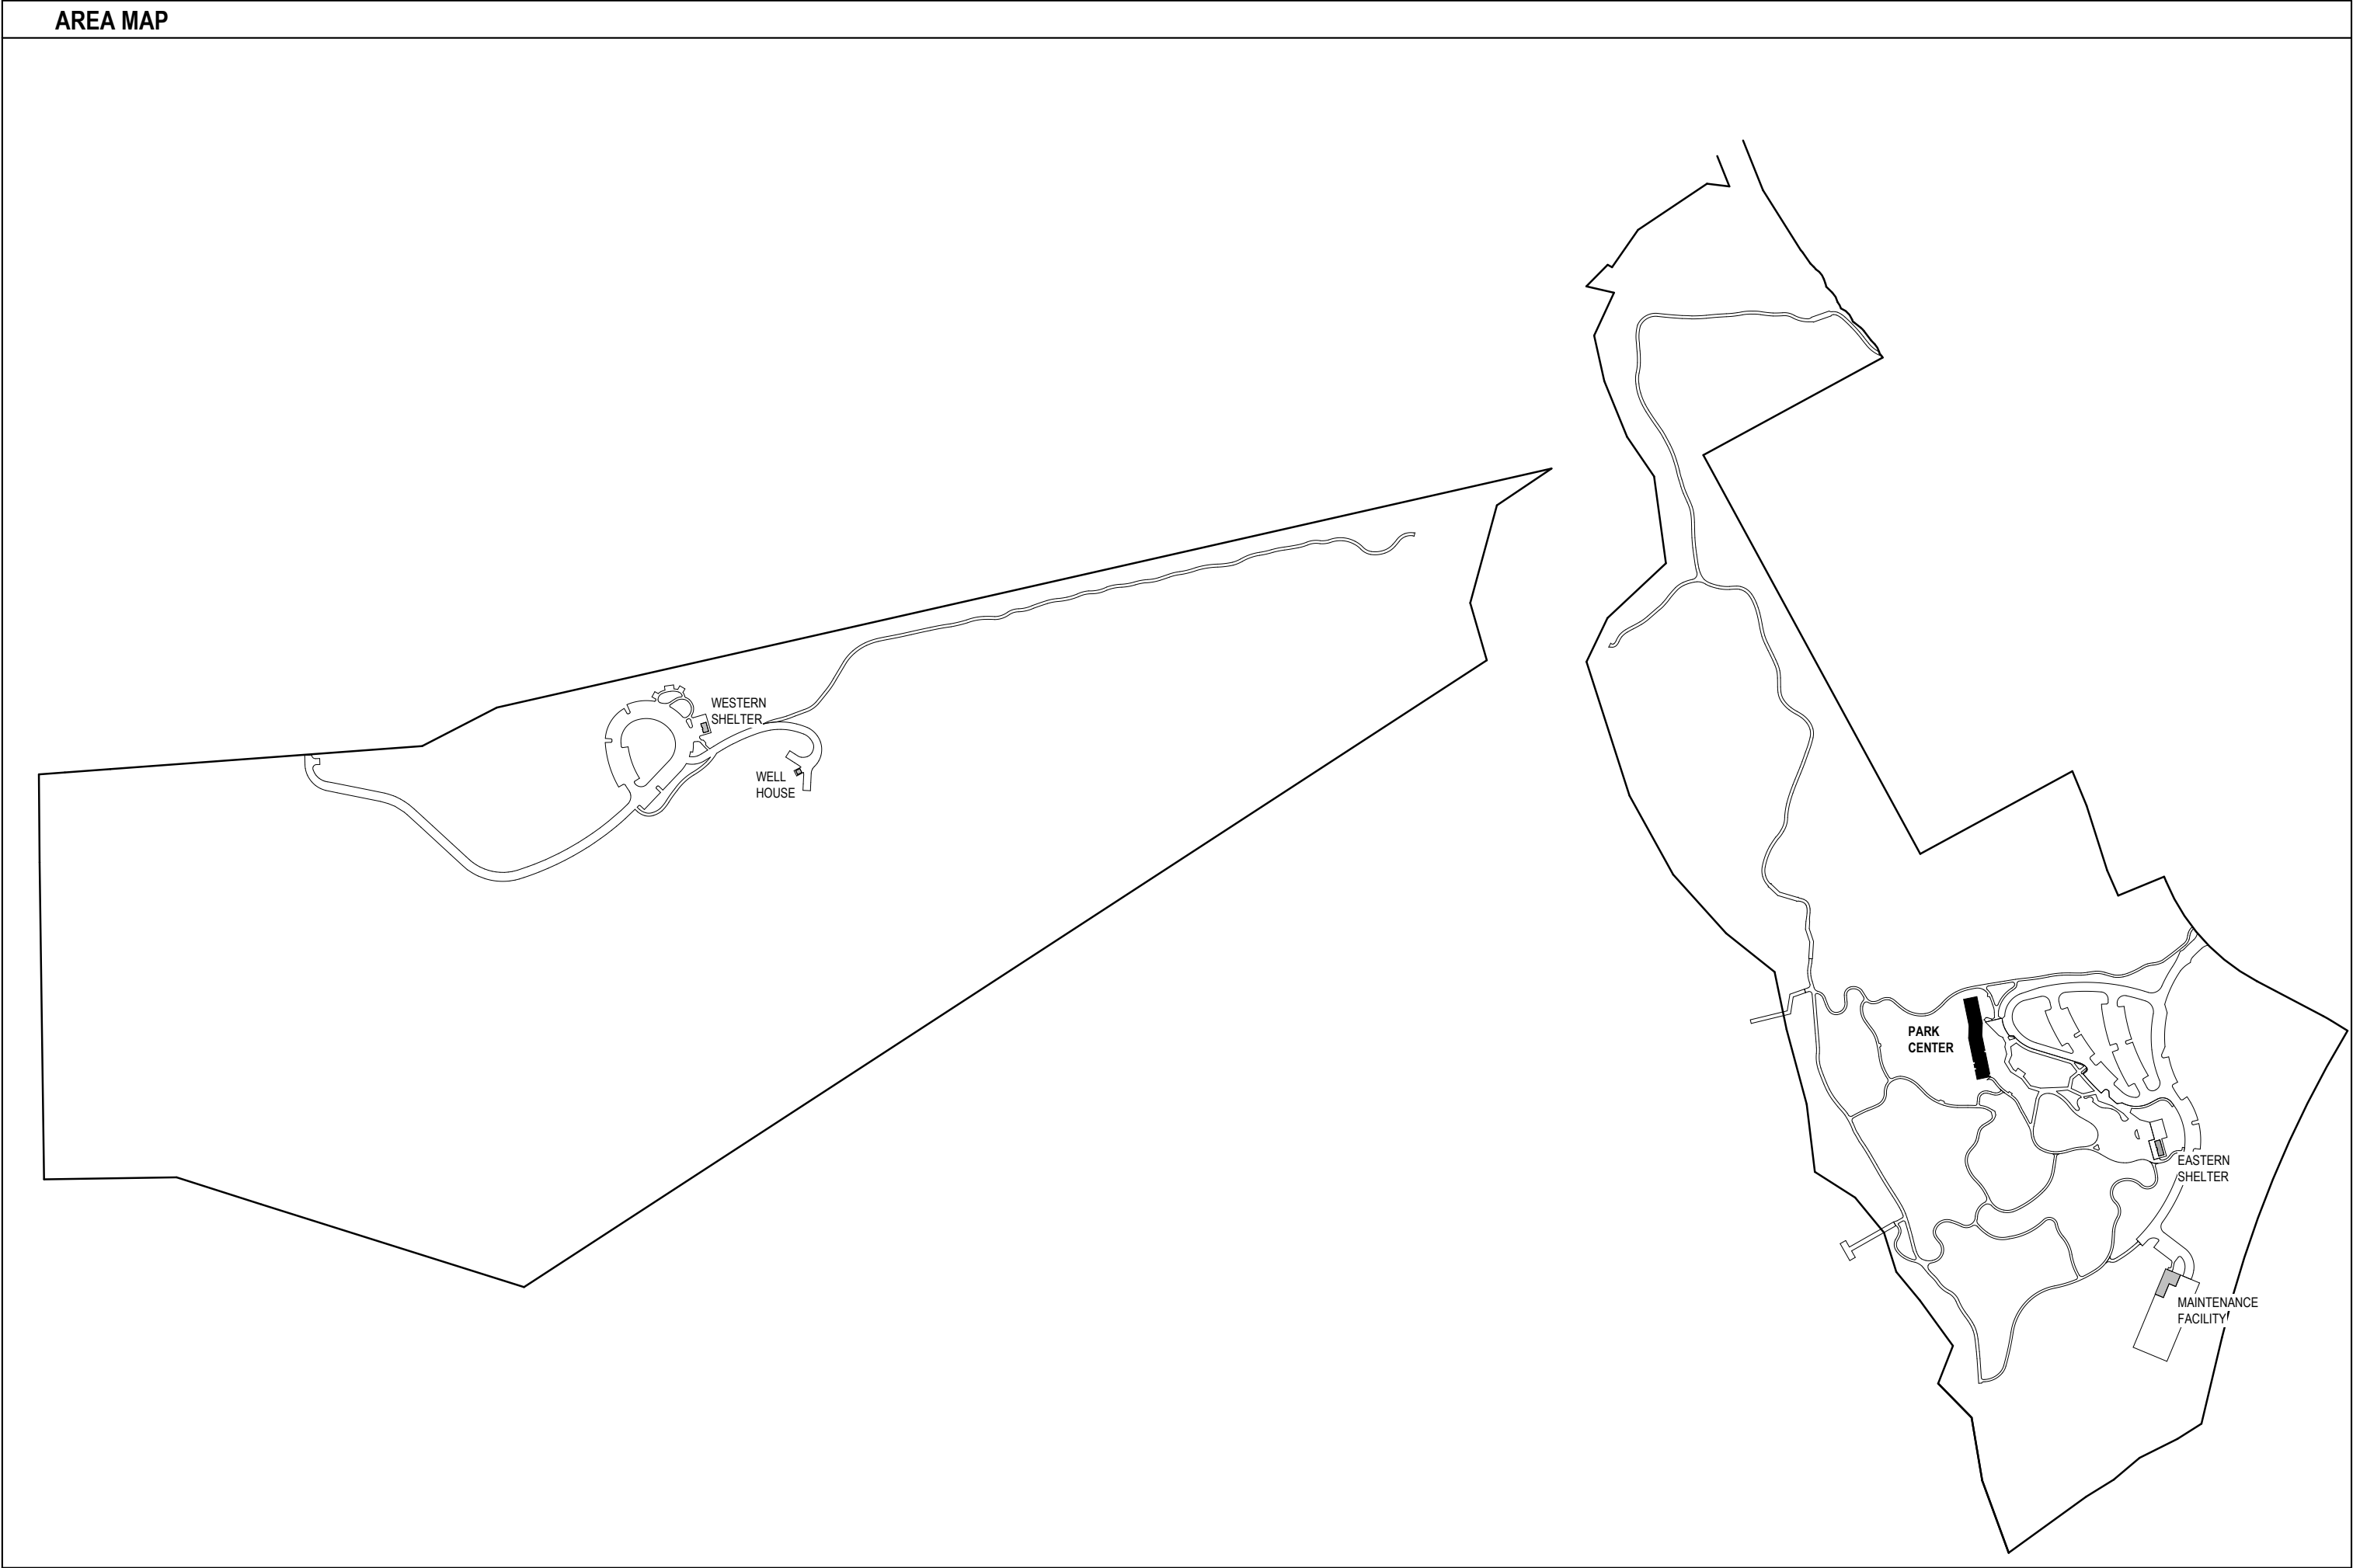

ABBREVIATIONS	
ABBR.	FULL DESCRIPTION
@	AT
A/C	AIR CONDITION(ER)(ING)
AB	AIR BARRIER
ACC	ACCESSIBLE
ACM	ALUMINUM COMPOSITE MATERIAL
ADJ	ADJACENT
AFF	ABOVE FINISH FLOOR
AL	ALUMINUM
ALT	ALTERNATE
ARCH	ARCHITECT(URAL)
BD	BOARD
BFF	BELOW FINISH FLOOR
BLDG	BUILDING
BLKG	BLOCKING
BOS	BOTTOM OF STEEL
BRG	BEARING
CG	CORNERGUARD
CJ	CONTROL JOINT
CL	CENTERLINE
CLG	CEILING
CLR	CLEAR/CLEARANCE
CMU	CONCRETE MASONRY UNIT
COL	COLUMN
CONC	CONCRETE
CONT	CONTINUOUS
CPT	CARPET
CW	CURTAIN WALL
DEMO	DEMOL(ISH)(ITION)
DF	DRINKING FOUNTAIN
DIA	DIAMETER
DIM	DIMENSION
DN	DOWN
DS	DOWNSPOUT
DTL	DETAIL
DWG	DRAWING
EA	EACH
EIFS	EXTERIOR INSULATION AND FINISH SYSTEM
ELEC	ELECTRICAL
EOD	EDGE OF DECK
EOS	EDGE OF STEEL
EQ	EQUAL
EWC	ELECTRIC WATER COOLER
EXST	EXISTING
EXT	EXTERIOR
FD	FLOOR DRAIN
FE	FIRE EXTINGUISHER
FEC	FIRE EXTINGUISHER CABINET
FF	FINISH FLOOR
FIN	FINISH
FLR	FLOOR
FPRF	FIREPROOFING
FRT	FIRE RETARDANT TREATED
FT	FOOT/FEET

ABBREVIATIONS	
ABBR.	FULL DESCRIPTION
FV	FIELD VERIFY
GA	GAUGE
GALV	GALVANIZED
GC	GENERAL CONTRACTOR
GFRC	GLASS FIBER REINFORCED CONCRETE
GL	GLASS
QWB	GYPSUM WALLBOARD
GYP	GYPSUM
HGT	HEIGHT
HM	HOLLOW METAL
HR	HOUR
HVAC	HEATING, VENTILATION, AND AIR CONDITIONING
INFO	NFORMATIONI
INT	INTERIOR
JT	JOINT
LAV	LAVATORY
LB	POUND
LH	LEFT HAND
MAX	MAXIMUM
MECH	MECHANICAL
MFR	MANUFACTURER
MIN	MINIMUM
MISC	MISCELLANEOUS
MO	MASONRY OPENING
MTL	METAL
N	NORTH
NA	NOT APPLICABLE
NC	NON-COMBUSTIBLE
NCBC	NORTH CAROLINA STATE BUILDING CODE
NIC	NOT IN CONTRACT
NO	NUMBER
NTS	NOT TO SCALE
OC	ON CENTER
OM	ORNAMENTAL METAL
OPP	OPPOSITE
PL	PLATE
PLAM	PLASTIC LAMINATE
PLBG	PLUMBING
PME	PLUMBING/MECHANICAL/ELECTRICAL
PT	PRESSURE-TREATED
PVC	POLYVINYL CHLORIDE
PWD	PLYWOOD
RCP	REFLECTED CEILING PLAN
RD	ROOF DRAIN
RDL	ROOF DRAIN LEADER
REF	REFRIGERATOR
REINF	REINFORCE(D)(ING)(MENT)
REQ	REQUIRED
RH	RIGHT HAND
RM	ROOM
RO	ROUGH OPENING
RTU	ROOF TOP UNIT
SCW	SOLID CORE WOOD

ABBREVIATIONS	
ABBR.	FULL DESCRIPTION
SF	SQUARE FOOT/FEET
SFT	STOREFRONT
SIM	SIMILAR
SPEC	SPECIFICATION
SPECS	SPECIFICATIONS
SQ	SQUARE
SS	STAINLESS STEEL
STD	STANDARD
STL	STEEL
SUSP	SUSPENDED
T&G	TONGUE AND GROOVE
THRU	THROUGH
TLT	TOILET
TOBB	TOP OF BOND BEAM
TOM	TOP OF MASONRY
TOP	TOP OF PARAPET
TOS	TOP OF STEEL
TSTAT	THERMOSTAT
TYP	TYPICAL
UL	UNDERWRITERS LABORATORY
UON	UNLESS OTHERWISE NOTED
VB	VAPOR BARRIER
VCT	VINYL COMPOSITION TILE
VIF	VERIFY IN FIELD
W/	WITH
W/I	WITHIN
W/O	WITHOUT
WC	WATER CLOSET
WD	WOOD
WT	WEIGHT
WWF	WELDED WIRE FABRIC

MATERIAL LEGEND	
CMU	
BATT INSULATION	
WOOD	
BRICK	
STEEL	
GROUT, MORTAR, SAND, OR PRECAST	
ALUMINUM	
CONCRETE	
CARPET	
SOIL FILL	
ROCK FILL	
GYPSON BOARD	
RIGID INSULATION	
PLYWOOD	
WOOD BLOCKING (CONTINUOUS)	
WOOD BLOCKING (INTERRUPTED)	

SYMBOL LEGEND	
ROOM NAME AND NUMBER	
DOOR NUMBER	
WALL TYPE	
WINDOW TYPE	
BUILDING ELEVATION	
INTERIOR ELEVATION	
BUILDING SECTION	
WALL SECTION	
EGRESS ARROW	
COLUMN BUBBLE	
PLAN OR SECTION DETAIL	
NORTH ARROW	

GENERAL NOTES	
1.	GENERAL CONTRACTOR IS RESPONSIBLE FOR OBTAINING PERMITS AND INSPECTIONS REQUIRED BY PUBLIC AUTHORITIES GOVERNING THE WORK.
2.	REVIEW DOCUMENTS AND VERIFY DIMENSIONS AND FIELD CONDITIONS. REPORT ANY CONFLICTS OR OMISSIONS TO THE ARCHITECT FOR CLARIFICATION PRIOR TO PERFORMING ANY WORK IN QUESTION.
3.	CONTRACTOR TO NOTIFY ARCHITECT OF ANY DISCREPANCIES BETWEEN ARCHITECTURAL AND CONSULTANT DRAWINGS AND SHALL OBTAIN WRITTEN CLARIFICATION FROM ARCHITECT BEFORE PROCEEDING WITH THE WORK IN QUESTION OR RELATED WORK.
4.	SUBMIT REQUESTS FOR SUBSTITUTIONS, REVISIONS, OR CHANGES TO ARCHITECT FOR REVIEW PRIOR TO PURCHASE, FABRICATION, OR INSTALLATION. COORDINATE WITH SPECIFICATIONS AS THESE MAY BE REQUIRED BEFORE BID DAY.
5.	OWNER WILL PROVIDE WORK NOTED "BY OTHERS" OR "NIC" UNDER SEPARATE CONTRACT. INCLUDE SCHEDULE REQUIREMENTS IN CONSTRUCTION PROGRESS SCHEDULE AND COORDINATE TO ASSURE ORDERLY SEQUENCE OF INSTALLATION, UNLESS OTHERWISE DIRECTED.
6.	NOTIFY ARCHITECT OF ANY CONFLICTS OR DISCREPANCIES WITH NIC ITEMS. COORDINATE TELECOMMUNICATIONS, DATA, AND SECURITY SYSTEM INSTALLATIONS.
7.	DO NOT SCALE DRAWINGS; WRITTEN DIMENSIONS GOVERN. IN CASE OF CONFLICT, CONSULT THE ARCHITECT.
8.	PROVIDE A PORTABLE FIRE EXTINGUISHER WITHIN 75 FOOT TRAVEL DISTANCE TO ALL PORTIONS OF THE BUILDING AND ADDITIONAL FIRE EXTINGUISHERS AS REQUIRED BY FIRE OR BUILDING FIELD INSPECTORS.
9.	PROVIDE ILLUMINATED EXIT SIGN OVER REQUIRED EXITS, WHERE SHOWN ON DRAWINGS, AND ADDITIONAL SIGNS AS REQUIRED BY FIRE OR BUILDING FIELD INSPECTORS. CONNECT EXIT SIGNS TO EMERGENCY POWER CIRCUITS. SEE ELECTRICAL DRAWINGS.
10.	PRIOR TO CORING SLAB FOR FLOOR POWER OR DATA, OR POURING AROUND POWER/DATA LOCATIONS, REVIEW LOCATIONS WITH ARCHITECT AND OWNER.
11.	GANG ADJACENT LIGHT SWITCHES AND COVER WITH A SINGLE PLATE.
12.	MAINTAIN INTEGRITY OF FIRE RESISTANCE RATING OF ALL RATED SHAFT ENCLOSURES AND RATED PARTITIONS BEHIND RECESSED WALL ACCESSORIES, SUCH AS FIRE EXTINGUISHER CABINETS, TOILET ACCESSORIES, AND ELECTRICAL BOXES.
13.	NO EXPOSED CONDUIT, WIRING, PIPING, OR BOXES ARE PERMITTED WITHOUT ARCHITECT AND OWNER APPROVAL, UNLESS SPECIFICALLY NOTED OTHERWISE.
14.	GENERAL CONTRACTOR WILL BE RESPONSIBLE FOR COORDINATION BETWEEN THE TRADES PROVIDING SYSTEMS IN OPEN CEILING CONDITIONS. COORDINATION DRAWINGS AND ANY CONFLICTS ARE TO BE REVIEWED WITH THE ARCHITECT PRIOR TO INSTALLATION.
15.	REFER TO THE PROJECT MANUAL FOR COMPLETE GENERAL REQUIREMENTS AND CONDITIONS OF THE CONTRACT. THE PROJECT MANUAL SHALL TAKE PRECEDENCE OVER THESE GENERAL NOTES IN THE EVENT OF A CONFLICT.
16.	IF PROVIDED, REFER TO ENLARGED PLANS AND PLAN DETAILS FOR ADDITIONAL INFORMATION AND DIMENSIONS.
17.	TYPICAL DETAILS SHOWN ON THE DRAWINGS SHALL BE INCORPORATED AT ALL APPROPRIATE LOCATIONS WHETHER OR NOT SPECIFICALLY REFERENCED AT EACH LOCATION.
18.	IN AREAS OF HARD CEILING, BUILDING SYSTEMS SHALL BE CONFIGURED TO AVOID OR MINIMIZE ABOVE-CEILING ACCESS. THE LOCATION OF ALL ACCESS DOORS MUST BE COORDINATED WITH AND APPROVED BY ARCHITECT PRIOR TO THE INSTALLATION OF ANY ABOVE-CEILING EQUIPMENT, DAMPERS, VALVES, JUNCTION BOXES, ETC. ANY ACCESS DOORS OR PANELS REQUIRED IN WALLS MUST ALSO BE COORDINATED WITH AND APPROVED BY THE ARCHITECT PRIOR TO THE INSTALLATION OF THE EQUIPMENT REQUIRING ACCESS.
19.	CONTRACTOR SHALL BE SOLELY RESPONSIBLE FOR THE ACCURACY OF HIS MEASUREMENTS AND TAKE-OFFS FOR MATERIAL ORDERS.
20.	VARIATIONS IN FLOOR LEVEL IN EXCESS OF 1/8" FOR EVERY 10'-0" (I.O.N.) SHALL BE LEVELED BY CONTRACTOR.

Susan Hatchell
Landscape Architecture, PLLC
711 W. North Street, Raleigh, NC 27603
p: 919-838-9600 f: 919-838-9700



ABBREVIATIONS,
SYMBOLS, AND
GENERAL NOTES

LAKE MYRA COUNTY PARK
Wake County, NC

REVISIONS

Date: 07/27/26

PC-G001

2018 APPENDIX B - PARK CENTER
BUILDING CODE SUMMARY FOR ALL COMMERCIAL PROJECTS
(EXCEPT 1 AND 2-FAMILY DWELLINGS AND TOWNHOUSES)

NAME OF PROJECT: LAKE MYRA COUNTY PARK
ADDRESS: EASTERN PARCEL - 10505 POOLE ROAD, WENDELL, NC 27591

OWNER: ERIC STAETHELE PHONE #: (919)856-6369 E-MAIL: eric.staethle@wake.gov
AUTHORIZED AGENT: JENNIFER STEED PHONE #: (919)845-8397 E-MAIL: jennifer@susanhatchell.com

OWNED BY: COUNTY PRIVATE STATE
CODE ENFORCEMENT JURISDICTION: CITY: RALEIGH, NC COUNTY: WAKE STATE

CONTACT: JENNIFER STEED, SUSAN HATCHELL LANDSCAPE ARCHITECTURE

DESIGNER	FIRM	NAME	LICENSE #	PHONE #	EMAIL
ARCHITECTURAL	ESSE ARCHITECTS	MIRANDA POTTHOFF	11663	(919)270-6455	miranda@esse-architects.com
LANDSCAPE	SUSAN HATCHELL LANDSCAPE ARCH.	SUSAN HATCHELL	528	(919)845-8397	susan@susanhatchell.com
CIVIL	NVS	MICHAEL ALLEN	22514	(919)858-1888	michael.allen@nvs.com
ELECTRICAL	THE WOOTEN COMPANY	ROBERT EGAN	16765	(919)828-0531	began@thewootencompany.com
FIRE ALARM	THE WOOTEN COMPANY	ROBERT EGAN	16765	(919)828-0531	began@thewootencompany.com
PLUMBING	THE WOOTEN COMPANY	SCOTT ENNIS	029728	(919)828-0531	sennis@sigmaes.com
MECHANICAL	THE WOOTEN COMPANY	SCOTT ENNIS	029728	(919)828-0531	sennis@sigmaes.com
SPRINKLER	N/A				
STRUCTURAL	LYNCH MYKINS / IMEG	SCOTT FRANCIS	044996	(757) 502-8527	scott.m.francis@imegcorp.com
RETAINING WALLS	LYNCH MYKINS / IMEG	SCOTT FRANCIS	044996	(757) 502-8527	scott.m.francis@imegcorp.com

2018 NC BUILDING CODE: NEW CONSTRUCTION PHASED CONSTRUCTION
1ST TIME INTERIOR COMPLETION RENOVATION
SHELL/CORE ADDITION

2018 NC EXISTING BUILDING CODE: PRESCRIPTIVE REPAIR CHAPTER 14
ALTERATION: LEVEL I LEVEL II LEVEL III
HISTORIC CHANGE OF USE

CONSTRUCTED N/A CURRENT OCCUPANCY (CHAPTER 3) N/A
RENOVATED N/A PROPOSED OCCUPANCY (CHAPTER 3) N/A

OCCUPANCY CATEGORY: (TABLE 1604.5) CURRENT: I II III IV
PROPOSED: I II III IV

BASIC BUILDING DATA

CONSTRUCTION TYPE: I-A I-B II-A II-B III-A III-B IV V-A V-B
SPRINKLERS: N/A YES NO PARTIAL
STANDPIPES: N/A NFPA 13 NFPA 13R NFPA 13 D
CLASS 1 WET CLASS 1 DRY CLASS II WET CLASS II DRY
CLASS III WET CLASS III DRY
FIRE DISTRICT: NO YES FLOOD HAZARD AREA: NO YES
SPECIAL INSPECTIONS REQUIRED: NO YES

GROSS BUILDING AREA TABLE:

FLOOR	EXISTING (SQ FT)	NEW (SQ FT)	SUB-TOTAL
6TH FLOOR	N/A	N/A	N/A
5TH FLOOR	N/A	N/A	N/A
4TH FLOOR	N/A	N/A	N/A
3RD FLOOR	N/A	N/A	N/A
2ND FLOOR	N/A	N/A	N/A
MEZZANINE	N/A	N/A	N/A
1ST FLOOR	N/A	7,931	7,931
BASEMENT	N/A	3,086	3,086
TOTAL			11,017

ALLOWABLE AREA
PRIMARY OCCUPANCY: ASSEMBLY A-1 A-2 A-3 A-4 A-5
BUSINESS EDUCATIONAL FACTORY F-1 MODERATE F-2 LOW
HAZARDOUS H-1 DETONATE H-2 DEFLAGRATE H-3 COMBUST H-4 HEALTH H-5 HPM
INSTITUTIONAL I-1 CONDITION I-2 CONDITION 2 I-3 CONDITION 1 I-4 CONDITION 1 I-2 CONDITION 2 I-3 CONDITION 1 I-4 CONDITION 1 I-2 CONDITION 2 I-3 CONDITION 1 I-4 CONDITION 1
MERCANTILE RESIDENTIAL R-1 R-2 R-3 R-4
STORAGE S-1 S-1 HIGH PILED S-2 S-2 HIGH PILED STORAGE GARAGE OPEN
UTILITY AND MISCELLANEOUS REPAIR GARAGE PARKING GARAGE ENCLOSED

ACCESSORY OCCUPANCY CLASSIFICATION: NA
INCIDENTAL USES: TABLE 509
SPECIAL USES (CHAPTER 4 - LIST CODE SECTIONS): NA
SPECIAL PROVISIONS (CHAPTER 5 - LIST CODE SECTIONS): NA
MIXED OCCUPANCY: NO YES SEPARATION: 2_HR EXCEPTION

ACTUAL AREA OF OCCUPANCY A + ACTUAL AREA OF OCCUPANCY B < 1
ALLOWABLE AREA OF OCCUPANCY B

FIRE AREA 1: $\frac{1,916}{16,625} + \frac{464}{30,625} = \frac{0.115 + 0.015}{0.13} < 1$

FIRE AREA 2: $\frac{1,110}{16,625} + \frac{3,207}{40,250} = \frac{0.067 + 0.080}{0.147} < 1$

THE PORTION OF THE BUILDING INCLUDING THE CLASSROOMS AND THEIR ASSOCIATED STORAGE ROOMS IS SEPARATED FROM THE OTHER OCCUPANCIES IN THE BUILDING BY A 2-HR FIRE BARRIER, CREATING FIRE AREA 1. THE REMAINING PORTION OF THE FIRST FLOOR IS FIRE AREA 2. BOTH FIRE AREAS INCLUDE A MIX OF OCCUPANCIES A-3, B, AND/OR S-1. BOTH FIRE AREAS ARE NON-SEPARATED MIXED USE, WITH A-3 CONTROLLING. THE BASEMENT UNDER THE CLASSROOMS IS FIRE AREA 3 AND INCLUDES ONLY S-1 OCCUPANCY.

STORY NO.	DESCRIPTION AND USE	(A) BLDG AREA PER STORY (ACTUAL)	(B) TABLE 506.2	(C) AREA FOR FRONTAGE INCREASE	(D) AREA FOR FRONTAGE INCREASE	(E) ALLOWABLE BUILDING AREA OR UNLIMITED	(F) MAXIMUM BUILDING AREA*
1	FIRE AREA 1 - CLASSROOMS A-3	1,916	9,500	75%	0%	16,625	33,250
1	FIRE AREA 1 - STORAGE S-1	464	17,500	75%	0%	30,625	61,250
1	FIRE AREA 2 - EXHIBIT A-3	1,110	9,500	75%	0%	16,625	33,250
1	FIRE AREA 2 - BUSINESS B	3,207	23,000	75%	0%	40,250	80,500
B	FIRE AREA 3 - MECH/STOR S-1	2,877	17,500	75%	0%	30,625	61,250

OCCUPANCY A-3 IS THE MOST RESTRICTIVE AND CONTROLS BOTH FIRE AREAS 1 & 2.

- FRONTAGE AREA INCREASES FROM SECTION 506.2 ARE COMPUTED THIS:
A. PERIMETER WHICH FRONTS A PUBLIC WAY OR OPEN SPACE HAVING 20 FEET MINIMUM WIDTH = 510 FT
B. TOTAL BUILDING PERIMETER = 510 FT (P)
C. RATIO (F/P) = 510 / 510 = 1 (F/P)
D. W = MINIMUM WIDTH OF PUBLIC WAY = 30 FT (W)
E. PERCENT OF FRONTAGE INCREASE $I = 100 [510 / 510 - 0.25] \times 30 / 30 = 75 (\%)$
- UNLIMITED AREA APPLICABLE UNDER CONDITIONS OF SECTION 507.
- MAXIMUM BUILDING AREA = TOTAL NUMBER OF STORIES IN BUILDING X D (MAXIMUM 2 STORIES) (504.4)
- THE MAXIMUM AREA OF PARKING GARAGES MUST COMPLY WITH TABLE 406.5.4.
- FRONTAGE INCREASE IS BASED ON THE UNSPRINKLERED AREA VALUE IN TABLE 506.2.

ALLOWABLE HEIGHT

		ALLOWABLE	SHOWN ON PLANS	CODE REFERENCE ¹
BLDG HEIGHT IN FEET	TABLE 504.3 ²	55	27'	TABLE 504.3
BLDG HEIGHT IN STORIES	TABLE 504.4 ³	2	2	TABLE 504.4

¹ PROVIDE CODE REFERENCE IF THE "SHOWN ON PLANS" QUANTITY IS NOT BASED ON TABLE 504.3 OR 504.4.
² THE MAXIMUM HEIGHT OF AIR TRAFFIC CONTROL TOWERS MUST COMPLY WITH TABLE 412.3.1.

³ THE MAXIMUM HEIGHT OF OPEN PARKING GARAGES MUST COMPLY WITH TABLE 406.5.4.

FIRE PROTECTION REQUIREMENTS

BUILDING ELEMENT	FIRE SEPARATION DISTANCE (FEET)	RATING REQ'D	PROVIDED (W/ REDUCTION)	DETAIL # AND SHEET #	DESIGN # FOR RATED ASSEMBLIES	DESIGN # FOR RATED PENETRATION	DESIGN # FOR RATED JOINTS
STRUCTURAL FRAME, INCL. COLUMNS, GIRDERS, TRUSSES	OVER 30'	0	0				
BEARING WALLS							
EXTERIOR							
NORTH	OVER 30'	0	0				
EAST	OVER 30'	0	0				
WEST	OVER 30'	0	0				
SOUTH	OVER 30'	0	0				
INTERIOR							
NON-BEARING WALLS & PARTITIONS							
EXTERIOR							
NORTH	OVER 30'	N/A	N/A				
EAST	OVER 30'	N/A	N/A				
WEST	OVER 30'	N/A	N/A				
SOUTH	OVER 30'	N/A	N/A				
INTERIOR WALLS & PARTITIONS	N/A	N/A	N/A				
FLOOR CONSTRUCTION INCLUDING SUPPORTING BEAMS AND JOISTS	N/A	N/A	0				
FLOOR CEILING ASSEMBLY		2	2	PC-G105	UL D859		
COLUMNS SUPPORTING FLOORS		0	0				
ROOF CONSTRUCTION INCLUDING SUPPORTING BEAMS AND JOISTS	N/A	N/A	0				
ROOF CEILING ASSEMBLY	N/A	N/A	0				
COLUMNS SUPPORTING ROOF	N/A	N/A	0				
SHAFT ENCLOSURES - EXIT	N/A	N/A	0				
SHAFT ENCLOSURES - OTHER	N/A	N/A	0				
CORRIDOR SEPARATION	N/A	N/A	0				
OCCUPANCY/FIRE BARRIER SEPARATION	2	2		PC-G103, PC-G104	U419, U415		HW D 0016
PARTY/FIRE WALL SEPARATION	N/A	N/A	0				
SMOKE BARRIER SEPARATION	N/A	N/A	0				
SMOKE PARTITION	N/A	N/A	0				
TENANT/DWELLING UNIT/SLEEPING UNIT SEPARATION	N/A	N/A	0				
INCIDENTAL USE SEPARATION	N/A	N/A	0				

* INDICATE SECTION NUMBER PERMITTING REDUCTION

PERCENTAGE OF WALL OPENING CALCULATIONS

FIRE SEP DISTANCE (FEET) FROM PROPERTY LINES	DEGREE OF OPENINGS PROTECTION (TABLE 705.8)	ALLOWABLE AREA (%)	ACTUAL SHOWN ON PLANS (%)
OVER 30'	NO LIMIT		

LIFE SAFETY SYSTEM REQUIREMENTS

EMERGENCY LIGHTING: NO YES
EXIT SIGNS: NO YES
FIRE ALARM: NO YES
SMOKE DETECTION SYSTEMS: NO YES PARTIAL
CARBON MONOXIDE DETECTION: NO YES

LIFE SAFETY PLAN REQUIREMENTS

LIFE SAFETY PLAN SHEET # PC-G102
FIRE AND/OR SMOKE WALL LOCATIONS (CHAPTER 7)
ASSUMED AND REAL PROPERTY LINE LOCATIONS (IF NOT ON THE SITE PLAN) N/A
EXTERIOR WALL OPENING AREA WITH RESPECT TO DISTANCE TO ASSUMED PROPERTY LINES (705.8) N/A
OCCUPANCY USE FOR EACH AREA AS IT RELATES TO OCCUPANT LOAD CALCULATIONS (TABLE 1004.1.2)
OCCUPANT LOADS FOR EACH AREA
EXIT ACCESS TRAVEL DISTANCES (1017)
COMMON PATH OF TRAVEL DISTANCES (TABLES 1006.2.1 & 1006.3.2(1))
DEAD END LENGTHS (1020.4) NONE
CLEAR EXIT WIDTHS FOR EACH EXIT DOOR
MAXIMUM CALCULATED OCCUPANT LOAD CAPACITY EACH EXIT DOOR CAN ACCOMMODATE BASED ON EGRESS WIDTH (1005.3)
ACTUAL OCCUPANT LOAD FOR EACH EXIT DOOR
A SEPARATE SCHEMATIC PLAN INDICATING WHERE FIRE RATED FLOOR/CEILING AND/OR ROOF STRUCTURE IS PROVIDED FOR OCCUPANCY SEPARATION
LOCATION OF DOORS WITH PANIC HARDWARE (1010.1.10)
LOCATION OF DOORS WITH DELAYED EGRESS LOCKS AND THE AMOUNT OF DELAY (1010.1.9.7) N/A
LOCATION OF DOORS WITH ELECTROMAGNETIC EGRESS LOCKS (1010.1.9.9) N/A
LOCATION OF DOORS EQUIPPED WITH HOLD OPEN DEVICES N/A
LOCATION OF EMERGENCY ESCAPE WINDOWS (1030) N/A
THE SQUARE FOOTAGE OF EACH FIRE AREA (202)
THE SQUARE FOOTAGE OF EACH SMOKE COMPARTMENT FOR OCCUPANCY CLASSIFICATION I-2 (407.5) N/A
NOTE ANY CODE EXCEPTIONS OR TABLE NOTES THAT MAY HAVE BEEN UTILIZED REGARDING THE ITEMS ABOVE NONE

ACCESSIBLE DWELLING UNITS (SECTION 1107) N/A

TOTAL ACCESSIBLE UNITS	ACCESSIBLE UNITS PROVIDED	TYPE A UNITS REQUIRED	TYPE A UNITS PROVIDED	TYPE B UNITS REQUIRED	TYPE B UNITS PROVIDED	TOTAL - ACCESSIBLE UNITS PROVIDED

ACCESSIBLE PARKING (SECTION 1106) - SEE COVER SHEET OF EASTERN PARCEL SITE DRAWING SET.

LOT OR PARKING AREA	TOTAL # PARKING REQUIRED	PROVIDED	# OF ACCESSIBLE SPACES PROVIDED REGULAR W/ 5' ACCESS AISLE	VAN SPACE WITH 132" ACC. AISLE	8' ACC. AISLE	TOTAL # ACCESSIBLE UNITS PROVIDED
PARK CENTER	24					
MAINTENANCE FAC.	6	103				
PICNIC SHELTER	8	STANDARD SPACES	8			
PLAYGROUND	34					
BOATING	4					
FISHING	4					
TOTAL	80	103	8		2	10

PARKING SPACES LISTED HERE INCLUDES ALL STANDARD VEHICLE SPACES REQUIRED AND PROVIDED FOR THE EASTERN PARCEL. SEE SHEET COVER SHEET OF EASTERN PARCEL SITE DRAWING SET FOR ADDITIONAL PARKING INFO.

PLUMBING FIXTURE REQUIREMENTS (TABLE 2902.1) PARK CENTER ONLY.

USE	WATER CLOSETS	URINALS	LAVATORIES	SHOWERS & TUBS	DRINKING FOUNTAINS
	MALE FEMALE UNISEX		MALE FEMALE UNISEX	MALE FEMALE	REGULAR ACCESSIBLE
A-3	1.5 2.8		0.9 0.9	0 0	0.74
B	0.7 0.7		0.2 0.2	0 0	0.33
S-1	0.07 0.07		0.07 0.07	0 0	0.01
REQUIRED	2.27->3	3.57->4	0 0	1.17->2 1.17->2	0 0 0 1.08->2
PROVIDED	3 4	1 2	2 2	0 0 0 2	2 2

SPECIAL APPROVALS

LOCAL JURISDICTION, DEPARTMENT OF INSURANCE, OSC, DPI, DHHS, ETC., DESCRIBE BELOW.

ENERGY SUMMARY

ENERGY REQUIREMENTS:

THE FOLLOWING DATA SHALL BE CONSIDERED MINIMUM AND ANY SPECIAL ATTRIBUTE REQUIRED TO MEET THE ENERGY CODE SHALL ALSO BE PROVIDED. EACH DESIGNER SHALL FURNISH THE REQUIRED PORTIONS OF THE PROJECT INFORMATION FOR THE PLAN DATA SHEET. IF PERFORMANCE METHOD, STATE THE ANNUAL ENERGY COST FOR THE STANDARD REFERENCE DESIGN VS. ANNUAL ENERGY FOR THE PROPOSED DESIGN.

EXISTING BUILDING ENVELOPE COMPLIES WITH CODE: YES (REMANDER OF THIS SECTION IS NOT APPLICABLE) NO
EXEMPT BUILDING: YES NO PROVIDE CODE OR STATUTORY REFERENCE:
CLIMATE ZONE: N/A 3A 4A 5A
METHOD COMPLIANCE: ENERGY CODE PERFORMANCE ENERGY CODE PRESCRIPTIVE OTHER - PERFORMANCE
ASHRAE 90.1 PERFORMANCE ASHRAE 90.1 PRESCRIPTIVE
(IF "OTHER" SPECIFY SOURCE HERE)

THERMAL ENVELOPE (PRESCRIPTIVE METHOD ONLY)

ROOF/CEILING ASSEMBLY - STANDING SEAM: SEE PC-A421 THROUGH PC-A430: STANDING SEAM ROOF / MIN. R-30
DESCRIPTION OF ASSEMBLY: CONTINUOUS RIGID INSULATION / NOMINAL 2" WOOD DECK
U-VALUE OF TOTAL ASSEMBLY: U-0.02
R-VALUE OF INSULATION: MIN. R-30 CONTINUOUS INSULATION. R-43 SHOWN IN DETAILS
SKYLIGHTS IN EACH ASSEMBLY: N/A
U-VALUE OF SKYLIGHT: N/A
SKYLIGHTS AREA IN EACH ASSEMBLY: N/A
EXTERIOR WALLS - FIBER CEMENT CLADDING: SEE PC-A421 THROUGH PC-A430: 8" METAL STUDS W/ MIN. R-19 BATT INSULATION / 5/8" SHEATHING / AIR-WEATHER BARRIER / MIN. R-10 CONT. RIGID INSULATION / AIRSPACE / FIBER CEMENT CLADDING
DESCRIPTION OF ASSEMBLY: N/A
U-VALUE OF TOTAL ASSEMBLY: U-0.037
R-VALUE OF INSULATION: MIN. R-19 + R-10 CONTINUOUS INSULATION. R-19 + R-15C1 SHOWN IN DETAILS
OPENINGS (WINDOWS & DOORS):
U-VALUE OF ASSEMBLY: U-0.45
SOLAR HEAT GAIN COEF: 0.25
PROJECTION FACTOR: 0.00
DOOR R-VALUES: ALUMINUM ENTRANCE - R-1.3 / HOLLOW METAL - R-2.0

WALLS ADJACENT TO UNCONDITIONED SPACE (EACH ASSEMBLY):

DESCRIPTION OF ASSEMBLY:
U-VALUE OF TOTAL ASSEMBLY:
R-VALUE OF INSULATION:
OPENINGS (WINDOWS & DOORS):
U-VALUE OF ASSEMBLY:
SOLAR HEAT GAIN COEF:
PROJECTION FACTOR:
DOOR R-VALUES: HOLLOW METAL - R-2.0

WALLS BELOW GRADE: SEE PC-A421 THROUGH PC-A430: CAST IN PLACE CONCRETE WALL W/ WATERPROOFING ON EXTERIOR SIDE AND 3" RIGID OR R-15 BATT INSULATION AT INTERIOR.
DESCRIPTION OF ASSEMBLY:
U-VALUE OF TOTAL ASSEMBLY: U-0.064 AT BASEMENT, U-0.08 AT CRAWLSPACE
R-VALUE OF INSULATION: R-13 AT BASEMENT, R-15 AT CRAWLSPACE

FLOORS - UNCONDITIONED:

DESCRIPTION OF ASSEMBLY: N/A
U-VALUE OF TOTAL ASSEMBLY:
R-VALUE OF INSULATION:

FLOOR SLAB ON GRADE:

DESCRIPTION OF ASSEMBLY: SEE PC-A421 THROUGH PC-423, PC-A426 AND PC-A429: 4" OR 6" CONCRETE ON A VAPOR BARRIER ON DRAINAGE STONE ON GRADE
U-VALUE OF TOTAL ASSEMBLY:
R-VALUE OF INSULATION: R-15 CONTINUOUS PERIMETER INSULATION
HORIZONTAL/VERTICAL REQMT: VERTICAL TO TOP OF FOOTING AT WALLS / 2'-0" HORIZONTAL AT ENTRANCES AND DOORS
SLAB HEATED: N/A

STRUCTURAL DESIGN

DESIGN LOADS:

IMPORTANCE FACTORS: SNOW (ls): 0.8 1.0 1.1 1.2
SEISMIC (ls): 1.0 1.25 1.5

LIVE LOADS:

ROOF 20_psf
MEZZANINE N/A_psf
FLOOR 100_psf
GROUND SNOW LOAD: 15_psf

WIND LOAD:

ULTIMATE WIND SPEED 116_MPH (ASCE-7)
EXPOSURE CATEGORY N/A B C D

SEISMIC DESIGN CATEGORY:

N/A A B C D

PROVIDE THE FOLLOWING SEISMIC PARAMETERS:

RISK FACTOR (TABLE 1604.5): N/A I II III IV

SPECIAL RESPONSE ACCELERATION: Ss 11.2 %g S1 5.7 %g

SITE CLASSIFICATION (ASCE 7):

N/A A B C D E F
DATA SOURCE: FIELD TEST PRESUMPTIVE HISTORICAL DATA
BASIC STRUCTURAL SYSTEM: BEARING WALL BLDG FRAME MOMENT FRAME
DUAL W/ SPECIAL MOMENT FRAME INVERTED PENDULUM
DUAL W/ INTERMEDIATE R/C OR SPECIAL STEEL

N/A SIMPLIFIED EQUIVALENT LATERAL FORCE DYNAMIC
ANALYSIS PROCEDURE: ARCHITECTURAL, MECHANICAL, COMPONENTS ANCHORED: YES NO
LATERAL DESIGN CONTROL: N/A EARTHQUAKE WIND
SOIL BEARING CAPACITIES: 2,500_psf

PILE SIZE, TYPE & CAPACITY

N/A

MECHANICAL DESIGN THIS IS THE BASE BID CONDITION AT THE PARK CENTER. THERE IS A BID ALTERNATE FOR GEOTHERMAL. SEE MECHANICAL DRAWINGS.

MECHANICAL SUMMARY: MECHANICAL SYSTEMS, SERVICE SYSTEMS AND EQUIPMENT
METHOD OF COMPLIANCE: PERSPECTIVE ENERGY COST/BUDGET

THERMAL ZONE: 4A WINTER DRY BULB: 19.7 DEGREES F
SUMMER DRY BULB: 95 DEGREES F

INTERIOR DESIGN COND: WINTER DRY BULB: 68 DEGREES F
SUMMER DRY BULB: 75 DEGREES F
RELATIVE HUMIDITY: 50 DEGREES F

BUILDING HEATING LOAD: 53.17 MBH
BUILDING COOLING LOAD: 8.25 TONS

MECHANICAL SPACING CONDITIONING SYSTEM

UNITARY: DESCRIPTION OF UNIT: SPLIT SYSTEM HEAT PUMPS
HEATING EFFICIENCY: SEE SCHEDULES ON M SHEETS
COOLING EFFICIENCY: SEE SCHEDULES ON M SHEETS
SIZE CATEGORY OF UNIT: SEE SCHEDULES ON M SHEETS

BOILER: SIZE CATEGORY: N/A
IF OVERSIZED STATE REASON

CHILLER: SIZE CATEGORY: N/A
IF OVERSIZED STATE REASON

LIST EQUIPMENT EFFICIENCIES: SEE M SHEETS

ELECTRICAL DESIGN SEE ELECTRICAL DRAWINGS

ELECTRICAL SYSTEMS AND EQUIPMENT

METHOD OF COMPLIANCE: ENERGY CODE PERFORMANCE ENERGY CODE PRESCRIPTIVE N/A
ASHRAE 90.1 PERFORMANCE ASHRAE 90.1 PRESCRIPTIVE

LIGHTING SCHEDULE:

LAMP TYPE REQUIRED IN FIXTURE: SEE FIXTURE SCHEDULE ON E SHEETS
NUMBER OF LAMPS IN FIXTURE: SEE FIXTURE SCHEDULE ON E SHEETS
BALLAST TYPE USED IN THE FIXTURE: SEE SPECIFICATIONS
NUMBER OF BALLASTS IN THE FIXTURE: SEE SPECIFICATIONS
TOTAL WATTAGE PER FIXTURE: VARIES - SEE FIXTURE SCHEDULE ON E SHEETS
TOTAL INTERIOR WATTAGE SPECIFIED VS. ALLOWED (WHOLE BUILDING OR SPACE BY SPACE): 4181 WATTS VS. 9585 WATTS (WHOLE BUILDING)
TOTAL EXTERIOR WATTAGE SPECIFIED VS. ALLOWED: 450 WATTS VS 1550 WATTS

ADDITIONAL EFFICIENCY PACKAGE OPTIONS: (WHEN USING 2018 MEECC, NOT REQUIRED FOR ASHRAE 90.1)

C406.2 MORE EFFICIENT HVAC EQUIPMENT PERFORMANCE
C406.3 REDUCED LIGHTING POWER DENSITY
C406.4 ENHANCED DIGITAL LIGHTING CONTROLS
C406.5 ON-SITE RENEWABLE ENERGY
C406.6 DEDICATED OUTDOOR AIR SYSTEM
C406.7 REDUCED ENERGY USE IN SERVICE WATER HEATING

Susan Hatchell Landscape Architecture, PLLC
711 W. North Street, Raleigh, NC 27603
p: 919-838-9600 f: 919-838-9700

Esse Architects
632 FRESHWIND ROAD | RALEIGH, NORTH CAROLINA 27608


CODE SUMMARY


LAKE MYRA COUNTY PARK
Wake County, NC

REVISIONS


Date: 07/27/26

PC-G101

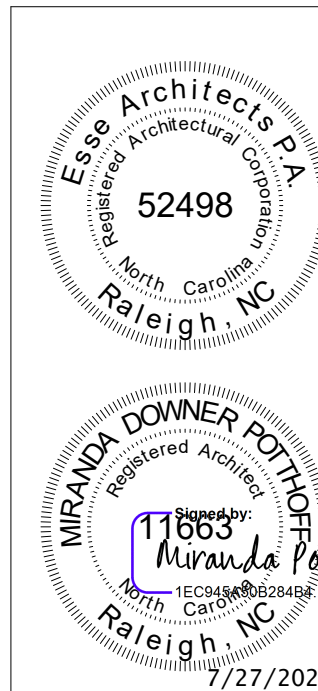

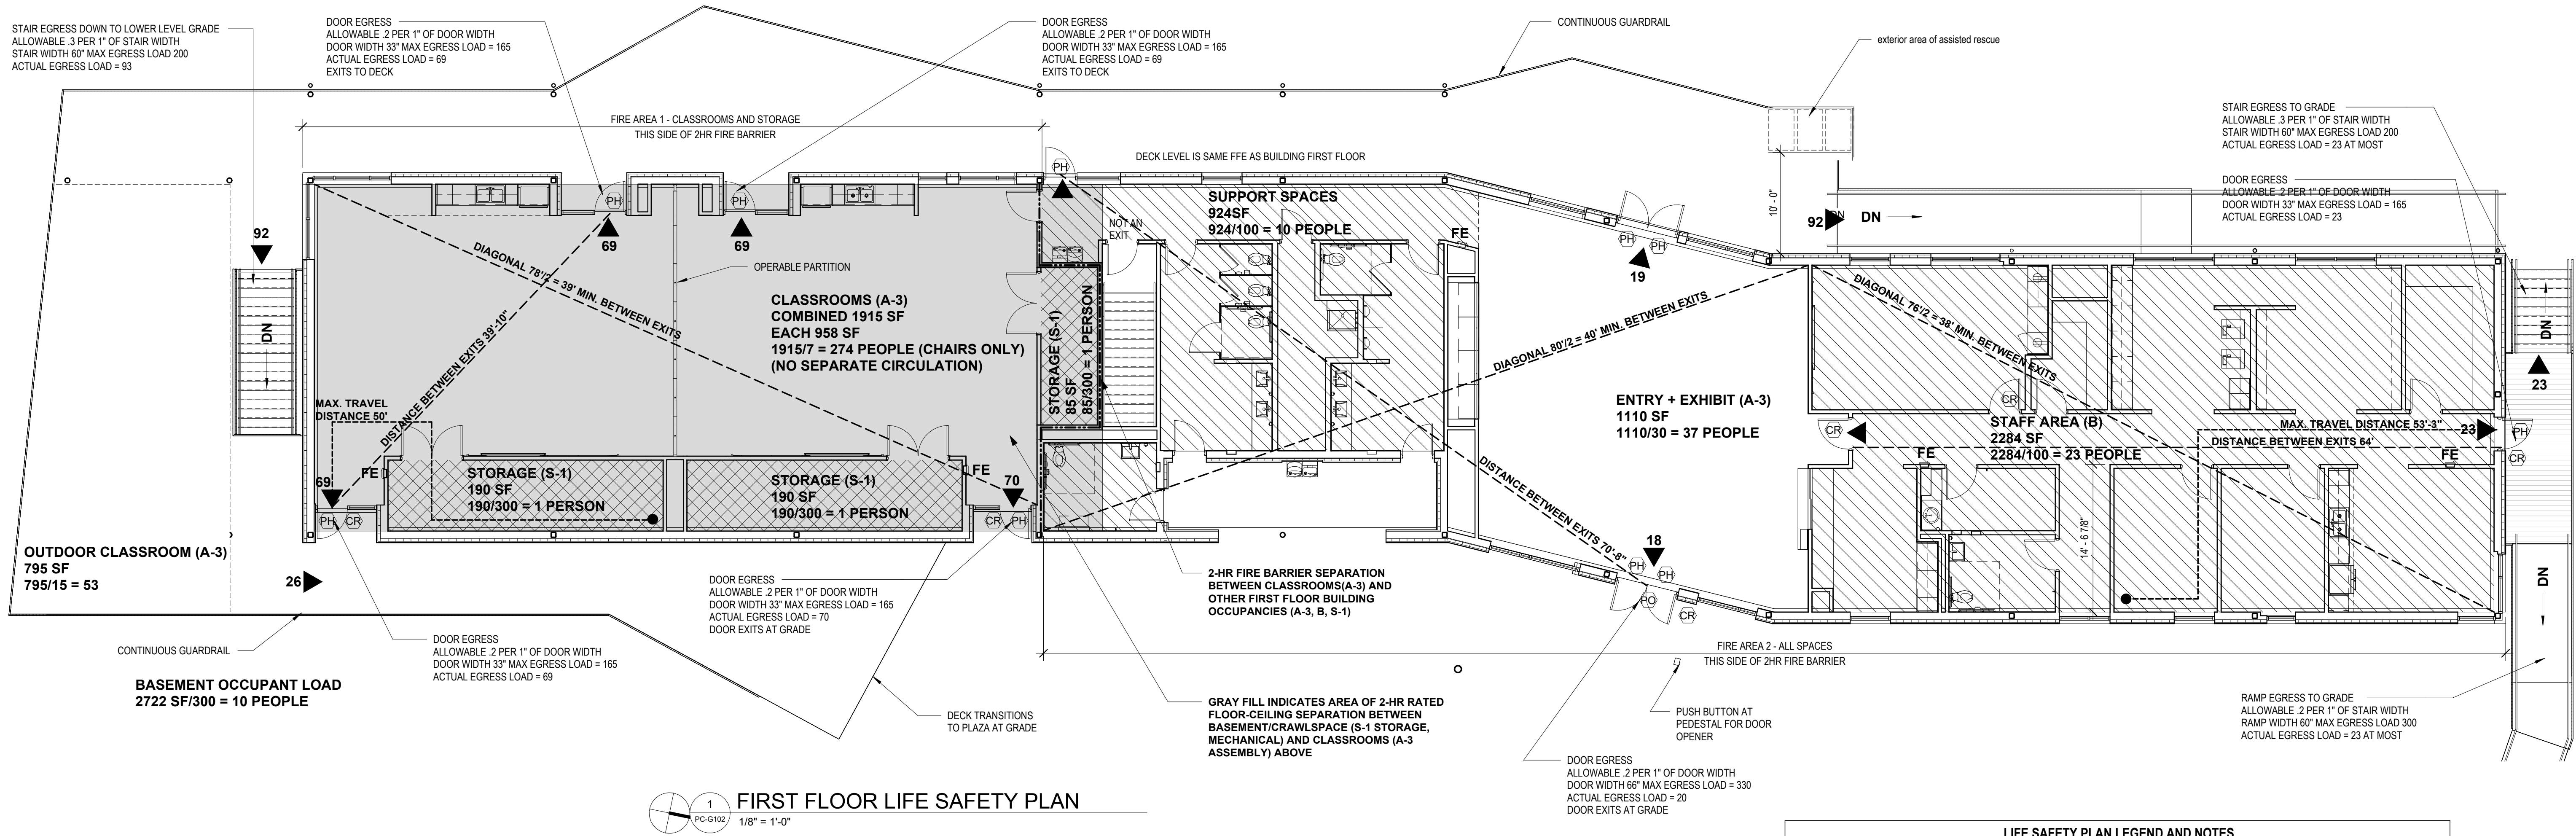

1
PC-G102
1/8" = 1'-0"

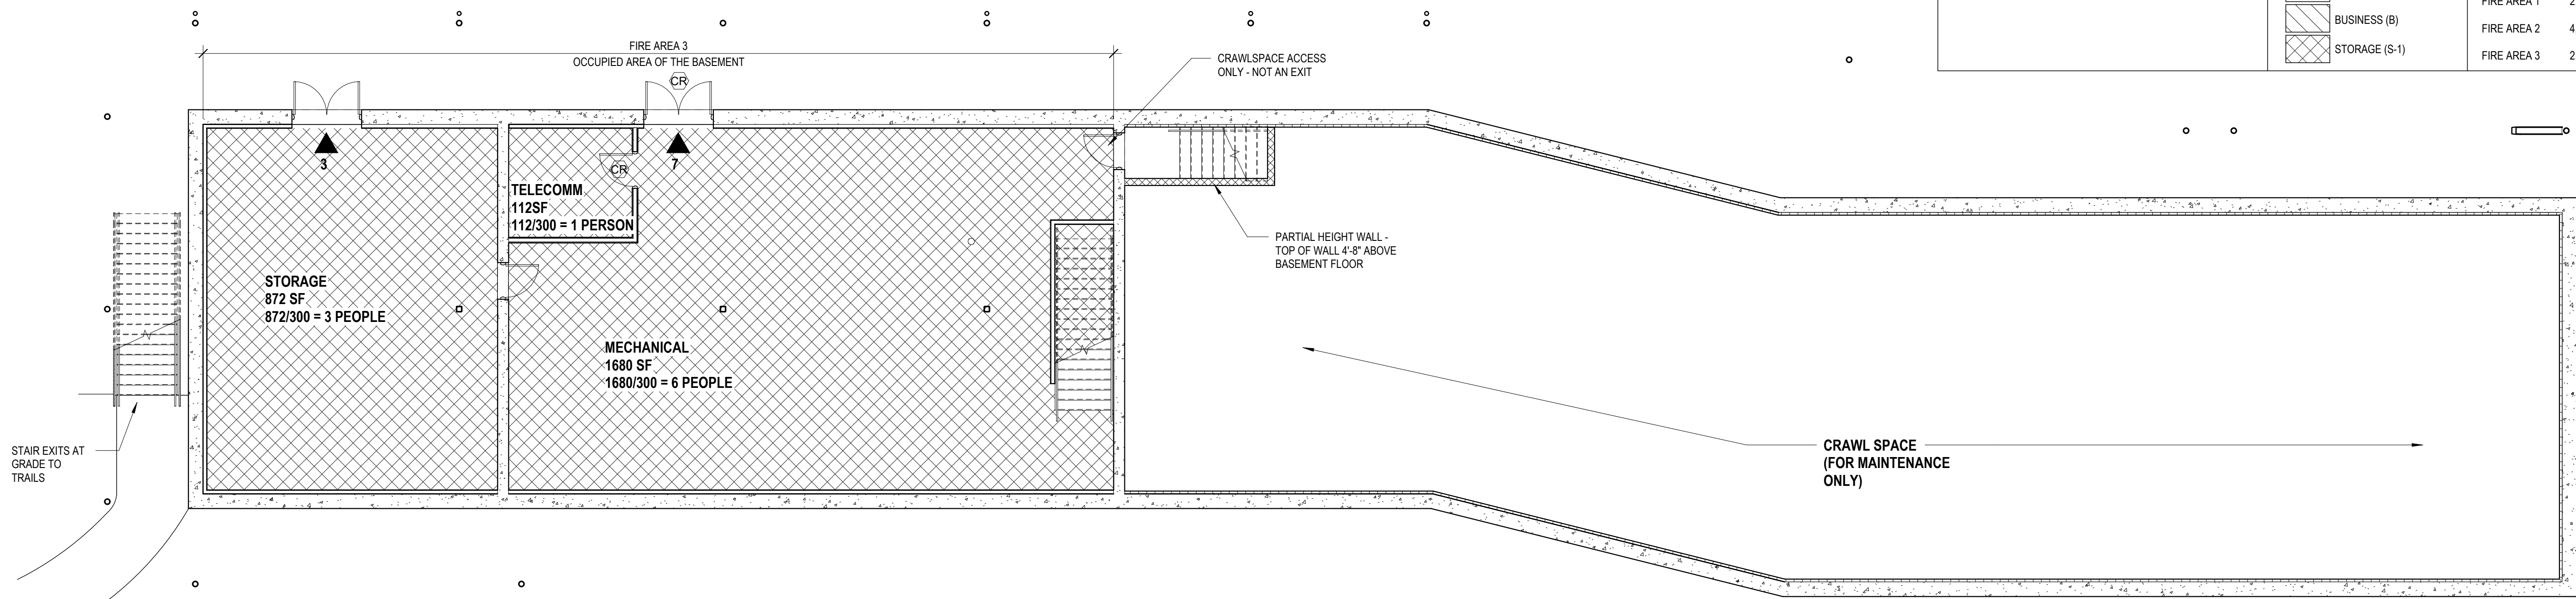

2
PC-G102
1/8" = 1'-0"

LIFE SAFETY PLAN LEGEND AND NOTES				
		AREA SCHEDULE		
		NAME	AREA	OCCUPANTS
UNRATED CONSTRUCTION 2 HR FIRE BARRIER	PH	ENTRY AND EXHIBIT	1110 SF	37
	PH	CLASSROOMS	1916 SF	274
	PH	OUTDOOR CLASSROOM	790 SF	53
	PH	STAFF AREA (B)	2283 SF	23
OCCUPANTS EGRESSING	CR	SUPPORT SPACES	924 SF	10
	CR	CLASSROOM STORAGE	189 SF	1
	CR	CLASSROOM STORAGE	189 SF	1
	CR	CLASSROOM STORAGE	86 SF	1
DOORS WITH CARD READERS (FREE EGRESS)	PO	BASEMENT MECHANICAL	1808 SF	7
	PO	BASEMENT STORAGE	869 SF	3
	PO	BASEMENT STORAGE	869 SF	3
	PO	BASEMENT STORAGE	869 SF	3
DOOR WITH PUSH BUTTON OPENER	FE	BASEMENT MECHANICAL	1808 SF	7
	FE	BASEMENT STORAGE	869 SF	3
	FE	BASEMENT STORAGE	869 SF	3
	FE	BASEMENT STORAGE	869 SF	3
SEMI RECESSED FIRE EXTINGUISHER CABINET	FE	BASEMENT MECHANICAL	1808 SF	7
	FE	BASEMENT STORAGE	869 SF	3
	FE	BASEMENT STORAGE	869 SF	3
	FE	BASEMENT STORAGE	869 SF	3
NOTES		FIRE AREAS		
1. SEE ELECTRICAL DRAWINGS FOR EXIT SIGN LOCATIONS.		FIRE AREA 1	2,436 SF	
		FIRE AREA 2	4,804 SF	
		FIRE AREA 3	2,711 SF	

Esse Architects P.A.
52498
Raleigh, NC

MIRANDA DOWNER POTTER
11663
Raleigh, NC
7/27/2026

Susan Hatchell
Landscape Architecture, PLLC
711 W. North Street, Raleigh, NC 27603
p: 919-838-9600 f: 919-838-9700

Esse Architects
632 FISHING ROAD, RALEIGH, NORTH CAROLINA 27608

LIFE SAFETY PLAN

LAKE MYRA COUNTY PARK
Wake County, NC

REVISIONS

Date: 07/27/26
PC-G102

BXUV - Fire Resistance Ratings - ANSI/UL 263 Certified for United States
BXUV7 - Fire Resistance Ratings - CAN/ULC-S101 Certified for Canada

See General Information for Fire Resistance Ratings - ANSI/UL 263 Certified for United States

Design Criteria and Allowable Variations



See General Information for Fire Resistance Ratings - CAN/ULC-S101 Certified for Canada

Design Criteria and Allowable Variations

Design No. U419

June 14, 2024

Nonbearing Wall Ratings — 1, 2, 3, 4 or H (See Items 4 & 5 through 5)
*** Indicates such products shall bear the UL or cUL Certification Mark for jurisdictions employing the UL or cUL Certification (such as Canada), respectively.**

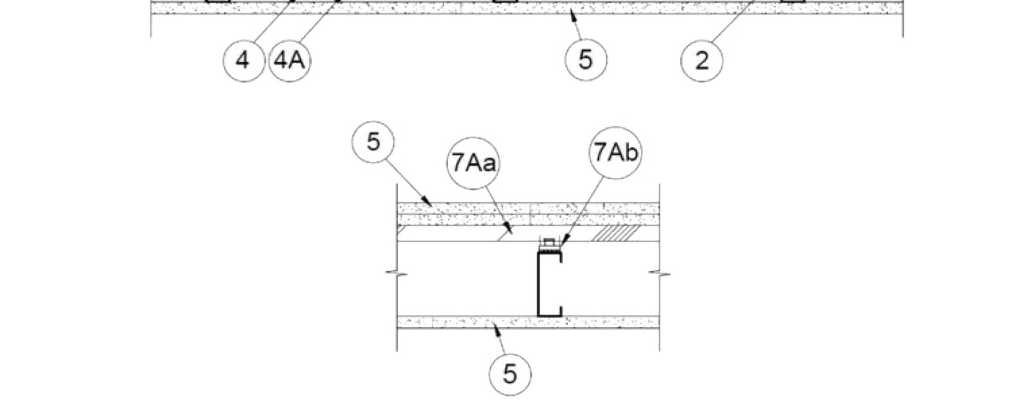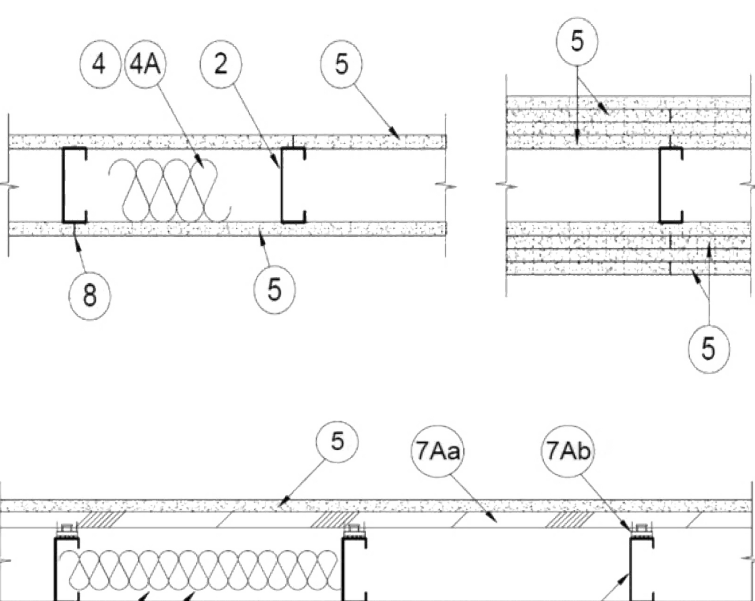

1. Floor and Ceiling Runners — (Not Shown) — For use with Item 2 — Channel shaped, fabricated from min 25 MSG corrosion-protected steel, min depth to accommodate stud size, with min 1-1/4 in. long legs, attached to floor and ceiling with fasteners 24 in. OC max.
1A. Framing Members* — **Floor and Ceiling Runner** — (Not Shown) — In lieu of Item 28, proprietary channel shaped runners, 3-5/8 in. deep attached to floor and ceiling with fasteners 24 in. OC max.
CRMOCL LLC — Vipeo20™ Track
CRACO MSG INC — SmartWall25™
MARINO/WARE, DIV OF WARE INDUSTRIES INC — Vipeo20™ Track
IMPERIAL MANUFACTURING GROUP INC — Vipeo20™ Track

1B. Framing Members* — **Floor and Ceiling Runner** — (Not Shown) — In lieu of Item 1 — For use with Item 2C, proprietary channel shaped runners, 1-1/4 in. wide by 3-5/8 in. deep fabricated from min 0.018 in. thick galv steel, attached to floor and ceiling with fasteners spaced 24 in. OC max.
CRMOCL LLC — Vipeo20™ Track
MARINO/WARE, DIV OF WARE INDUSTRIES INC — Vipeo20™ Track
IMPERIAL MANUFACTURING GROUP INC — Vipeo20™ Track

1C. Framing Members* — **Floor and Ceiling Runners** — (Not Shown) — In lieu of Item 1 — Channel shaped, attached to floor and ceiling with fasteners 24 in. OC max.
ALISTEEL & GYPSUM PRODUCTS INC — Type SUPREME D24/30QD and Type SUPREME D20
CONSOLIDATED FABRICATORS CORR. BUILDING PRODUCTS DIV — Type SUPREME D24/30QD and Type SUPREME D20
QUAL RUN BUILDING MATERIALS INC — Type SUPREME D24/30QD and Type SUPREME D20
SCAFFOLD STEEL STUD MANUFACTURING CO — Type SUPREME D24/30QD and Type SUPREME D20
STEEL CONSTRUCTION SYSTEMS INC — Type SUPREME D24/30QD and Type SUPREME D20
TELLING INDUSTRIES L L C — Type SUPREME D24/30QD and Type SUPREME D20
UNITED METAL PRODUCTS INC — Type SUPREME D24/30QD and Type SUPREME D20

1D. Floor and Ceiling Runners — (Not Shown) — For use with Item 2A — Channel shaped, fabricated from min 20 MSG corrosion-protected or galv steel, min depth to accommodate stud size, with min 1-1/4 in. long legs, attached to floor and ceiling with fasteners spaced 24 in. OC.
1E. Framing Members* — **Floor and Ceiling Runners** — (Not Shown, As an alternate to Item 1) — For use with Items 2E, 5F or 5G or 5I only, channel shaped, fabricated from min 0.015 in. (min bare metal thickness) galvanized steel, attached to floor and ceiling with fasteners 24 in. OC max.
CLANDRITCH BUILDING SYSTEMS — CD ProTRAK
DMFCWBS L L C — ProTRAK
MBA METAL FRAMING — ProTRAK
RAN SALES L L C — Ran ProTRAK
STEEL STRUCTURAL PRODUCTS L L C — Tri-S ProTRAK

1F. Framing Members* — **Floor and Ceiling Runner** — (Not Shown) — In lieu of Item 1 — For use with Item 2F, proprietary channel shaped runners, minimum width to accommodate stud size, with 1-1/8 in. long legs fabricated from min 0.015 in. (min bare metal thickness) galv steel, attached to floor and ceiling with fasteners spaced 24 in. OC max.
SUPER STUD BUILDING PRODUCTS — The Edge

1G. Framing Members* — **Floor and Ceiling Runner** — For use with Item 2G, proprietary channel shaped runners, minimum width to accommodate stud size attached to floor and ceiling with fasteners 24 in. OC max.
STUCCO BUILDING SYSTEMS — CROCCUTUD Track

1H. Floor and Ceiling Runners — (Not Shown) — Channel shaped, fabricated from min 0.02 in. galv steel, min width to accommodate stud size, with min 1 in. long legs, for use with studs specified below and fabricated from min 0.018 in. galv steel or thicker, attached to floor and ceiling with fasteners spaced max 24 in. OC.
MARINO/WARE, DIV OF WARE INDUSTRIES INC — Vipeo20™ Track VT100
IMPERIAL MANUFACTURING GROUP INC — Vipeo20™ Track VT100

1I. Framing Members* — **Floor and Ceiling Runners** — (Not Shown, As an alternate to Item 1) — For use with Items 2H, proprietary channel shaped runners, min width to accommodate stud size, galv steel, attached to floor and ceiling with fasteners 24 in. OC max.
TELLING INDUSTRIES L L C — TRUE-TRAC™

1J. Framing Members* — **Floor and Ceiling Runner** — (Not Shown) — In lieu of Item 1 — For use with Item 2J, proprietary channel shaped runners, 3-5/8 in. deep attached to floor and ceiling with fasteners 24 in. OC max.
CRMOCL LLC — Vipeo20™ Track

1K. Framing Members* — **Floor and Ceiling Runner** — (Not Shown) — In lieu of Item 1 — For use with Item 2K, proprietary channel shaped runners, 1-1/4 in. wide by 3-5/8 in. deep fabricated from min 0.018 in. thick galv steel, attached to floor and ceiling with fasteners spaced 24 in. OC max.
CRMOCL LLC — Vipeo20™ Track

1L. Framing Members* — **Floor and Ceiling Runner** — (Not Shown) — In lieu of Item 1 — For use with Item 2L, proprietary channel shaped runners, 1-1/4 in. wide by min. 3-1/2 in. deep, fabricated from min 0.018 in. thick galv steel, attached to floor and ceiling with fasteners spaced 24 in. OC max.
RESCUE METAL FRAMING, L L C — AlphaTRAK

1M. Framing Members* — **Floor and Ceiling Runners** — (Not Shown) — As an alternate to Item 1 — For use with Item 2O, proprietary channel shaped runners, min width to accommodate stud size, galv steel, attached to floor and ceiling with fasteners spaced 24 in. OC max.
RONDO BUILDING SERVICES PVT LTD — Rondo Wall Track

1N. Framing Members* — **Floor and Ceiling Runners** — (Not Shown) — As an alternate to Item 1 — For use with Item 2P, proprietary channel shaped runners, min width to accommodate stud size, galv steel, attached to floor and ceiling with fasteners spaced 24 in. OC max.
OGG BUILDING MATERIALS — OGG Track

1O. Framing Members* — **Floor and Ceiling Runner** — (Not Shown) — In lieu of Item 1 — For use with Item 2O, proprietary channel shaped runners, min width to accommodate stud size, fabricated from min 25 MSG (0.018 in. min. bare metal thickness), attached to floor and ceiling with fasteners spaced 24 in. OC max.
CRMOCL LLC — Vipeo 2 Track

1P. Framing Members* — **Floor and Ceiling Runner** — (Not Shown) — Alternate to Item 1 — For use with Item 2B, channel shaped runners pre-equipped with proprietary attachment clips. Min. 3-5/8 in. wide. Legs of top runners minimum 3-1/4 in. wide. Legs of bottom runners minimum 1-1/2 in. wide. Runners attached to floor and ceiling with fasteners 24 in. OC max.
HYPERFRAME INC — HyperTrack

1Q. Framing Members* — **Floor and Ceiling Runner** — (Not Shown) — In lieu of Item 1 — For use with Item 2S, proprietary channel shaped runners, min width to accommodate stud size, fabricated from min. 20 Q222 min. (min. 0.0221 in. thick) galvanized steel, attached to floor and ceiling with fasteners spaced 24 in. OC max.

JIC INTERNATIONAL DISTRIBUTORS — Non-structural Studs 3-5/8" and 6"
1R. Framing Members* — **Floor and Ceiling Runner** — (Not Shown) — In lieu of Item 1 — For use with Item 2I, proprietary channel shaped runners, min width to accommodate stud size, fabricated from min 25 MSG (0.018 in. min. bare metal thickness), attached to floor and ceiling with fasteners spaced 24 in. OC max
IRONLINE METALS LLC — Bantam Track

2A. Steel Studs — (As an alternate to Item 2, For use with Items 5B, 5E, 5H, 5I or Type ULXU) — Channel shaped, fabricated from min 20 MSG corrosion-protected or galv steel, 3-1/2 in. min depth, spaced a max of 16 in. OC. Studs friction-fit into floor and ceiling runners. Studs to be cut 5/8 to 3/4 in. less than assembly height.

2B. Framing Members* — **Steel Studs** — (As an alternate to Item 2, For use with Items 5C, 5I or Type ULXU) — Proprietary channel shaped studs, 3-5/8 in. deep, spaced a max of 24 in. OC. Studs to be cut 3/4 in less than the assembly height and installed with a 1/2 in. gap between the end of the stud and track at the bottom of the wall. For direct attachment of gypsum board only.
CRMOCL LLC — Vipeo25™

CRACO MSG INC — SmartStud25™
MARINO/WARE, DIV OF WARE INDUSTRIES INC — Vipeo25™
IMPERIAL MANUFACTURING GROUP INC — Vipeo25™

2C. Framing Members* — **Steel Studs** — (Not Shown) — In lieu of Item 2 — proprietary channel shaped steel studs, min depth as indicated under Item 5, spaced a max of 24 in. OC. Studs to be cut 3/4 in. less than assembly height.
ALISTEEL & GYPSUM PRODUCTS INC — Type SUPREME D24/30QD and Type SUPREME D20
CONSOLIDATED FABRICATORS CORR. BUILDING PRODUCTS DIV — Type SUPREME D24/30QD and Type SUPREME D20
QUAL RUN BUILDING MATERIALS INC — Type SUPREME D24/30QD and Type SUPREME D20
SCAFFOLD STEEL STUD MANUFACTURING CO — Type SUPREME D24/30QD and Type SUPREME D20
STEEL CONSTRUCTION SYSTEMS INC — Type SUPREME D24/30QD and Type SUPREME D20
TELLING INDUSTRIES L L C — Type SUPREME D24/30QD and Type SUPREME D20
UNITED METAL PRODUCTS INC — Type SUPREME D24/30QD and Type SUPREME D20

2E. Framing Members* — **Steel Studs** — (Not Shown, As an alternate to Item 2) — For use with Items 5F or 5G or 5I or Type ULXU only, channel shaped studs, min depth as indicated under Item 5I, 5G or 5I, fabricated from min. 0.015 in. (min bare metal thickness) galvanized steel, spaced a max of 24 in. OC. Studs to be cut 3/4 in. less than assembly height.
CLANDRITCH BUILDING SYSTEMS — CD ProTRUD
DMFCWBS L L C — ProTRUD
MBA METAL FRAMING — ProTRUD
RAN SALES L L C — Ran ProTRUD
STEEL STRUCTURAL PRODUCTS L L C — Tri-S ProTRUD

2F. Framing Members* — **Steel Studs** — (Not Shown) — In lieu of Item 2 — proprietary channel shaped steel studs, minimum width indicated under Item 5, 1-1/4 in. deep fabricated from min 0.015 in. (min bare metal thickness) galvanized steel. Studs 3/8 in. to 3/4 in. less in lengths than assembly heights.
SUPER STUD BUILDING PRODUCTS — The Edge

2G. Framing Members* — **Steel Studs** — (Not Shown) — In lieu of Item 2 — proprietary channel shaped studs, minimum width indicated under Item 5. Studs to be cut 3/8 to 3/4 in less than the assembly height.
STUCCO BUILDING SYSTEMS — CROCCUTUD

2H. Framing Members* — **Steel Studs** — (Not Shown, As an alternate to Item 2) — Fabricated from min. 0.015 in. (min bare metal thickness) galvanized steel, spaced a max of 24 in. OC. Studs to be cut 3/4 in. less than assembly height.
TELLING INDUSTRIES L L C — TRUE-STUD™

2I. Framing Members* — **Steel Studs** — (Not Shown) — In lieu of Item 2 — proprietary channel shaped steel studs, min depth as indicated under Item 5, spaced a max of 24 in. OC. Studs to be cut 3/8 to 3/4 in. less in lengths than assembly height.
CRMOCL LLC — Vipeo25™ Track

2J. Framing Members* — **Steel Studs** — (Not Shown) — In lieu of Item 2 — proprietary channel shaped steel studs, min depth as indicated under Item 5, spaced a max of 24 in. OC. Studs to be cut 3/8 to 3/4 in. less in lengths than assembly height.
CRMOCL LLC — Vipeo25™ Track

2K. Framing Members* — **Steel Studs** — (Not Shown) — In lieu of Item 2 — proprietary channel shaped steel studs, min depth as indicated under Item 5, spaced a max of 24 in. OC. Studs to be cut 3/8 to 3/4 in. less in lengths than assembly height.
CRMOCL LLC — Vipeo25™ Track

2L. Framing Members* — **Steel Studs** — (Not Shown) — In lieu of Item 2 — proprietary channel shaped steel studs, min depth as indicated under Item 5, spaced a max of 24 in. OC. Studs to be cut 3/8 to 3/4 in. less in lengths than assembly height.
CRMOCL LLC — Vipeo25™ Track

2M. Framing Members* — **Steel Studs** — (Not Shown) — In lieu of Item 2 — proprietary channel shaped steel studs, min depth as indicated under Item 5, spaced a max of 24 in. OC. Studs to be cut 3/8 to 3/4 in. less in lengths than assembly height.
CRMOCL LLC — Vipeo25™ Track

2N. Framing Members* — **Steel Studs** — (Not Shown) — In lieu of Item 2 — proprietary channel shaped steel studs, min depth 3-1/2 in. and as indicated under Item 5, spaced a max of 24 in. OC. Studs to be cut 3/8 in. thick galv steel. Studs cut 3/8 in. to 3/4 in. less in lengths than assembly height.
RESCUE METAL FRAMING, L L C — AlphaTRUD

2O. Framing Members* — **Steel Studs** — (Not Shown) — In lieu of Item 2 — proprietary channel shaped steel studs, min width as indicated under Item 5, spaced a max of 24 in. OC. Studs to be cut 3/8 to 3/4 in. less in lengths than assembly height.
CRMOCL LLC — Vipeo 2 Track

2P. Framing Members* — **Steel Studs** — (Not Shown) — In lieu of Item 2 — proprietary channel shaped steel studs, min width as indicated under Item 5, min 25 MSG galv steel. Studs to be cut 3/8 to 3/4 in. less in lengths than assembly height. Spaced 24 in. OC max.
OGG BUILDING MATERIALS — OGG Stud

2Q. Framing Members* — **Steel Studs** — (Not Shown) — In lieu of Item 2 — For use with Item 1Q, proprietary channel shaped steel studs, min depth as indicated under Item 5, spaced a max of 24 in. OC. Studs to be cut 3/8 to 3/4 in. less in lengths than assembly height.
CRMOCL LLC — Vipeo 2 Track

2R. Framing Members* — **Steel Studs** — (Not Shown) — Alternate to Item 2, For use with Item 1P) — Channel shaped steel studs with attachment clips at top and bottom, min 3-5/8 in. depth, spaced a max of 24 in. OC. Studs clipped into floor and ceiling runners (Item 1P). Max 2-3/8 in. extension reveal from top of stud to inside of ceiling runner.
HYPERFRAME INC — Hyperstud

2S. Framing Members* — **Steel Studs** — (Not Shown) — In lieu of Item 2 — For use with Item 1Q, proprietary channel shaped steel studs, min depth as indicated under Item 5, spaced a max of 24 in. OC. Studs to be cut 3/8 to 3/4 in. less in lengths than assembly height.
JIC INTERNATIONAL DISTRIBUTORS — Non-structural Studs 3-5/8" and 6"

2T. Framing Members* — **Steel Studs** — (Not Shown) — In lieu of Item 2 — For use with Item 1R, proprietary channel shaped steel studs, min depth as indicated under Item 5, spaced a max of 24 in. OC. Studs to be cut 3/8 in. less in lengths than assembly height.
IRONLINE METALS LLC — Bantam Stud

3. Wood Structural Panel Sheathing — (Optional, For use with Item 5 Only) — (Not Shown) — 4 ft wide, 7/16 in. thick oriented strand board (OSB) or 1/2 in. thick structural 1 sheathing (plywood) complying with DOC P51 or P52, or APA Standard PRP-10B, manufactured with exterior glue, applied horizontally or vertically to the steel studs. Vertical joints centered on studs, and staggered one stud space from wallboard joints. Attached to studs with flat-head self-drilling tapping screws with a min. head diam. of 0.292 in. at maximum 6 in. OC. in the perimeter and 12 in. OC. in the field. When used, gypsum panels attached over OSB or plywood panels and fastener lengths for gypsum panels increased by min. 1/2 in.

4. Batts and Blankets* — (Required as indicated under Item 5) — Mineral wool batts, friction fitted between studs and runners. Min. non thickness as indicated under Item 5.
See Batts and Blankets (B2N or B2Z) Categories for names of Classified companies.

4A. Batts and Blankets* — (Optional — as an alternate to Item 4) — Placed in stud cavities, any glass fiber or mineral wool insulation bearing the UL Classification Marking as to Surface Burning Characteristics and/or Fire Resistance.
See Batts and Blankets (B2N or B2Z) Categories for names of Classified companies.

4B. Fiber, Sprayed* — (Optional — as an alternate for items 4, 4A or 4B, for use with Item ULXU) Where insulation is required - Spray applied granulated mineral fiber material. The fiber is applied with adhesive at a minimum density of 4.0 pcf to completely fill the wall cavity in accordance with the application instructions supplied with the product. See **Fiber, Sprayed** (EC-AZ).
AMERICAN ROCKWOOL MANUFACTURING, LLC — Type Rockwool Premium Plus

4C. Foamed Plastic* — (As an alternate for items 4, 4A or 4B, for use with Item 5O) — Spray applied, foamed plastic insulation, at any thickness from partial fill to completely filling stud cavity, for 2 hour rated assemblies only. When foamed plastic is used, minimum stud depth shall be 3-1/2 in. with minimum 20 MSG steel thickness.
CARLESPRAY FOAM INSULATION — Types SealTite One, SealTite Pro Closed Cell (CC), SealTite Pro Open Cell (OC), SealTite Pro OCK, SealTite Pro N-Tim 21, SealTite Pro Zero One, Foamulate Closed Cell, Foamulate OCK, Foamulate 70, and Foamulate 7H0.

4D. Foamed Plastic* — (As an alternate for items 4, 4A or 4B, for use with Item 5K) — Spray applied, foamed plastic insulation, at any thickness from partial fill to completely filling stud cavity, for up to 2 hour rated assemblies only. When foamed plastic is used, minimum stud depth shall be 3-1/2 in. with minimum 20 MSG steel thickness.

BASF CORP - Enerflex™ NMI, Enerflex® E, FE1718®, Spraytite® B1201, Walitex® 200, Walitex® US, Walitex® US-N, Walitex® HP, FE1718®, FE1508®, Spraytite® 15L, Spraytite® SP, Spraytite® B1205, Spraytite® Comfort XL, Walitex® XL, Walitex® MAX, Walitex® LWP, Walitex® Plus and Enerflex® Max

5. Gypsum Board* — Gypsum panels with beveled, square or tapered edges, applied vertically or horizontally. Vertical joints centered over studs and staggered one stud cavity on opposite sides of studs. Vertical joints in adjacent layers (multi-layer systems) staggered one stud cavity. Horizontal joints need not be backed by steel framing. Horizontal edge joints and horizontal butt joints on opposite sides of studs need not be staggered. Horizontal edge joints and horizontal butt joints in adjacent layers (multi-layer systems) staggered a min of 12 in. Horizontal edge joints and horizontal butt joints in adjacent layers (multi-layer systems) with Type ULXU need not be staggered. The thickness and number of layers for the 1 hr, 2 hr, 3 hr and 4 hr ratings are as follows:

Gypsum Board Protection on Each Side of Wall		No. of Layers & Thickness of Panel		Min Thickness of Insulation (Item 4)	
Rating, Hr	Min Stud Depth, in. Item 2E				
1	3-1/2	1 layer, 5/8 in. thick		Optional	
1	2-1/2	1 layer, 1/2 in. thick		1-1/2 in.	
1	1-5/8	1 layer, 3/4 in. thick		Optional	
2	1-5/8	2 layers, 1/2 in. thick		Optional	
2	1-5/8	2 layers, 5/8 in. thick		Optional	
2	3-1/2	1 layer, 3/4 in. thick		3 in.	
3	1-5/8	3 layers, 1/2 in. thick		Optional	
3	1-5/8	2 layers, 3/4 in. thick		Optional	
3	1-5/8	3 layers, 5/8 in. thick		Optional	
4	1-5/8	4 layers, 5/8 in. thick		Optional	
4	1-5/8	4 layers, 1/2 in. thick		Optional	
4	2-1/2	2 layers, 3/4 in. thick		2 in.	

CGC INC — 1/2 in. thick Type C, IP-X2 or IPC-AR, 5/8 in. thick Type AR, C, IP-AR, IP-X1, IP-X2, IPC-AR, SCX, SHX, ULXU, WRX or WRC; 3/4 in. thick Types IP-X3 or ULTRACODE

THE SHAM GYPSUM INDUSTRY (SONGKHU) CO — 1/2 in. thick Types C and 5/8 in. thick Types C and 5/8 in. thick Type SCX

UNITED STATES GYPSUM CO — 1/2 in. thick Type C, IP-X2, IP-AR or WRC; 5/8 in. thick Type SCX, SHX, ULXU, WRX, IP-X1, AR, C, WRC, FBX, G, IP-AR, IP-X2, IPC-AR, 3/4 in. thick Type IP-X3 or ULTRACODE

USG BORDAL DRYWALL SFZ LLC — 1/2 in. thick Type C, IP-X2, IP-AR or WRC; 5/8 in. thick Type AR, C, IP-AR, IP-X1, IP-X2, IPC-AR, SCX, SHX, WRC or 3/4 in. thick Type IP-X3 or ULTRACODE

USG MEXICO S A DE CV — 1/2 in. thick Type C, IP-X2, IP-AR or WRC; 5/8 in. thick Type AR, C, IP-AR, IP-X1, IP-X2, IPC-AR, SCX, SHX, WRC or 3/4 in. thick Type IP-X3 or ULTRACODE

When Item 7B, **Steel Framing Members***, is used, Nonbearing Wall Rating is limited to 1-H. Min. stud depth is 3-1/2 in., min. thickness of insulation Item 4 is 3 in. and, two layers of gypsum board panels (2 in. or 5/8 in. thick) shall be attached to framing channels as described in Item 6. One layer of gypsum board panels 1/2 in. or 5/8 in. thick attached to opposite side of stud without framing channels as described in Item 6.

5A. Gypsum Board* — (As an alternate to Item 5) — 5/8 in. thick, 24 to 54 in. wide, applied horizontally as the outer layer to one side of the assembly, secured as described in Item 6.
CGC INC — Type SHX
UNITED STATES GYPSUM CO — Type FBX, G, SHX
USG MEXICO S A DE CV — Type SHX

5I. Gypsum Board* — (Not Shown) — (As an alternate to Item 5) when used as the base layer on one or both sides of wall when 5/8 in. or 3/4 in. thick products are specified. For direct attachment only to steel studs Item 2A, not to be used with Item 3) — Nom. 5/8 in. or 3/4 in. may be used as alternate to all 5/8 in. or 3/4 in. shown in Item 5, Wallboard Protection on Each Side of Wall table. Nom. 5/8 in. or 3/4 in. thick lead backed gypsum panels with beveled, square or tapered edges, applied vertically. Vertical joints centered over studs and staggered min 1 stud cavity on opposite sides of studs. Gypsum board secured to 20 MSG steel studs 2A with 1-1/4 in. long Type S-12 steel screws spaced 8 in. OC at perimeter and 12 in. OC in the field. To be used with Lead Batden Strips (see Item 11) or Lead Discs or Tabs (see Item 12).
RAY-BAR ENGINEERING CORP — TR-18RSG

5C. Gypsum Board* — (For Use With Item 2B) — Rating Limited to 1-Hour. 5/8 in. thick, 48 in. wide. Gypsum panels with beveled, square or tapered edges, applied vertically or horizontally. (Vertical Application) — To be installed on each side of the studs with 1 in. long Type S coated steel screws spaced 8 in. OC, starting 4 in. from the edge of the board at the vertical edges and 12 in. OC, starting 8 in. from the edge of the board at the center of each board. Gypsum boards are to be secured to the top and bottom track with screws spaced 4 in. from the board edge. Fasteners shall not penetrate through both the stud and the track at the same time. Vertical joints are to be centered over studs and staggered one stud cavity on opposite sides of studs. (Horizontal Application) — The gypsum board is to be installed on each side of the studs with 1 in. long Type S coated steel screws spaced 8 in. OC, starting 4 in. from the edge of the board at the vertical edges and 12 in. OC, starting 8 in. from the edge of the board at the center of each board. Gypsum boards are to be secured to the top and bottom track with screws spaced 8 in. OC, starting 4 in. from the board edge. Fasteners shall not penetrate through both the stud and the track at the same time. All horizontal joints are to be backed as outlined under section VI of Volume 1 in the Fire Resistant Directory.
CGC INC — Type SCX, ULXU

THE SHAM GYPSUM INDUSTRY (SONGKHU) CO — Type SCX
UNITED STATES GYPSUM CO — Type SCX, SHX, ULXU

USG BORDAL DRYWALL SFZ LLC — Type SCX
USG MEXICO S A DE CV — Type SCX

5O. Gypsum Board* — (As an alternate to Item 5) — 5/8 in. thick, 48 in. wide, applied vertically or horizontally. Secured as described in Item 6. For use with Items 1 and 2 only.
CGC INC — Type ULXU

UNITED STATES GYPSUM CO — Type ULXU

USG BORDAL DRYWALL SFZ LLC — Type ULXU

USG MEXICO S A DE CV — Type ULXU

5I. Gypsum Board* — (Not Shown) — (As an alternate to Item 5) when used as the base layer on one or both sides of wall when 1/2 in. or 5/8 in. thick products are specified. For direct attachment only to steel studs Item 2A, not to be used with Item 3). Nominal 5/8 in. thick lead backed gypsum panels with beveled, square or tapered edges, applied vertically. Vertical joints centered over studs and staggered min 1 stud cavity on opposite sides of studs. Wallboard secured to studs with 1-1/4 in. long Type S-12 (for No. 6) by 1-1/4 in. long bugle head fine drillers' steel screws spaced 8 in. OC at perimeter and 12 in. OC in the field.
NEW ENGLAND LEAD BURNING CO INC, USA NIELCO — Nielo

5I. Gypsum Board* — (As an alternate to Item 5) — For use with Items 1B and 2E and limited to 1-Hour Rating only. Gypsum panels with beveled, square or tapered edges, applied vertically, and fastened to the steel studs with 1 in. long Type S screws spaced 8 in. OC along vertical and bottom edges and 12 in. OC in the field. Vertical joints centered over studs and staggered one stud cavity on opposite sides of studs. Steel stud depth shall be a minimum 5-5/8 in.
THE SHAM GYPSUM INDUSTRY (SONGKHU) CO — Type SCX
UNITED STATES GYPSUM CO — 5/8 in. thick Type SCX, SHX, ULXU

USG BORDAL DRYWALL SFZ LLC — 5/8 in. thick Type SCX, SHX


5G. Gypsum Board* — (As an alternate to Item 5) — For use with Items 1E and 2E only. Gypsum panels with beveled, square or tapered edges, applied vertically or horizontally, as specified in the table below and fastened to the steel studs as described in Item 6. Vertical joints centered over studs and staggered one stud cavity on opposite sides of studs. Vertical joints in adjacent layers (multi-layer systems) staggered one stud cavity. Horizontal joints need not be backed by steel framing. Horizontal edge joints and horizontal butt joints on opposite sides of studs need not be staggered. Horizontal edge joints and horizontal butt joints in adjacent layers (multi-layer systems) staggered a min of 12 in. The thickness and number of layers for the 2 hr, 3 hr and 4 hr ratings are as follows:

Gypsum Board Protection on Each Side of Wall					
Rating, Hr	Min Stud Depth, in. Item 2E	No. of Layers & Thickness of Panel		Min. Thickness of Insulation (Item 4)	
2	1-5/8	2 layers, 1/2 in. thick		Optional	
2	1-5/8	2 layers, 5/8 in. thick		Optional	
3	1-5/8	3 layers, 1/2 in. thick		Optional	
3	1-5/8	3 layers, 5/8 in. thick		Optional	
4	1-5/8	4 layers, 5/8 in. thick		Optional	
4	1-5/8	4 layers, 1/2 in. thick		Optional	

UL® - Fire Resistance Ratings - ANSI/UL 263 Certified for United States
UL® - Fire Resistance Ratings - CAN/ULC-S101 Certified for Canada
See General Information for Fire Resistance Ratings - ANSI/UL 263 Certified for United States
Design Criteria and Allowable Variance
See General Information for Fire Resistance Ratings - CAN/ULC-S101 Certified for Canada
Design Criteria and Allowable Variance

Design No. U415

February 14, 2022

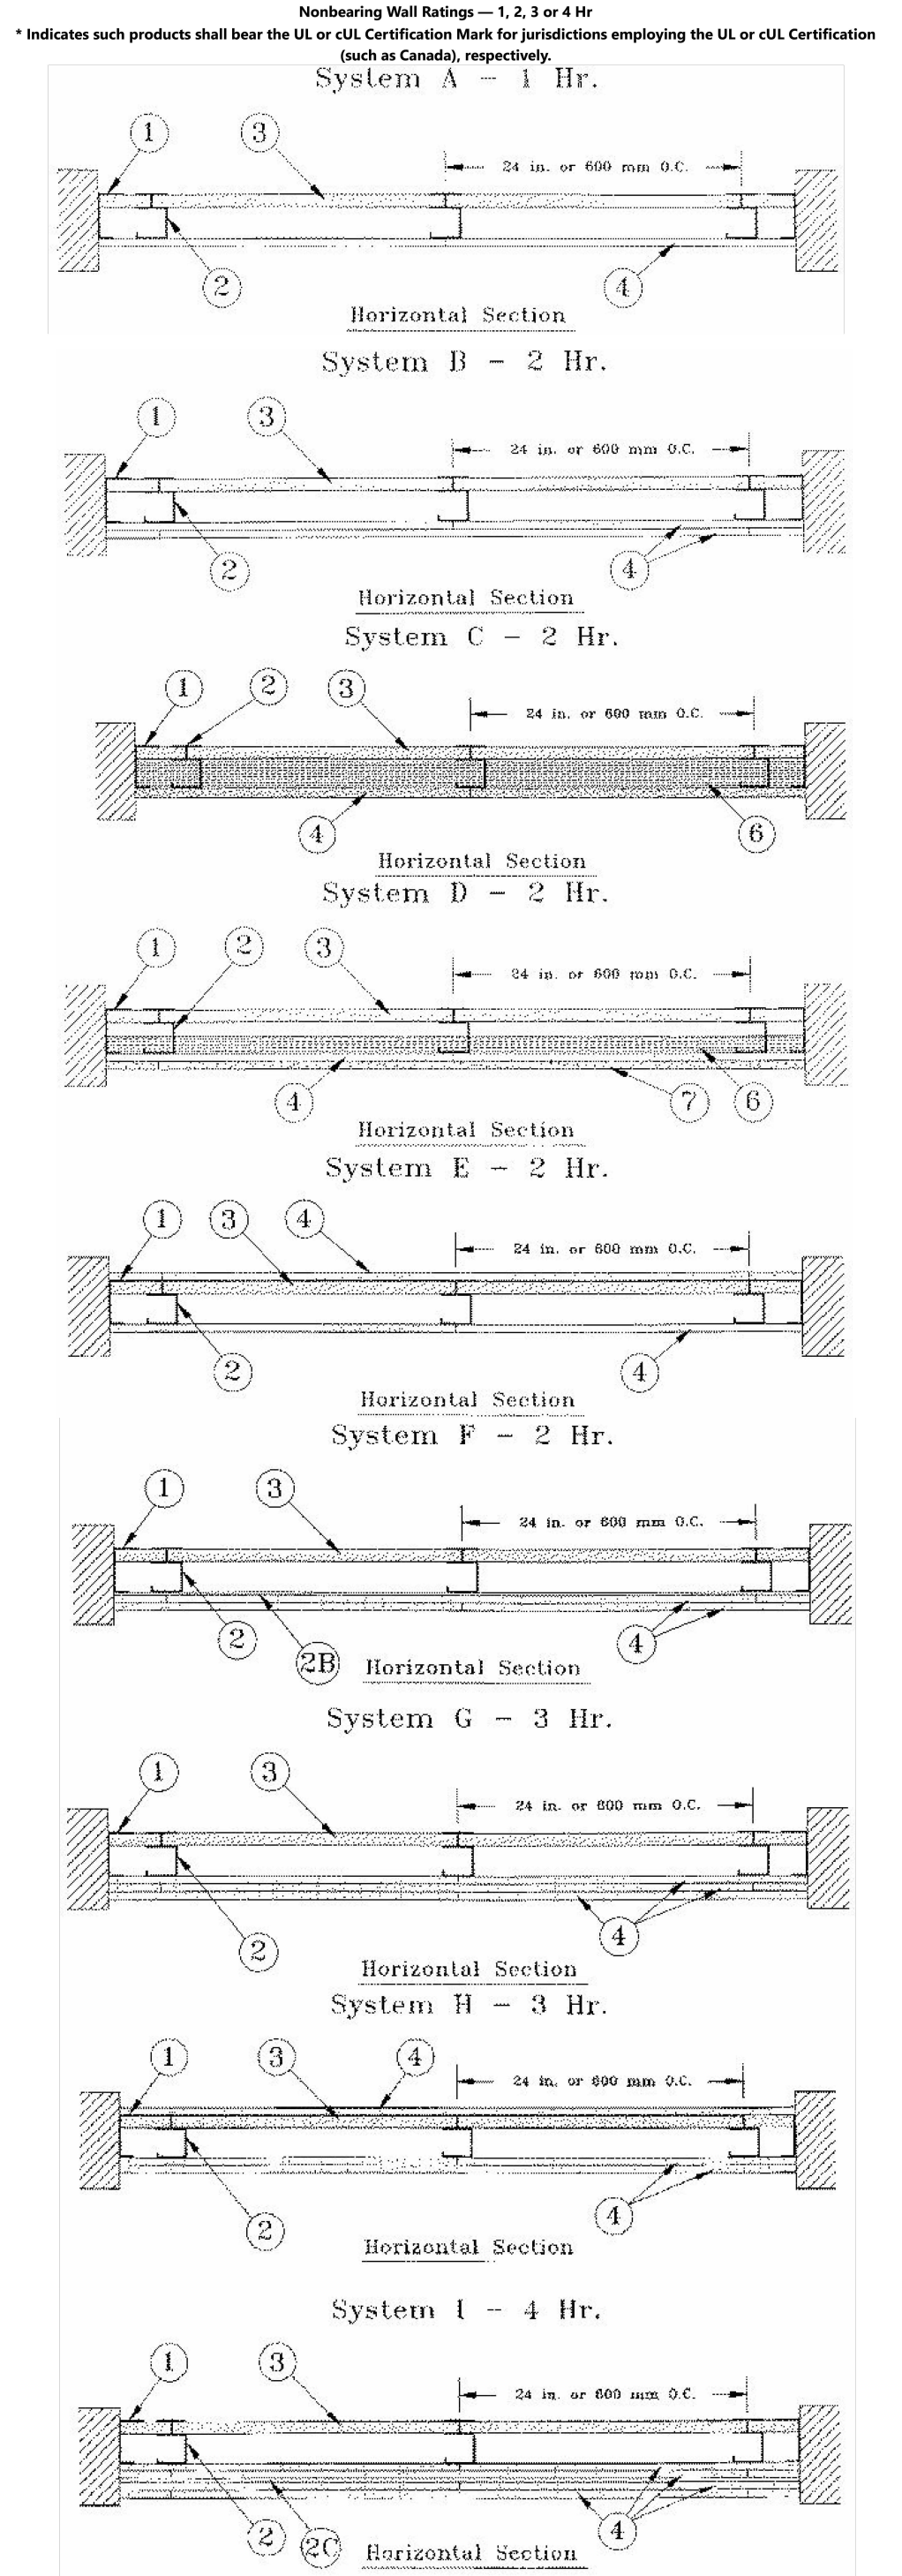

1. Floor, Side and Ceiling Runners — "J" - shaped runner, min 2-1/2 in. deep (min 4 in. deep when System C is used), with unequal legs of 1 in. and 2 in., fabricated from min 24 MSG (min 20 MSG when Item 4A, 4C, 4D or 7 is used) galv steel. Runners positioned

with short leg toward finished side of wall. Runners attached to structural supports with steel fasteners located not greater than 2 in. from ends and not greater than 24 in. OC. "T" - shaped studs (Item 2A) may be used as side runners in place of "J" - shaped runners.

2. Steel Studs — "C" - H" - shaped studs, min 2-1/2 in. deep (min 4 in. deep when System C is used), fabricated from min 25 MSG (min 20 MSG when Items 2D, 4A, 4B, 4C, 4D or 7 is used) galv steel. Cut to lengths 3/8 to 1/2 in. less than floor-to-ceiling height and spaced 24 in. or 600 mm OC (max 16 in. OC when Items 4A, 4B, 4C, 4D or 4E are used).

2A. Steel Studs — (Not Shown) — "T" - shaped studs installed back to back in place of "C" - H" - shaped studs (Item 2) "T" - shaped studs secured together with steel screws spaced a maximum 12 in. OC. Fabricated from min 25 MSG (min 20 MSG when Item 2D, 4A, 4B or 7 is used) galv steel, min 2-1/2 in. deep (min 4 in. deep when System C is used), with one leg 1 in. long and two legs 3/4 in. long. Shorter legs 1 in. apart to engage gypsum liner panels. Cut to lengths 3/8 to 1/2 in. less than floor to ceiling heights.

2B. Furring Channels — (Optional, Not Shown) — For use with single or double layer systems. Resilient furring channels fabricated from min 25MSG corrosion protected steel, installed horizontally, and spaced vertically a max 24 in. OC. Flange portion of channel attached to each intersecting "C" - H" or "T" stud on side of stud opposite the 1 in. liner panels with 1/2 in. long Type 5 or 5-12 pan-head steel screws. When furring channels are used, wallboard to be installed vertically only. Not to be used with Type FRX-G gypsum board and cementitious backer units (Item 7).

2C. Furring Channels — For use with System 1 - "H" - shaped, 25 MSG galv steel furring channels attached directly over the inner layers of wallboard to each stud with 2 in. long Type 5 pan head steel screws. Screws alternate from top flange to bottom flange at each stud intersection. Furring channels spaced vertically max 24 in. OC.

2D. Steel Framing Members — (Optional, Not Shown) — For use with single or double layer systems. Furring channels and Steel Framing Members as described below. Not to be used with Type FRX-G gypsum board, lead backed gypsum boards (Items 4A-4D), or cementitious backer units (Item 7).

a. Furring Channels — Formed of No. 25 MSG galv steel, 2-9/16 in. wide by 7/8 in. deep, spaced max. 24 in. OC perpendicular to studs. Channels secured to studs as described in Item B. Gypsum board installed vertically only and attached to furring channels as described in Item 4.

b. Steel Framing Members — Used to attach furring channels (Item 2D)a to studs (Item 2 or 2A). Clips spaced max. 24 in. OC, and secured to studs with No. 8 x 1-1/2 in. minimum self-drilling, 5-12 steel screw through the center grommet. Furring channels are friction fitted into clips. RSC-1 clip for use with 2-9/16 in. wide furring channels, RSC-1 (275) clip for use with 2-3/32 in. wide furring channels. PNC INTERNATIONAL L L C — Types RSC-1, RSC-1 (275)

2E. Steel Framing Members — (Optional, Not Shown) — Furring channels and Steel Framing Members as described below. Not to be used with Type FRX-G gypsum board, lead backed gypsum boards (Items 4A-4D), or cementitious backer units (Item 7).

a. Furring Channels — Formed of No. 25 MSG galv steel. Spaced 24 in. OC perpendicular to studs. Channels secured to studs as described in Item B. Ends of adjoining channels overlapped 6 in. and tied together with double strand of No. 18 AWG galvanized steel wire. Gypsum board attached to furring channels as described in Item 4.

b. Steel Framing Members — Used to attach furring channels (Item 2E)a to studs. Clips spaced 24 in. OC, and secured to studs with 2 in. coarse drywall screw with 1 in. diam wafer through the center hole. Furring channels are friction fitted into clips. STUDIO BUILDING SYSTEMS — REGALANT® Sound Isolation Clips — Type AD27R

2F. Steel Framing Members — (Optional, Not Shown) — For use with single or double layer systems. Furring channels and Steel Framing Members as described below. Not to be used with Type FRX-G gypsum board, lead backed gypsum boards (Items 4A-4D), or cementitious backer units (Item 7).

a. Furring Channels — Formed of No. 25 MSG galv steel, 2-3/8 in. wide by 7/8 in. deep, spaced max. 24 in. OC perpendicular to studs. Channels secured to studs as described in Item B. Gypsum board installed vertically only and attached to furring channels as described in Item 3.

b. Steel Framing Members — Used to attach furring channels (Item 2D)a to studs (Item 2 or 2A). Clips spaced max. 24 in. OC. GENCILIPS secured to studs with No. 8 x 1-1/2 in. minimum self-drilling, 5-12 steel screw through the center grommet. Furring channels are friction fitted into clips. PLITIG INC — Type GENCILIP

2G. Steel Framing Members — (Optional, Not Shown) — Furring channels and Steel Framing Members as described below. Not to be used with Type FRX-G gypsum board, lead backed gypsum boards (Items 4A-4D), or cementitious backer units (Item 7).

a. Furring Channels — Formed of No. 25 MSG galv steel. Spaced 24 in. OC perpendicular to studs. Channels secured to studs as described in Item 2B. Ends of adjoining channels overlapped 6 in. and tied together with double strand of No. 18 AWG galvanized steel wire. Gypsum board attached to furring channels as described in Item 4.

b. Steel Framing Members — Used to attach furring channels (Item 2G)a to studs. Clips spaced 24 in. OC, and secured to studs with No. 8 x 2-1/2 in. coarse drywall screw through the center hole. Furring channels are friction fitted into clips. REGPOL AMERICA — Type SoundClip

2H. Steel Framing Members — (Optional, Not Shown) — Resilient channels and Steel Framing Members as described below. Not to be used with Type FRX-G gypsum board, lead backed gypsum boards (Items 4A-4D), or cementitious backer units (Item 7).

a. Resilient Channels — Formed of No. 25 MSG galv steel, spaced 24 in. OC, and perpendicular to studs. Channels secured to studs as described in Item B. Ends of adjoining channels overlapped 6 in. and secured in place with two No. 8 1/5 x 1/2 in. Philips Modified Tuss screws spaced 2-1/2 in. from the center of the overlap. Gypsum board attached to resilient channels as described in Item 4.

b. Steel Framing Members — Used to attach resilient channels (Item 2H)a to studs. Clips spaced 48 in. OC, and secured to studs with No. 8 x 2-1/2 in. coarse drywall screw through the center hole. Resilient channels are secured to clips with one No. 10 x 1/2 in. pan-head self-drilling screw. KEENE BUILDING PRODUCTS CO INC — Type RCI - Assurance Clip

2I. Steel Framing Members — (Optional, Not Shown) — For use with single or double layer systems. Furring channels and Steel Framing Members as described below. Not to be used with Type FRX-G gypsum board, lead backed gypsum boards (Items 4A-4D), or cementitious backer units (Item 7).

a. Furring Channels — Formed of No. 25 MSG galv steel, 2-23/32 in. wide by 7/8 in. deep, spaced max. 24 in. OC perpendicular to studs. Channels secured to studs as described in Item B. Gypsum board installed vertically only and attached to furring channels as described in Item 4.

b. Steel Framing Members — Used to attach furring channels (Item 2I)a to studs (Item 2 or 2A). Clips spaced max. 24 in. OC, and secured to studs with No. 8 x 1-1/2 in. minimum self-drilling, 5-12 steel screw through the center grommet. Furring channels are friction fitted into clips. CLAMORTRON BUILDING SYSTEMS — Type ClarkDietrich Sound Clip

3. Gypsum Board — Gypsum liner panels, nom 1 in. thick, 24 in. or 600 mm (for metric spacing) wide. Panels cut 1 in. less in length than floor to ceiling height. Vertical edges inserted in "H" portion of "C" - H" studs or the gap between the two 3/4 in. legs of the "T" studs. Free edge of end panels attached to long leg of vertical "T" - runners with 1-5/8 in. long Type 5 steel screws spaced not greater than 12 in. OC. When wall height exceeds liner panel length, liner panel may be butted to extend to the full height of the wall. Horizontal joints need not be backed by steel framing. In System I, butt joints in liner panels are staggered min 16 in. Butt joints backed with six 1-1/2 in. long Type G steel screws, three screws along the 22 in. dimension at the top and bottom of the strips. CGC INC — Type SLX

UNITED STATES GYPSUM CO — Type SLX

USG BORAL DRYWALL SFZ LLC — Type SLX

USG MEXICO S A DE CV — Type SLX

4. Gypsum Board — System A — 1 Hr

Gypsum panels, with beveled, square or tapered edges, nom 5/8 in. thick, 48 in. or 1200 mm wide, applied vertically or horizontally, attached to studs with 1 in. long Type 5 steel screws spaced 12 in. OC when installed vertically or 8 in. OC when installed horizontally. Horizontal joints need not be backed by steel framing.

CGC INC — Types AR, C, IP-AR, IP-X1, IP-X2, IPC-AR, SCX, SHX, ULUX, ULGX, USGX, WRC, WRX

THE SIAM GYPSUM INDUSTRY (SONGKHLA) CO — Types C and SCX

UNITED STATES GYPSUM CO — Types C, IP-X2, IPC-AR, SCX, SHX, ULUX, ULGX, USGX, WRC, WRX

USG BORAL DRYWALL SFZ LLC — Types C, SCX, SDGX, USGX

USG MEXICO S A DE CV — Types AR, C, IP-AR, IP-X1, IP-X2, IPC-AR, SCX, SHX, ULUX, ULGX, USGX, WRC, WRX

CGC INC — 1/2 in. Type C, IP-X2, IPC-AR or WRC, 5/8 in. Types AR, C, IP-AR, IP-X1, IP-X2, IPC-AR, SCX, SHX, ULUX, USGX, WRC, WRX

THE SIAM GYPSUM INDUSTRY (SONGKHLA) CO — Types C and SCX

UNITED STATES GYPSUM CO — 1/2 in. Types C, IP-X2, IPC-AR, or WRC, 5/8 in. Types AR, C, IP-AR, IP-X1, IP-X2, IPC-AR, SCX, SDGX, SHX, ULUX, ULGX, USGX, WRC, WRX

USG BORAL DRYWALL SFZ LLC — 1/2 in. Type C, 5/8 in. Types C, SCX, SDGX, USGX

USG MEXICO S A DE CV — 1/2 in. Types C, IP-X2, IPC-AR or WRC, 5/8 in. Types AR, C, IP-AR, IP-X1, IP-X2, IPC-AR, SCX, SHX, ULUX, USGX, WRC, WRX

USG BORAL DRYWALL SFZ LLC — 1/2 in. Type C, 5/8 in. Types C, SCX, SDGX, USGX

USG MEXICO S A DE CV — 1/2 in. Types C, IP-X2, IPC-AR or WRC, 5/8 in. Types AR, C, IP-AR, IP-X1, IP-X2, IPC-AR, SCX, SHX, ULUX, USGX, WRC, WRX

Gypsum panels, with beveled, square or tapered edges, nom 3/4 in. thick, 48 in. or 1200 mm wide, applied vertically or horizontally, secured with 1-1/4 in. long Type 5 steel screws spaced 8 in. OC along vertical edges and 12 in. OC in the field when installed vertically or 8 in. OC along the vertical edges and in the field when installed horizontally. Horizontal joints need not be backed by steel framing. Screws along side joints offset 4 in. Requires min 4 in. deep furring per Items 1, 2 and 3. Requires min 3 in. thick mineral wool bats per Item 6.

CGC INC — Types IP-X3 or ULTRACODE

UNITED STATES GYPSUM CO — Types IP-X3 or ULTRACODE

USG BORAL DRYWALL SFZ LLC — Type ULTRACODE

USG MEXICO S A DE CV — Types IP-X3 or ULTRACODE

USG BORAL DRYWALL SFZ LLC — Type ULTRACODE

USG MEXICO S A DE CV — Types IP-X3 or ULTRACODE

Gypsum panels, with beveled, square or tapered edges, nom 5/8 in. thick, 48 in. or 1200 mm wide, applied vertically or horizontally, attached directly to studs with 1 in. long Type 5 steel screws spaced 12 in. OC when installed vertically or 16 in. OC when installed horizontally. Horizontal joints need not be backed by steel framing. Requires layer of 1/2 or 5/8 in. thick cementitious backer units per Item 7 and min 1-1/2 in. thick mineral wool bats per Item 6.

CGC INC — Types AR, C, IP-AR, IP-X1, IP-X2, IPC-AR, SCX, SHX, ULUX, USGX, WRC, WRX

THE SIAM GYPSUM INDUSTRY (SONGKHLA) CO — Types C and SCX

UNITED STATES GYPSUM CO — Types AR, C, FRX-G, IP-AR, IP-X1, IP-X2, IPC-AR, SCX, SDGX, SHX, ULUX, USGX, WRC, WRX

USG BORAL DRYWALL SFZ LLC — Types C, SCX, SDGX, USGX

USG MEXICO S A DE CV — Types AR, C, IP-AR, IP-X1, IP-X2, IPC-AR, SCX, SHX, ULUX, USGX, WRC, WRX

Gypsum panels, with beveled, square or tapered edges, nom 1/2 in. or 5/8 in. thick, 48 in. or 1200 mm wide, applied vertically or horizontally, attached to studs with 1 in. long Type 5 steel screws spaced 12 in. OC when installed vertically or 8 in. when installed horizontally. Horizontal joints need not be backed by steel framing.

CGC INC — 1/2 in. Types C, IP-X2, IPC-AR, 5/8 in. Types AR, C, IP-AR, IP-X1, IP-X2, IPC-AR, SCX, SHX, ULUX, USGX, WRC, WRX

THE SIAM GYPSUM INDUSTRY (SONGKHLA) CO — Types C and SCX

UNITED STATES GYPSUM CO — 1/2 in. Types C, IP-X2, IPC-AR, 5/8 in. Types AR, C, FRX-G, IP-AR, IP-X1, IP-X2, IPC-AR, SCX, SDGX, SHX, ULUX, ULGX, USGX, WRC, WRX

USG BORAL DRYWALL SFZ LLC — 1/2 in. Type C, 5/8 in. Types C, SCX, SDGX, USGX

USG MEXICO S A DE CV — 1/2 in. Types C, IP-X2, IPC-AR, 5/8 in. Types AR, C, IP-AR, IP-X1, IP-X2, IPC-AR, SCX, SHX, ULUX, USGX, WRC, WRX

Gypsum panels, with beveled, square or tapered edges, nom 1/2 in. or 5/8 in. thick, 48 in. or 1200 mm wide, applied vertically in two layers, inner or base layer attached to studs with 1 in. long Type 5 steel screws spaced 24 in. OC when installed vertically or 16 in. OC when installed horizontally. Middle layer attached to studs with 1-5/8 in. long Type 5 steel screws spaced 24 in. OC when installed vertically or 16 in. OC when installed horizontally. Outer or face layer attached to studs with 1-1/4 in. long Type 5 steel screws spaced 16 in. when installed vertically or 12 in. OC when installed horizontally. Screws offset 6 in. from layer below. Horizontal joints on adjacent layers staggered a min of 12 in. Horizontal joints need not be backed by steel framing. Vertical joints centered over studs and staggered 24 in. in adjacent layers.

CGC INC — 1/2 in. Type C, IP-X2, IPC-AR or WRC, 5/8 in. Types AR, C, FRX-G, IP-AR, IP-X1, IP-X2, IPC-AR, SCX, SHX, ULUX, USGX, WRC, WRX

THE SIAM GYPSUM INDUSTRY (SONGKHLA) CO — Types C and SCX

UNITED STATES GYPSUM CO — 1/2 in. Type C, IP-X2, IPC-AR or WRC, 5/8 in. Types AR, C, FRX-G, IP-AR, IP-X1, IP-X2, IPC-AR, SCX, SDGX, SHX, ULUX, ULGX, USGX, WRC, WRX

USG BORAL DRYWALL SFZ LLC — 1/2 in. Type C, 5/8 in. Types C, SCX, SDGX, USGX

USG MEXICO S A DE CV — 1/2 in. Types C, IP-X2, IPC-AR or WRC, 5/8 in. Types AR, C, IP-AR, IP-X1, IP-X2, IPC-AR, SCX, SHX, ULUX, USGX, WRC, WRX

USG BORAL DRYWALL SFZ LLC — 1/2 in. Type C, 5/8 in. Types C, SCX

USG MEXICO S A DE CV — 1/2 in. Types C, IP-X2, IPC-AR or WRC, 5/8 in. Types AR, C, IP-AR, IP-X1, IP-X2, IPC-AR, SCX, SHX, ULUX, USGX, WRC, WRX

Gypsum panels, with beveled, square or tapered edges, nom 5/8 in. thick, 48 in. or 1200 mm wide, applied vertically or horizontally in three layers. Inner or base layer attached to studs with 1 in. long Type 5 steel screws spaced 24 in. OC when installed vertically or 16 in. OC when installed horizontally. Middle layer attached to studs with 1-5/8 in. long Type 5 steel screws spaced 24 in. OC when installed vertically or 16 in. OC when installed horizontally. Outer or face layer attached to studs with 1-1/4 in. long Type 5 steel screws spaced 16 in. when installed vertically or 12 in. OC when installed horizontally. Screws offset 6 in. from layer below. Horizontal joints on adjacent layers staggered a min of 12 in. Horizontal joints need not be backed by steel framing. Vertical joints centered over studs and staggered 24 in. in adjacent layers.

CGC INC — Types C, IP-X2, IPC-AR, ULUX, WRC

THE SIAM GYPSUM INDUSTRY (SONGKHLA) CO — Type C

UNITED STATES GYPSUM CO — Types C, IP-X2, IPC-AR, ULUX, WRC

USG BORAL DRYWALL SFZ LLC — Type C

USG MEXICO S A DE CV — Types C, IP-X2, IPC-AR, WRC

CGC INC — Types C, IP-X2, IPC-AR, ULUX, WRC

THE SIAM GYPSUM INDUSTRY (SONGKHLA) CO — Type C

System H — 3 Hr

Gypsum panels, with beveled, square or tapered edges, nom 5/8 in. thick, 48 in. or 1200 mm wide, applied vertically or horizontally, two layers over the flange of the "C" section of the studs, one layer over the flange of the "T" section of the studs, inner or base layer attached to studs with 1 in. long Type 5 steel screws spaced 24 in. OC when installed vertically or 16 in. OC when installed horizontally. Face layer attached to studs with 1-5/8 in. long Type 5 steel screws spaced 12 in. when installed vertically or 12 in. OC when installed horizontally. Screws offset 6 in. from layer below. Horizontal joints on adjacent layers staggered a min of 12 in. Horizontal joints need not be backed by steel framing. Vertical joints centered over studs and staggered 24 in. in adjacent layers.

CGC INC — Types C, IP-X2, IPC-AR, ULUX, WRC

THE SIAM GYPSUM INDUSTRY (SONGKHLA) CO — Type C

UNITED STATES GYPSUM CO — Types C, IP-X2, IPC-AR, ULUX, WRC

USG BORAL DRYWALL SFZ LLC — Type C

USG MEXICO S A DE CV — Types C, IP-X2, IPC-AR, WRC

CGC INC — Types C, IP-X2, IPC-AR, ULUX, WRC

THE SIAM GYPSUM INDUSTRY (SONGKHLA) CO — Type C

UNITED STATES GYPSUM CO — Types C, IP-X2, IPC-AR, ULUX, WRC

USG BORAL DRYWALL SFZ LLC — Type C

USG MEXICO S A DE CV — Types C, IP-X2, IPC-AR, WRC

CGC INC — Types IP-X3 or ULTRACODE

UNITED STATES GYPSUM CO — Types IP-X3 or ULTRACODE

USG BORAL DRYWALL SFZ LLC — Type ULTRACODE

USG MEXICO S A DE CV — Types IP-X3 or ULTRACODE

Gypsum panels, with beveled, square or tapered edges, nom 3/4 in. thick, 48 in. or 1200 mm wide, applied vertically or horizontally, two layers over the flange of the "C" section of the studs, one layer over the flange of the "T" section of the studs, inner or base layer attached to studs with 1 in. long Type 5 steel screws spaced 24 in. OC when installed vertically or 16 in. OC when installed horizontally. Face layer attached to studs with 1-5/8 in. long Type 5 steel screws spaced 12 in. when installed vertically or 12 in. OC when installed horizontally. Screws offset 6 in. from layer below. Horizontal joints on adjacent layers staggered a min of 12 in. Horizontal joints need not be backed by steel framing. Vertical joints centered over studs and staggered 24 in. in adjacent layers.

CGC INC — Types IP-X3 or ULTRACODE

UNITED STATES GYPSUM CO — Types IP-X3 or ULTRACODE

USG BORAL DRYWALL SFZ LLC — Type ULTRACODE

USG MEXICO S A DE CV — Types IP-X3 or ULTRACODE

Gypsum panels, with beveled, square or tapered edges, nom 5/8 in. thick, 48 in. or 1200 mm wide, applied vertically or horizontally, two layers over the flange of the "C" section of the studs, one layer over the flange of the "T" section of the studs, inner or base layer attached to studs with 1 in. long Type 5 steel screws spaced 24 in. OC when installed vertically or 16 in. OC when installed horizontally. Face layer attached to studs with 1-5/8 in. long Type 5 steel screws spaced 12 in. when installed vertically or 12 in. OC when installed horizontally. Screws offset 6 in. from layer below. Horizontal joints on adjacent layers staggered a min of 12 in. Horizontal joints need not be backed by steel framing. Vertical joints centered over studs and staggered 24 in. in adjacent layers.

CGC INC — Types IP-X3 or ULTRACODE

UNITED STATES GYPSUM CO — Types IP-X3 or ULTRACODE

USG BORAL DRYWALL SFZ LLC — Type ULTRACODE

USG MEXICO S A DE CV — Types IP-X3 or ULTRACODE

Gypsum panels, with beveled, square or tapered edges, nom 5/8 in. thick, 48 in. or 1200 mm wide, applied vertically or horizontally, two layers over the flange of the "C" section of the studs, one layer over the flange of the "T" section of the studs, inner or base layer attached to studs with 1 in. long Type 5 steel screws spaced 24 in. OC when installed vertically or 16 in. OC when installed horizontally. Face layer attached to studs with 1-5/8 in. long Type 5 steel screws spaced 12 in. when installed vertically or 1

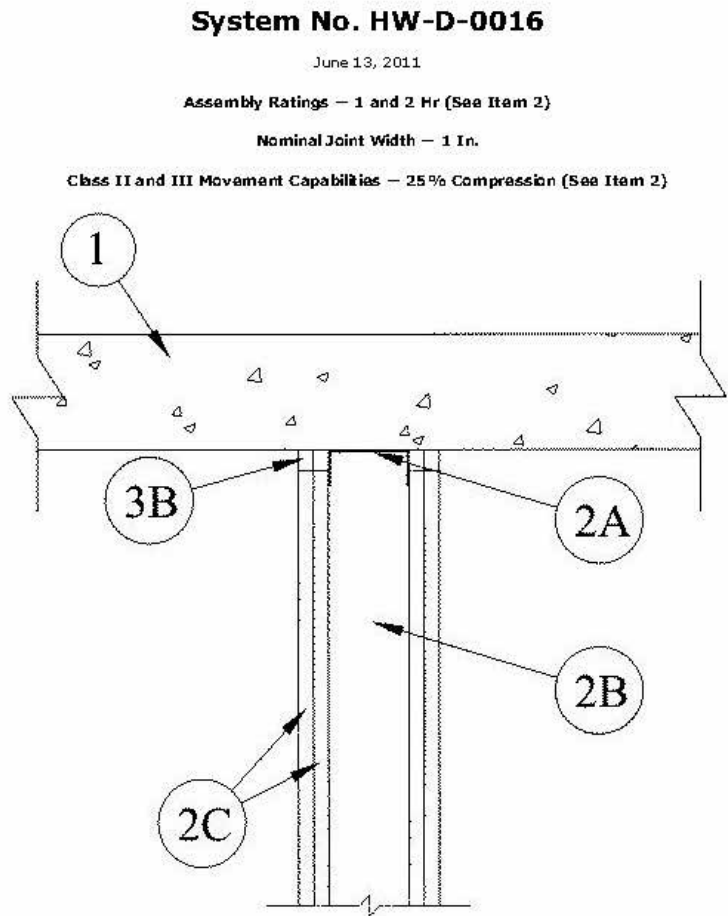

1. **Floor Assembly** — Min 4-1/2 in. (114 mm) thick reinforced light weight or normal weight (100-150 pcf (1600-2400 kg/m³)) structural concrete.
2. **Wall Assembly** — The 1 or 2 h fire-rated gypsum board/steel stud wall assembly shall be constructed of the materials and in the manner described in the individual U400 or V400 Series Wall and Partition Designs in the UL Fire Resistance Directory and shall include the following construction features:
A. **Steel Floor and Ceiling Runners** — Floor runners of all assembly shall consist of galv steel channels sized to accommodate steel studs (Item 2B). Ceiling runners of all assembly shall consist of min 10-26 gauge galv steel channels sized to accommodate steel studs (Item 2B). Ceiling runners to be provided with 2 in. (51 mm) flanges. Ceiling runner secured to lower surface of floor with steel fasteners spaced max 7 in. (178 mm) OC.

A1. **Light Gauge Framing —Floor and Ceiling Runners** — As an alternate to the ceiling and floor runners in Item 2A and 2A1, floor and ceiling runners to consist of galv steel channel sized to accommodate the **Light Gauge Framing* Slotted Stud** (Item 2B1) or **Light Gauge Framing* Slider C-Clip System** (Item 2B2). Floor and ceiling runners to be provided with min 1-1/4 in. (32 mm) and 3 in. (76 mm) flanges, respectively. Ceiling runner secured to lower surface of floor with steel fasteners spaced max 12 in. (305 mm) OC.

STEELER INC — Floor and Ceiling Runners

A3. **Light Gauge Framing* - Slotted Ceiling Runner** — As an alternate to the ceiling runner in Items 2A, 2A1 and 2A2, slotted ceiling runner to consist of galv steel channel with slotted flanges sized to accommodate steel studs (Item 2B). Ceiling runner secured to concrete floor with steel fasteners spaced max 24 in. (610 mm) OC.

SCAFCO STEEL STUD MANUFACTURING CO

BRADY CONSTRUCTION INNOVATIONS INC, DBA SLIPTRACK SYSTEMS — SLP-TRK

STEELER INC — Steeler Slotted Ceiling Runner

TELLING INDUSTRIES L L C — True-Action Deflection Track

A4. **Light Gauge Framing*- Notched Ceiling Runner** — As an alternate to the ceiling runners in Items 2A through 2A3, notched ceiling runners to consist of C-shaped galv steel channel with notched return flanges sized to accommodate steel studs (Item 2B). Notched ceiling runner secured to concrete floor slab with steel masonry anchors spaced max 24 in. (610 mm) OC. When notched ceiling runner is used, deflection channel (Item 3A) shall not be used.

OLMAR SUPPLY INC — Type SCR

A5. **Light Gauge Framing* —Vertical Deflection Clip** — (Optional) Steel clips can be used in conjunction with steel studs (Item 2B) or ceiling runner (Item 2A). Clips installed over the top of studs and inserted within the ceiling runner. Clip shall be secured to the ceiling runner with No. 8 self drilling, self tapping steel fasteners through holes provided within the clip. Clip may be secured to the stud with No. 6 pan head steel screw through holes provided within the clip. As an alternate, the legs of the clip may be installed over the top of the stud without attachment in accordance with manufacturer's installation instructions.

FLEX-ABILITY CONCEPTS L L C — Three Legged Dog Deflection Clip

B. **Studs** — Steel studs to be min 2-1/2 in. (64 mm) wide. Studs cut 1 in. (25 mm) less in length than assembly height with bottom nesting in and resting on floor runner and with top nesting in ceiling runner without attachment. When slotted ceiling runner (Item 2A3) is used, steel studs secured to slotted ceiling runner with No. 8 by 1/2 in. (13 mm) long wafer head steel screws at midheight of slot on each side of wall. Stud spacing not to exceed 24 in. (610 mm) OC.

B1. **Light Gauge Framing* —Slotted Studs** — Slotted steel stud to be used in conjunction with **Light Gauge Framing* —Floor and Ceiling Runners** (Item 2A4). Slotted steel studs to be min 2-1/2 in. (64 mm) wide. Slotted steel studs cut 1 in. (25 mm) less in length than assembly height with bottom nesting in and secured to both ceiling and floor runners. Ceiling runner secured to preformed slot within steel stud by means of No. 10 by 3/4 in. (19 mm) long low profile head steel screw. Floor runner attached to bottom of steel stud by means of No. 8 by 1/2 in. (13 mm) long pan head steel screw. Slotted steel stud spacing not to exceed 24 in. (610 mm) OC.

STEELER INC — Slotted Stud

B2. **Light Gauge Framing* —Slider C-Clip System** — As an alternate to the **Light Gauge Framing* —Slotted Steel Studs** (Item 2B1), a Slider C-Clip System consisting of a C shaped steel clip with a slotted opening and a steel stud to be used in conjunction with **Light Gauge Framing —Floor and Ceiling Runners** (Item 2A2). Steel clips and studs to be min 2-1/2 in. (64 mm) wide. Steel clip inserted into inside flange of steel stud without attachment. Total length of steel stud cut 1 in. (25 mm) less than assembly height with bottom of steel stud nesting in and secured to floor runner. Floor runner attached to bottom of steel stud by means of No. 8 by 1/2 in. (13 mm) long pan head steel screw. Ceiling runner secured to steel C-Clip by means of No. 10 by 3/4 in. (19 mm) long pan head steel screw located 3/8 in. (10 mm) below top of ceiling runner. Top row of gypsum board screws shall be centered within the preformed slot of the C-Clip. Steel stud and steel clips spacing not to exceed 24 in. (610 mm) OC.

STEELER INC — Slider C Clip System

C. **Gypsum Board*** — Gypsum board sheets installed to a min total thickness of 5/8 or 1-1/4 in. (16 or 32 mm) on each side of wall for a 1 or 2 h fire rated wall, respectively. Wall to be constructed as specified in the individual Wall and Partition Design in the UL Fire Resistance Directory, except that a max 1 in. (25 mm) gap shall be maintained between the top of the gypsum board and the lower surface of the floor. The top row of screws shall be installed into the studs 4 in. (102 mm) below the lower surface of the floor. The hourly fire rating of the joint system is equal to the hourly fire rating of the wall.

The hourly fire rating of the joint system is equal to the hourly fire rating of the wall. The movement capability of the joint system is Class II and III except that when the vertical deflection clip (Item 2A5) is used, the movement capability is Class II only.

3. **Joint System** — Max separation between bottom of floor and top of wall (at time of installation of joint system) is 1 in. (25 mm). The joint system is designed to accommodate a max 25 percent compression from its installed width. The joint system consists of a packing or forming material and a fill material between the top of the wallboard and the bottom of the floor, as follows:

A. **Packing Material** — (Optional, Not Shown)—For 2 h rated systems, two layers of nom 7/8 in. (22 mm) diam polyurethane backer rod friction-fitted on top of each other into the gap between the top of the gypsum board and the bottom of the concrete floor on both sides of the wall and recessed from each surface of wall to accommodate the required thickness of fill material.

A1. **Forming Material*** — (Optional, Not Shown)—For 2 h rated systems, min 3/4 in. (19 mm) width of 4 pcf (64 kg/m³) mineral wool batt insulation compressed 50 percent in thickness and packed into the gap between the top of the gypsum board

and bottom of the floor on both sides of the wall.

INDUSTRIAL INSULATION GROUP L L C — MinWool-1200 Safing

ROCK WOOL MANUFACTURING CO — Delta Board or Delta-8

ROCKWOOL MALAYSIA SDN BHD — Type Safe

ROXUL INC — Type Safe

THERMAFIBER INC — Type SAF

B. **Fill, Void or Cavity Material*** — A min 1/2 in. (13 mm) thickness of fill material installed on each side of the wall between the top of the gypsum board and bottom of the concrete floor. As an option for 1 hr systems and in 2 hr systems where packing material (Item 3A) or forming material (Item 3B) are not used, bond breaker tape may be applied to ceiling runner on each side of wall.

TREMCO INC — TREMstop Acrylic or Fyre-Sil

* Indicates such products shall bear the UL or cUL Certification Mark for jurisdictions employing the UL or cUL Certification (such as Canada), respectively.

Susan Hatchell
Landscape Architecture, PLLC
711 W. North Street, Raleigh, NC 27603
p: 919-838-9600 f: 919-838-9700



UL DETAILS

LAKE MYRA COUNTY PARK
Wake County, NC

REVISIONS

Date: 07/27/26


PC-G106

NOTE: APPEARANCE OF GRADE IS APPROXIMATE -
SEE SITE/CIVIL SHEETS FOR GRADING PLANS




1
PC-A000

PARK CENTER - FRONT VIEW

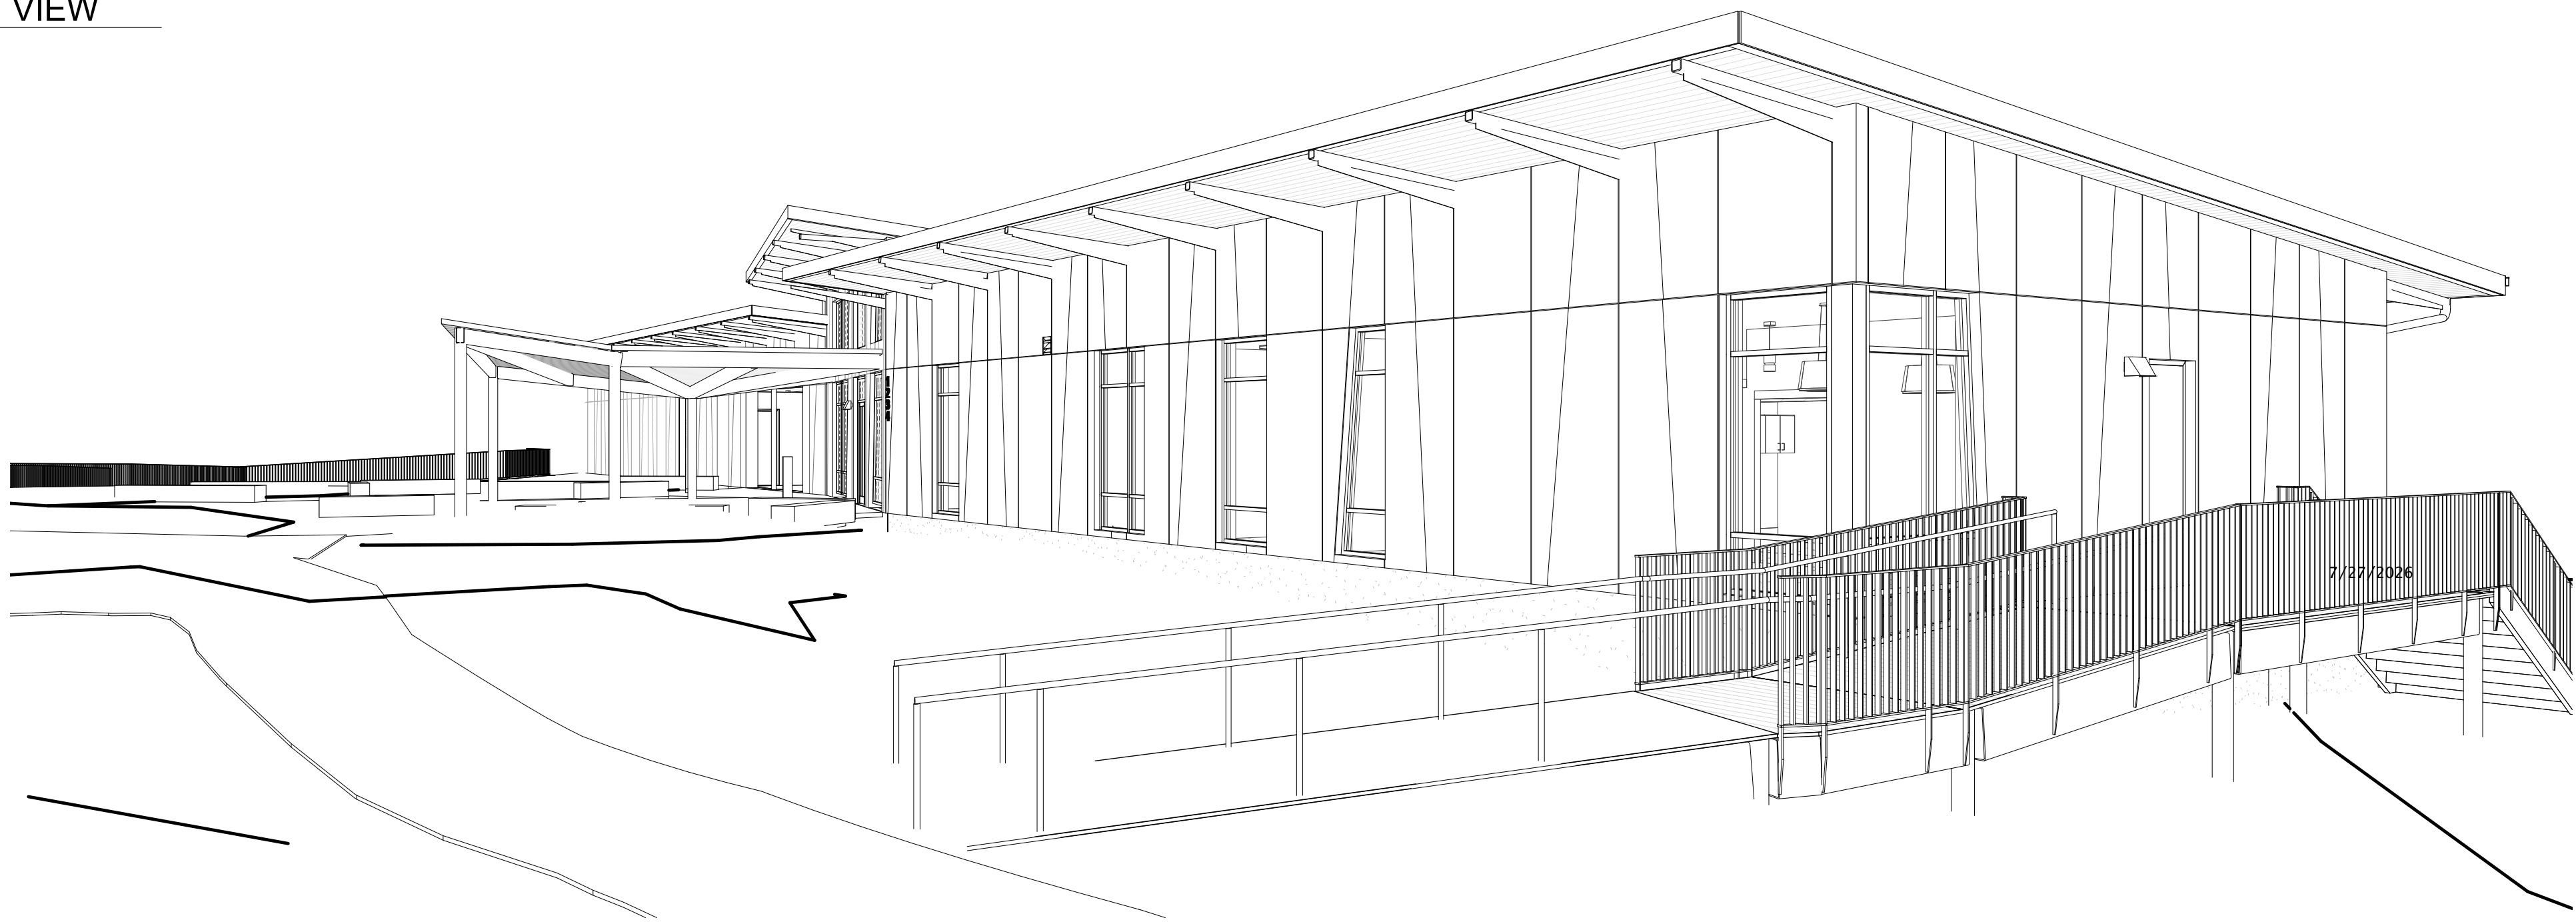

2
PC-A000

PARK CENTER - APPROACH VIEW

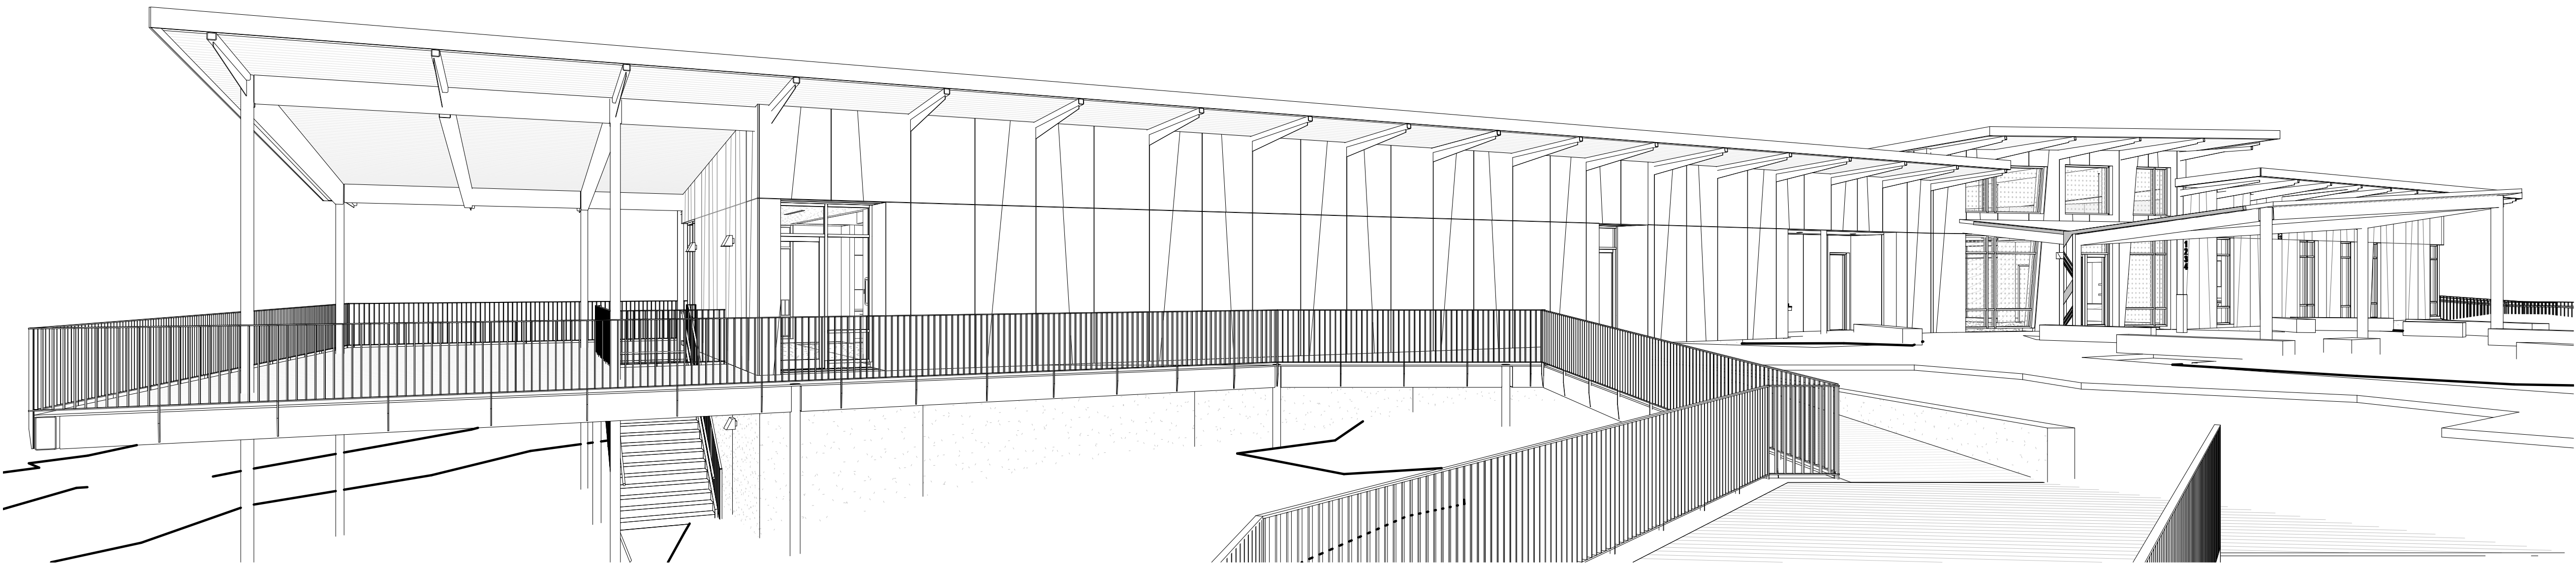

3
PC-A000

PARK CENTER - BOARDWALK VIEW

Susan
Hatchell
Landscape Architecture, PLLC
711 W. North Street, Raleigh, NC 27603
p: 919-838-9600 f: 919-838-9700





3D VIEWS

LAKE MYRA COUNTY PARK
Wake County, NC

REVISIONS


Date: 07/27/26
PC-A000

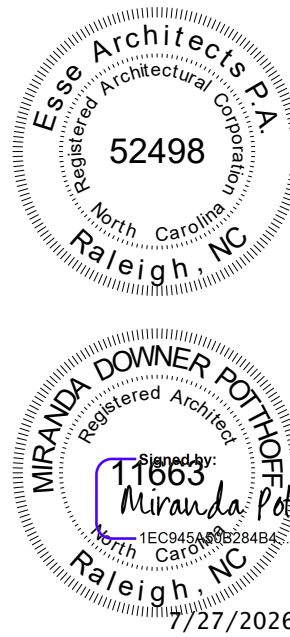

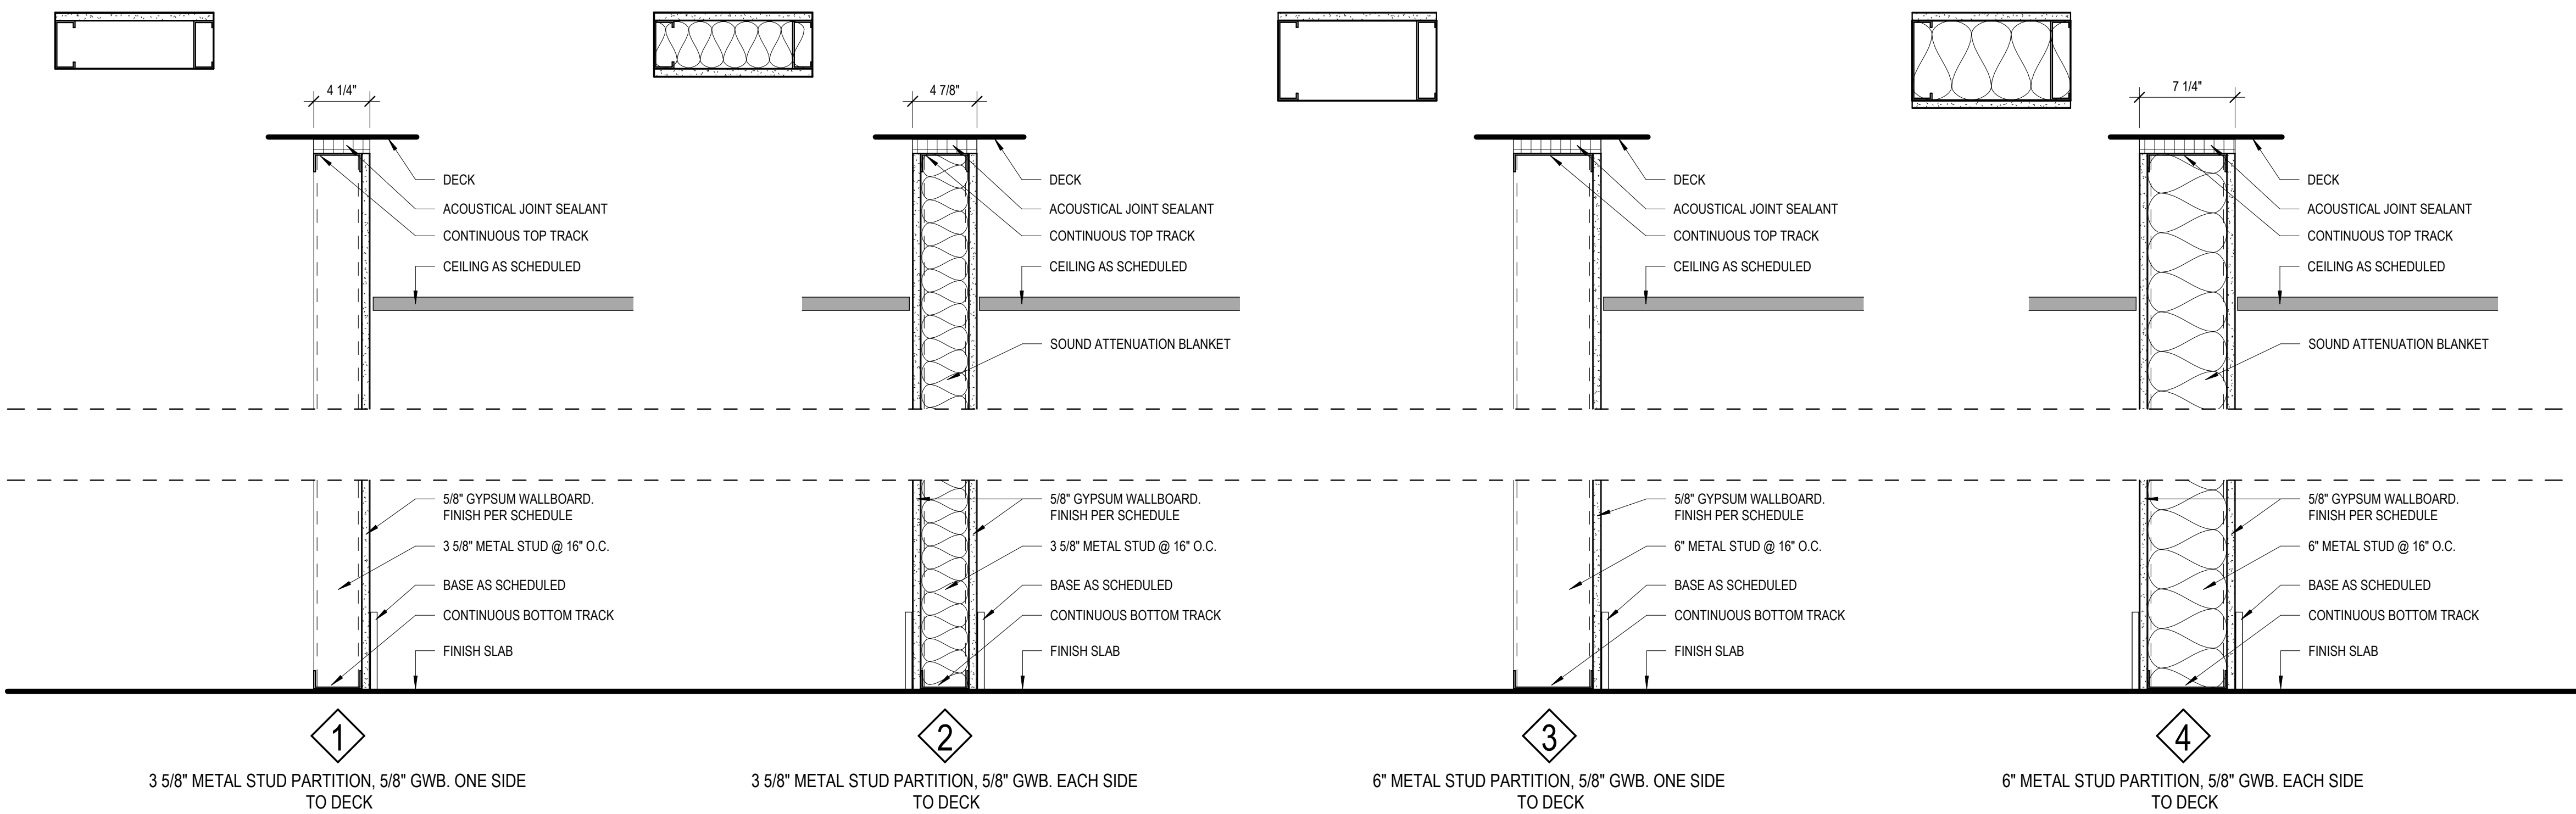

SYMBOL LEGEND	
#	PARTITION TAG

GENERAL PARTITION NOTES	
1.	ALL RATED WALLS ARE TO BE STENCIL PAINTED IN RED AS FOLLOWS: "2-HOUR RATED WALL SMOKE BARRIER; SEAL ALL PENETRATIONS" WITH THE APPLICABLE RATING NOTED, PER PLANS. LETTERS TO BE 6" HIGH. STENCILS TO BE 12" ABOVE CEILING AND SPACED AT 48" O.C. MAX. BOTH SIDES OF WALL.
2.	COORDINATE ADJACENT WALLS OF DIFFERENT TYPES SO THAT GYPSUM BOARD WALL FACES ALIGN. RESILIENT CHANNELS TO BE ON THE SAME SIDE OF THE WALL, TYP.
3.	ALL INTERIOR PARTITIONS TO BE TYPE "2", U.N.O.
4.	SEAL PERIMETER OF ALL WALLS, TYP.
5.	PROVIDE FIRE SEALANT AT BASE, PENETRATIONS, AND TOP OF ALL WALLS REQUIRING FIRE RATING.
6.	USE 5/8" CEMENTITIOUS TILE BACKING SHEETS IN LIEU OF 5/8" GWB BEHIND ALL WALL TILE, TYP.
7.	SEE FINISH SCHEDULE AND FINISH PLANS FOR WALL TILE AND WALL FINISHES.
8.	ALL RATED WALLS TO BE CONTINUOUS SYSTEMS. G.C. TO COORDINATE CORRECT SEQUENCING OF RATED WALL CONSTRUCTION.

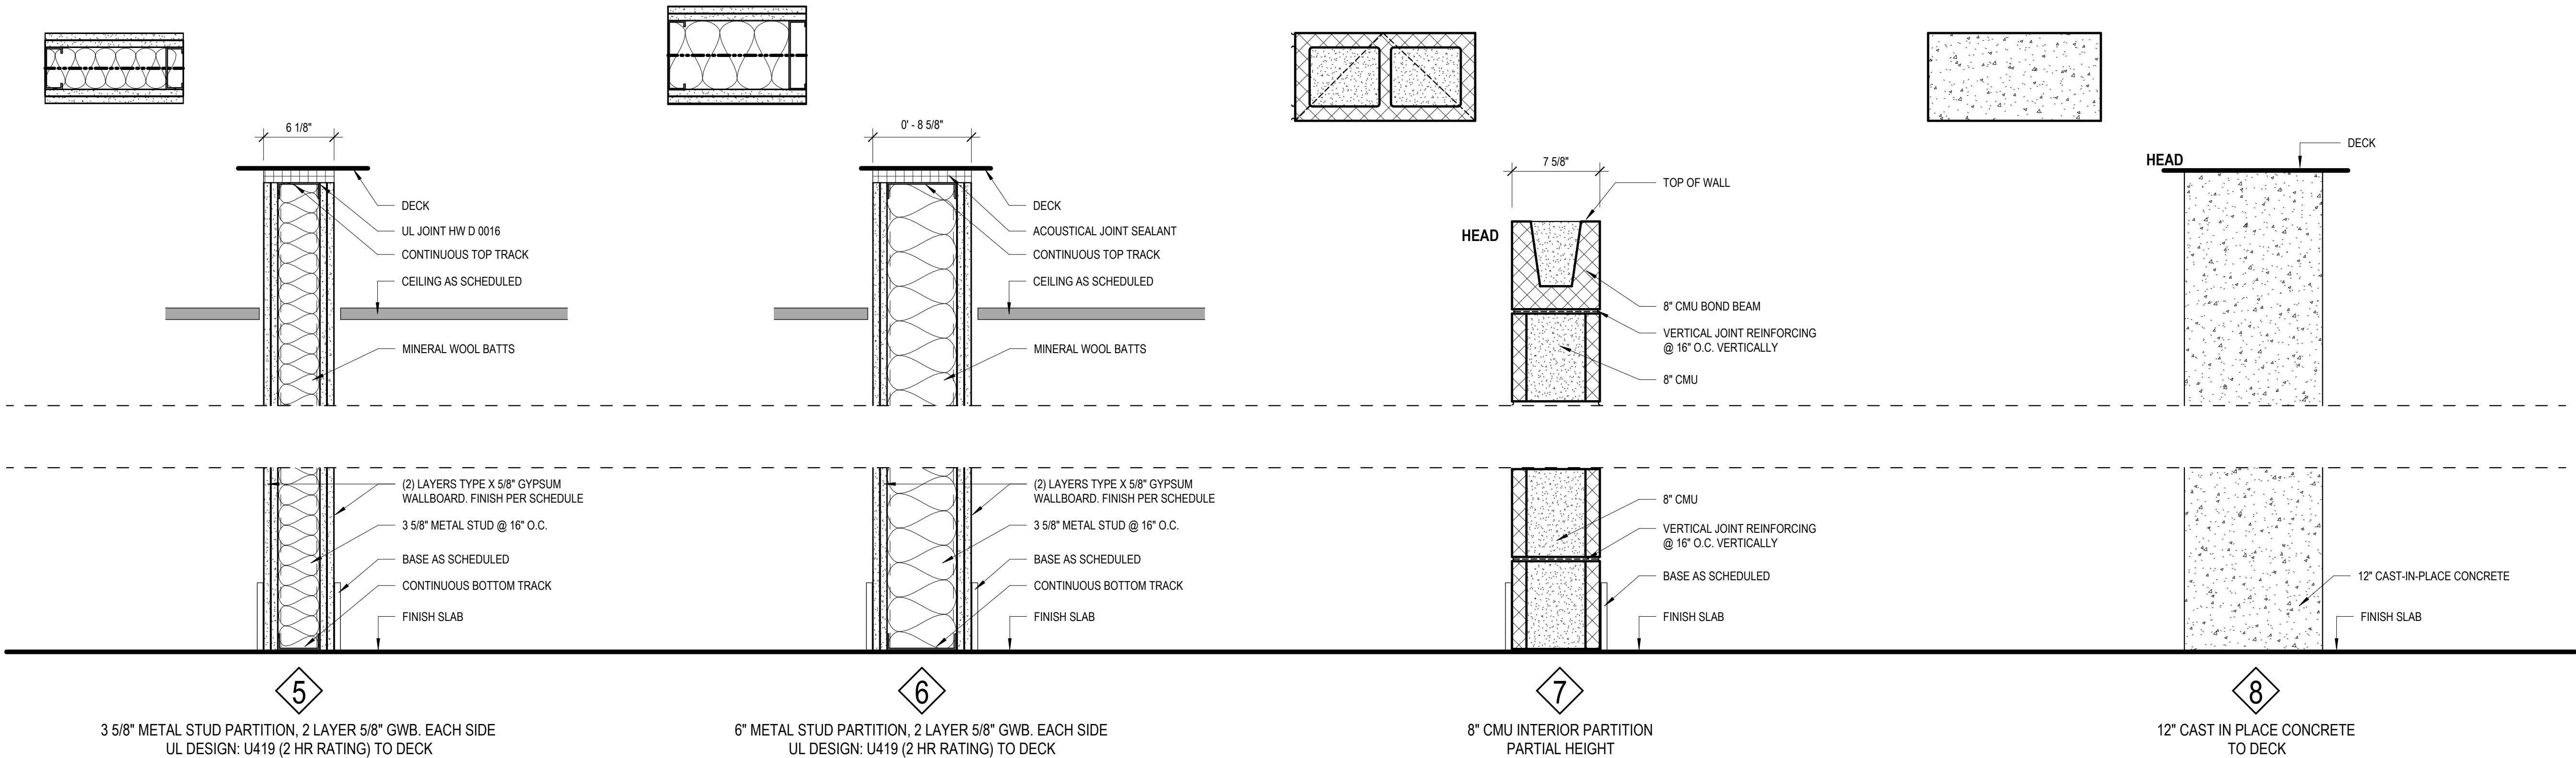


Susan
Hatchell
Landscape Architecture, PLLC
711 W. North Street, Raleigh, NC 27603
p: 919-838-9600 f: 919-838-9700



PARTITIONS


LAKE MYRA COUNTY PARK
Wake County, NC

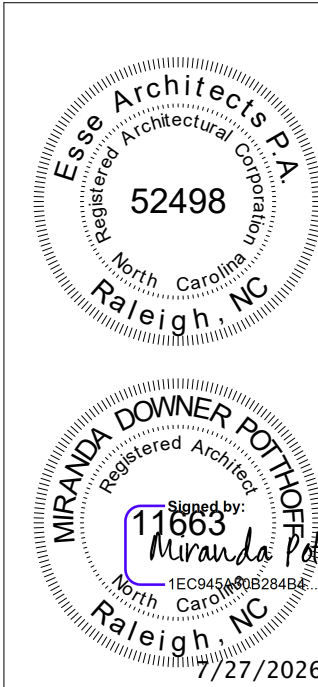



REVISIONS


Date: 07/27/26

PC-A001

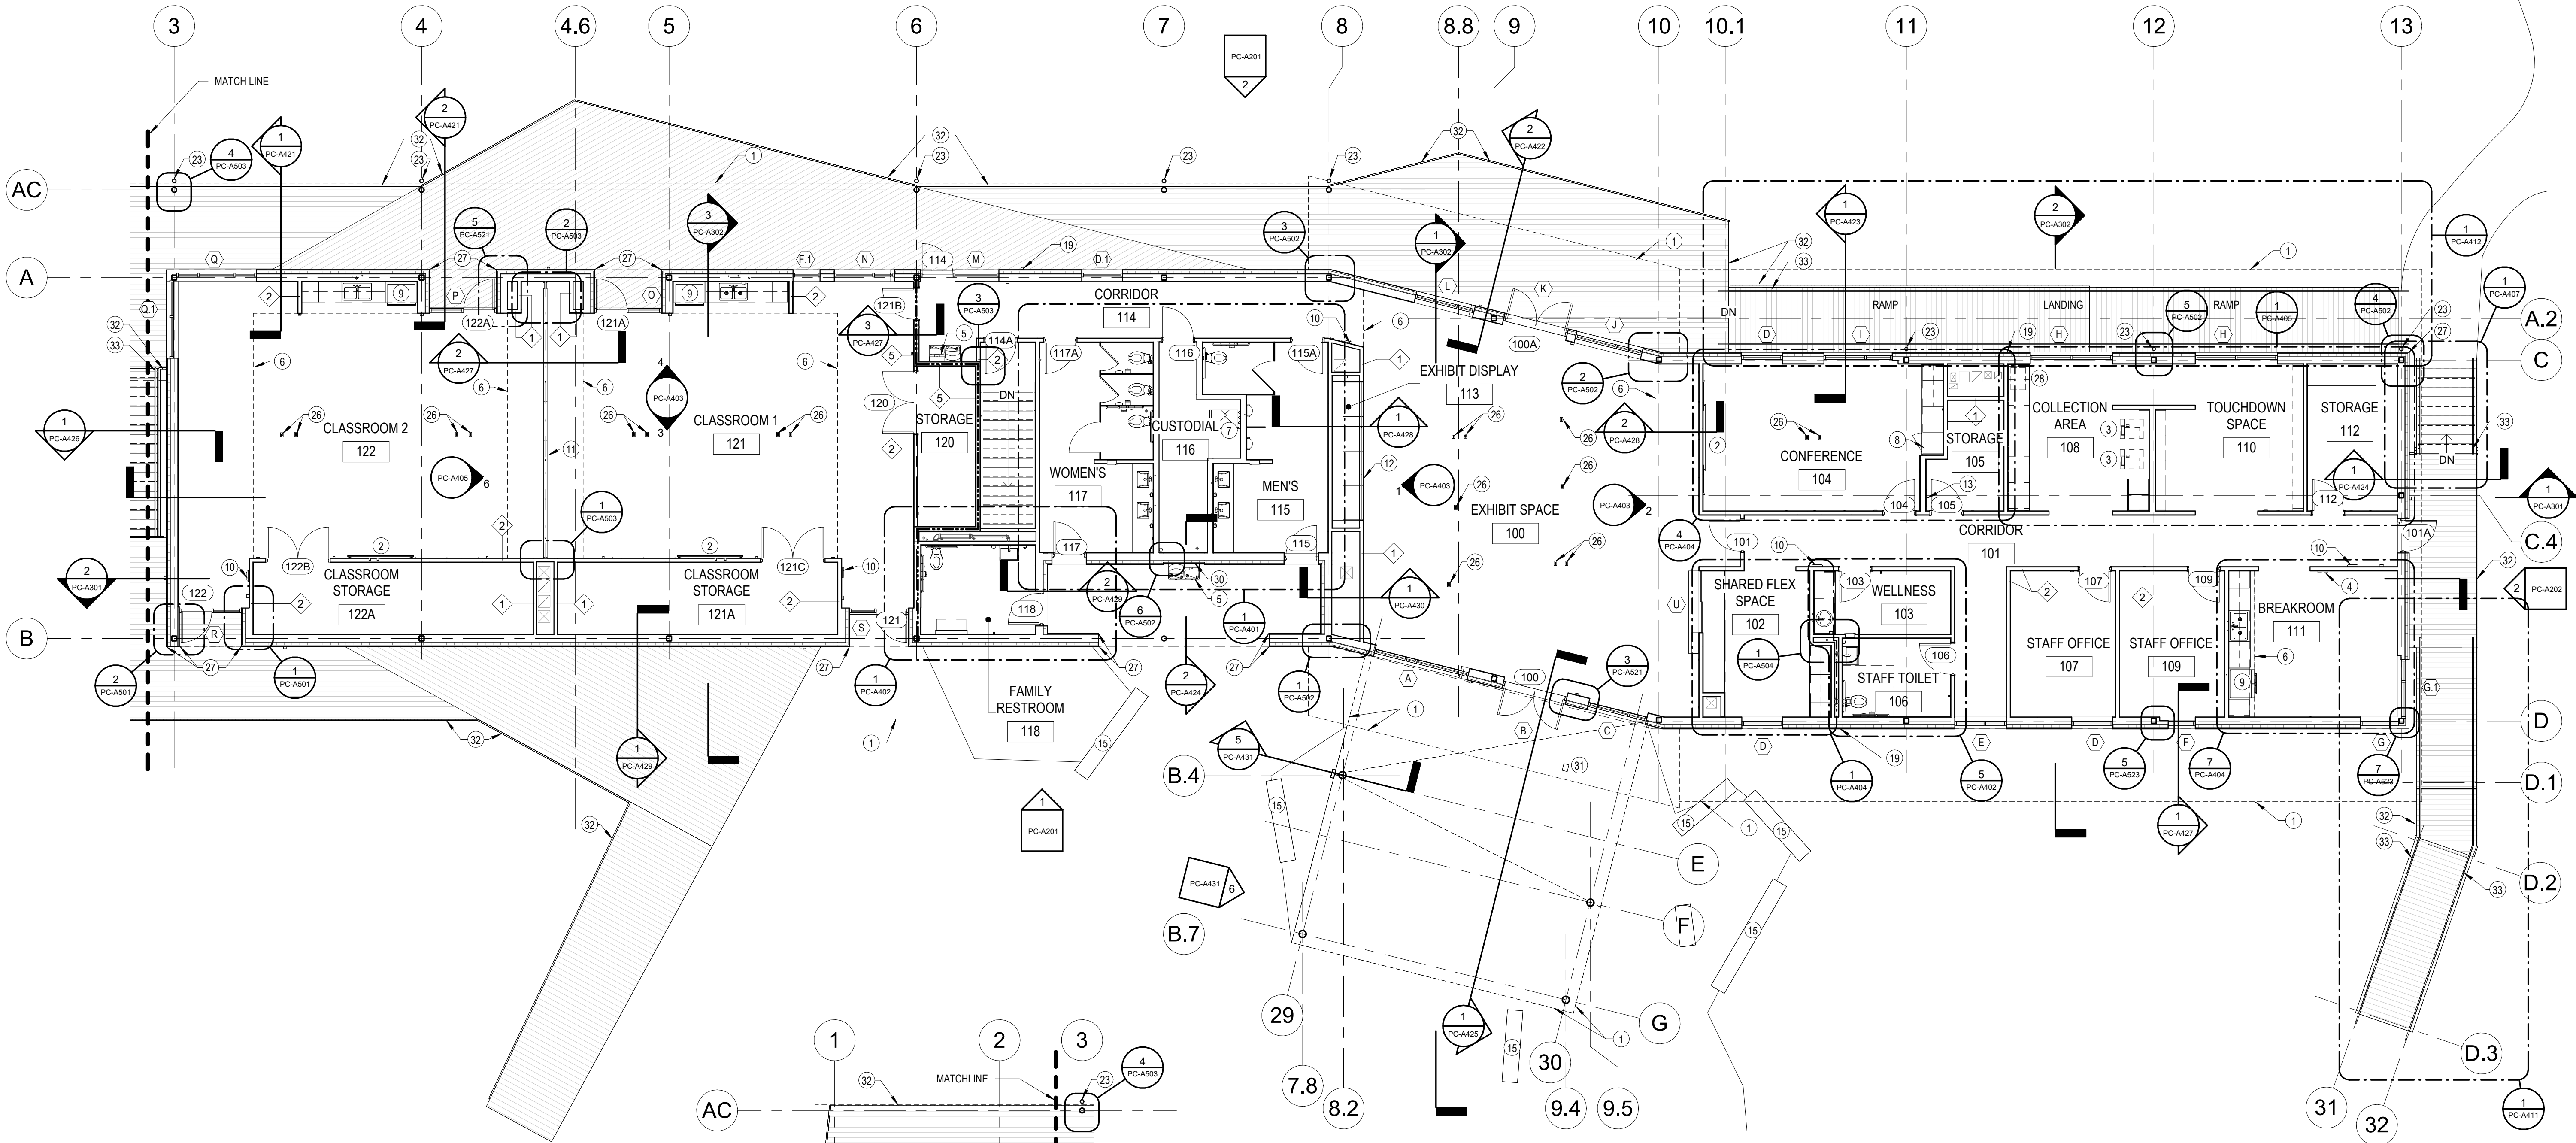

 
 **PARK CENTER - FIRST FLOOR PLAN**
1/8" = 1'-0"

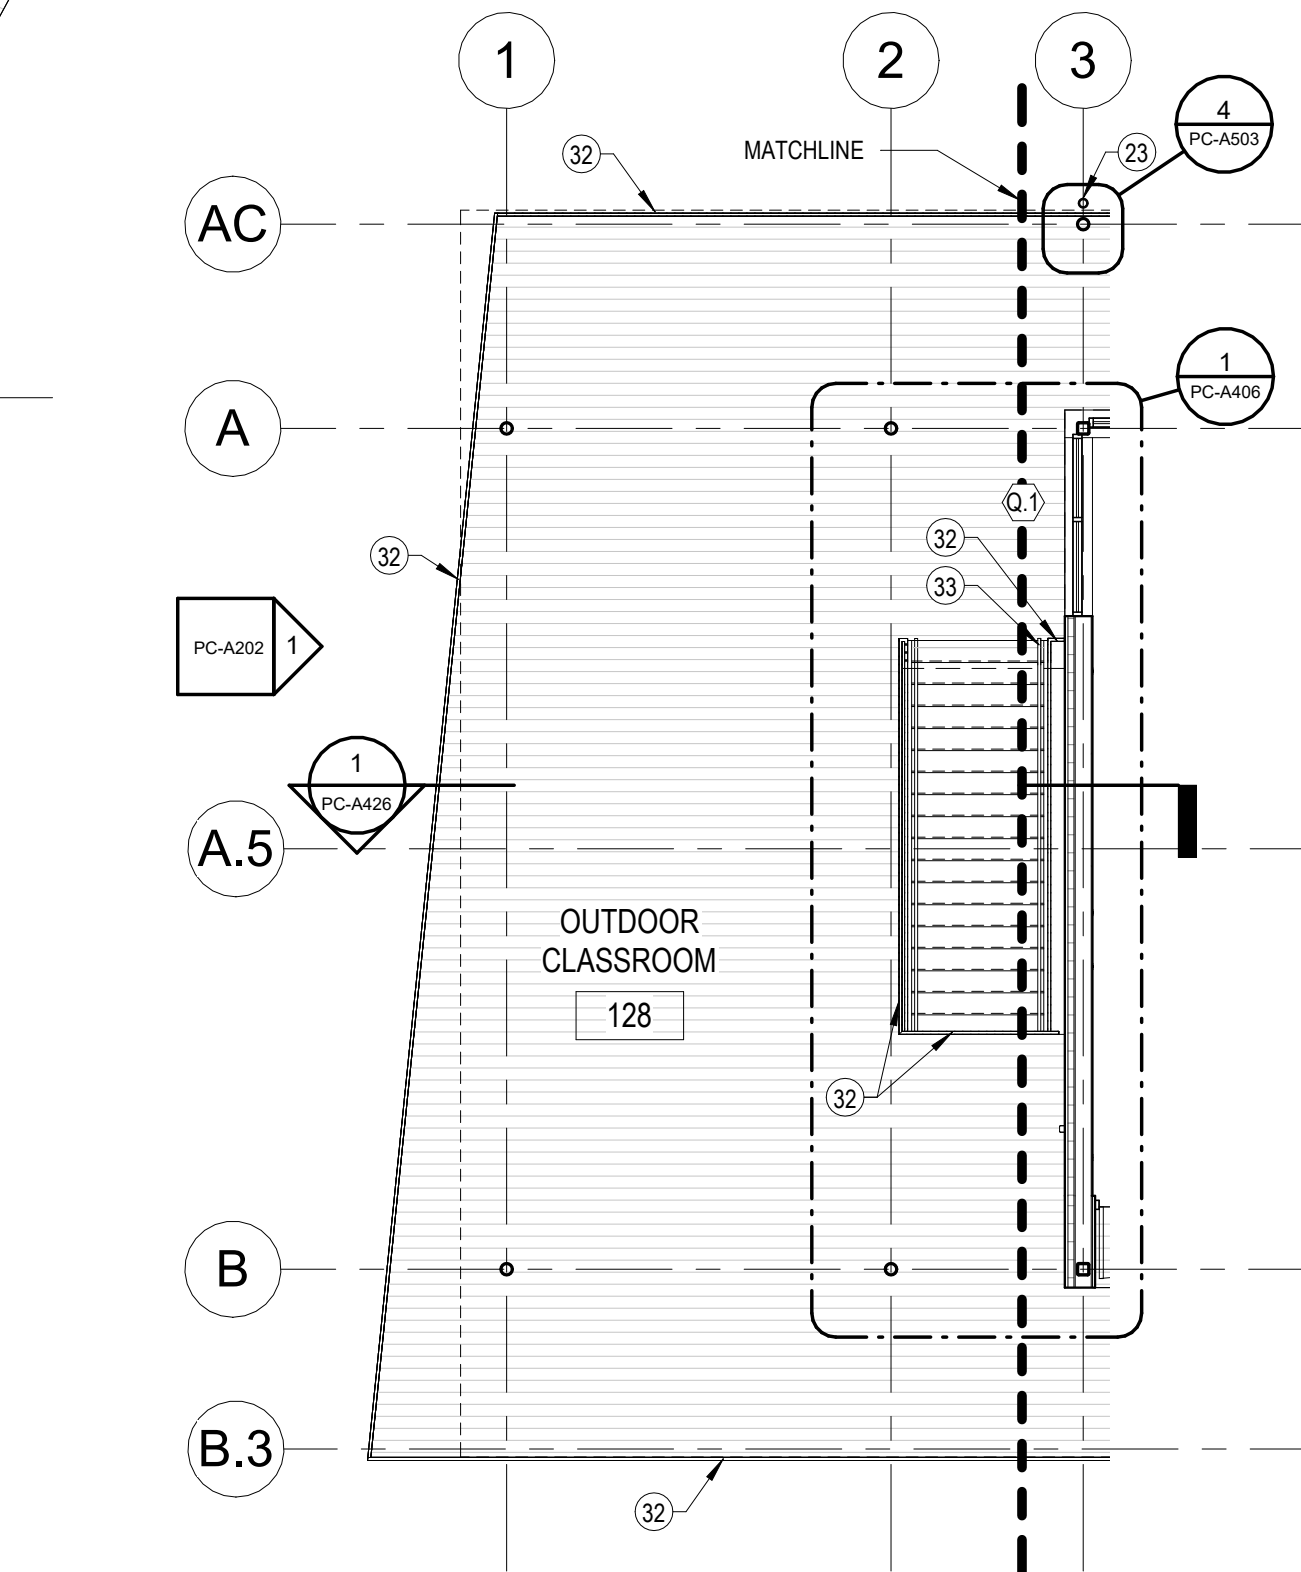

  **PARK CENTER DECK - FIRST FLOOR PLAN**
1/8" = 1'-0"

#	KEY	GENERAL KEY NOTES
1	ROOF OVERHANG ABOVE	
2	AV/DATA WALL	
3	COPIER LOCATION - COPIER TO BE OWNER PROVIDED	
4	TIMECLOCK - OWNER PROVIDED	
5	DRINKING FOUNTAIN - SEE PLUMBING DRAWINGS	
6	CEILING BULKHEAD AND SOFFIT ABOVE	
7	MOP SINK WITH STAINLESS STEEL PROTECTION PANEL - SEE PLUMBING DRAWINGS	
8	UNDERCOUNTER REFRIGERATOR	
9	FULL HEIGHT REFRIGERATOR	
10	PROVIDE NEW FIRE EXTINGUISHER AND FIRE EXTINGUISHER CABINET	
11	FOLDING PARTITION W/ FELT FINISH - SEE FINISH SCHEDULE	
12	COORDINATE EXTENTS OF OPENING WITH EXHIBIT DESIGNER - GLASS ENCLOSURE IS IN EXHIBIT DESIGN SCOPE	
13	PANEL BOARD - SEE ELECTRICAL DRAWINGS	
14	INSTALL 3/4" FIRE RESISTANT PLYWOOD ON INDICATED WALL. RUN FROM BASE TO CLG.	
15	BENCH - SEE SITE/CIVIL DRAWINGS	
16	HEAT PUMP - SEE MECHANICAL DRAWINGS	
17	BASE PANEL - SEE ELECTRICAL DRAWINGS	
18	DATA RACK - SEE ELECTRICAL DRAWINGS	
19	WALL HYDRANT - SEE PLUMBING DRAWINGS	
21	OUTLINE OF DECK ABOVE	
22	DEHUMIDIFIER - SEE MECHANICAL DRAWINGS	
23	ALUMINUM DOWNSPOUT TO IN-GROUND BOOT	
25	FLOOR DRAIN - SEE PLUMBING DRAWINGS	
26	FLOOR MOUNTED RECEPTICLE AND DATA OUTLET. SEE ELECTRICAL DRAWINGS.	
27	CONTINUOUS POWDER COATED VERTICAL ALUMINUM TRIM	
28	LAMINATOR LOCATION - TO BE OWNER PROVIDED	
29	DIAGONAL WALL BRACE AT ROOM CORNER - SEE WALL SECTIONS	
30	KIOSK SIGNAGE ABOVE DRINKING FOUNTAIN - OWNER PROVIDED AND OWNER INSTALLED	
31	ADA PEDESTAL DOOR OPENER - SEE ELECTRICAL DRAWINGS	
32	STEEL GUARDRAIL SEE ENLARGED STAIR AND RAMP PLANS AND ELEVATIONS - PAINT PER SPEC 09 9600	
33	1 1/2" DIA. ILLUMINATED STAINLESS STEEL HANDRAIL - MOUNTED ON COMPOSITE WOOD DECKING	
34	HVAC CONDENSING UNIT - SEE MECHANICAL DRAWINGS	
35	SIDEWALK - SEE SITE DRAWINGS FOR EXTENTS	
36	WATER HEATER - SEE PLUMBING DRAWINGS	

WALL LEGEND	
	UNRATED CONSTRUCTION
	2 HR FIRE BARRIER
	PARTITION TAG
NOTES	
1. DIMENSIONS ARE TO CENTERLINE OF COLUMN LINES, FACE OF INTERIOR STUDS, FACE OF EXTERIOR WALL SHEATHING AND FACE OF MASONRY, UNLESS NOTED OTHERWISE.	
2. LOCATE DOOR OPENINGS 4" OFF PERPENDICULAR WALL UNLESS OTHERWISE NOTED.	
3. WINDOW DIMENSIONS @ ANGLED WINDOWS ARE TO VERTICAL SIDE - SEE WINDOW SCHEDULE ON A602.	
4. COORDINATE AND PROVIDE BACKING/BLOCKING FOR MILLWORK AND ITEMS ATTACHED OR MOUNTED TO WALLS OR CEILINGS.	
5. SEE CONTROL JOINT PLANS AND ELEVATIONS FOR MASONRY CONTROL JOINT LOCATIONS.	
6. FINISH WALL TO FLOOR FOR BASE ADHESION.	
7. SEE ENLARGED PLANS FOR ADDITIONAL DETAIL LOCATIONS.	

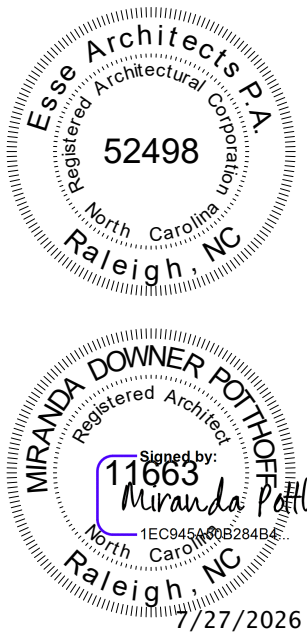

Susan Hatchell
Landscape Architecture, PLLC
711 W. North Street, Raleigh, NC 27603
p: 919-838-9600 f: 919-838-9700




FIRST FLOOR PLAN

LAKE MYRA COUNTY PARK
Wake County, NC

REVISIONS


Date: 07/27/26

PC-A101

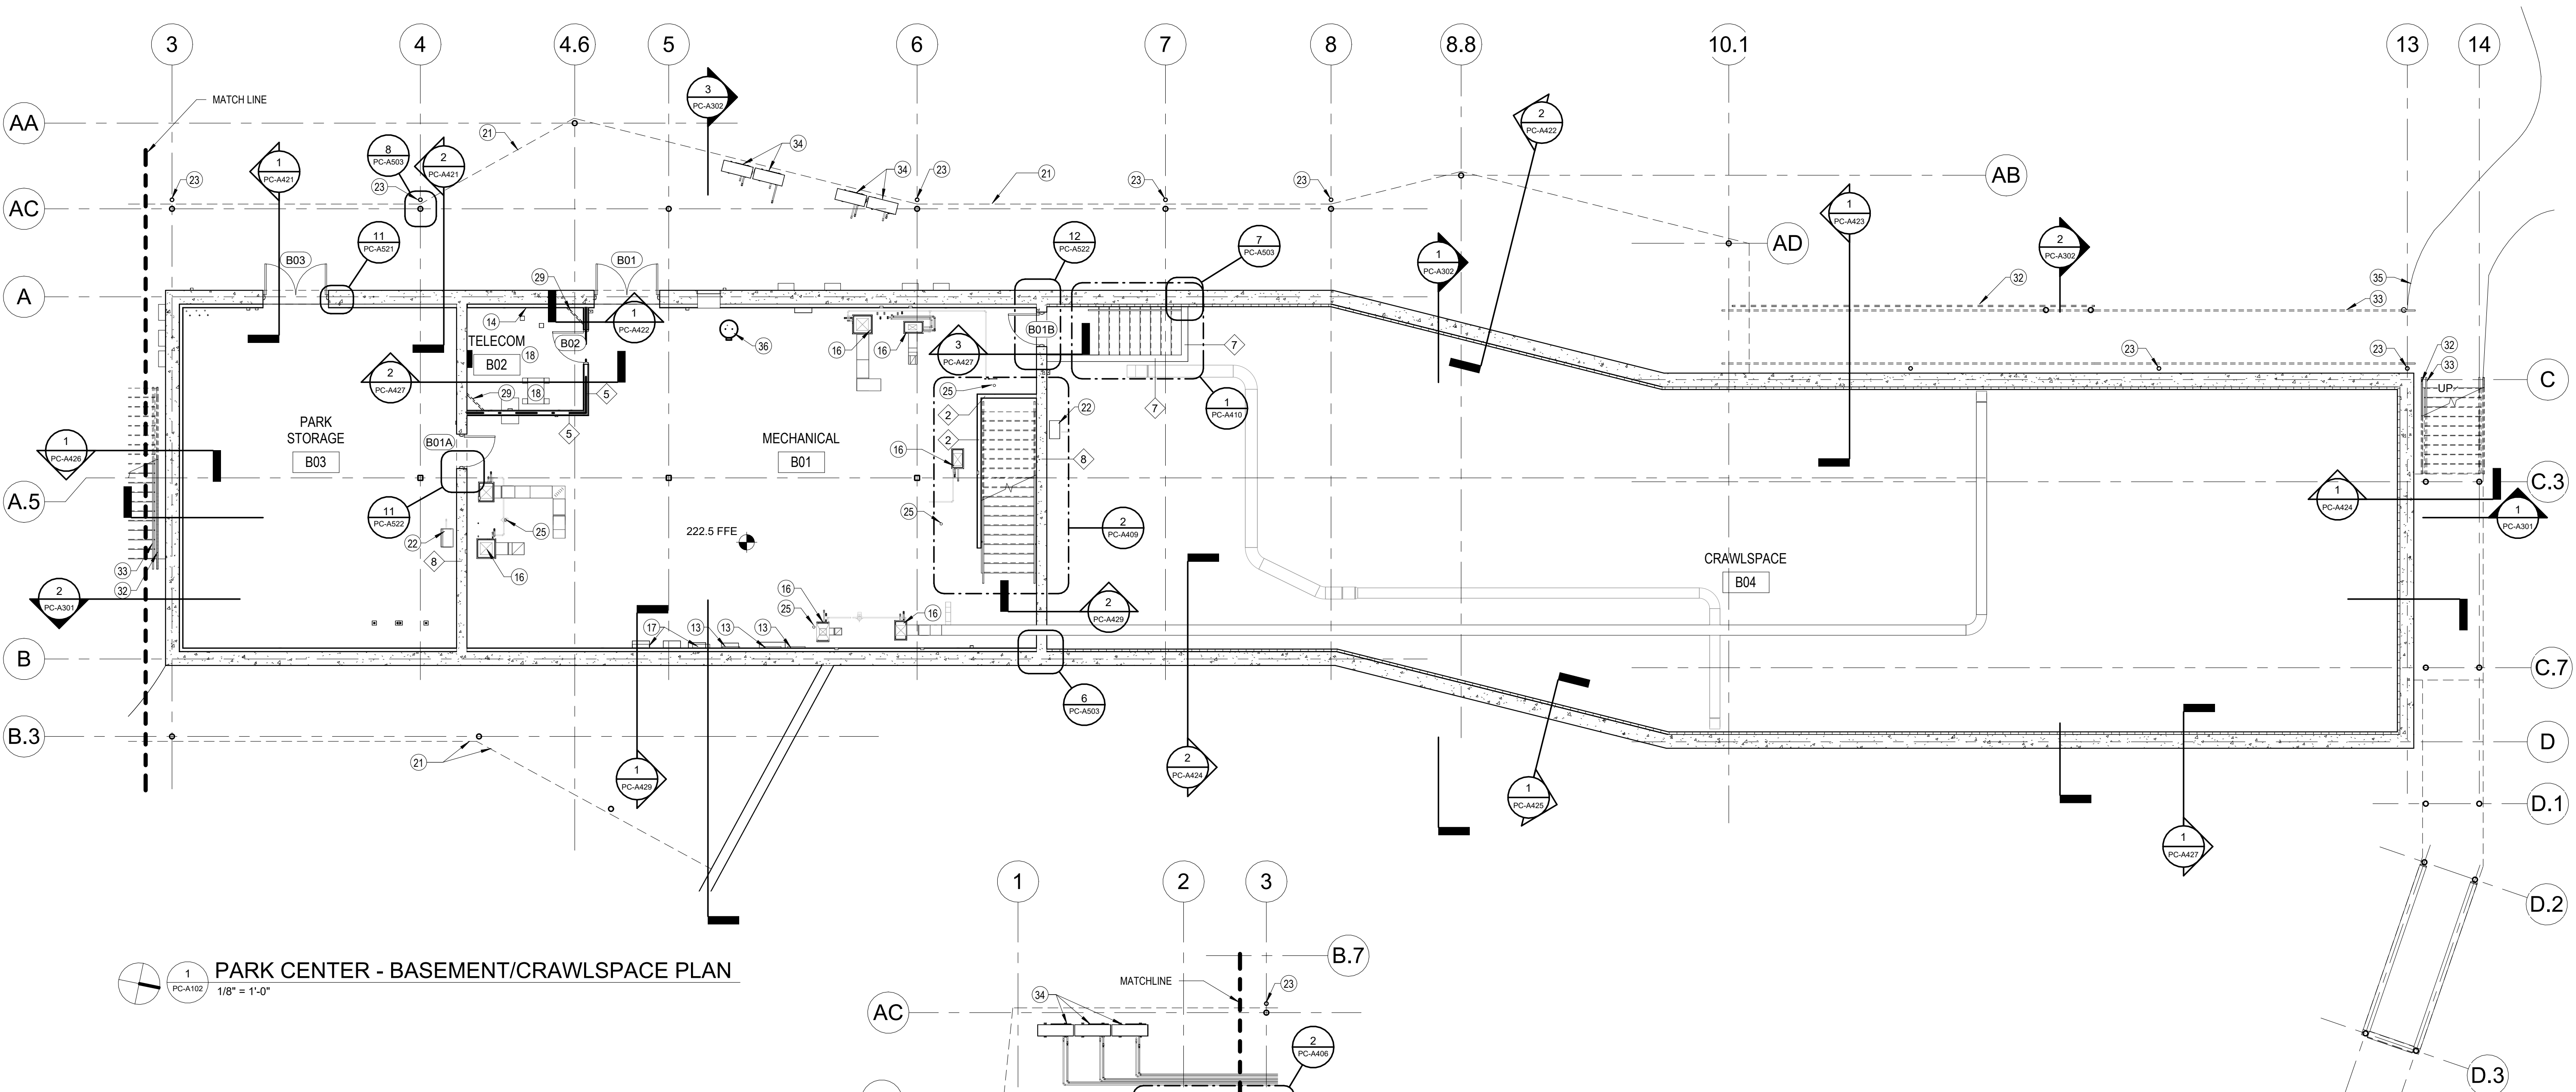

1
PC-A102
1/8" = 1'-0"

PARK CENTER - BASEMENT/CRAWLSPACE PLAN

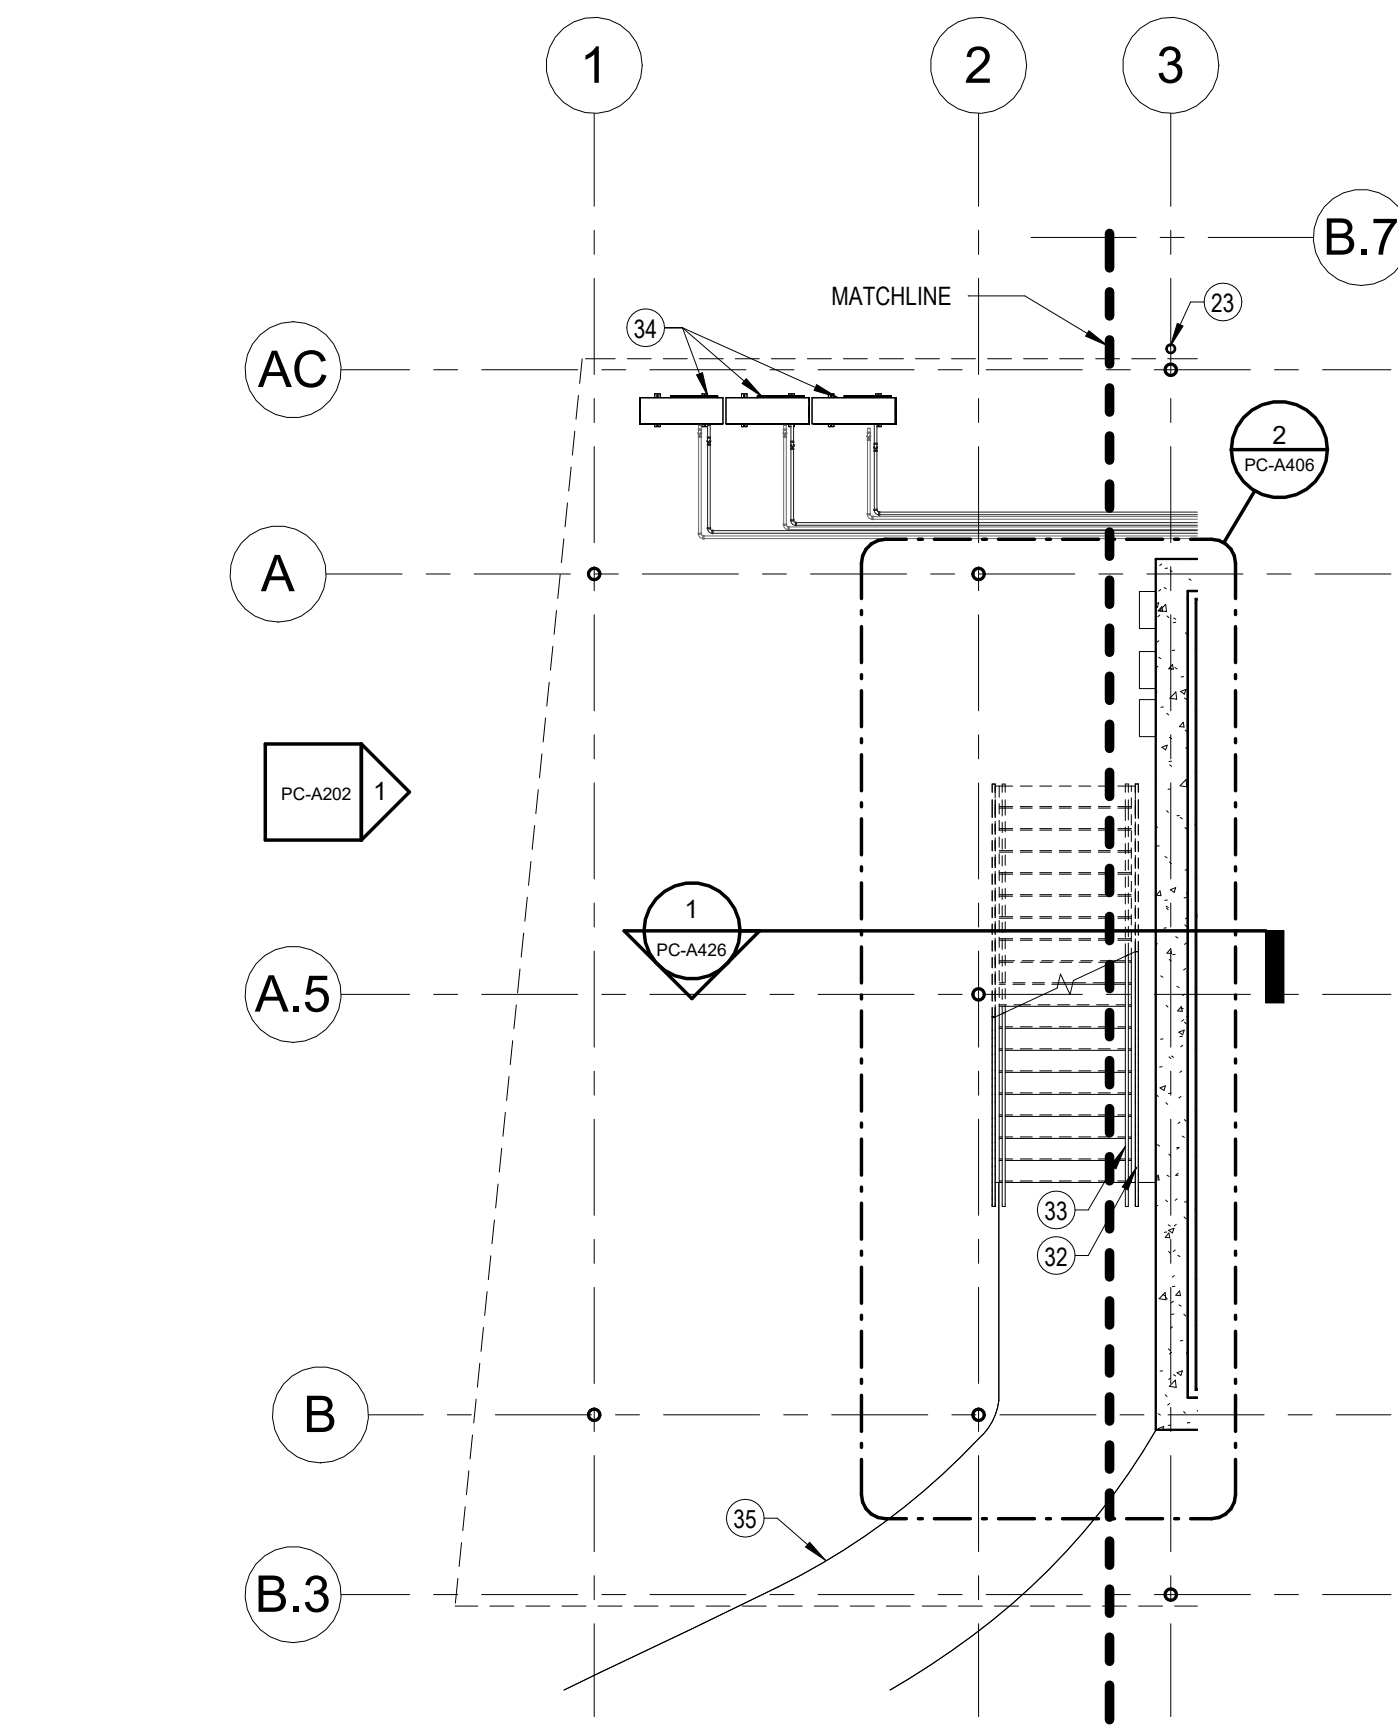


2
PC-A102
1/8" = 1'-0"

PARK CENTER DECK - BASEMENT/CRAWLSPACE PLAN

GENERAL KEY NOTES	
#	DESCRIPTION
1	ROOF OVERHANG ABOVE
2	AV/DATA WALL
3	COPIER LOCATION - COPIER TO BE OWNER PROVIDED
4	TIMECLOCK - OWNER PROVIDED
5	DRINKING FOUNTAIN - SEE PLUMBING DRAWINGS
6	CEILING BULKHEAD AND SOFFIT ABOVE
7	MOP SINK WITH STAINLESS STEEL PROTECTION PANEL - SEE PLUMBING DRAWINGS
8	UNDERCOUNTER REFRIGERATOR
9	FULL HEIGHT REFRIGERATOR
10	PROVIDE NEW FIRE EXTINGUISHER AND FIRE EXTINGUISHER CABINET
11	FOLDING PARTITION W/ FELT FINISH - SEE FINISH SCHEDULE
12	COORDINATE EXTENTS OF OPENING WITH EXHIBIT DESIGNER - GLASS ENCLOSURE IS IN EXHIBIT DESIGN SCOPE
13	PANEL BOARD - SEE ELECTRICAL DRAWINGS
14	INSTALL 3/4" FIRE RESISTANT PLYWOOD ON INDICATED WALL. RUN FROM BASE TO CLG.
15	BENCH - SEE SITE/CIVIL DRAWINGS
16	HEAT PUMP - SEE MECHANICAL DRAWINGS
17	BASE PANEL - SEE ELECTRICAL DRAWINGS
18	DATA RACK - SEE ELECTRICAL DRAWINGS
19	WALL HYDRANT - SEE PLUMBING DRAWINGS
21	OUTLINE OF DECK ABOVE
22	DEHUMIDIFIER - SEE MECHANICAL DRAWINGS
23	ALUMINUM DOWNSPOUT TO IN-GROUND BOOT
25	FLOOR DRAIN - SEE PLUMBING DRAWINGS
26	FLOOR MOUNTED RECEPTACLE AND DATA OUTLET. SEE ELECTRICAL DRAWINGS.
27	CONTINUOUS POWDER COATED VERTICAL ALUMINUM TRIM
28	LAMINATOR LOCATION - TO BE OWNER PROVIDED
29	DIAGONAL WALL BRACE AT ROOM CORNER - SEE WALL SECTIONS
30	KIOSK SIGNAGE ABOVE DRINKING FOUNTAIN - OWNER PROVIDED AND OWNER INSTALLED
31	ADA PEDESTAL DOOR OPENER - SEE ELECTRICAL DRAWINGS
32	STEEL GUARDRAIL SEE ENLARGED STAIR AND RAMP PLANS AND ELEVATIONS - PAINT PER SPEC 09 9600
33	1 1/2" DIA. ILLUMINATED STAINLESS STEEL HANDRAIL - MOUNTED ON COMPOSITE WOOD DECKING
34	HVAC CONDENSING UNIT - SEE MECHANICAL DRAWINGS
35	SIDEWALK - SEE SITE DRAWINGS FOR EXTENTS
36	WATER HEATER - SEE PLUMBING DRAWINGS

WALL LEGEND	
	UNRATED CONSTRUCTION
	2 HR FIRE BARRIER
	PARTITION TAG
NOTES	
1. DIMENSIONS ARE TO CENTERLINE OF COLUMN LINES, FACE OF INTERIOR STUDS, FACE OF EXTERIOR WALL SHEATHING AND FACE OF MASONRY, UNLESS NOTED OTHERWISE.	
2. LOCATE DOOR OPENINGS 4" OFF PERPENDICULAR WALL UNLESS OTHERWISE NOTED.	
3. WINDOW DIMENSIONS @ ANGLED WINDOWS ARE TO VERTICAL SIDE - SEE WINDOW SCHEDULE ON A602.	
4. COORDINATE AND PROVIDE BACKING/BLOCKING FOR MILLWORK AND ITEMS ATTACHED OR MOUNTED TO WALLS OR CEILINGS.	
5. SEE CONTROL JOINT PLANS AND ELEVATIONS FOR MASONRY CONTROL JOINT LOCATIONS.	
6. FINISH WALL TO FLOOR FOR BASE ADHESION.	
7. SEE ENLARGED PLANS FOR ADDITIONAL DETAIL LOCATIONS.	

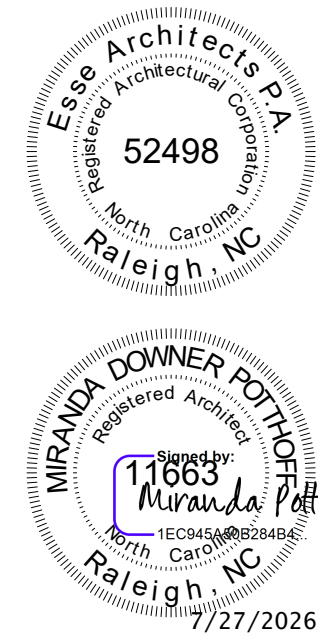

Susan Hatchell
Landscape Architecture, PLLC
711 W. North Street, Raleigh, NC 27603
p: 919-838-9600 f: 919-838-9700




BASEMENT PLAN

LAKE MYRA COUNTY PARK
Wake County, NC


REVISIONS

Date: 07/27/26

PC-A102

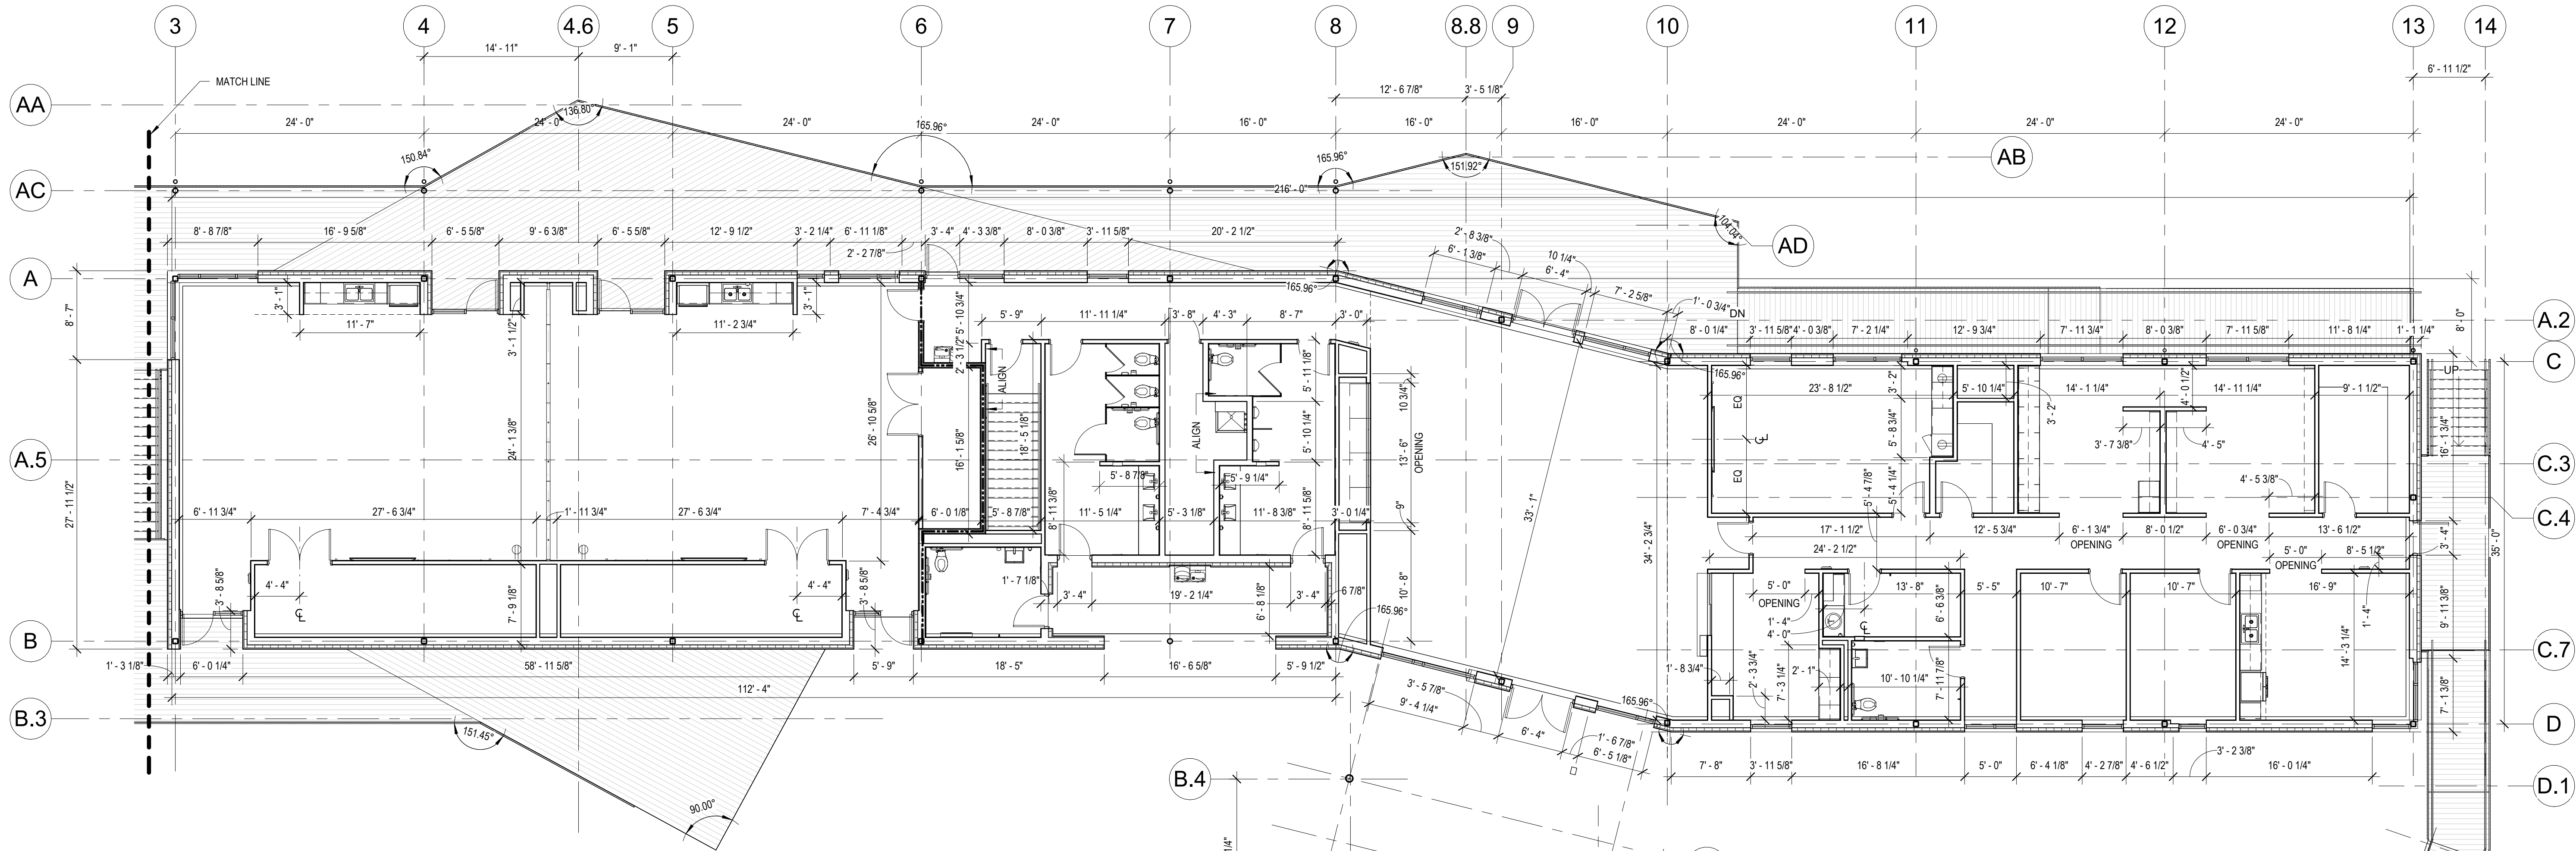

1 PARK CENTER - FIRST FLOOR DIMENSION PLAN
1/8" = 1'-0"

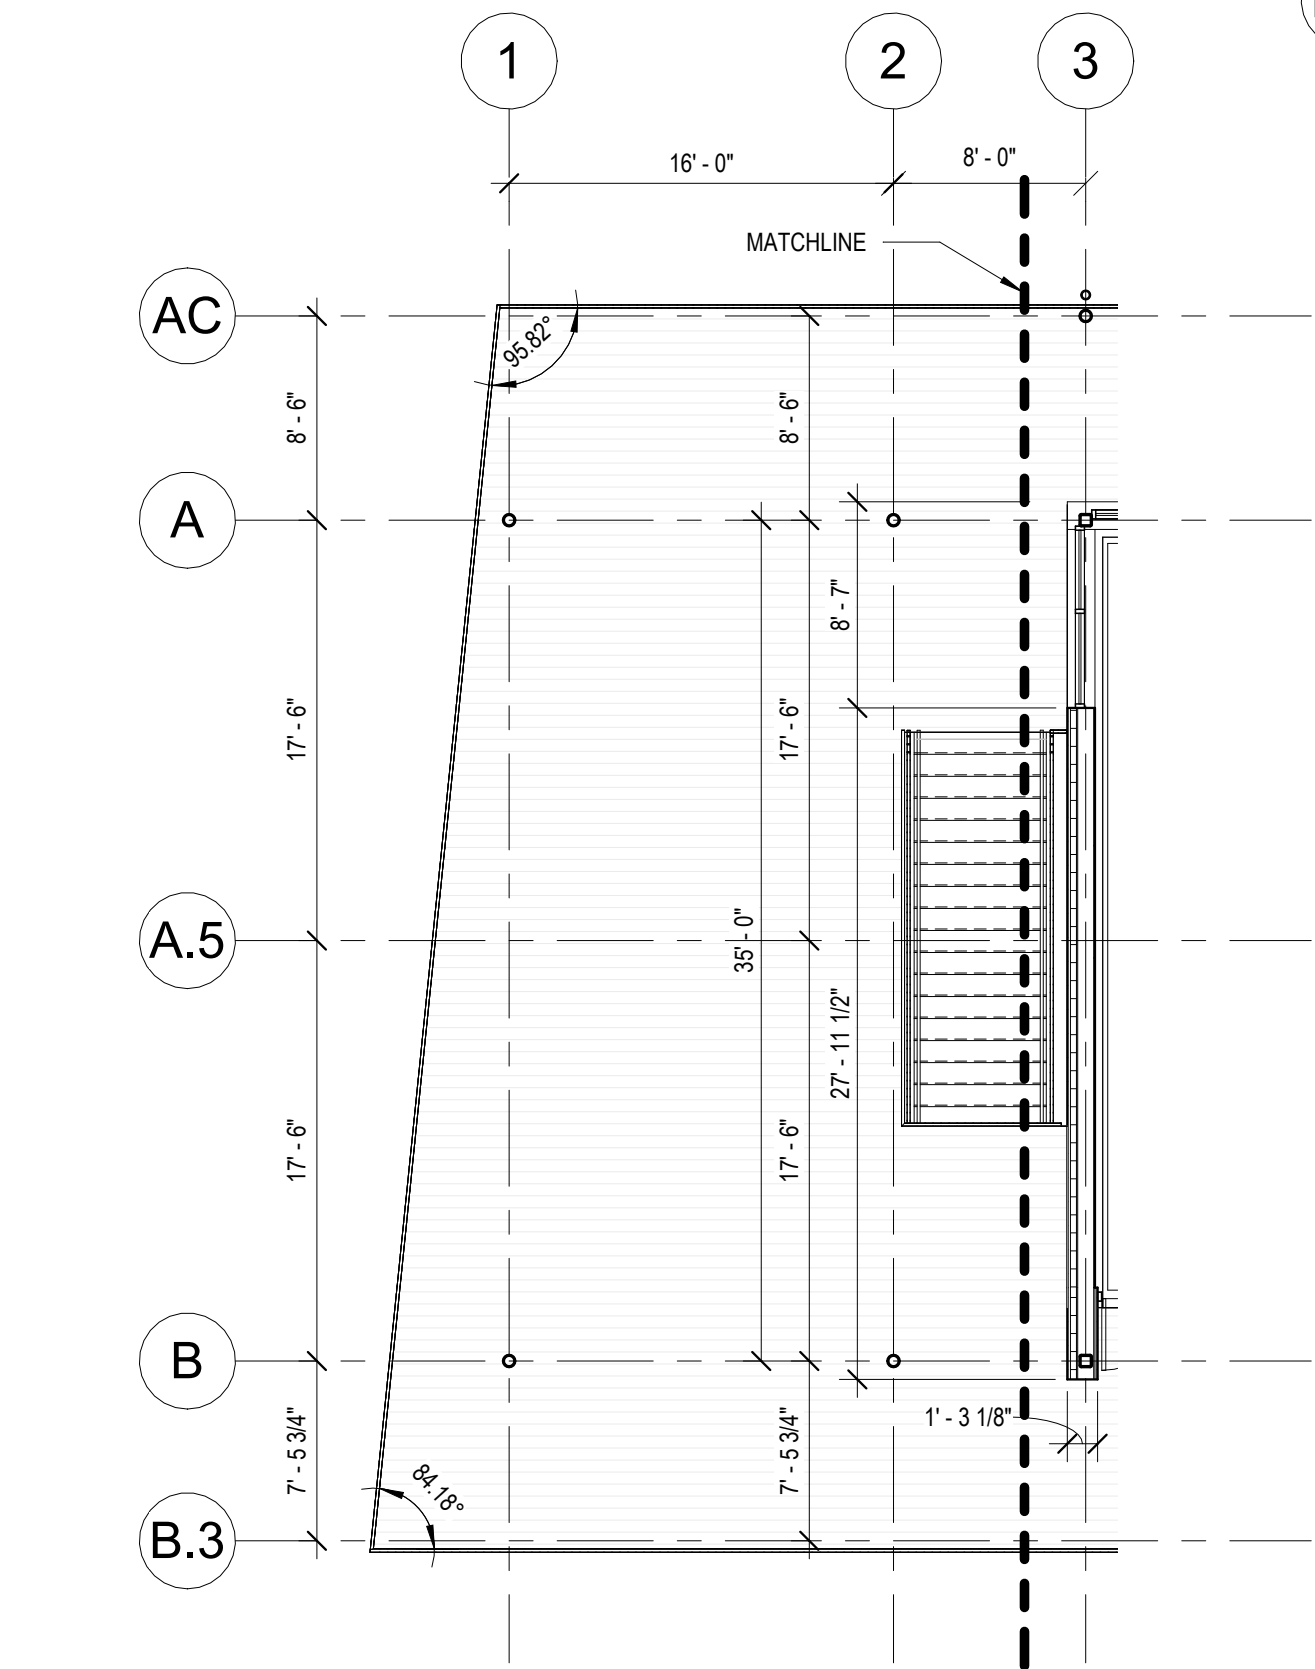

2 PARK CENTER DECK - DIMENSION PLAN
1/8" = 1'-0"

WALL LEGEND	
	UNRATED CONSTRUCTION
	2 HR FIRE BARRIER
	PARTITION TAG

NOTES

- DIMENSIONS ARE TO CENTERLINE OF COLUMN LINES, FACE OF INTERIOR STUDS, FACE OF EXTERIOR WALL SHEATHING AND FACE OF MASONRY, UNLESS NOTED OTHERWISE.
- LOCATE DOOR OPENINGS 4" OFF PERPENDICULAR WALL UNLESS OTHERWISE NOTED.
- WINDOW DIMENSIONS @ ANGLED WINDOWS ARE TO VERTICAL SIDE - SEE WINDOW SCHEDULE ON A602.
- COORDINATE AND PROVIDE BACKING/BLOCKING FOR MILLWORK AND ITEMS ATTACHED OR MOUNTED TO WALLS OR CEILINGS.
- SEE CONTROL JOINT PLANS AND ELEVATIONS FOR MASONRY CONTROL JOINT LOCATIONS.
- FINISH WALL TO FLOOR FOR BASE ADHESION.
- SEE ENLARGED PLANS FOR ADDITIONAL DETAIL LOCATIONS.

Esse Architects PA
52498
Raleigh, NC

MIRANDA DOWNER POTTER
11663
Raleigh, NC

Susan Hatchell
Landscape Architecture, PLLC
711 W. North Street, Raleigh, NC 27603
p: 919-838-9600 f: 919-838-9700




DIMENSIONED FIRST FLOOR PLAN

LAKE MYRA COUNTY PARK
Wake County, NC


REVISIONS

Date: 07/27/26
PC-A103

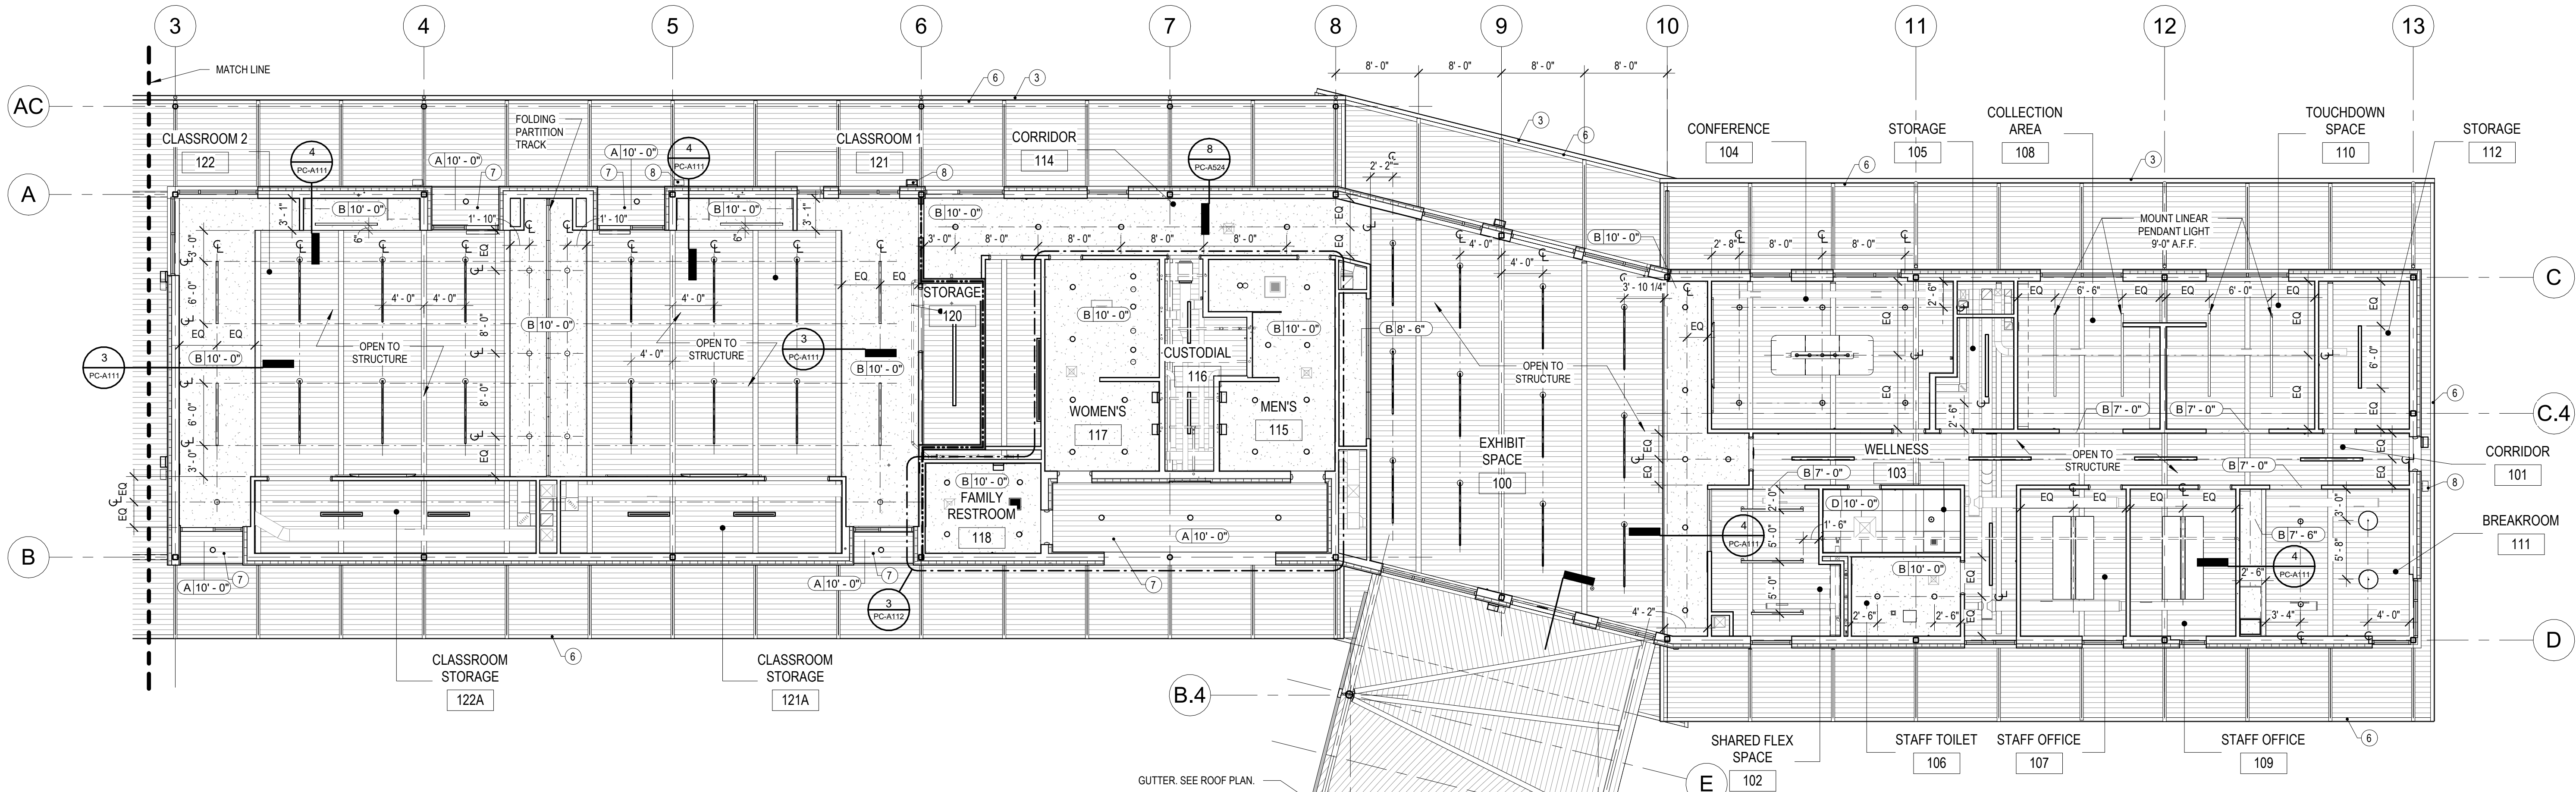


1
PC-A111
1/8" = 1'-0"

PARK CENTER - FIRST FLOOR REFLECTED CEILING PLAN

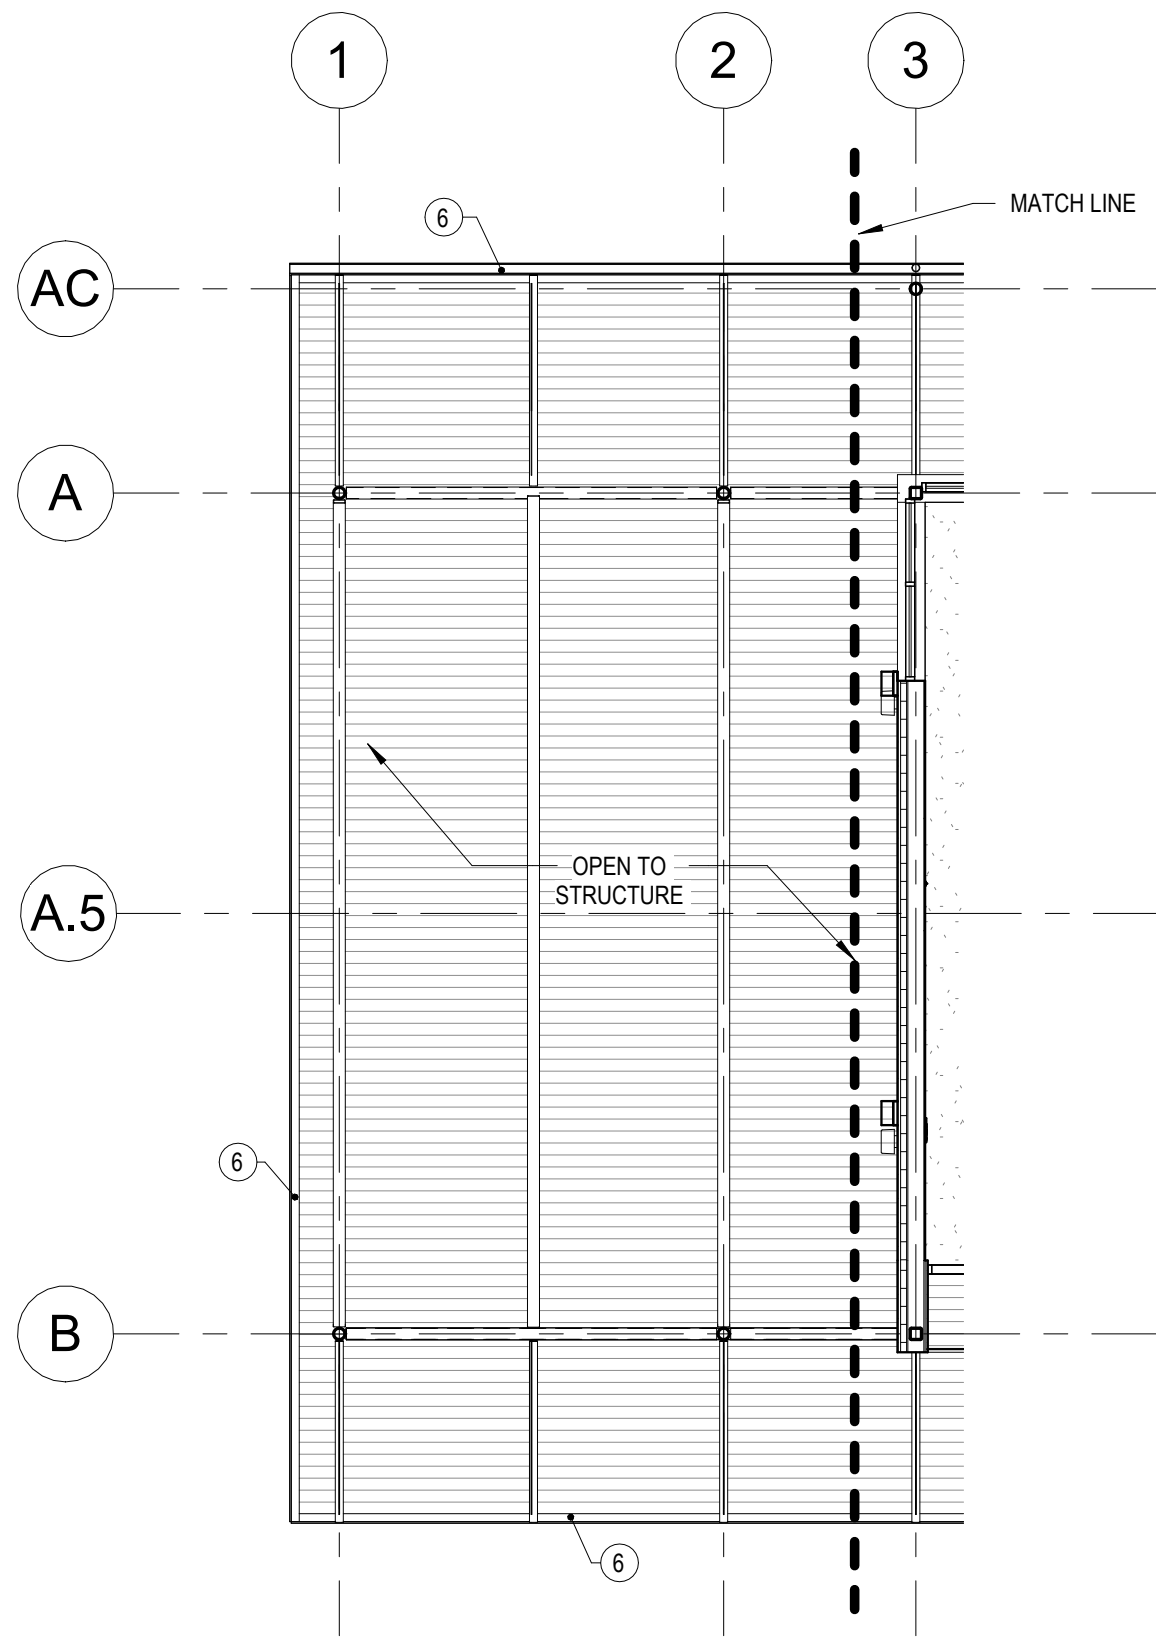


2
PC-A111
1/8" = 1'-0"

PARK CENTER DECK - FIRST FLOOR REFLECTED CEILING PLAN

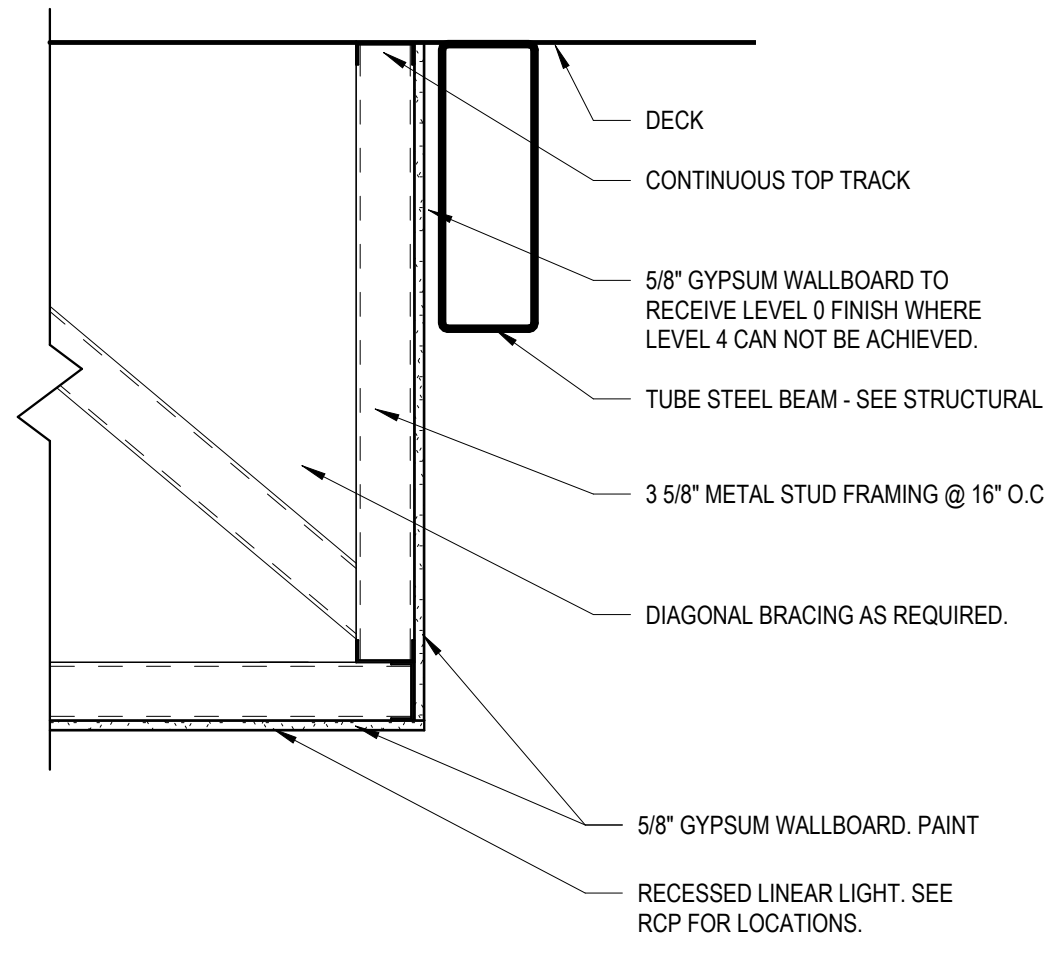

3
PC-A111
1" = 1'-0"







SECTION @ GYPSUM SOFFIT ABUTTING STEEL BEAM

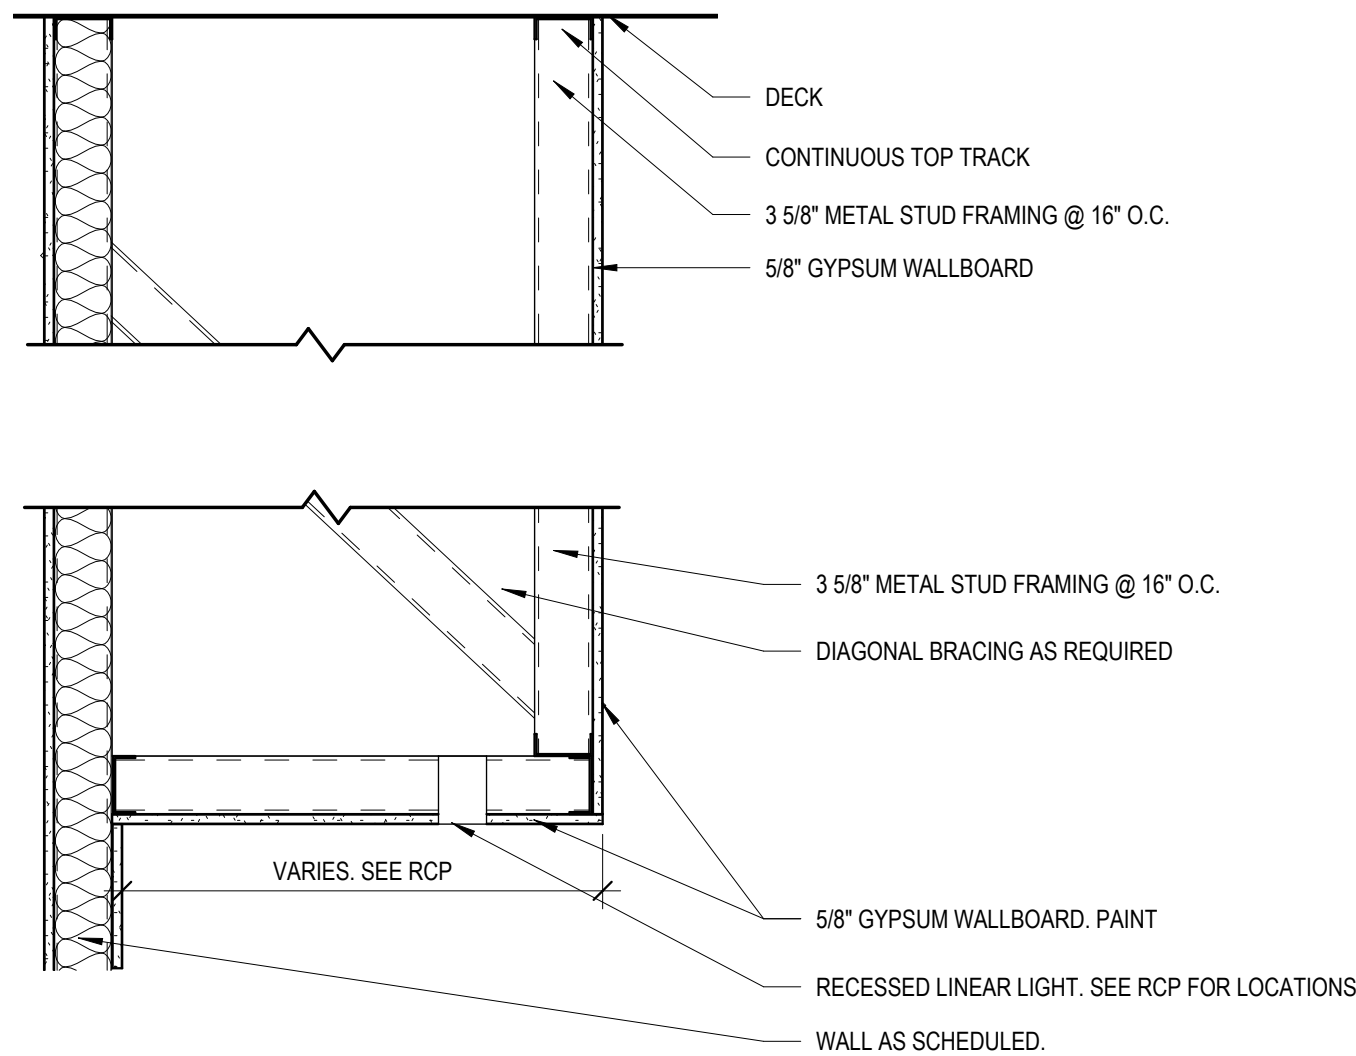


4
PC-A111
1" = 1'-0"

SECTION @ TYP. GYPSUM SOFFIT

# → GENERAL CEILING AND ROOF NOTES	
KEY	DESCRIPTION
1	VENT THRU ROOF - SEE PLUMBING DRAWINGS
2	4" DIAMETER DOWNSPOUT
3	5"X5" ALUMINUM GUTTER
4	WEATHERING STEEL GUTTER
5	WEATHERING STEEL DOWNSPOUT
6	STEEL BENT PLATE AROUND PERIMETER OF ROOF - SEE STRUCTURAL - PAINT PER SPEC 09 9600
7	2X6 WOOD DECK SOFFIT
8	EXTERIOR WALL MOUNTED LIGHT - SEE ELECTRICAL DRAWINGS
9	WALL OUTLINE BELOW
10	CONTINUOUS METAL FASCIA - FULL PERIMETER

      CEILING LEGEND		
CEILING TYPE		CEILING HEIGHT
PATTERN	KEY	CEILING MATERIAL
	A	2X6 EXPOSED WOOD DECKING
	B	GYPSUM BOARD; PT-1
	C	2X2 ACOUSTIC CEILING TILES
SYMBOL	DESCRIPTION	
	ACOUSTICAL LINEAR DIRECT SUSPENDED FIXTURE	
	LINEAR RECESSED OR PENDANT LIGHT FIXTURE	
	RECESSED CAN LIGHT	
	PENDANT CAN LIGHT	
	ACOUSTICAL PENDANT LIGHT; 8' - 0" A.F.F.	
	ACOUSTICAL BAFFLE PENDANT LIGHT	
		EMERGENCY LIGHT
	FIRE ALARM AUDIO VISUAL	
	FIRE ALARM VISUAL	
	EXIT SIGN	
	AIR SUPPLY	
	AIR RETURN	
CEILING NOTES:		
1. SEE ELECTRICAL AND MECHANICAL PLANS FOR MORE INFORMATION.		
2. WHERE CEILING KEYNOTE IS NOT NOTED, ROOM HAS EXPOSED STRUCTURE.		
3. CENTER CEILING GRID IN ROOM UNLESS SHOWN OTHERWISE. CENTER LIGHTS AS INDICATED. NOTIFY ARCHITECT OF ANY CONFLICTS OF LOCATIONS PRIOR TO INSTALLATION.		
4. ALL DIMENSIONS ARE TO CENTERLINE OF FIXTURE UNLESS OTHERWISE NOTED.		
5. SEE FINISH PLANS FOR PAINT COLORS OF CEILING SOFFITS.		
6. CONTRACTOR IS NOT TO INSTALL ANY ACCESS PANELS IN GWB CEILING WITHOUT PRIOR APPROVAL AND COORDINATION WITH ARCHITECT.		
7. ALL EXPOSED DUCTWORK TO BE PAINTED, PT-3, IN SEMI-GLOSS FINISH.		
8. PENDANT LIGHTING TO BE MOUNTED 10' - 0" A.F.F. U.N.O.		

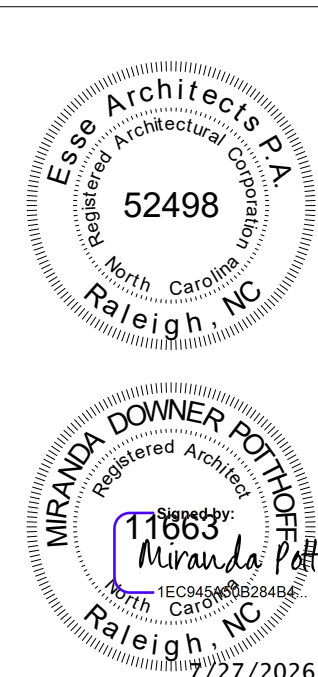

Susan Hatchell
Landscape Architecture, PLLC
711 W. North Street, Raleigh, NC 27603
p: 919-838-9600 f: 919-838-9700



REFLECTED CEILING
PLAN FIRST FLOOR

LAKE MYRA COUNTY PARK
Wake County, NC

REVISIONS

Date: 07/27/26

PC-A111

FINISH LEGEND


BASIS OF DESIGN:		
FLOORING		
096813.01 CPT-1 CARPET	MANUFACTURER: MOHAWK COLLECTION: LICHEN COMMUNITY PATTERN: BARK COMMUNITY COLOR: 858 BARK SIZE: 12" X 36" INSTALL METHOD: ASHLAR	
096813.02 CPT-2 CARPET	MANUFACTURER: MOHAWK COLLECTION: LICHEN COMMUNITY PATTERN: MICRO BLOOM II COLOR: 856 JEWEL LEAF BARK SIZE: 12" X 36" INSTALL METHOD: ASHLAR	
096813.03 CPT-3 CARPET	MANUFACTURER: MOHAWK COLLECTION: LICHEN COMMUNITY PATTERN: MACRO BLOOM II COLOR: 856 JEWEL LEAF BARK SIZE: 12" X 36" INSTALL METHOD: ASHLAR	
096813.04 WOC-1 WALK OFF CARPET	MANUFACTURER: MOHAWK COLLECTION: TUFF STUFF II PATTERN: STEP UP II COLOR: 983 IRON ORE SIZE: 24" X 24" INSTALL METHOD: MONOLITHIC	
093013.01 PORF-1 FLOOR TILE	MANUFACTURER: SPARTAN SURFACES COLLECTION: MICRON COLOR: MICRON BRANCO NA TYPE/SIZE: 80CM X 80CM GROUT: LATICRETE SPECTRALOCK: TBD INSTALL METHOD: MONOLITHIC	
033543.01 PC-1 POLISHED CONCRETE	MANUFACTURER: SEE SPECIFICATION	
033901.01 SC-1 SEALED CONCRETE	MANUFACTURER: SEE SPECIFICATION	
BASE		
096513.01 RB-1 RUBBER BASE	MANUFACTURER: ROPPE COLOR: 175 SLATE PROFILE/HEIGHT: 6", TOELESS @ CPT , STANDARD TOE @ PC	
096513.02 RB-2 RUBBER BASE	MANUFACTURER: ROPPE COLOR: 147 LIGHT BROWN PROFILE/HEIGHT: 6", TOELESS	
064619.01 WB-1 WOOD BASE	SPECIES: BIRCH CUT: PLAIN SAWN PROFILE: 6" FINISH: ST-1	
WALLS		
093013.02 TB-1 TILE BASE	MANUFACTURER: SPARTAN SURFACES COLLECTION: MICRON COLOR: MICRON BRANCO NA TYPE/SIZE: 6"H, CUT IN FIELD GROUT: LATICRETE SPECTRALOCK: TBD INSTALL METHOD: MONOLITHIC	
093013.03 WT-1 WALL TILE	MANUFACTURER: SPARTAN SURFACES COLLECTION: SILEX COLOR: SILEX BRANCO NA TYPE/SIZE: 90CM X 90CM GROUT: LATICRETE SPECTRALOCK: TBD INSTALL METHOD: VARIES; SEE ELEVATIONS	
093013.04 WT-2 WALL TILE	MANUFACTURER: BEST TILE COLLECTION: SPARK COLOR: WHITE, KIT KAT TYPE/SIZE: 5" X 10" GROUT: LATICRETE SPECTRALOCK: TBD INSTALL METHOD: VARIES; SEE ELEVATIONS	
093013.05 WT-3 WALL TILE	MANUFACTURER: BEST TILE COLLECTION: MAREA COLOR: ARCTIC, MATTE TYPE/SIZE: 4" X 12" GROUT: LATICRETE SPECTRALOCK: TBD INSTALL METHOD: VARIES; SEE ELEVATIONS	
093013.06 WT-4 WALL TILE	MANUFACTURER: BEST TILE COLLECTION: MAREA COLOR: LEAF, MATTE TYPE/SIZE: 4" X 12" GROUT: LATICRETE SPECTRALOCK: TBD INSTALL METHOD: VARIES; SEE ELEVATIONS	
098433.01 AWP-1 ACOUSTICAL WALL PANEL	MANUFACTURER: TURF COLLECTION: WALLSCAPE PATTERN: TUBULAR COLOR: 50 IVORY TYPE/SIZE: 12" X 12" TILE INSTALL METHOD: MOUNT WITH LIQUID NAILS LN-903	

EQUAL 1:	
SHAW CONTRACT LIVING SYSTEMS RESPOND TILE RADIANT 9" X 36" ASHLAR	
SHAW CONTRACT LIVING SYSTEMS RESPOND COLOR TILE RADIANT NATURE 9" X 36" ASHLAR	
SHAW CONTRACT LIVING SYSTEMS TRANSFORM COLOR TILE RADIANT NATURE 9" X 36" ASHLAR	
SHAW CONTRACT STEPPIN OUT WELCOME II TILE BLAK CHOCOLATE 24" X 24" QUARTER TURN	
STONE SOURCE FIORANO SOLID PATTERNS SUGAR MIX 24" X 24" LATICRETE SPECTRALOCK: TBD MONOLITHIC	
JOHNSONITE COLONIAL GREY 6", TOELESS @ CPT , STANDARD TOE @ PC	
JOHNSONITE DARK BROWN 6", TOELESS	
MOSAIC KIT KAT SNOW 4" X 9" LATICRETE SPECTRALOCK: TBD VARIES; SEE ELEVATIONS	
MOSAIC KREA 2.0 LEAF, MATTE 4" X 12" LATICRETE SPECTRALOCK: TBD VARIES; SEE ELEVATIONS	
MOSAIC KREA 2.0 LEAF, MATTE 4" X 12" LATICRETE SPECTRALOCK: TBD VARIES; SEE ELEVATIONS	
MOSAIC KREA 2.0 LEAF, MATTE 4" X 12" LATICRETE SPECTRALOCK: TBD VARIES; SEE ELEVATIONS	
ACOUFELT PREMIER FILTER ALMOND 12" X 12" TILE MOUNT WITH LIQUID NAILS LN-903	

EQUAL 2:	
MILLIKEN REVELATION PATHWAY REFLECT 50CM X 1M ASHLAR	
MILLIKEN REVELATION PATHWAY FIELD 50CM X 1M ASHLAR	
MILLIKEN REVELATION REVEAL FIELD 50CM X 1M ASHLAR	
MILLIKEN OBEX TILE CUT/STIPPLE TAUPE 50CM X 50CM MONOLITHIC	
SPECIALTY TILE PRODUCTS RECONCRETE TERRAZZO RICE 24" X 24" LATICRETE SPECTRALOCK: TBD MONOLITHIC	
FLEXCO MEDIUM GRAY 6", STRAIGHT @ CPT , COVE @ PC	
FLEXCO OUTER BANKS 6", STRAIGHT @ CPT , COVE @ PC	
SPECIALTY TILE PRODUCTS RECONCRETE RICE 24" X 24" LATICRETE SPECTRALOCK: TBD VARIES; SEE ELEVATIONS	
SPECIALTY TILE PRODUCTS RECONCRETE SUGAR 24" X 24" LATICRETE SPECTRALOCK: TBD VARIES; SEE ELEVATIONS	
SPECIALTY TILE PRODUCTS INAX NAGI BORDER WHITE 9" X 12" LATICRETE SPECTRALOCK: TBD VARIES; SEE ELEVATIONS	
SPECIALTY TILE PRODUCTS EARTH BONE 2" X 8" LATICRETE SPECTRALOCK: TBD VARIES; SEE ELEVATIONS	
SPECIALTY TILE PRODUCTS EARTH LEAF, MATTE 2" X 8" LATICRETE SPECTRALOCK: TBD VARIES; SEE ELEVATIONS	
FILZFELT ARO PLANK 1 ARO PLANK 1.2-B 150 WOLLWEIB 2 1/4" X 9" MANUFACTUER MOUNTING SYSTEM	

BASIS OF DESIGN:	
WALLS (CONT.)	
098433.02 AWP-2 ACOUSTICAL WALL PANEL	MANUFACTURER: ARMSTRONG COLLECTION: FELTWORKS PATTERN: N/A COLOR: WHITE (FWH) TYPE/SIZE: 24" X 48", SEE ELEVATION INSTALL METHOD: MOUNT WITH Z-CLIPS
097201.01 AF-1 ACOUSTICAL FELT	MANUFACTURER: MOMENTUM COLLECTION: NUFELT PATTERN: NON-REVERSE HANG, RANDOM MATCH COLOR: LEGEND TYPE/SIZE: 63" W, ROLLED INSTALL METHOD: ADHESIVE PER MANUFACTURER GUIDELINES
CEILING	
095113.01 ACT-1 ACOUSTICAL CEILING TILE	MANUFACTURER: ARMSTRONG STYLE: ULTIMA COLOR: WHITE (WH) SIZE: 24" X 24" BEVELED TEGULAR GRID: 15/16
MILLWORK	
064116.01 PL-1 PLASTIC LAMINATE	MANUFACTURER: WILSONART COLOR: LANDMARK WOOD FINISH: SOFTGRAIN
064116.02 PL-2 PLASTIC LAMINATE	MANUFACTURER: WILSONART COLOR: SILK MIST FINISH: MATTE FINISH
064116.03 PL-3 PLASTIC LAMINATE	MANUFACTURER: WILSONART COLOR: SLATE GREY FINISH: MATTE
123663.01 SS-1 SOLID SURFACE	MANUFACTURER: WILSONART COLOR: YUKON RIVERSTONE THICKNESS: 1/2" EDGE: SQUARE WITH EASED CORNERS
123665.01 Q-1 QUARTZ COUNTERTOP	MANUFACTURER: CAMBRIA COLOR: SNOWDON WHITE SHEEN: POLISHED THICKNESS: 2CM
064193 CABINET PULL	MANUFACTURER: RICHELIEU PRODUCT: BP2102128170 FINISH: STAINLESS STEEL
PAINTS	
099123.01 PT-1 FIELD	MANUFACTURER: SHERWIN WILLIAMS COLOR: SW 6203 SPARE WHITE SHEEN: EGGSHELL
099123.02 PT-2 ACCENT	MANUFACTURER: SHERWIN WILLIAMS COLOR: SW 6439 GREENFIELD SHEEN: EGGSHELL
099123.03 PT-3 FIELD	MANUFACTURER: SHERWIN WILLIAMS COLOR: SW 7048 URBANE BRONZE SHEEN: EGGSHELL
099123.04 PT-4 HM DOORS & TRIM	MANUFACTURER: SHERWIN WILLIAMS COLOR: SW 9167 POLISHED CONCRETE SHEEN: SEMI-GLOSS
099123.05 PT-5 GREEN HM DOORS & TRIM	MANUFACTURER: SHERWIN WILLIAMS COLOR: SW 6438 DILL SHEEN: SEMI-GLOSS
099323.01 ST-1 WOOD STAIN	MANUFACTURER: SHERWIN WILLIAMS COLOR: MATCH PL-1 SHEEN: SATIN
MISC.	
102113.01 TC-1 TOILET COMPARTMENTS	MANUFACTURER: SCRANTON PRODUCTS COLLECTION: ECLIPSE 62" H DOOR COLOR: FOSSIL FINISH: ORANGE PEEL INSTALLATION: FLOOR MOUNT, OVERHEAD BRACED
122413.01 RWS ROLLER WINDOW SHADES	MANUFACTURER: MECOSHADE COLLECTION: MANUAL URBANSHADE ROLLER SHADES FASCIA COLOR: WHITE FABRIC COLOR: ECOSHEER 3% - METAL SIZE: VARIES; FIELD VERIFY
102226.01 OP-1 OPERABLE PARTITION	MANUFACTURER: MODERNFOLD COLLECTION: ENCORE MICROPERF FINISH: NUFELT - FAWN SIZE: FIELD VERIFY

EQUAL 1:	
ACOUFELT SOLID N/A ALMOND 24" X 48", SEE ELEVATION MOUNT WITH Z-CLIPS	
ACOUFELT WALLCOVERING STRAIGHT HANG, STRAIGHT MATCH RAVEN 54" W, ROLLED ADHESIVE PER MANUFACTURER GUIDELINES	
USG MARS FLAT WHITE 24" X 24" FINELINE BEVEL 15/16	
FORMICA AGED ASH WOODBURSH	
FORMICA OYSTER GRAY MATTE	
FORMICA GRAPHITE MATTE	
HI-MACS ANDROMEDA 1/2" SQUARE WITH EASED CORNERS	
CORIAN QUARTZ CLOUD WHITE POLISHED 2CM	
HAFELE MATCH BOD STAINLESS STEEL	
BENJAMIN MOORE MATCH BOD EGGSHELL	
BENJAMIN MOORE MATCH BOD EGGSHELL	
BENJAMIN MOORE MATCH BOD EGGSHELL	
BENJAMIN MOORE MATCH BOD SEMI-GLOSS	
BENJAMIN MOORE MATCH BOD SEMI-GLOSS	
BENJAMIN MOORE MATCH BOD SATIN	
ASI GLOBAL PARTITIONS SOLID PLASTIC (HDPE) MOSS PEBBLE GRAINED FLOOR MOUNT, OVERHEAD BRACED	
HUNTER DOUGLAS ARCHITECTURAL RB 500+ MANUAL ROLLER SHADES WHITE SHEERWEAVE INFINITY2 3% - SLATE VARIES; FIELD VERIFY	
BOBRICK SIERRA SERIES FOREST GREEN N/A FLOOR MOUNT, OVERHEAD BRACED	
ROLL A SHADE INFINITY SHADE - MANUAL WHITE PHIFER 3% - OYSTER/PEWTER VARIES; FIELD VERIFY	

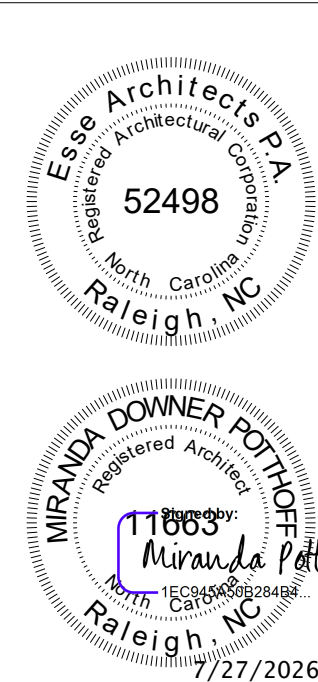

Susan Hatchell
Landscape Architecture, PLLC
711 W. North Street, Raleigh, NC 27603
p: 919-838-9600 f: 919-838-9700




FINISH LEGEND

LAKE MYRA COUNTY PARK
Wake County, NC

REVISIONS

Date: 07/27/26
PC-A131

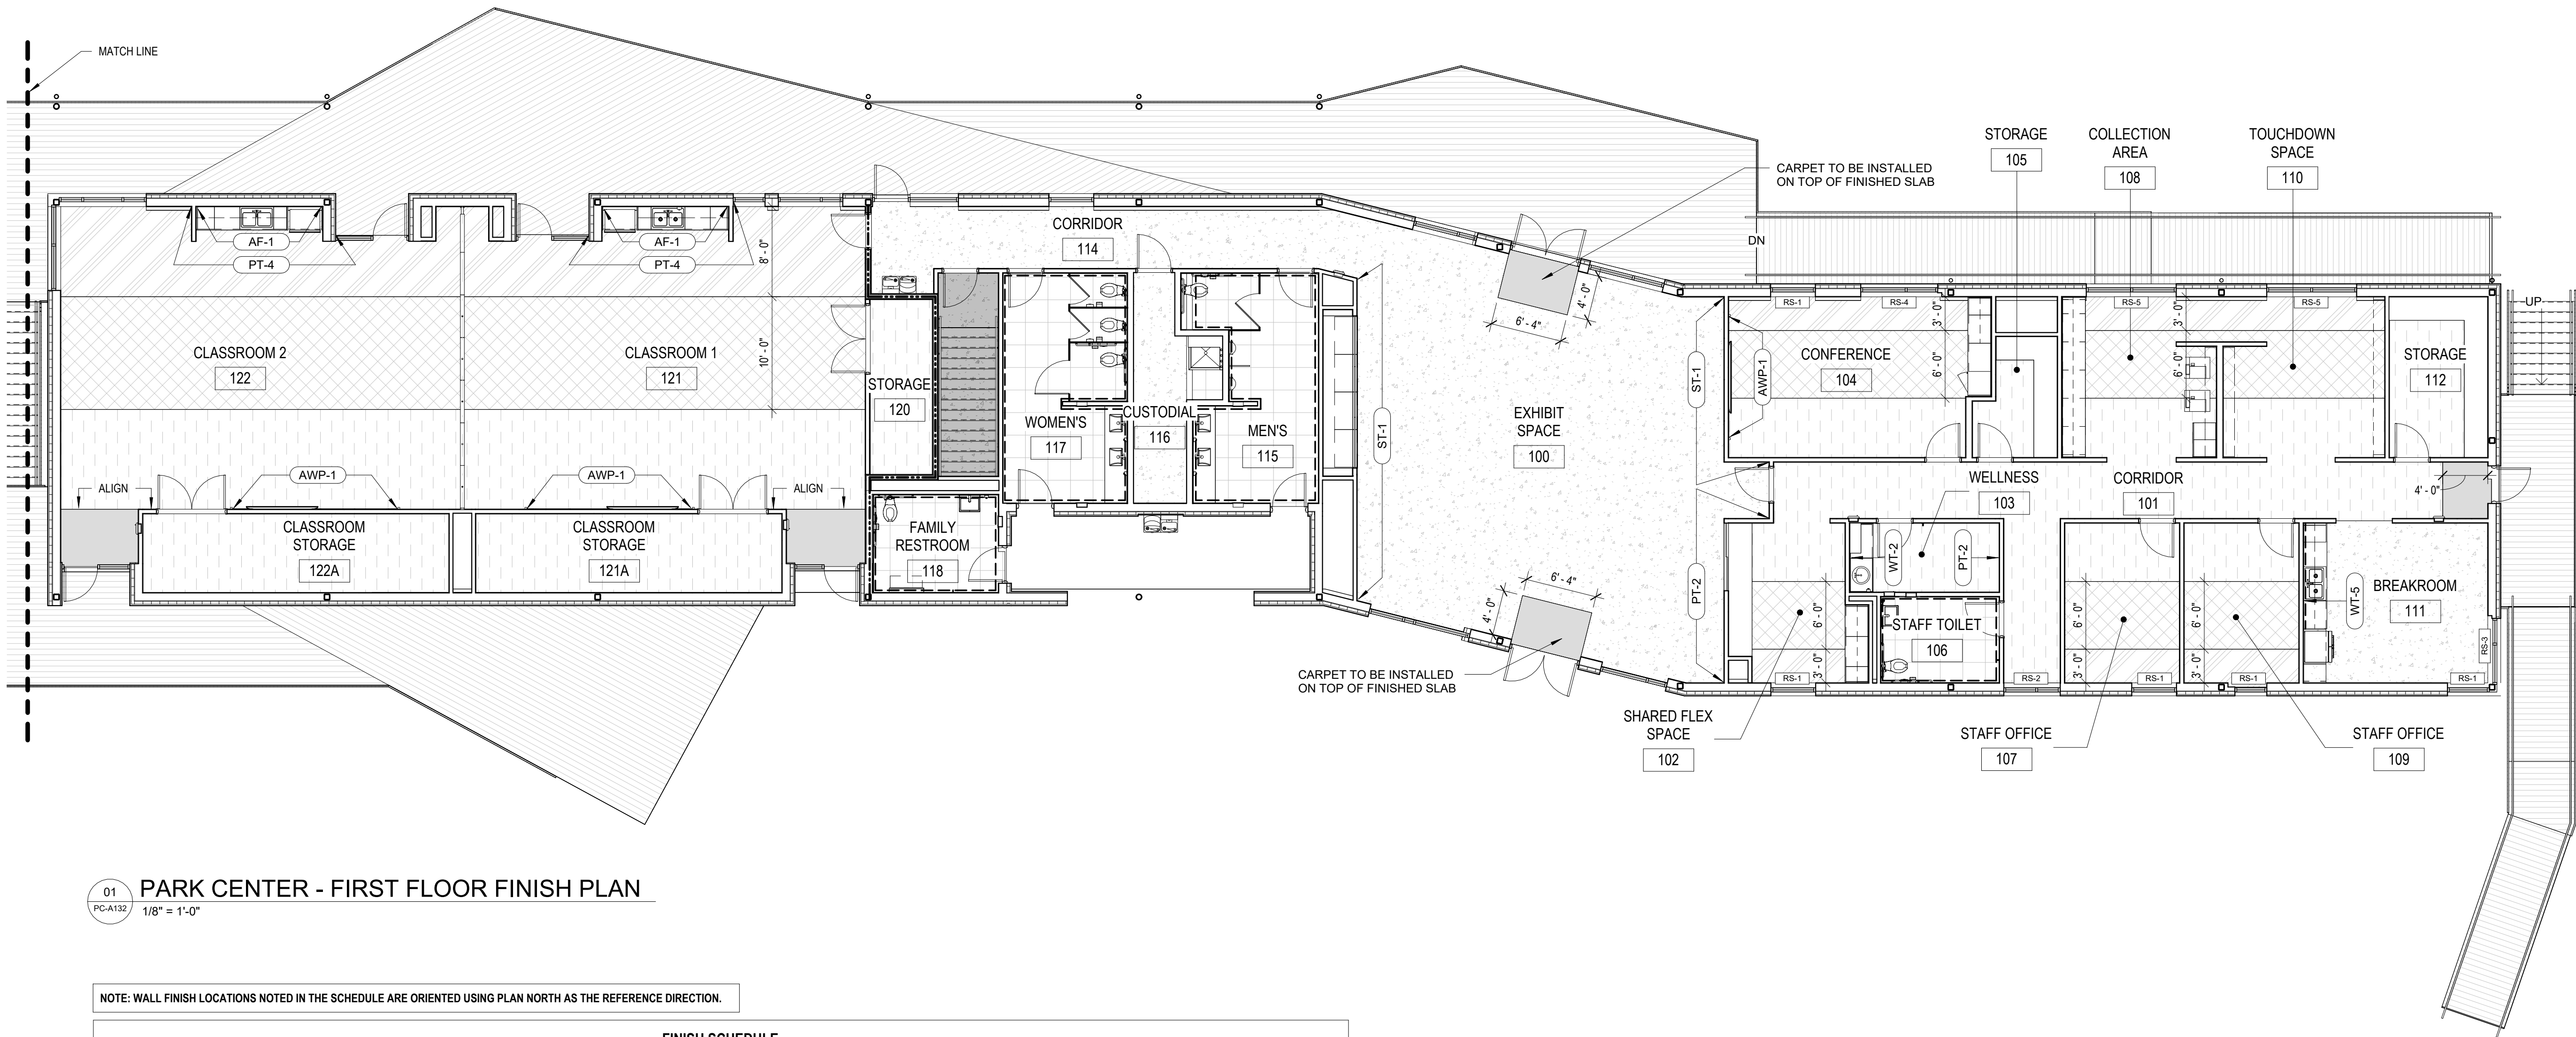


FINISH SCHEDULE										
ROOM NUMBER	ROOM NAME	FLOOR		WALLS				CEILING	MILLWORK	
		FLOOR	BASE	NORTH	EAST	SOUTH	WEST		CABINetry	COUNTERTOP
100	EXHIBIT SPACE	PC-1, WOC-1	WB-1	PT-1	PT-1,2 ; ST-1, AWP-2	PT-1	PT-1, ST-1; AWP-2	EXPOSED; PT-1	PL-3	SS-1
101	CORRIDOR	PC-1, WOC-1	RB-1	PT-1	PT-1	PT-1	PT-1	EXPOSED	--	--
102	SHARED FLEX SPACE	CPT-1,2,3	RB-1	PT-1	PT-1	PT-1	PT-1	EXPOSED	PL-1,2	SS-1
103	WELLNESS	CPT-1	RB-1	PT-1	PT-2	PT-1	PT-1	ACT-1	PL-2	SS-1
104	CONFERENCE	CPT-1,2,3	RB-1	PT-1	PT-1	PT-1	AWP-1; PT-1	EXPOSED	PL-2	SS-1
105	STORAGE	CPT-1	RB-1	PT-1	PT-1	PT-1	PT-1	EXPOSED	--	--
106	STAFF TOILET	PORF-1	TB-1	WT-3; PT-1	PT-1	WT-3; PT-1	PT-1	PT-1	--	--
107	STAFF OFFICE	CPT-1,2,3	RB-1	PT-1	PT-1	PT-1	PT-1	EXPOSED	--	--
108	COLLECTION AREA	CPT-1,2,3	RB-1	PT-1	PT-1	PT-1	PT-1; AWP-2	EXPOSED	PL-1,2	SS-1
109	STAFF OFFICE	CPT-1,2,3	RB-1	PT-1	PT-1	PT-1	PT-1	EXPOSED	--	--
110	TOUCHDOWN SPACE	CPT-1,2,3	RB-1	PT-1	PT-1; AWP-2	PT-1	PT-1; AWP-2	EXPOSED	PL-1,2	SS-1
111	BREAKROOM	PC-1	RB-1	PT-1	PT-1	PT-1	PT-1; WT-4	PT-1	PL-1	SS-1
112	STORAGE	CPT-1	RB-1	PT-1	PT-1	PT-1	PT-1	EXPOSED	--	--
114	CORRIDOR	PC-1	WB-1	PT-1	PT-1	PT-1	PT-1	EXPOSED	--	--
115	MEN'S	PORF-1	TB-1	WT-1; PT-1	WT-1; PT-1	WT-1; PT-1	WT-1,3; PT-1	PT-1	PL-1	Q-1
116	CUSTODIAL	SC-1	--	--	--	--	--	EXPOSED	--	--
117	WOMEN'S	PORF-1	TB-1	WT-1; PT-1	WT-1,3; PT-1	WT-1; PT-1	WT-1; PT-1	PT-1	PL-1	Q-1
118	FAMILY RESTROOM	PORF-1	TB-1	WT-1,3; PT-1	WT-1; PT-1	WT-1; PT-1	WT-1; PT-1	PT-1	--	--
120	STORAGE	CPT-1	RB-1	PT-1	PT-1	PT-1	PT-1	EXPOSED	--	--
121	CLASSROOM 1	CPT-1,2,3	RB-1,2	PT-1,4; SS-1; AF-1	PT-1	PT-1; AWP-1	PT-1	EXPOSED; PT-1	PL-1, PL-3	SS-1
121A	CLASSROOM STORAGE	CPT-1	RB-1	PT-1	PT-1	PT-1	PT-1	EXPOSED	--	--
122	CLASSROOM 2	CPT-1,2,3	RB-1,2	PT-1,4; SS-1; AF-1	PT-1	PT-1; AWP-1	PT-1	EXPOSED; PT-1	PL-1, PL-3	SS-1
122A	CLASSROOM STORAGE	CPT-1	RB-1	PT-1	PT-1	PT-1	PT-1	EXPOSED	--	--

ROLLER SHADE SCHEDULE	
MARK	LENGTH (VERIFY)
RWS-1	4' - 0"
RWS-2	5' - 0"
RWS-3	6' - 0"
RWS-4	7' - 0"
RWS-5	8' - 0"

SYMBOL LEGEND	
	FINISH TAG
	ROLLER SHADE TAG
	TILED WALL
GENERAL FINISH NOTES	
- ALL DIMENSIONS TO BE FIELD VERIFIED PRIOR TO ORDERING. DO NOT SCALE FROM DRAWINGS. - ALL MATERIALS SHALL BE INSTALLED PER MANUFACTURER'S RECOMMENDATIONS WITH APPROVED ADHESIVES OR OTHER FASTENERS. - IF THERE ARE QUESTIONS ABOUT THE DESIGN INTENT OF ANY PATTERN OR MATERIAL TO BE INSTALLED, THE G.C. SHALL SUBMIT A REQUEST FOR INFORMATION TO THE DESIGNER FOR CLARIFICATION PRIOR TO ORDERING THE MATERIALS. - THE G.C. SHALL PROVIDE ALL FINISHING PIECES AND TRANSITIONS WHERE DIFFERENT FLOORING THICKNESSES MEET, U.N.O. THE G.C. SHALL SUBMIT A SAMPLE OF THE COLOR/FINISH TO THE DESIGNER FOR APPROVAL. - ALL WALLS TO BE FIELD PAINT, PT-1, U.N.O. ALL GYPSUM BD. PARTITIONS TO RECEIVE A LEVEL 4 FINISH. - ALL INTERIOR HM DOOR FRAMES TO RECEIVE PAINT IN SEMI-GLOSS FINISH, PT-4, U.N.O. - ALL INTERIOR GYPSUM BD. PARTITIONS TO RECEIVE RUBBER BASE, RB-1, U.N.O. - EXPOSED ADA THERMAL INSULATED KITS AT SINKS TO BE PAINTED TO MATCH ADJACENT WALL. - IN INTERIOR CONDITIONS, FLOORING TO TRANSITION UNDER CLOSED DOOR, FLOORING TO TRANSITION IN CENTER OF CASED OPENING WHEN NO DOOR IS SCHEDULED. - ALL COVER PLATES (DATA, LIGHTS, TELEPHONE, ETC.) AND ALL DEVICES TO COORDINATE WITH WAKE COUNTY STANDARDS.	

FLOOR FINISH LEGEND	
	WALK-OFF CARPET, WOC-1
	CARPET TILE, CPT-1
	CARPET TILE, CPT-2
	CARPET TILE, CPT-3
	POLISHED CONCRETE, PC-1
	SEALED CONCRETE, SC-1
	PORCELAIN TILE, PORF-1

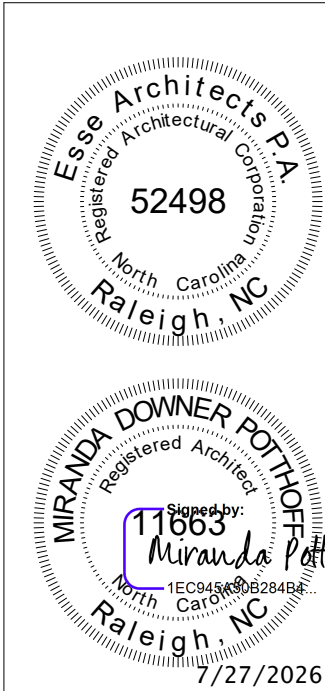

Susan Hatchell
Landscape Architecture, PLLC
711 W. North Street, Raleigh, NC 27603
p: 919-838-9600 f: 919-838-9700




FINISH PLANS AND SCHEDULE

LAKE MYRA COUNTY PARK
Wake County, NC

REVISIONS

Date: 07/27/26

PC-A132

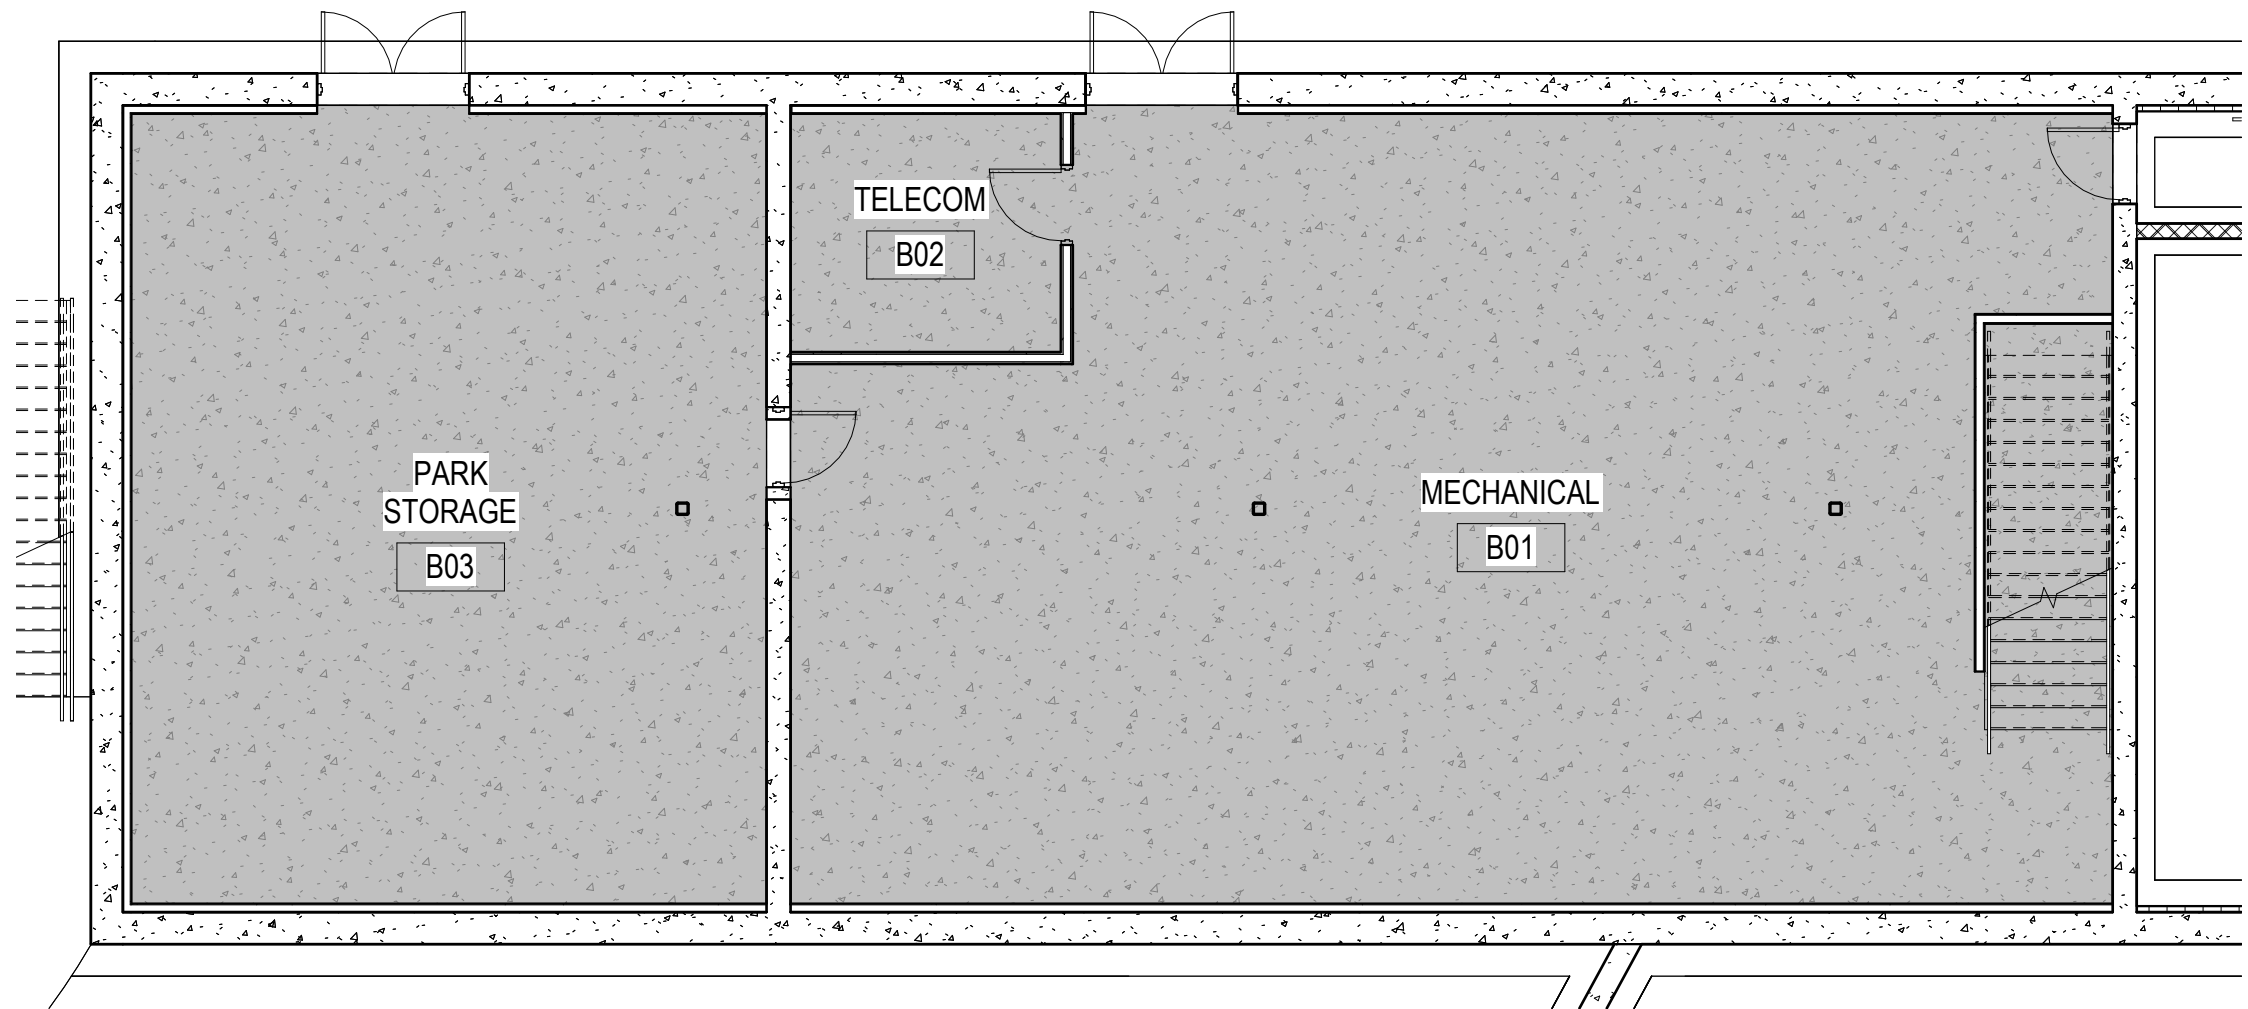

1
PC-A133
1/8" = 1'-0"

PARK CENTER - BASEMENT/CRAWLSPACE FINISH PLAN

NOTE: WALL FINISH LOCATIONS NOTED IN THE SCHEDULE ARE ORIENTED USING PLAN NORTH AS THE REFERENCE DIRECTION.

FINISH SCHEDULE										
ROOM NUMBER	ROOM NAME	FLOOR		WALLS				CEILING	MILLWORK	
		FLOOR	BASE	NORTH	EAST	SOUTH	WEST		CABINETRY	COUNTERTOP
B01	MECHANICAL	SC-1	RB-1	PT-1	PT-1	PT-1	PT-1	EXPOSED	--	--
B02	TELECOM	SC-1	RB-1	PT-1	PT-1	PT-1	PT-1	EXPOSED	--	--
B03	PARK STORAGE	SC-1	RB-1	PT-1	PT-1	PT-1	PT-1	EXPOSED	--	--

SYMBOL LEGEND

X-X

FINISH TAG

---TXT---

ROLLER SHADE TAG

TILED WALL

GENERAL FINISH NOTES

1. ALL DIMENSIONS TO BE FIELD VERIFIED PRIOR TO ORDERING. DO NOT SCALE FROM DRAWINGS.

2. ALL MATERIALS SHALL BE INSTALLED PER MANUFACTURER'S RECOMMENDATIONS WITH APPROVED ADHESIVES OR OTHER FASTENERS.

3. IF THERE ARE QUESTIONS ABOUT THE DESIGN INTENT OF ANY PATTERN OR MATERIAL TO BE INSTALLED, THE G.C. SHALL SUBMIT A REQUEST FOR INFORMATION TO THE DESIGNER FOR CLARIFICATION PRIOR TO ORDERING THE MATERIALS.

4. THE G.C. SHALL PROVIDE ALL FINISHING PIECES AND TRANSITIONS WHERE DIFFERENT FLOORING THICKNESSES MEET. U.N.O. THE G.C. SHALL SUBMIT A SAMPLE OF THE COLOR/FINISH TO THE DESIGNER FOR APPROVAL.

5. ALL WALLS TO BE FIELD PAINT, PT-1, U.N.O. ALL GYPSUM BD. PARTITIONS TO RECEIVE A LEVEL 4 FINISH.

6. ALL INTERIOR HM DOOR FRAMES TO RECEIVE PAINT IN SEMI-GLOSS FINISH, PT-4, U.N.O.

7. ALL INTERIOR GYPSUM BD. PARTITIONS TO RECEIVE RUBBER BASE, RB-1, U.N.O.

8. EXPOSED ADA THERMAL INSULATED KITS AT SINKS TO BE PAINTED TO MATCH ADJACENT WALL.

9. IN INTERIOR CONDITIONS, FLOORING TO TRANSITION UNDER CLOSED DOOR. FLOORING TO TRANSITION IN CENTER OF CASED OPENING WHEN NO DOOR IS SCHEDULED.

10. ALL COVER PLATES (DATA, LIGHTS, TELEPHONE, ETC.) AND ALL DEVICES TO COORDINATE WITH WAKE COUNTY STANDARDS.

FLOOR FINISH LEGEND

WALK-OFF CARPET, WOC-1

CARPET TILE, CPT-1

CARPET TILE, CPT-2

CARPET TILE, CPT-3

POLISHED CONCRETE, PC-1

SEALED CONCRETE, SC-1

PORCELAIN TILE, PORF-1

Susan Hatchell
Landscape Architecture, PLLC
711 W. North Street, Raleigh, NC 27603
p: 919-838-9600 f: 919-838-9700





FINISH PLANS AND SCHEDULE

LAKE MYRA COUNTY PARK
Wake County, NC

REVISIONS


Date: 07/27/26
PC-A133

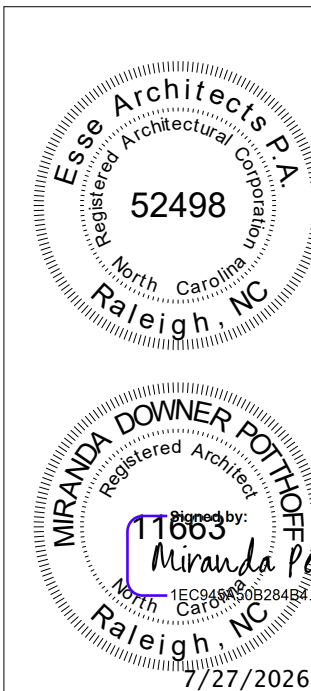

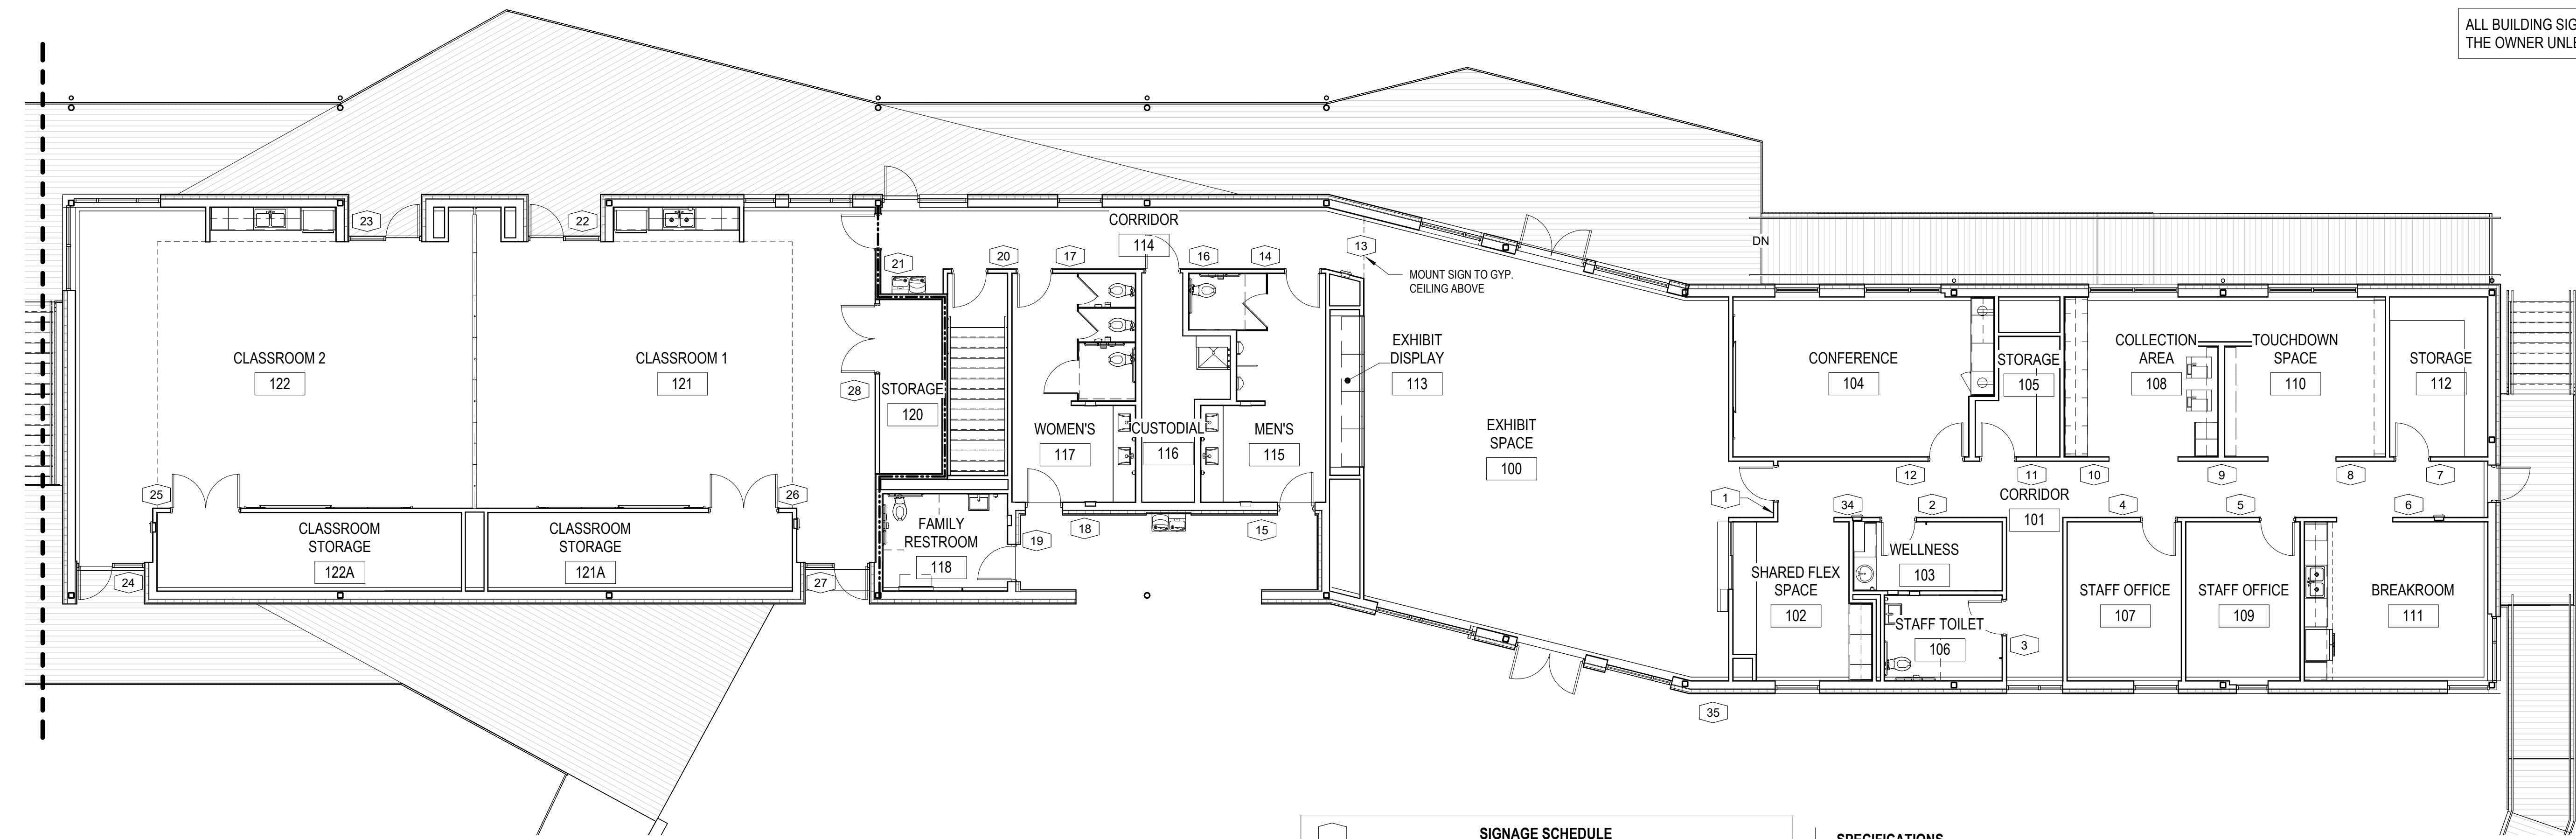


1
PC-A135
1/8" = 1'-0"

PARK CENTER - FIRST FLOOR SIGNAGE PLAN

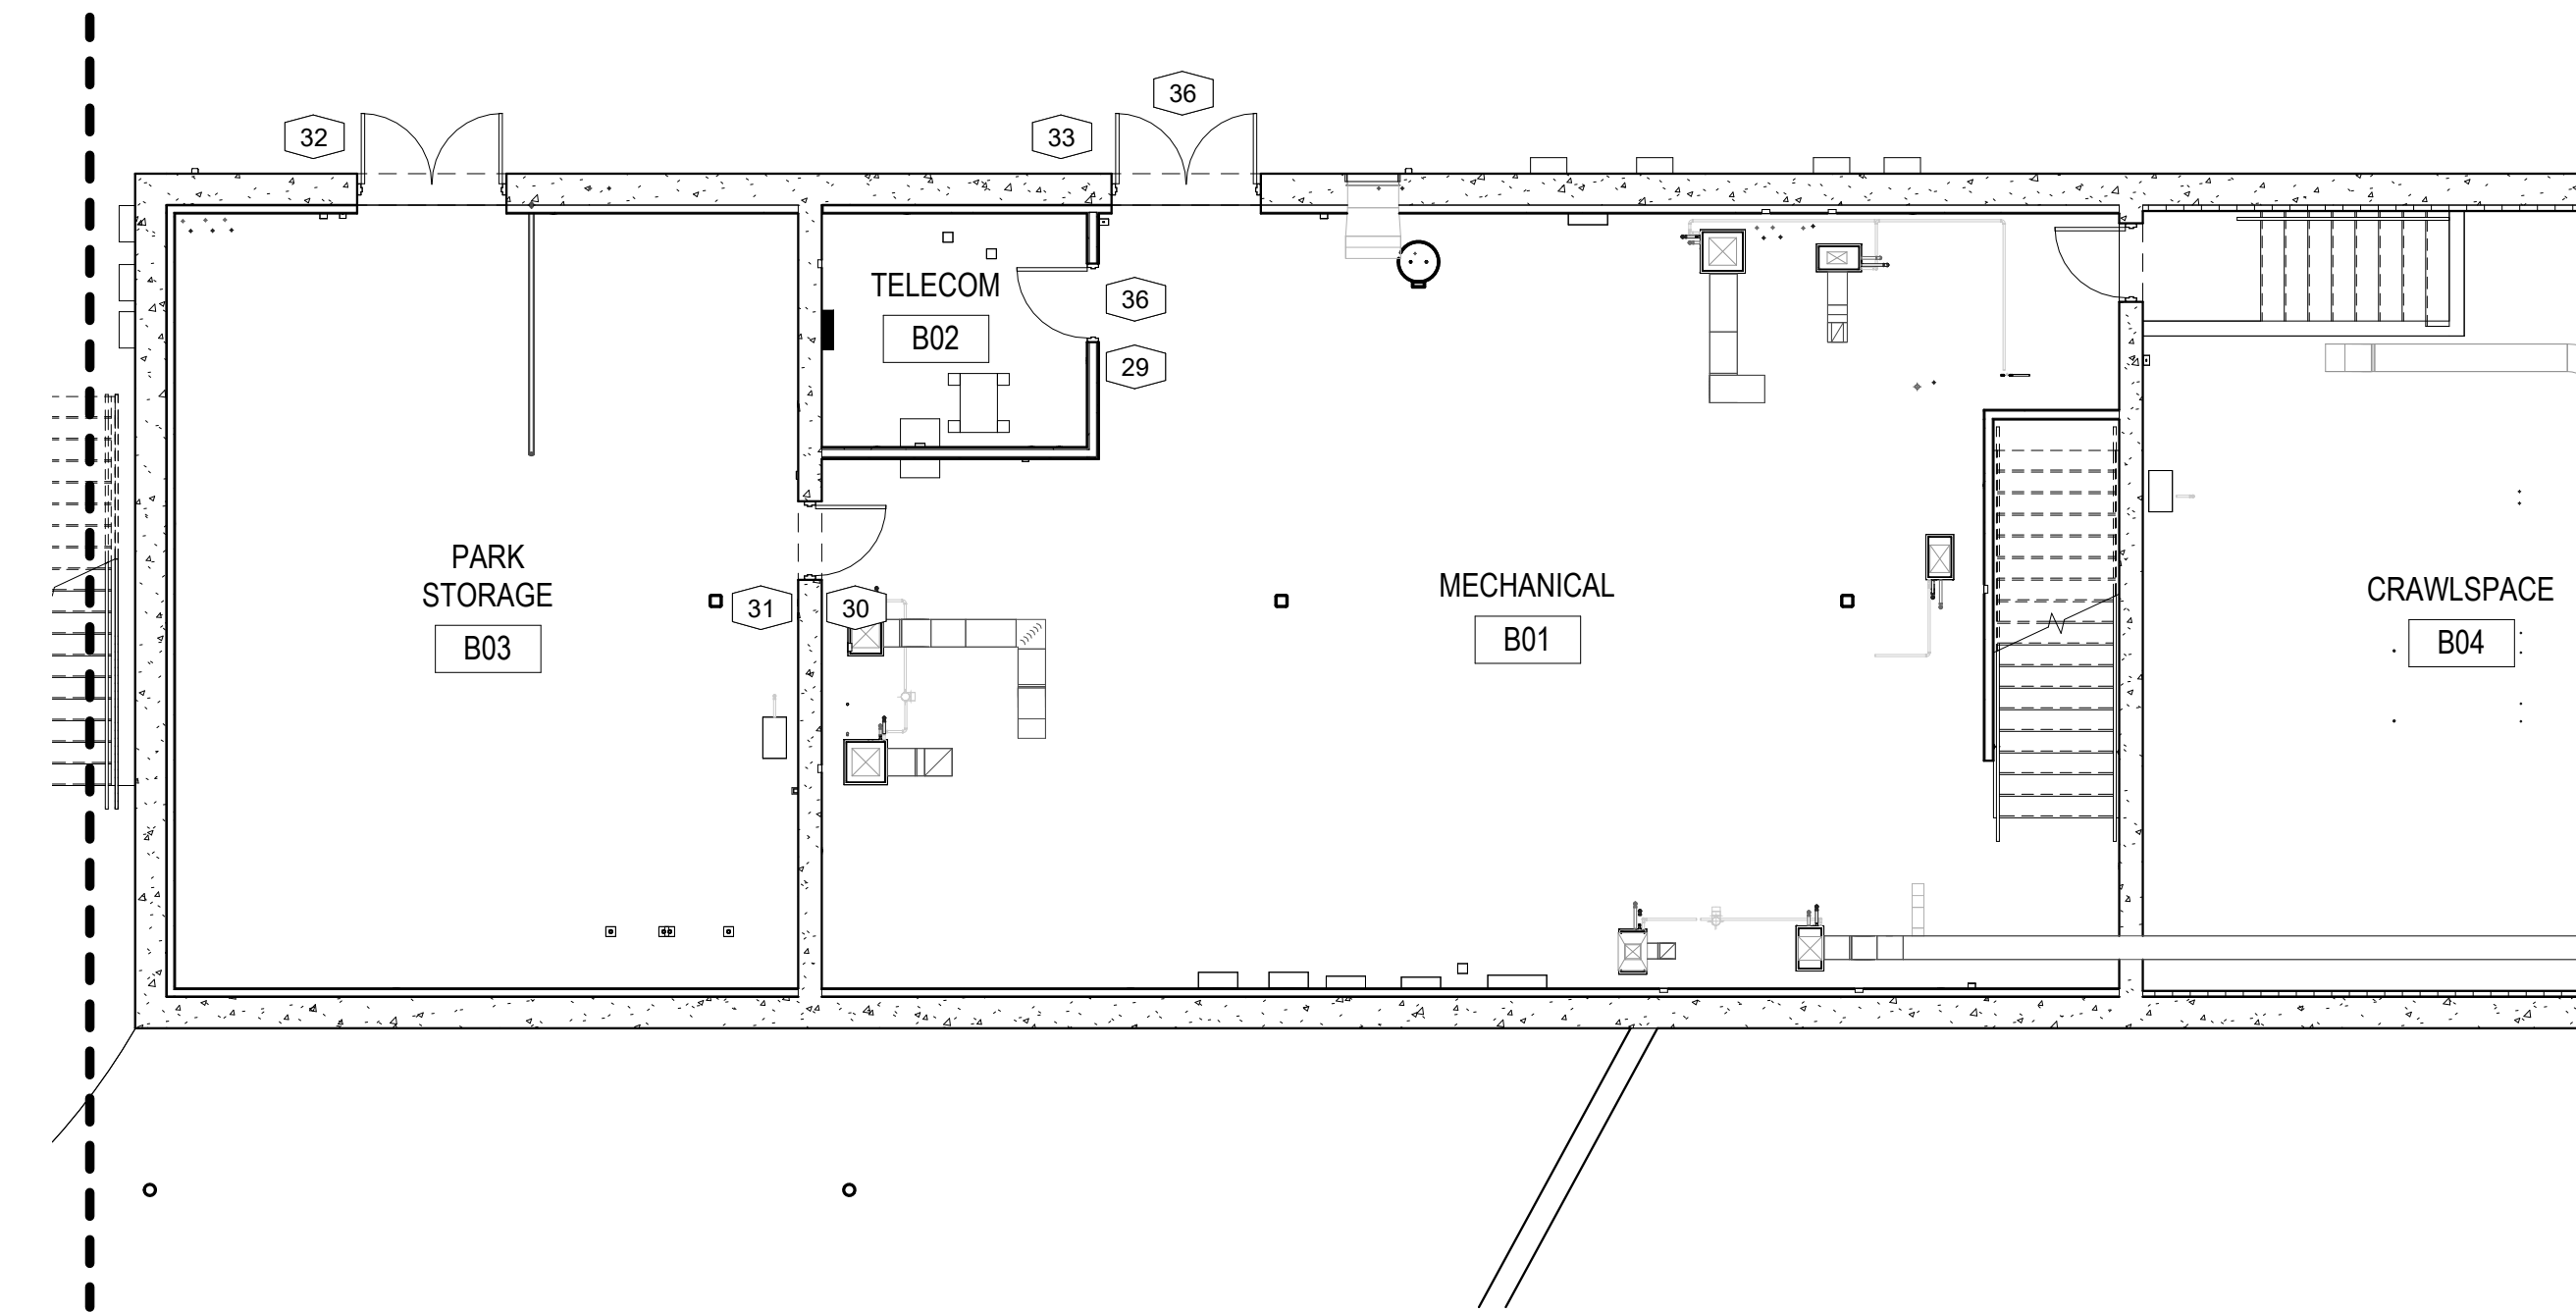


2
PC-A135
1/8" = 1'-0"

PARK CENTER - BASEMENT/CRAWLSPACE SIGNAGE PLAN

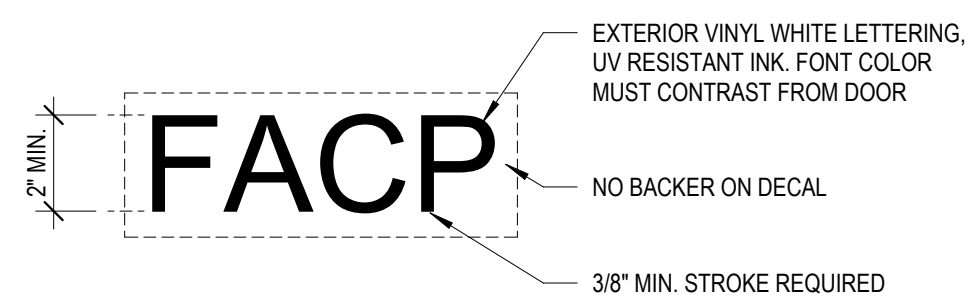

SIGNAGE TYPE E.2 - FACP -
GC PROVIDED

DASHED LINE INDICATES CEILING AS
SCHEDULED. SEE RCP FOR CEILING
HEIGHT

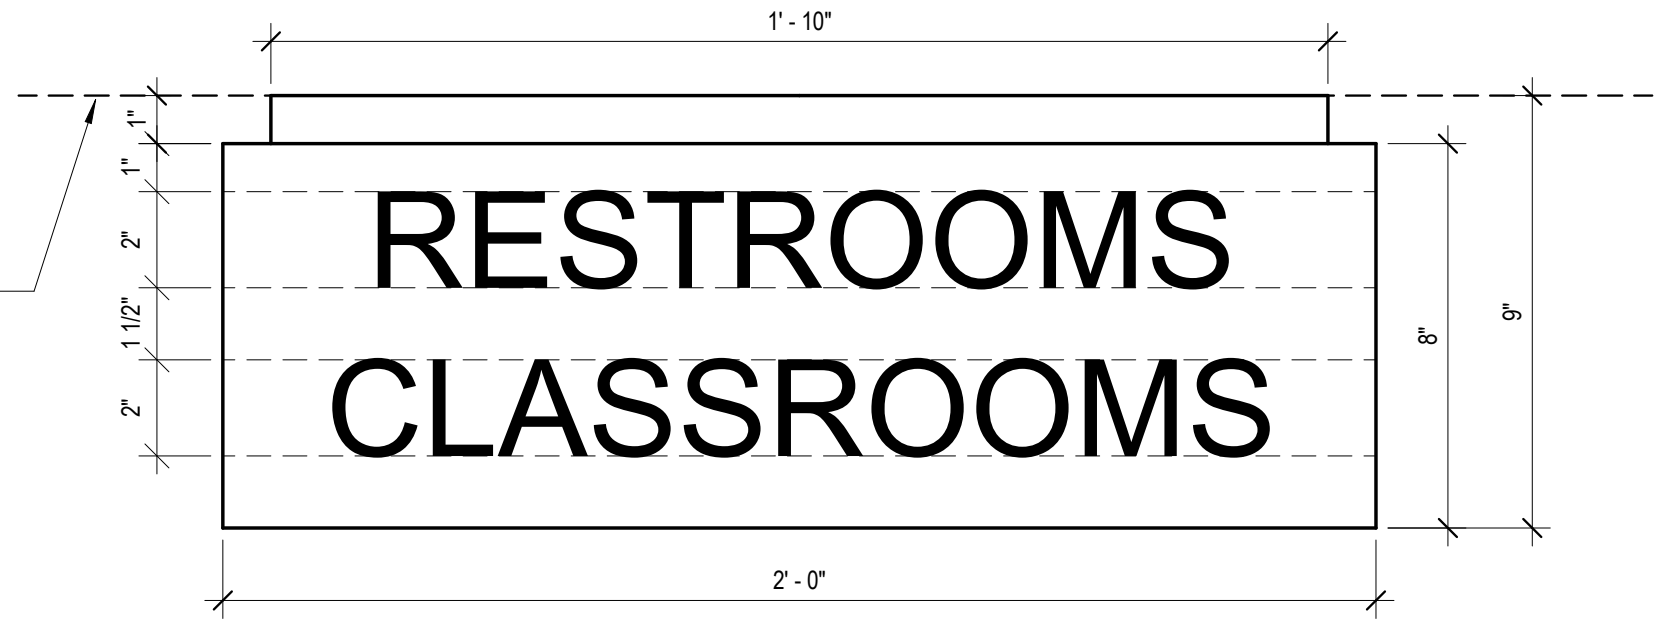

SIGNAGE TYPE D.2 - CEILING
DIRECTIONAL SIGNAGE

SIGNAGE SCHEDULE				
SIGN NO.	ROOM NO.	SIGNAGE TEXT	SIGN TYPE	COMMENTS
1	101	OFFICE SUITE	ID.2	
2	103	WELLNESS	ID.5	
3	106	RESTROOM	R.4	
4	107	OFFICE	ID.1	
5	109	OFFICE	ID.1	
6	111	BREAKROOM	ID.1	
7	112	STORAGE	ID.3	
8	110	TOUCHDOWN AREA	ID.2	
9	N/A	SEE SIGNAGE DETAIL	E.1	
10	108	COLLECTION AREA	ID.2	
11	105	STORAGE	ID.3	
12	104	CONFERENCE	ID.4	
13	N/A	SEE SIGNAGE DETAIL	D.2	GC PROVIDED
14	115	MEN	R.2	
15	115	MEN	R.2	
16	116	JANITOR	ID.1	
17	117	WOMEN	R.1	
18	117	WOMEN	R.1	
19	118	RESTROOM	R.3	
20	N/A	STAIRS	D.1	
21	121	CLASSROOM	ID.1	
22	121	CLASSROOM	ID.1	
23	122	CLASSROOM	ID.1	
24	122	CLASSROOM	ID.1	
25	122A	STORAGE	ID.3	
26	121A	STORAGE	ID.3	
27	121	CLASSROOM	ID.1	
28	120	STORAGE	ID.3	
29	B02	TELECOM	ID.3	
30	B03	STORAGE	ID.3	
31	B01	MECHANICAL	ID.3	
32	B03	STORAGE	ID.3	
33	B01	MECHANICAL	ID.3	
34	102	SHARED FLEX SPACE	ID.2	
35	EXTERIOR	SEE SIGNAGE DETAIL	D.3	GC PROVIDED
36	EXTERIOR	FACP	E.2	GC PROVIDED
36	EXTERIOR	FACP	E.2	GC PROVIDED

SPECIFICATIONS

SIGN TYPE D.1
1/8" THERMOFORM SIGN CONSISTING OF INTEGRAL RAISED COPY, GRADE II BRAILLE WITH SUBSURFACE COPY AND PAINT, SIGN TO BE CLEARCOATED AFTER PAINT AND FOIL STAMP HAS BEEN APPLIED.

COPY STYLE: OPTIMA MEDIUM

COPY COLOR: WHITE; ARCHITECT TO SELECT FROM MANUFACTURERS FULL LINE OF COLORS.

BACKGROUND COLOR: ROWMARK BLACK FOREST GREEN OR EQUAL; ARCHITECT TO SELECT FROM MANUFACTURERS FULL RANGE OF COLORS.

NOTE: SIGN TYPE TO MEET ADA REQUIREMENTS FOR COLOR CONTRAST RATIO

CORNERS: SQUARE

SIGN MOUNTING: CEILING MOUNTED TRACK SYSTEM.

MOUNTING COLOR: ARCHITECT TO SELECT FROM MANUFACTURERS FULL RANGE OF COLORS.

DIMENSIONAL SIGNAGE NOTES

FABRICATED METAL SIGNS


TYPEFACE: ARIAL

COLOR: SW 6438 DILL


MOUNTING: DETACHABLE MOUNTING STUDS

SIGN TO BE PROVIDED BY THE GC

BUILDING NUMBER TO BE CONFIRMED WITH OWNER PRIOR TO SUBMITTALS

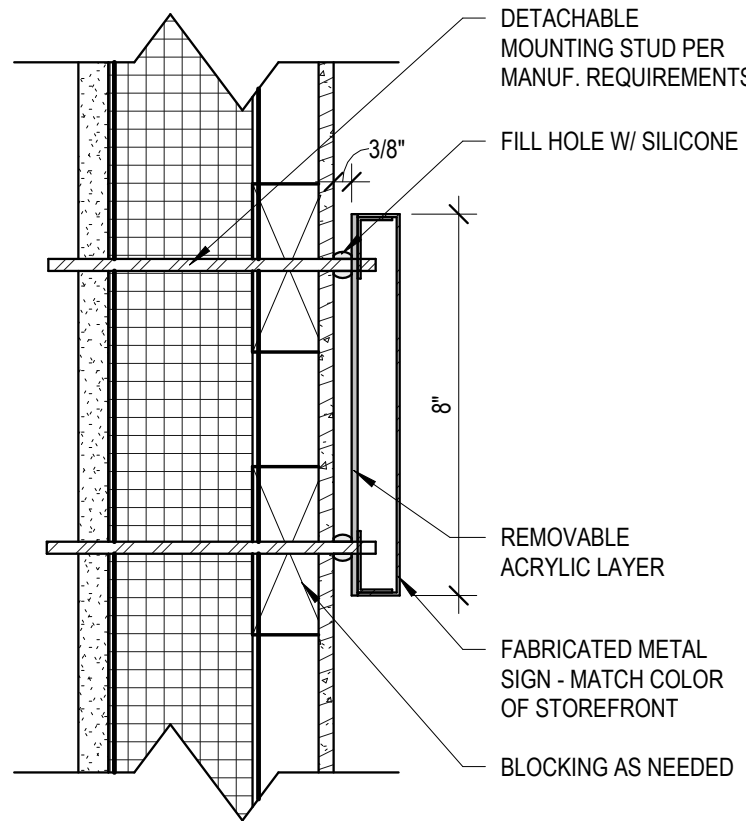

SIGNAGE TYPE D.3 - EXTERIOR
BUILDING ADDRESS - GC
PROVIDED

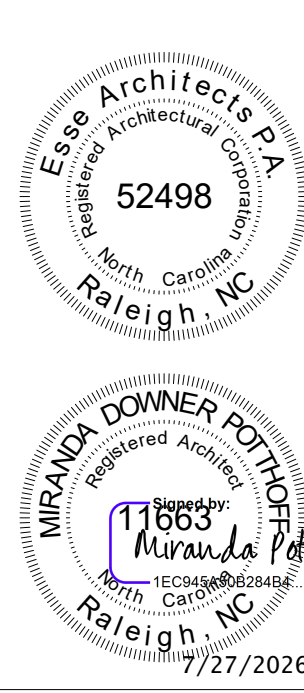

Susan Hatchell
Landscape Architecture, PLLC
711 W. North Street, Raleigh, NC 27603
p: 919-838-9600 f: 919-838-9700





SIGNAGE PLAN


LAKE MYRA COUNTY PARK
Wake County, NC

REVISIONS

Date: 07/27/26
PC-A135

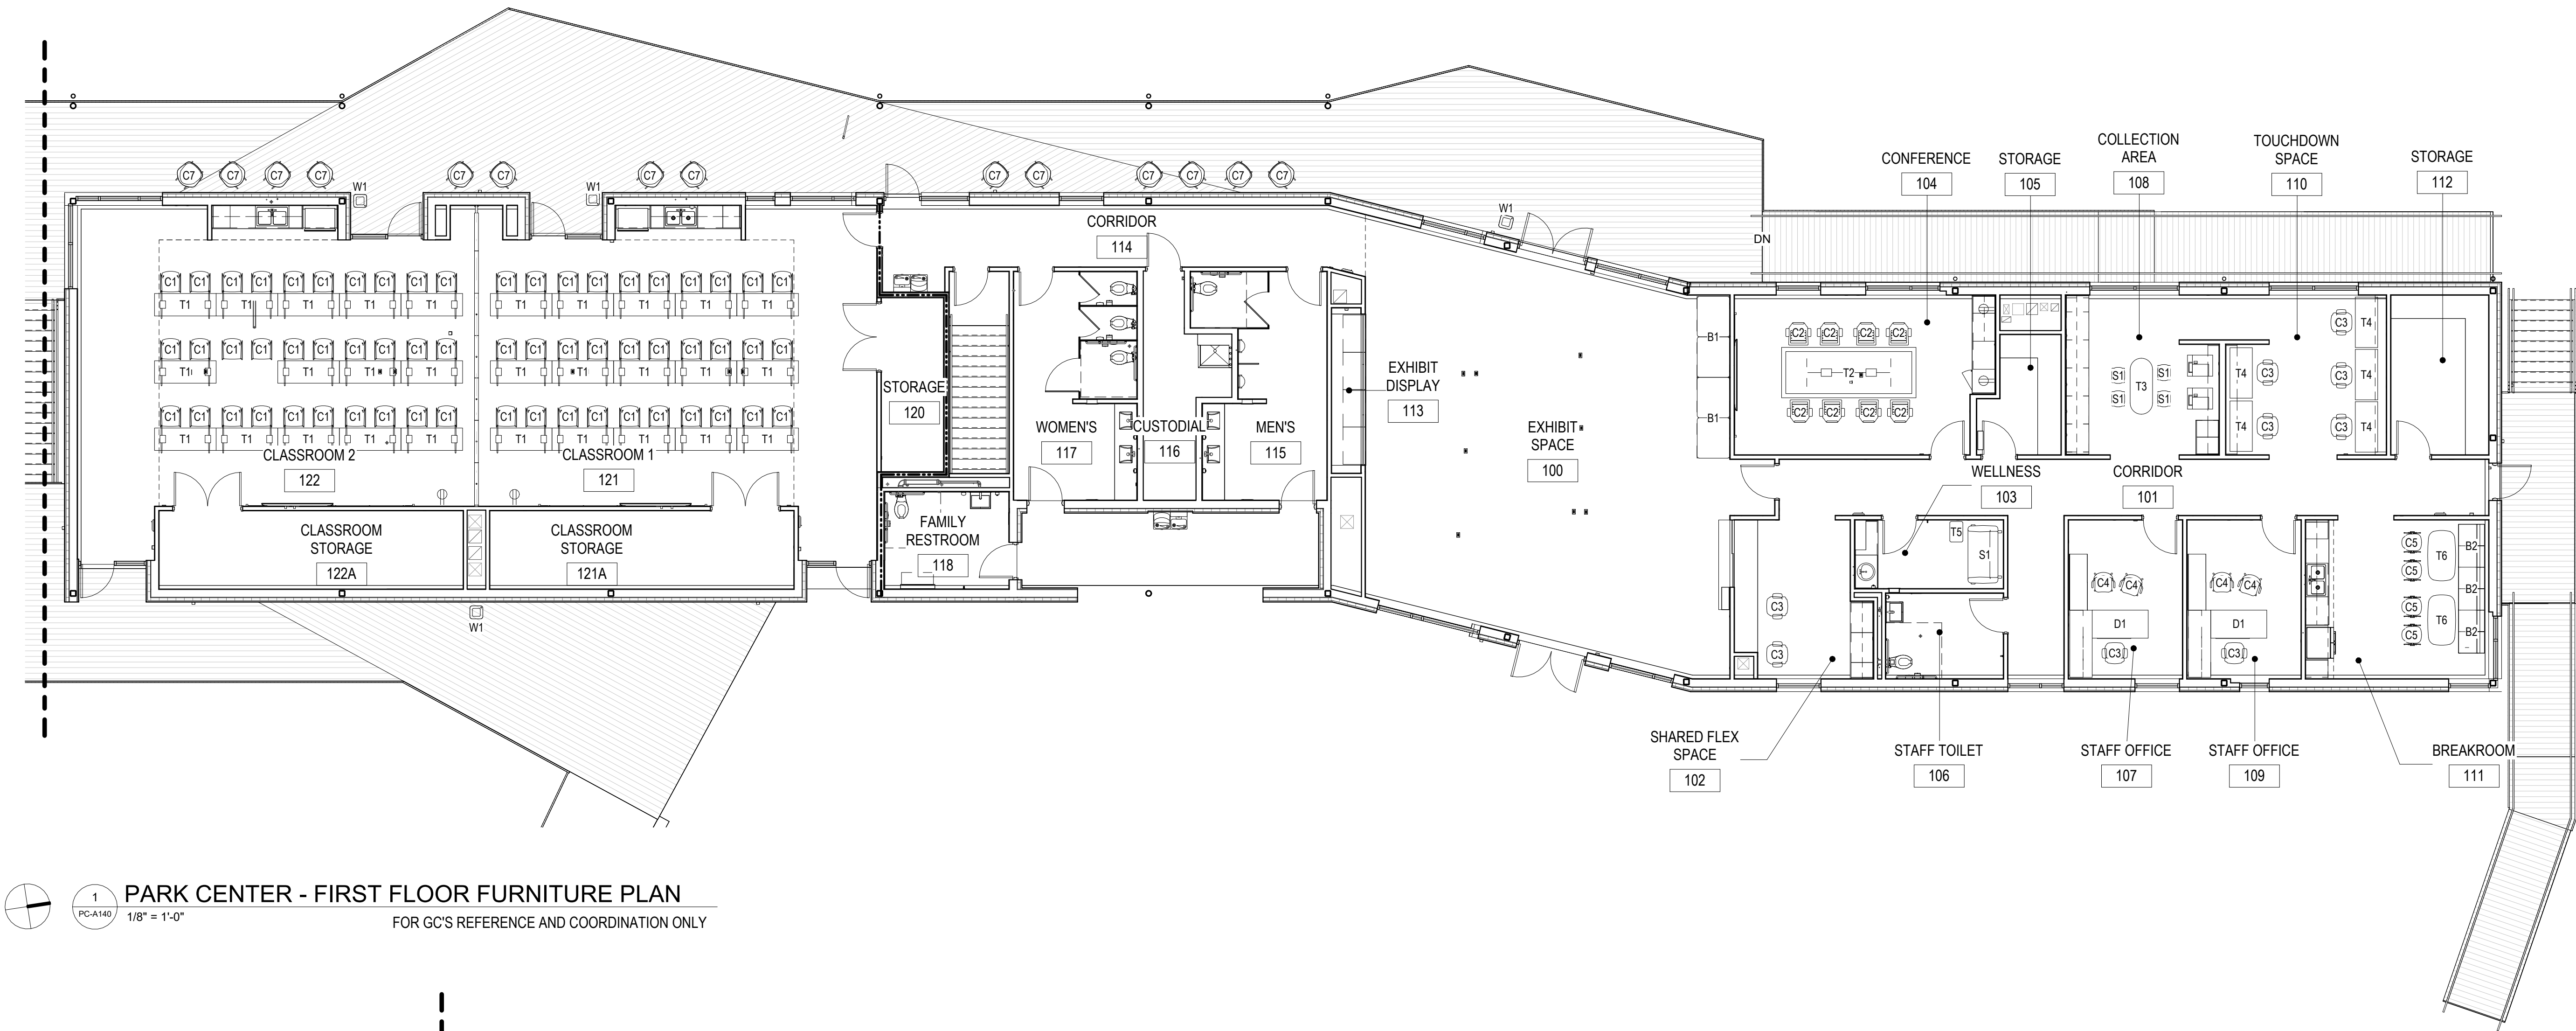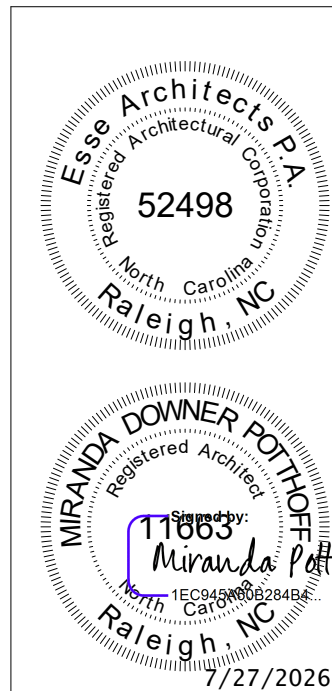


1 PARK CENTER - FIRST FLOOR FURNITURE PLAN
1/8" = 1'-0"
FOR GC'S REFERENCE AND COORDINATION ONLY

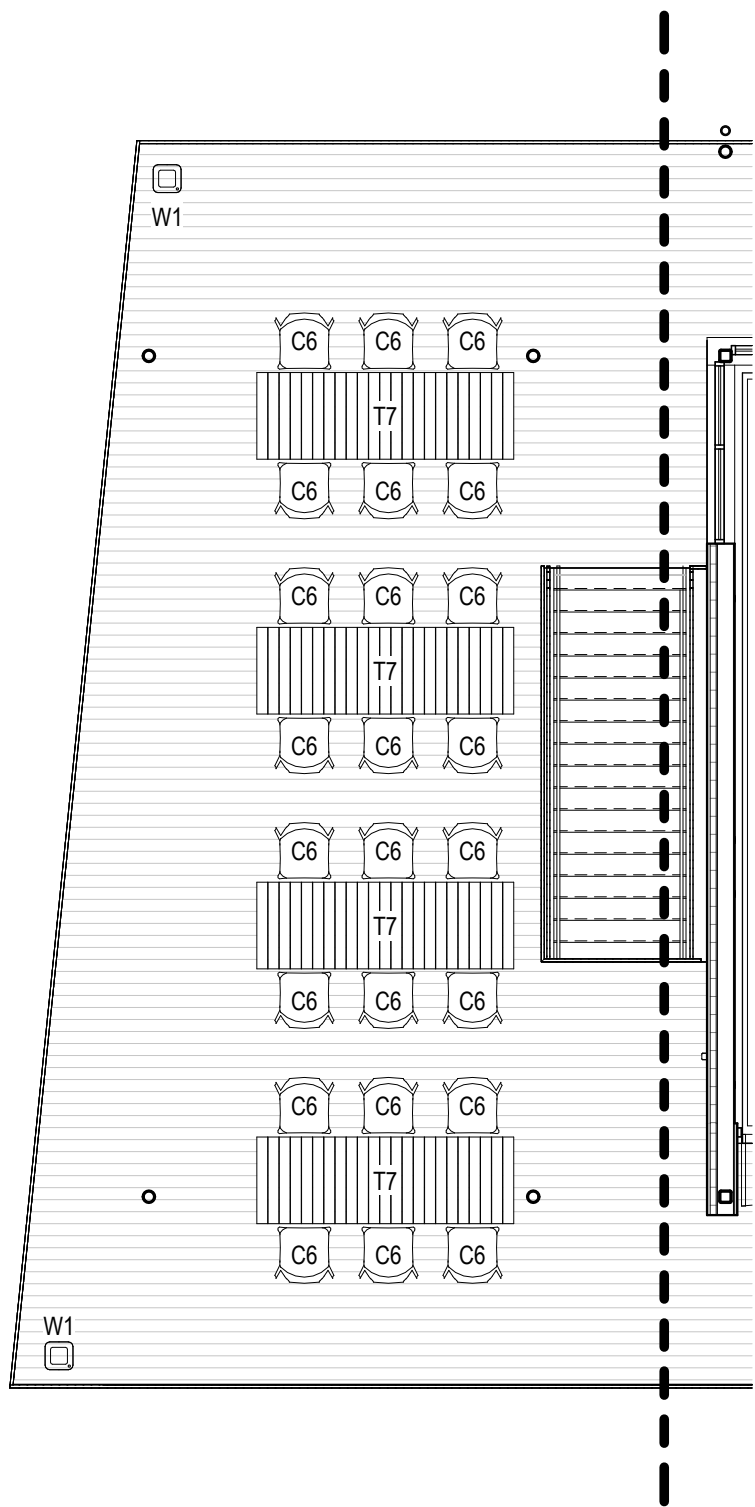

2 PARK CENTER DECK - FURNITURE PLAN
1/8" = 1'-0"
FOR GC'S REFERENCE AND COORDINATION ONLY


FURNITURE SCHEDULE		
MARK	DESCRIPTION	QUANTITY
B1	UPHOLSTERED BENCH	2
B2	UPHOLSTERED BOOTH SEATING	3
C1	CUSHIONED STACKING CHAIR	60
C2	CONFERENCE CHAIR	8
C3	UPHOLSTERED TASK SEATING W/ CASTERS	9
C4	GUEST CHAIR	4
C5	CAFE CHAIR	4
C6	OUTDOOR CHAIR	24
C7	OUTDOOR ROCKING CHAIR	14
D1	WORKSTATION WITH FIXED WORKSURFACE, ADJUSTABLE HEIGHT COMPUTER WORKSTATION, AND FILE STORAGE	2
S1	LOUNGE SOFA	5
T1	TRAINING TABLES	29
T2	CONFERENCE TABLE	1
T3	BAR HEIGHT TABLE W/ CASTERS	1
T4	FREE STANDING WORKSTATION W/ INTEGRATED CHARGING	5
T5	ROLLING END TABLE	1
T6	CAFE TABLE	2
T7	OUTDOOR TABLE	4
W1	WASTE BIN	6

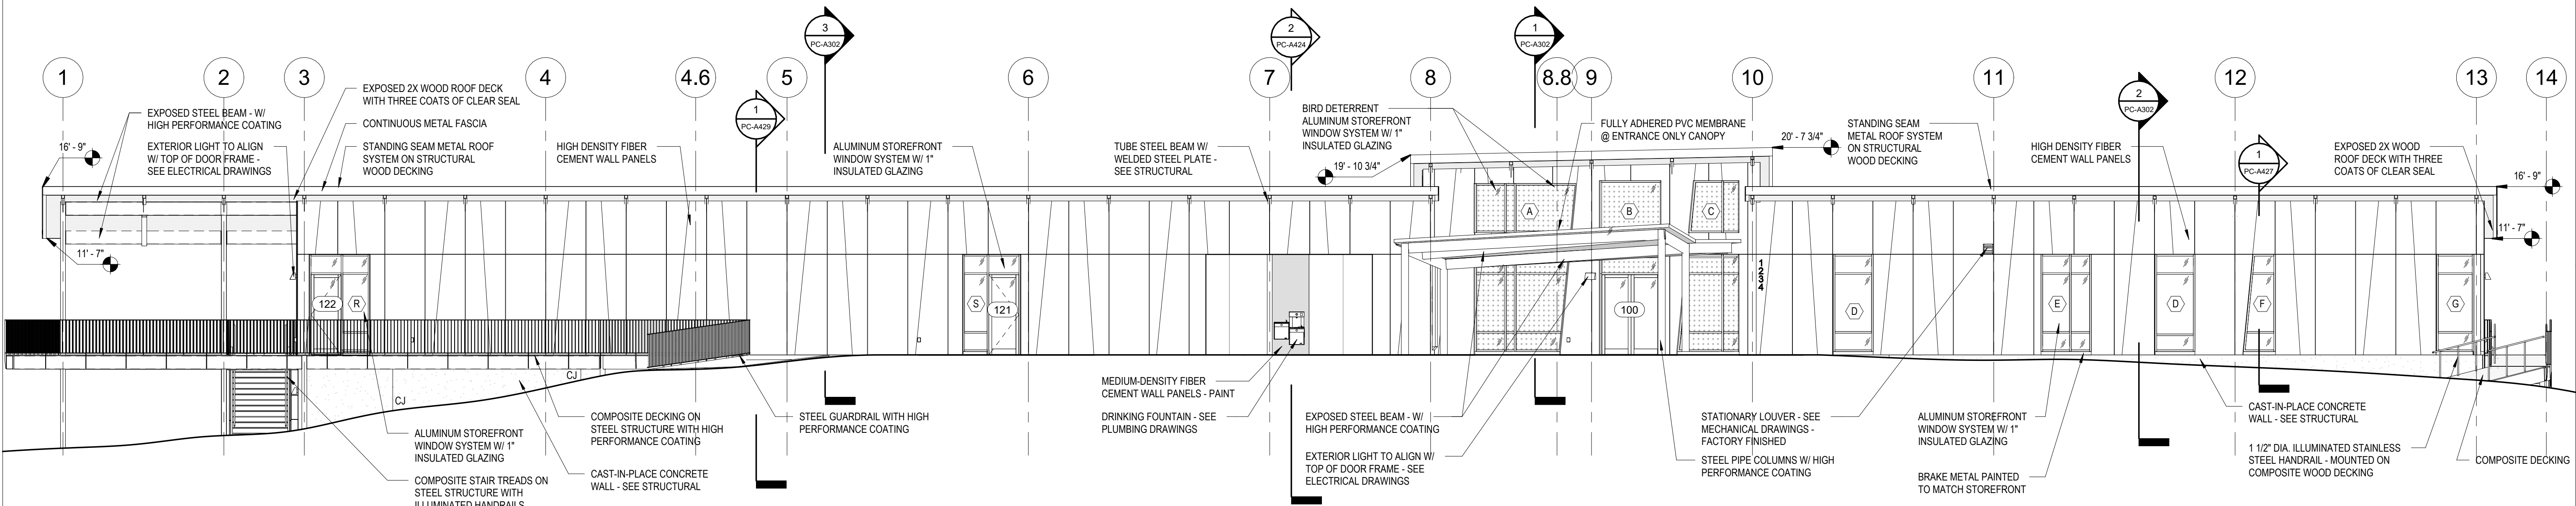

1
PC-A201
1/8" = 1'-0"

PARK CENTER - EAST ELEVATION


NOTES
1. WALL CONTROL JOINT LOCATIONS DEPICTED WITH THE ANNOTATION "CJ" - SEE ELEVATIONS AND CONTROL JOINT PLAN

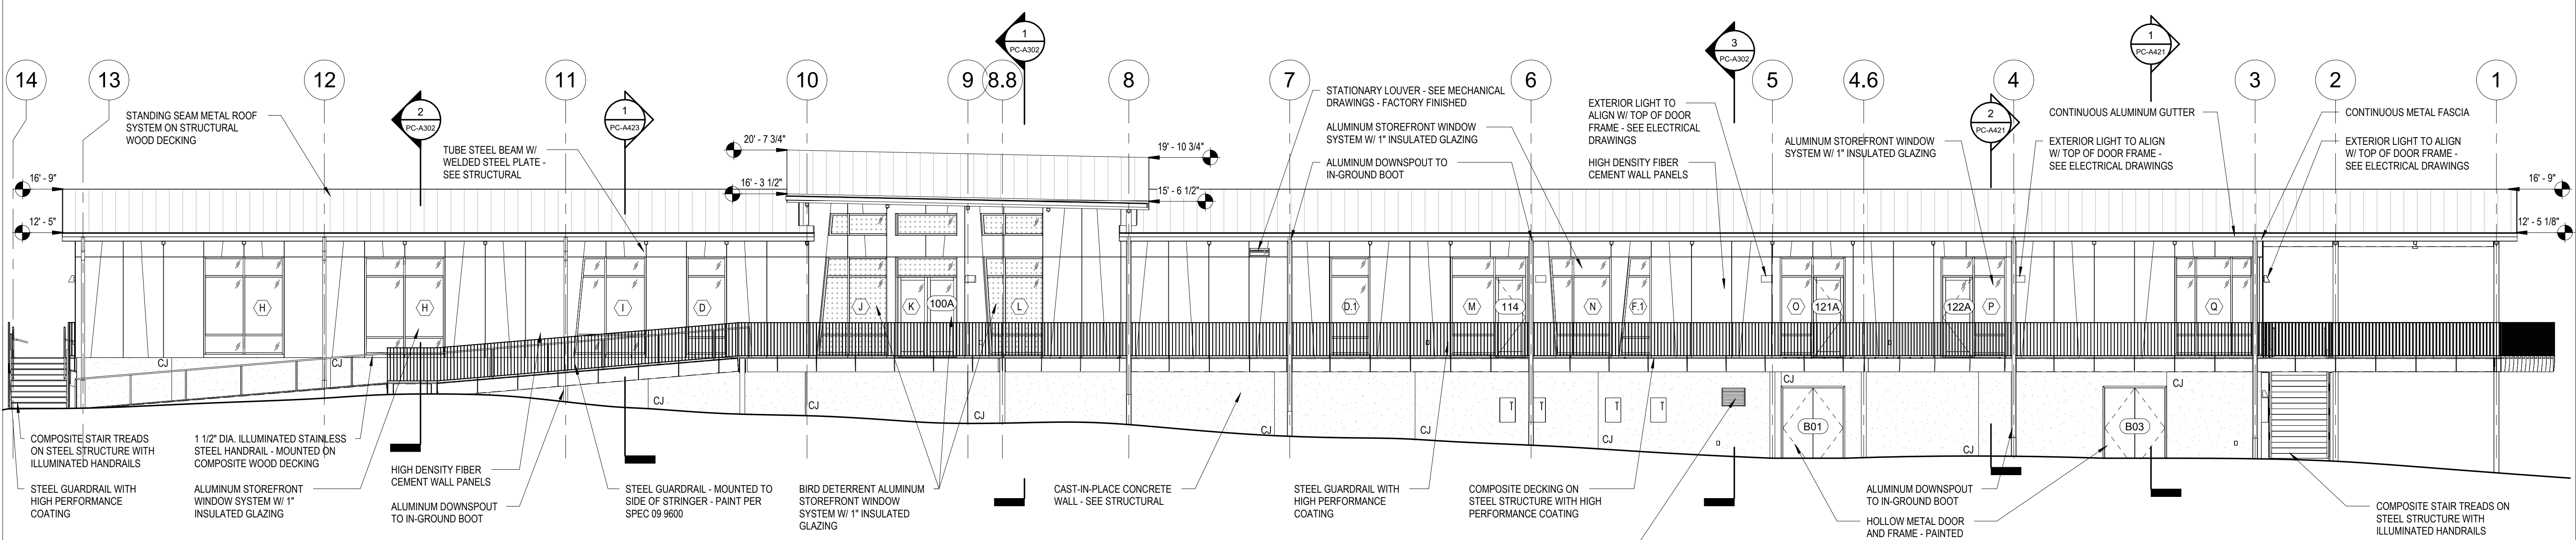

2
PC-A201
1/8" = 1'-0"

PARK CENTER - WEST ELEVATION

EXTERIOR MATERIAL SCHEDULE - PARK CENTER			
WALLS		STEEL	
HIGH DENSITY FIBER CEMENT PANELS	SWISSPEARL - AVERA - AV100+AV060	EXPOSED STRUCTURE INTERIOR + EXTERIOR	HIGH PERFORMANCE COATING - SW 7048 - URBANE BRONZE
MEDIUM DENSITY FIBER CEMENT PANELS	HIGH PERFORMANCE COATING - SW 7048 - URBANE BRONZE	GUARDRAILS	HIGH PERFORMANCE COATING - SW 7048 - URBANE BRONZE
		DOORS AND FRAMES	HIGH PERFORMANCE COATING - SEE DOOR SCHEDULE FOR FINISH
ROOF		GLAZING	
STANDING SEAM METAL PANELS	PAC-CLAD - TITE-LOCK - GRANITE	VISION GLASS	LOW-E CLEAR GLASS
SOFFITS	EXPOSED WOOD DECKING WITH THREE COATS CLEAR SEAL	BIRD DETERRENT GLASS	LOW-E CLEAR GLASS W/ BIRD DETERRENT PATTERN
METAL FASCIA TRIM, GUTTERS, & DOWNSPOUTS	HIGH PERFORMANCE COATING - SW 7048 - URBANE BRONZE	FLOORING	
STOREFRONT, GUTTERS, DOWNSPOUTS, AND TRIM		COMPOSITE DECKING	MOISTURESHIELD - ELEVATE - LAKE FOG
STOREFRONT	PAINTED SHERWIN WILLIAMS SW 6438 - DILL		
GUTTERS AND DOWNSPOUTS	HIGH PERFORMANCE COATING - SW 7048 - URBANE BRONZE		
NOTES:			
1. ALL FINISHES NOTED HERE REPRESENT THE BASIS OF DESIGN - SEE SPECIFICATIONS FOR THREE EQUALS			
2. ALL EXTERIOR PAINTS TO BE HIGH-PERFORMANCE COATINGS PER SPEC SECTION 09 9600.			

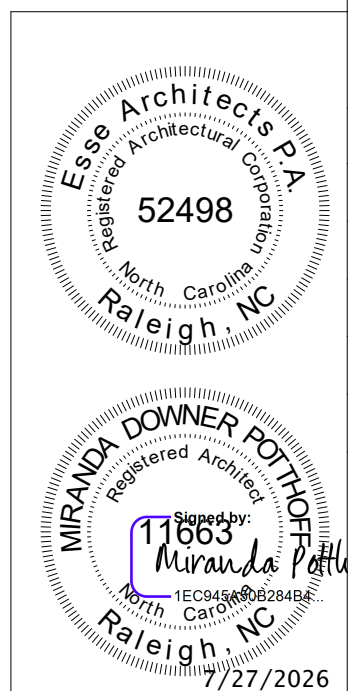

Susan Hatchell
Landscape Architecture, PLLC
711 W. North Street, Raleigh, NC 27603
p: 919-838-9600 f: 919-838-9700




EXTERIOR ELEVATIONS

LAKE MYRA COUNTY PARK
Wake County, NC

REVISIONS


Date: 07/27/26
PC-A201

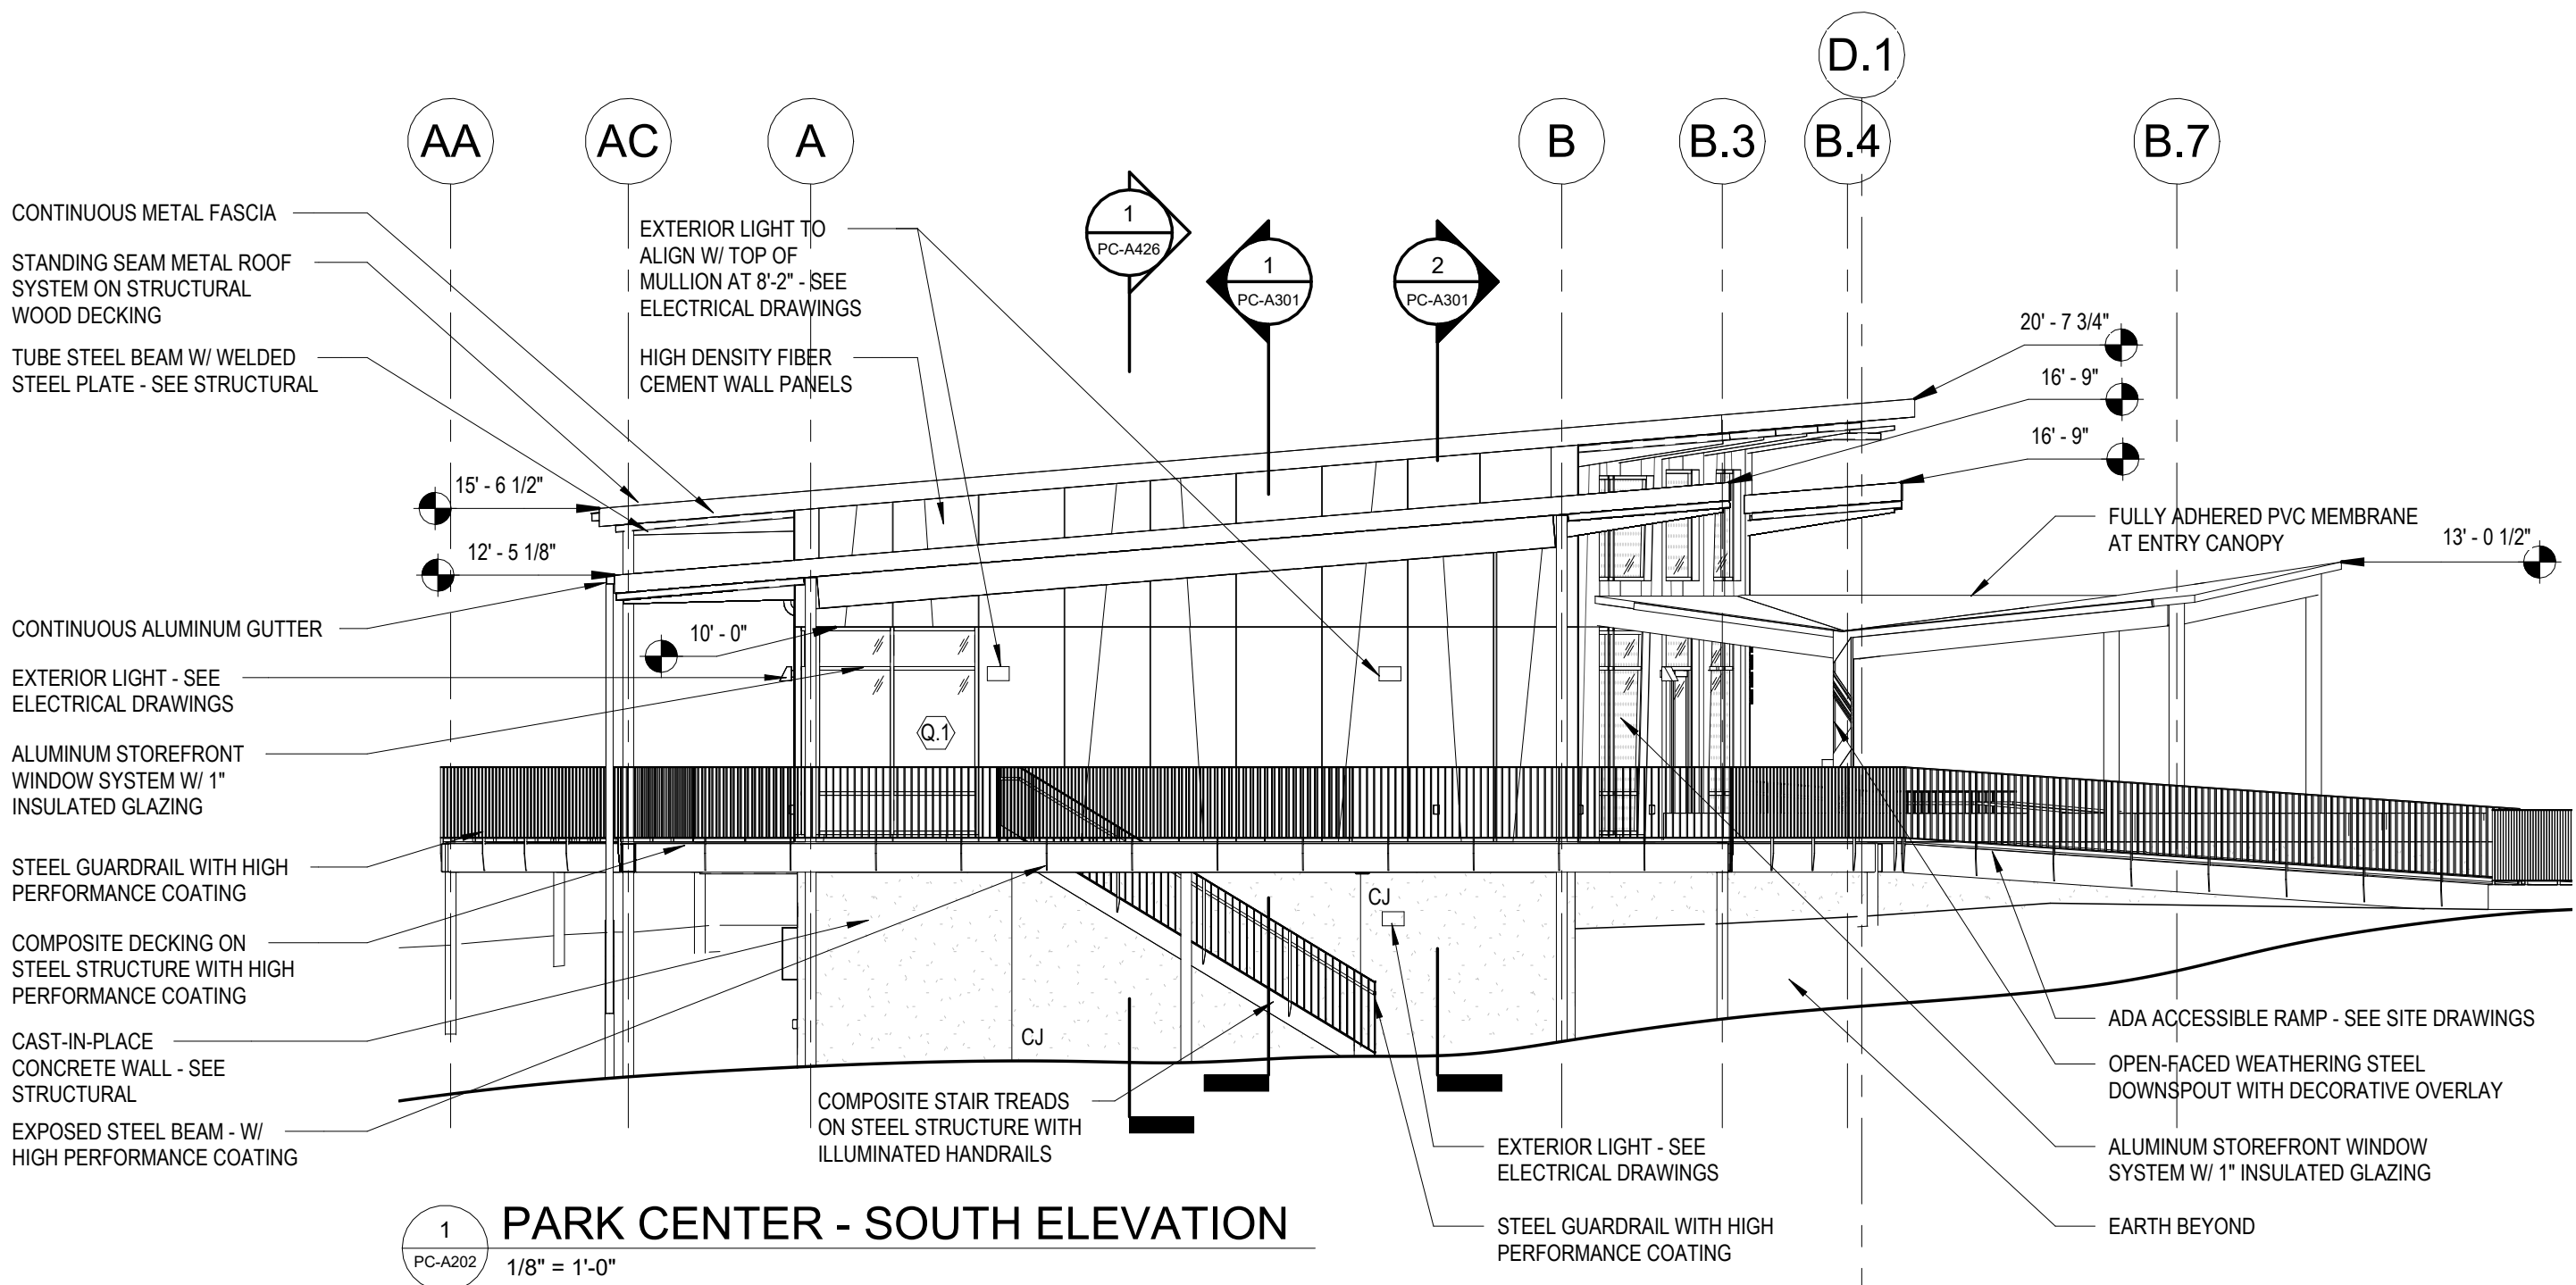

1
PC-A202
1/8" = 1'-0"

PARK CENTER - SOUTH ELEVATION

NOTES
1. WALL CONTROL JOINT LOCATIONS DEPICTED WITH THE ANNOTATION "CJ" - SEE ELEVATIONS AND CONTROL JOINT PLAN

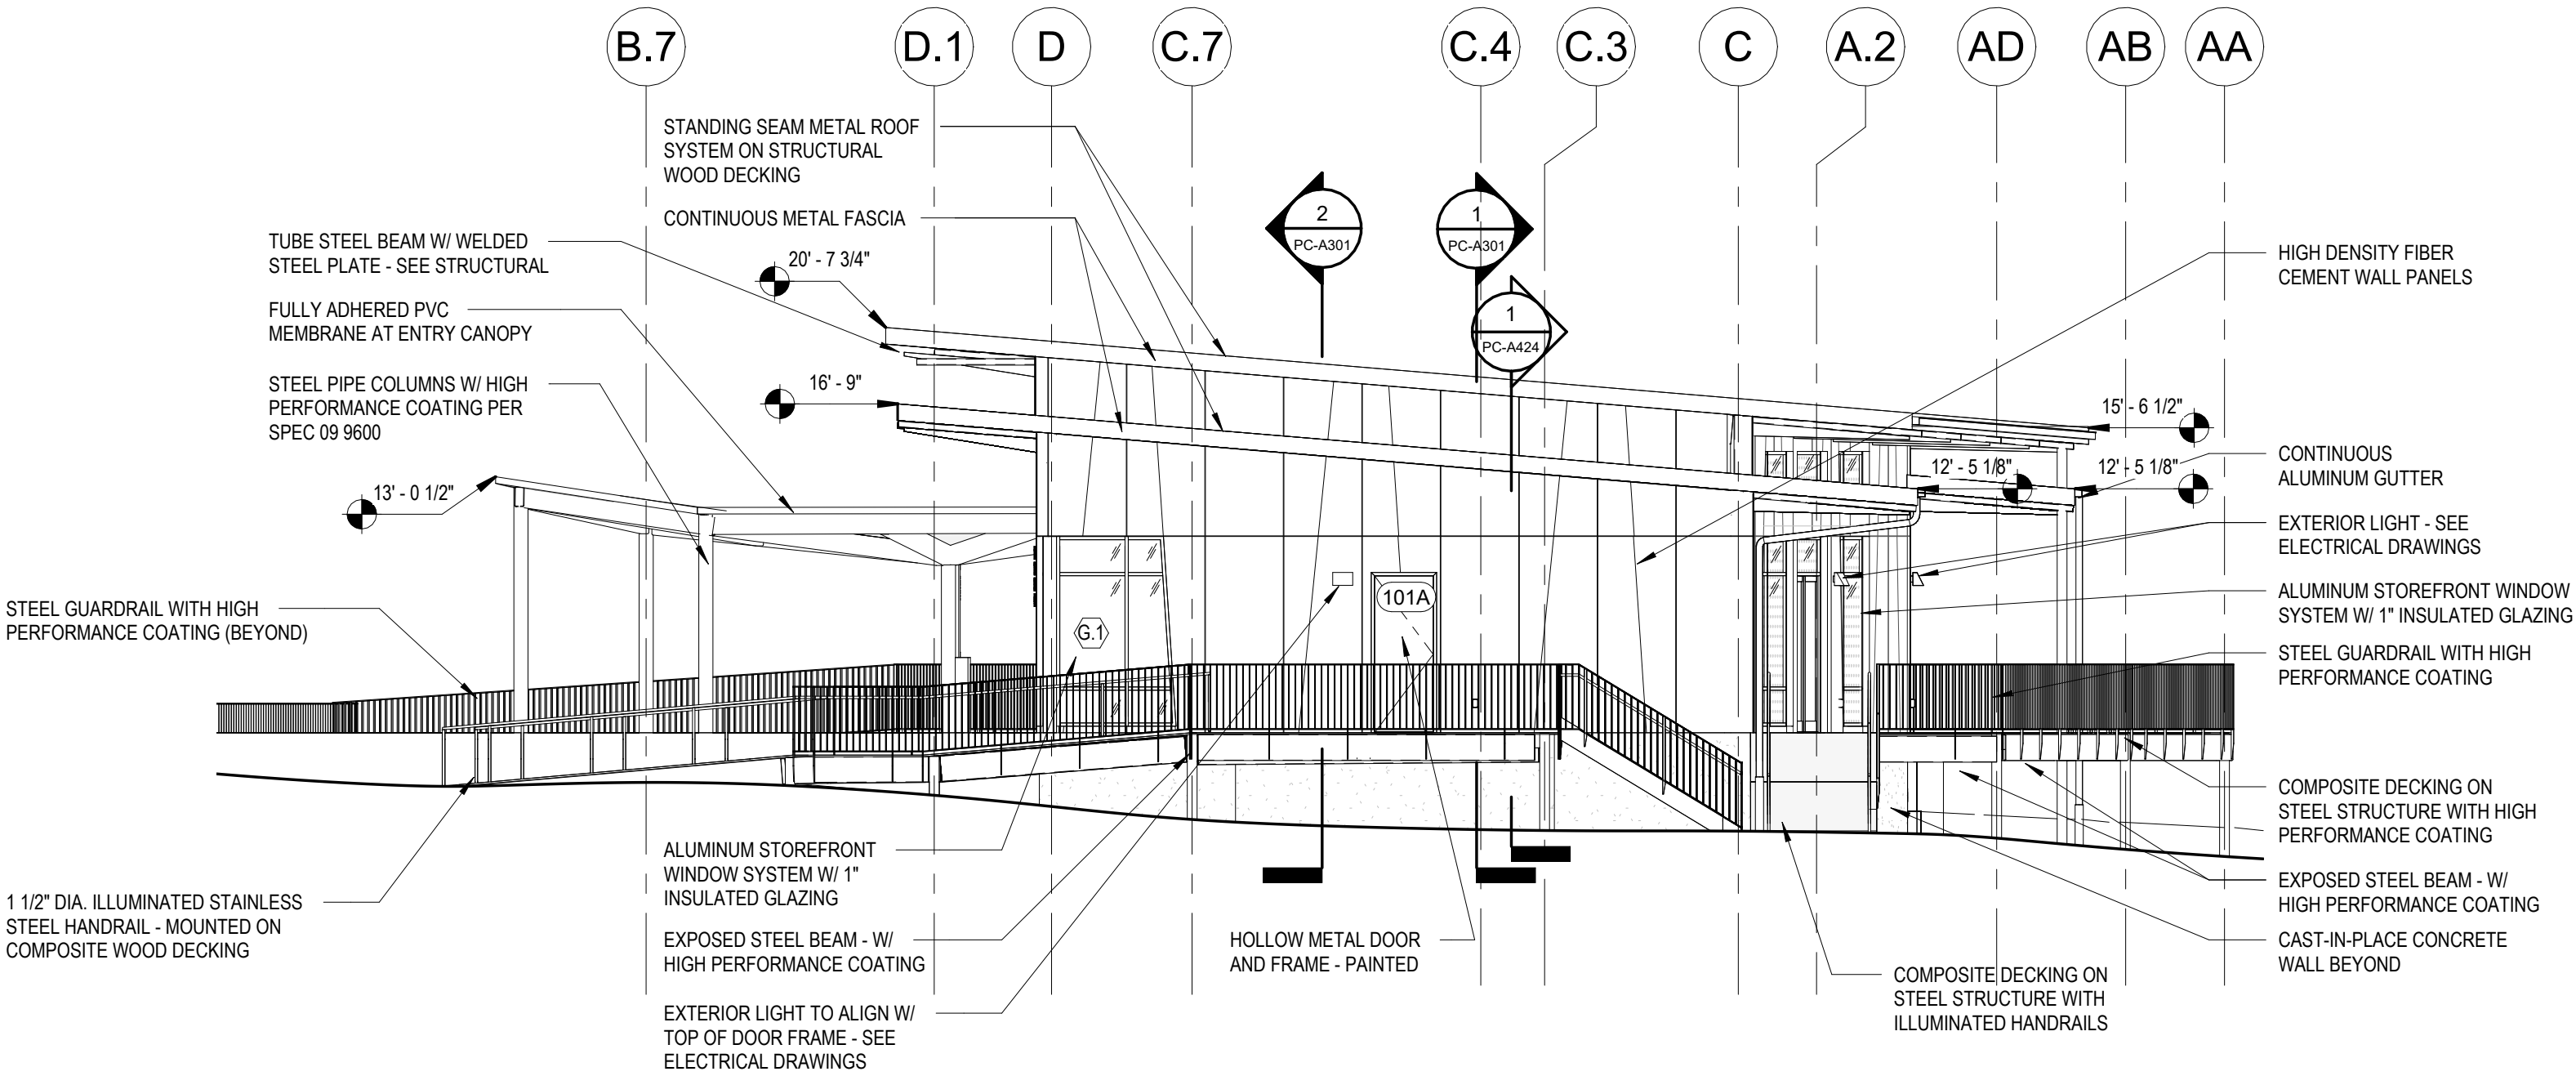

2
PC-A202
1/8" = 1'-0"

PARK CENTER - NORTH ELEVATION

EXTERIOR MATERIAL SCHEDULE - PARK CENTER			
WALLS		STEEL	
HIGH DENSITY FIBER CEMENT PANELS	SWISSPEARL - AVERA - AV100-AV060	EXPOSED STRUCTURE INTERIOR + EXTERIOR	HIGH PERFORMANCE COATING - SW 7048 - URBANE BRONZE
MEDIUM DENSITY FIBER CEMENT PANELS	HIGH PERFORMANCE COATING - SW 7048 - URBANE BRONZE	GUARDRAILS	HIGH PERFORMANCE COATING - SW 7048 - URBANE BRONZE
		DOORS AND FRAMES	HIGH PERFORMANCE COATING - SEE DOOR SCHEDULE FOR FINISH
ROOF			
STANDING SEAM METAL PANELS	PAC-CLAD - TITE-LOCK - GRANITE		
SOFFITS	EXPOSED WOOD DECKING WITH THREE COATS CLEAR SEAL		
METAL FASCIA TRIM, GUTTERS, & DOWNSPOUTS	HIGH PERFORMANCE COATING - SW 7048 - URBANE BRONZE		
STOREFRONT, GUTTERS, DOWNSPOUTS, AND TRIM			
STOREFRONT	PAINTED SHERWIN WILLIAMS SW 6438 - DILL		
GUTTERS AND DOWNSPOUTS	HIGH PERFORMANCE COATING - SW 7048 - URBANE BRONZE		

- NOTES:
- ALL FINISHES NOTED HERE REPRESENT THE BASIS OF DESIGN - SEE SPECIFICATIONS FOR THREE EQUALS
 - ALL EXTERIOR PAINTS TO BE HIGH-PERFORMANCE COATINGS PER SPEC SECTION 09 9600.

Susan Hatchell
Landscape Architecture, PLLC
711 W. North Street, Raleigh, NC 27603
p: 919-838-9600 f: 919-838-9700







EXTERIOR
ELEVATIONS

LAKE MYRA COUNTY PARK
Wake County, NC

REVISIONS


Date: 07/27/26

PC-A202

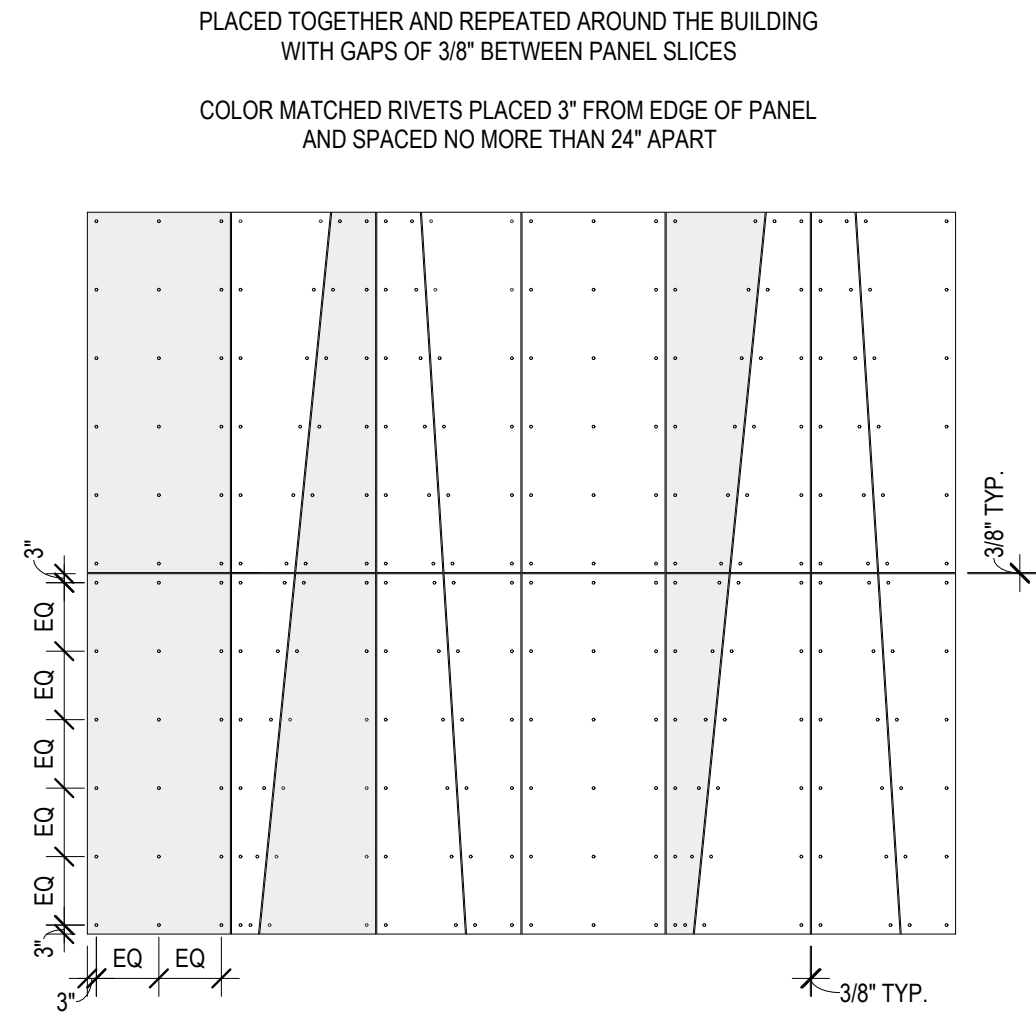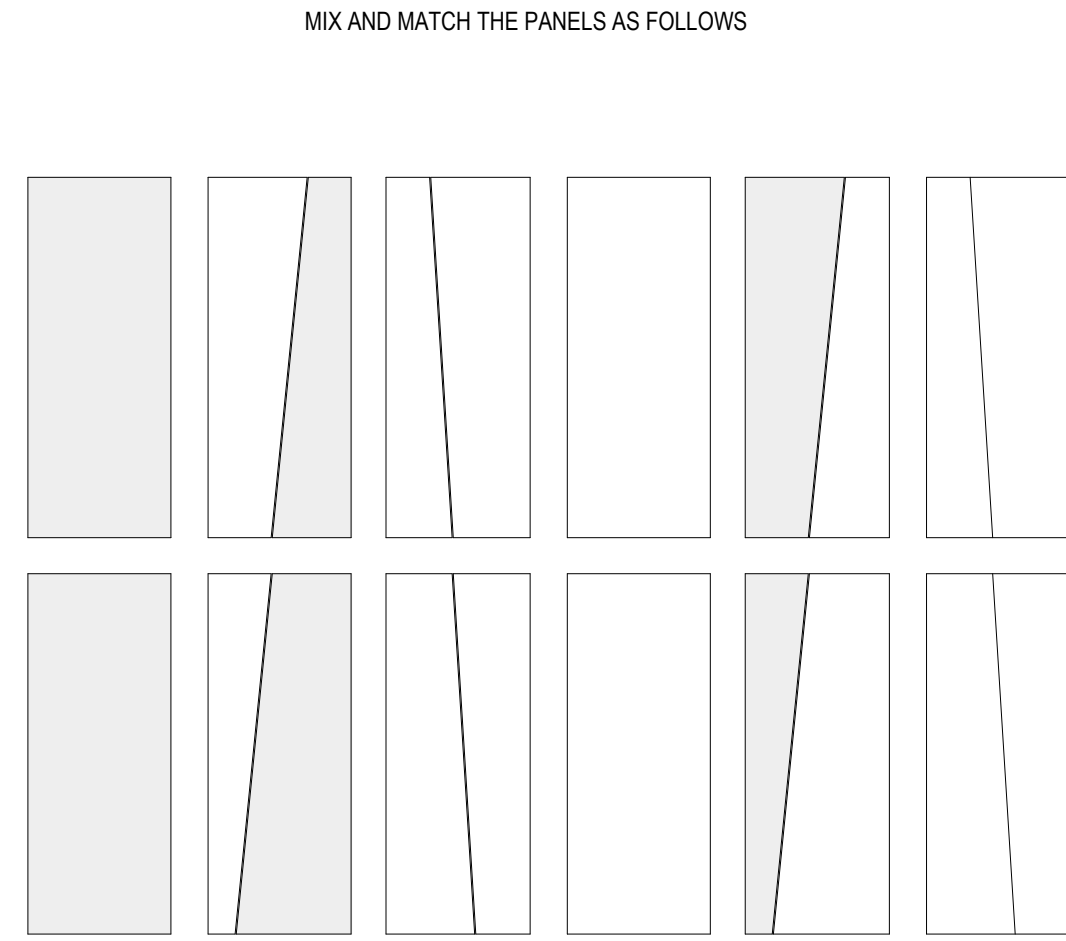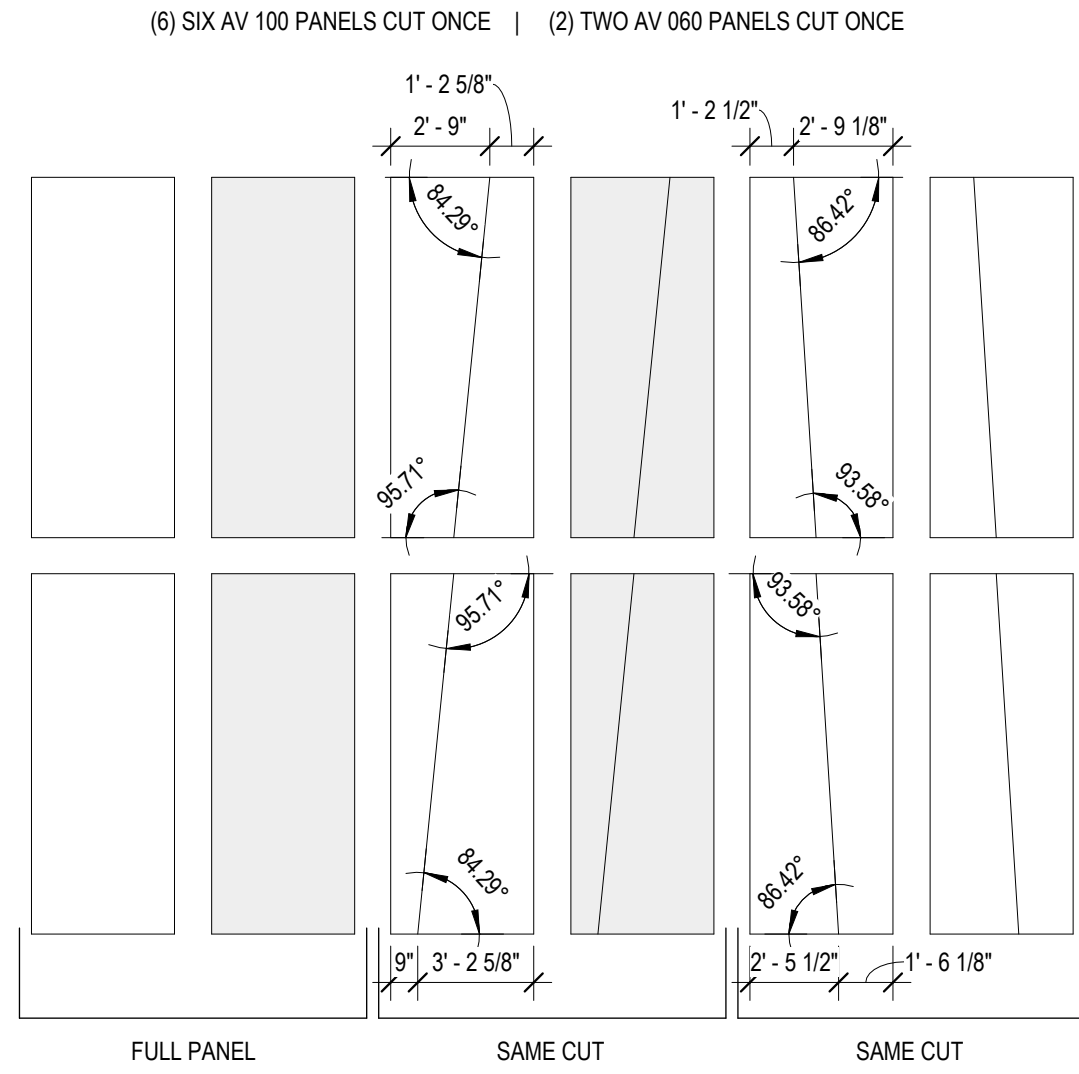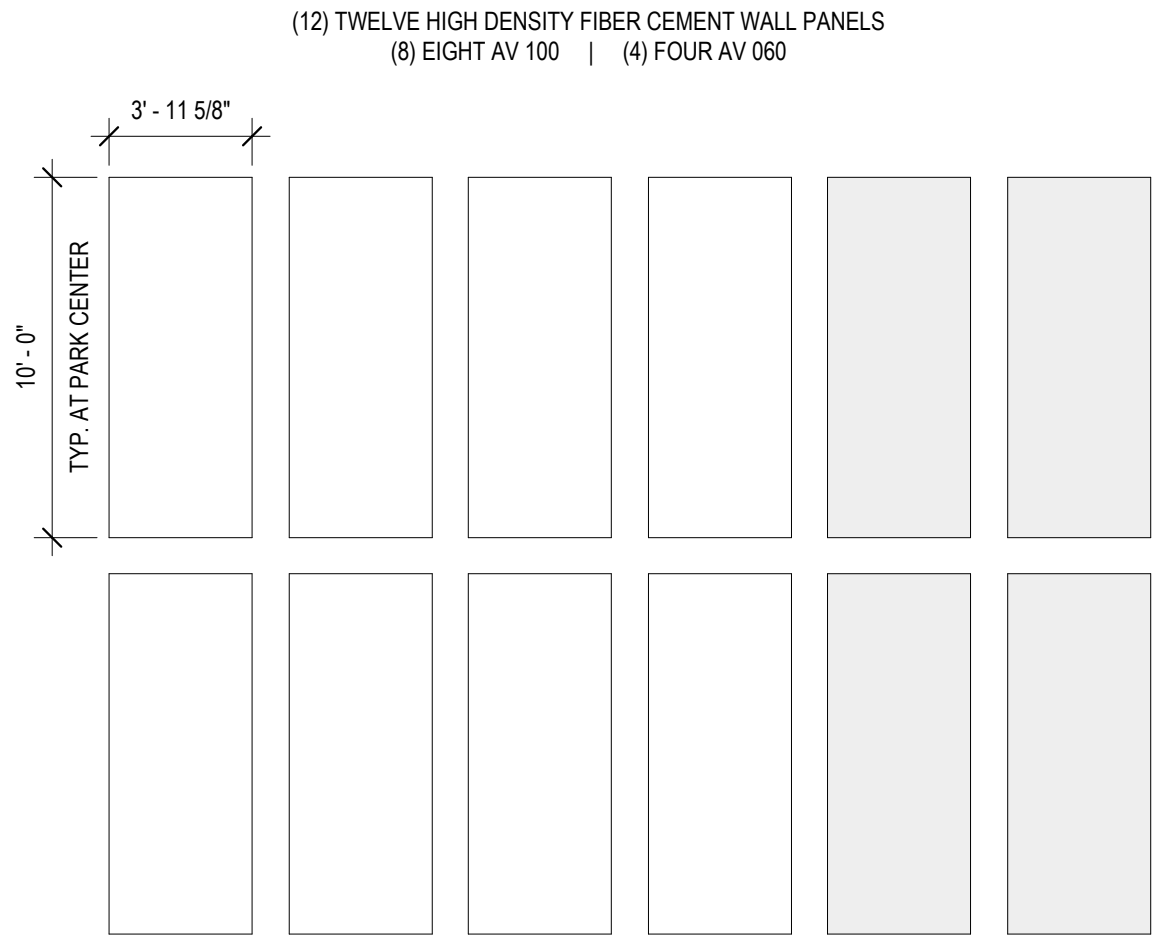


1
PC-A203
3/16" = 1'-0"

PARK CENTER EXTERIOR WALL PATTERN - EXPLODED

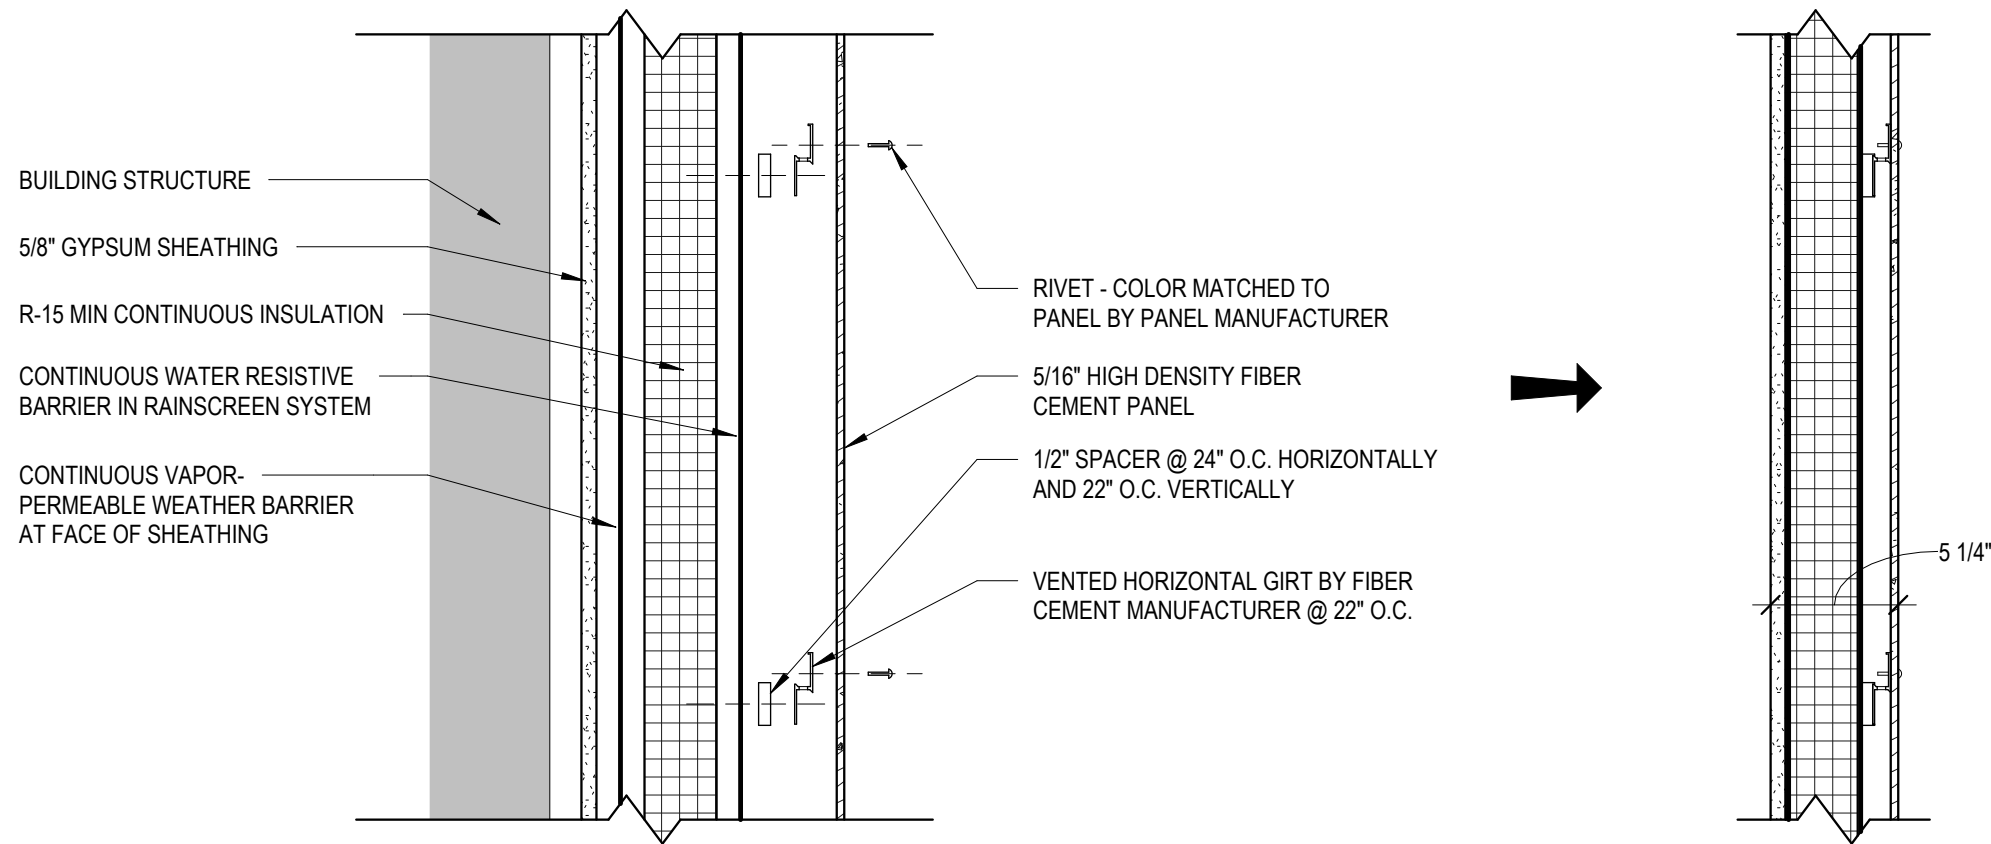


SECTION VIEW

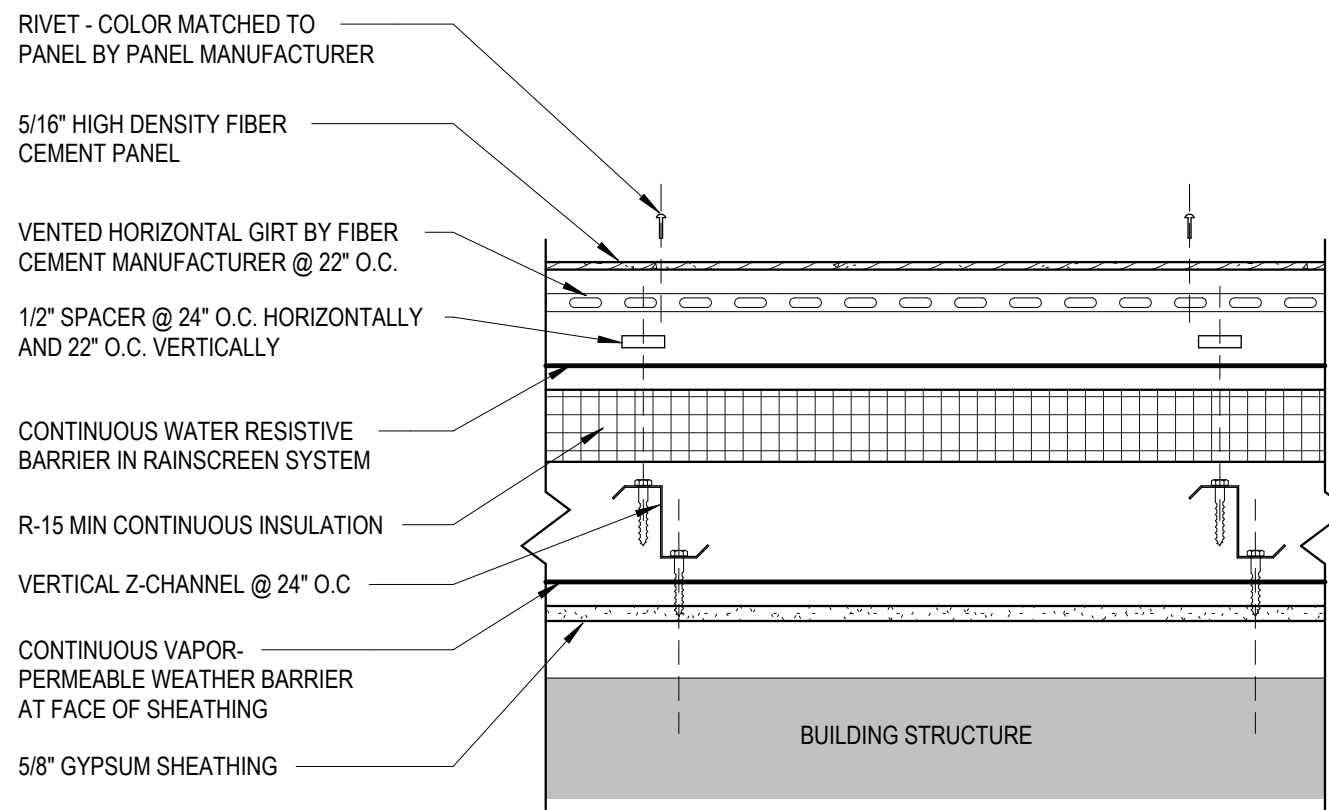

PLAN VIEW


2
PC-A203
1 1/2" = 1'-0"

EXPLODED PANEL ATTACHMENT

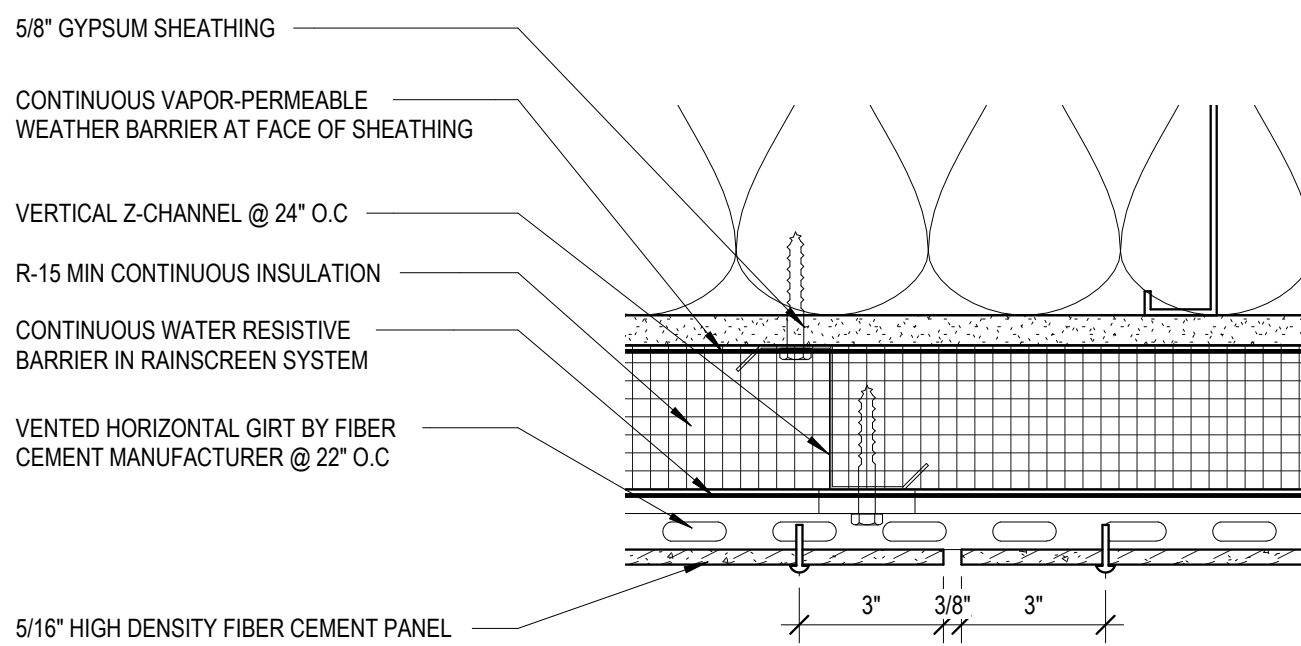

3
PC-A203
3" = 1'-0"

DETAIL @ VERTICAL PANEL JOINT

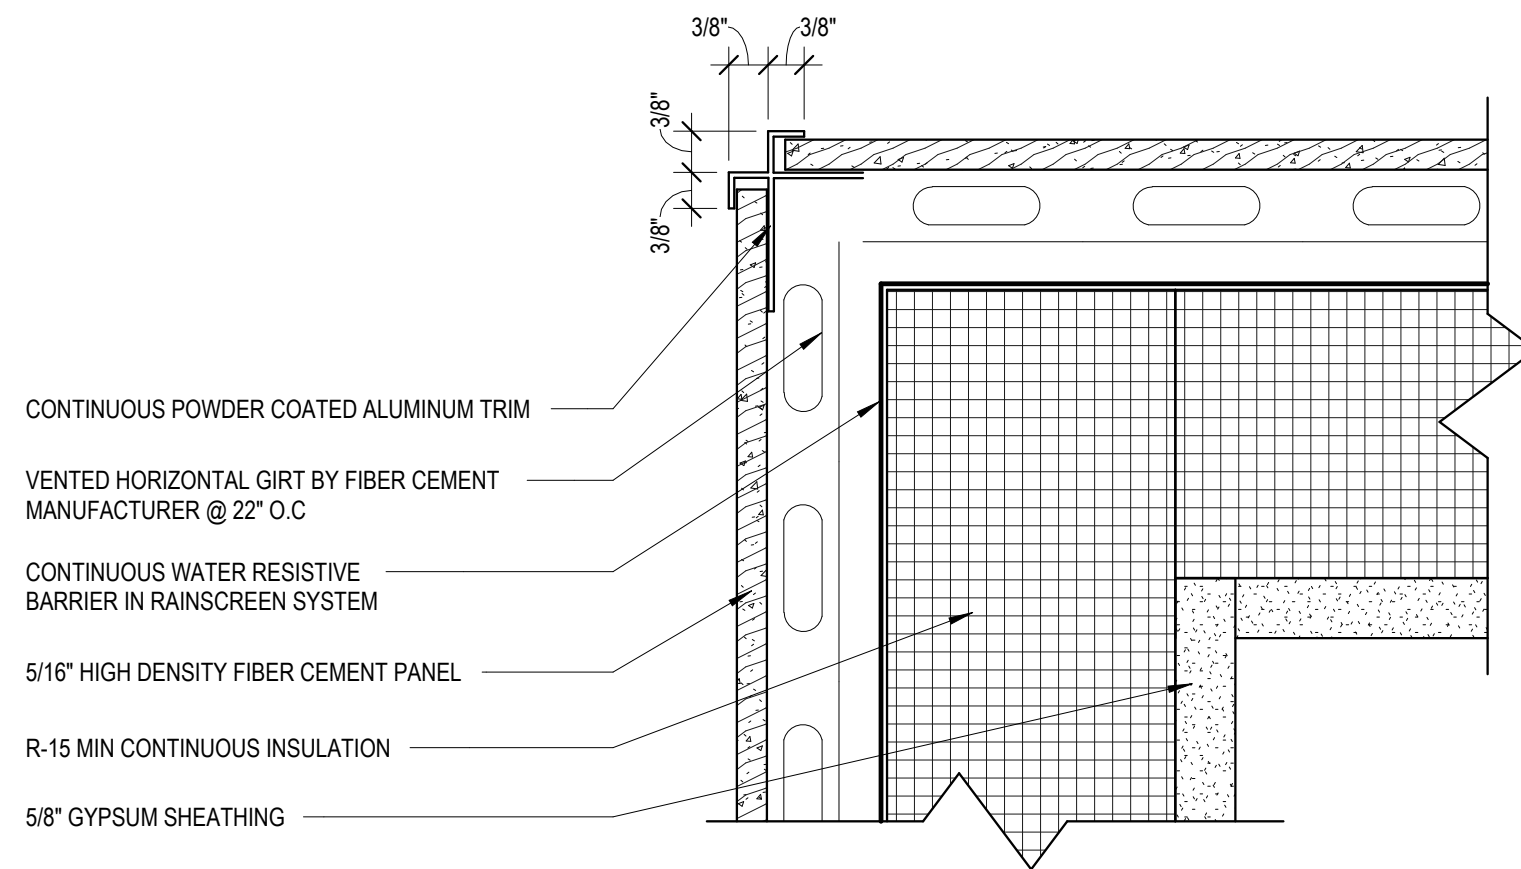

4
PC-A203
6" = 1'-0"

CORNER TRIM DETAIL

NOTE: PROVIDE CONTINUOUS POWDER COATED ALUMINUM TRIM ON ALL OUTSIDE CORNERS INCLUDING CLASSROOM INSETS, WING WALLS, AND ABOVE 90 DEGREE STOREFRONT WINDOWS. SEE FLOOR PLAN AND DETAILS FOR LOCATION CALLOUTS.

Susan Hatchell
Landscape Architecture, PLLC
711 W. North Street, Raleigh, NC 27603
p: 919-838-9600 f: 919-838-9700

Esse Architects
832 FRESHWIND ROAD | RALEIGH, NORTH CAROLINA 27608

EXTERIOR PANEL
LAYOUT

LAKE MYRA COUNTY PARK
Wake County, NC





REVISIONS

Date: 07/27/26

PC-A203



- NOTES:
1. IMAGE IS FOR REFERENCE, CONFIRM LAYOUT THROUGH SHOP DRAWINGS
 2. CENTER VERTICAL PANEL JOINTS WITH THE CENTER OF STEEL BEAMS ABOVE
 3. SEE PC-203 FOR HIGH DENSITY FIBER CEMENT PANEL PATTERN AND PLACEMENT

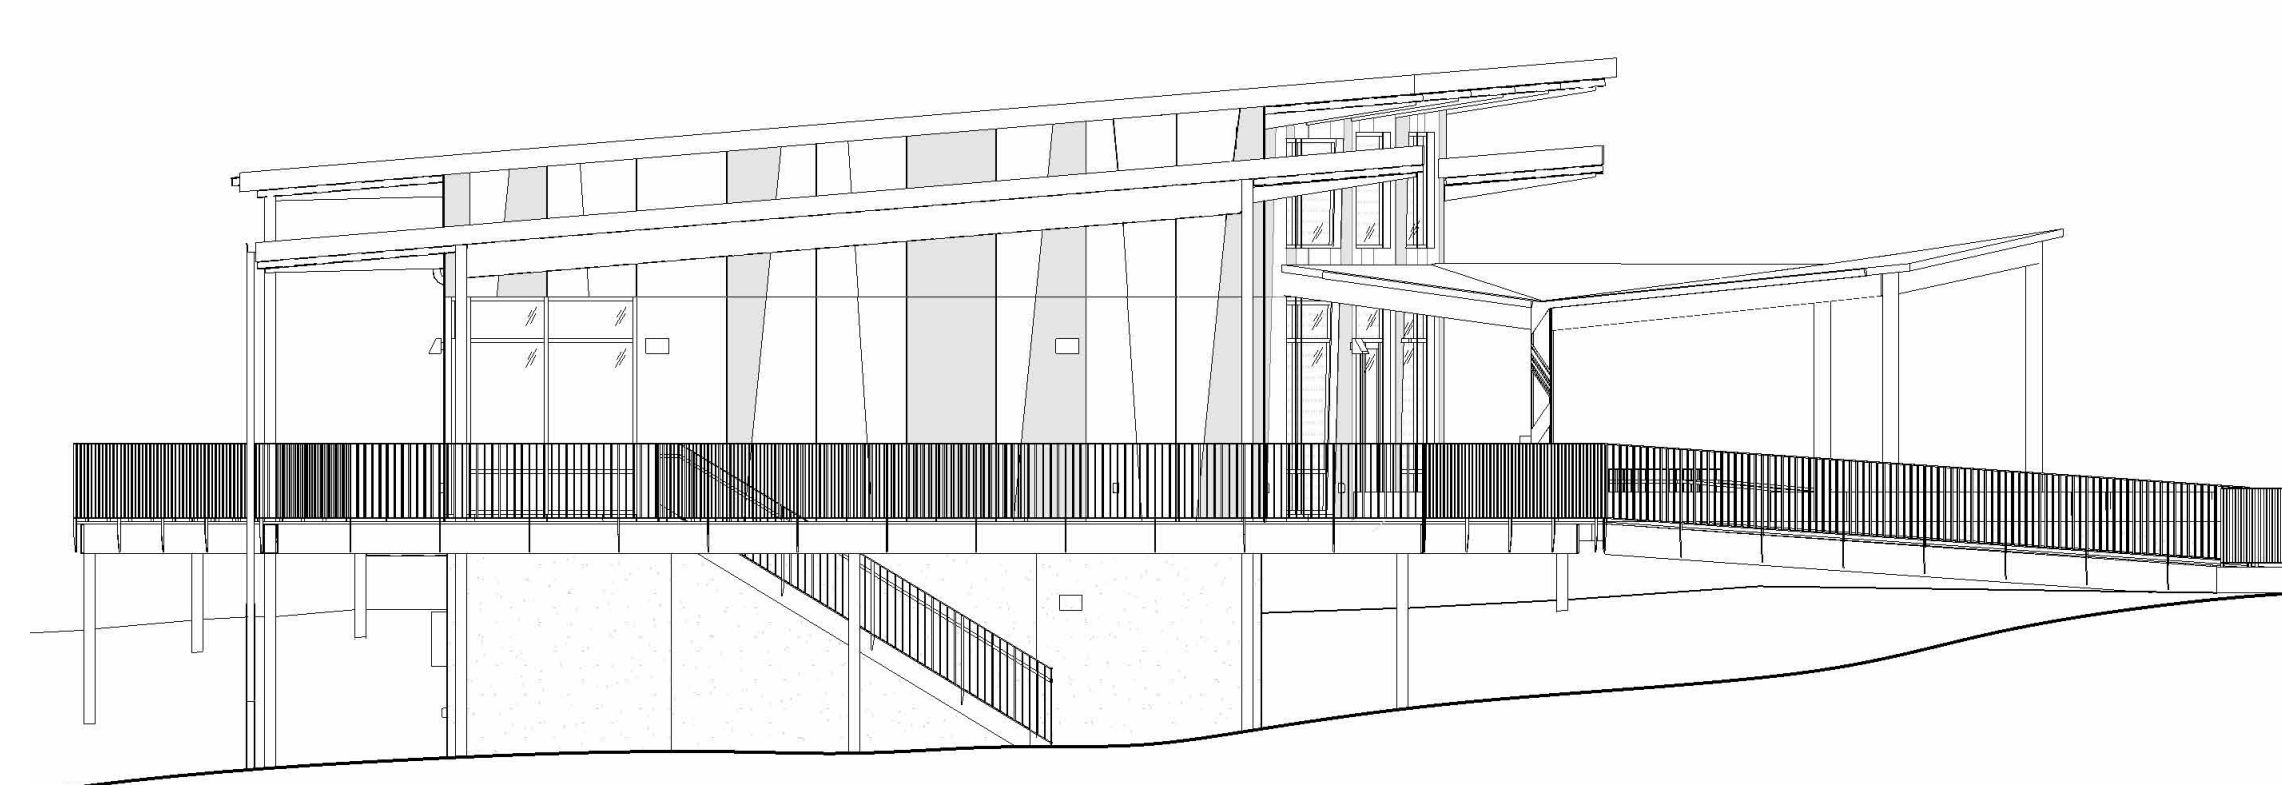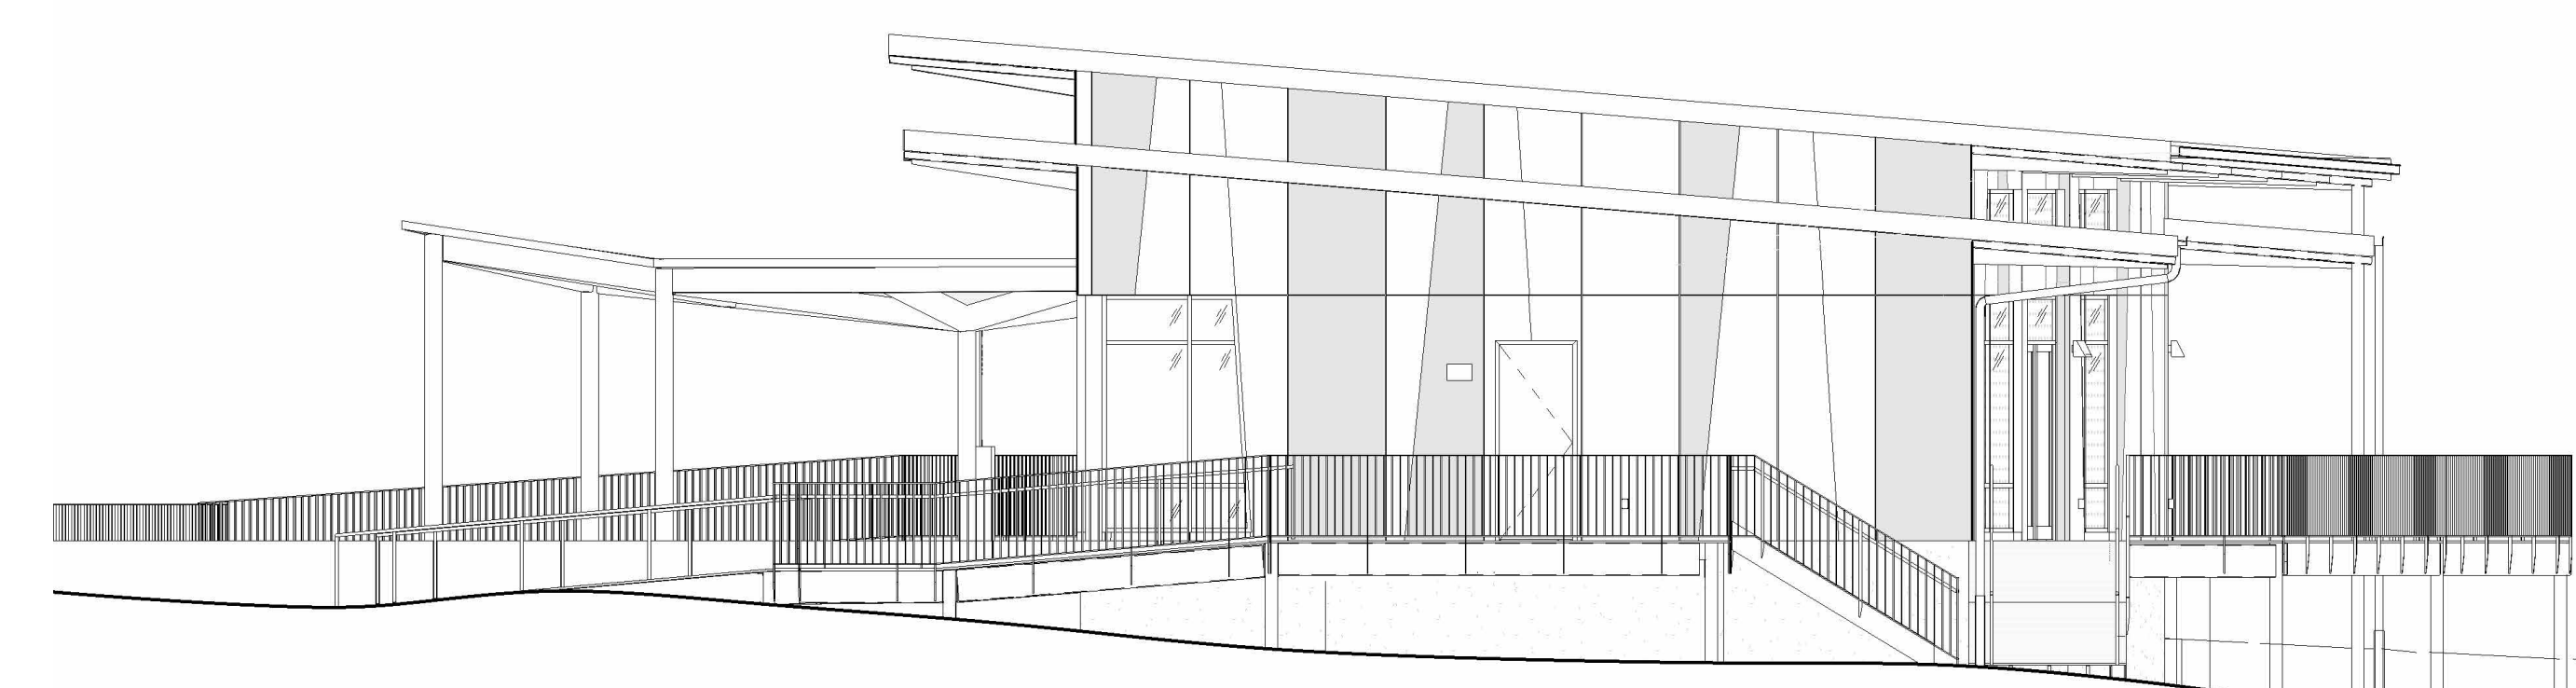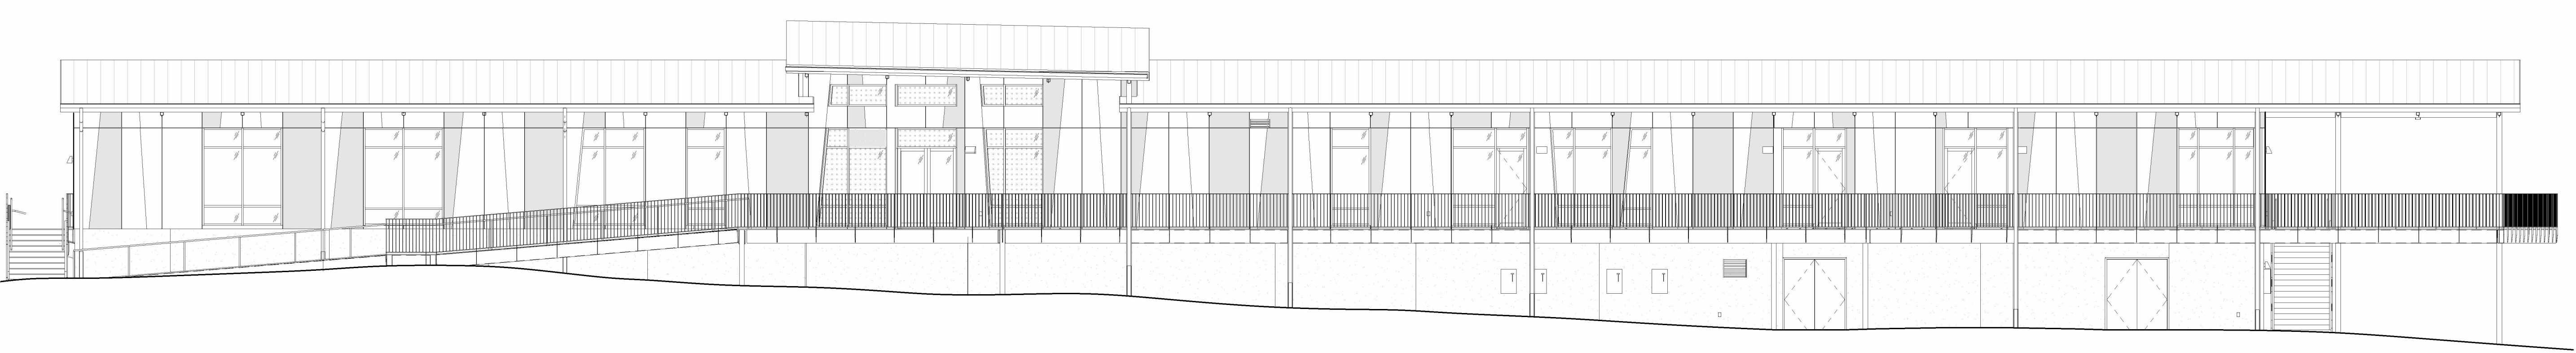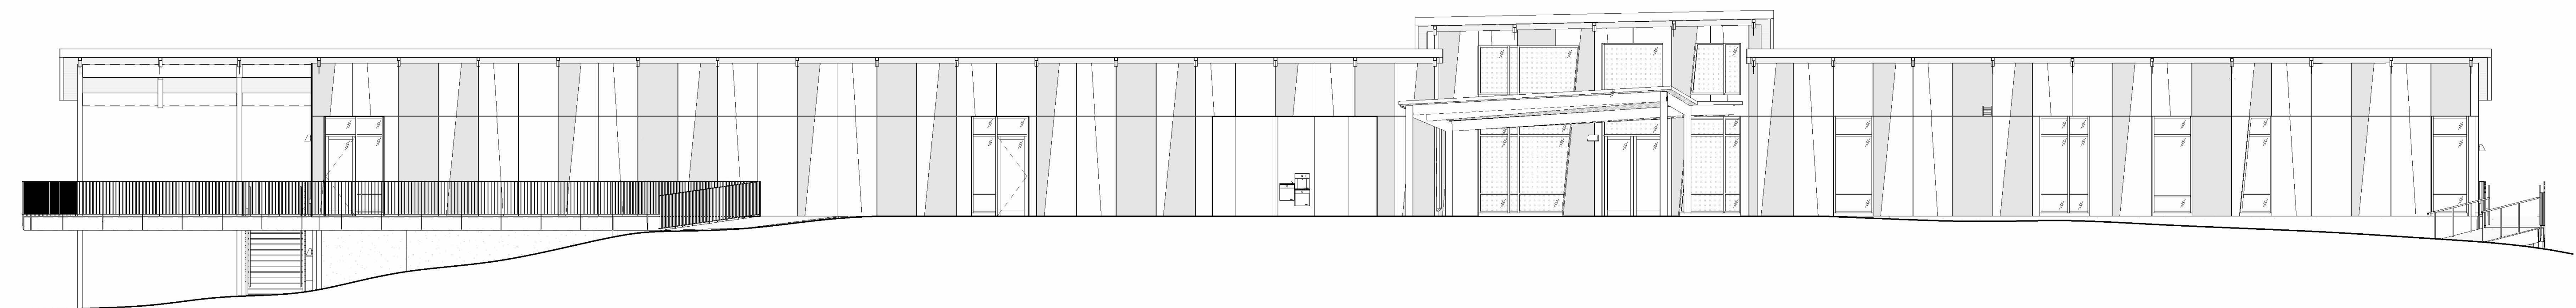


Susan Hatchell
Landscape Architecture, PLLC
711 W. North Street, Raleigh, NC 27603
p: 919-838-9600 f: 919-838-9700



EXTERIOR PANEL
LAYOUT


LAKE MYRA COUNTY PARK
Wake County, NC

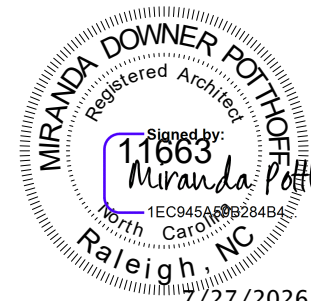


REVISIONS

Date: 07/27/26

PC-A204

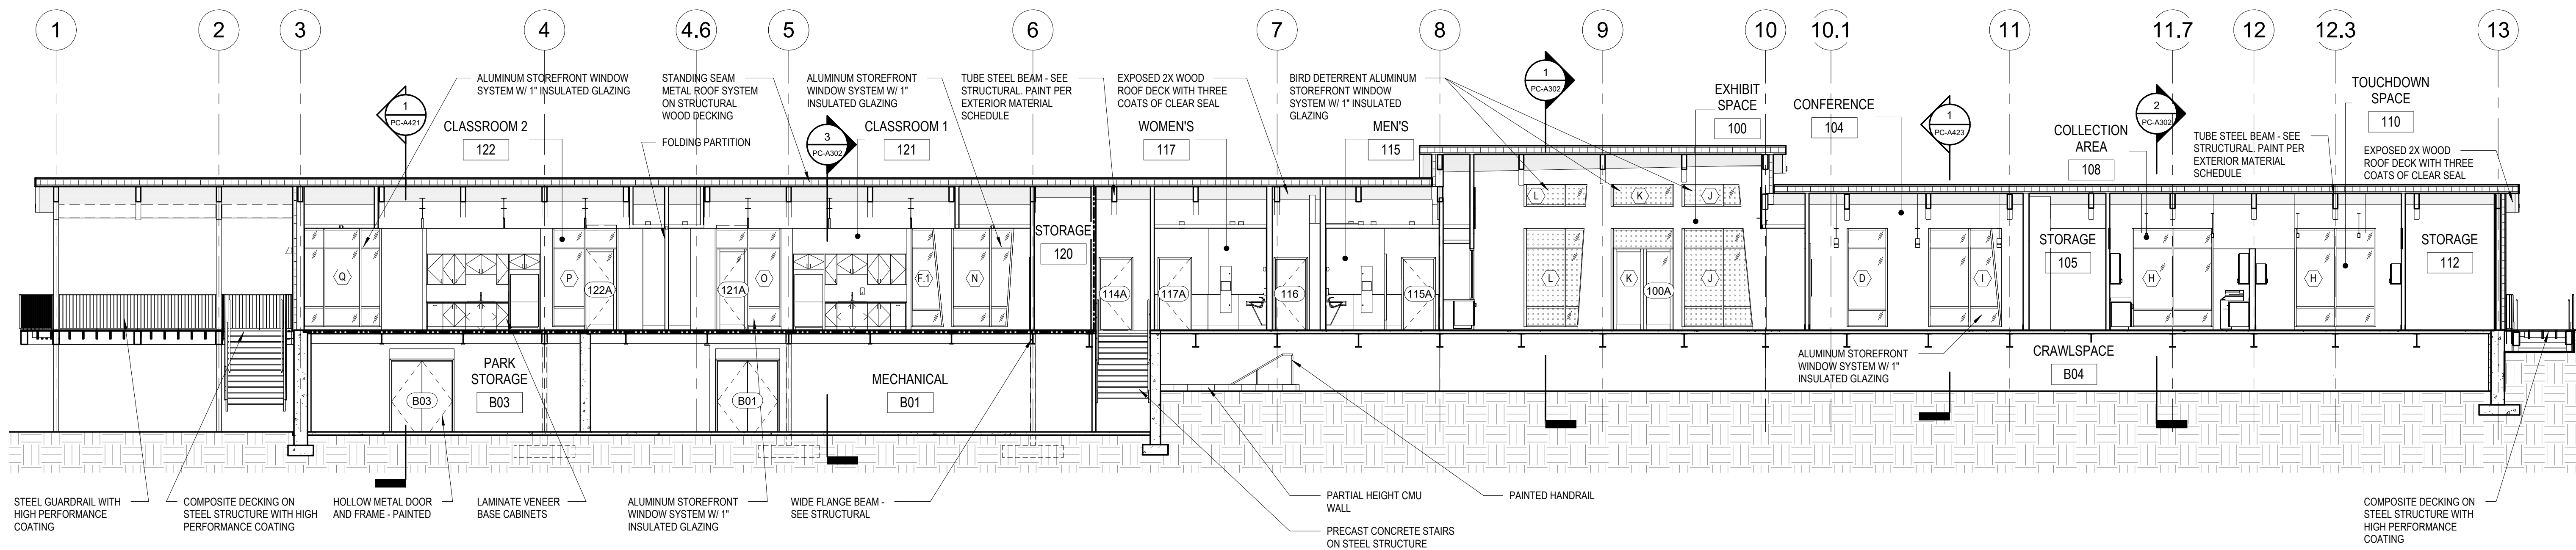


1 PC-A301 PARK CENTER - LONGITUDINAL BACK SECTION $1/8" = 1'-0"$

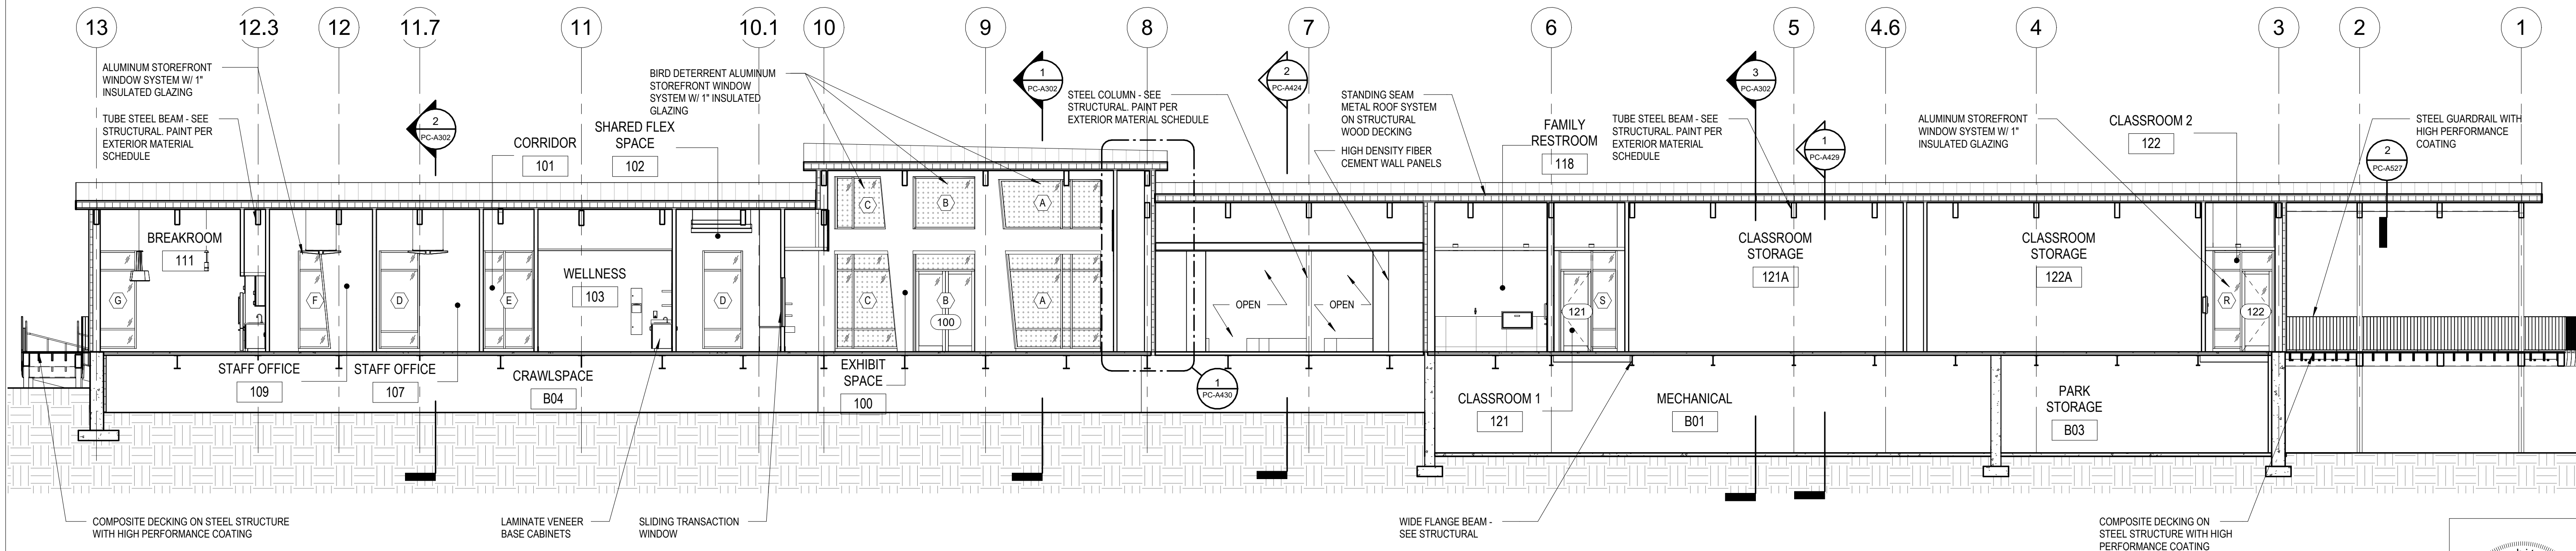


2
PC-A301

PARK CENTER - LONGITUDINAL FRONT SECTION


1/8" = 1'-0"

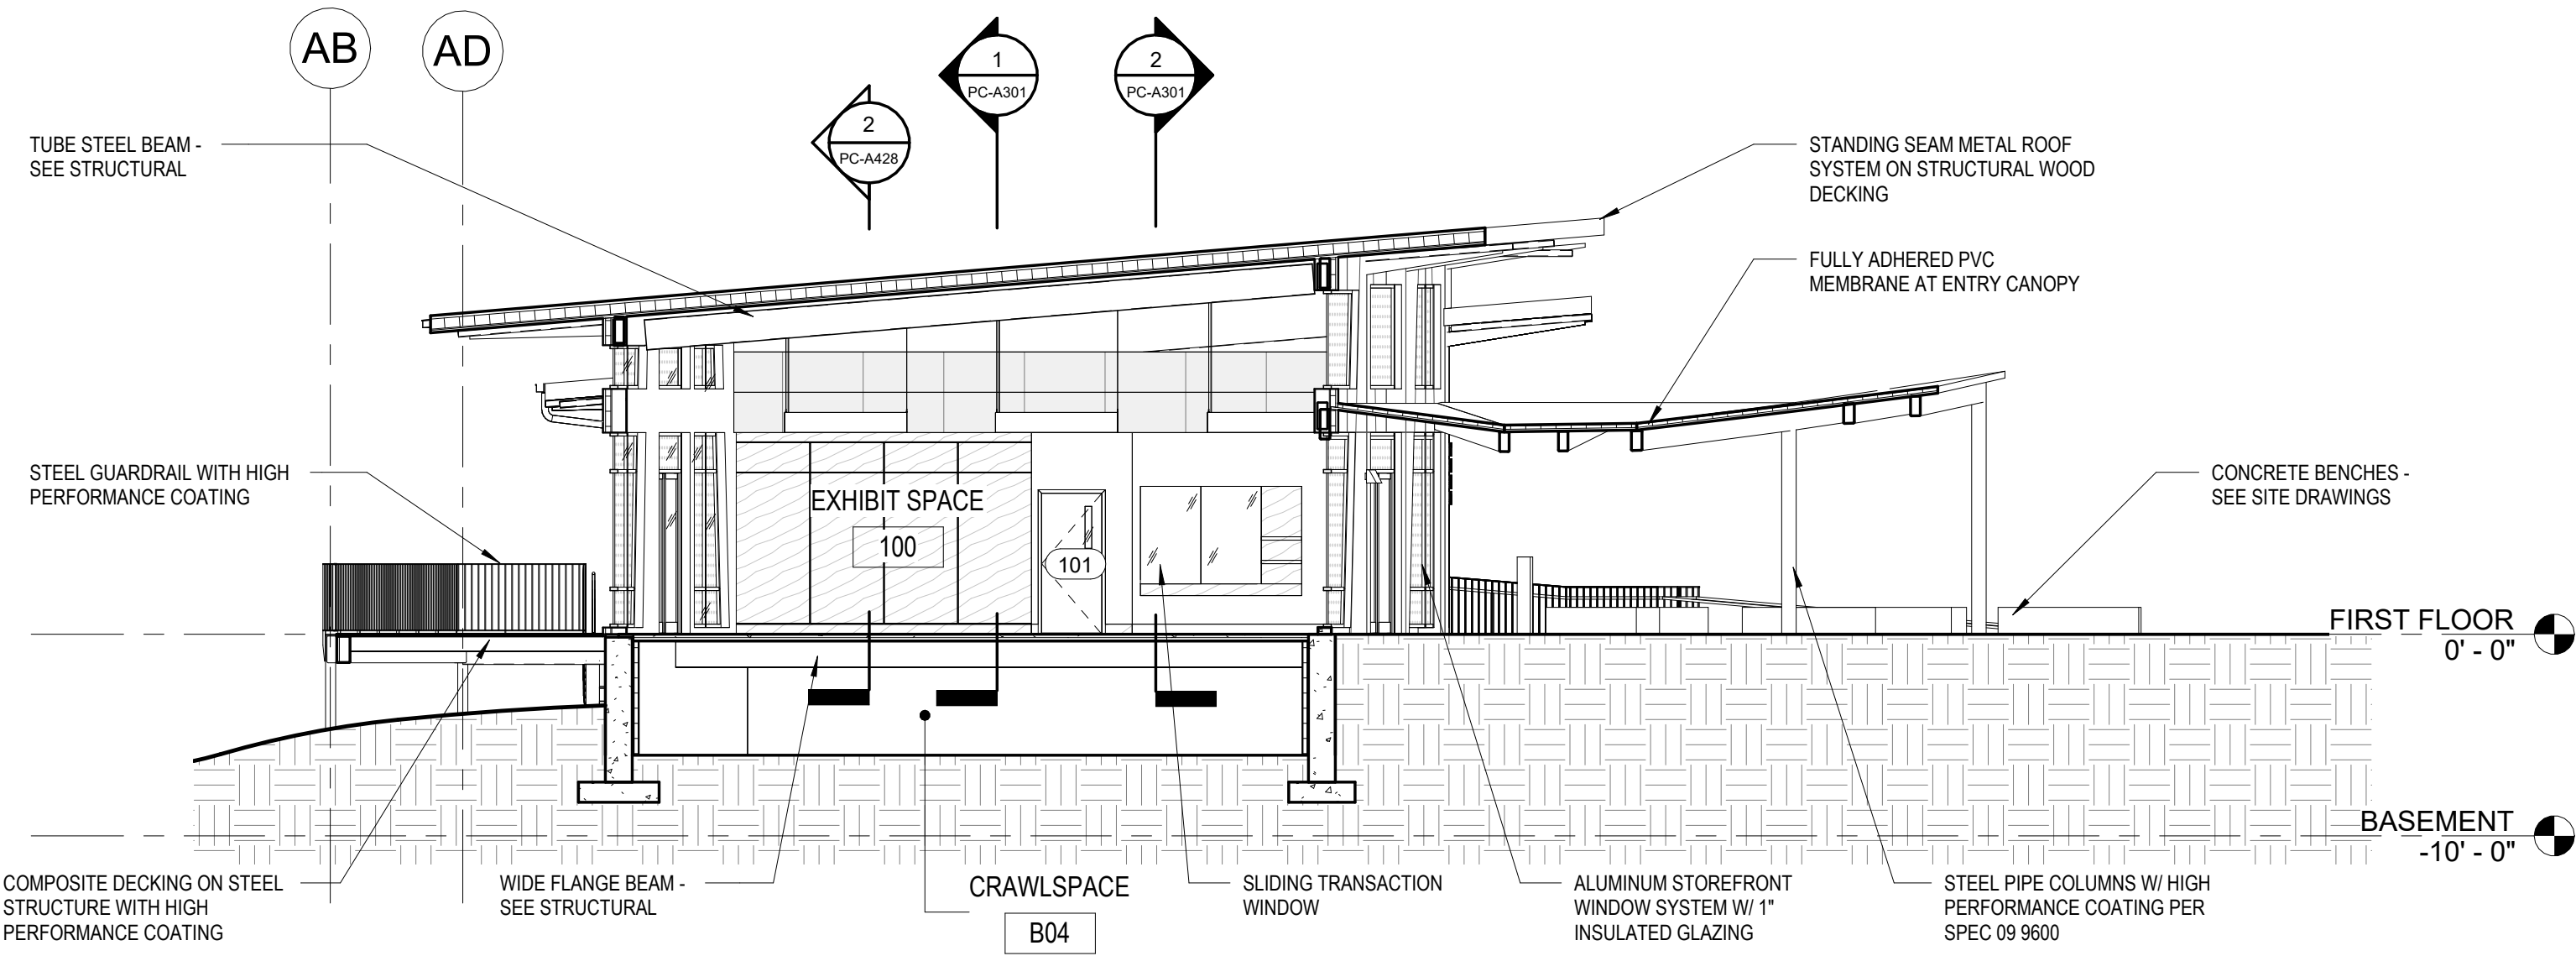

1 PARK CENTER - TRANSVERSE SECTION THROUGH EXHIBIT SPACE
1/8" = 1'-0"

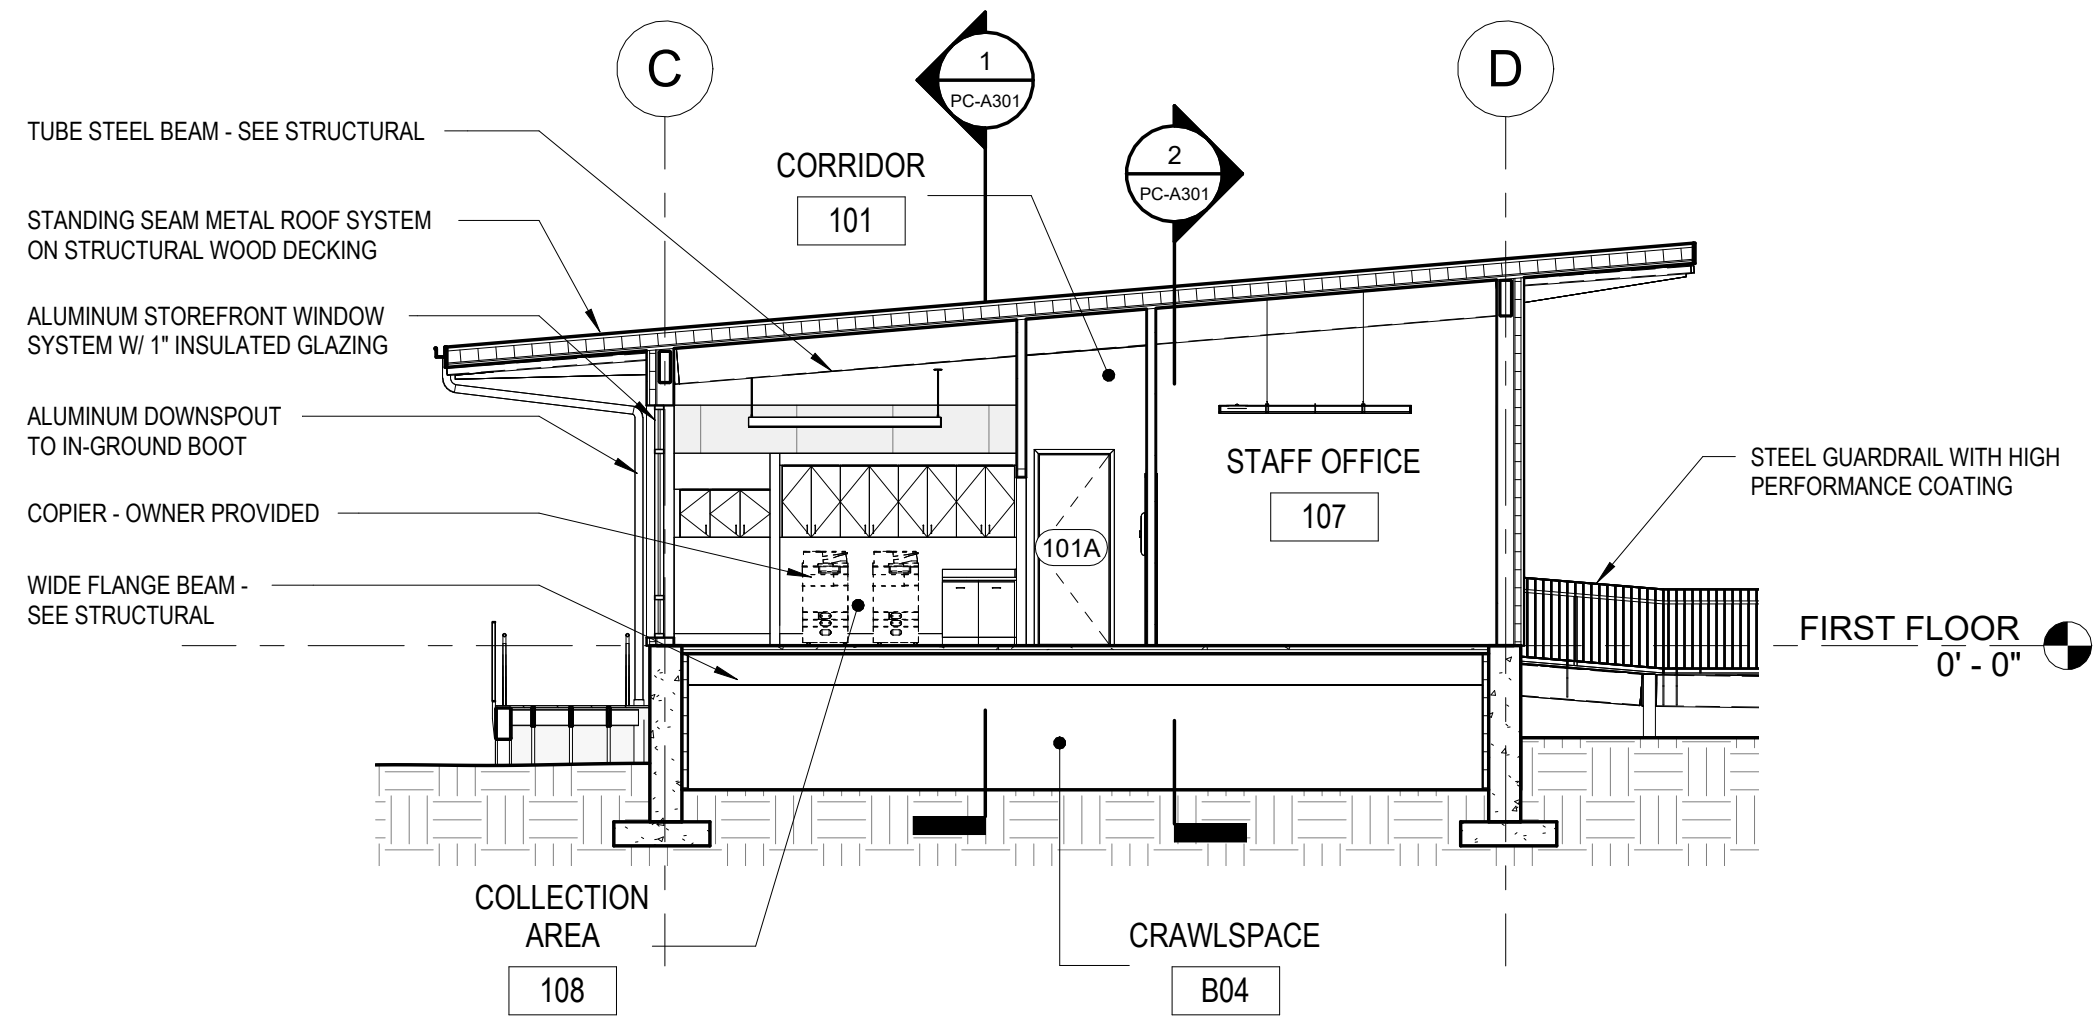

2 PARK CENTER - TRANSVERSE SECTION THROUGH ADMIN
1/8" = 1'-0"

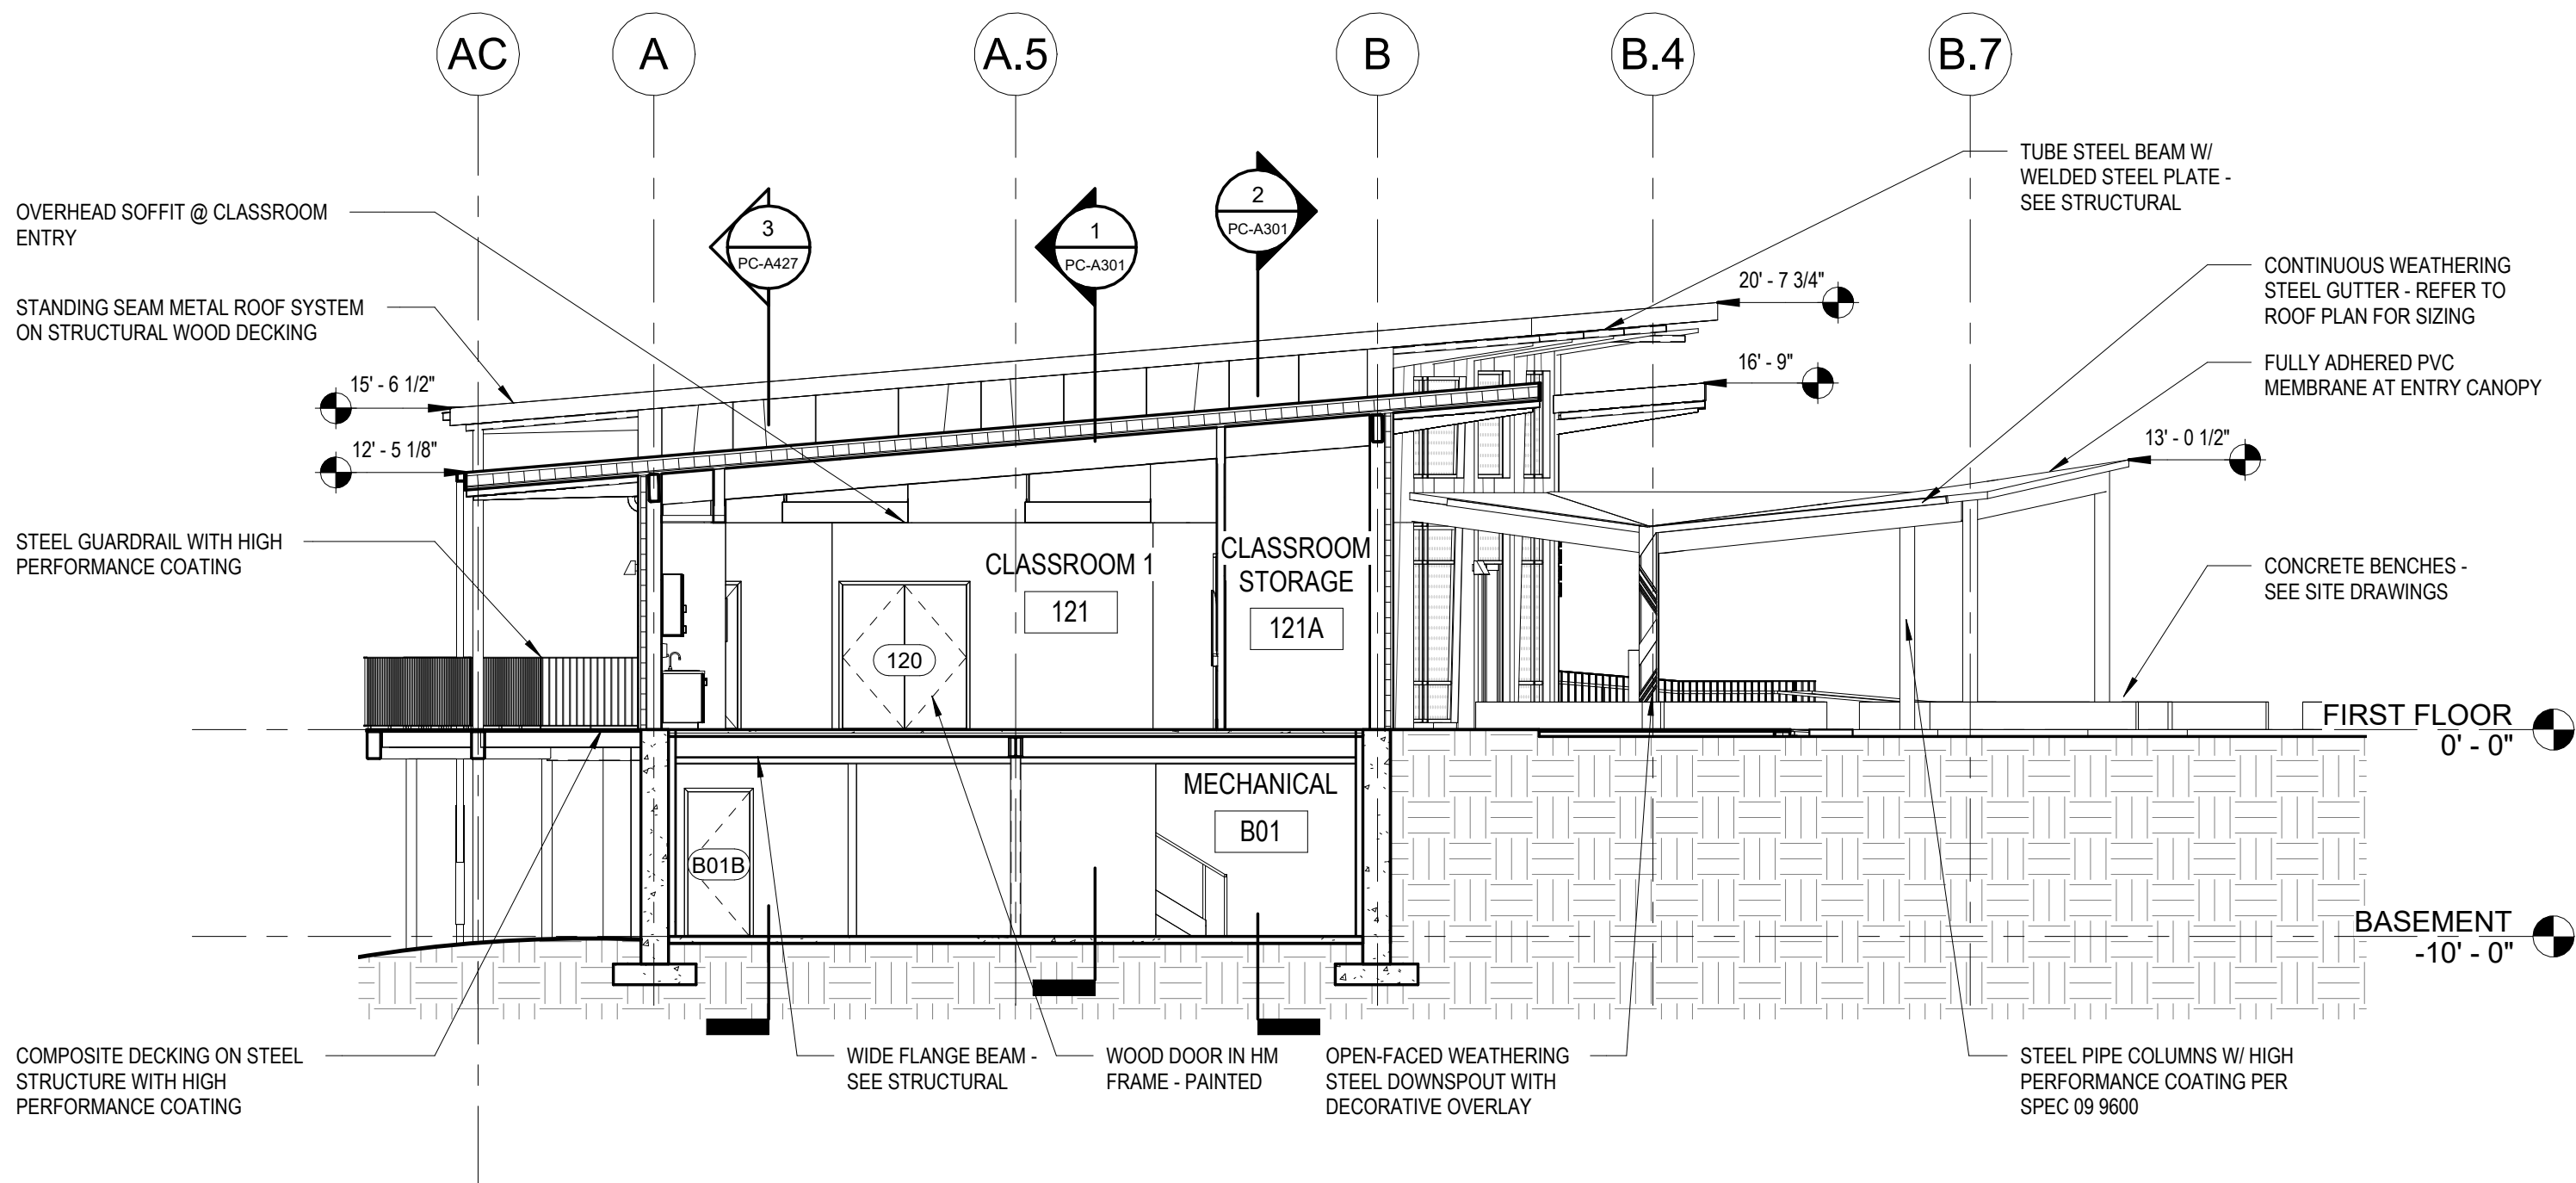

3 PARK CENTER - TRANSVERSE SECTION THROUGH CLASSROOM
1/8" = 1'-0"

Susan Hatchell
Landscape Architecture, PLLC
711 W. North Street, Raleigh, NC 27603
p: 919-838-9600 f: 919-838-9700




BUILDING SECTIONS


LAKE MYRA COUNTY PARK
Wake County, NC

REVISIONS


Date: 07/27/26

PC-A302

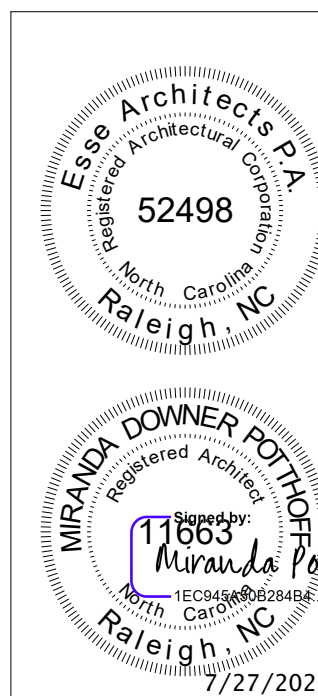


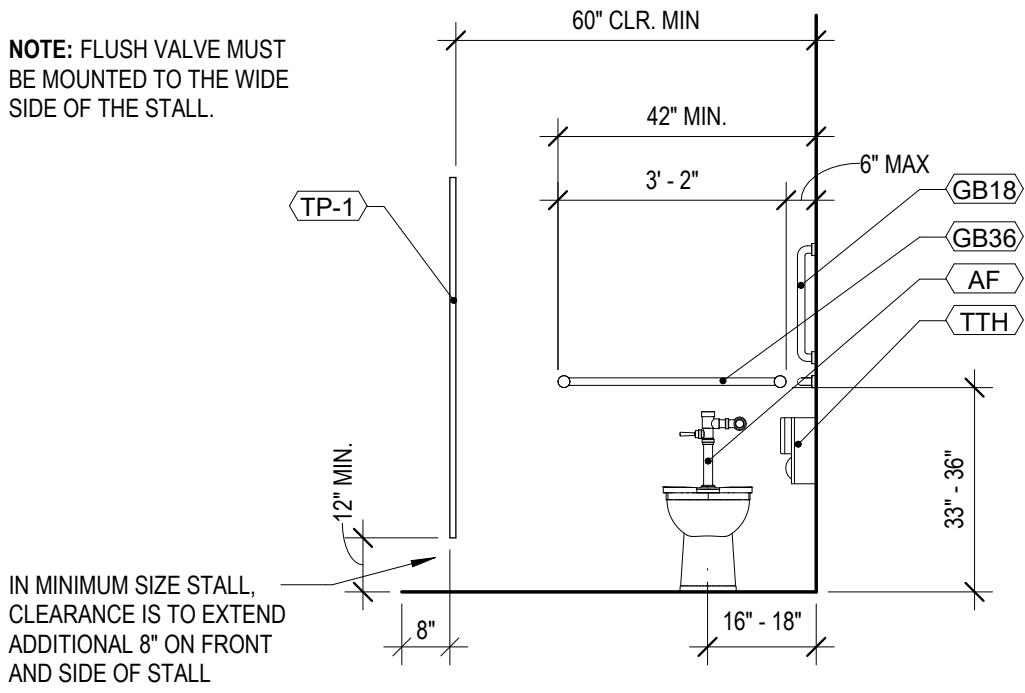


A
ADA TOILET STALL,
FRONT ELEVATION

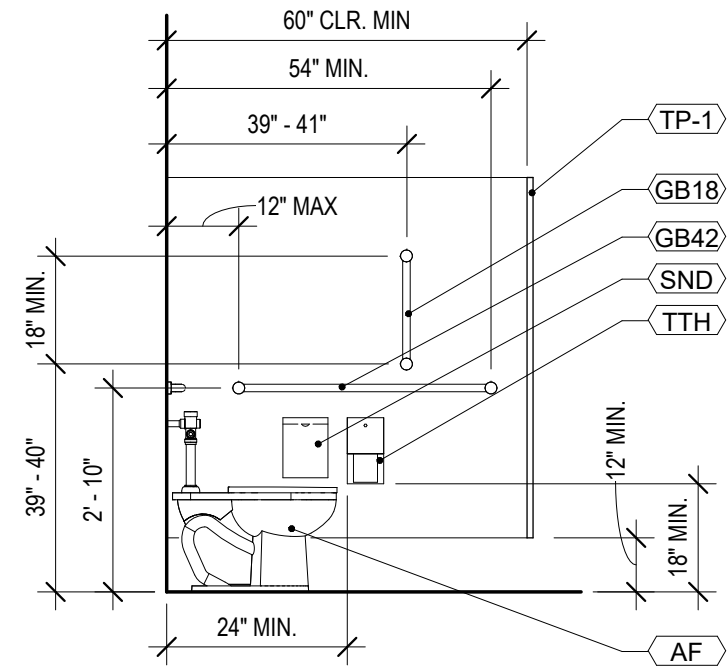


A
ADA TOILET STALL,
SIDE ELEVATION

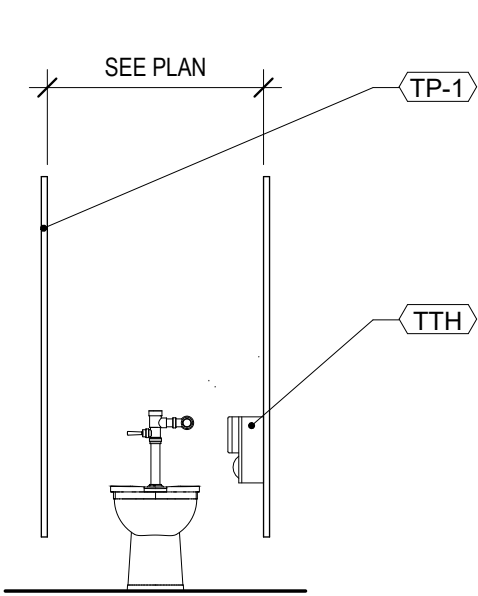


B
NON - ADA TOILET STALL,
FRONT ELEVATION

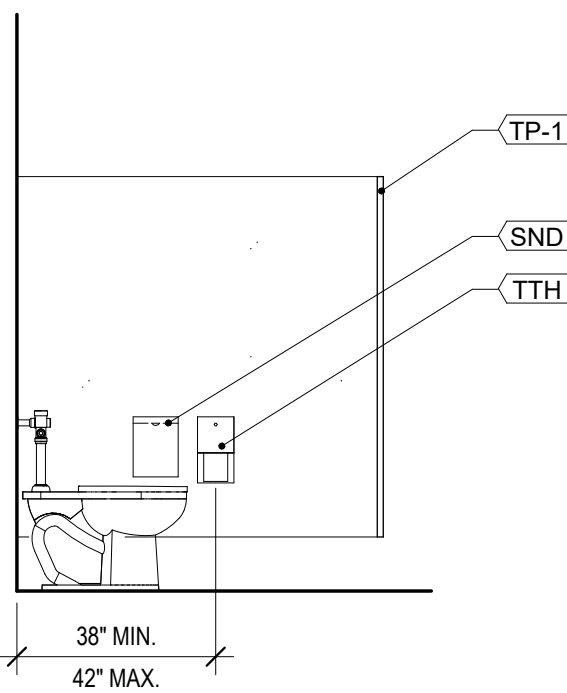


B
NON - ADA TOILET STALL,
SIDE ELEVATION

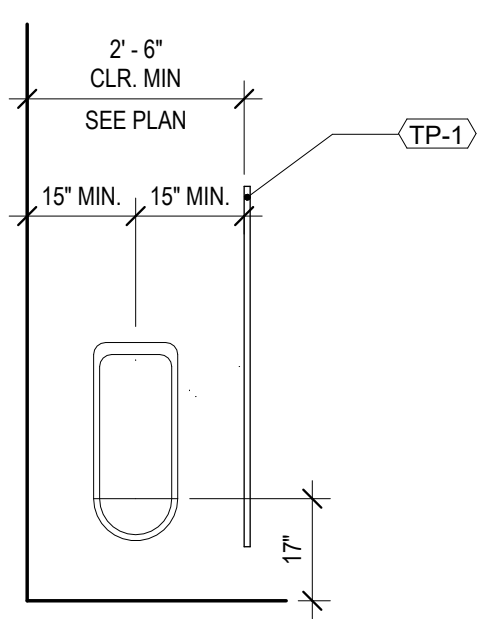


C
TYP. ADA URINAL,
FRONT ELEVATION

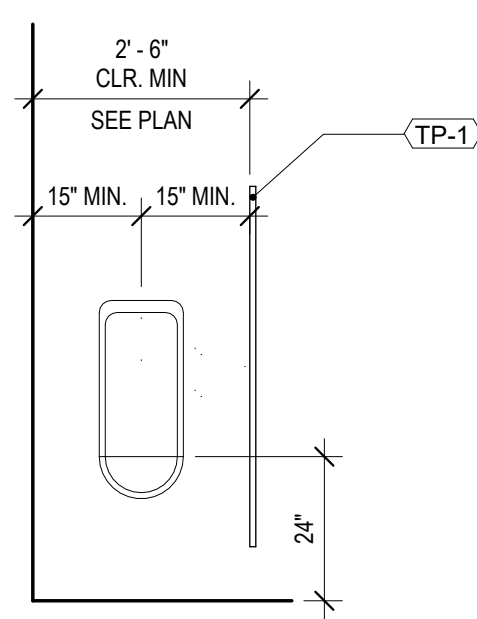


D
TYP. NON - ADA URINAL,
FRONT ELEVATION

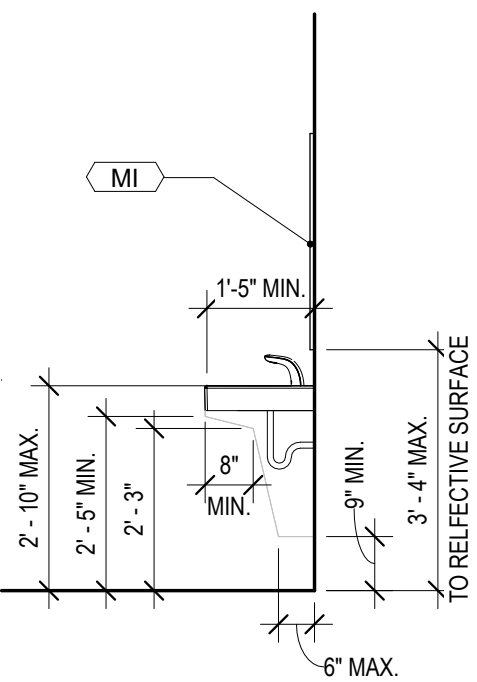


E
ADA WALL - MOUNTED SINK,
SIDE ELEVATION

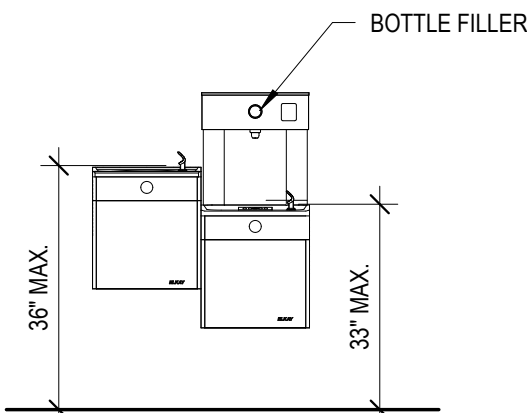

J
ADA WATER FOUNTAIN,
FRONT ELEVATION

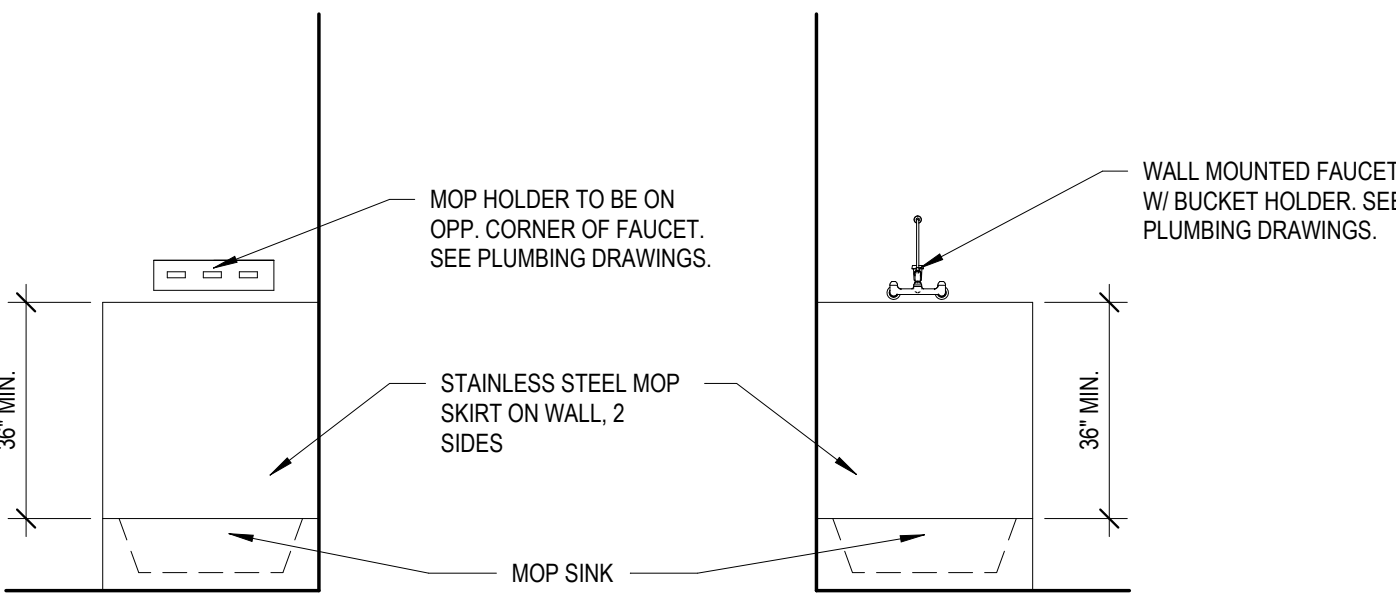

K
MOP SINK,
SIDE ELEVATIONS

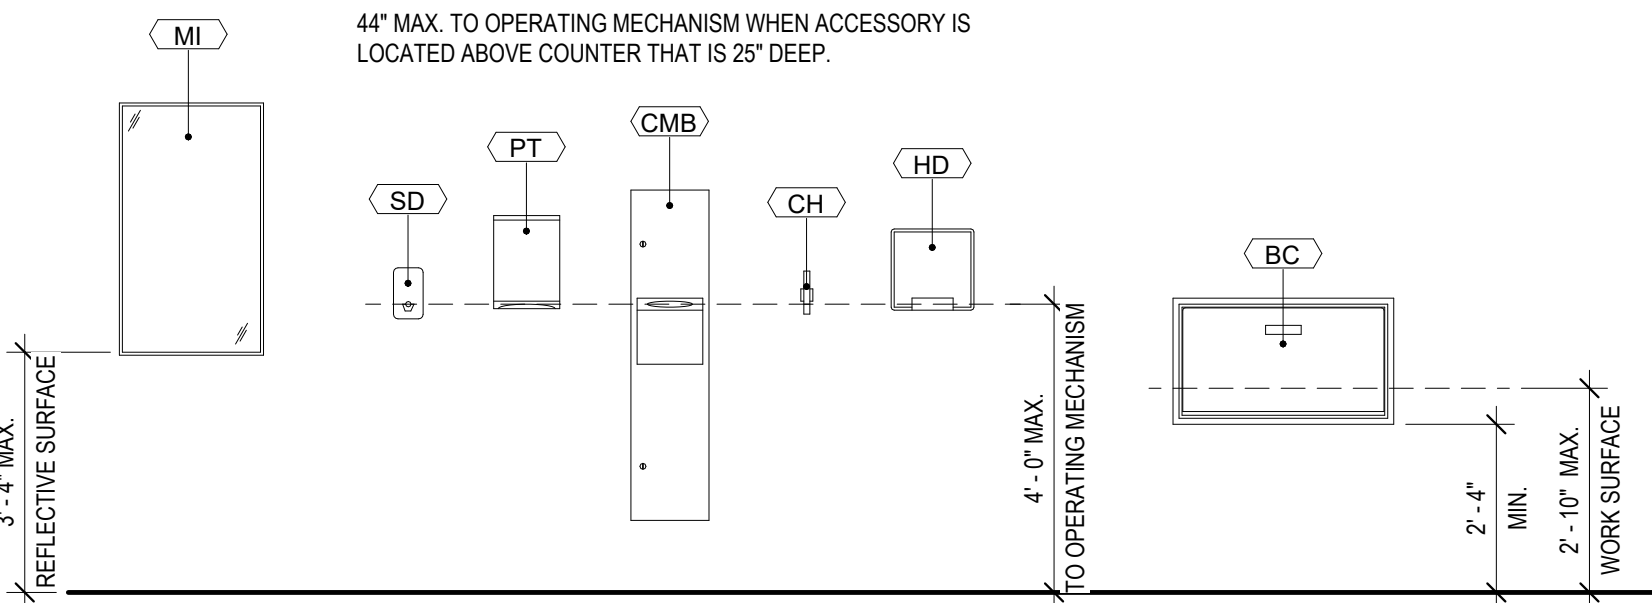

TOILET ACCESSORY MOUNTING HEIGHTS

SYMBOL LEGEND	
X-X	FINISH TAG
X	TOILET ASSEMBLY TAG. SEE A400 FOR ADDITIONAL INFORMATION
#	PARTITION TAG
#	TOILET ACCESSORIES LEGEND
AF	ACCESSIBLE FIXTURE
BC	BABY CHANGING STATION - SURFACE MOUNTED
CF	CLEAR FLOOR SPACE 30" x 52"
CH	COAT HOOK
CMB	COMBINED PAPER TOWEL/TRASH
FD	FLOOR DRAIN - SEE PLUMBING DRAWINGS
GB18	GRAB BAR 18" LONG (VERTICAL)
GB32	GRAB BAR 32" LONG (REAR WALLS)
GB36	GRAB BAR 36" LONG (REAR WALLS)
GB42	GRAB BAR 42" LONG (SIDE WALLS)
MI	MIRROR 24" X 36"
PT	PAPER TOWEL DISPENSER
SD	SOAP DISPENSER
SND	SANITARY NAPKIN DISPOSAL
TD	67" ACCESSIBLE TURNING DIAMETER
TP	TOILET PARTITION
TTH	TOILET TISSUE HOLDER

- NOTES:
- PLUMBING CONTRACTOR TO PROVIDE PROTECTIVE INSULATION AT HOT PIPES BELOW LAVATORY PER ACCESSIBILITY CODE.
 - FLUSH CONTROL VALVES AT ACCESSIBLE TOILETS TO BE MOUNTED ON THE WIDE SIDE OF TOILET STALL OR ROOM.
 - SEE SPECIFICATIONS FOR DETAILS OF TOILET ACCESSORIES.
 - ALL TOILET PARTITIONS ARE FLOOR MOUNTED AND OVERHEAD BRACED.
 - SLOPE FLOOR TILE TO DRAIN WITH MUD BED. THRESHOLDS SLOPE IN DOOR OPENINGS SHALL NOT EXCEED 1:8 SLOPE OR 1/2" IN HEIGHT PER ACCESSIBILITY CODE.

Susan Hatchell
Landscape Architecture, PLLC
711 W. North Street, Raleigh, NC 27603
p: 919-838-9600 f: 919-838-9700

Esse Architects
832 PERSHING ROAD | RALEIGH, NORTH CAROLINA 27608


TYPICAL TOILET AND
BATH ACCESSORIES

LAKE MYRA COUNTY PARK
Wake County, NC


REVISIONS

Date: 07/27/26


PC-A400

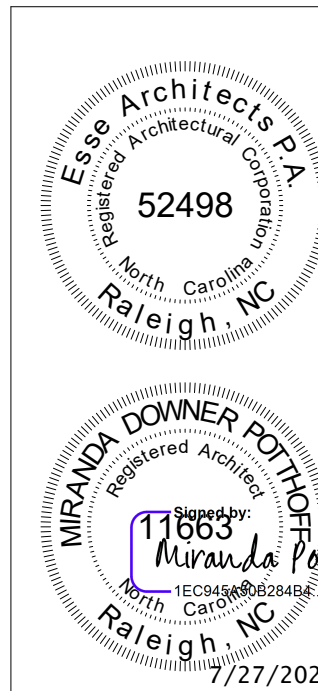


PC-A401

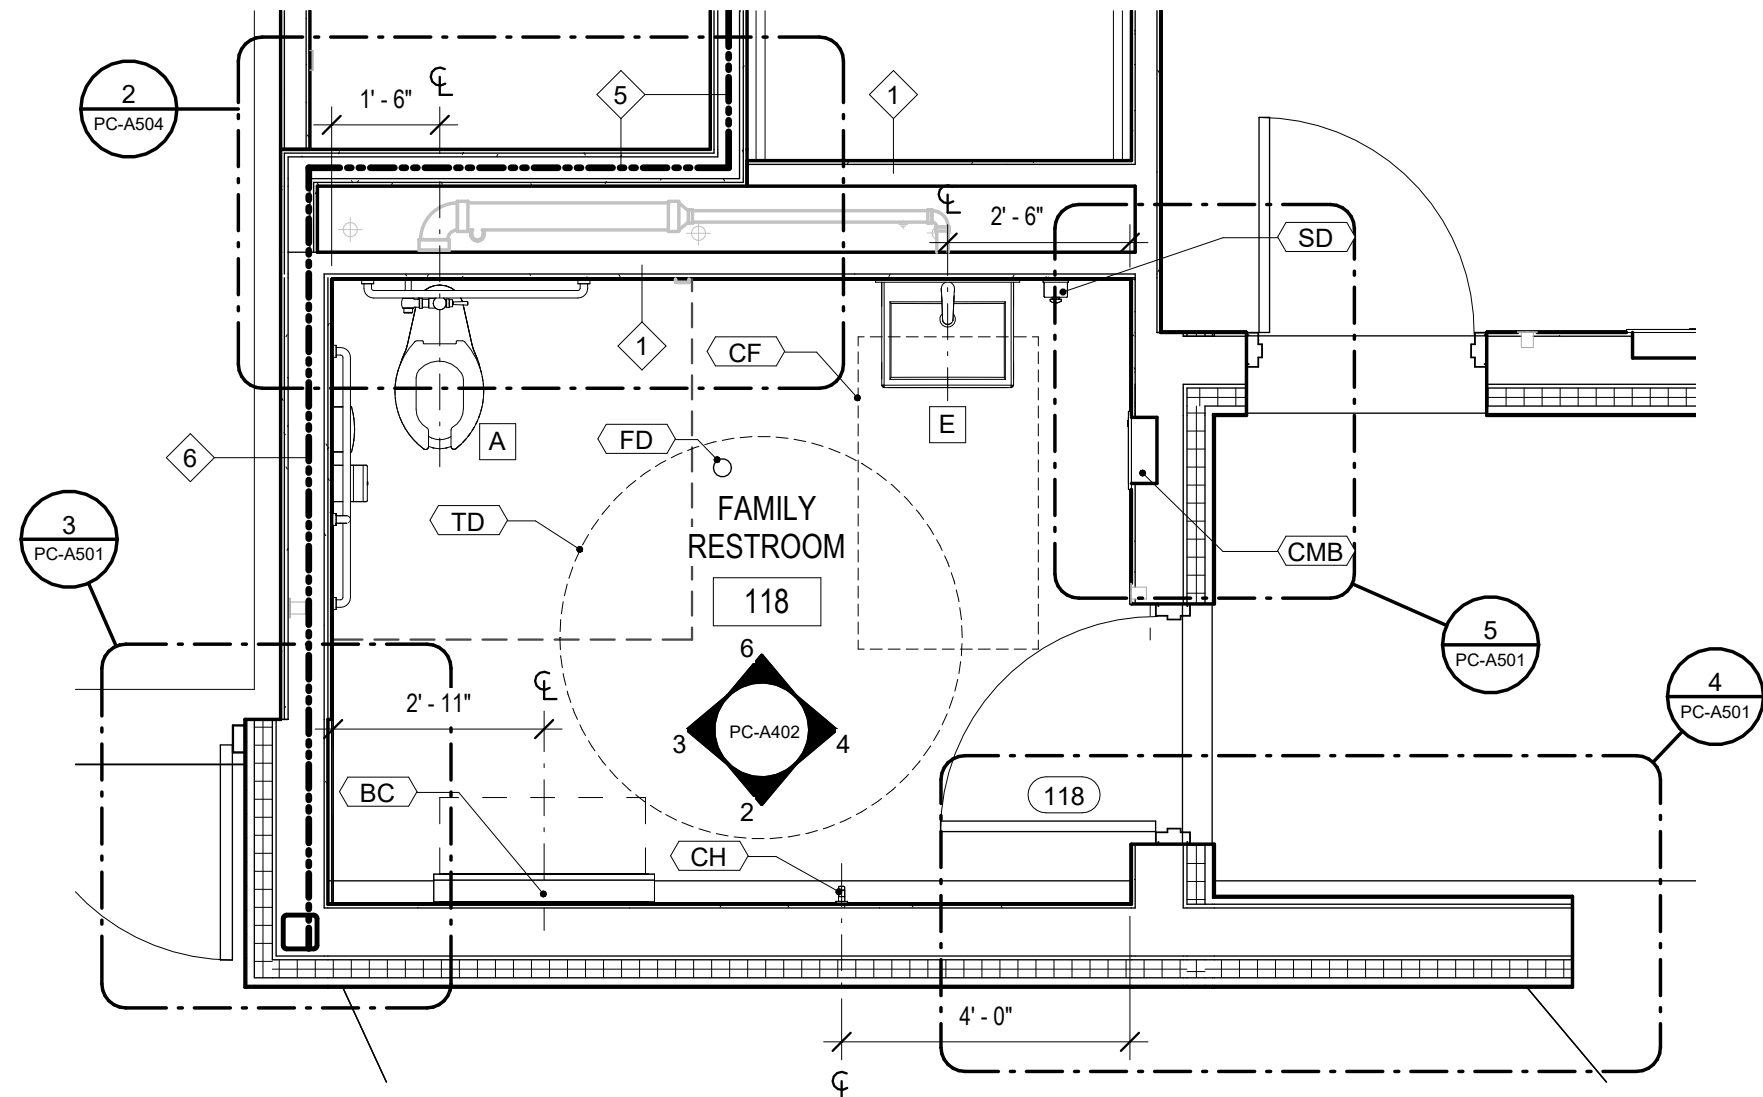


1 FAMILY RESTROOM (118) - ENLARGED RESTROOM
PC-A402 3/8" = 1'-0"

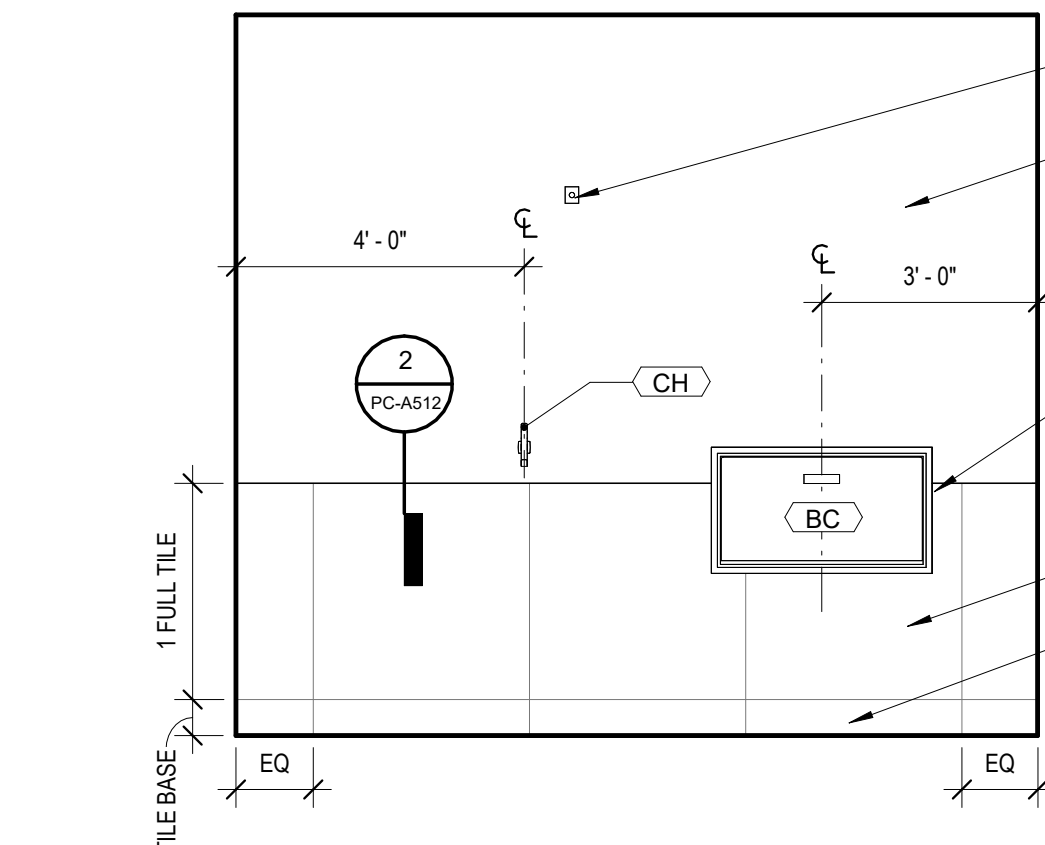

2 FAMILY RR (118) - SOUTH ELEVATION
PC-A402 3/8" = 1'-0"

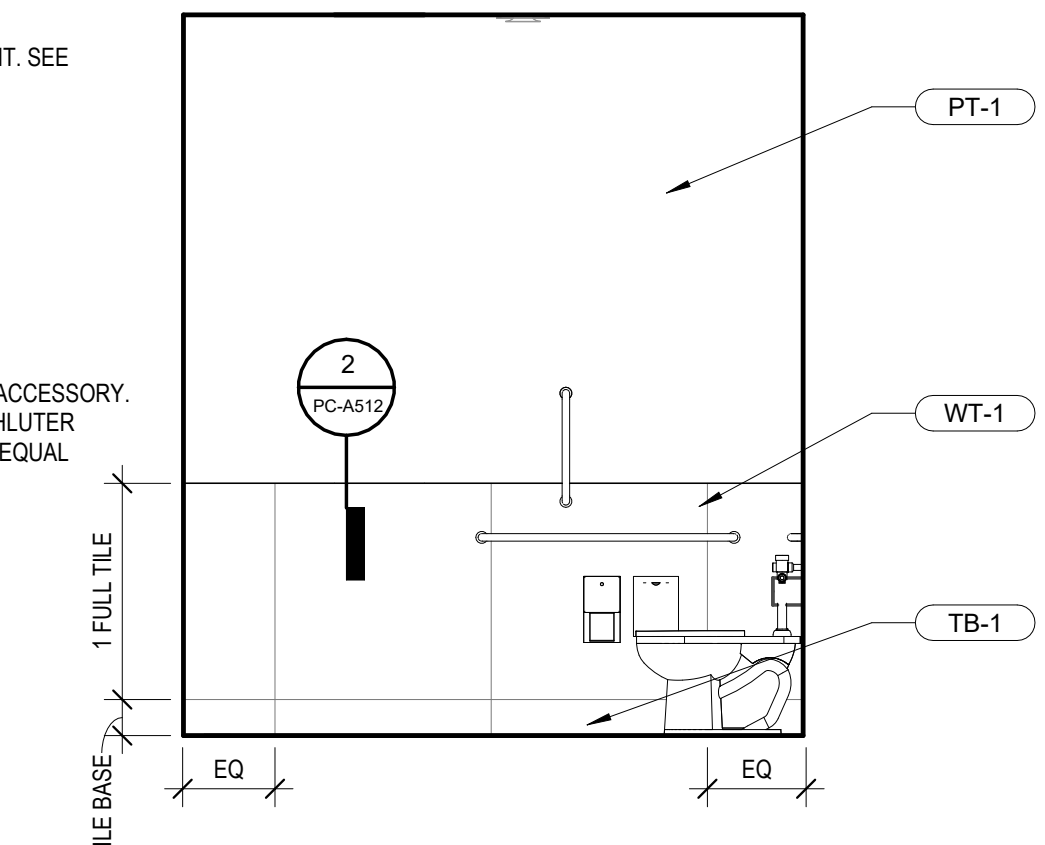


3 FAMILY RR (118) - WEST ELEVATION
PC-A402 3/8" = 1'-0"

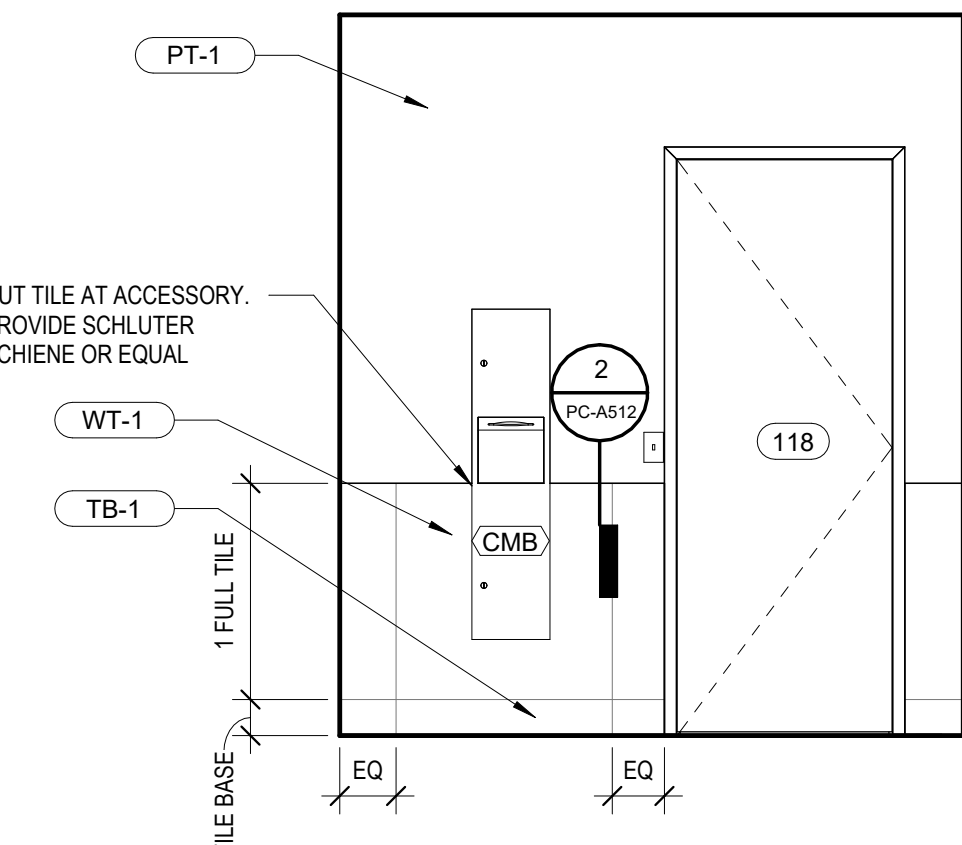


4 FAMILY RR (118) - EAST ELEVATION
PC-A402 3/8" = 1'-0"


SYMBOL LEGEND	
X-X	FINISH TAG
X	TOILET ASSEMBLY TAG. SEE A400 FOR ADDITIONAL INFORMATION
#	PARTITION TAG
#	TOILET ACCESSORIES LEGEND
AF	ACCESSIBLE FIXTURE
BC	BABY CHANGING STATION - SURFACE MOUNTED
CF	CLEAR FLOOR SPACE 30" x 52"
CH	COAT HOOK
CMB	COMBINED PAPER TOWEL/TRASH
FD	FLOOR DRAIN - SEE PLUMBING DRAWINGS
GB18	GRAB BAR 18" LONG (VERTICAL)
GB32	GRAB BAR 32" LONG (REAR WALLS)
GB36	GRAB BAR 36" LONG (REAR WALLS)
GB42	GRAB BAR 42" LONG (SIDE WALLS)
MI	MIRROR 24" X 36"
PT	PAPER TOWEL DISPENSER
SD	SOAP DISPENSER
SND	SANITARY NAPKIN DISPOSAL
TD	67" ACCESSIBLE TURNING DIAMETER
TP	TOILET PARTITION
TTH	TOILET TISSUE HOLDER
NOTES:	
1. PLUMBING CONTRACTOR TO PROVIDE PROTECTIVE INSULATION AT HOT PIPES BELOW LAVATORY PER ACCESSIBILITY CODE.	
2. FLUSH CONTROL VALVES AT ACCESSIBLE TOILETS TO BE MOUNTED ON THE WIDE SIDE OF TOILET STALL OR ROOM.	
3. SEE SPECIFICATIONS FOR DETAILS OF TOILET ACCESSORIES.	
4. ALL TOILET PARTITIONS ARE FLOOR MOUNTED AND OVERHEAD BRACED.	
5. SLOPE FLOOR TILE TO DRAIN WITH MUD BED. THRESHOLDS SLOPE IN DOOR OPENINGS SHALL NOT EXCEED 1:8 SLOPE OR 1/2" IN HEIGHT PER ACCESSIBILITY CODE.	

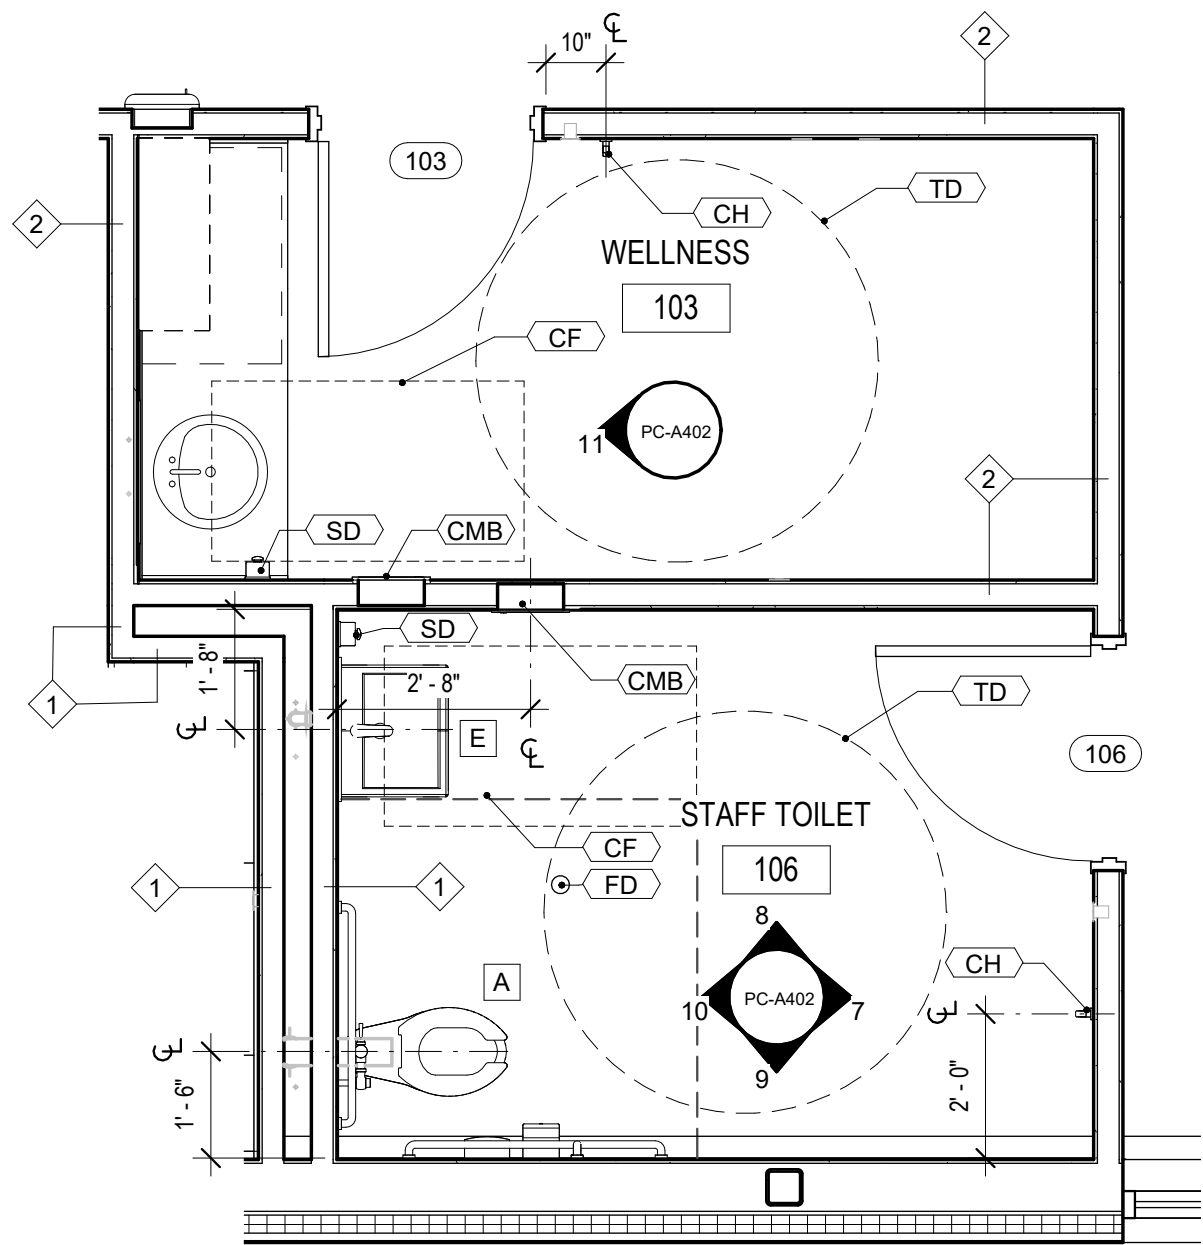


5 STAFF TOILET (106) & WELLNESS (103) - ENLARGED PLAN
PC-A402 3/8" = 1'-0"

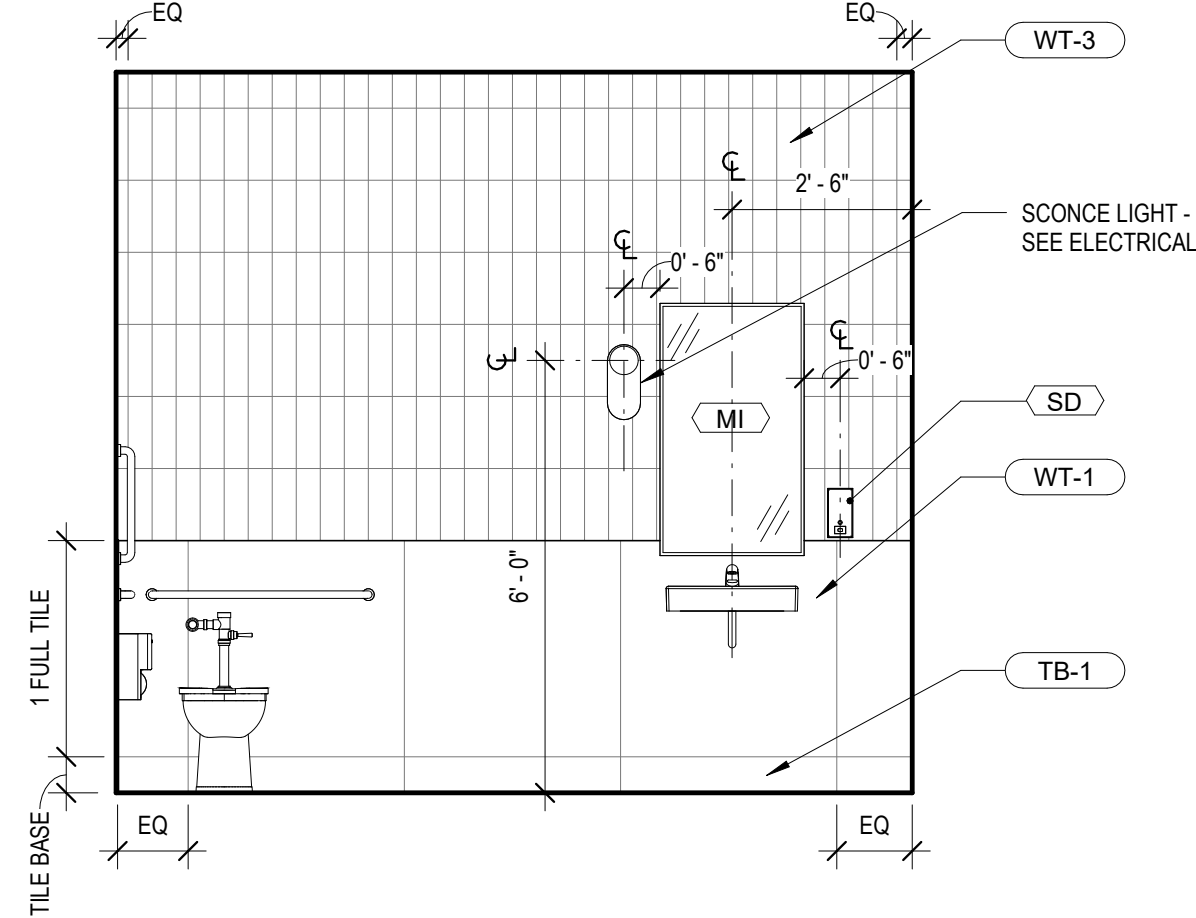


6 FAMILY RESTROOM (118) - NORTH ELEVATION
PC-A402 3/8" = 1'-0"

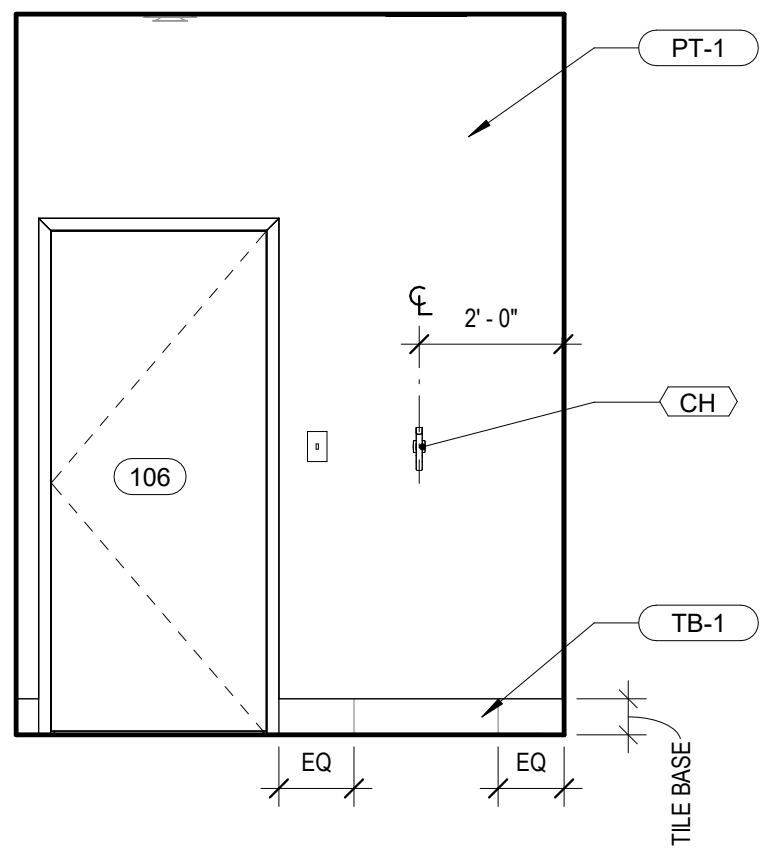


7 STAFF TOILET (106) - EAST ELEVATION
PC-A402 3/8" = 1'-0"

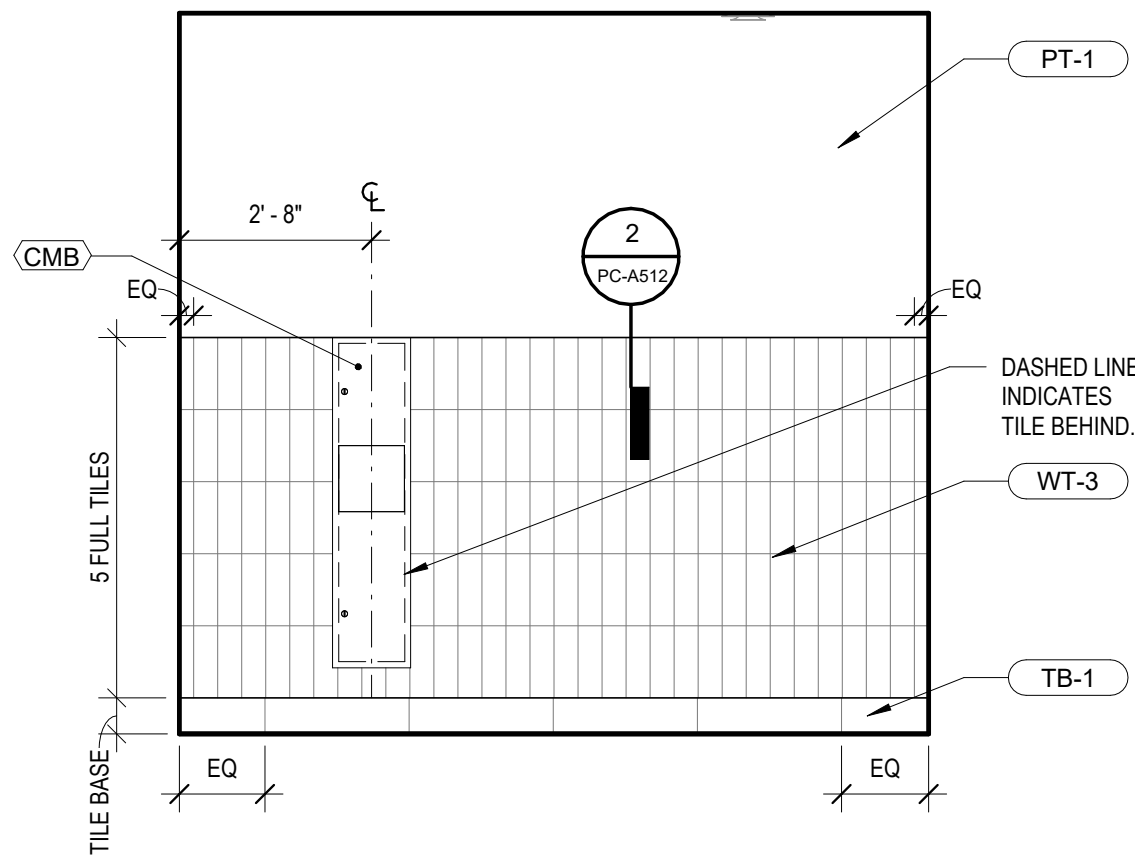


8 STAFF TOILET (106) - NORTH ELEVATION
PC-A402 3/8" = 1'-0"

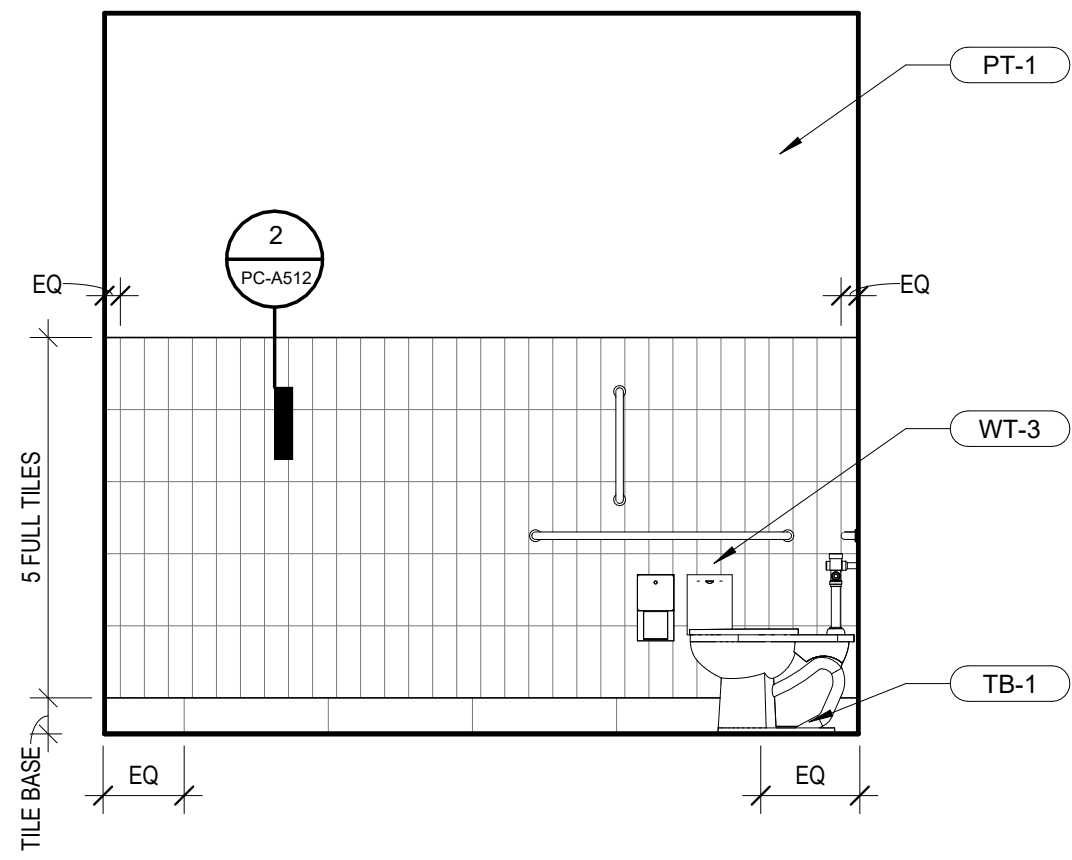

9 STAFF TOILET (106) - SOUTH ELEVATION
PC-A402 3/8" = 1'-0"

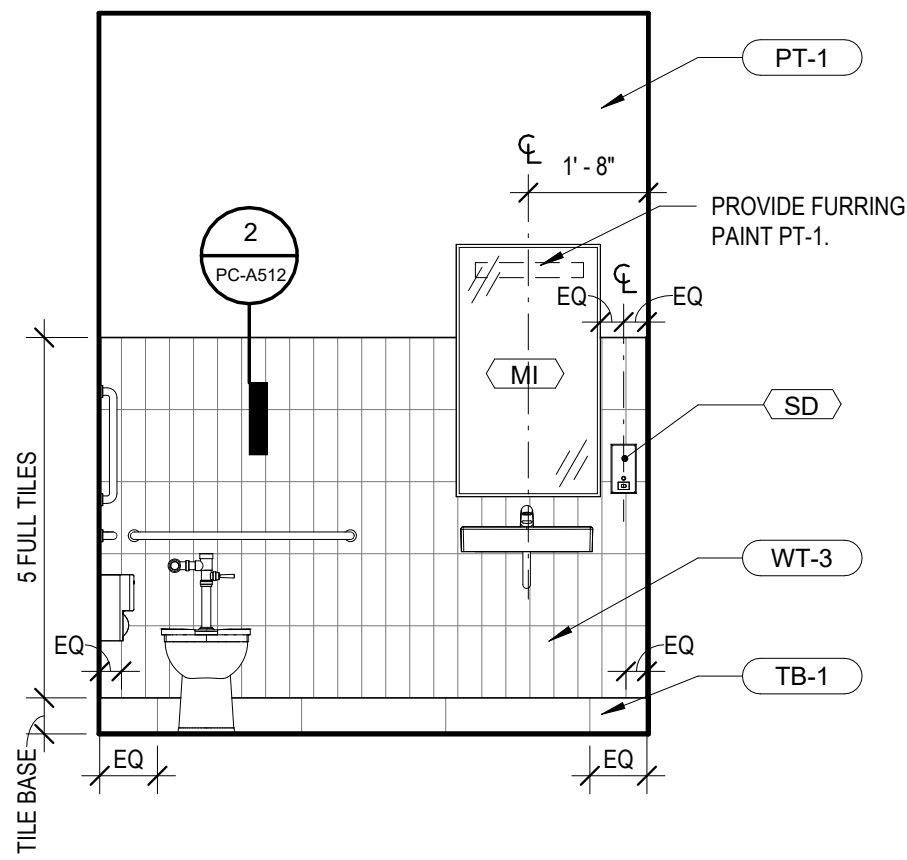

10 STAFF TOILET (106) - WEST ELEVATION
PC-A402 3/8" = 1'-0"

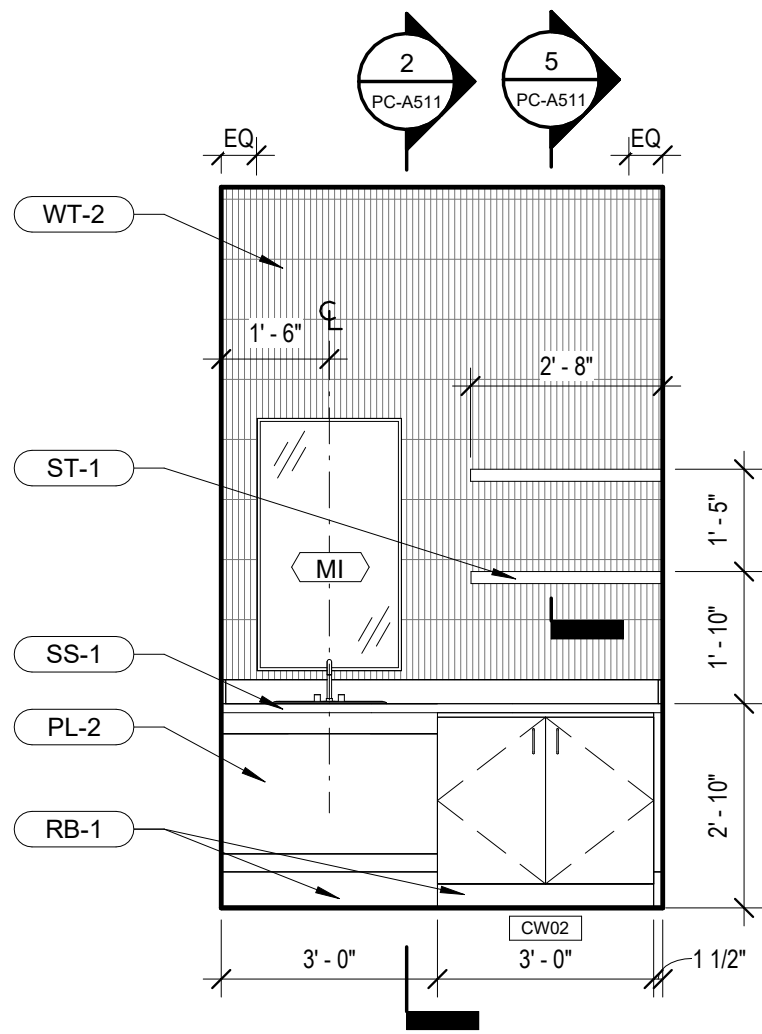

11 WELLNESS ROOM (103) - WEST ELEVATION
PC-A402 3/8" = 1'-0"

Susan Hatchell
Landscape Architecture, PLLC
711 W. North Street, Raleigh, NC 27603
p: 919-838-9600 f: 919-838-9700

Esse Architects
832 FISHING ROAD | RALEIGH, NORTH CAROLINA 27608


ENLARGED TOILET
PLANS AND
ELEVATIONS


LAKE MYRA COUNTY PARK
Wake County, NC

REVISIONS


Date: 07/27/26

PC-A402

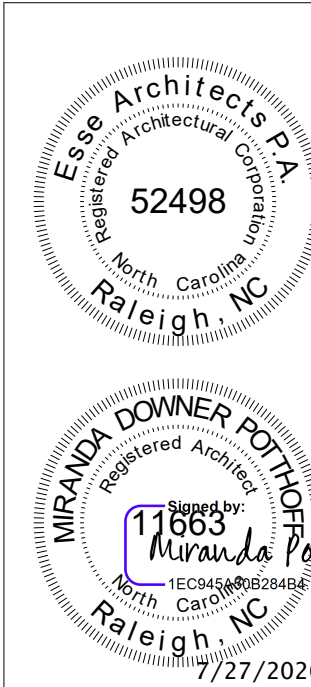


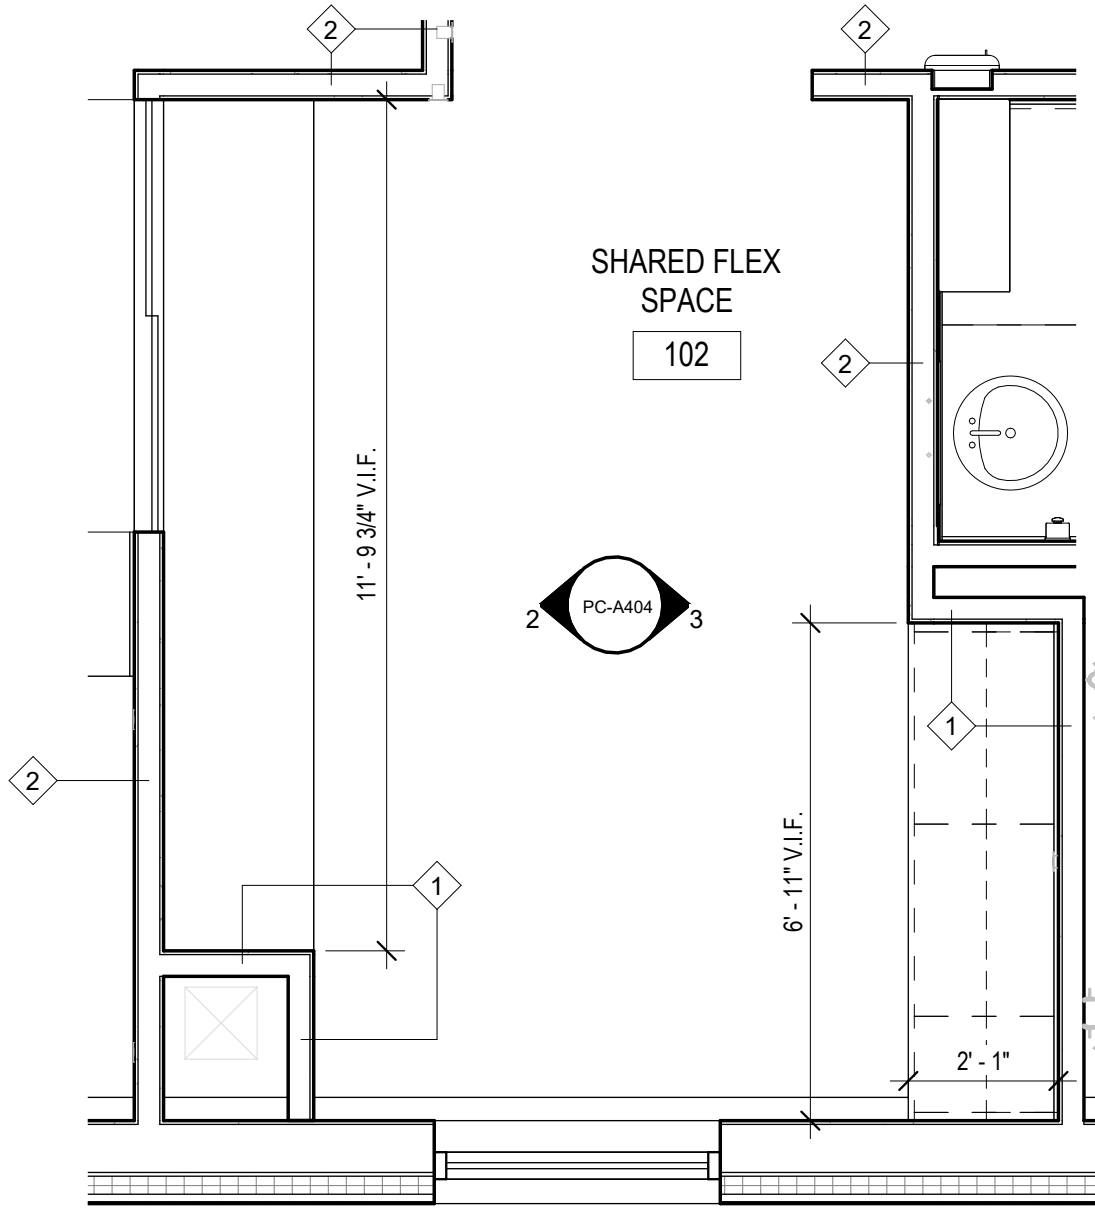

1 SHARED FLEX SPACE (102) - ENLARGED PLAN
3/8\"/>

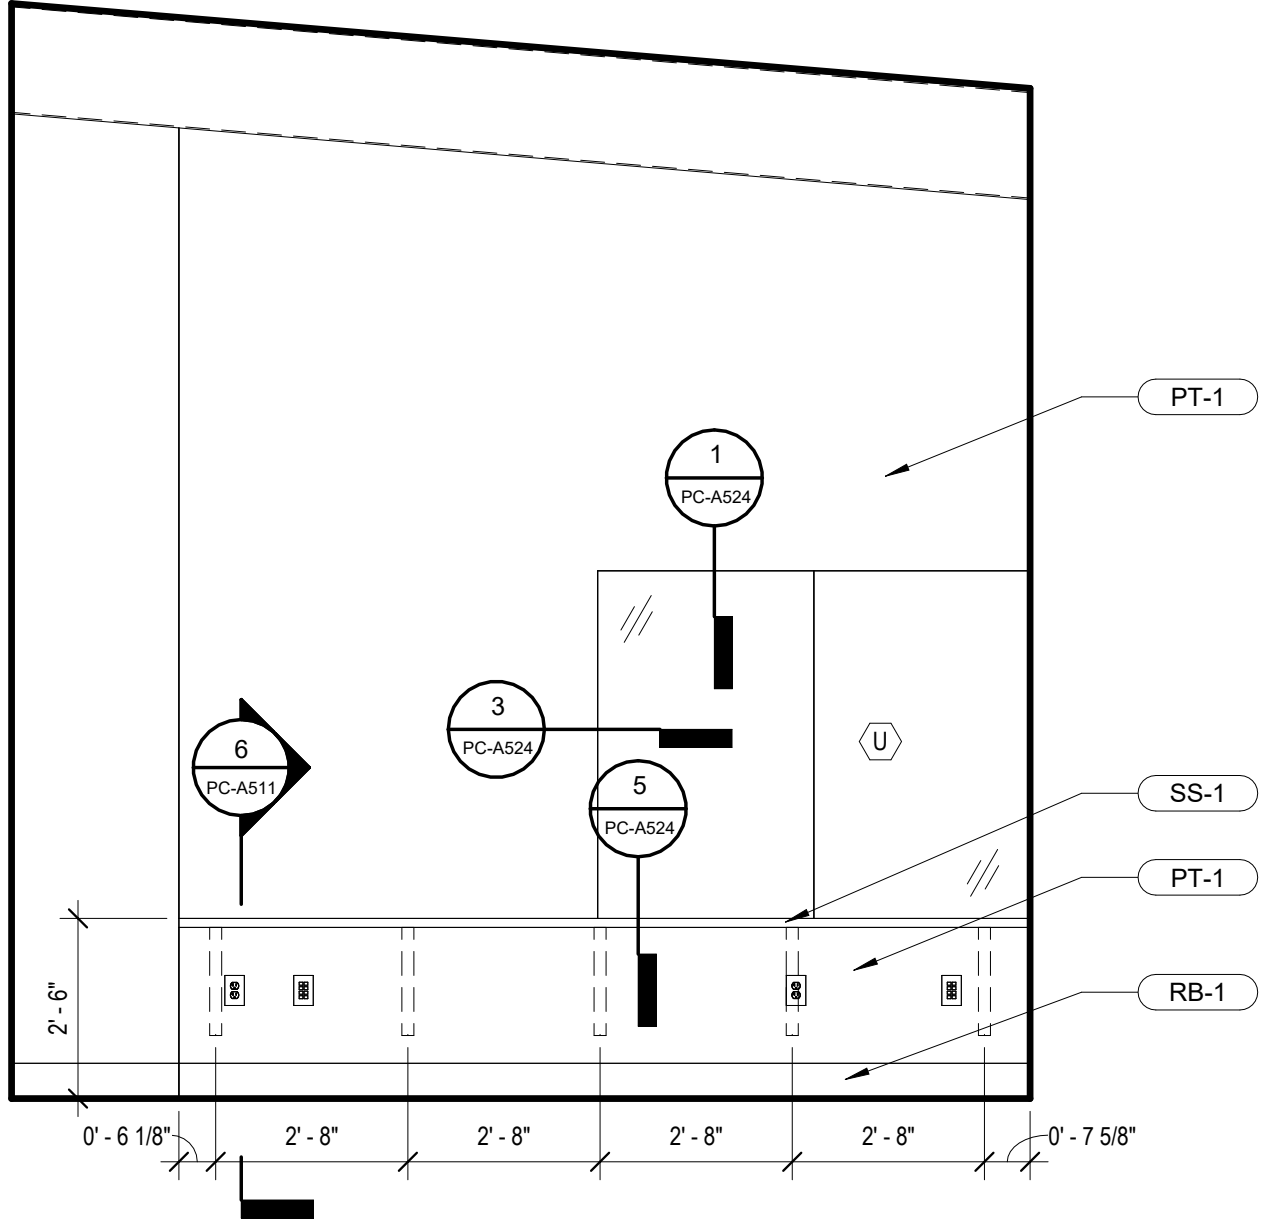


2 SHARED FLEX SPACE (102) - WEST ELEVATION
3/8\"/>

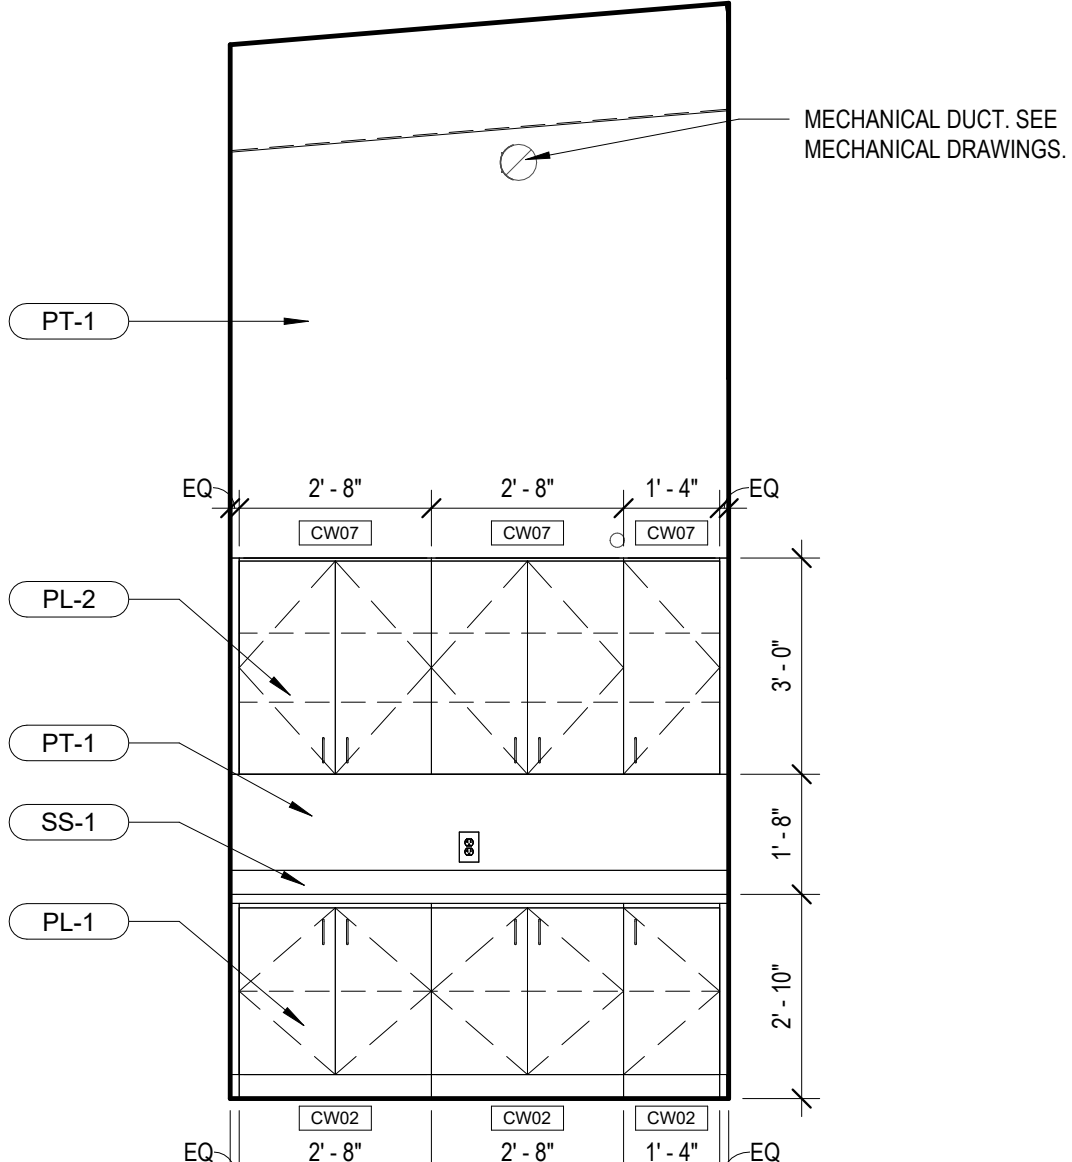


3 SHARED FLEX SPACE (102) - EAST ELEVATION
3/8\"/>


SYMBOL LEGEND	
X-X	FINISH TAG
CWXX	CASEWORK TAG
#	PARTITION TAG
GENERAL CASEWORK NOTES	
1. CASEWORK DIMENSIONS SHALL BE FIELD VERIFIED PRIOR TO UNIT FABRICATION AND INSTALLATION.	
2. COUNTERTOPS, UNLESS OTHERWISE NOTED, SHALL HAVE A 4\"/>	
3. GC SHALL COORDINATE WITH CASEWORK FABRICATOR AND APPROPRIATE SUBCONTRACTORS FOR INSTALLATION OF PLUMBING FIXTURES AND EQUIPMENT WITH ASSOCIATED PIPING AND FITTINGS, AND FOR INSTALLATION OF ELECTRICAL RECEPTACLES, LIGHT FIXTURES, ETC. WITHIN THE CASEWORK.	
4. PROVIDE WALL MOUNTED ANGLE SUPPORTS (WHEN EXPOSED FINISH TO MATCH THE COLOR OF ADJACENT WALL) WHERE NECESSARY FOR SUPPORT OF COUNTERTOPS ABOVE KNEE SPACES.	
5. PROVIDE SCHEDULED BASE ALONG BOTTOM OF EXPOSED FRONTS, BACKS, SIDES, AND ENDS OF ALL AFFIXED CASEWORK, VERTICAL SUPPORTS, KNEE SPACES, ETC. (U.N.O.)	
6. PROVIDE CONCEALED BLOCKING FOR MOUNTING OF ALL SHELVING, HOOKS, DISPENSERS, ETC.	
7. ALL OPENINGS IN COUNTERS SHALL BE CUT IN, NOT SEAMED.	

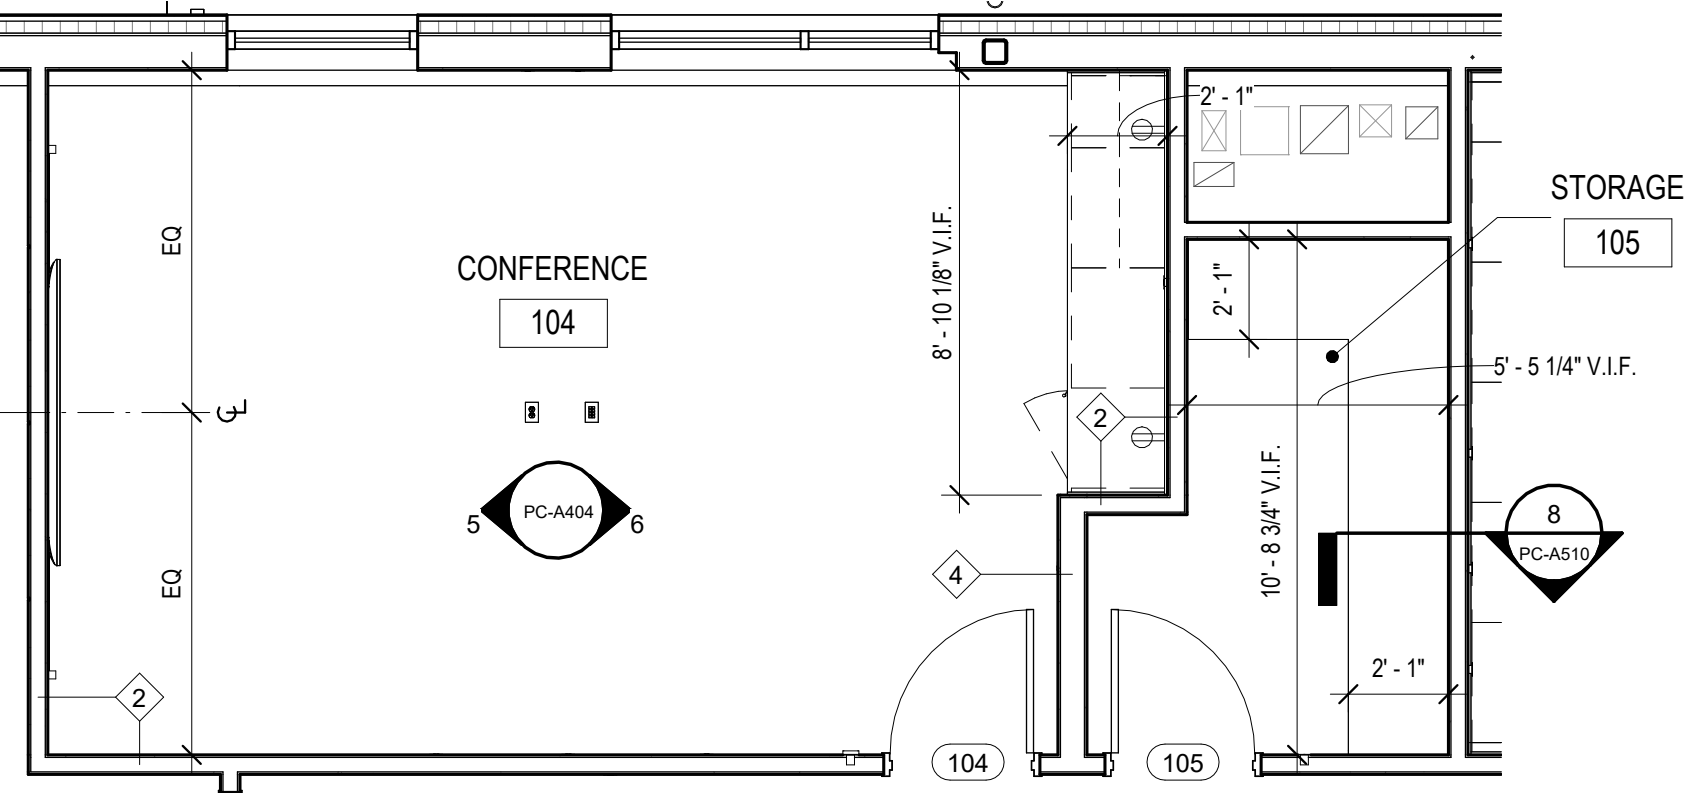


4 CONFERENCE ROOM (104) - ENLARGED PLAN
1/4\"/>

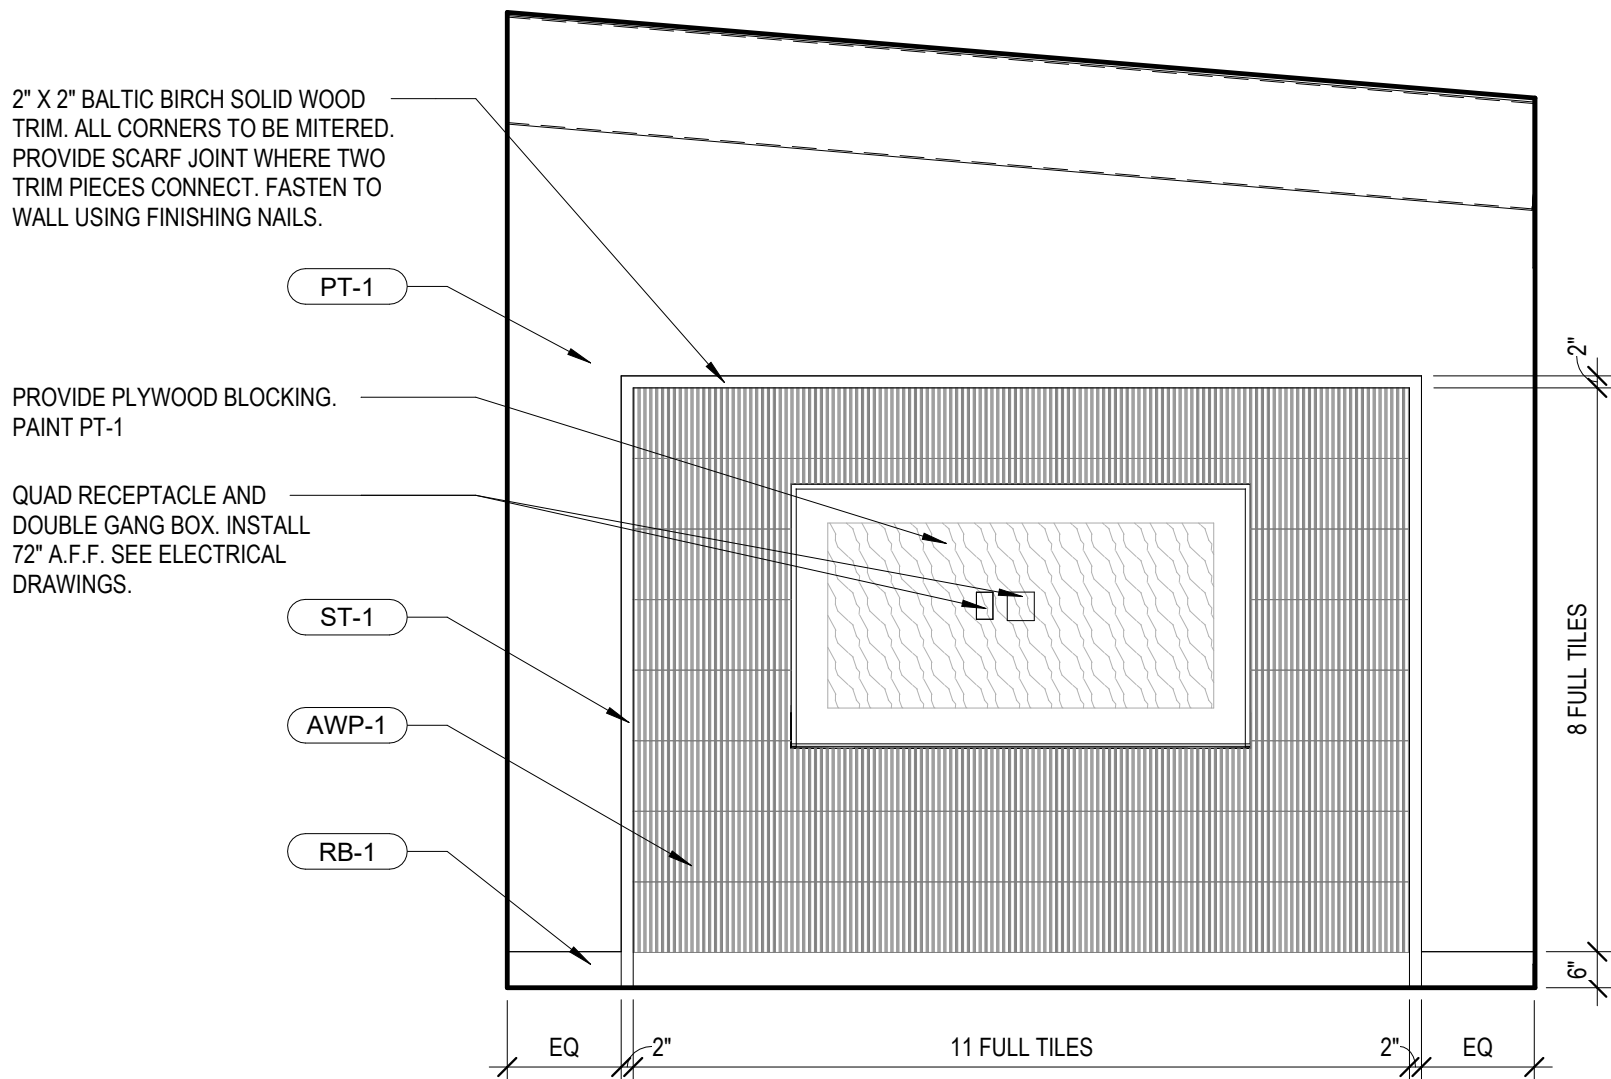


5 CONFERENCE ROOM (104) - WEST ELEVATION
3/8\"/>

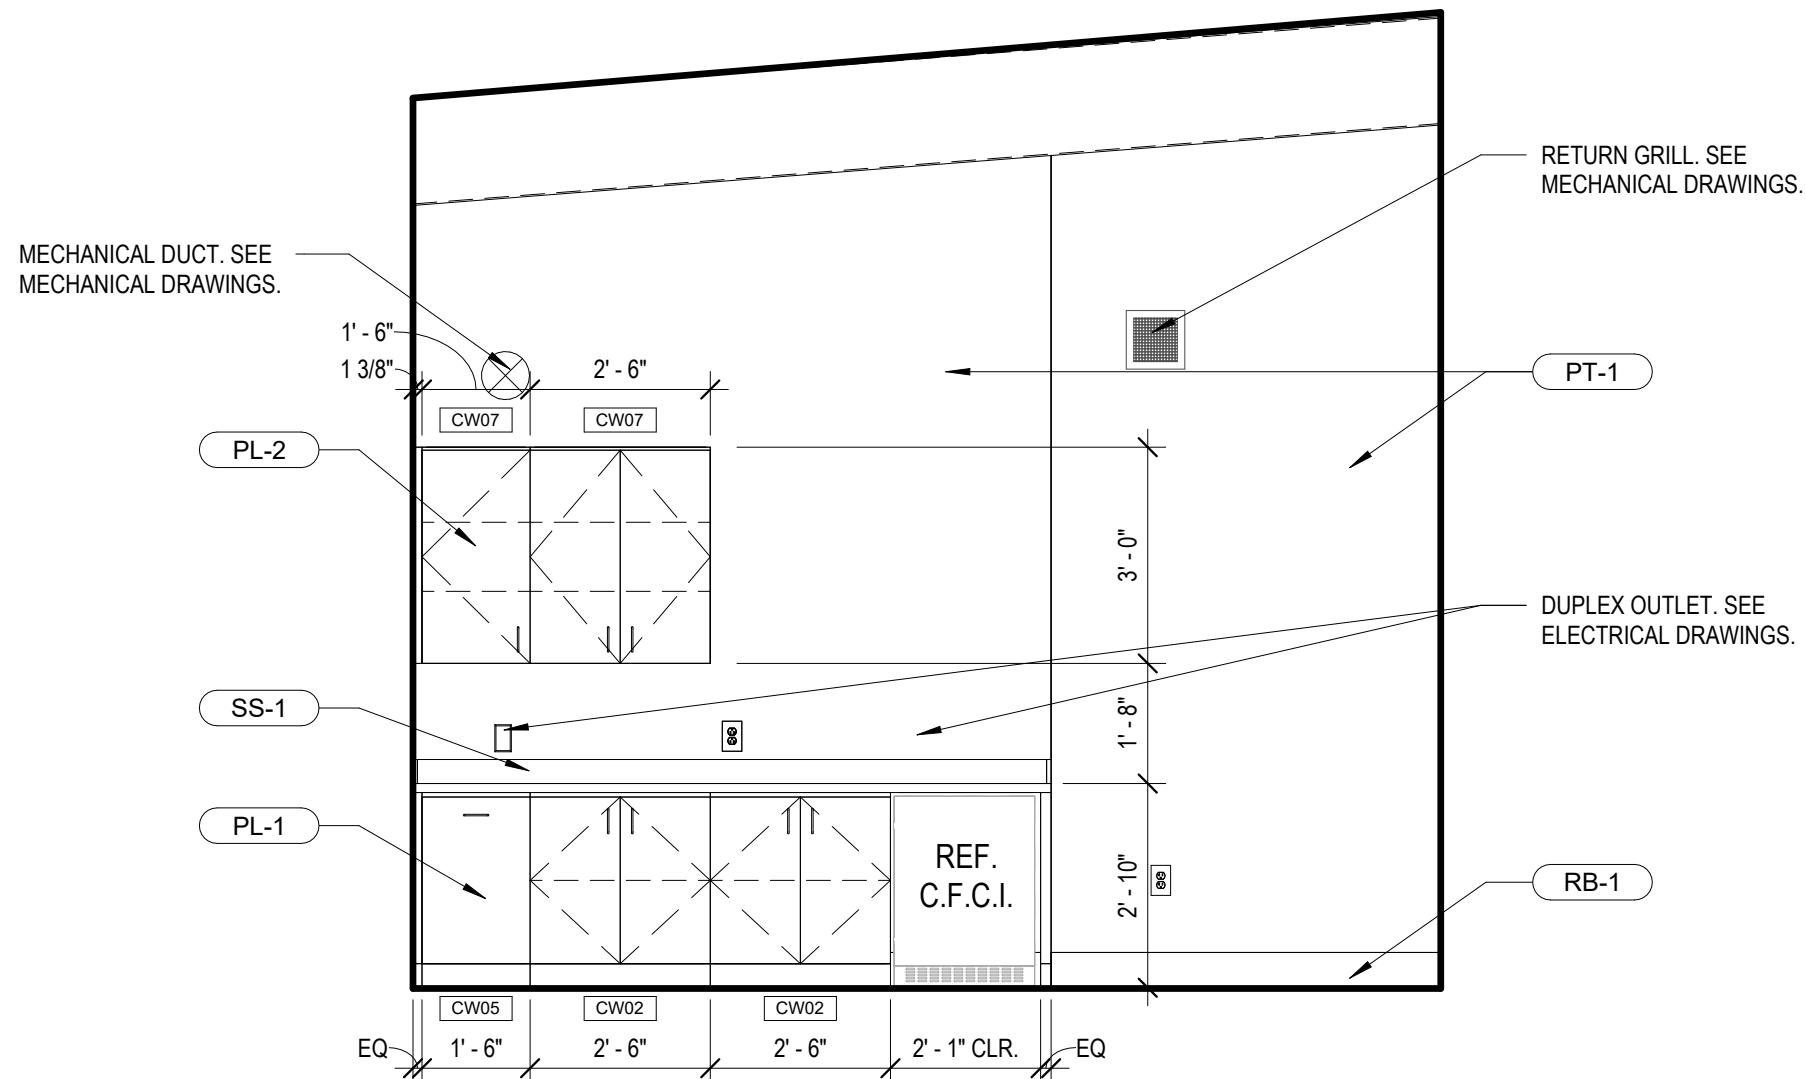

6 CONFERENCE ROOM (104) - EAST ELEVATION
3/8\"/>

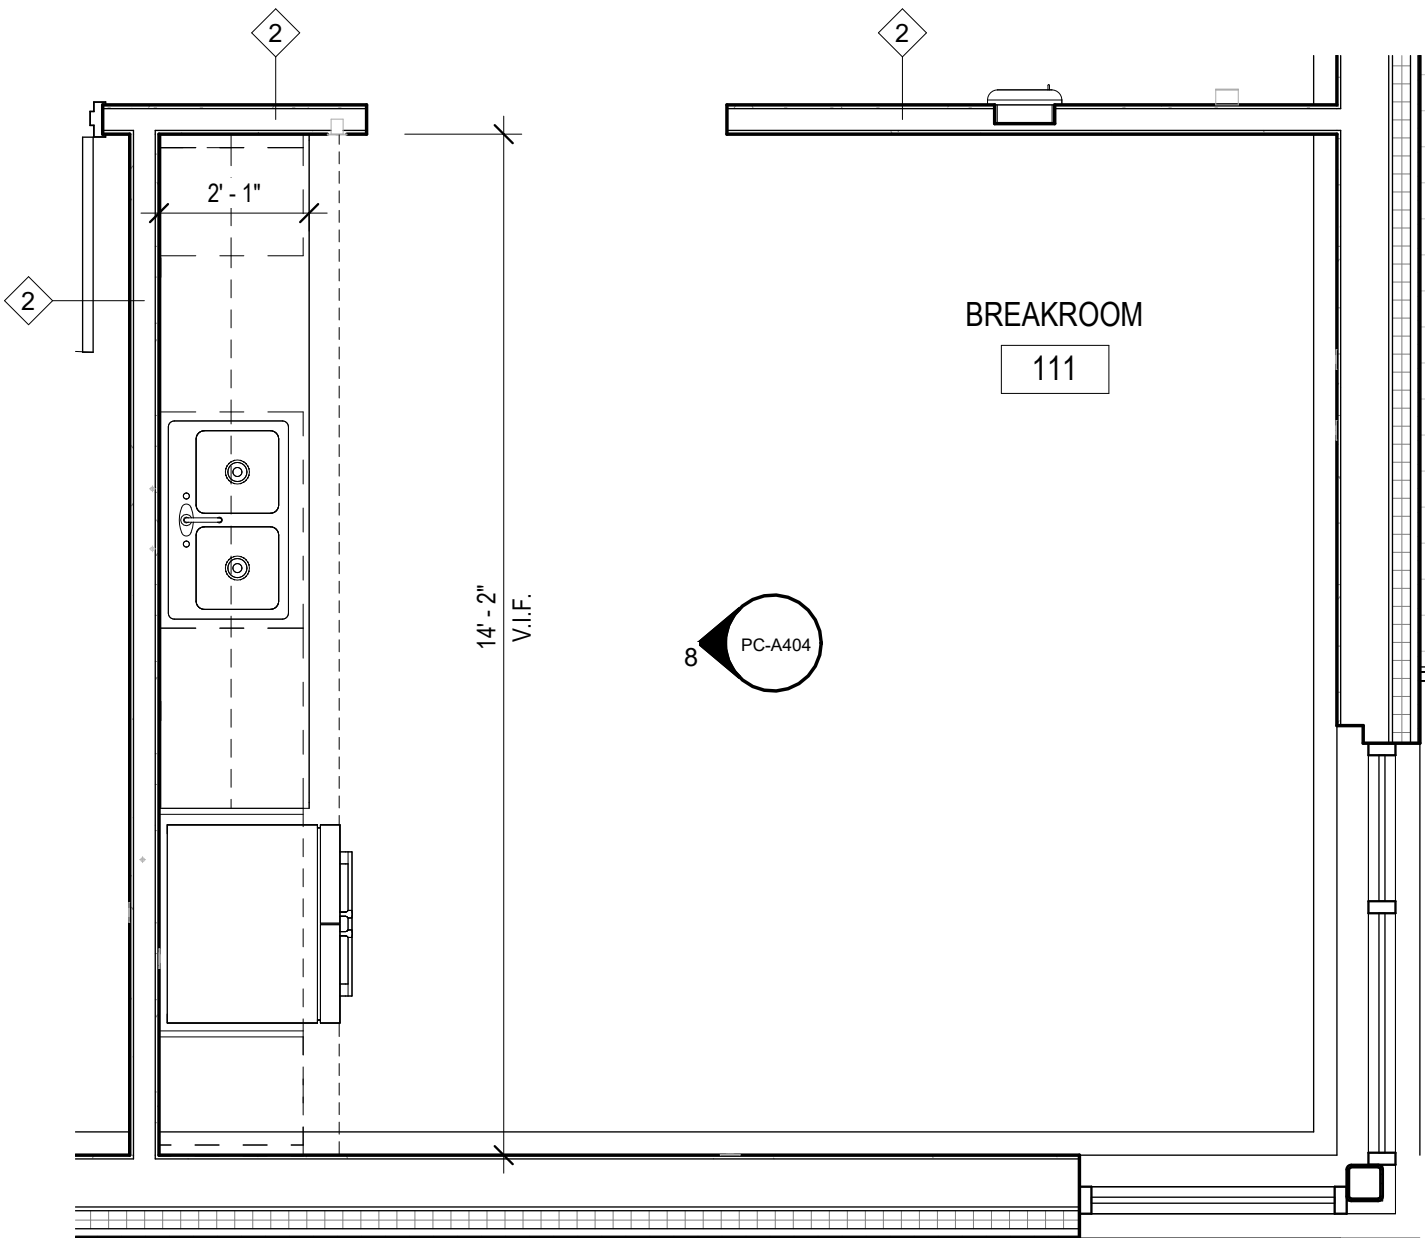

7 ENLARGED PLAN - BREAKROOM
3/8\"/>

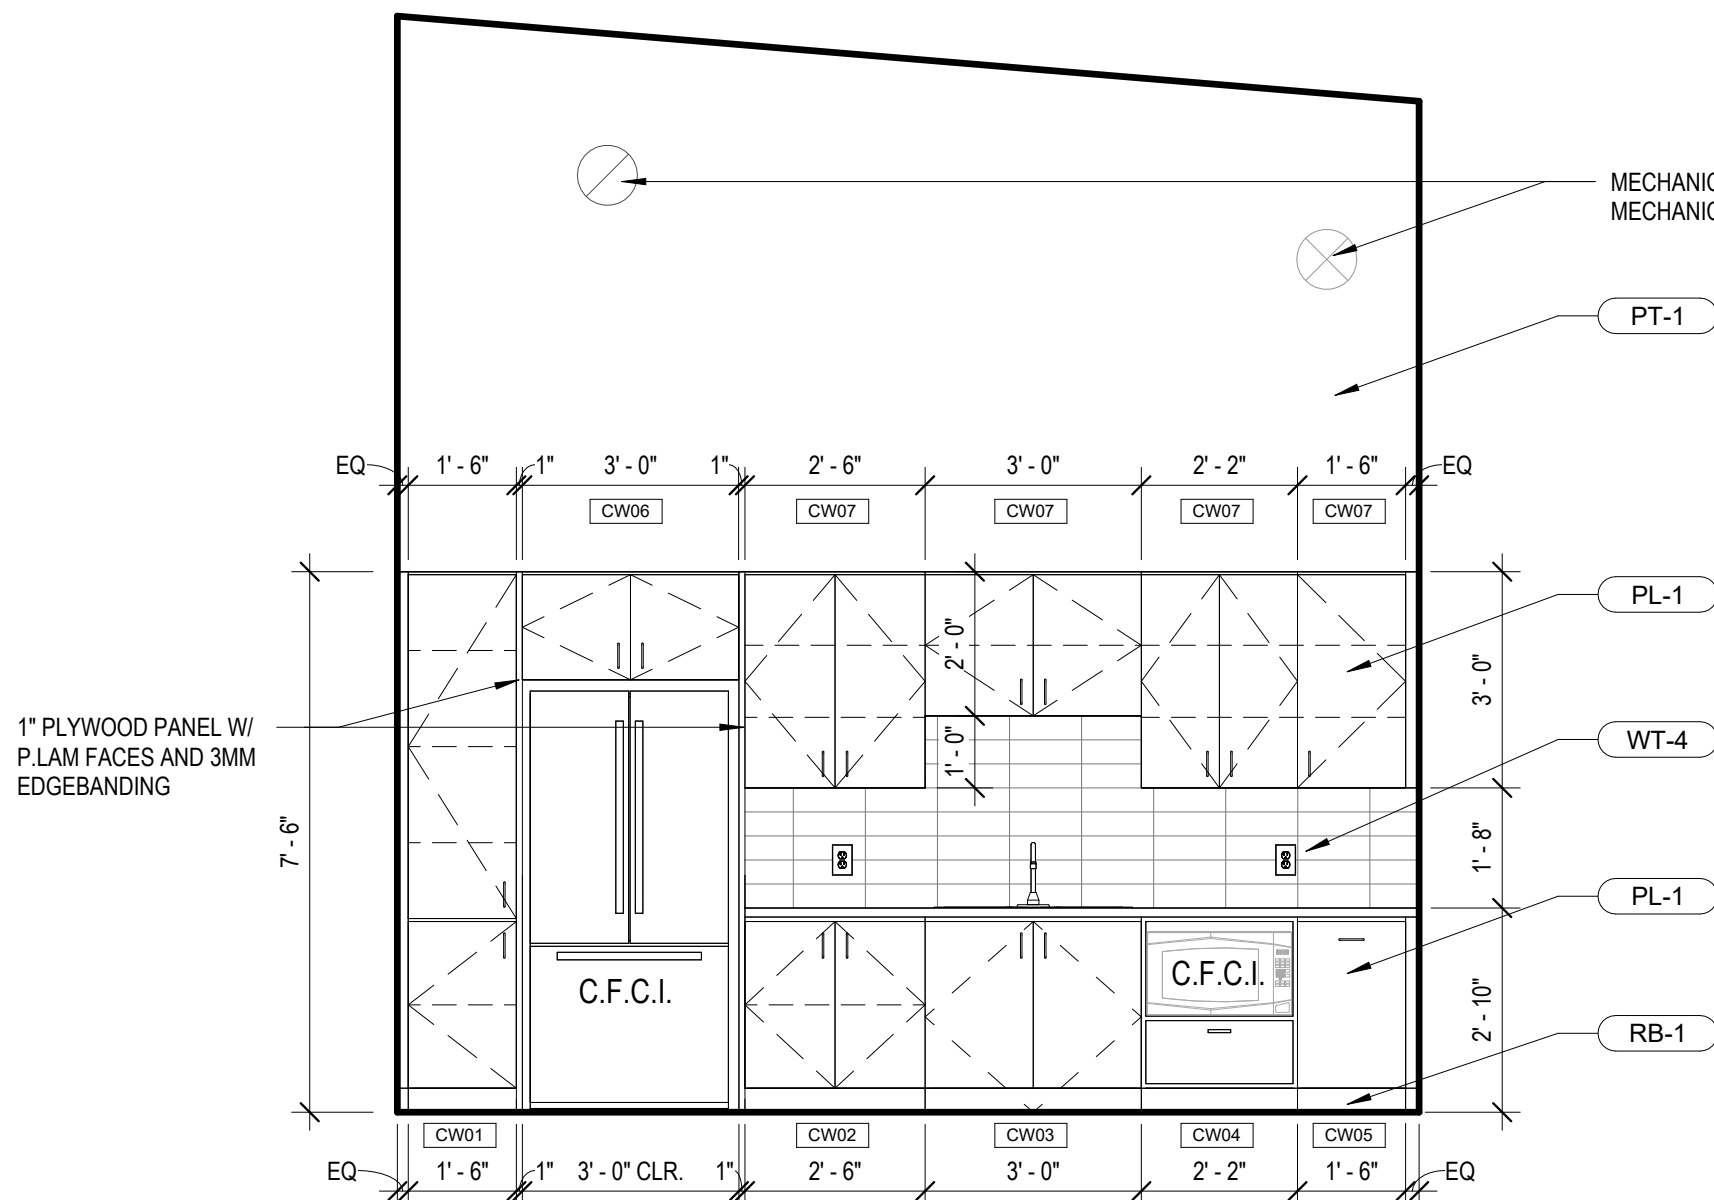

8 BREAKROOM (111) - EAST ELEVATION
3/8\"/>

Susan Hatchell
Landscape Architecture, PLLC
711 W. North Street, Raleigh, NC 27603
p: 919-838-9600 f: 919-838-9700

Esse Architects
832 FISHING ROAD | RALEIGH, NORTH CAROLINA 27603


INTERIOR
ELEVATIONS


LAKE MYRA COUNTY PARK
Wake County, NC

REVISIONS


Date: 07/27/26

PC-A404

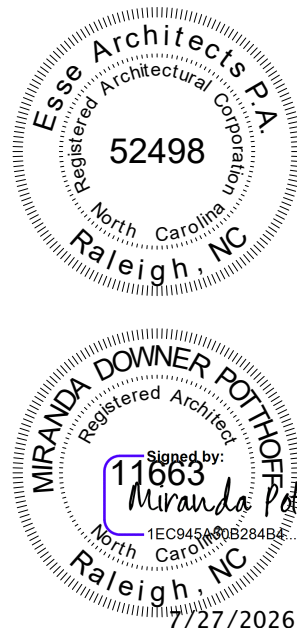

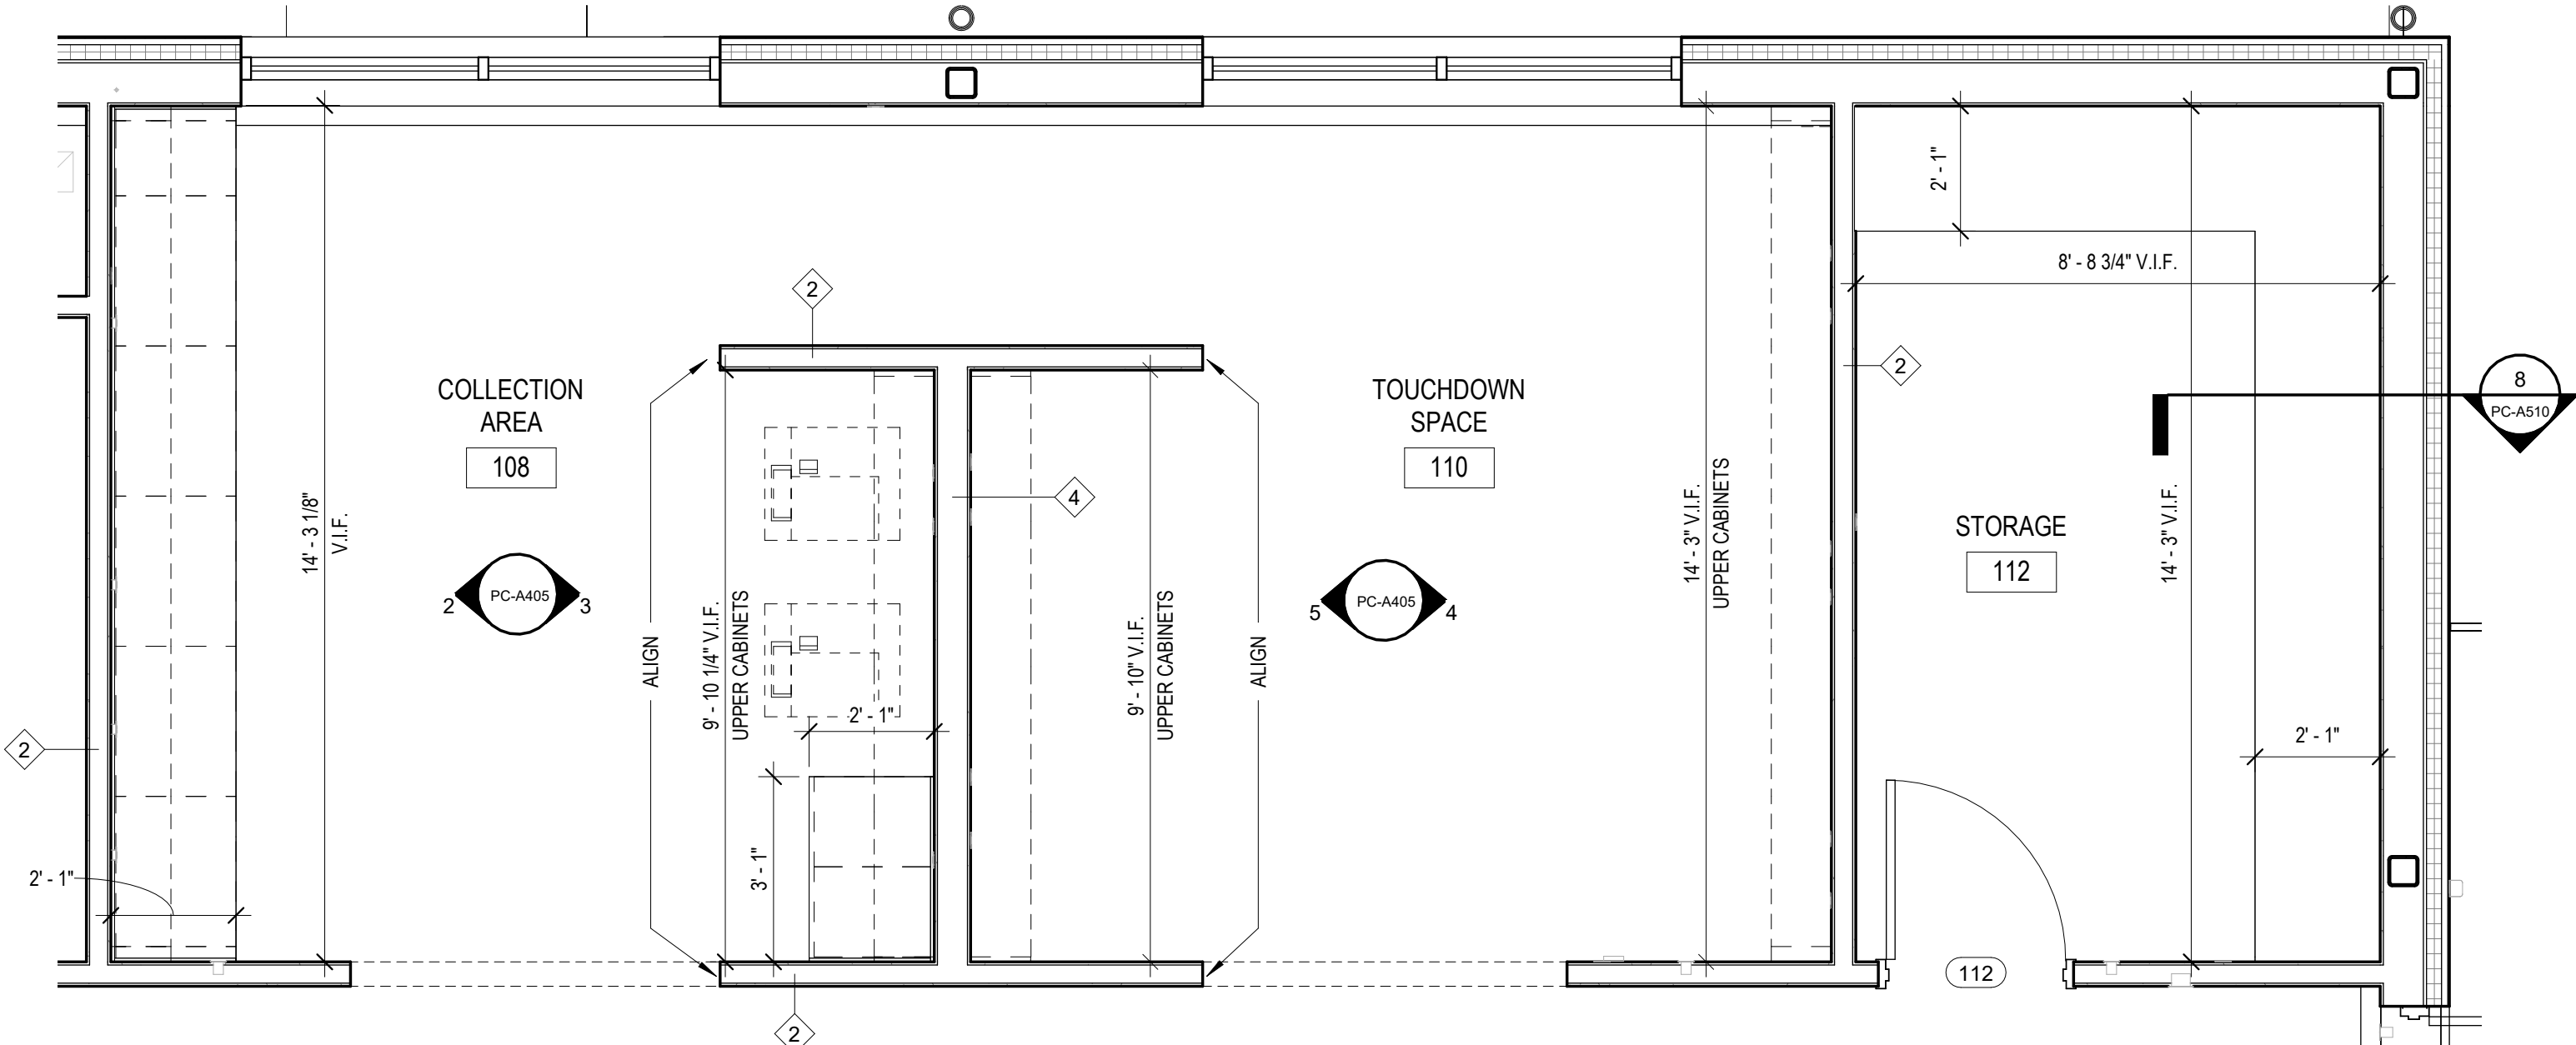


1 COLLECTION AREA (108) & TOUCHDOWN SPACE (110) - ENLARGED PLAN
3/8" = 1'-0"

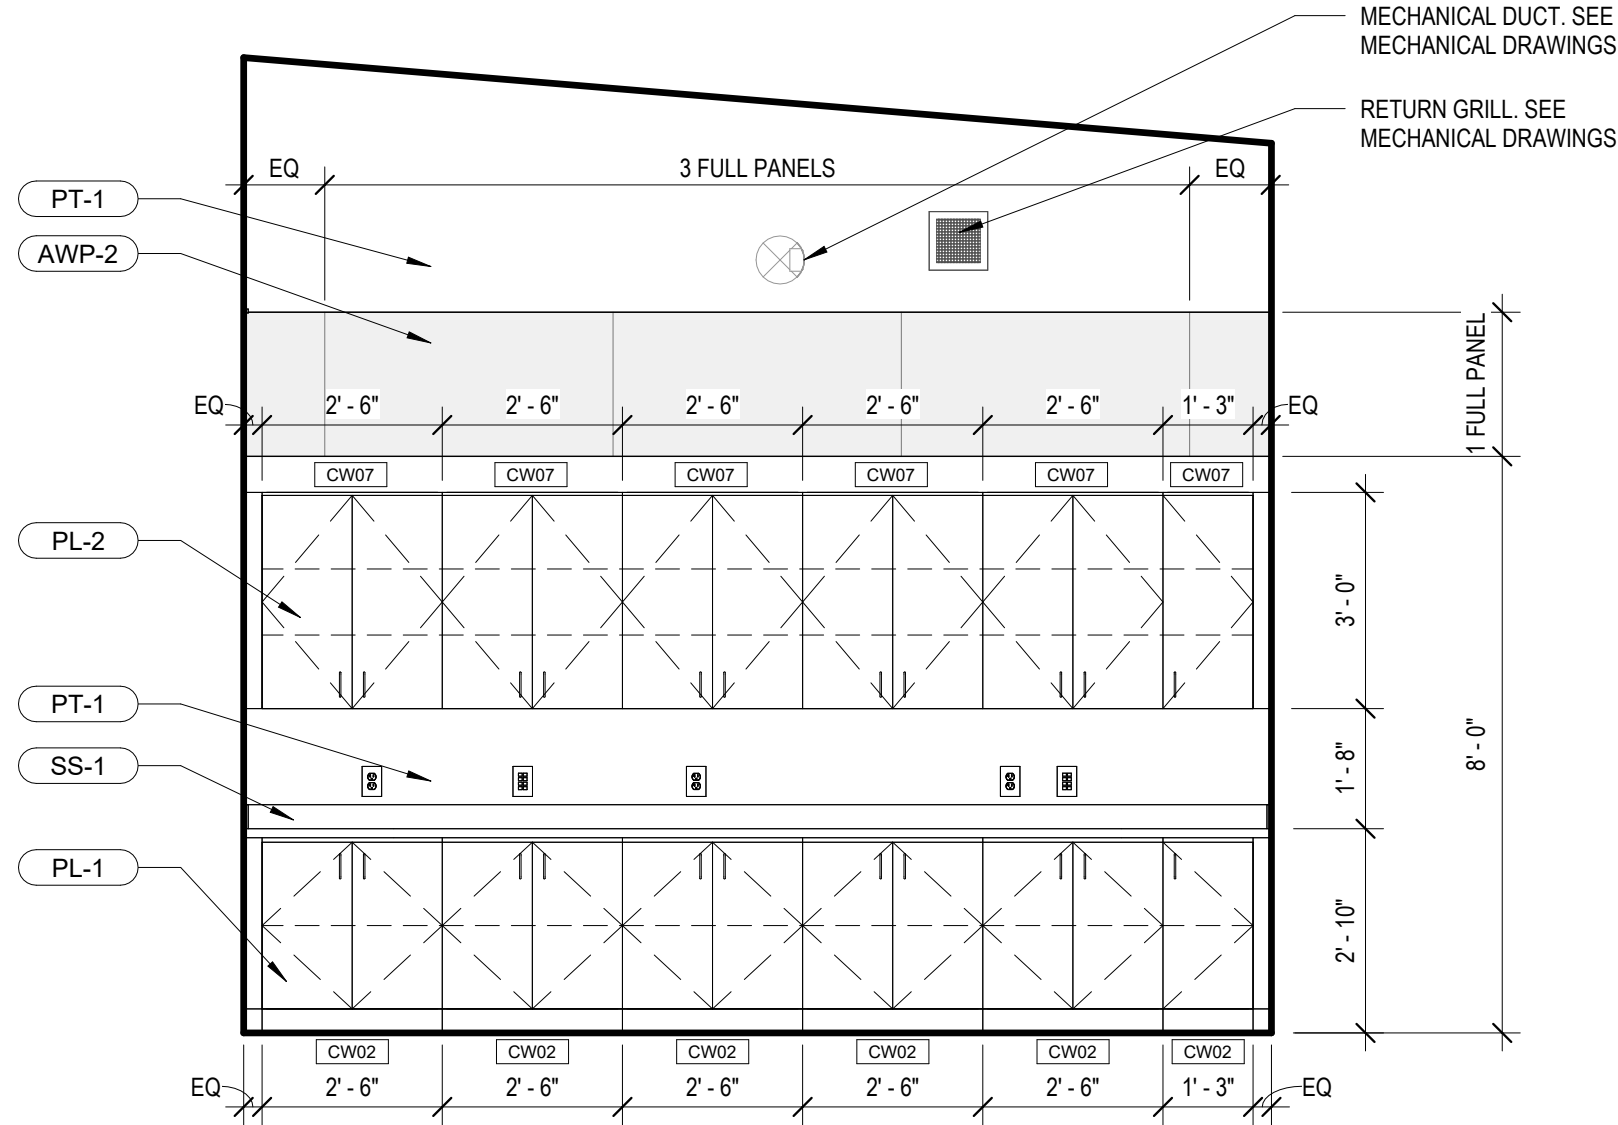


2 ELEVATION - COLLECTION AREA 1
3/8" = 1'-0"

SYMBOL LEGEND	
X-X	FINISH TAG
CWXX	CASEWORK TAG
#	PARTITION TAG


GENERAL CASEWORK NOTES	
1.	CASEWORK DIMENSIONS SHALL BE FIELD VERIFIED PRIOR TO UNIT FABRICATION AND INSTALLATION.
2.	COUNTERTOPS, UNLESS OTHERWISE NOTED, SHALL HAVE A 4" HIGH BACKSPLASH AND SIDE SPLASH SCRIBED TO CONFORM TO THE SURFACE OF ABUTTING WALLS AT BACKS AND ENDS. COUNTERTOPS AND BACKSPLASH SHALL BE CAULKED TO THE WALL.
3.	GC SHALL COORDINATE WITH CASEWORK FABRICATOR AND APPROPRIATE SUBCONTRACTORS FOR INSTALLATION OF PLUMBING FIXTURES AND EQUIPMENT WITH ASSOCIATED PIPING AND FITTINGS, AND FOR INSTALLATION OF ELECTRICAL RECEPTACLES, LIGHT FIXTURES, ETC. WITHIN THE CASEWORK.
4.	PROVIDE WALL MOUNTED ANGLE SUPPORTS (WHEN EXPOSED FINISH TO MATCH THE COLOR OF ADJACENT WALL) WHERE NECESSARY FOR SUPPORT OF COUNTERTOPS ABOVE KNEE SPACES.
5.	PROVIDE SCHEDULED BASE ALONG BOTTOM OF EXPOSED FRONTS, BACKS, SIDES, AND ENDS OF ALL AFFIXED CASEWORK, VERTICAL SUPPORTS, KNEE SPACES, ETC. (U.N.O.)
6.	PROVIDE CONCEALED BLOCKING FOR MOUNTING OF ALL SHELVING, HOOKS, DISPENSERS, ETC.
7.	ALL OPENINGS IN COUNTERS SHALL BE CUT IN, NOT SEAMED.

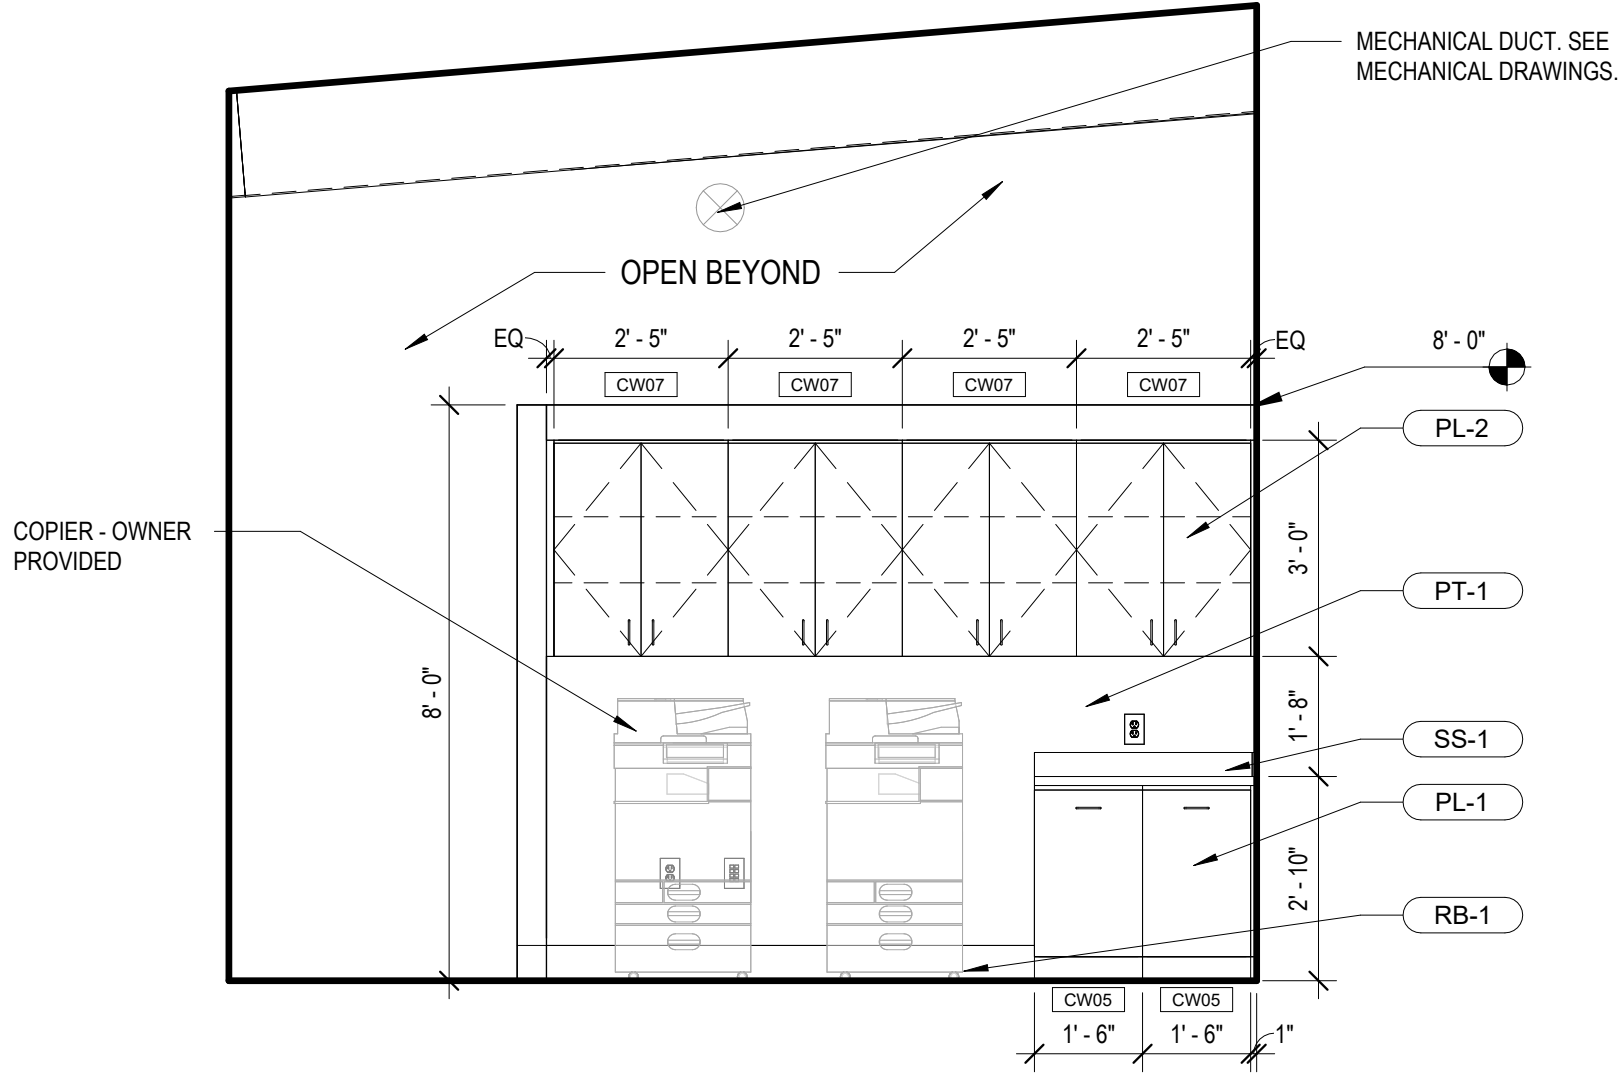


3 COLLECTION AREA (108) - EAST ELEVATION
3/8" = 1'-0"

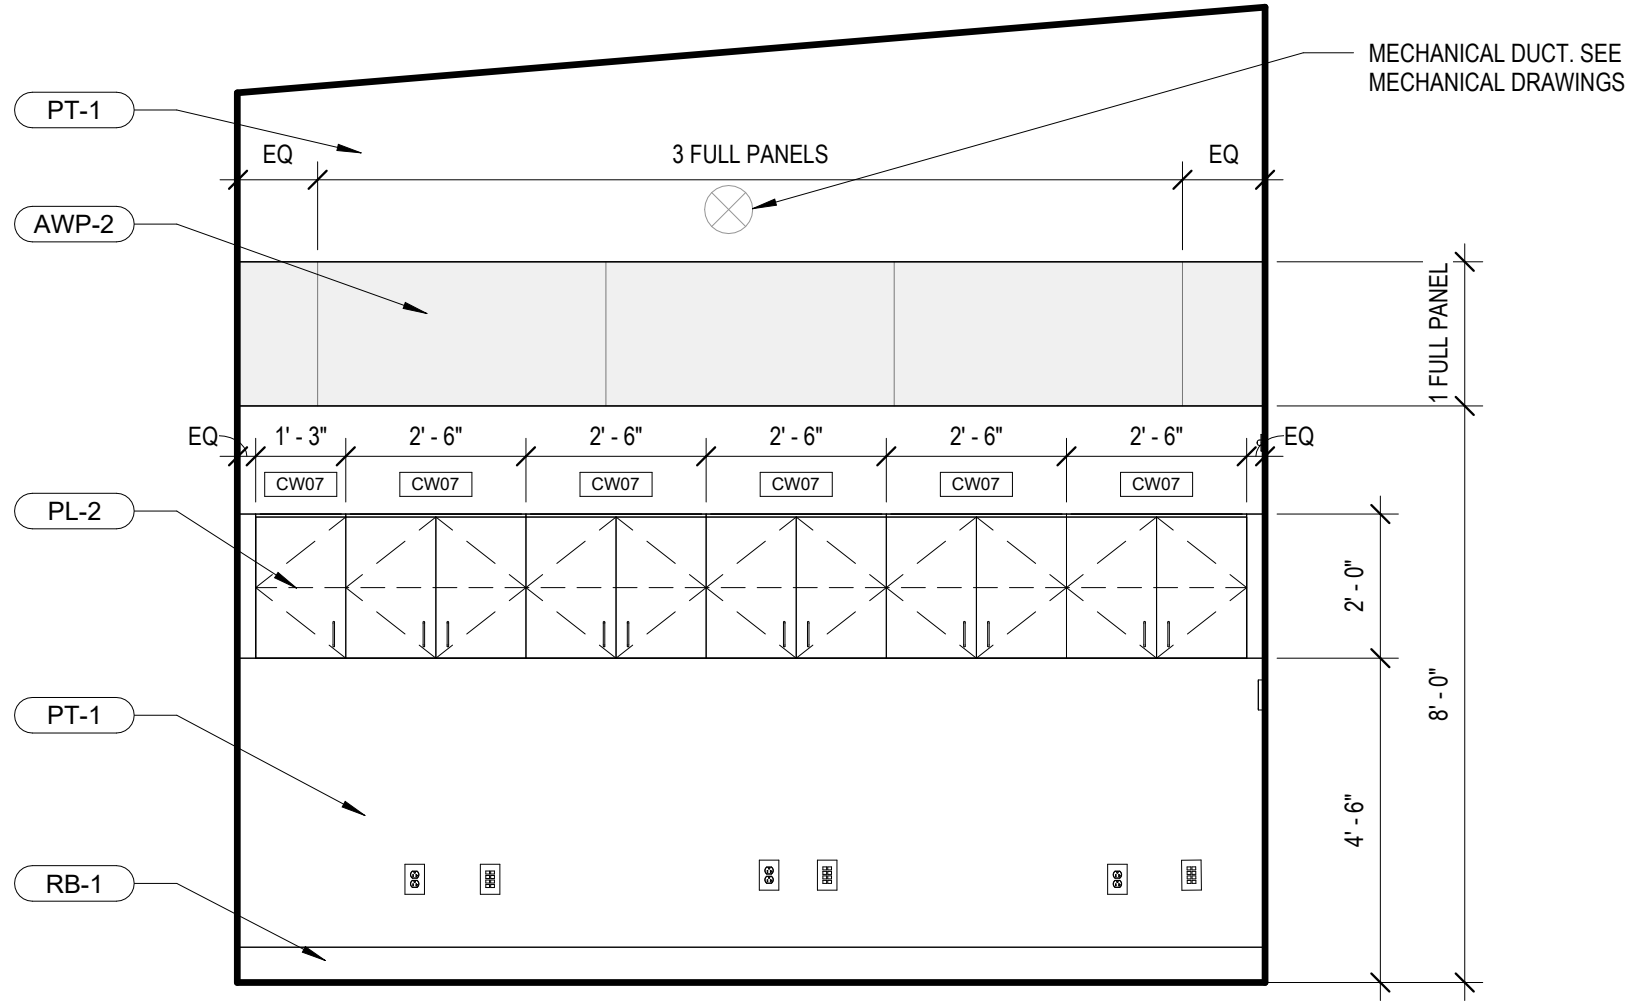

4 TOUCHDOWN SPACE (110) - EAST ELEVATION
3/8" = 1'-0"

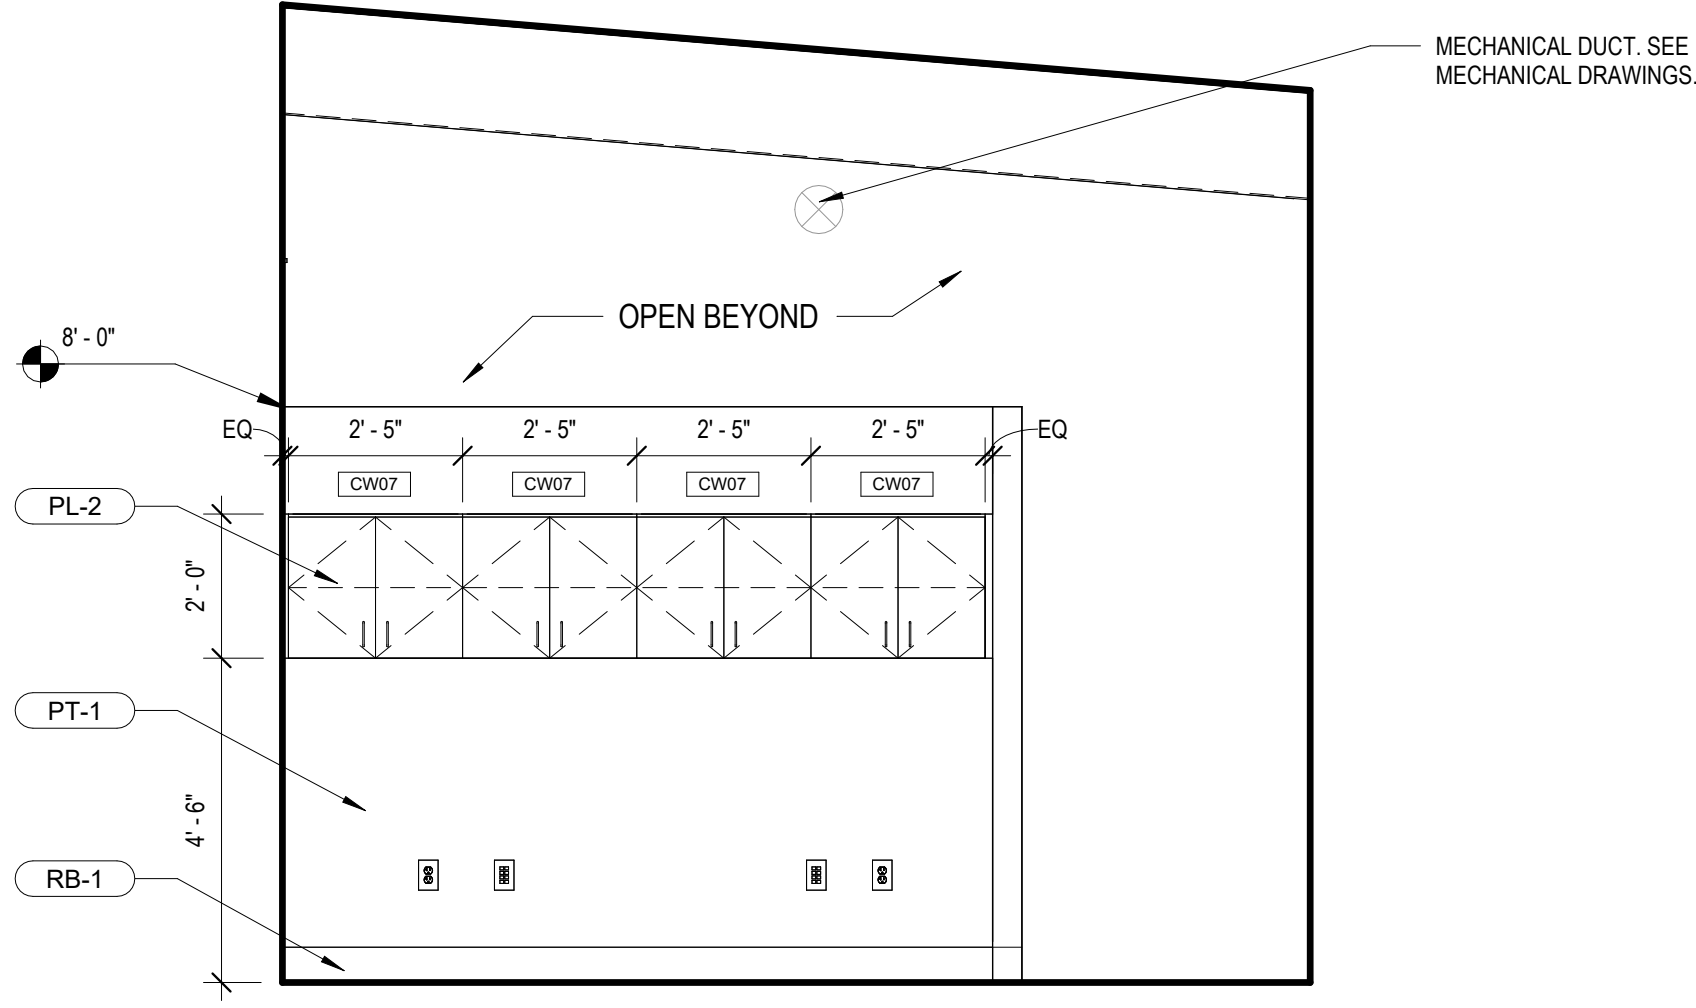

5 TOUCHDOWN SPACE (110) - WEST ELEVATION
3/8" = 1'-0"

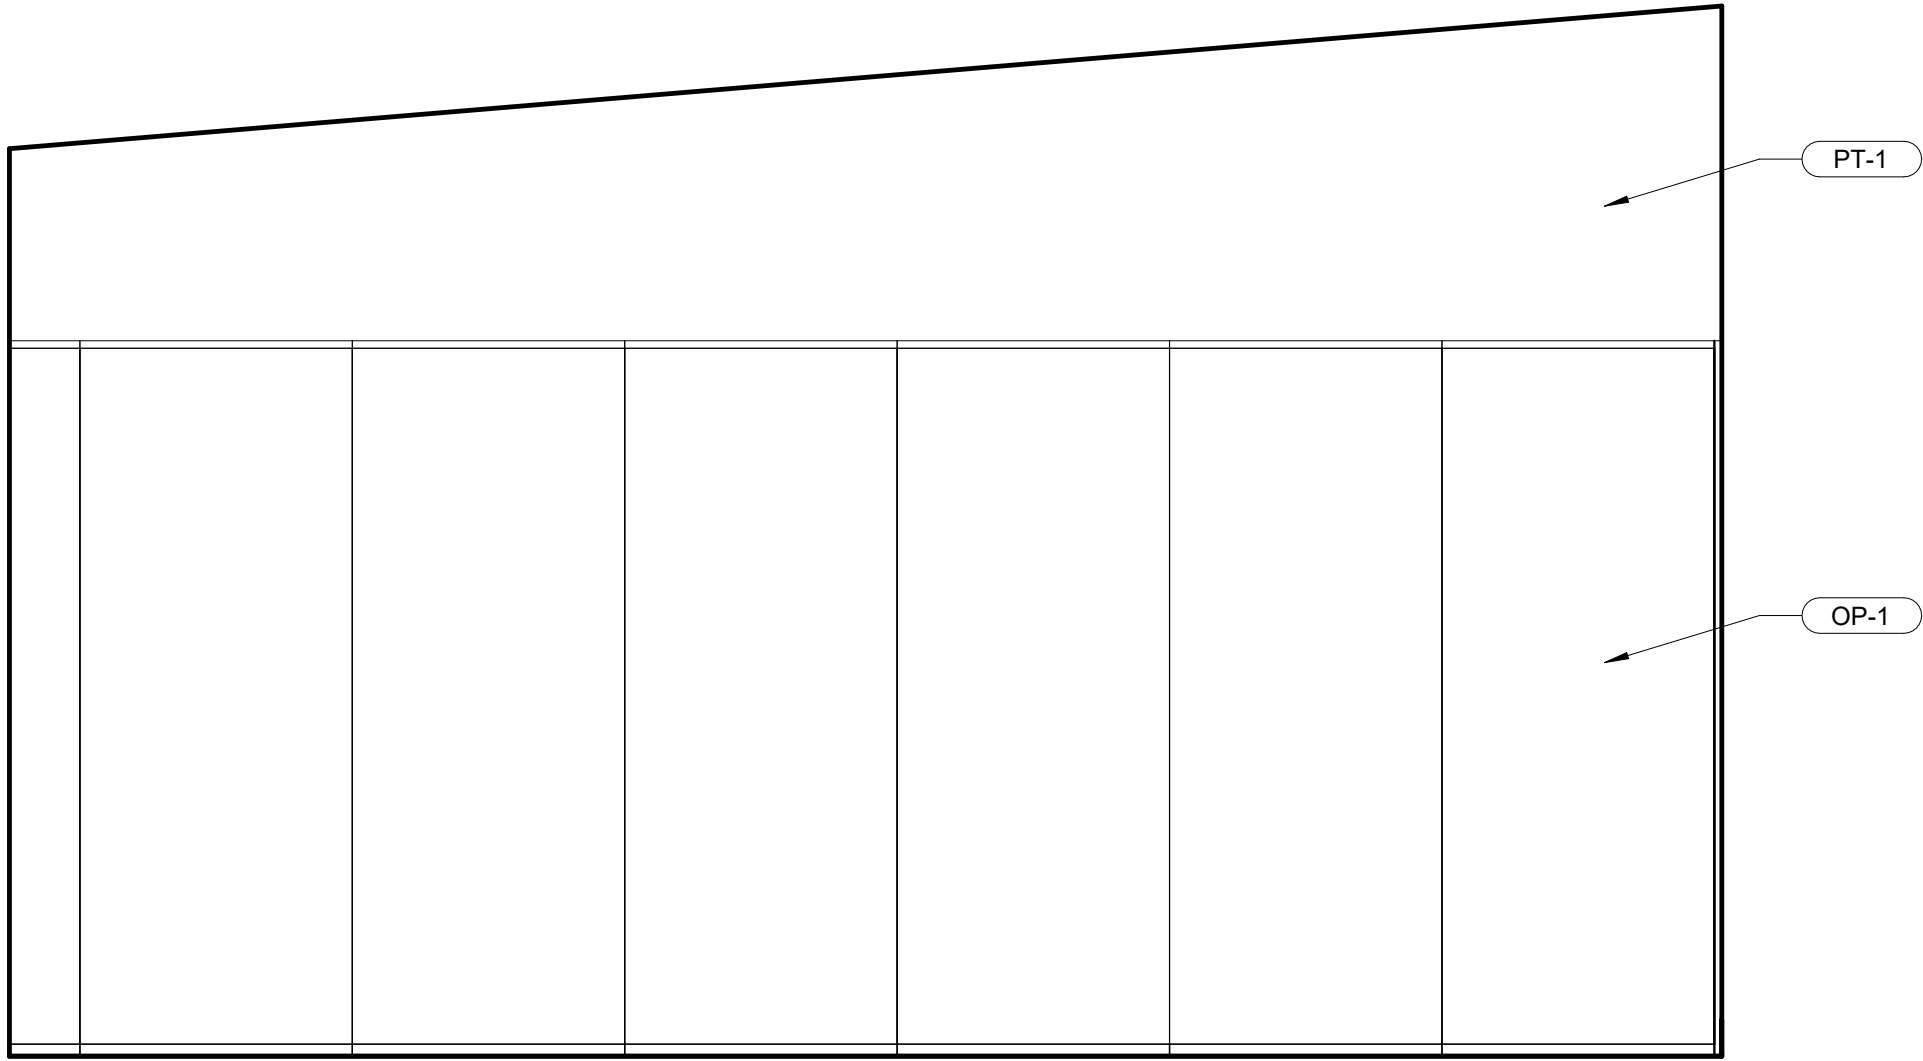

6 INTERIOR ELEVATION @ OPERABLE PARTITION
3/8" = 1'-0"

Susan Hatchell
Landscape Architecture, PLLC
711 W. North Street, Raleigh, NC 27603
p: 919-838-9600 f: 919-838-9700

Esse Architects
832 FISHING ROAD | RALEIGH, NORTH CAROLINA 27608


INTERIOR
ELEVATIONS


LAKE MYRA COUNTY PARK
Wake County, NC

REVISIONS

Date: 07/27/26


PC-A405

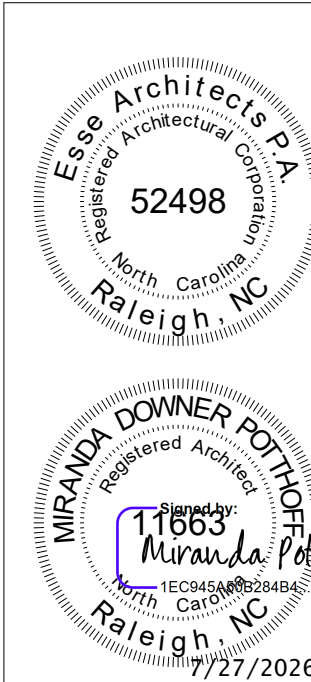

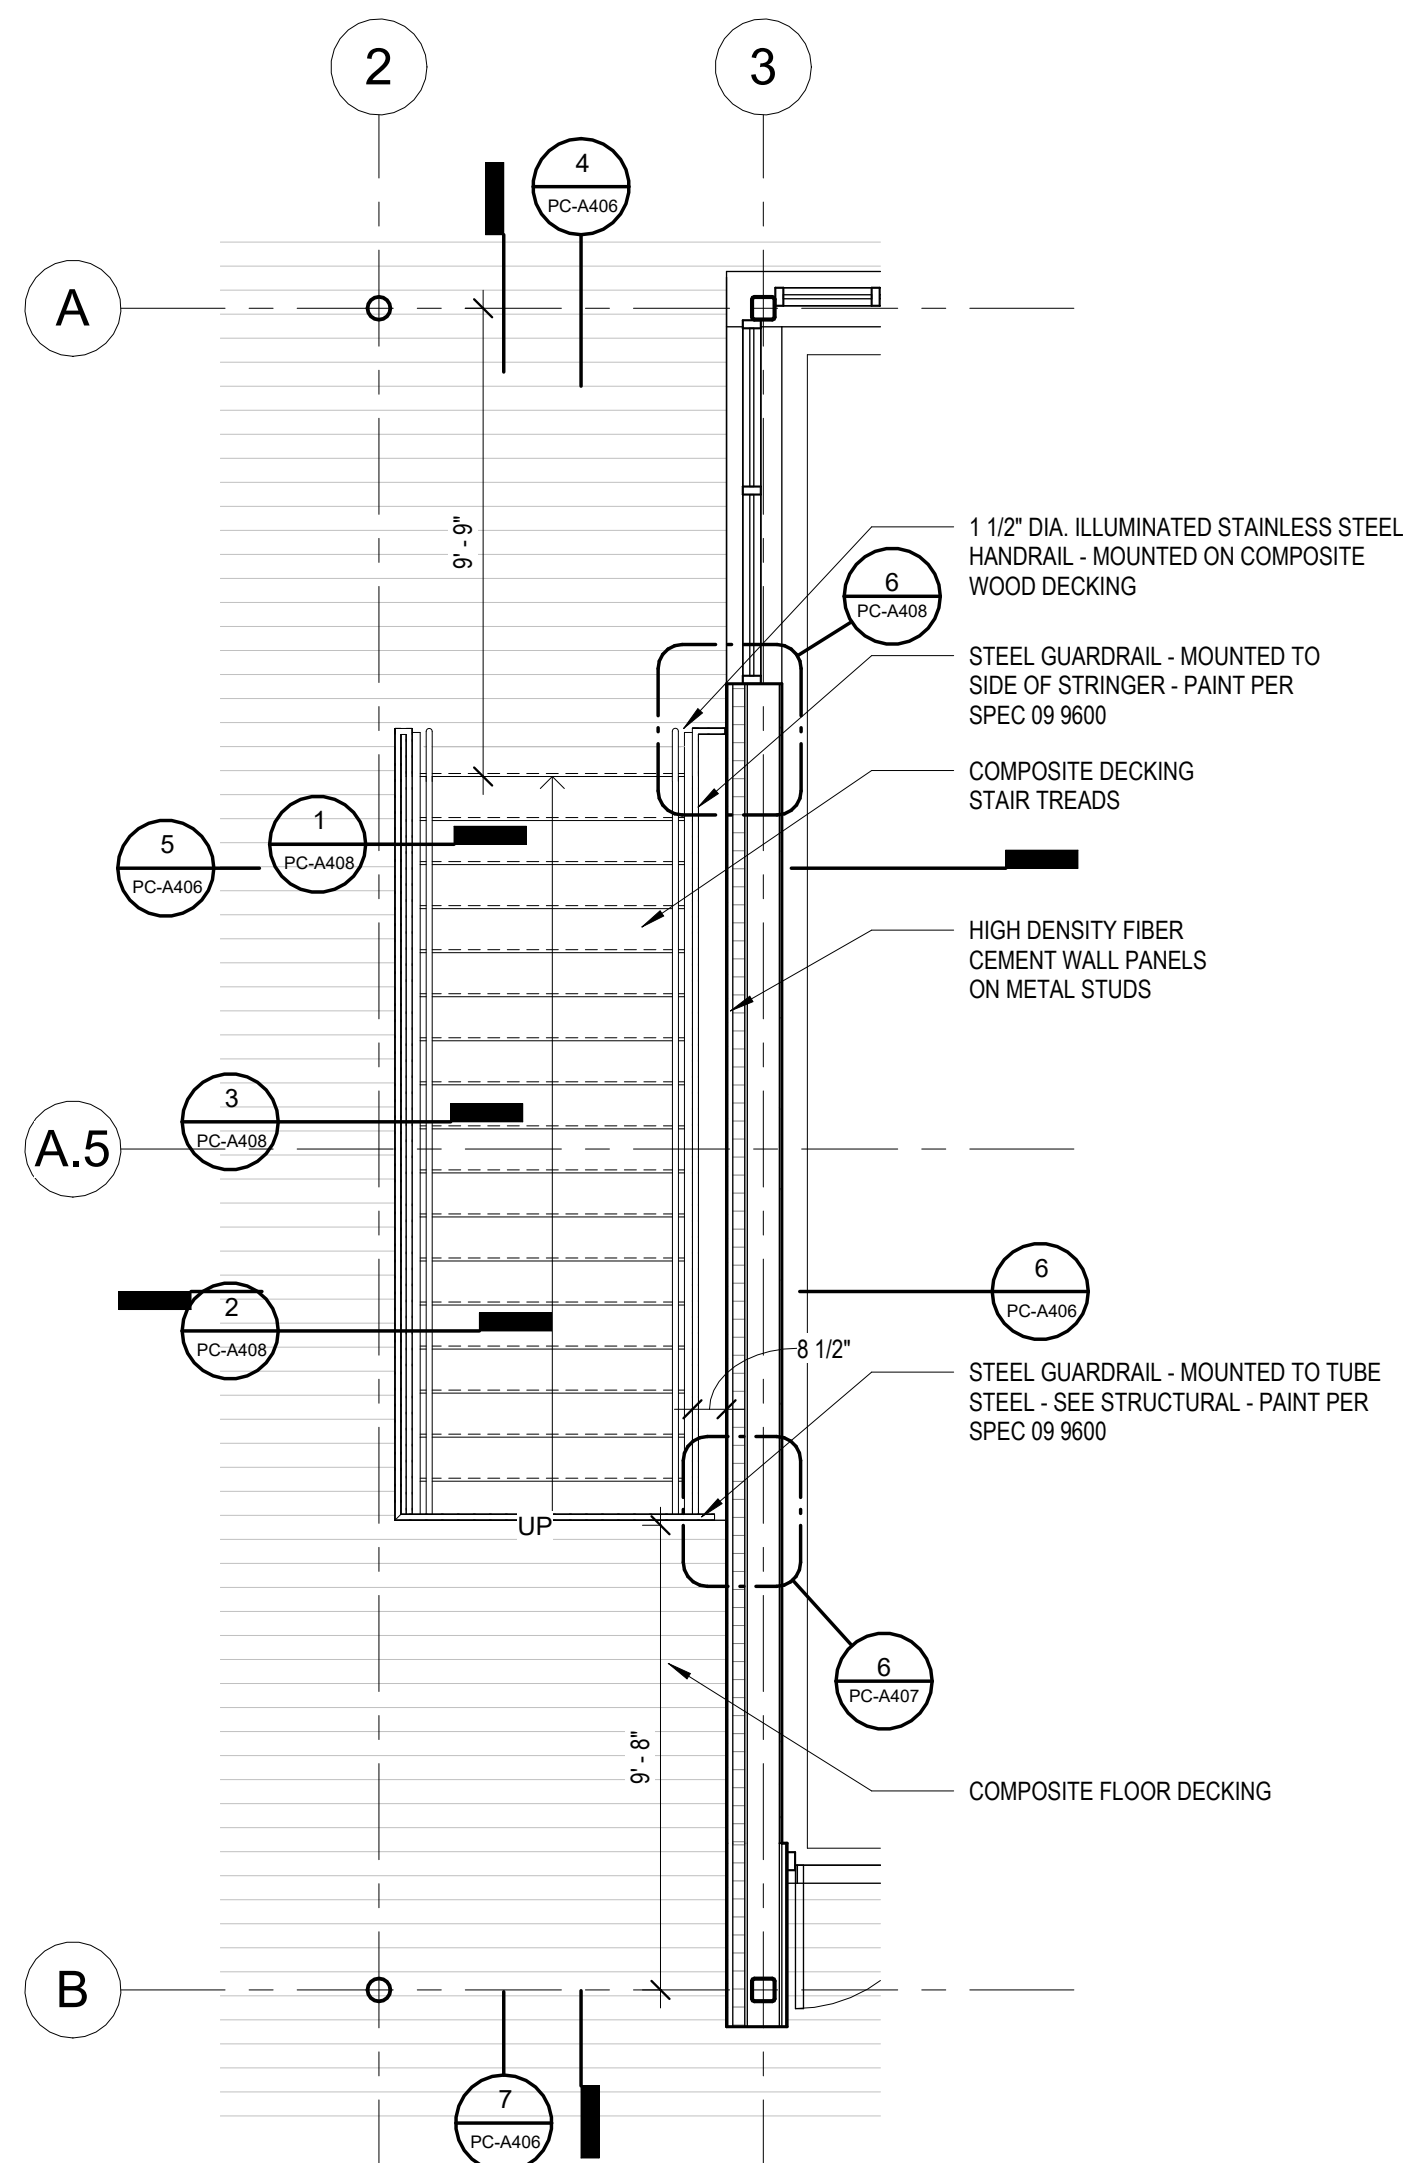



1
PC-A406
1/4" = 1'-0"

STAIR 1 - ENLARGED PLAN - UPPER LEVEL

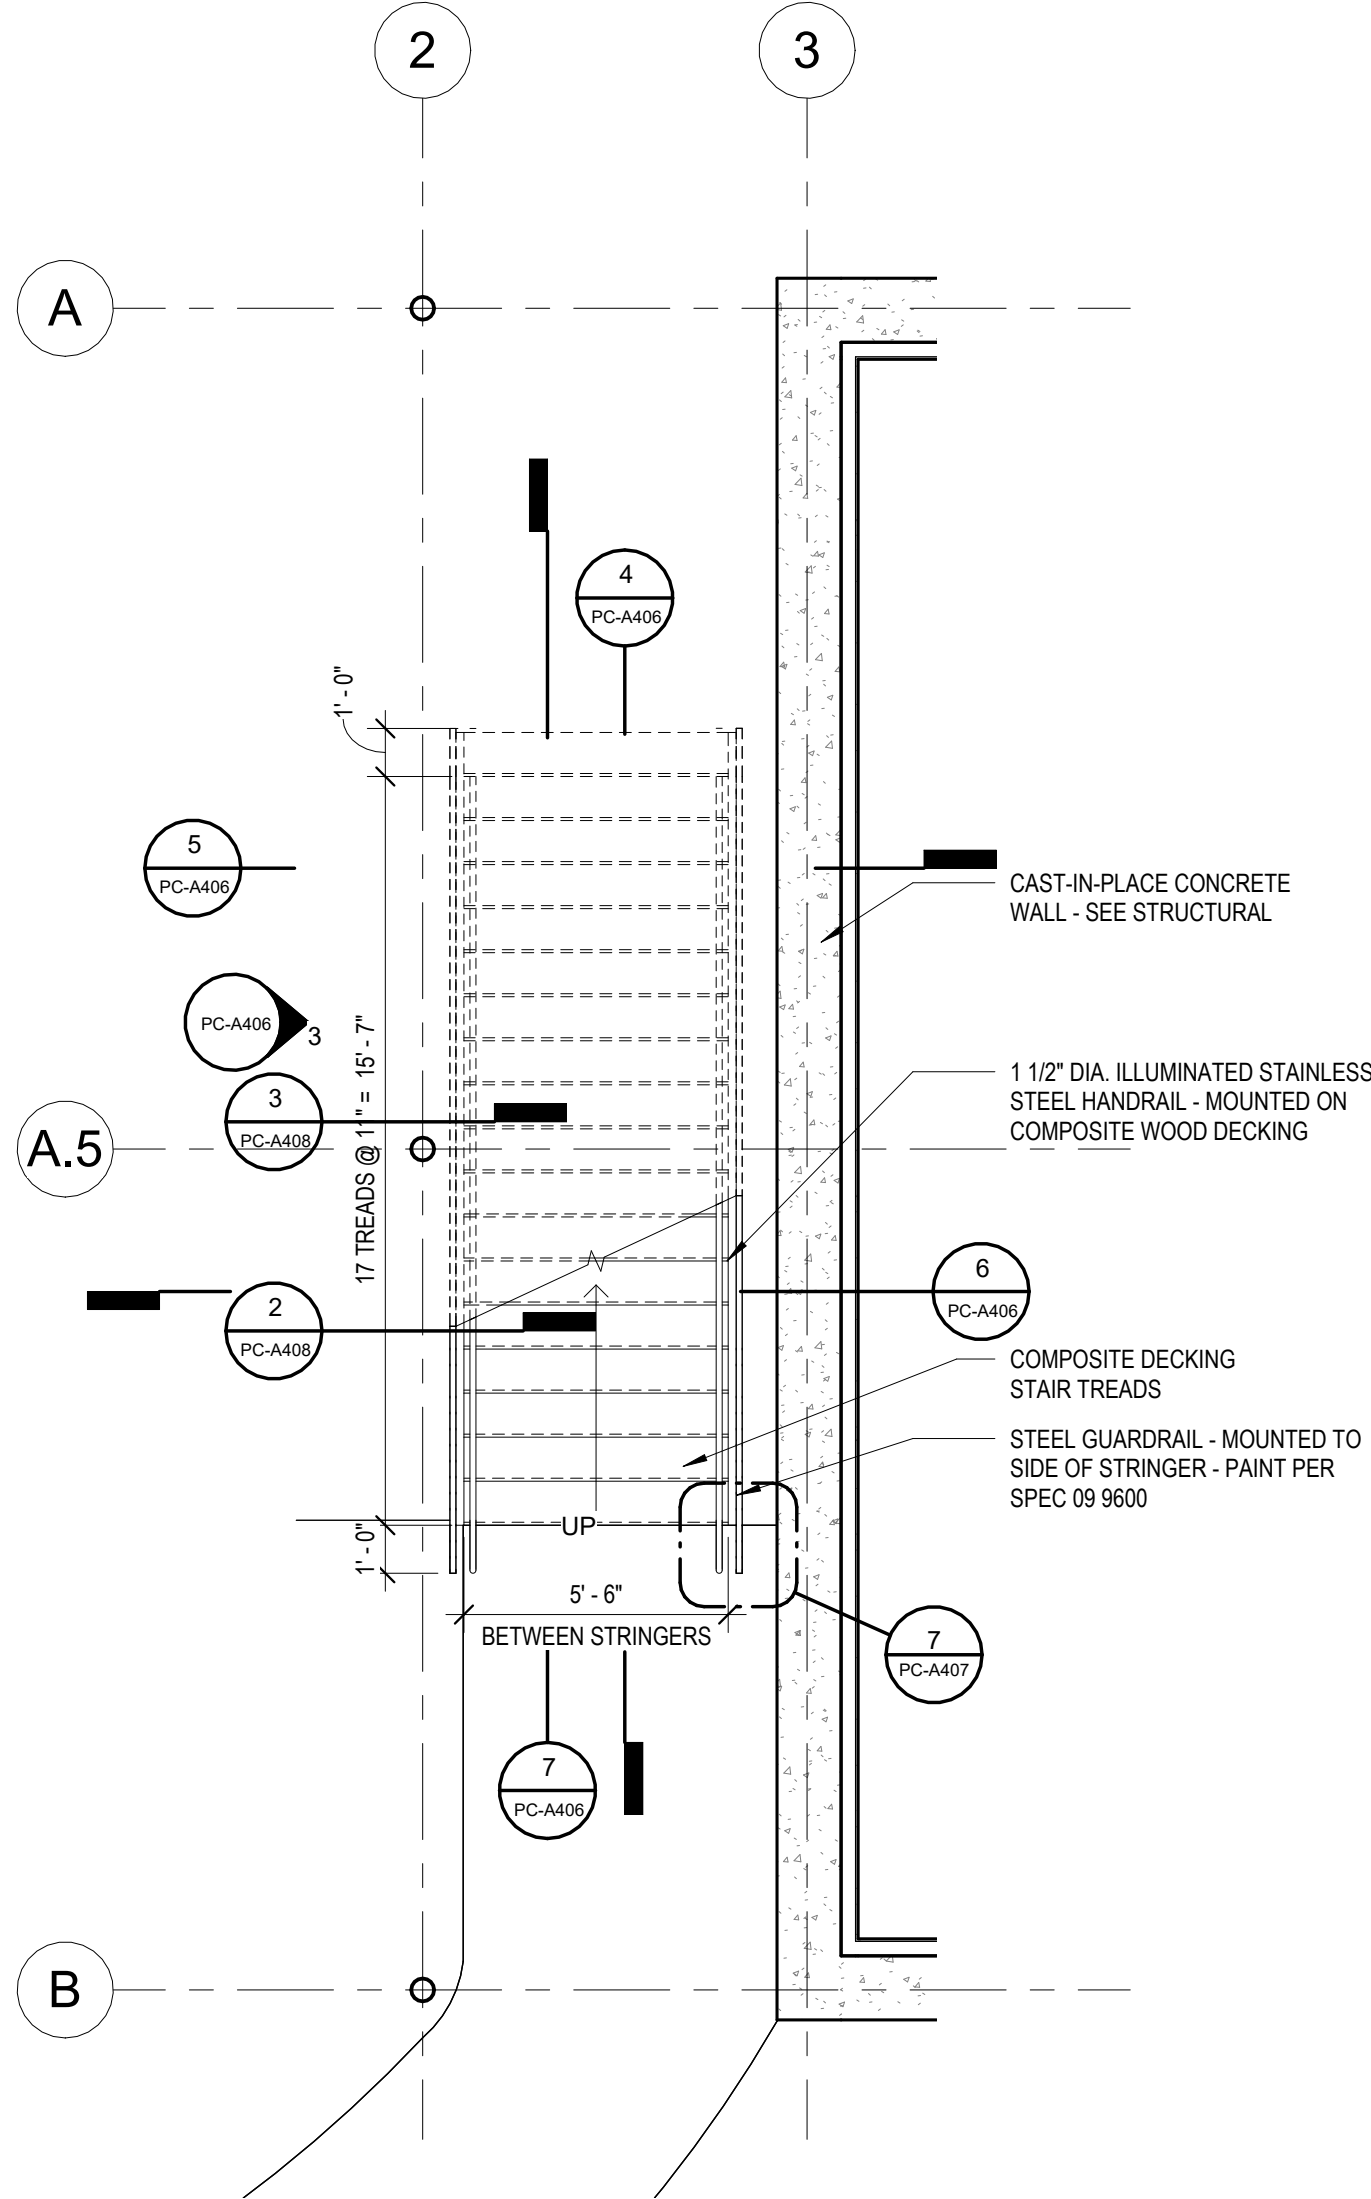


2
PC-A406
1/4" = 1'-0"

STAIR 1 - ENLARGED PLAN - LOWER LEVEL

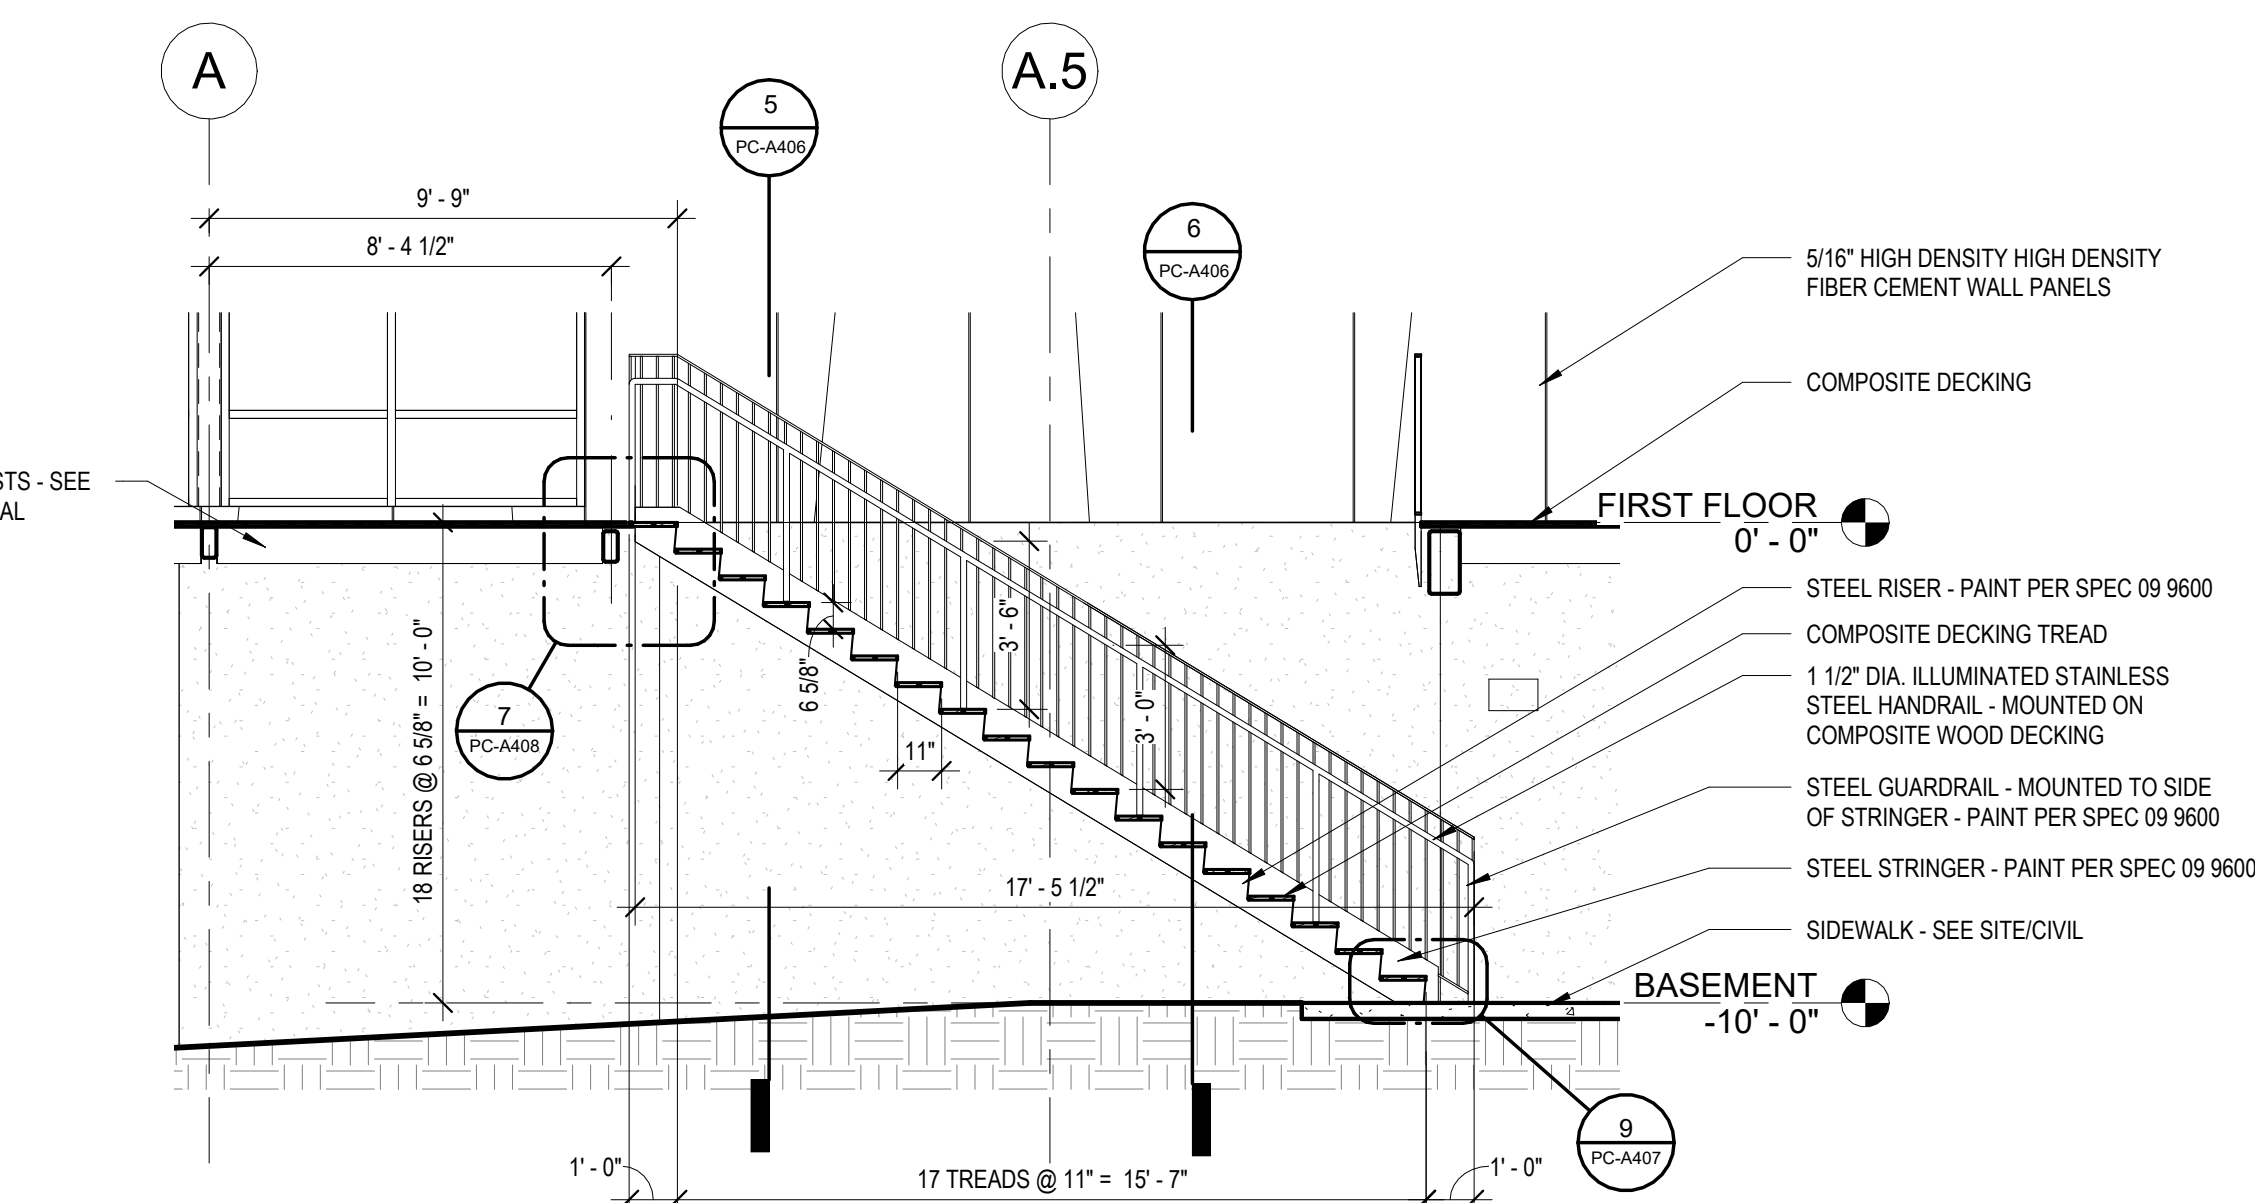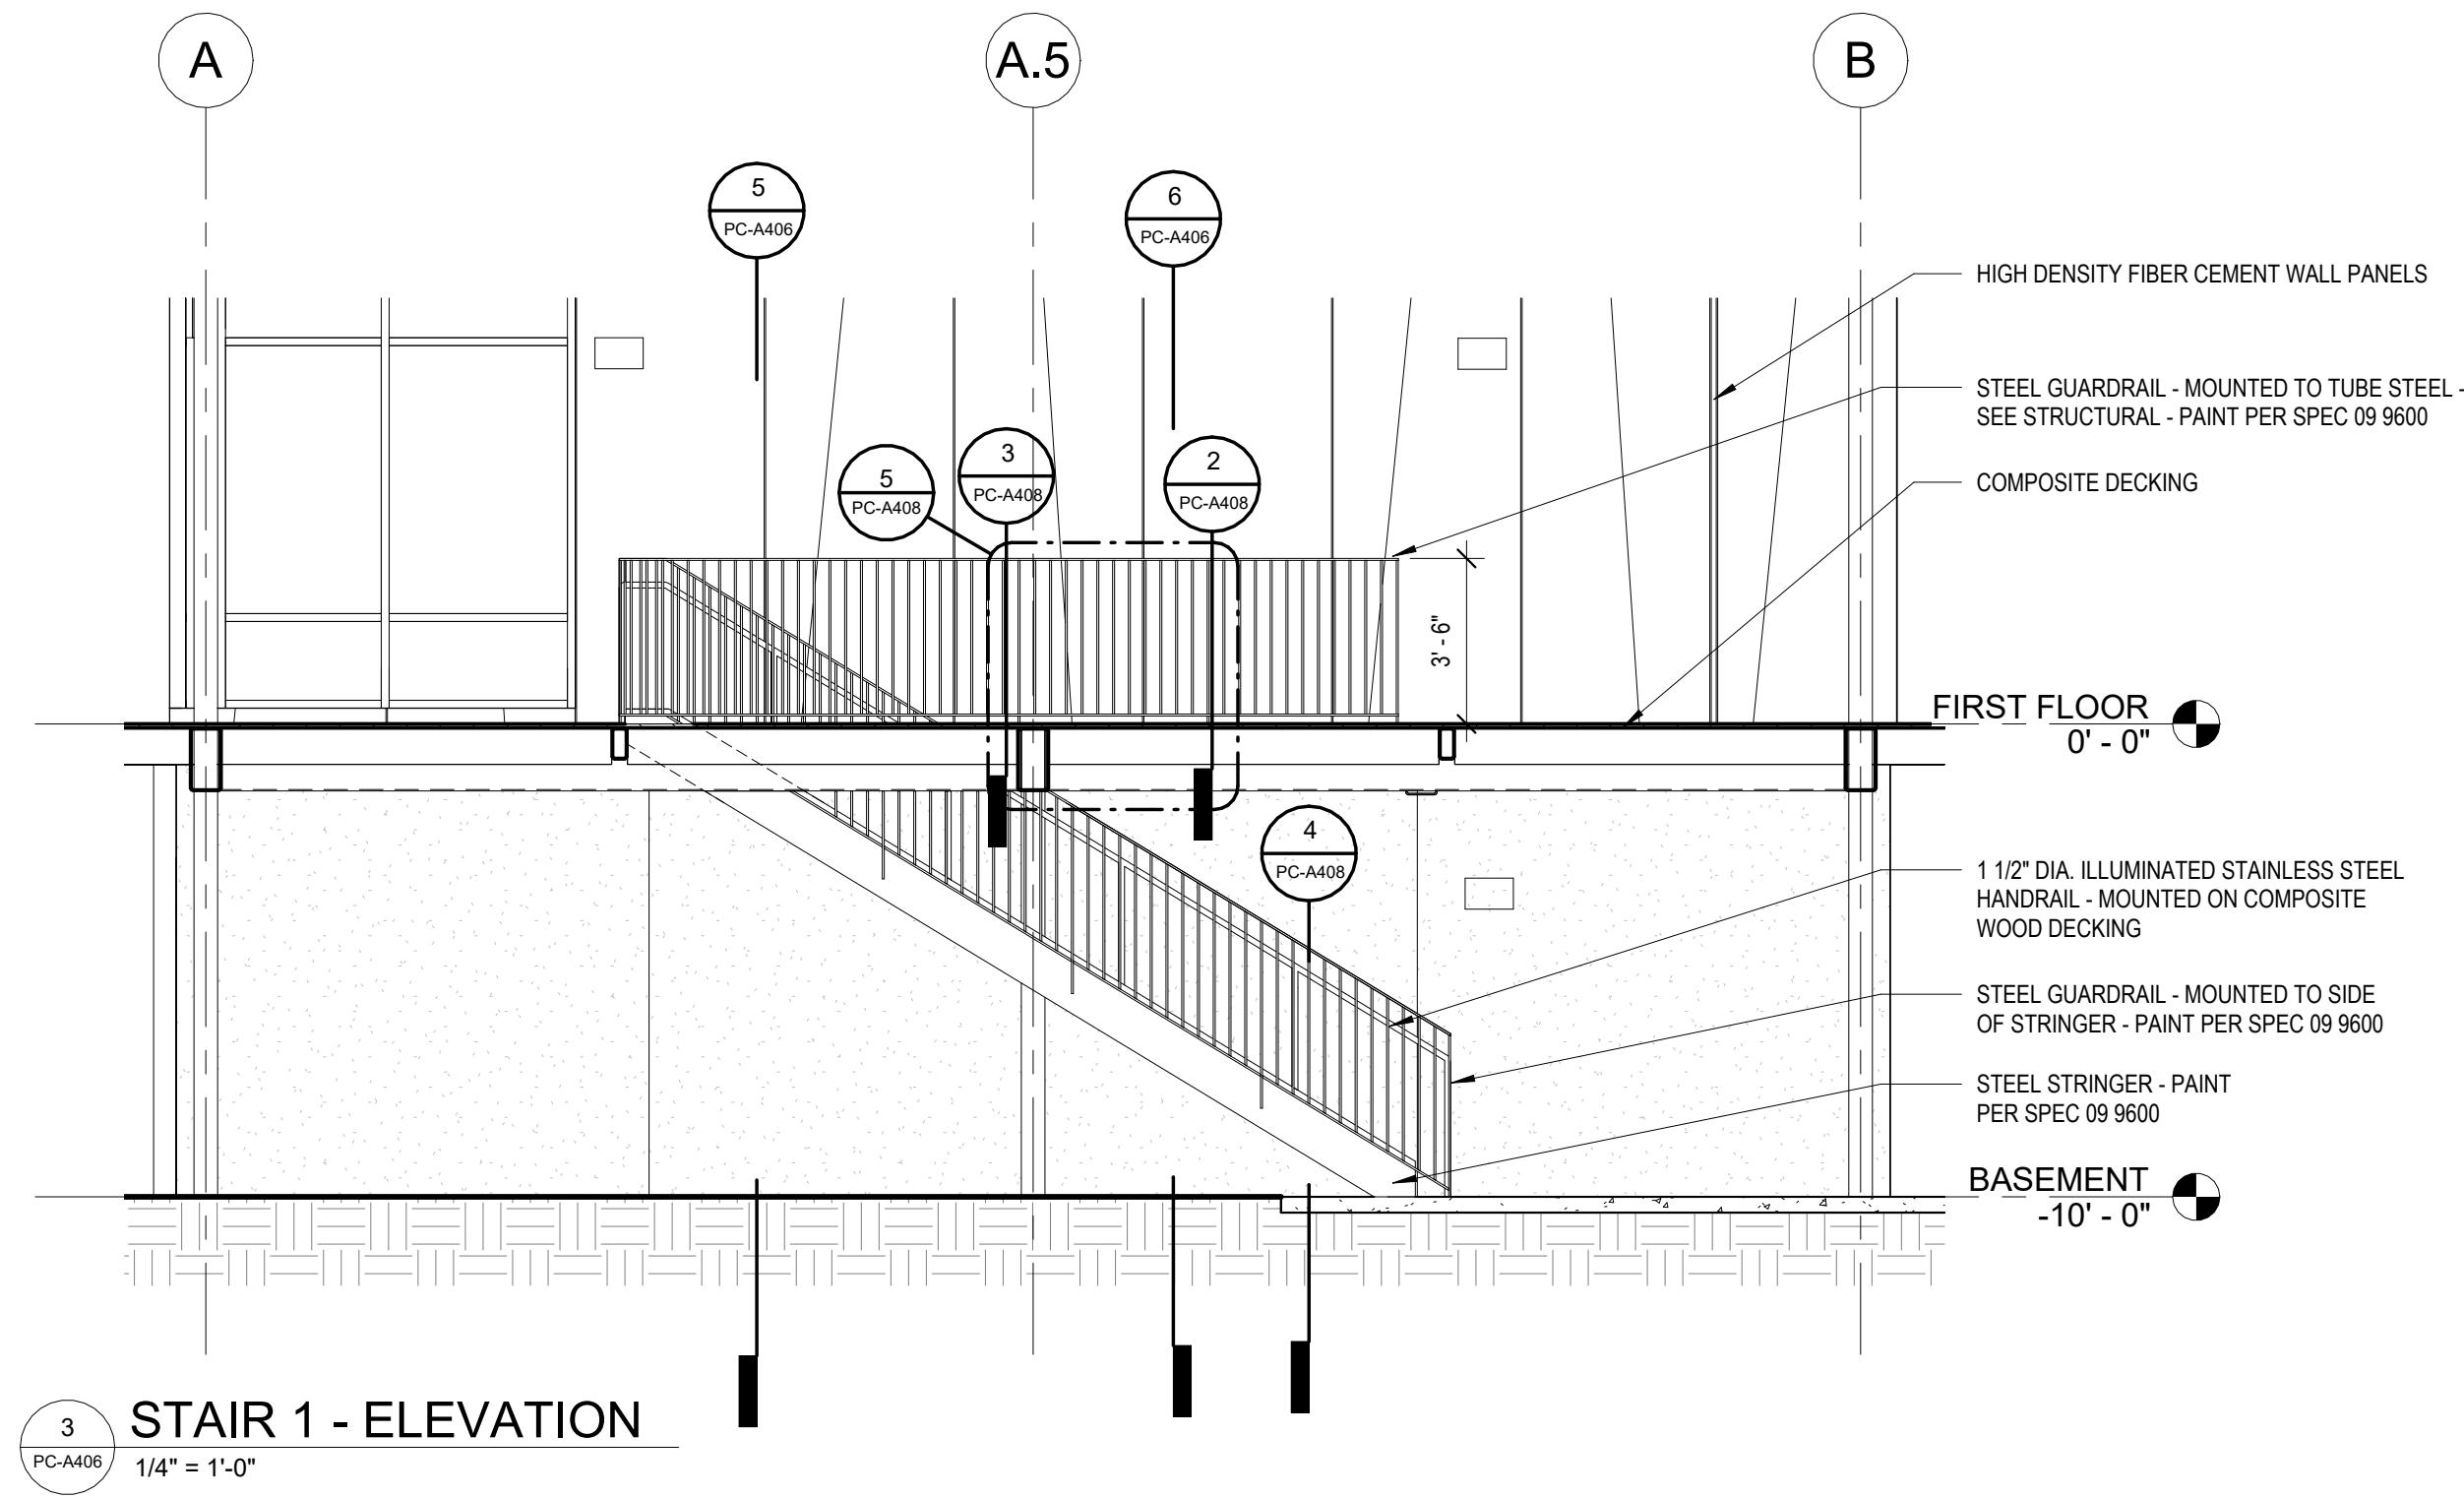


4
PC-A406
1/4" = 1'-0"

STAIR 1 - SECTION 1

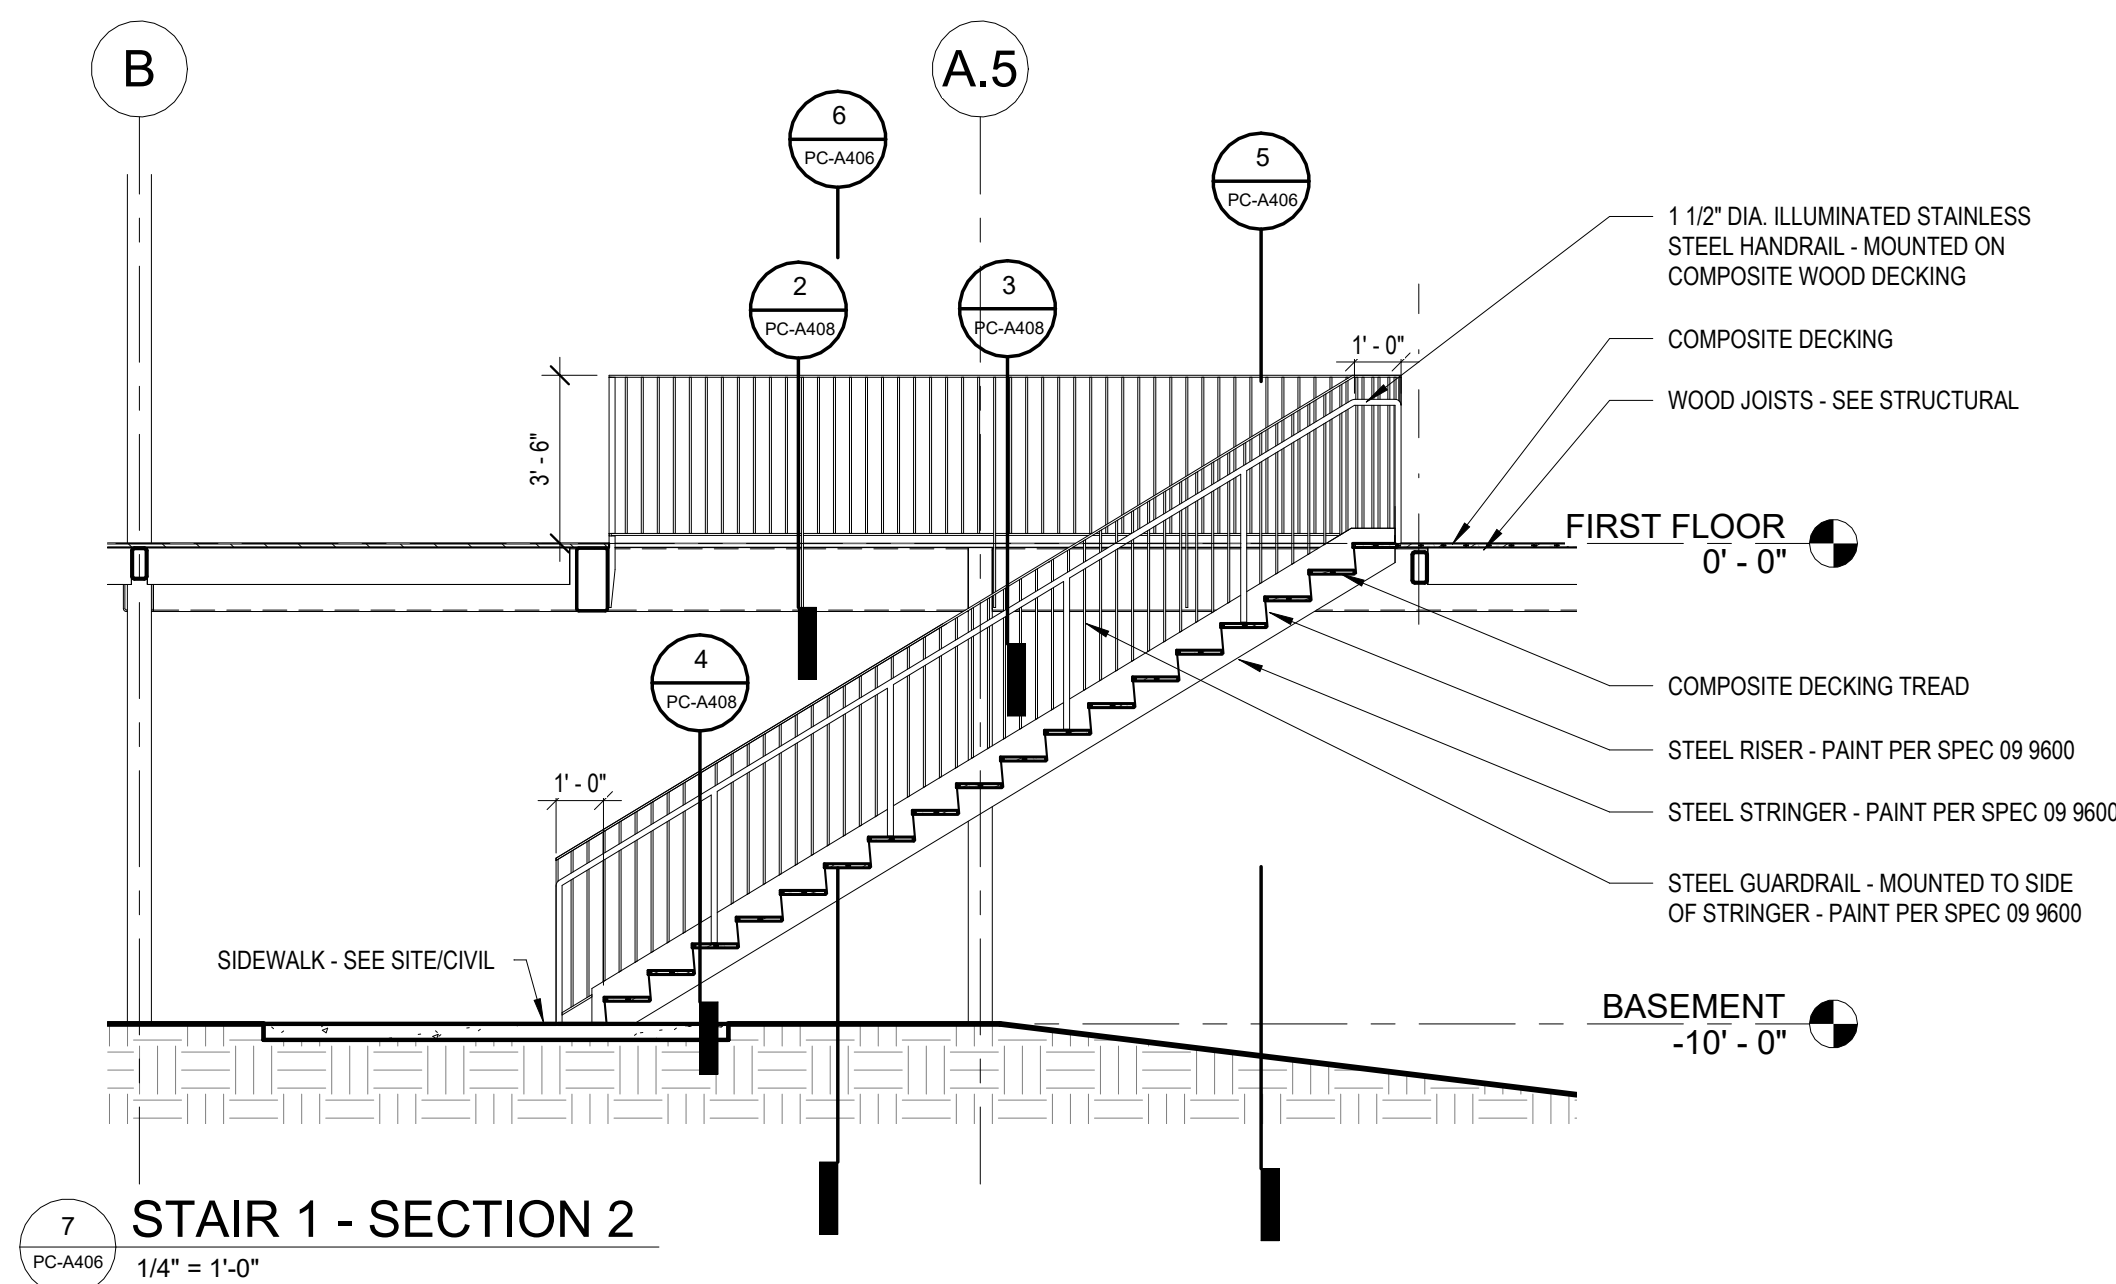


7
PC-A406
1/4" = 1'-0"

STAIR 1 - SECTION 2

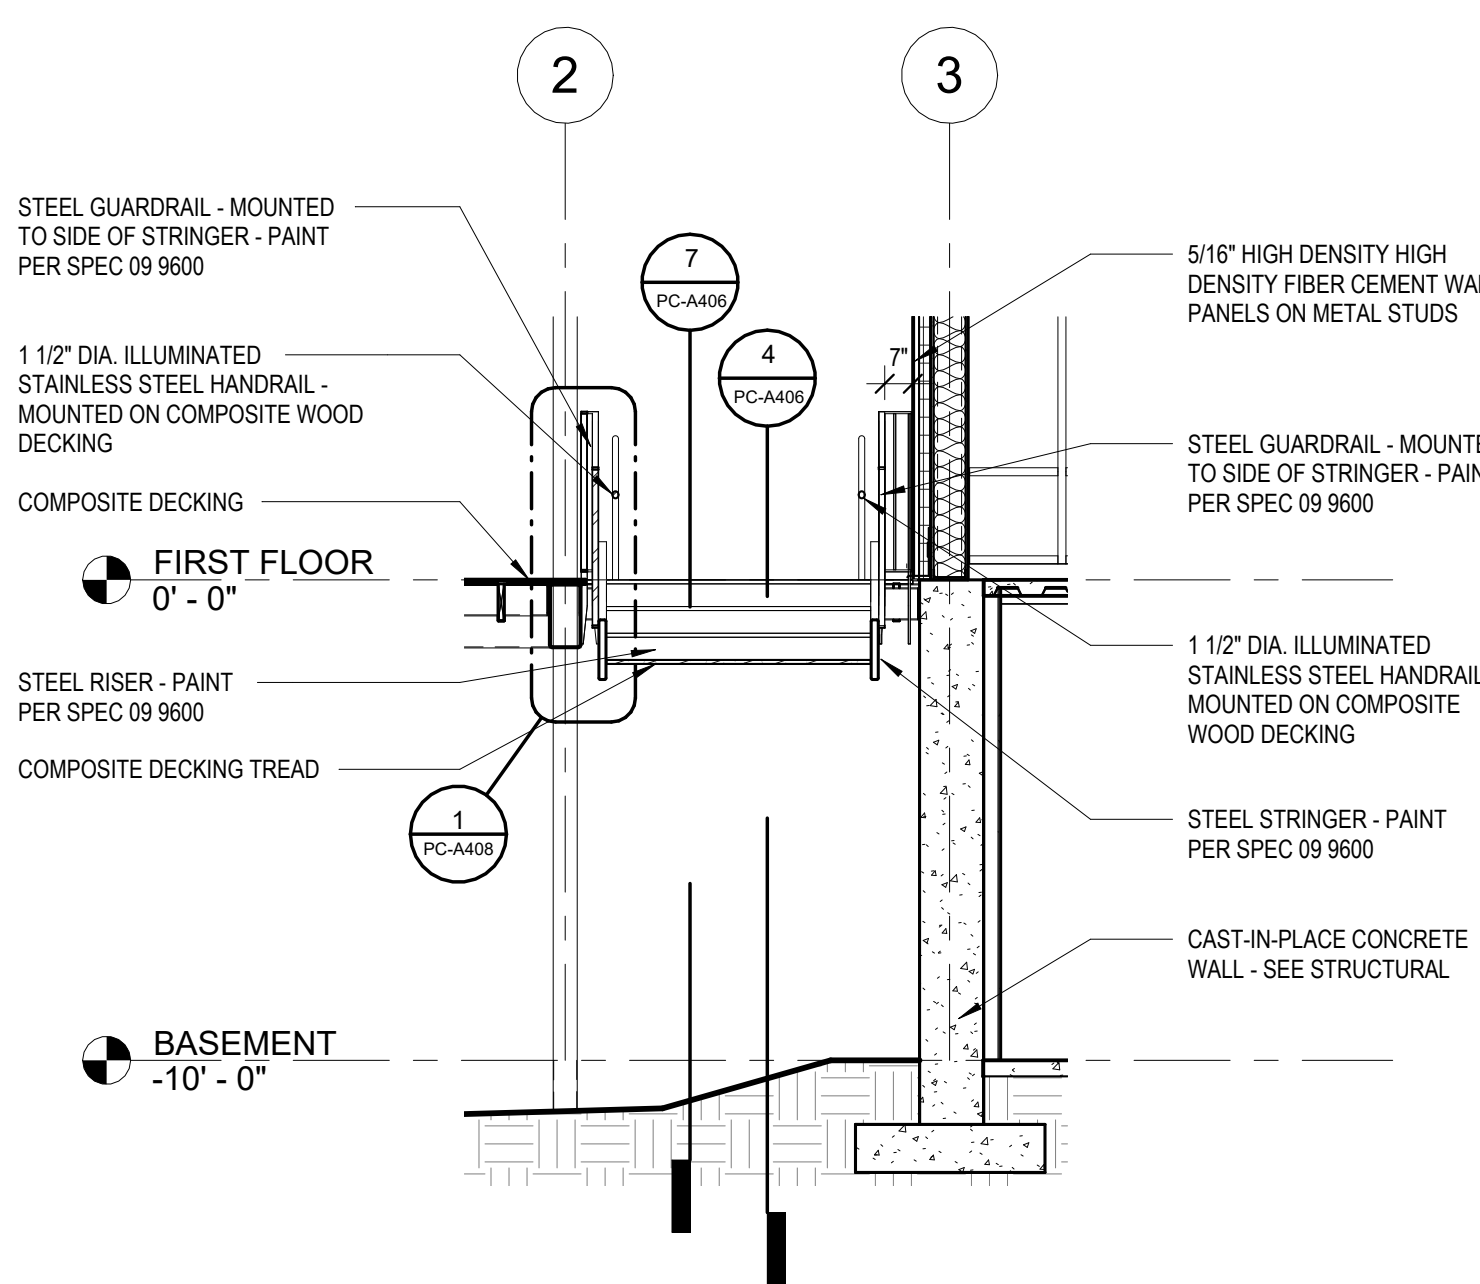

5
PC-A406
1/4" = 1'-0"

STAIR 1 - SECTION 3

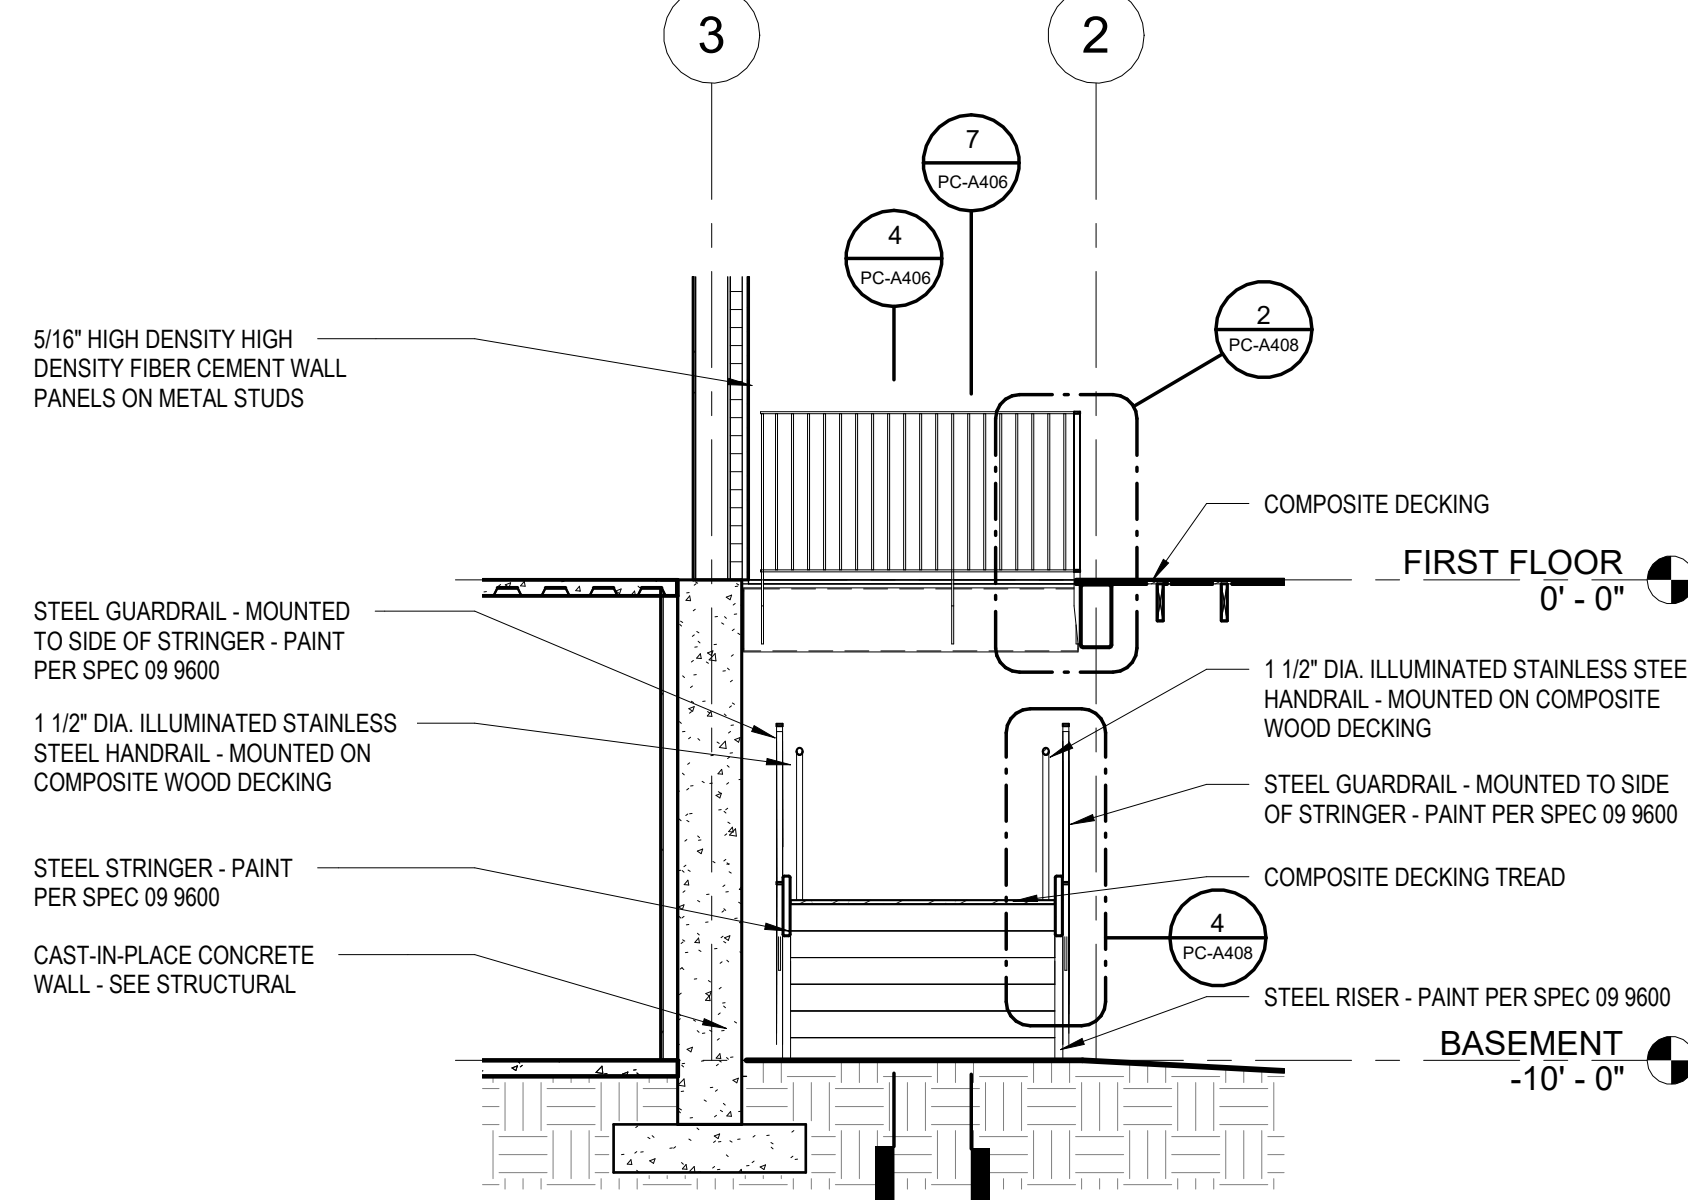

6
PC-A406
1/4" = 1'-0"

STAIR 1 - SECTION 4

Susan
Hatchell
Landscape Architecture, PLLC
711 W. North Street, Raleigh, NC 27603
p: 919-838-9600 f: 919-838-9700

Esse
Architects
832 PERSHING ROAD | RALEIGH, NORTH CAROLINA 27608


ENLARGED STAIR
PLANS AND DETAILS

LAKE MYRA COUNTY PARK
Wake County, NC


REVISIONS

Date: 07/27/26


PC-A406

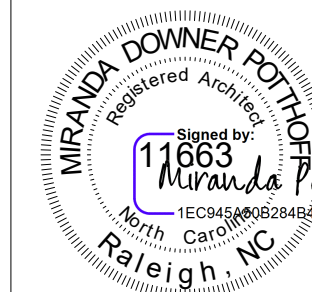


7/27/2026

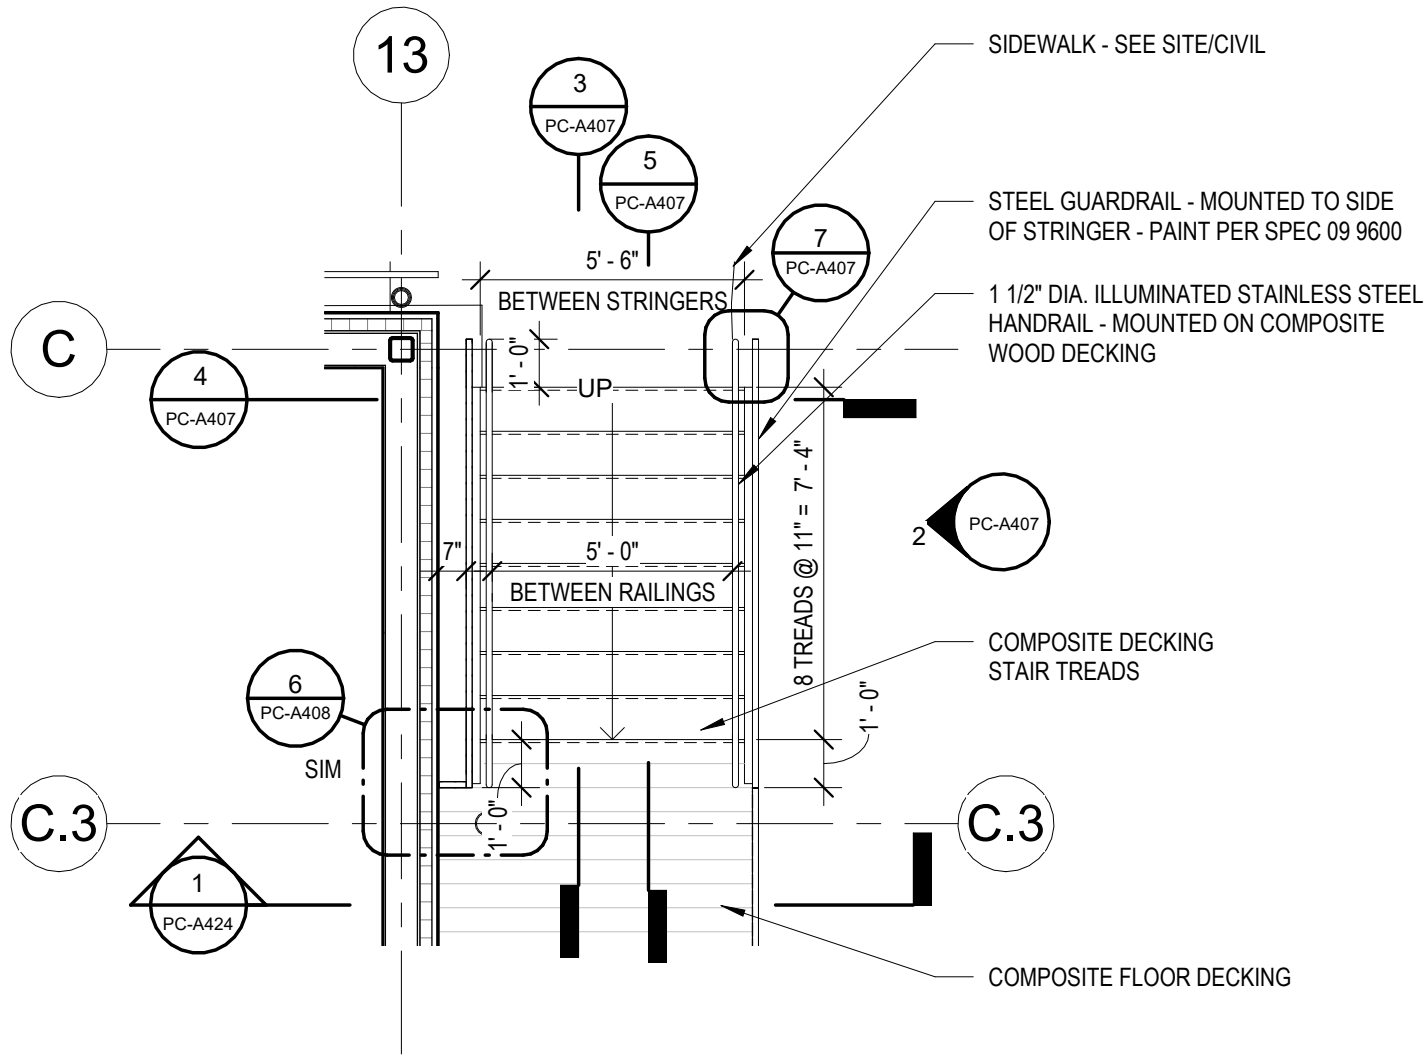


1 STAIR 3 - ENLARGED PLAN
1/4" = 1'-0"

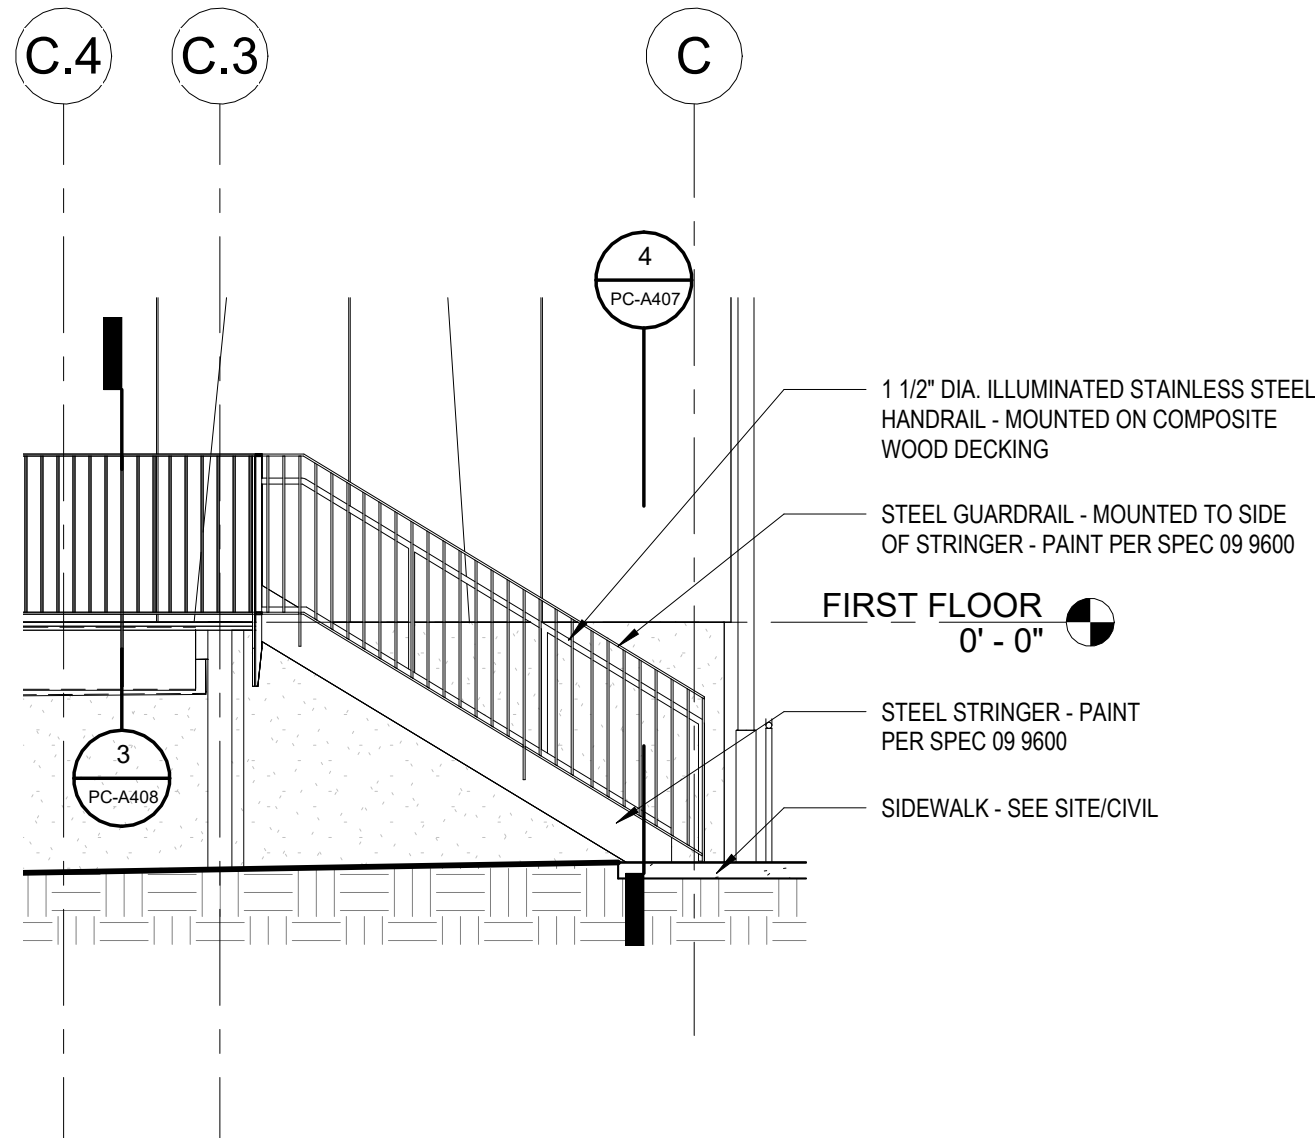


2 STAIR 3 - ELEVATION
1/4" = 1'-0"

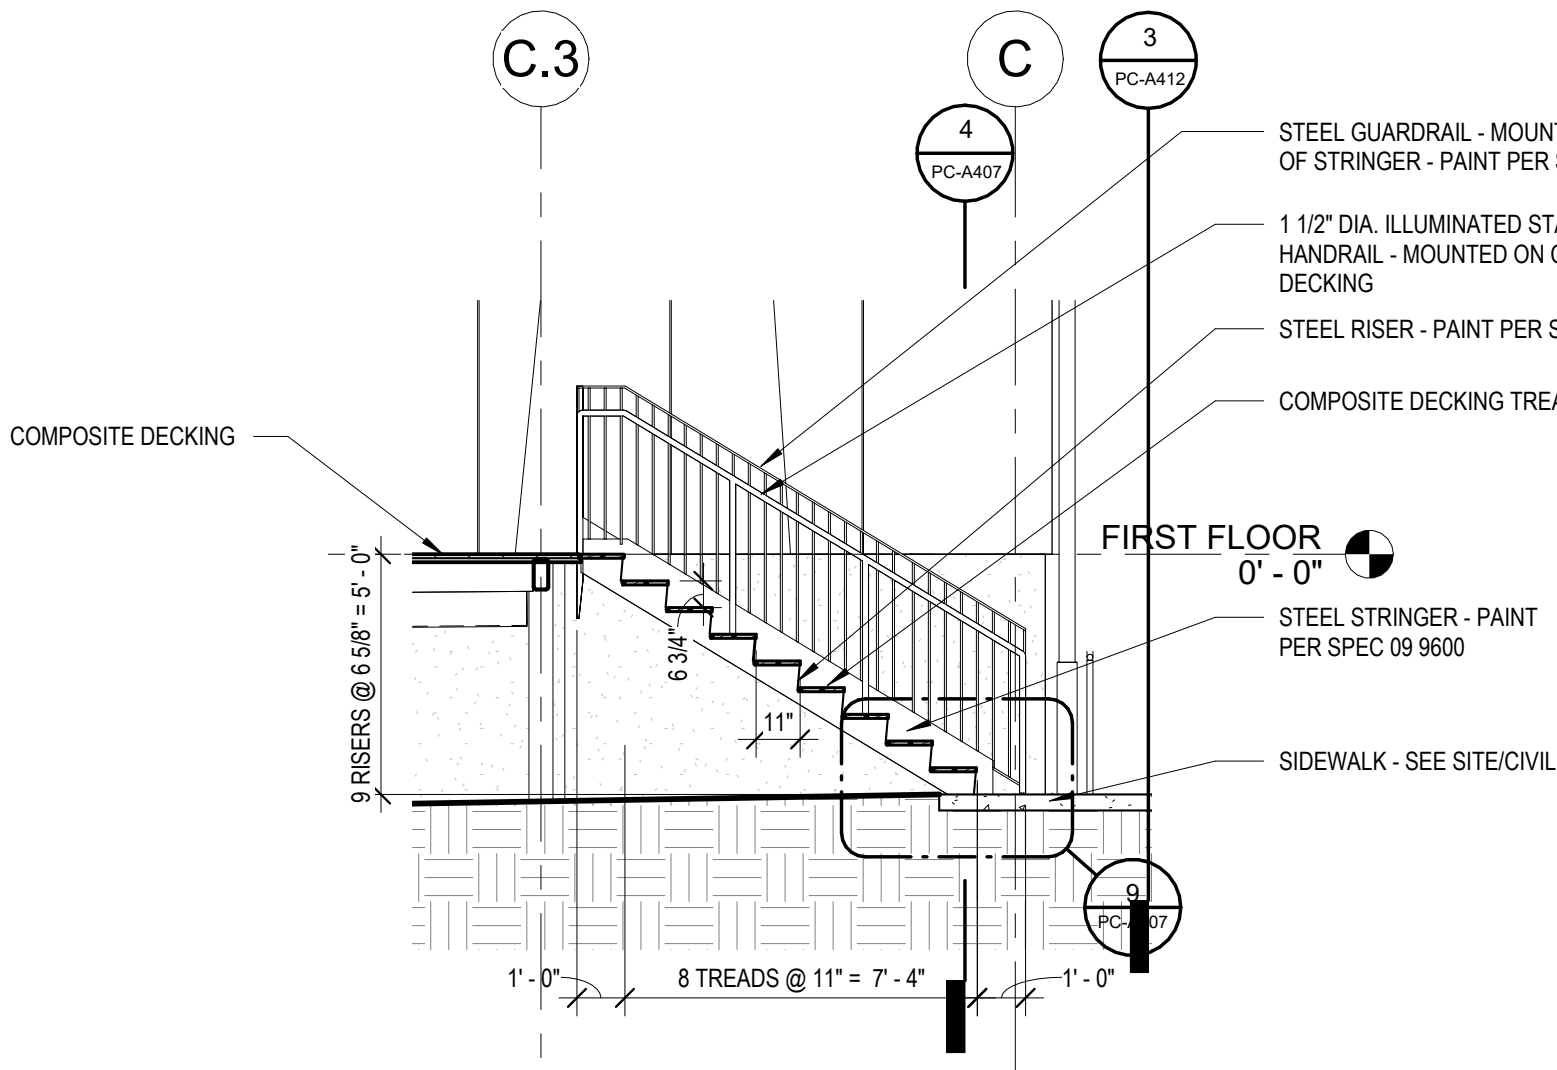


3 STAIR 3 - SECTION
1/4" = 1'-0"

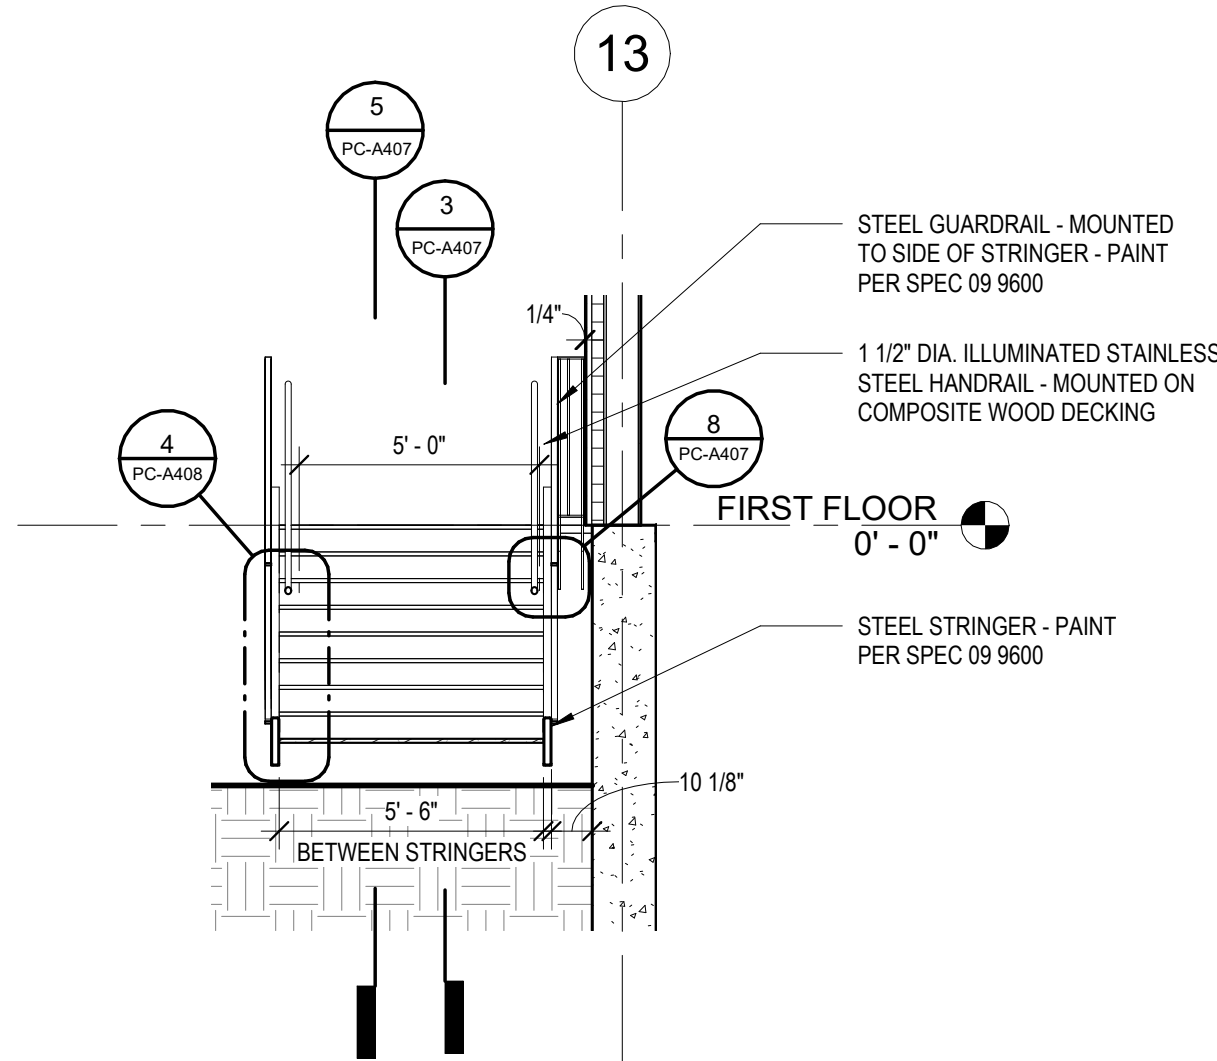


4 STAIR 3 - SECTION 2
1/4" = 1'-0"

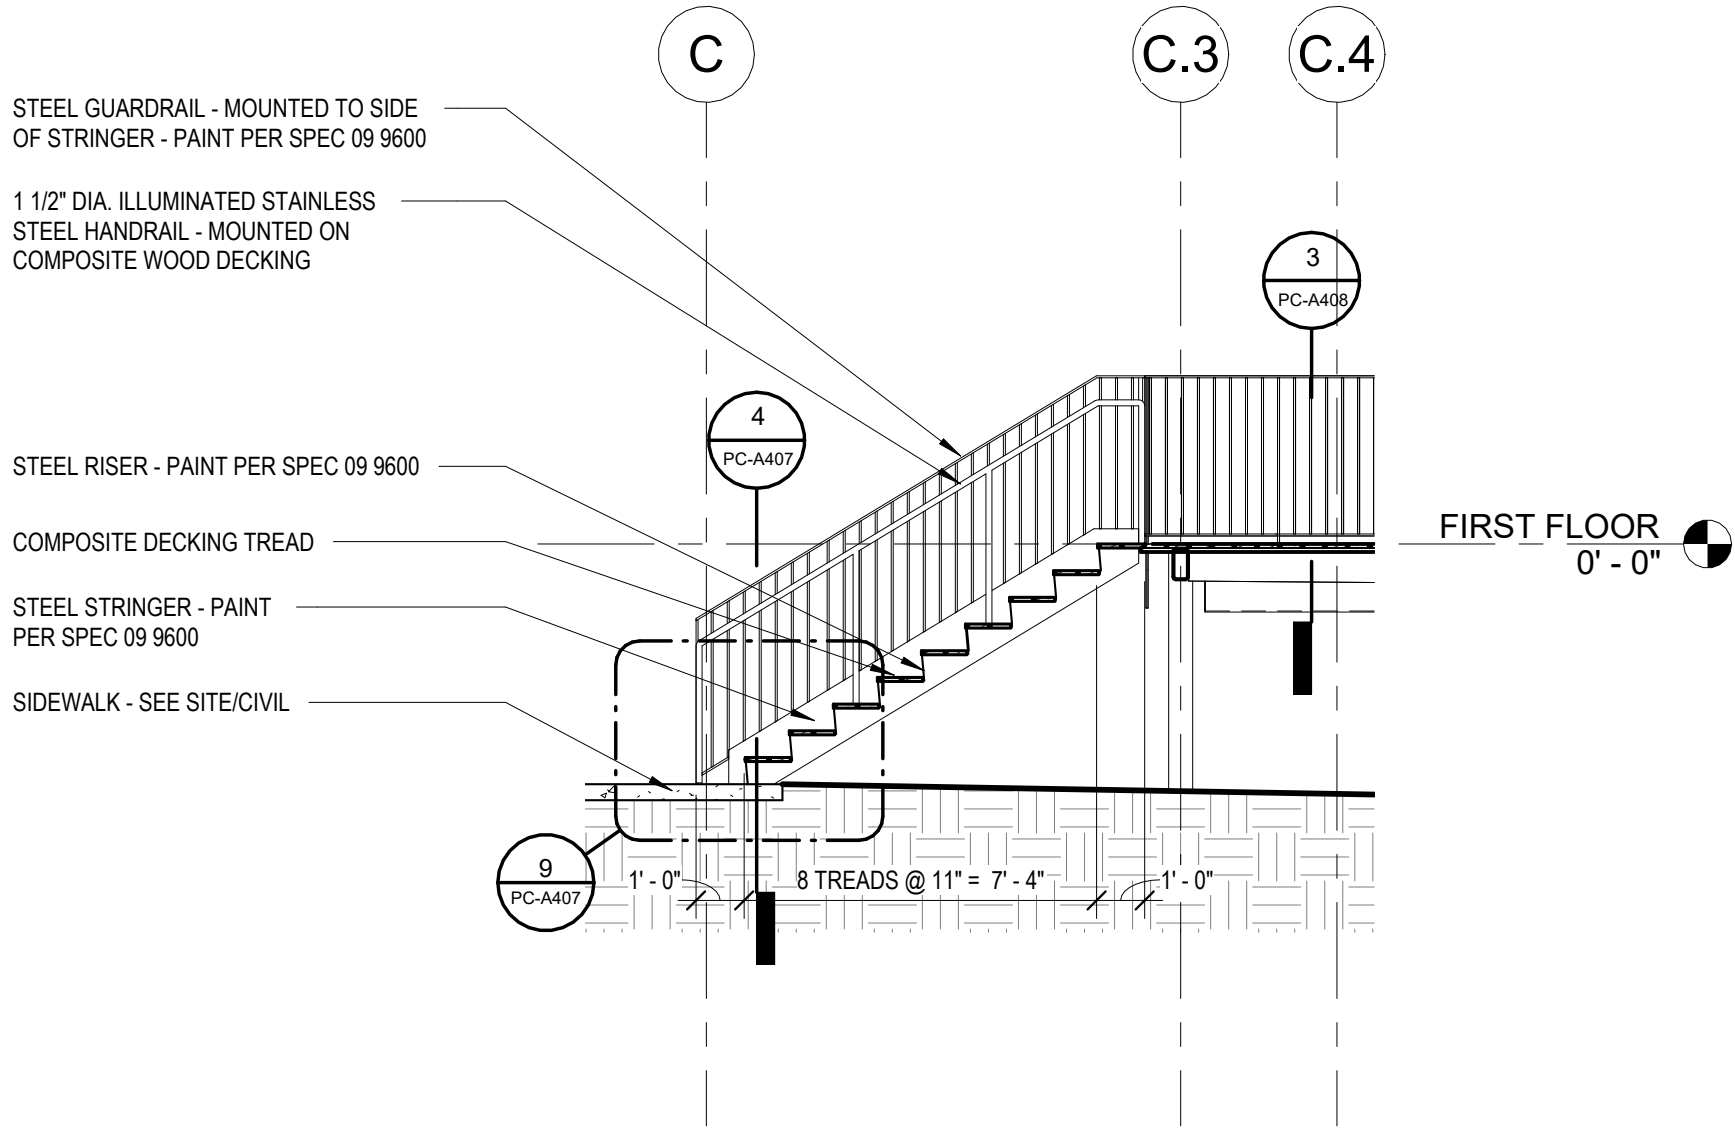


5 STAIR 3 - SECTION 3
1/4" = 1'-0"

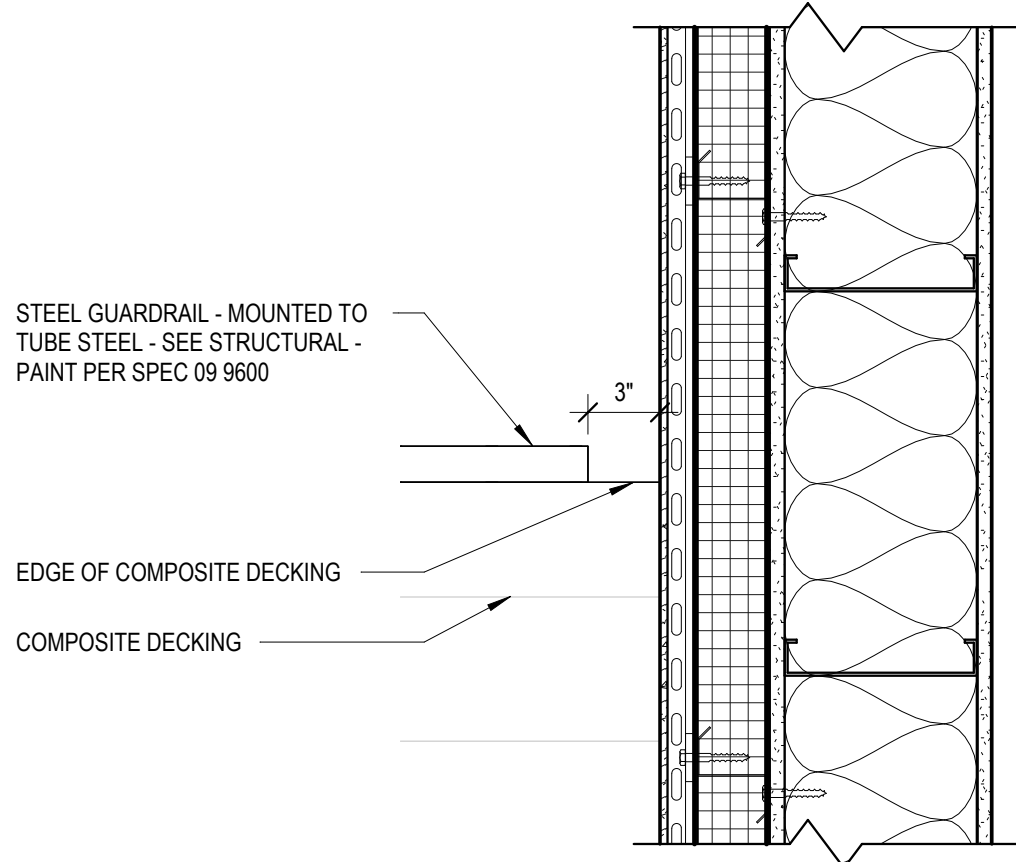


6 TYP. GUARDRAIL TO WALL DETAIL
1 1/2" = 1'-0"

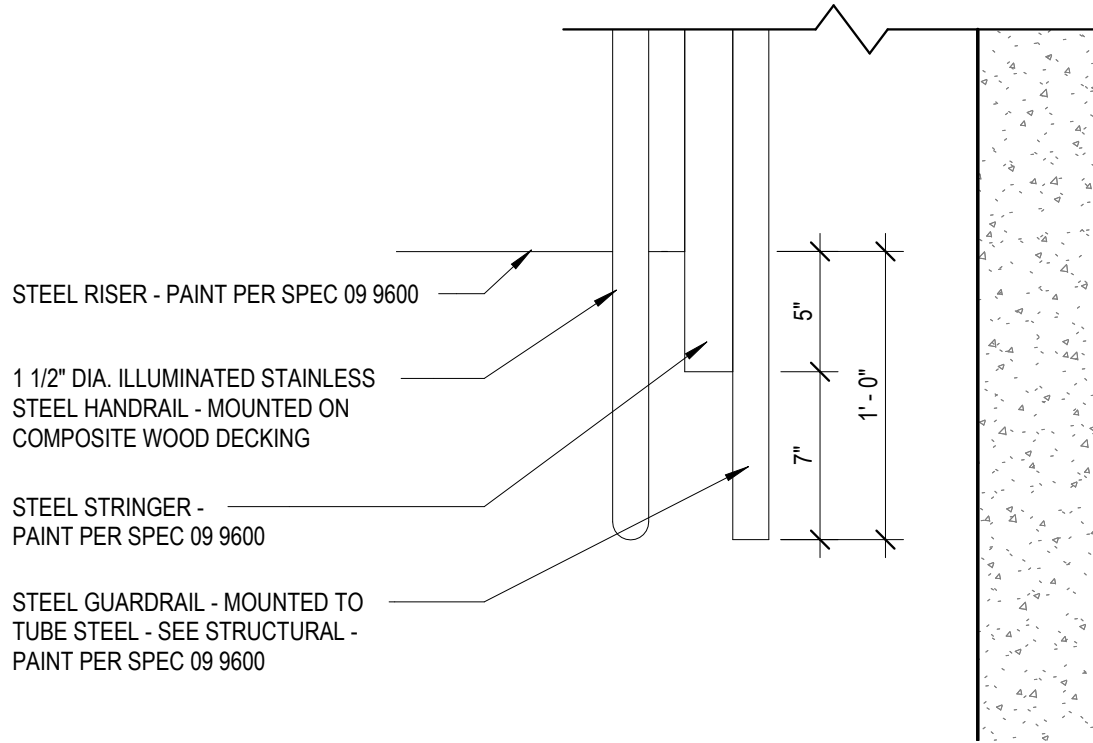


7 TYP. BASE OF STAIR TERMINATION
1 1/2" = 1'-0"

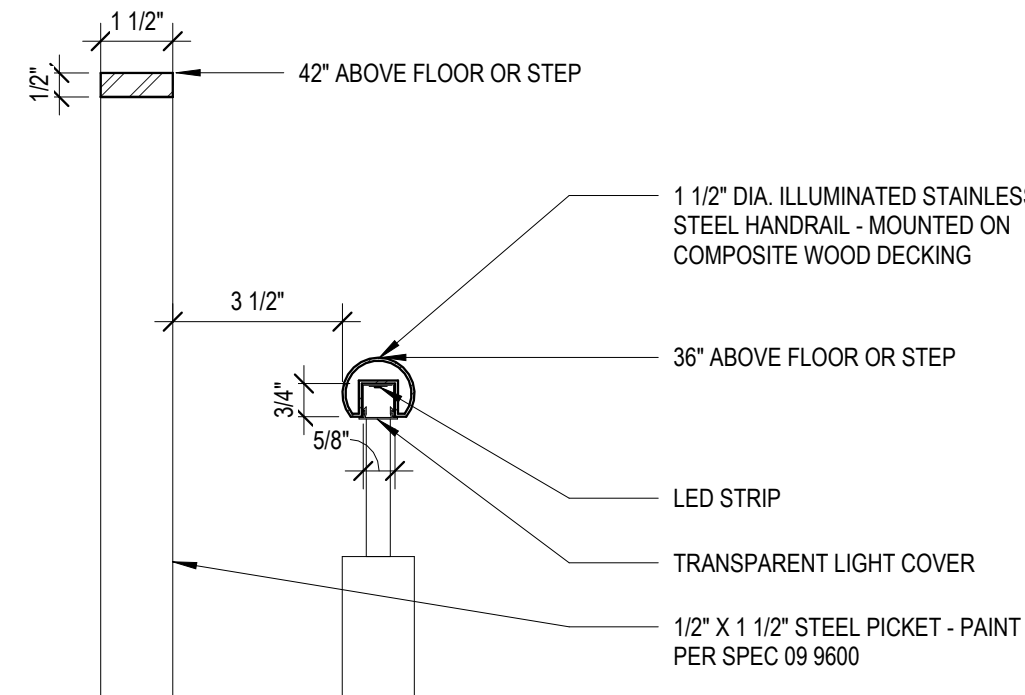

8 TYP. ILLUMINATED HANDRAIL DETAIL
3" = 1'-0"

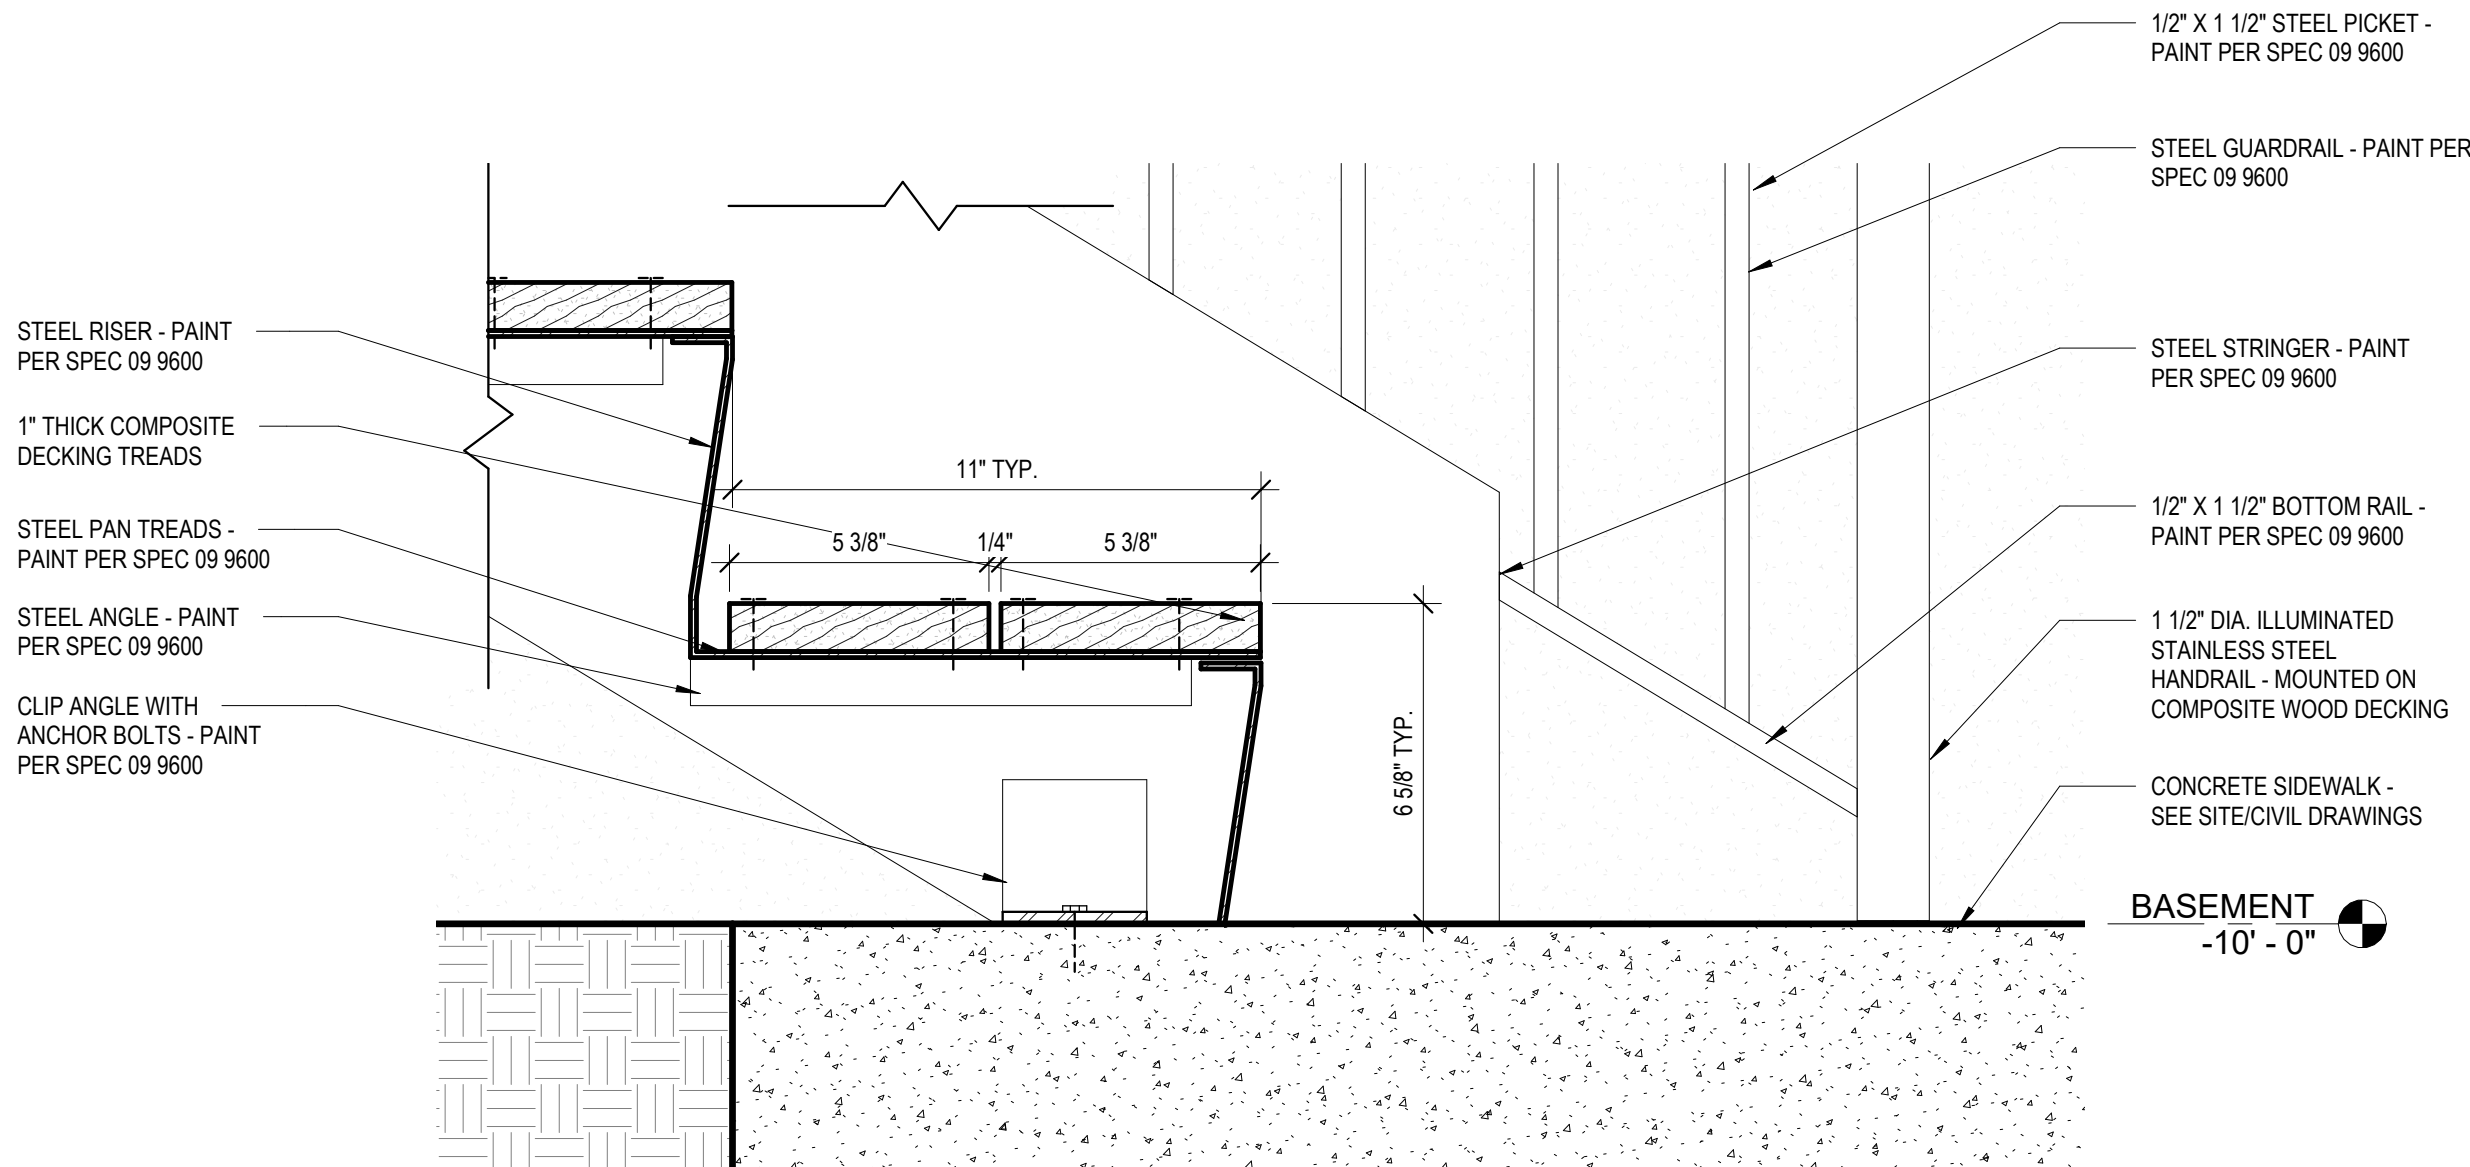

9 TYP. EXTERIOR TREAD DETAIL
3" = 1'-0"

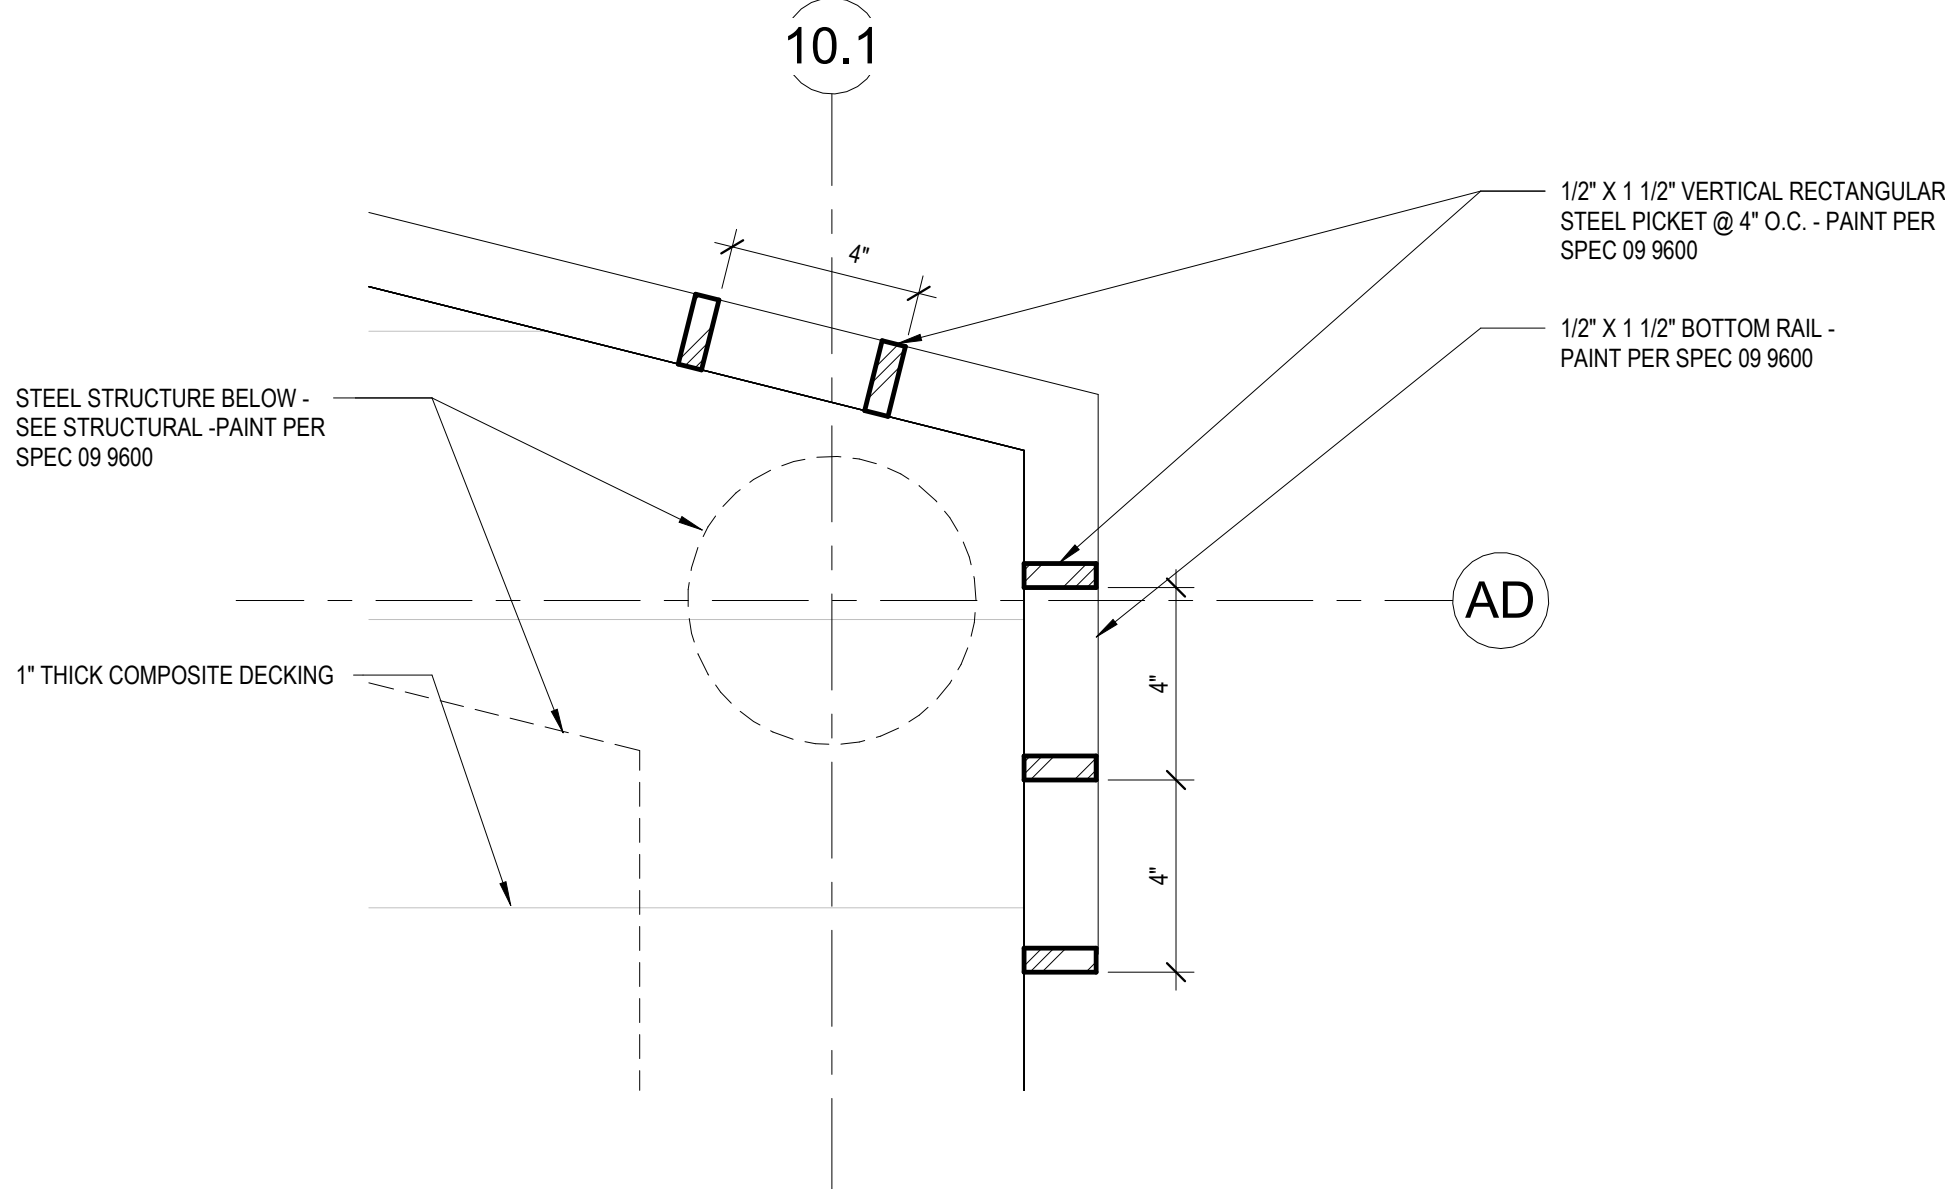

10 ANGLED CORNER DETAIL
3" = 1'-0"

Susan Hatchell
Landscape Architecture, PLLC
711 W. North Street, Raleigh, NC 27603
p: 919-838-9600 f: 919-838-9700

Esse Architects
832 FRESHWIND ROAD | RALEIGH, NORTH CAROLINA 27608


ENLARGED STAIR
PLANS AND DETAILS


LAKE MYRA COUNTY PARK
Wake County, NC

REVISIONS


Date: 07/27/26

PC-A407

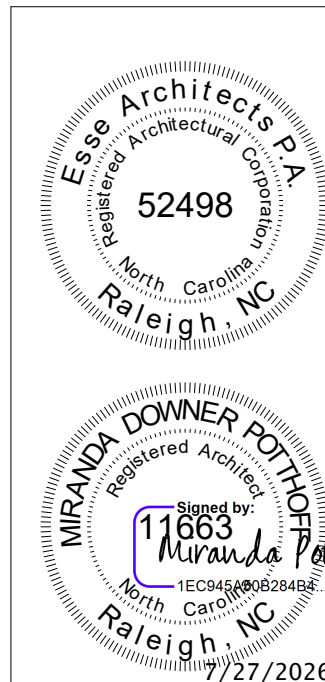


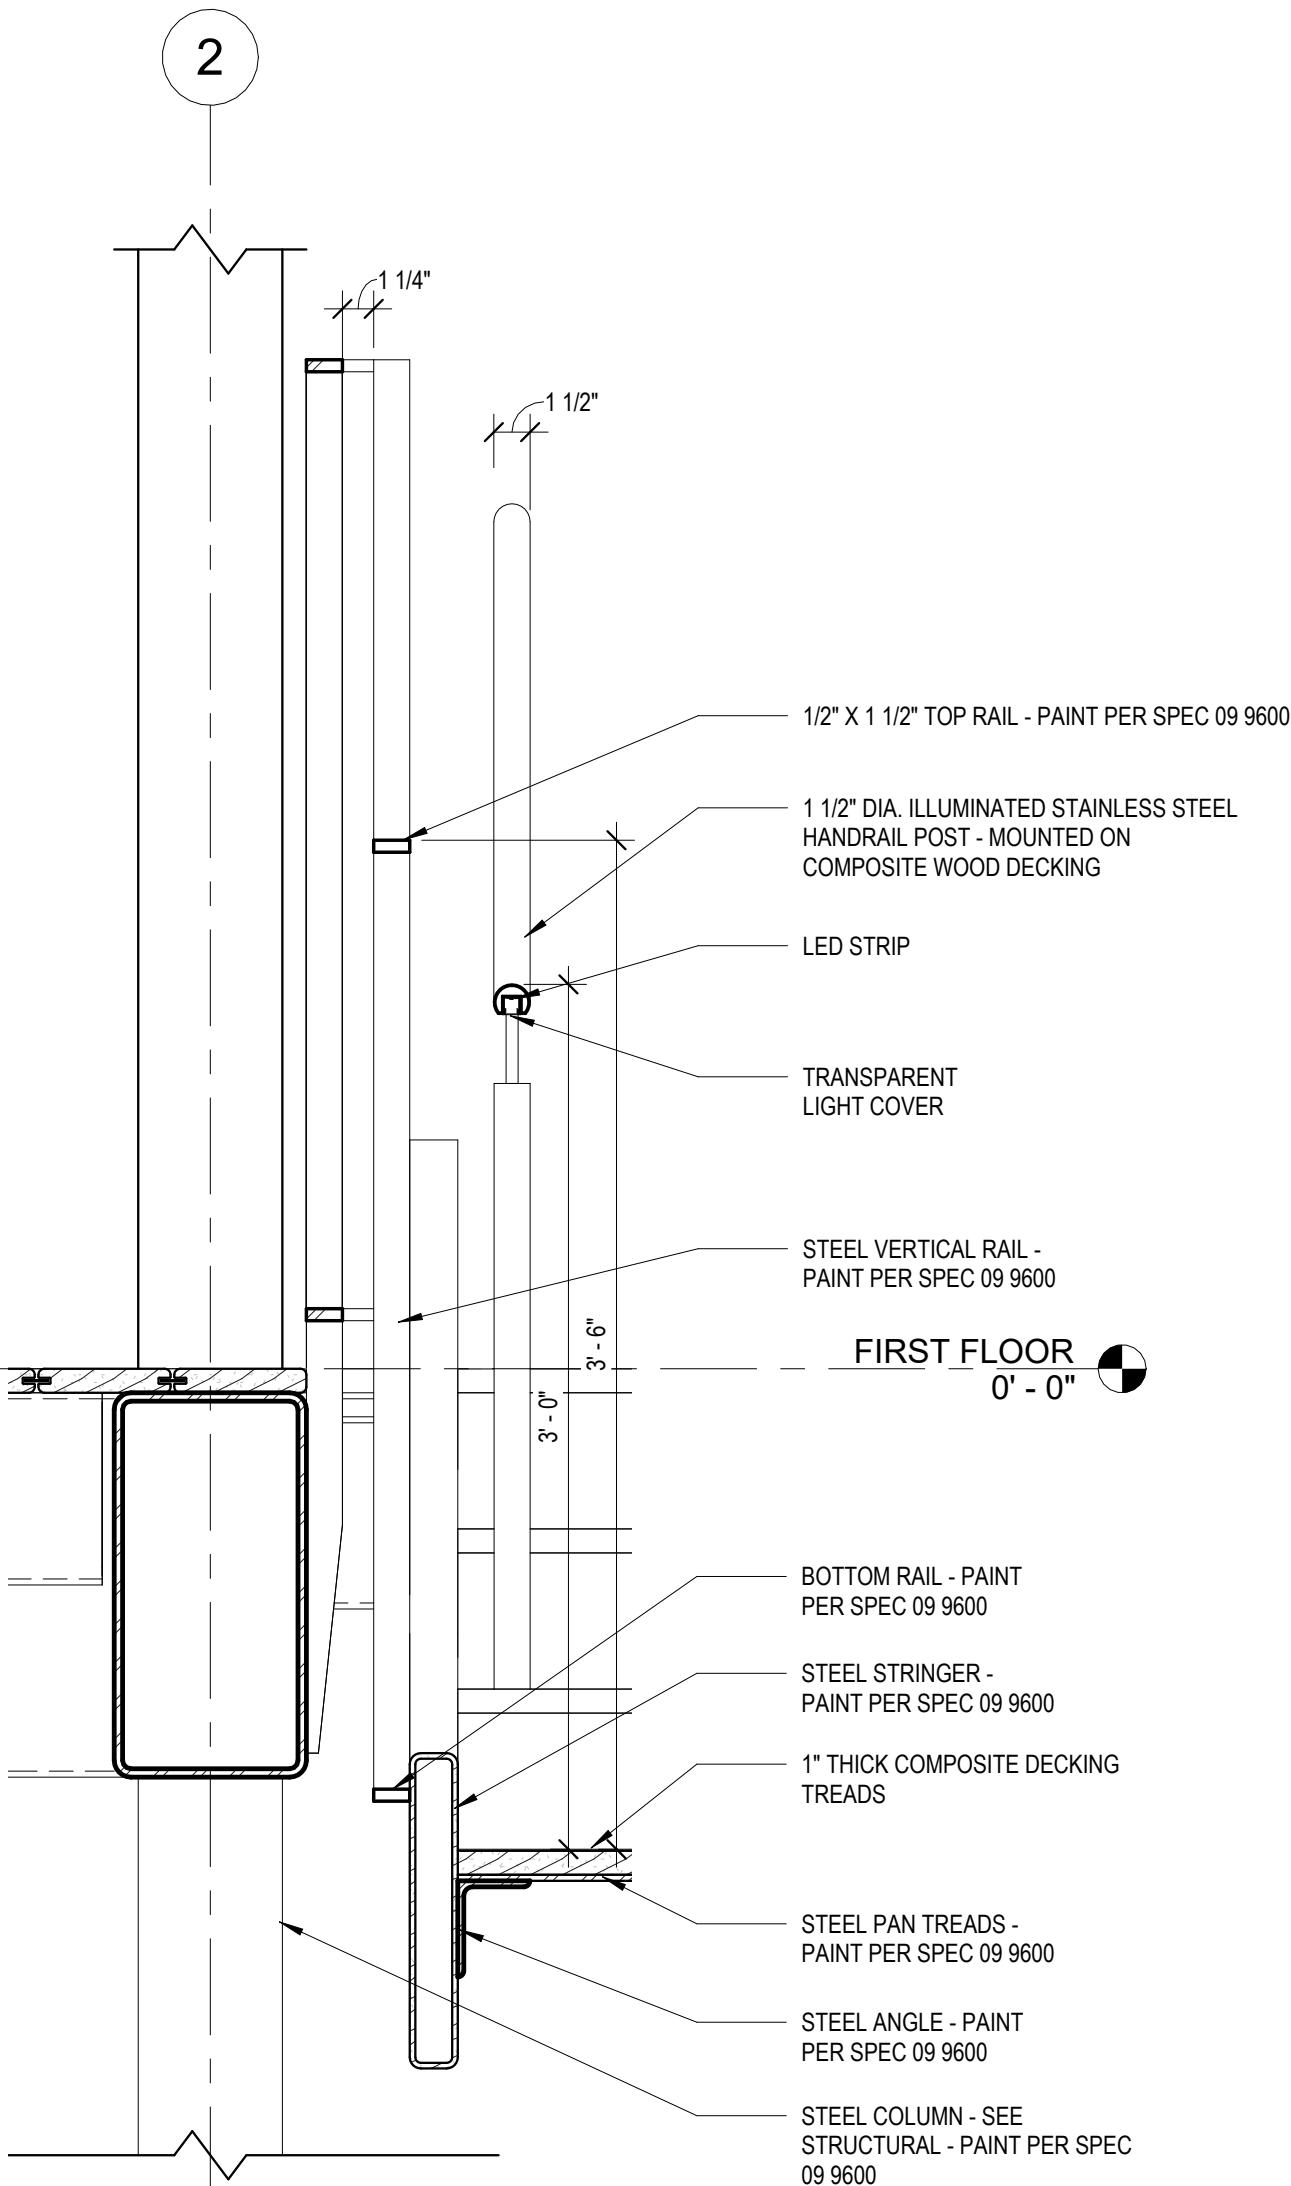


1
PC-A408
1 1/2" = 1'-0"

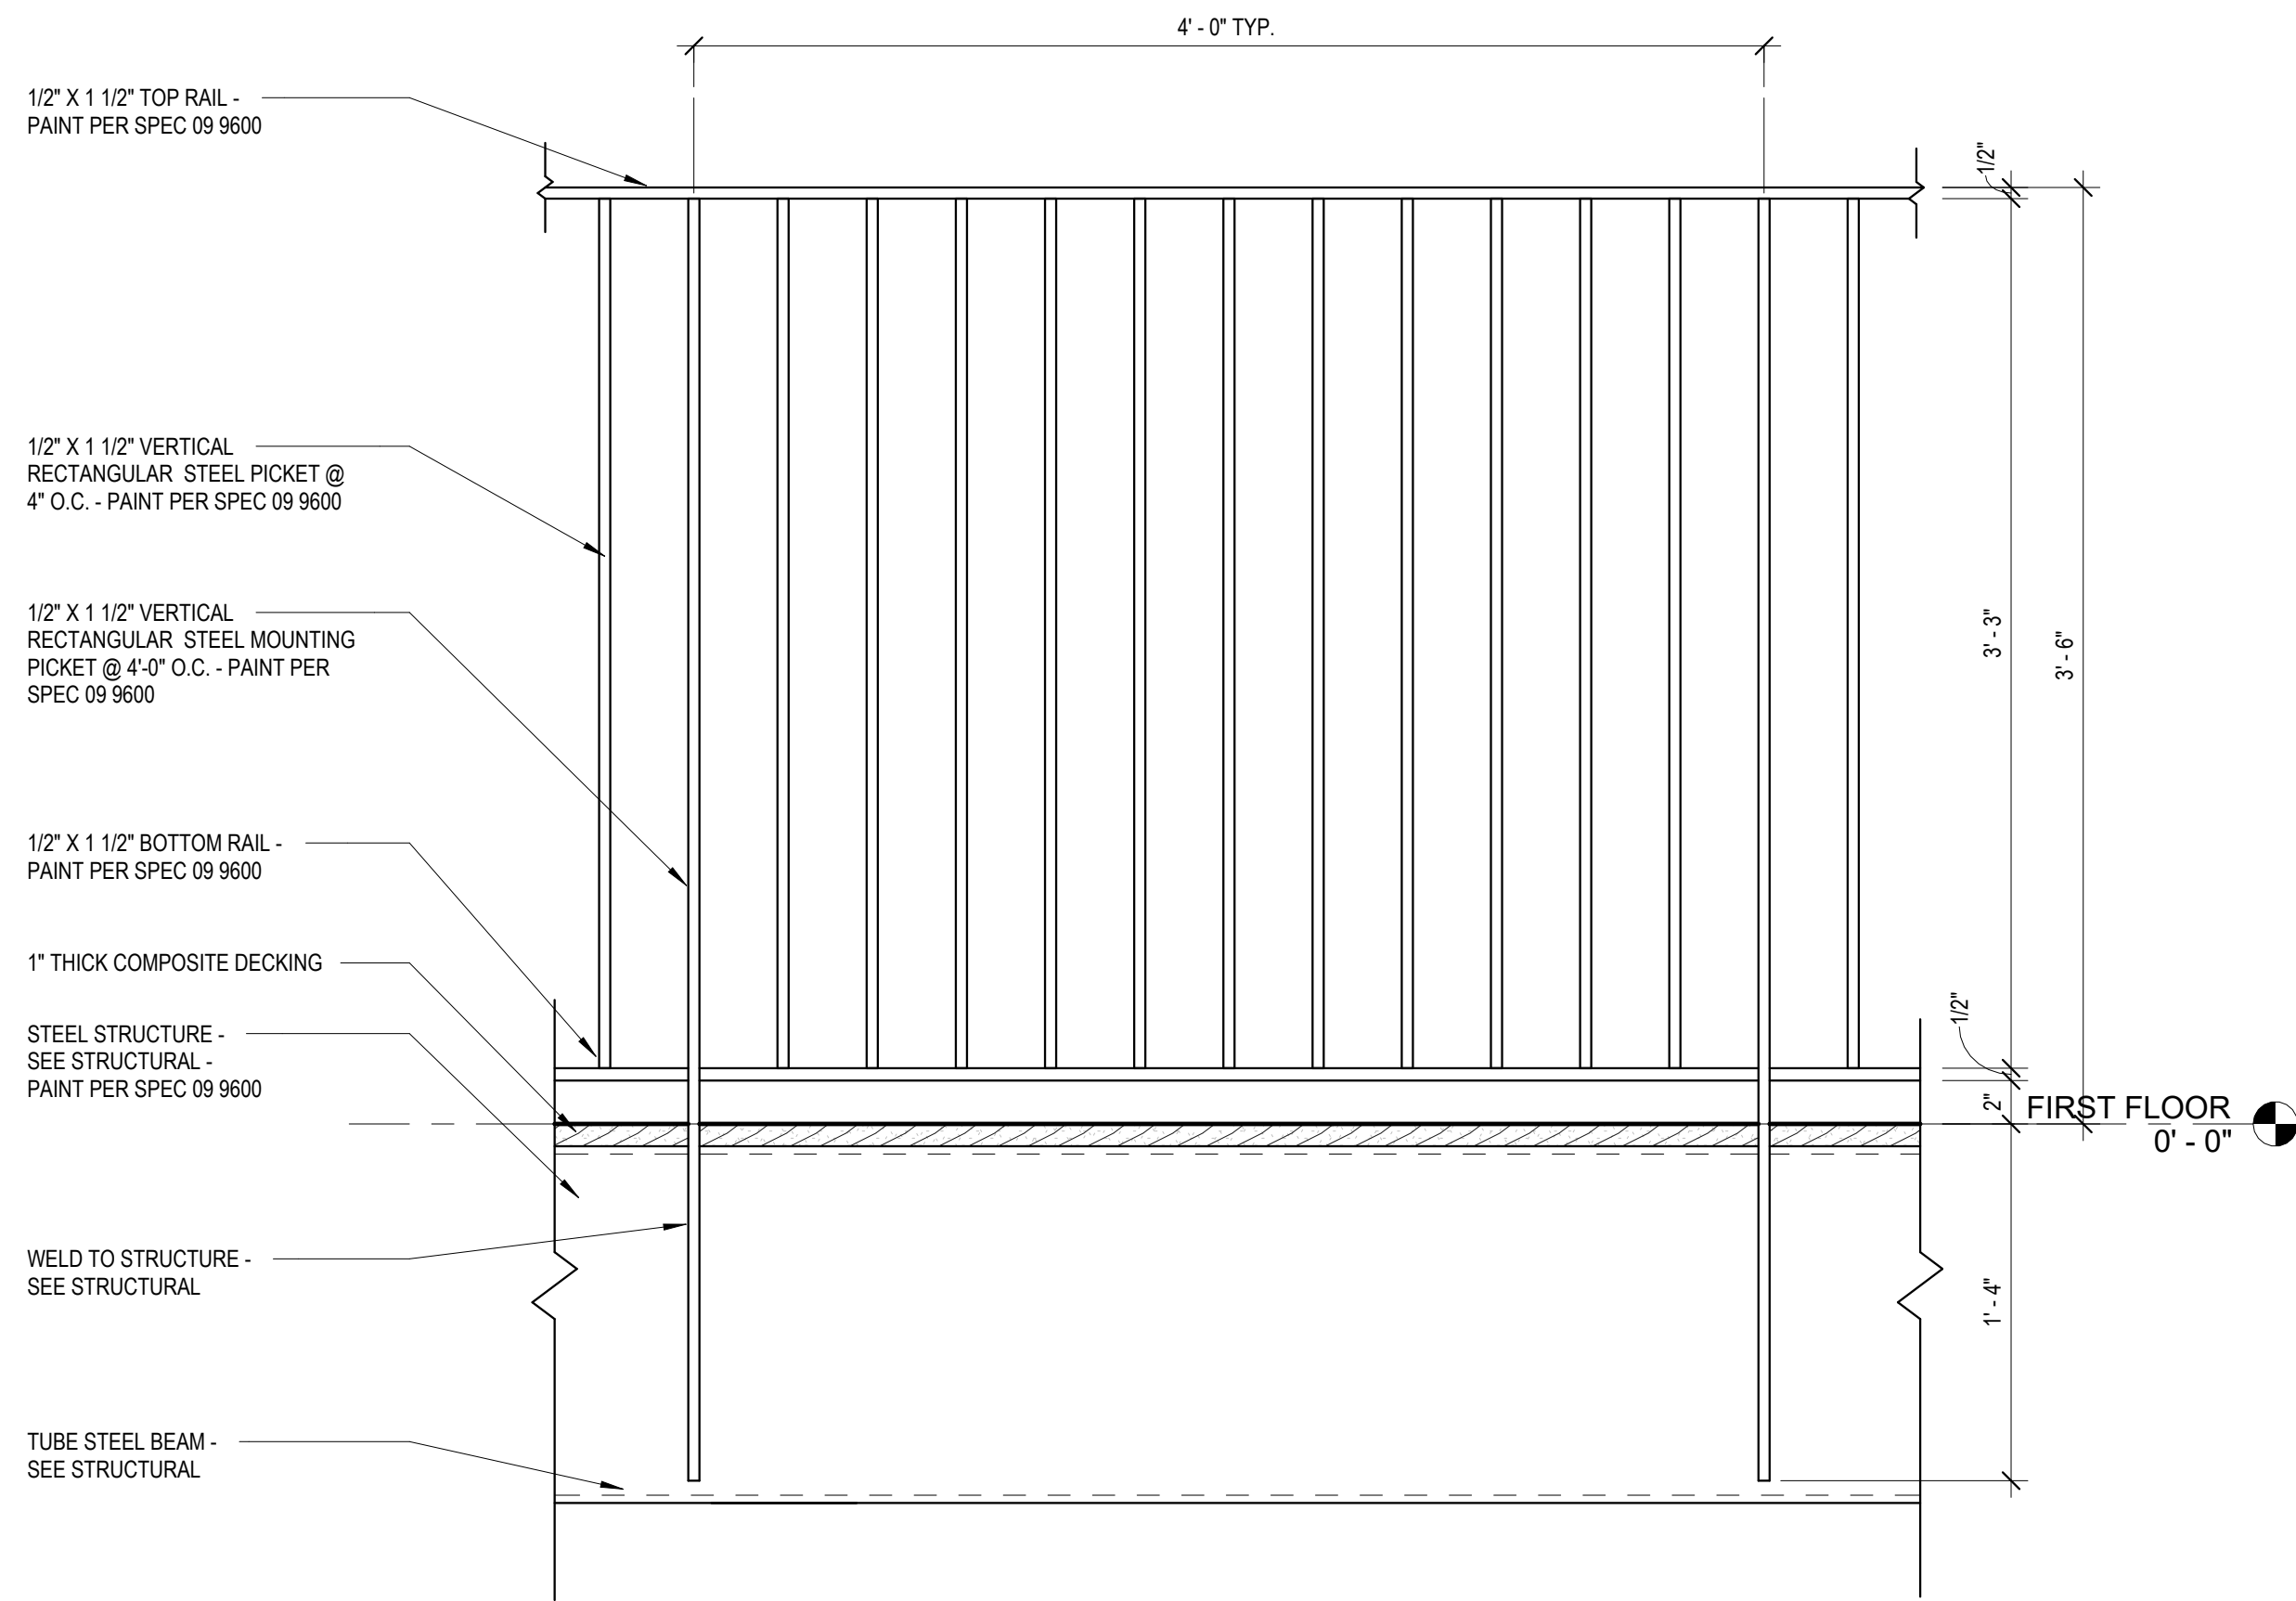


5
PC-A408
1 1/2" = 1'-0"

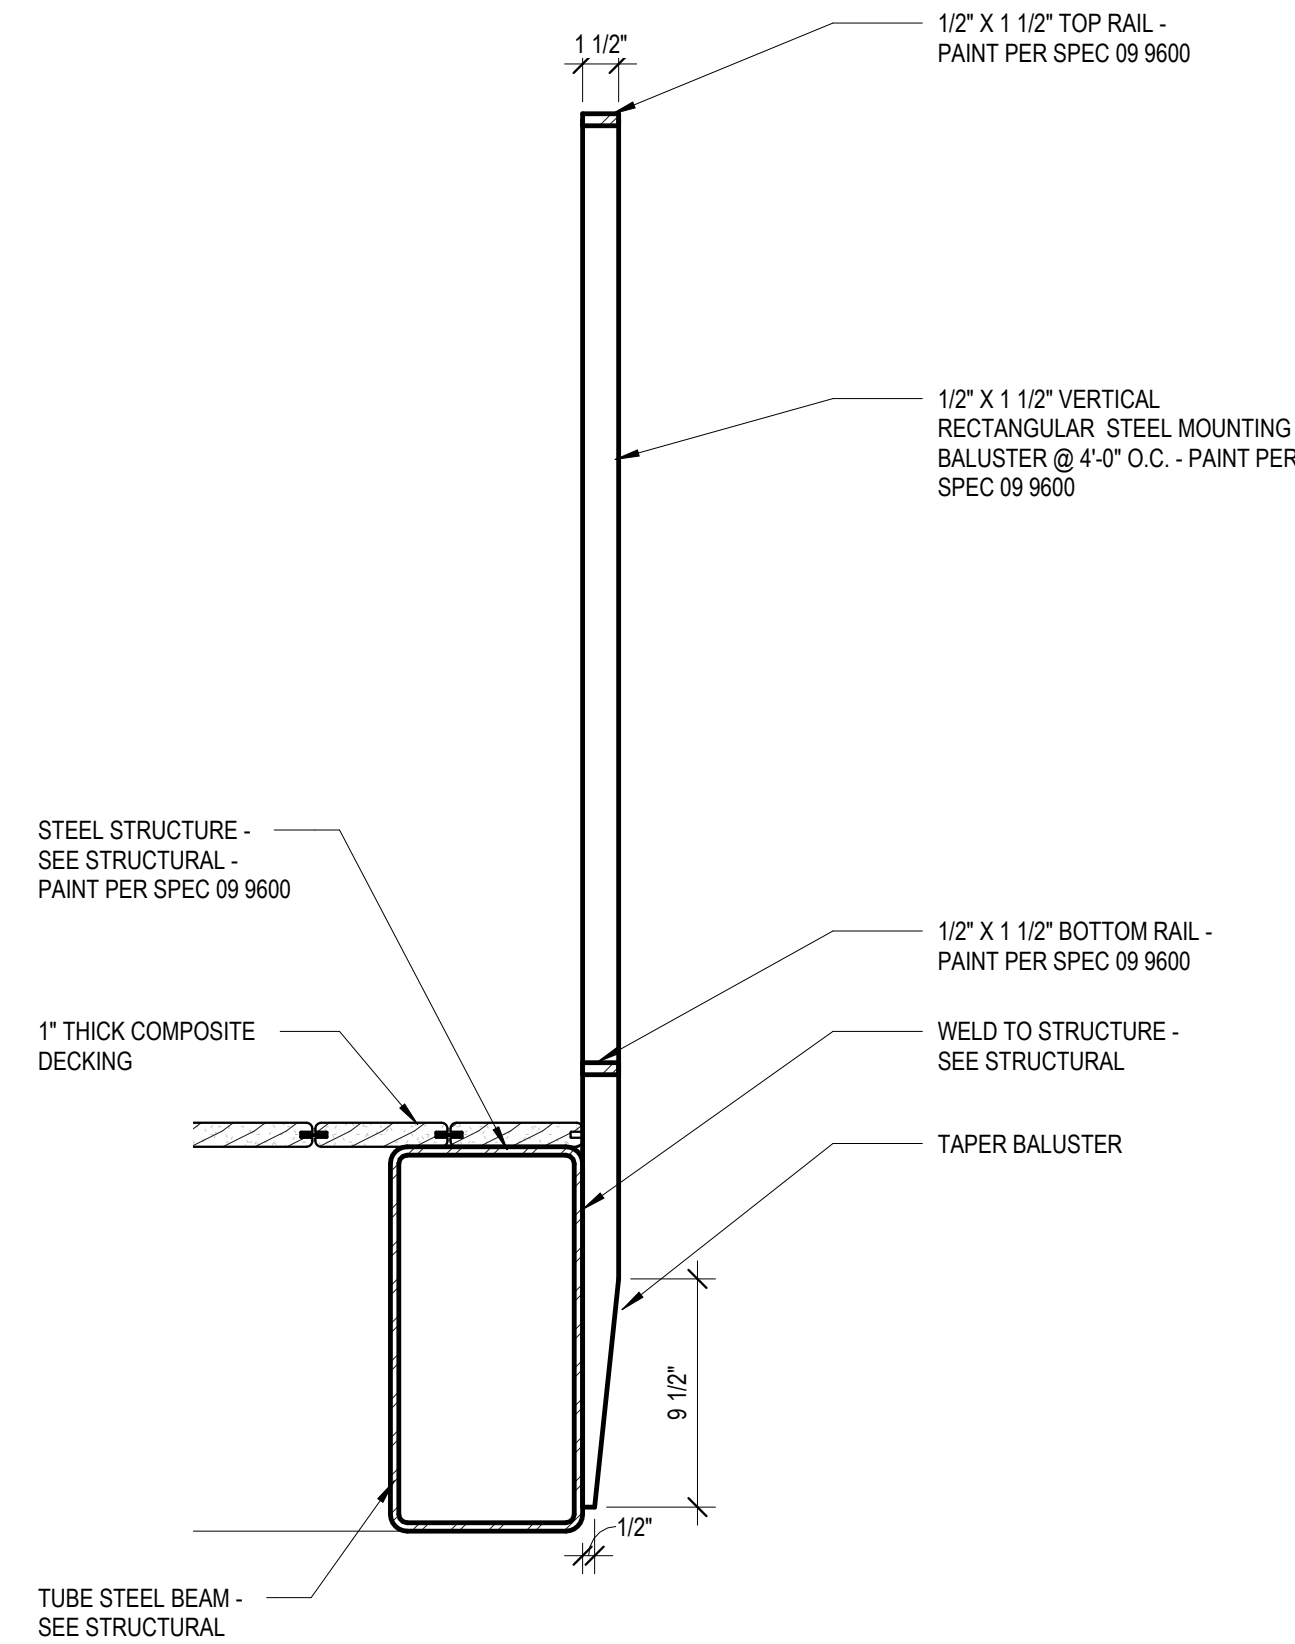


2
PC-A408
1 1/2" = 1'-0"

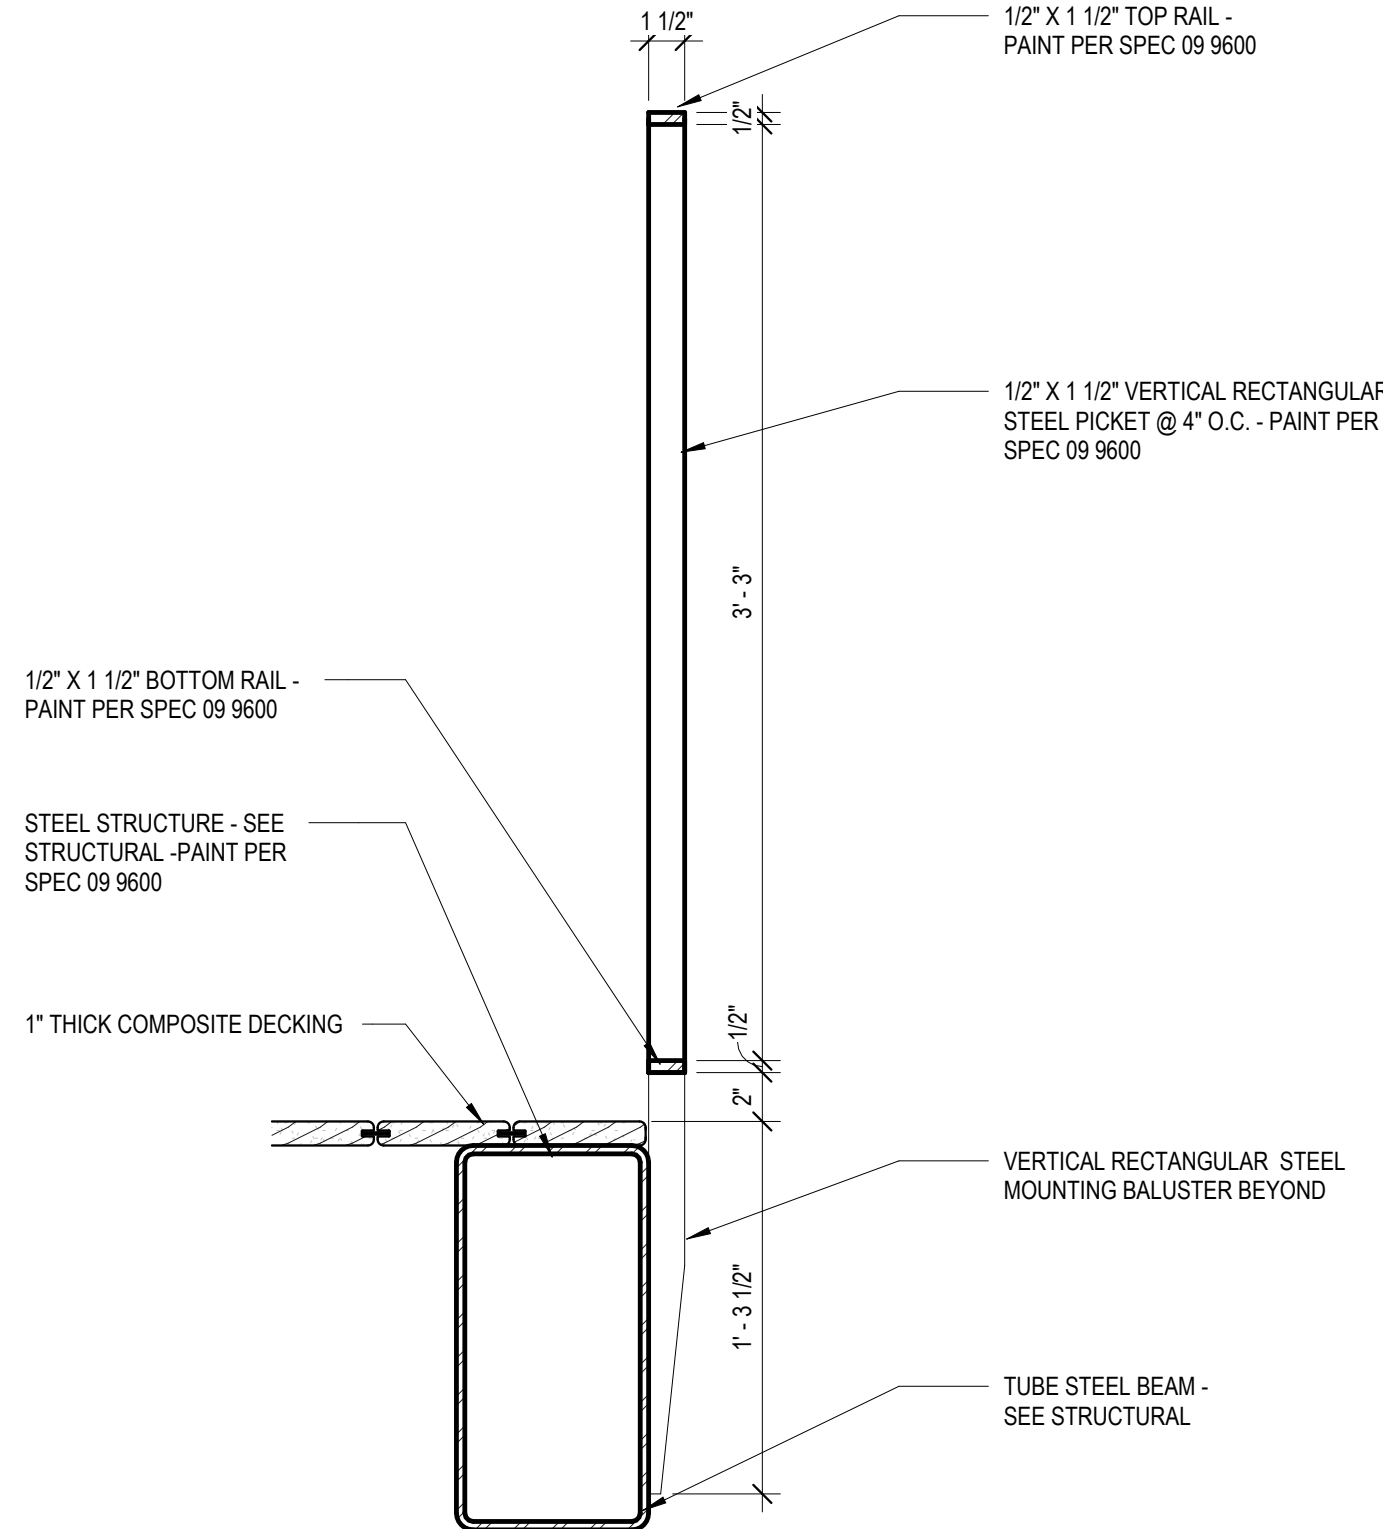


3
PC-A408
1 1/2" = 1'-0"

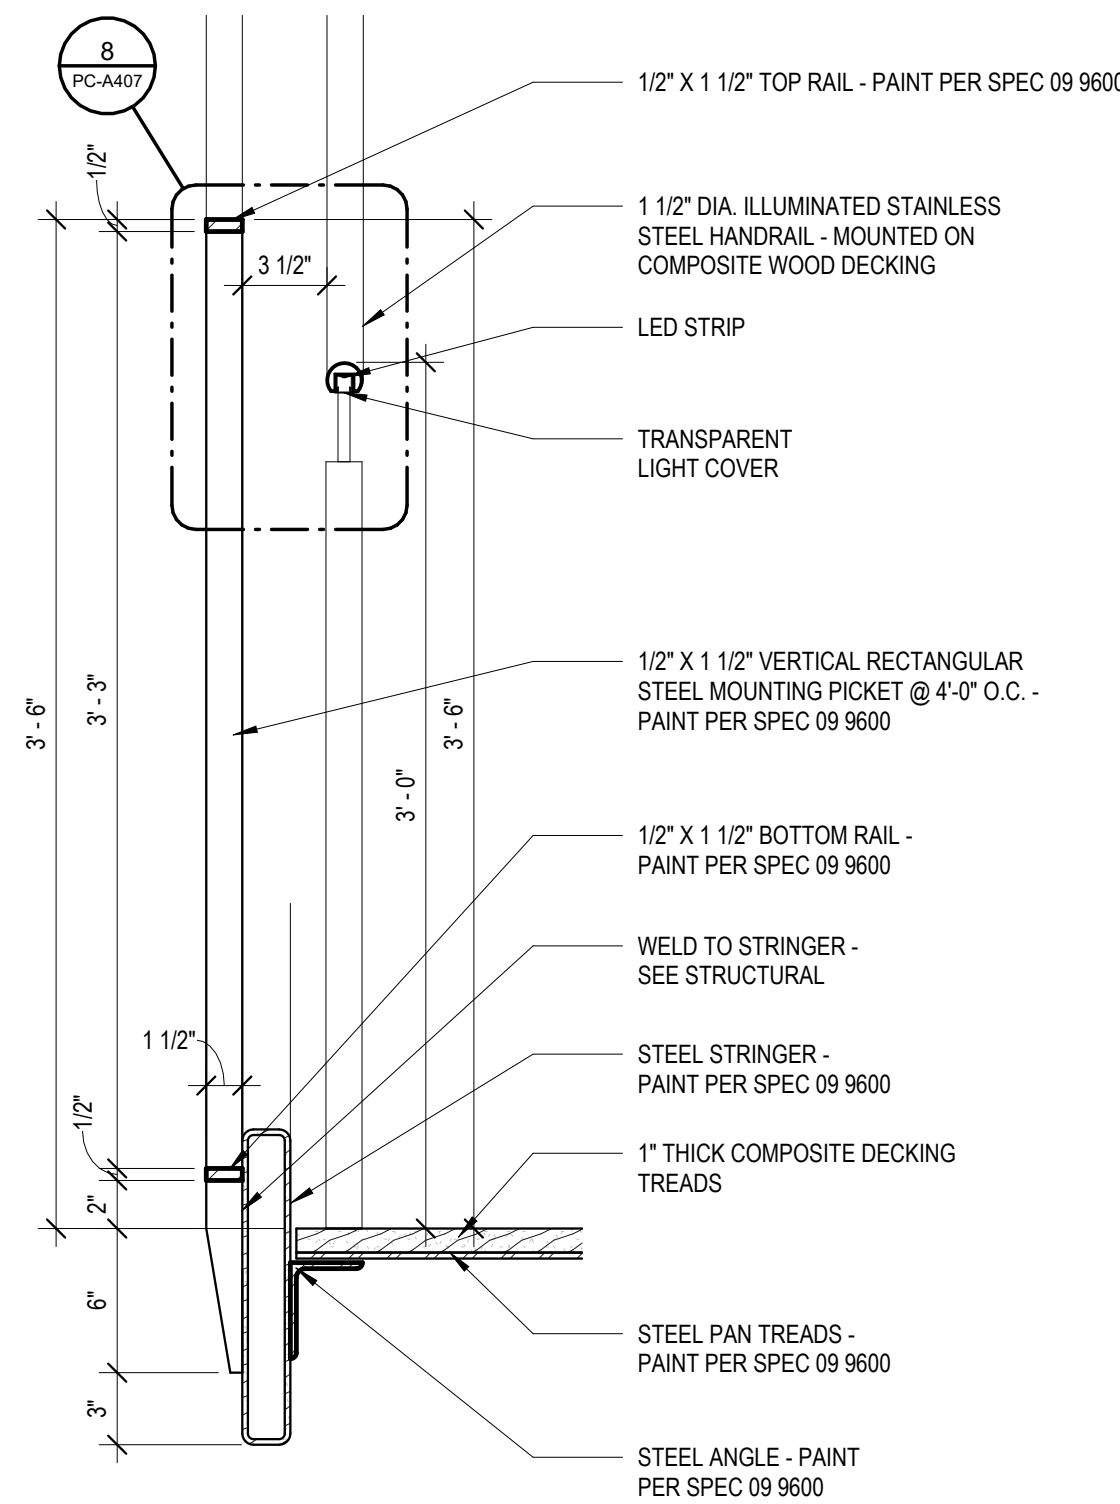

4
PC-A408
1 1/2" = 1'-0"

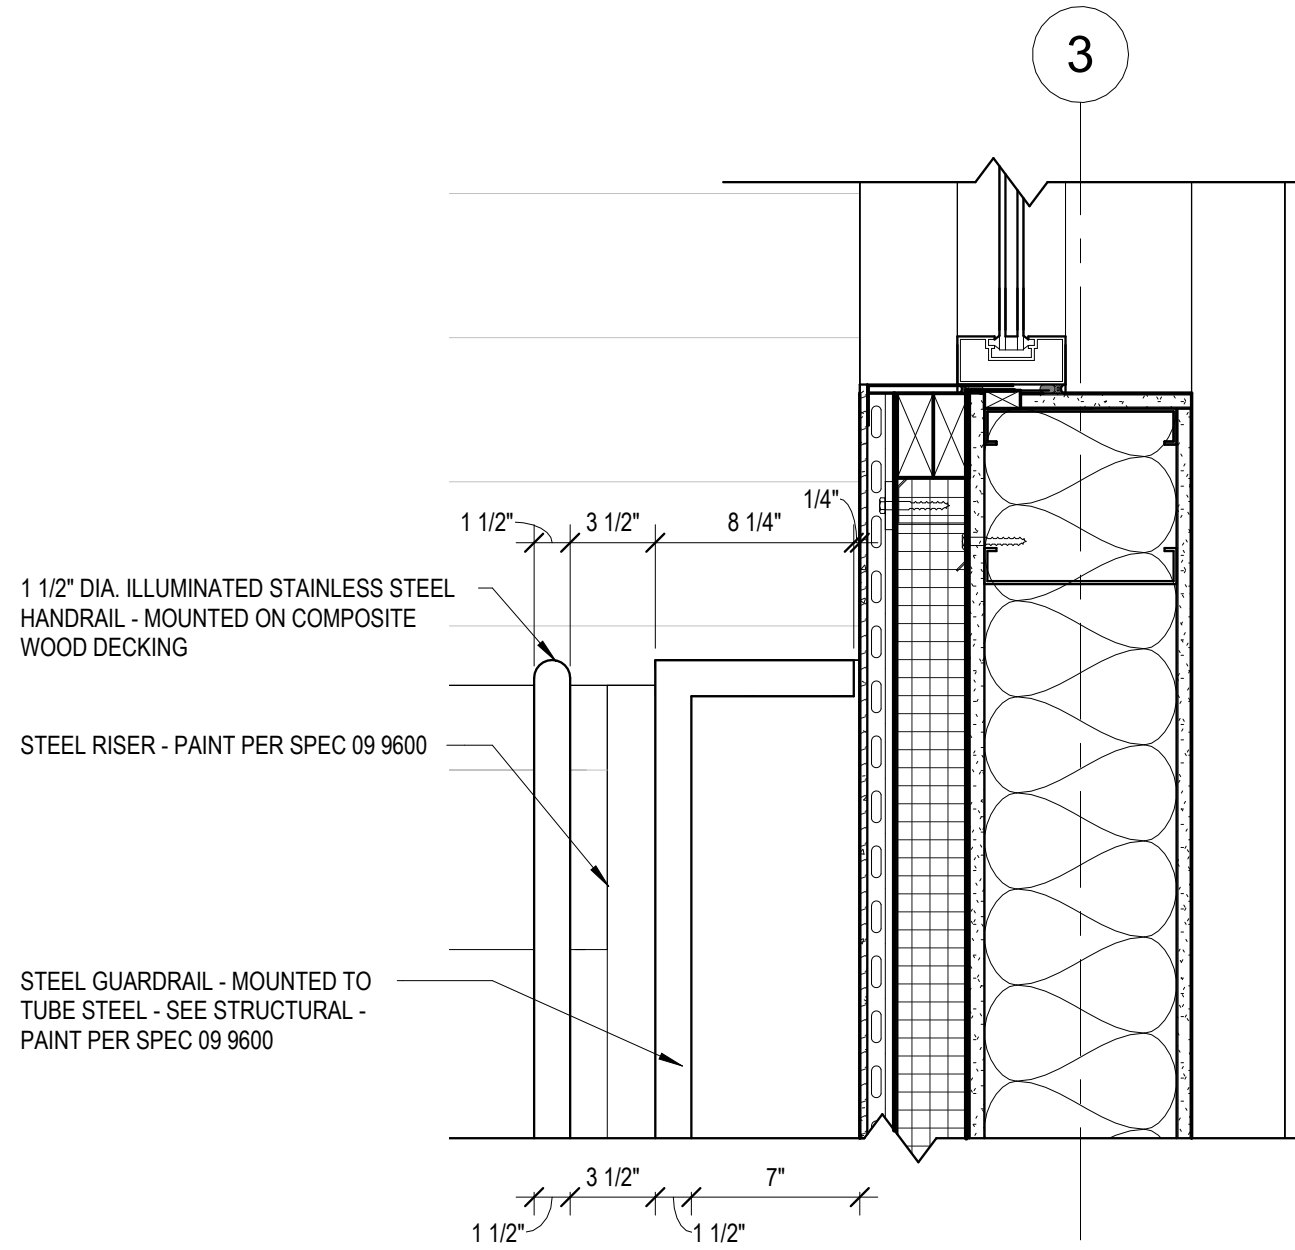

6
PC-A408
1 1/2" = 1'-0"

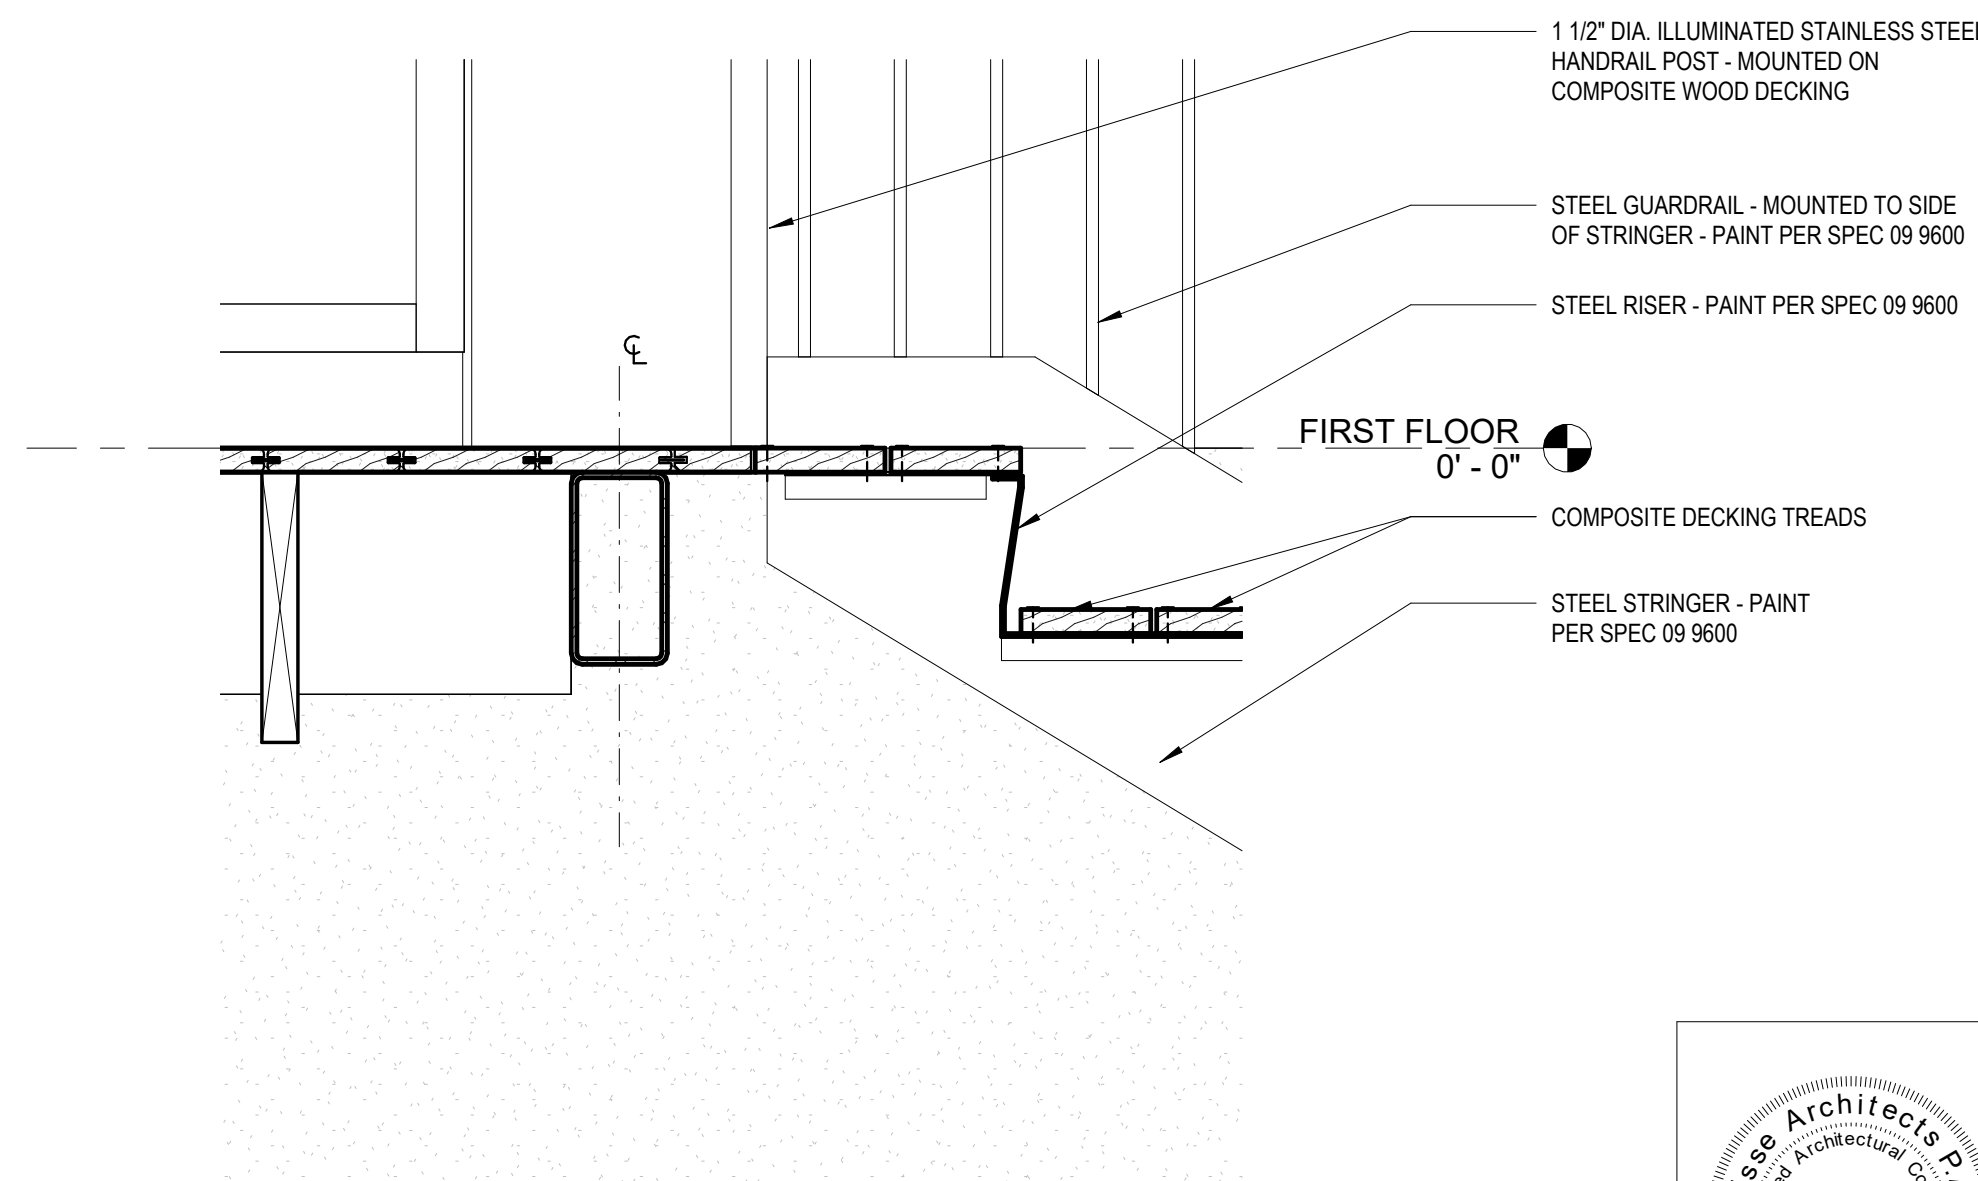

7
PC-A408
1 1/2" = 1'-0"

Susan
Hatchell
Landscape Architecture, PLLC
711 W. North Street, Raleigh, NC 27603
p: 919-838-9600 f: 919-838-9700

Esse
Architects
832 FISHING ROAD | RALEIGH, NORTH CAROLINA 27608


ENLARGED STAIR
PLANS AND DETAILS


LAKE MYRA COUNTY PARK
Wake County, NC

REVISIONS


Date: 07/27/26

PC-A408

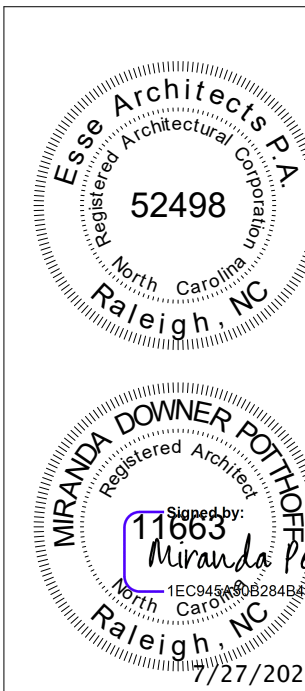


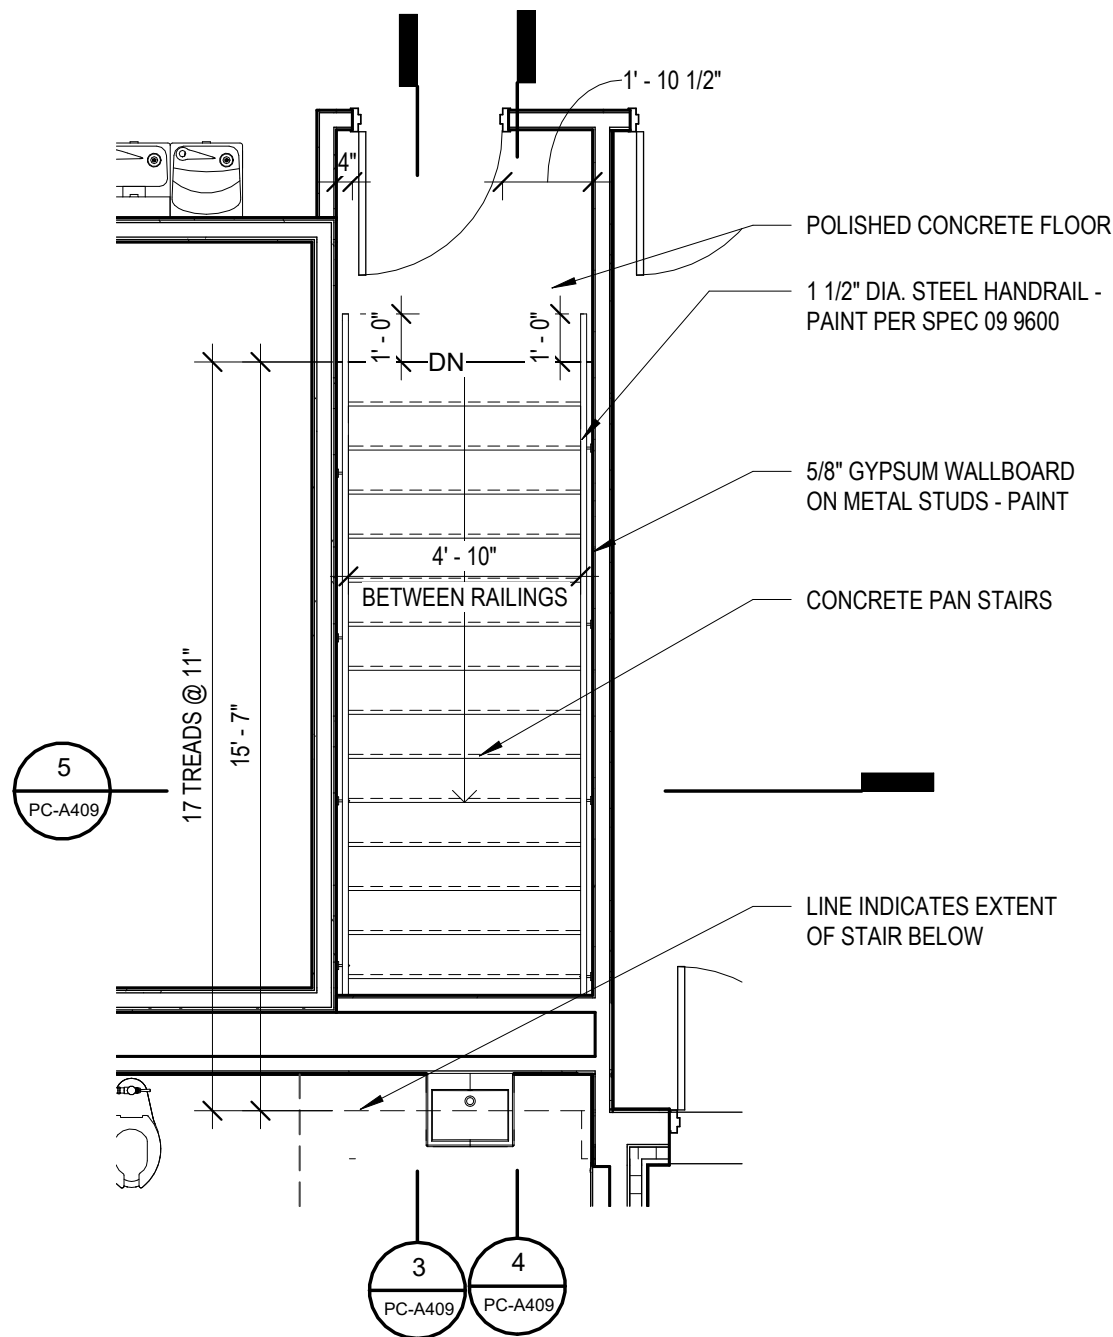


1 STAIR 4 - ENLARGED PLAN - UPPER LEVEL
1/4" = 1'-0"

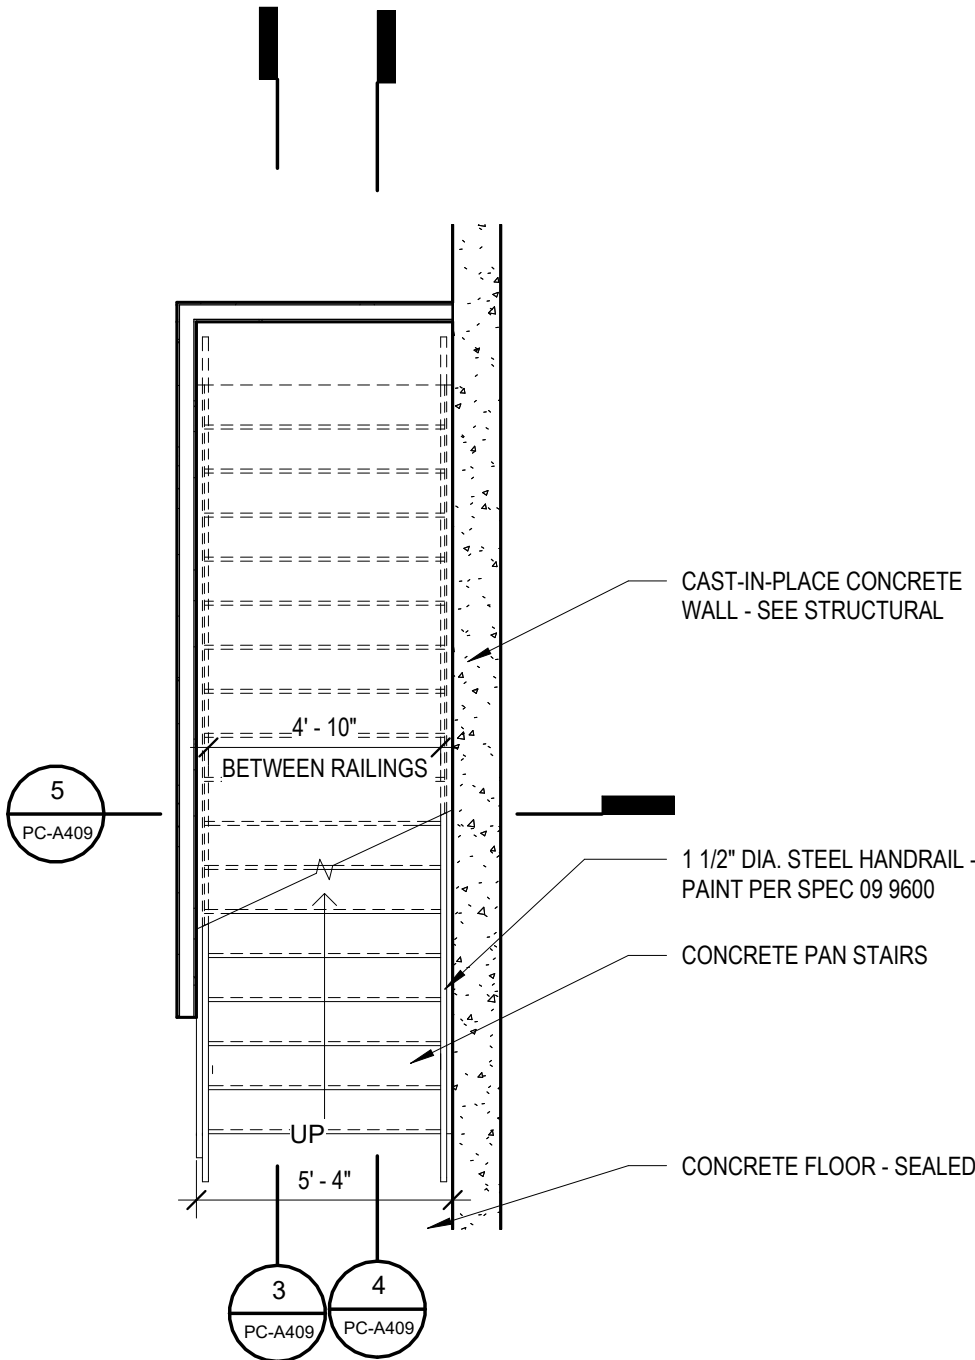


2 STAIR 4 - ENLARGED PLAN - LOWER LEVEL
1/4" = 1'-0"

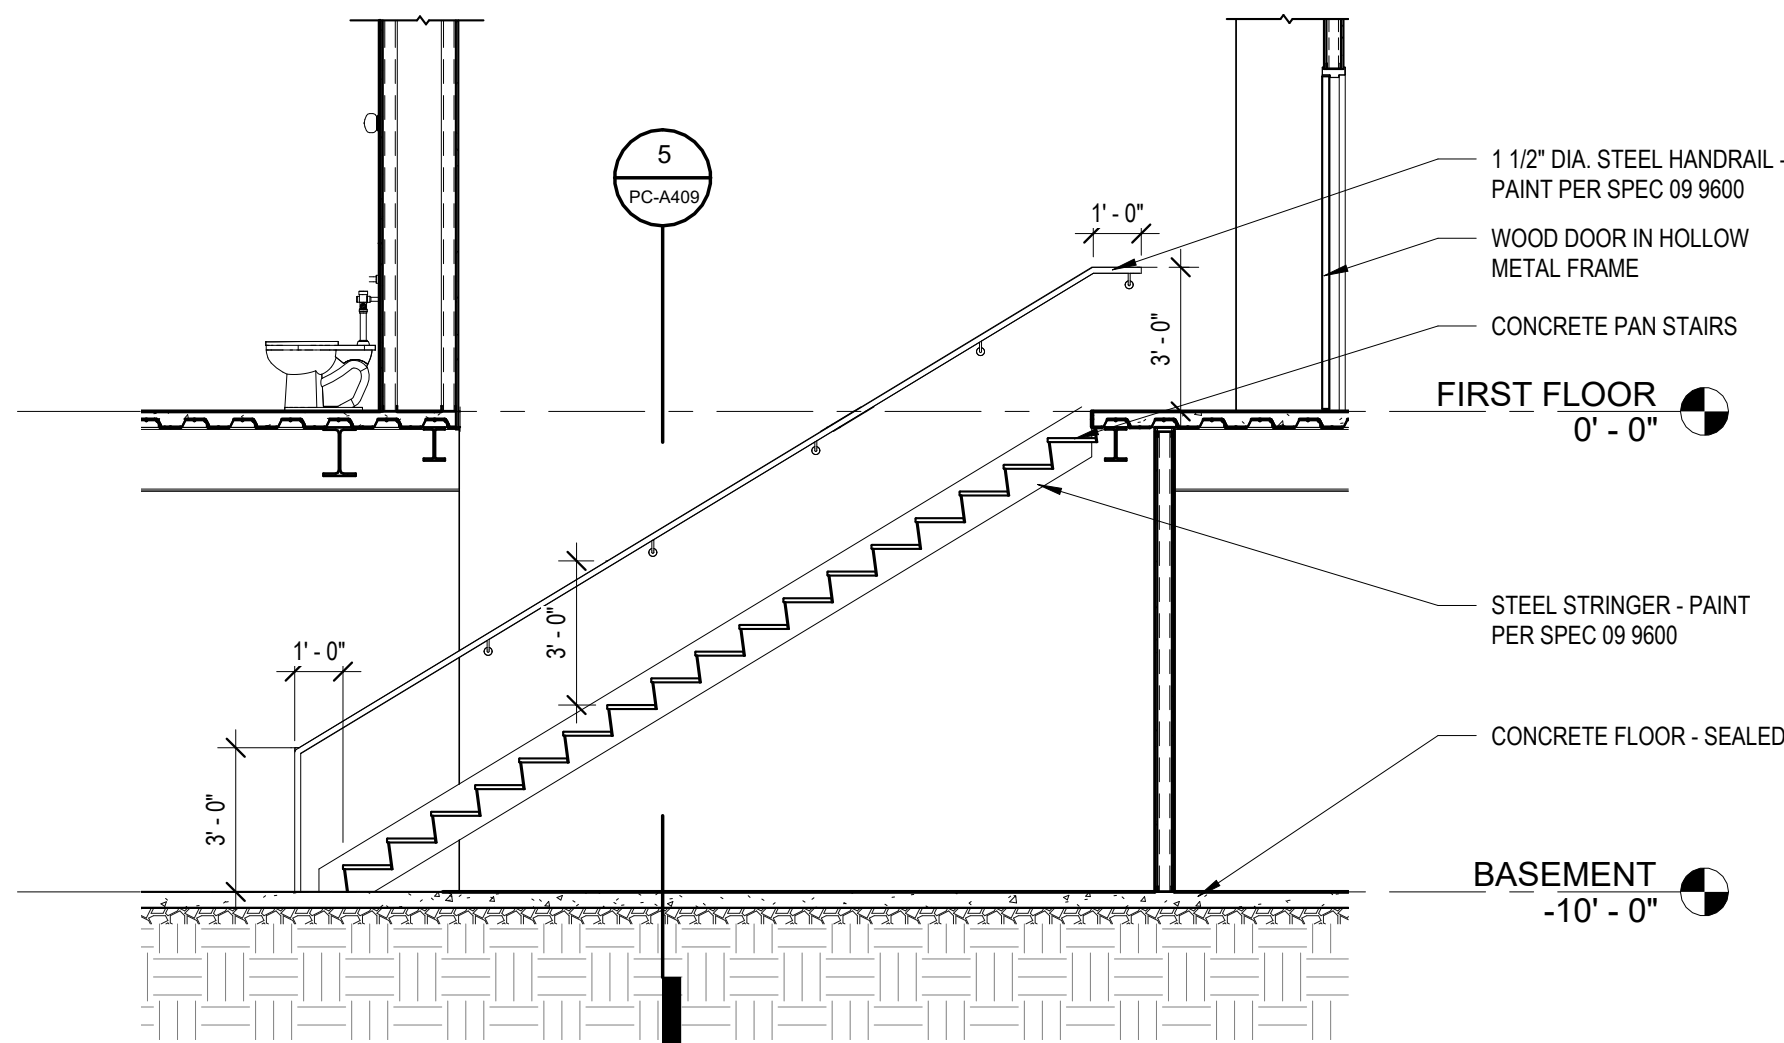


3 STAIR 4 - SECTION 1
1/4" = 1'-0"

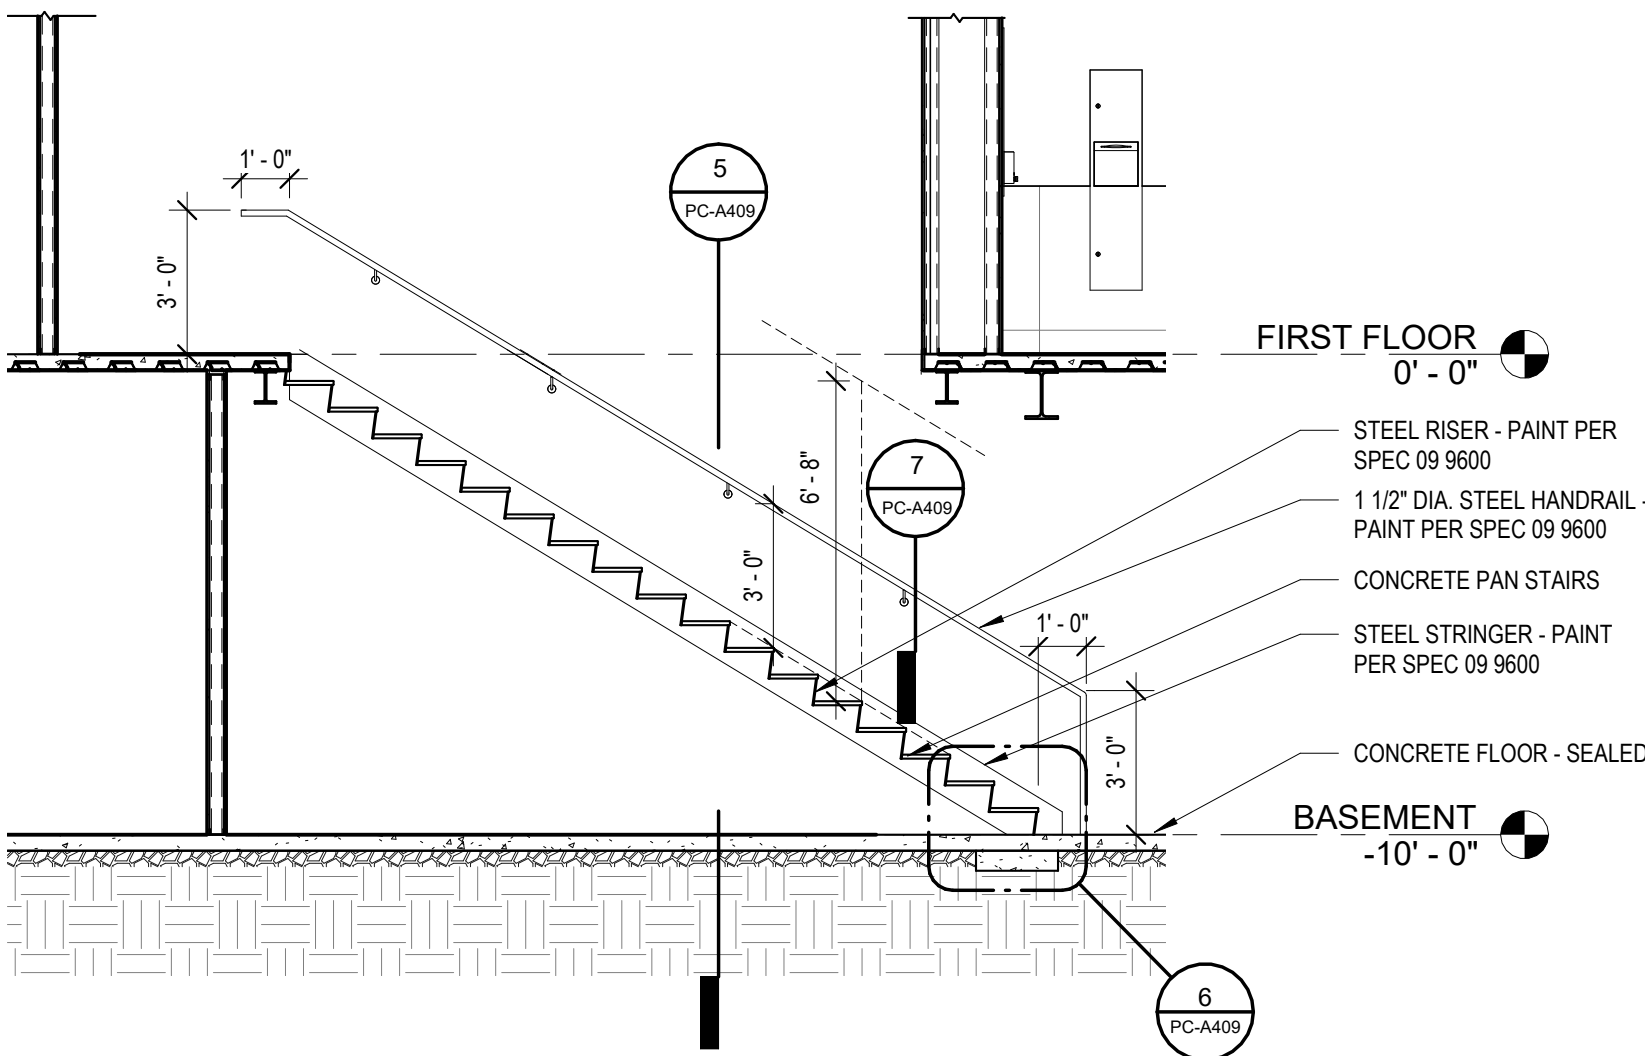


4 STAIR 4 - SECTION 2
1/4" = 1'-0"

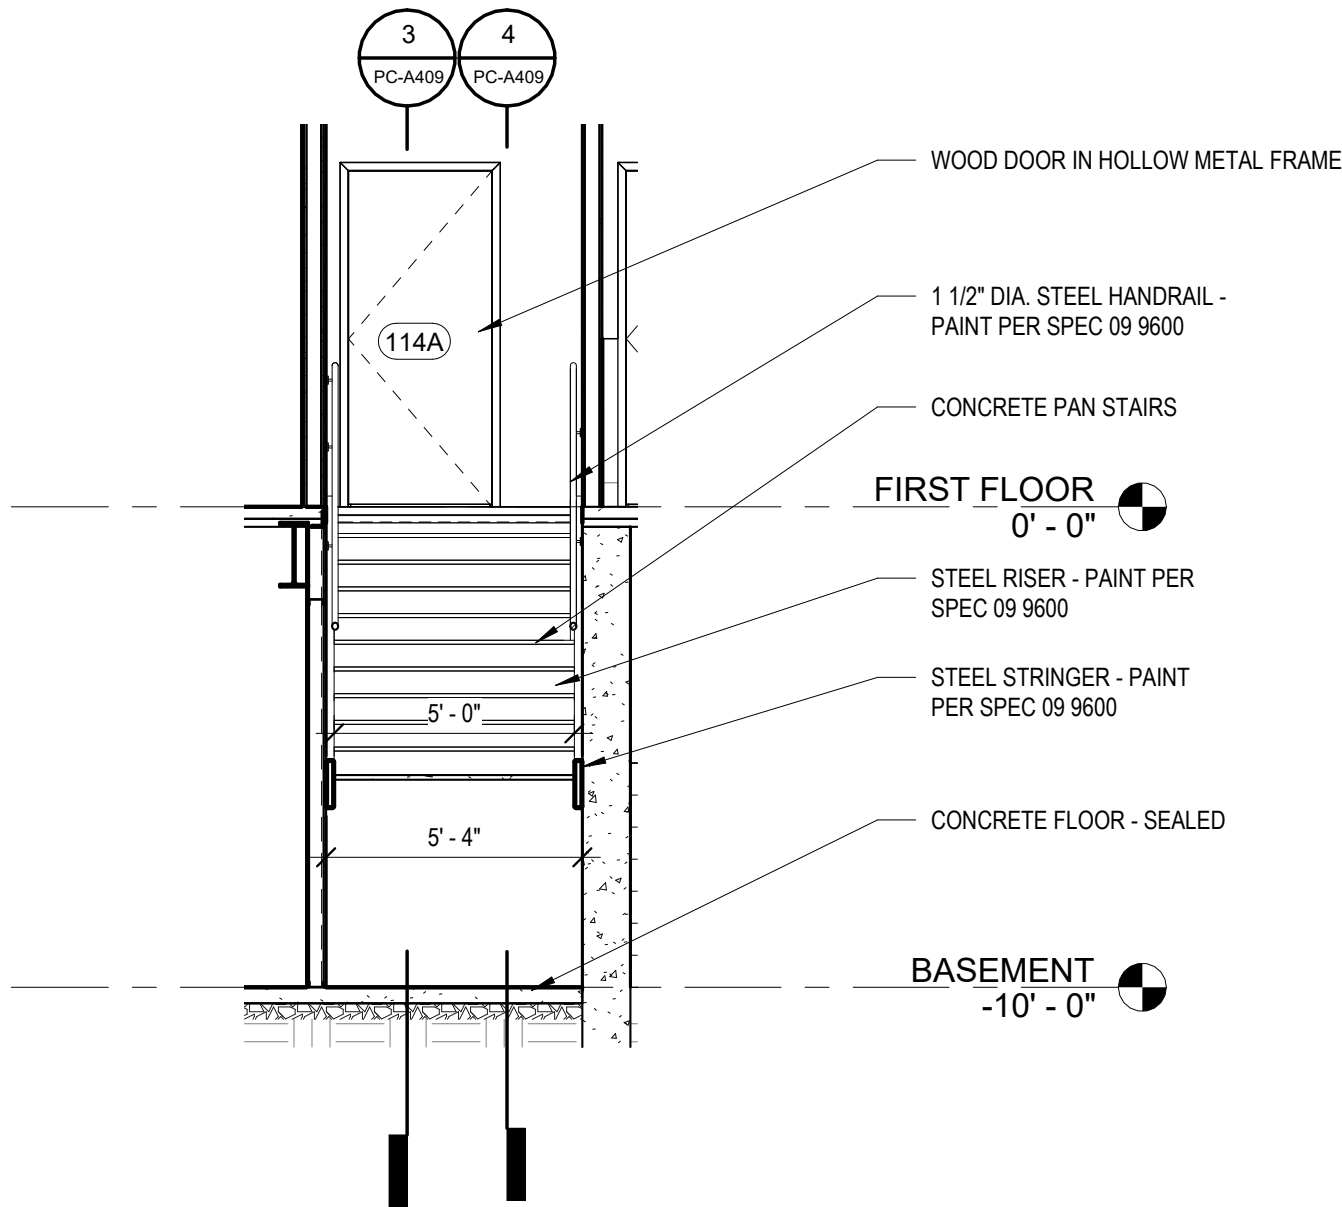


5 STAIR 4 - SECTION 3
1/4" = 1'-0"

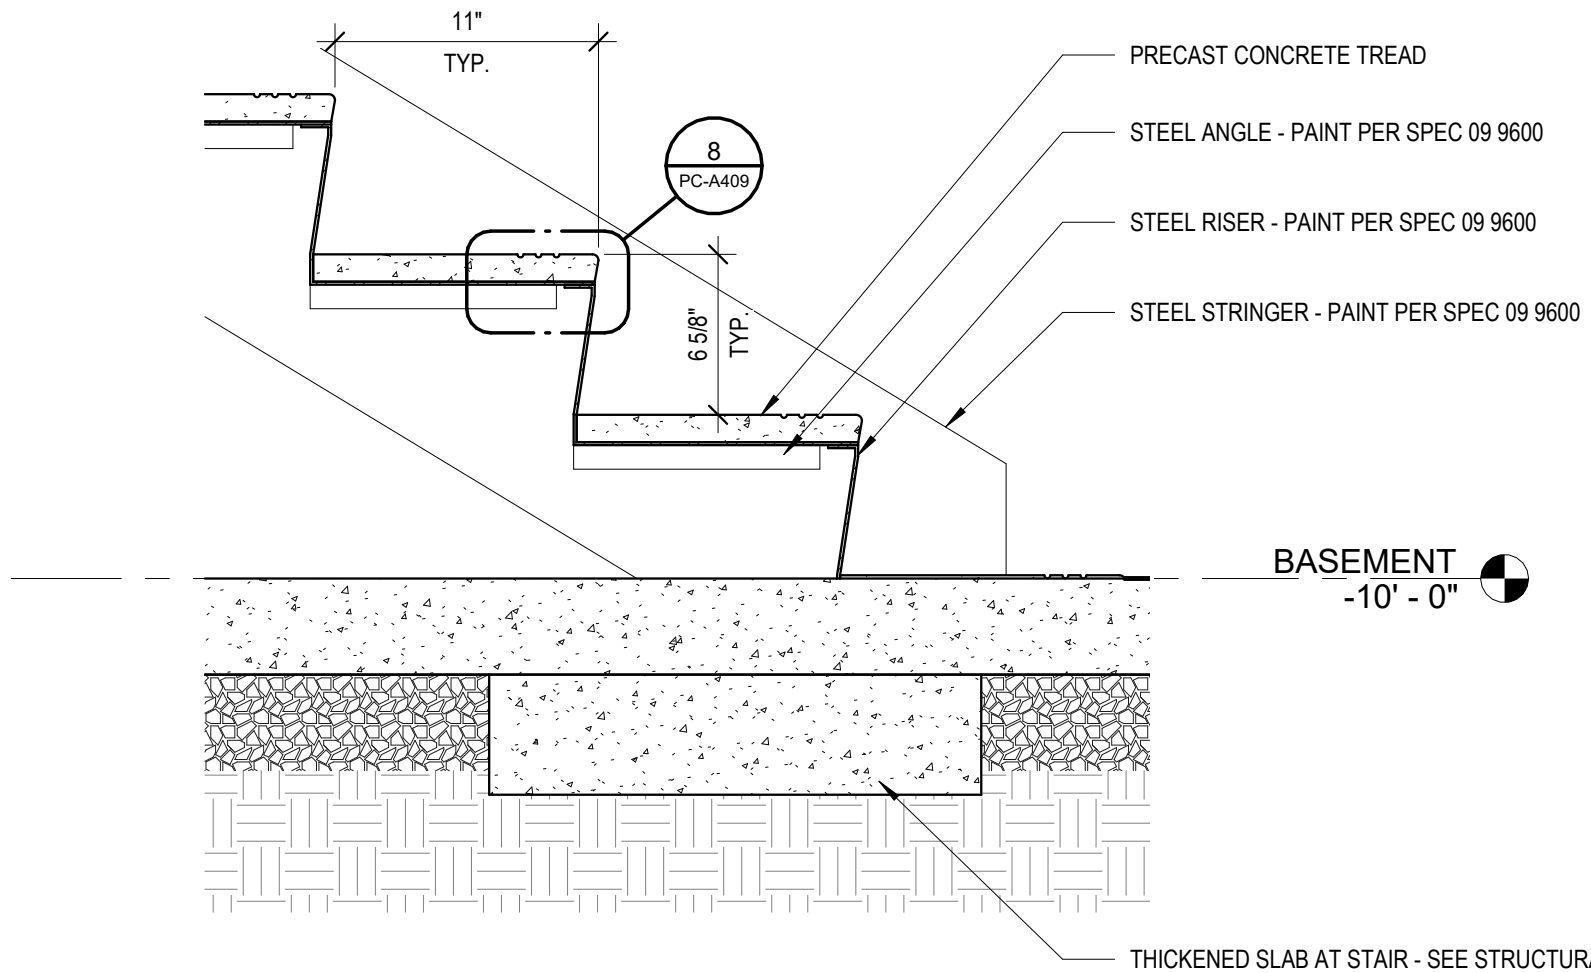

6 STAIR 4 - TREAD DETAIL
1 1/2" = 1'-0"

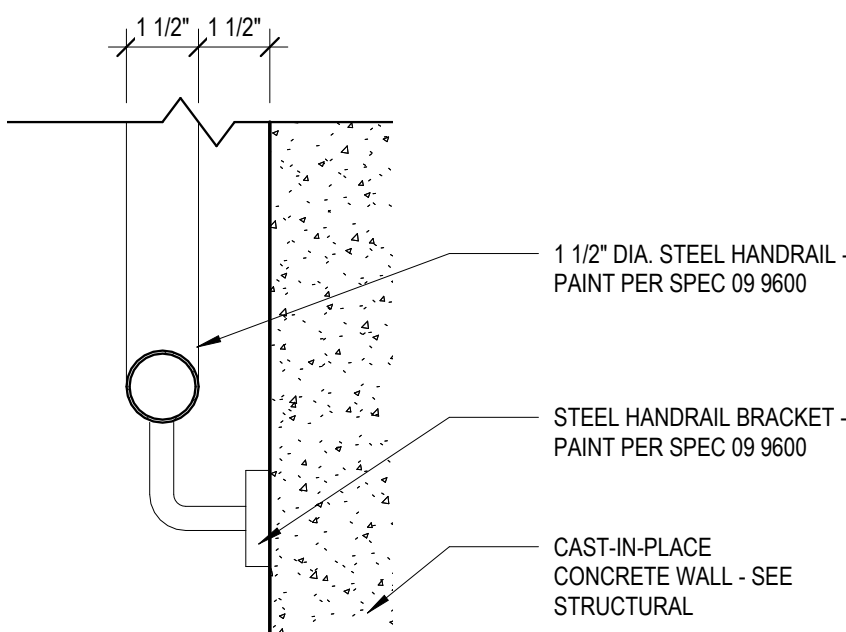

7 STAIR 4 - HANDRAIL DETAIL
3" = 1'-0"

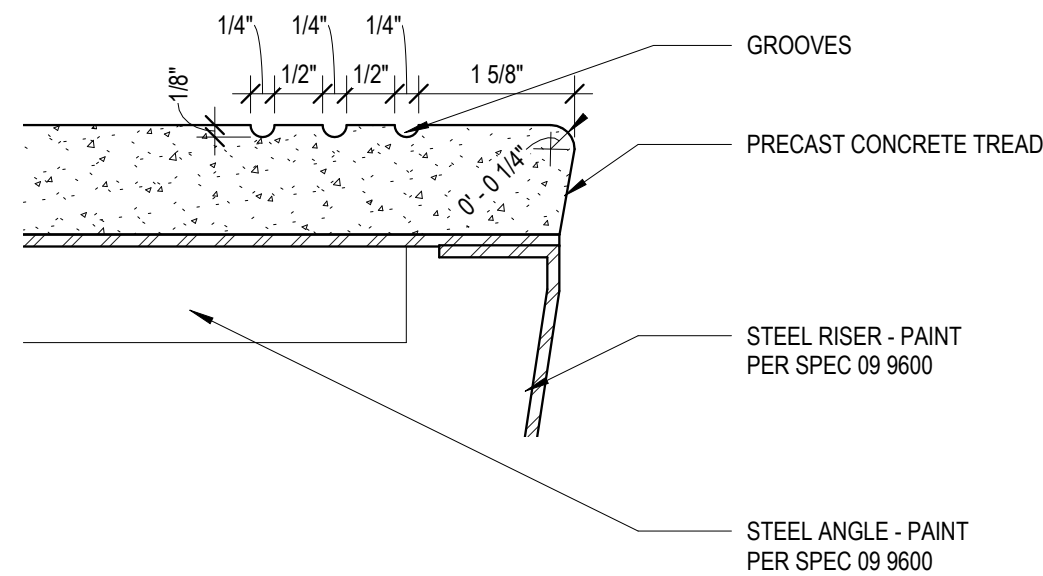

8 STAIR TREAD ENLARGED DETAIL
6" = 1'-0"

Susan
Hatchell
Landscape Architecture, PLLC
711 W. North Street, Raleigh, NC 27603
p: 919-838-9600 f: 919-838-9700

Esse
Architects
832 PETERSBURG ROAD | RALEIGH, NORTH CAROLINA 27608


ENLARGED STAIR
PLANS AND DETAILS






LAKE MYRA COUNTY PARK
Wake County, NC

REVISIONS

Date: 07/27/26

PC-A409

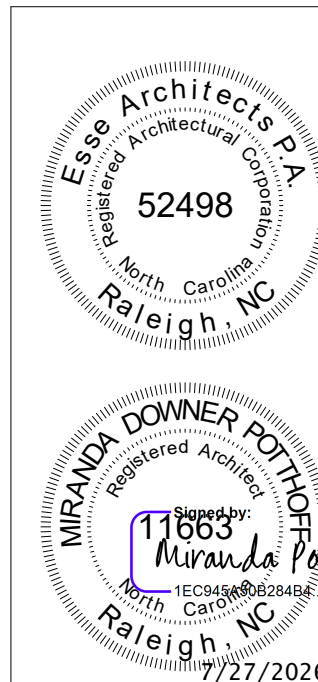

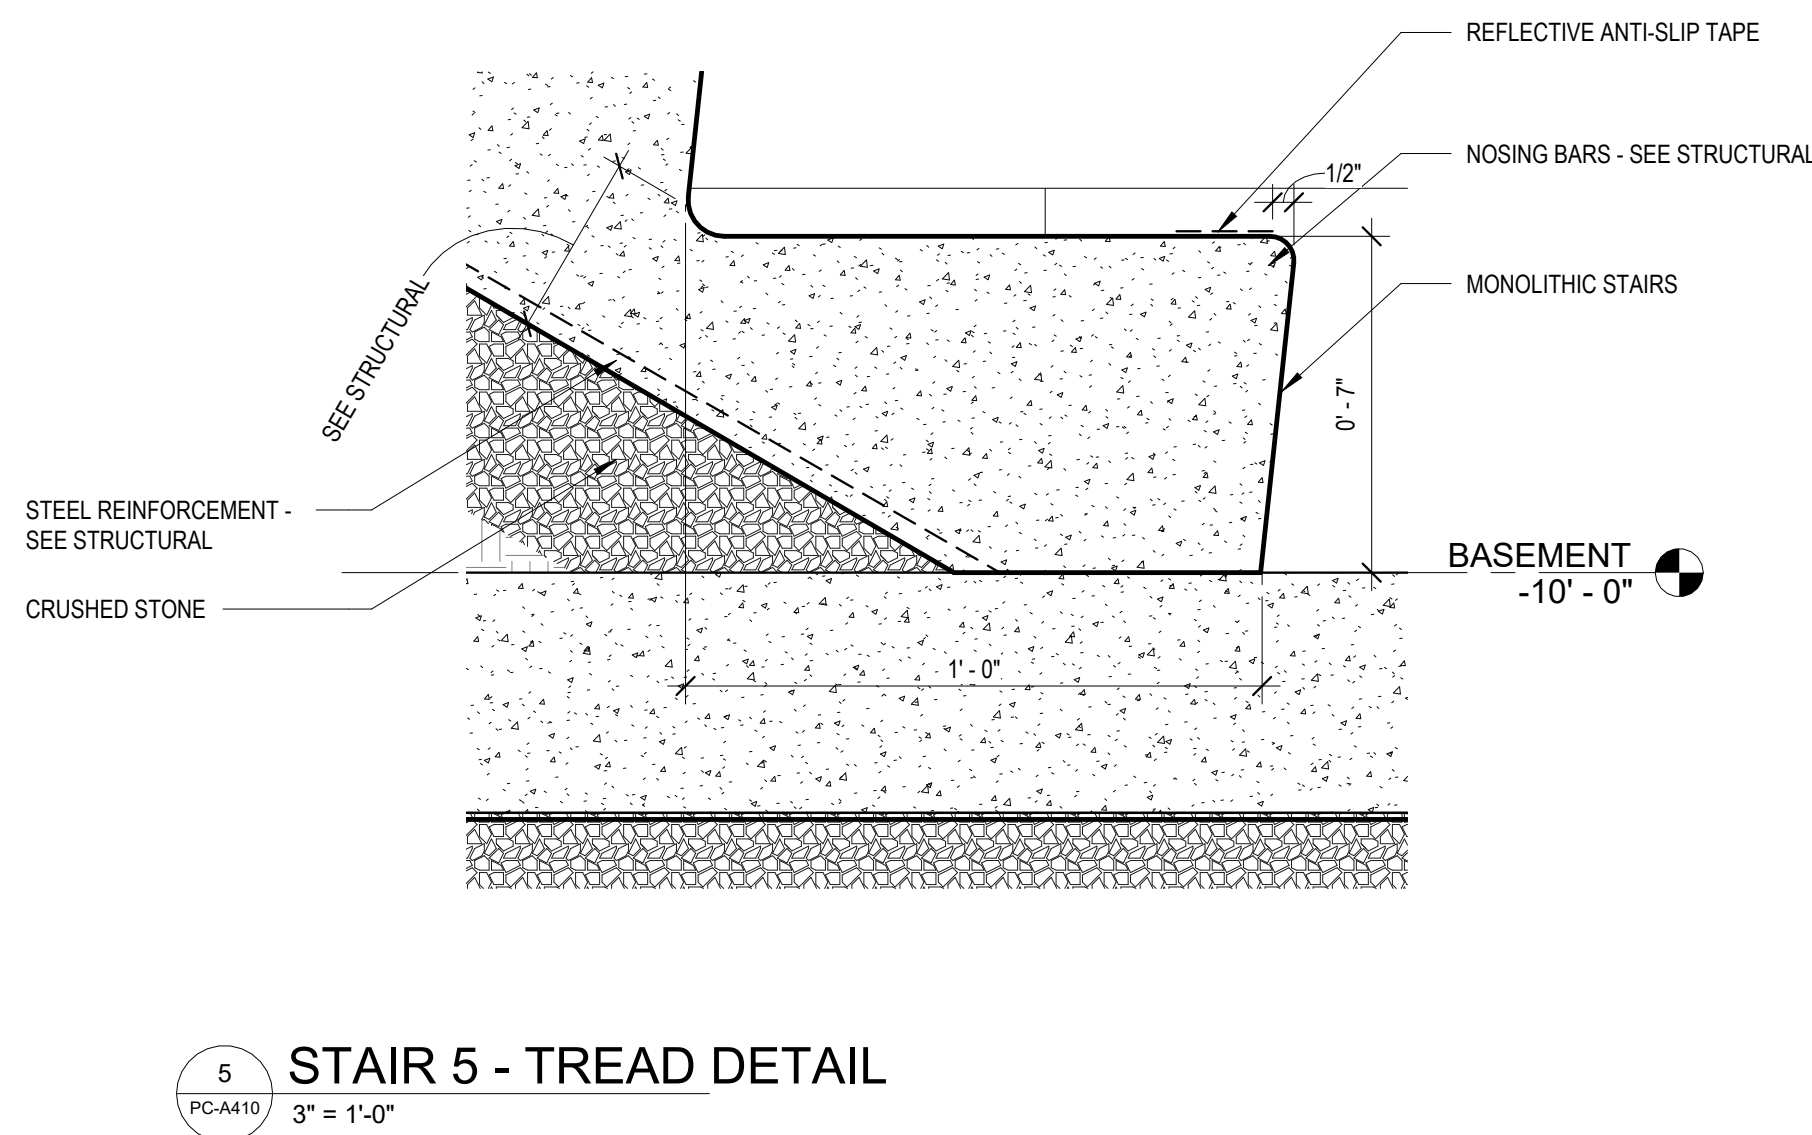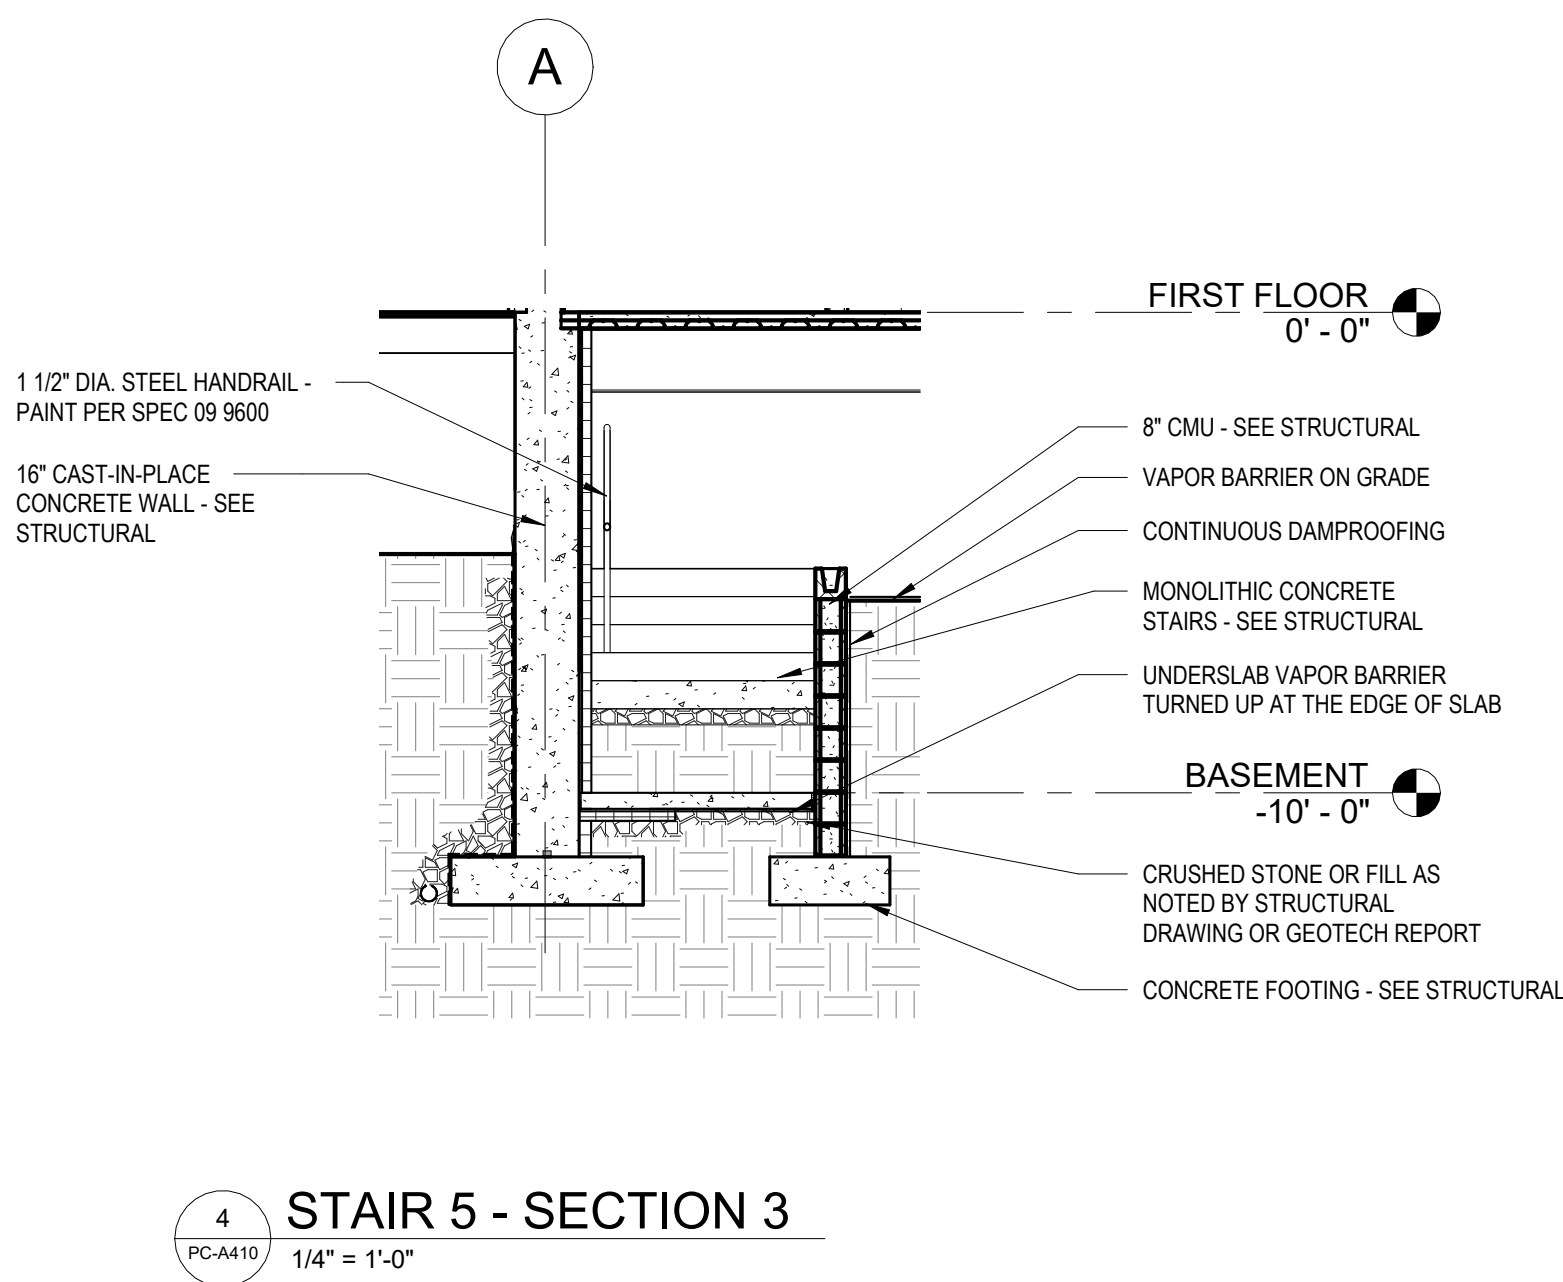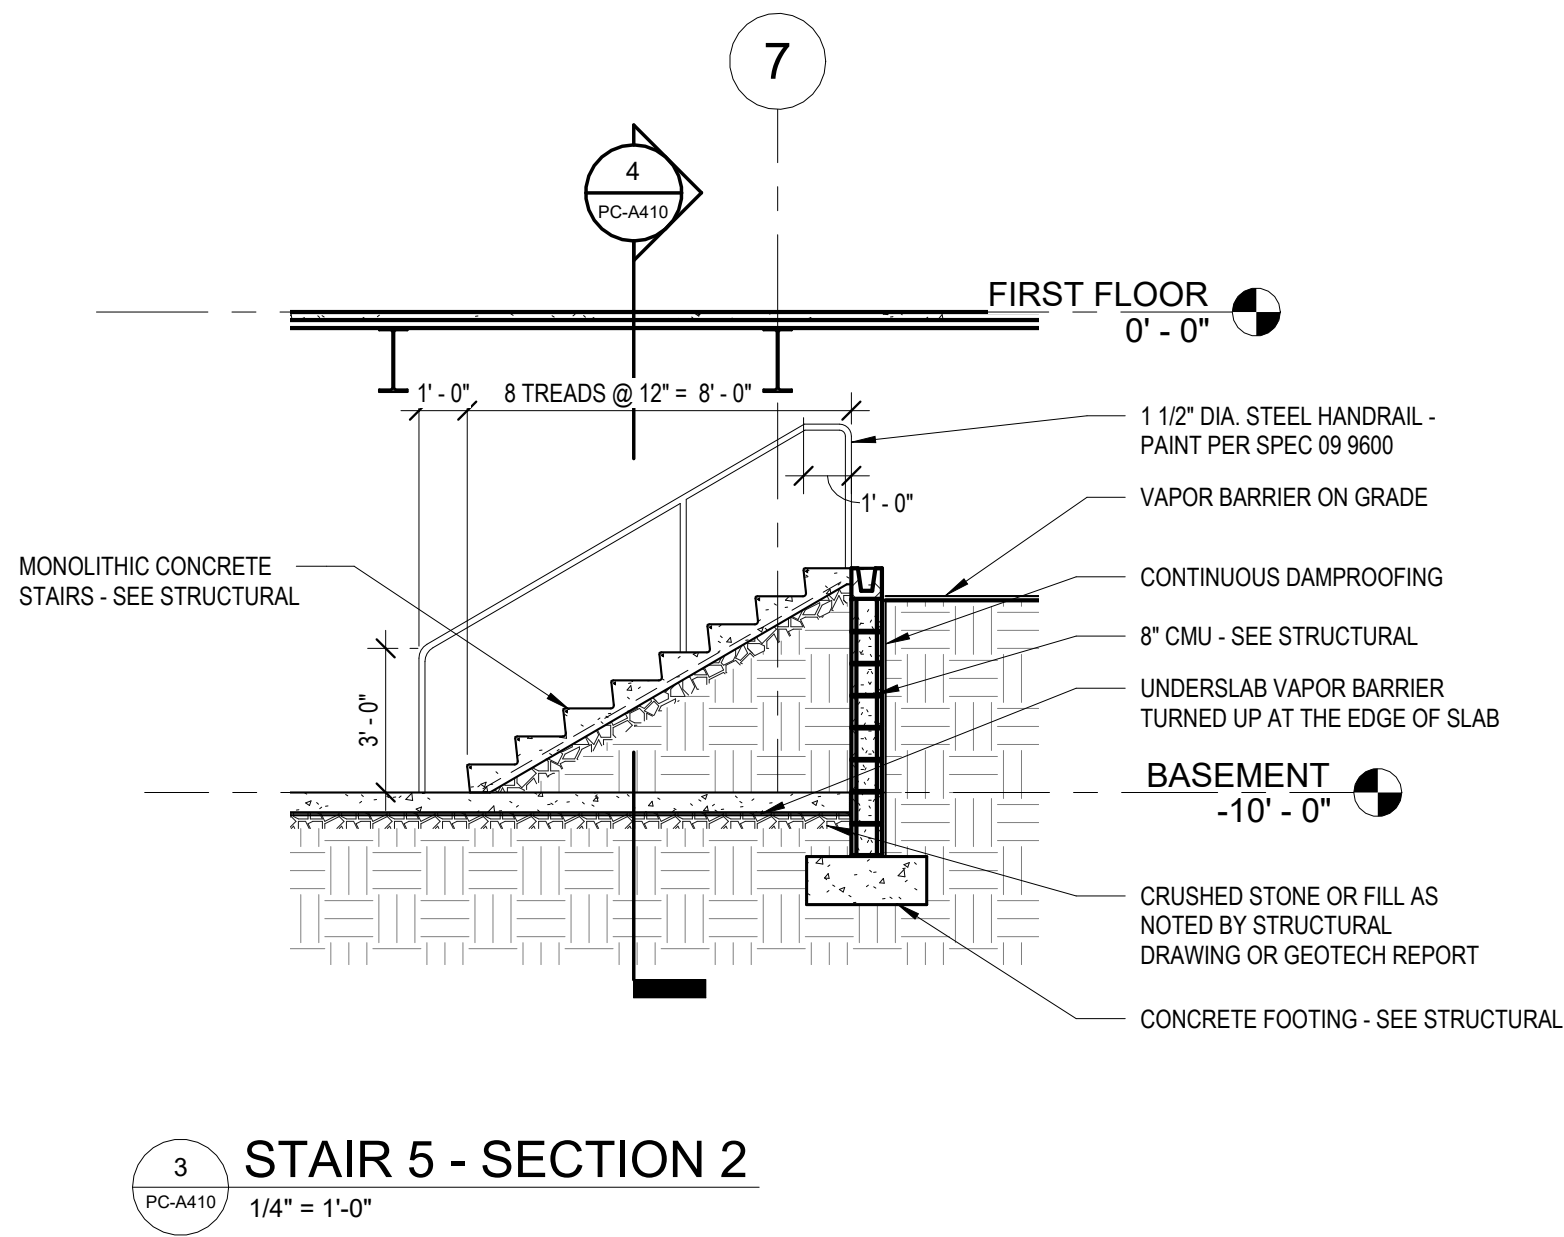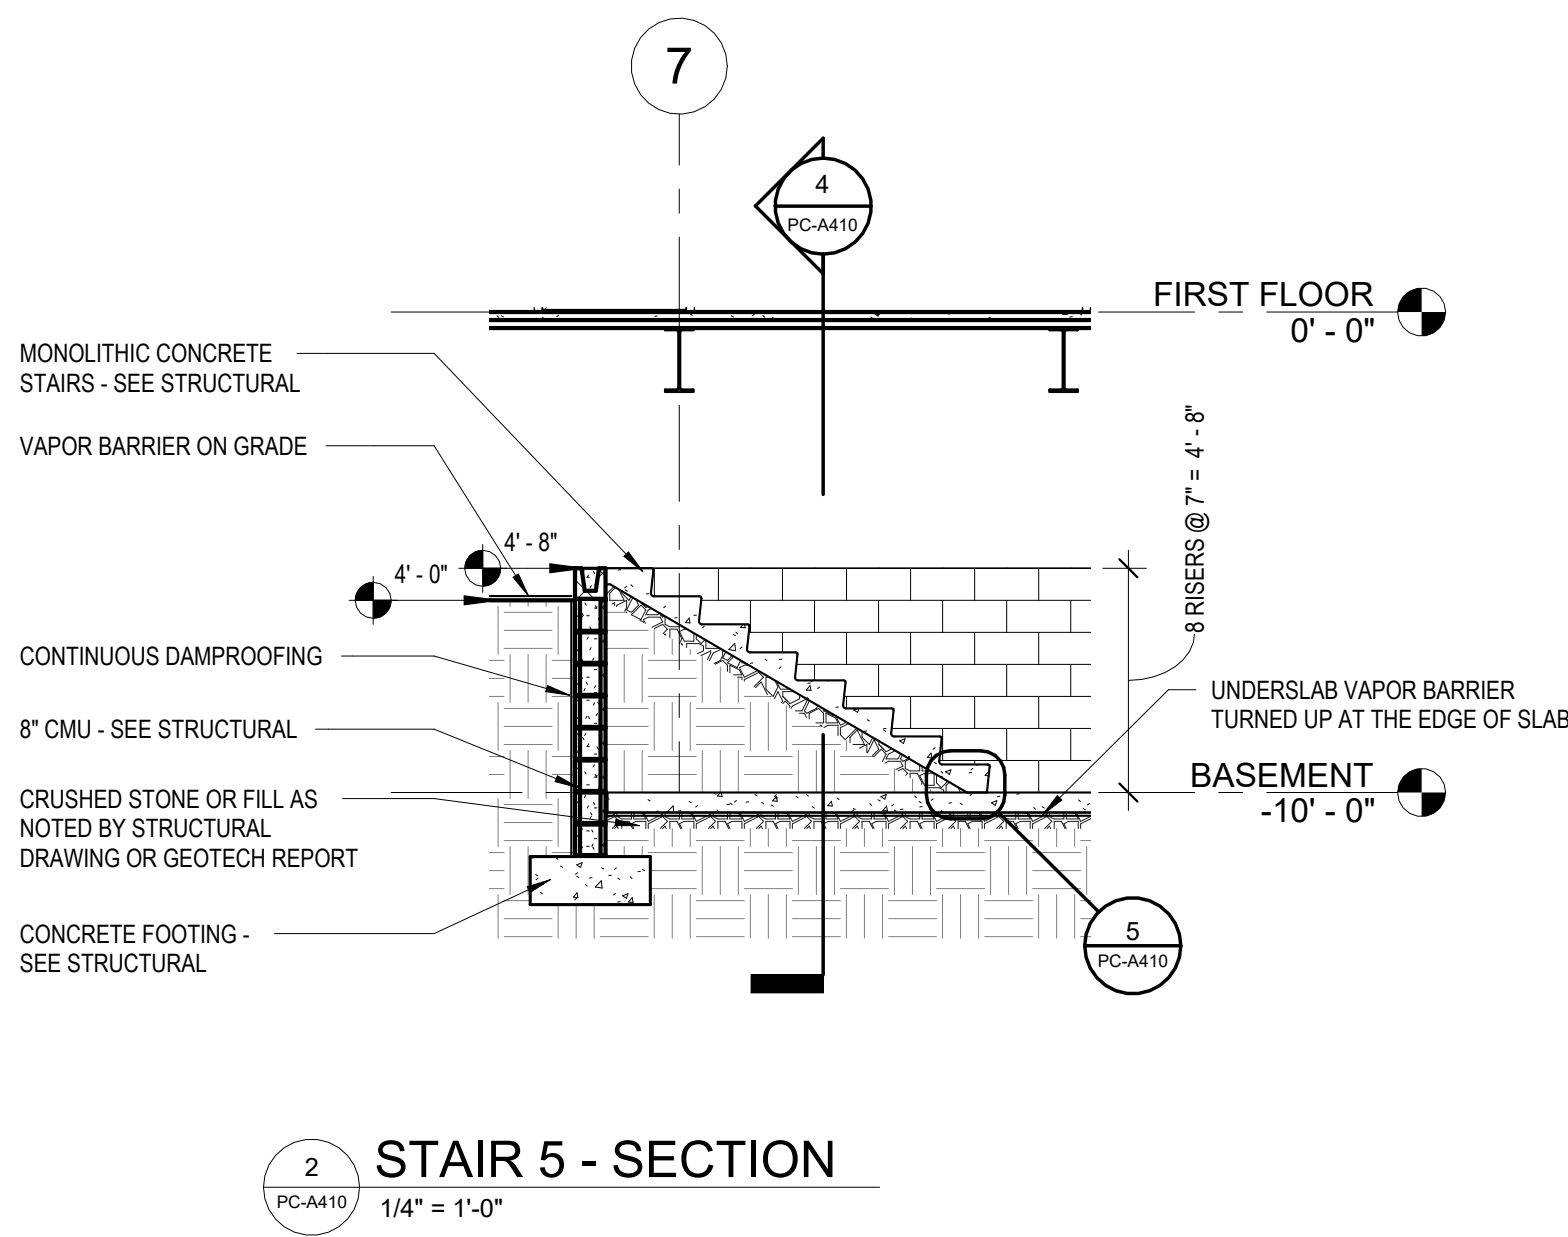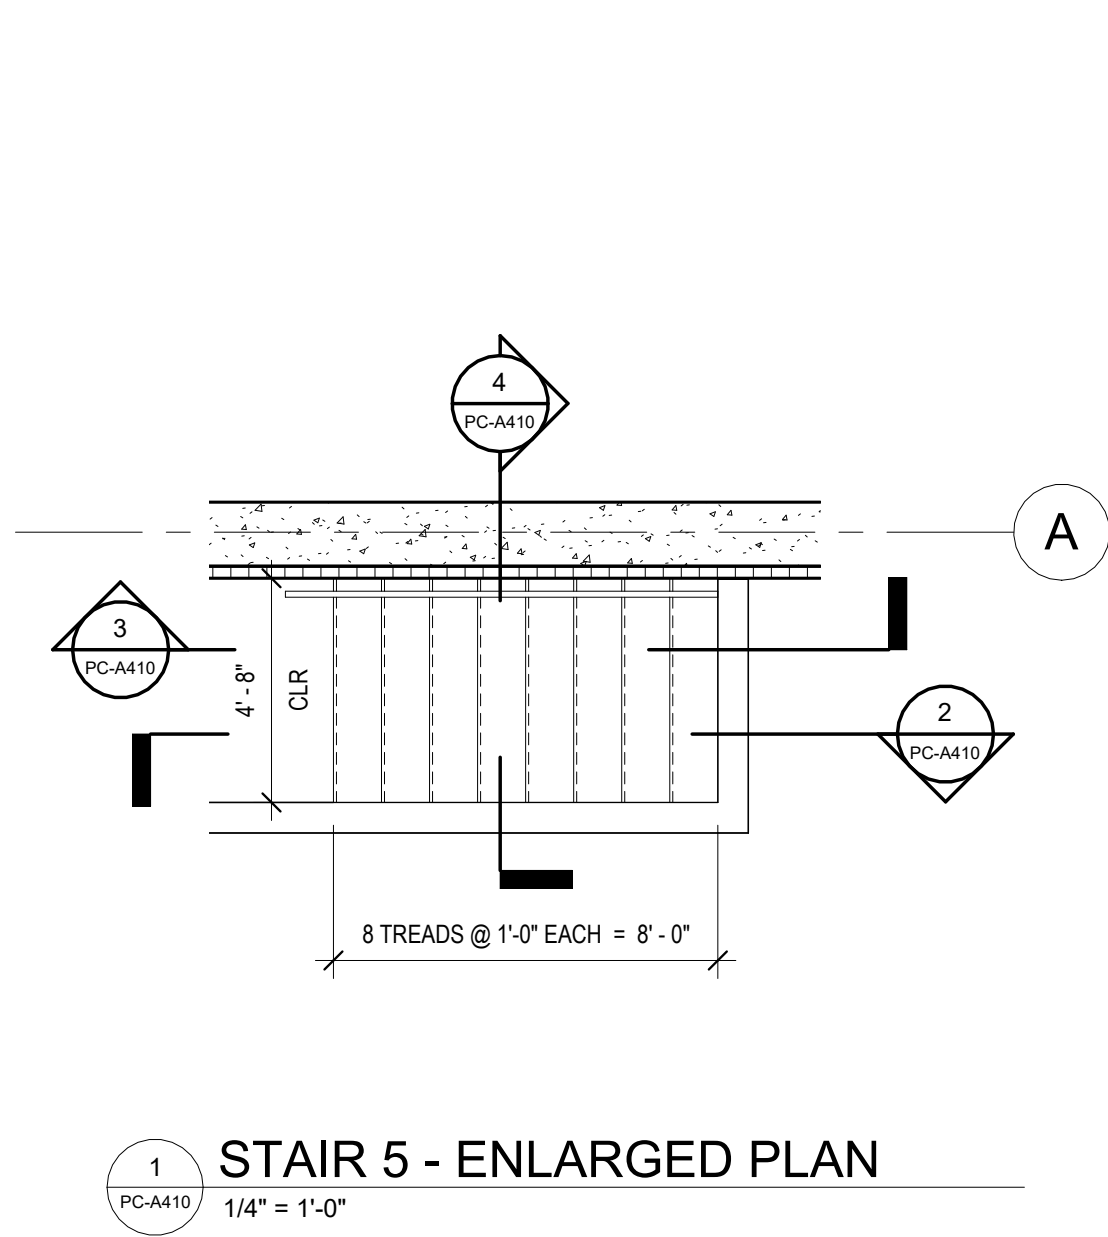


Susan Hatchell
Landscape Architecture, PLLC
711 W. North Street, Raleigh, NC 27603
p: 919-838-9600 f: 919-838-9700



ENLARGED STAIR
PLANS AND DETAILS







LAKE MYRA COUNTY PARK
Wake County, NC

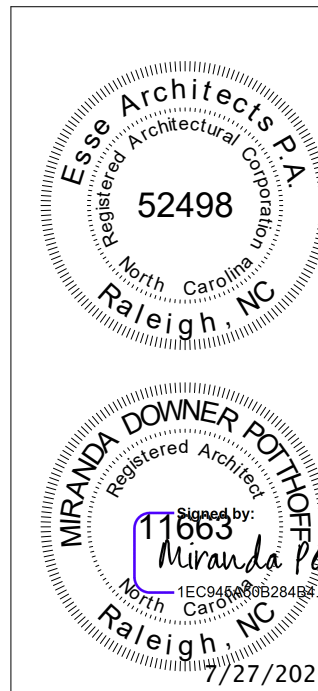

REVISIONS

Date: 07/27/26

PC-A410

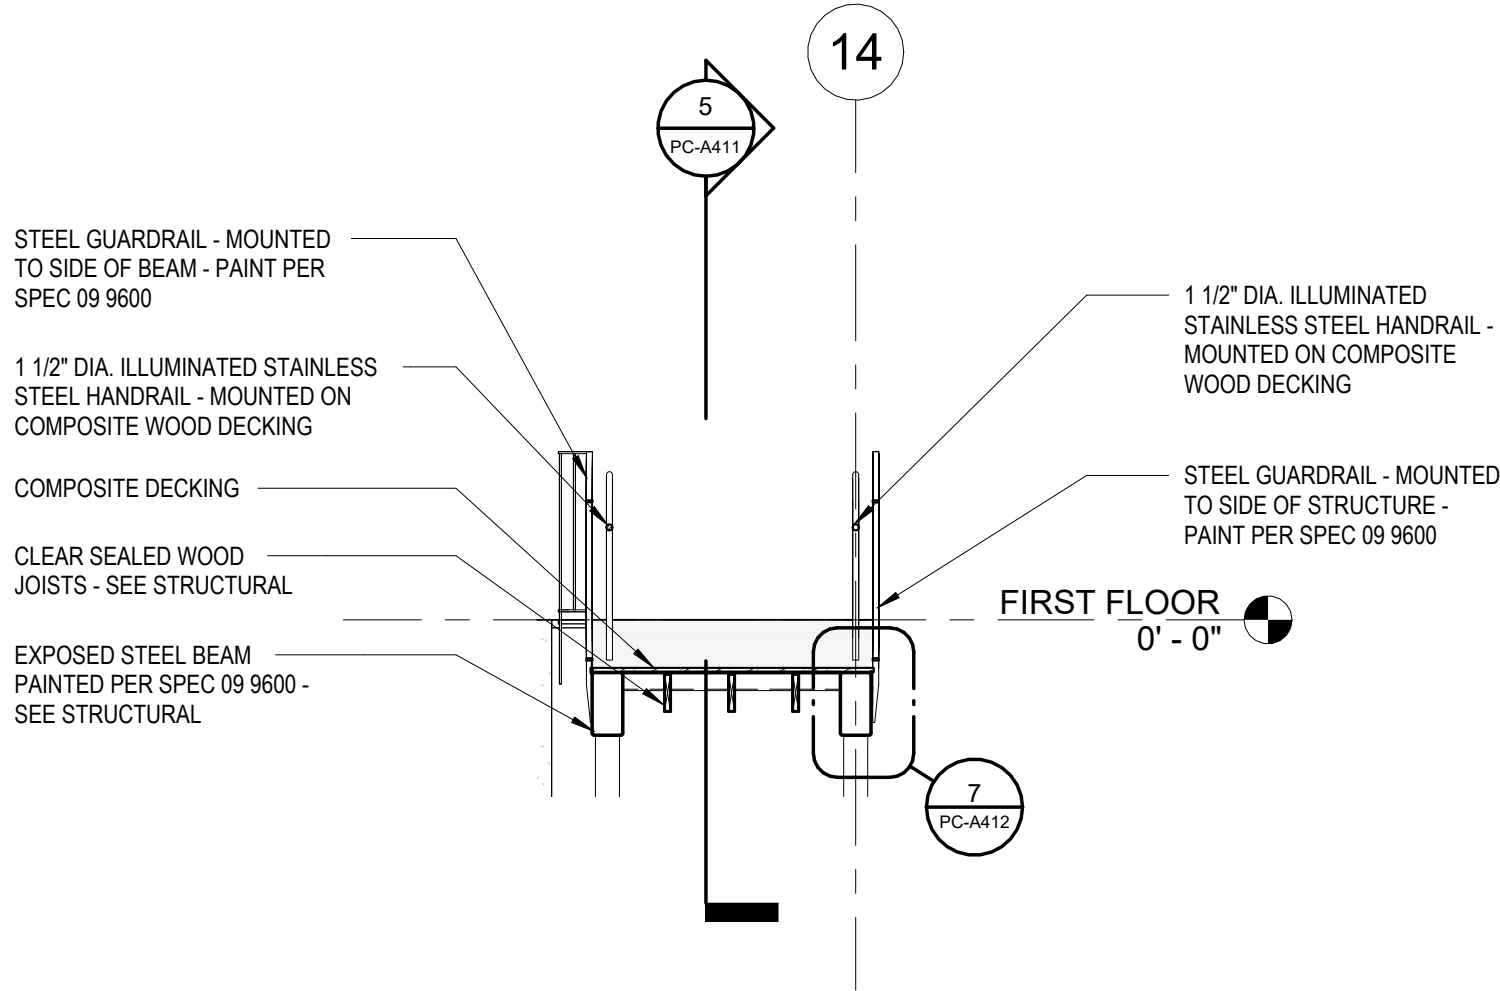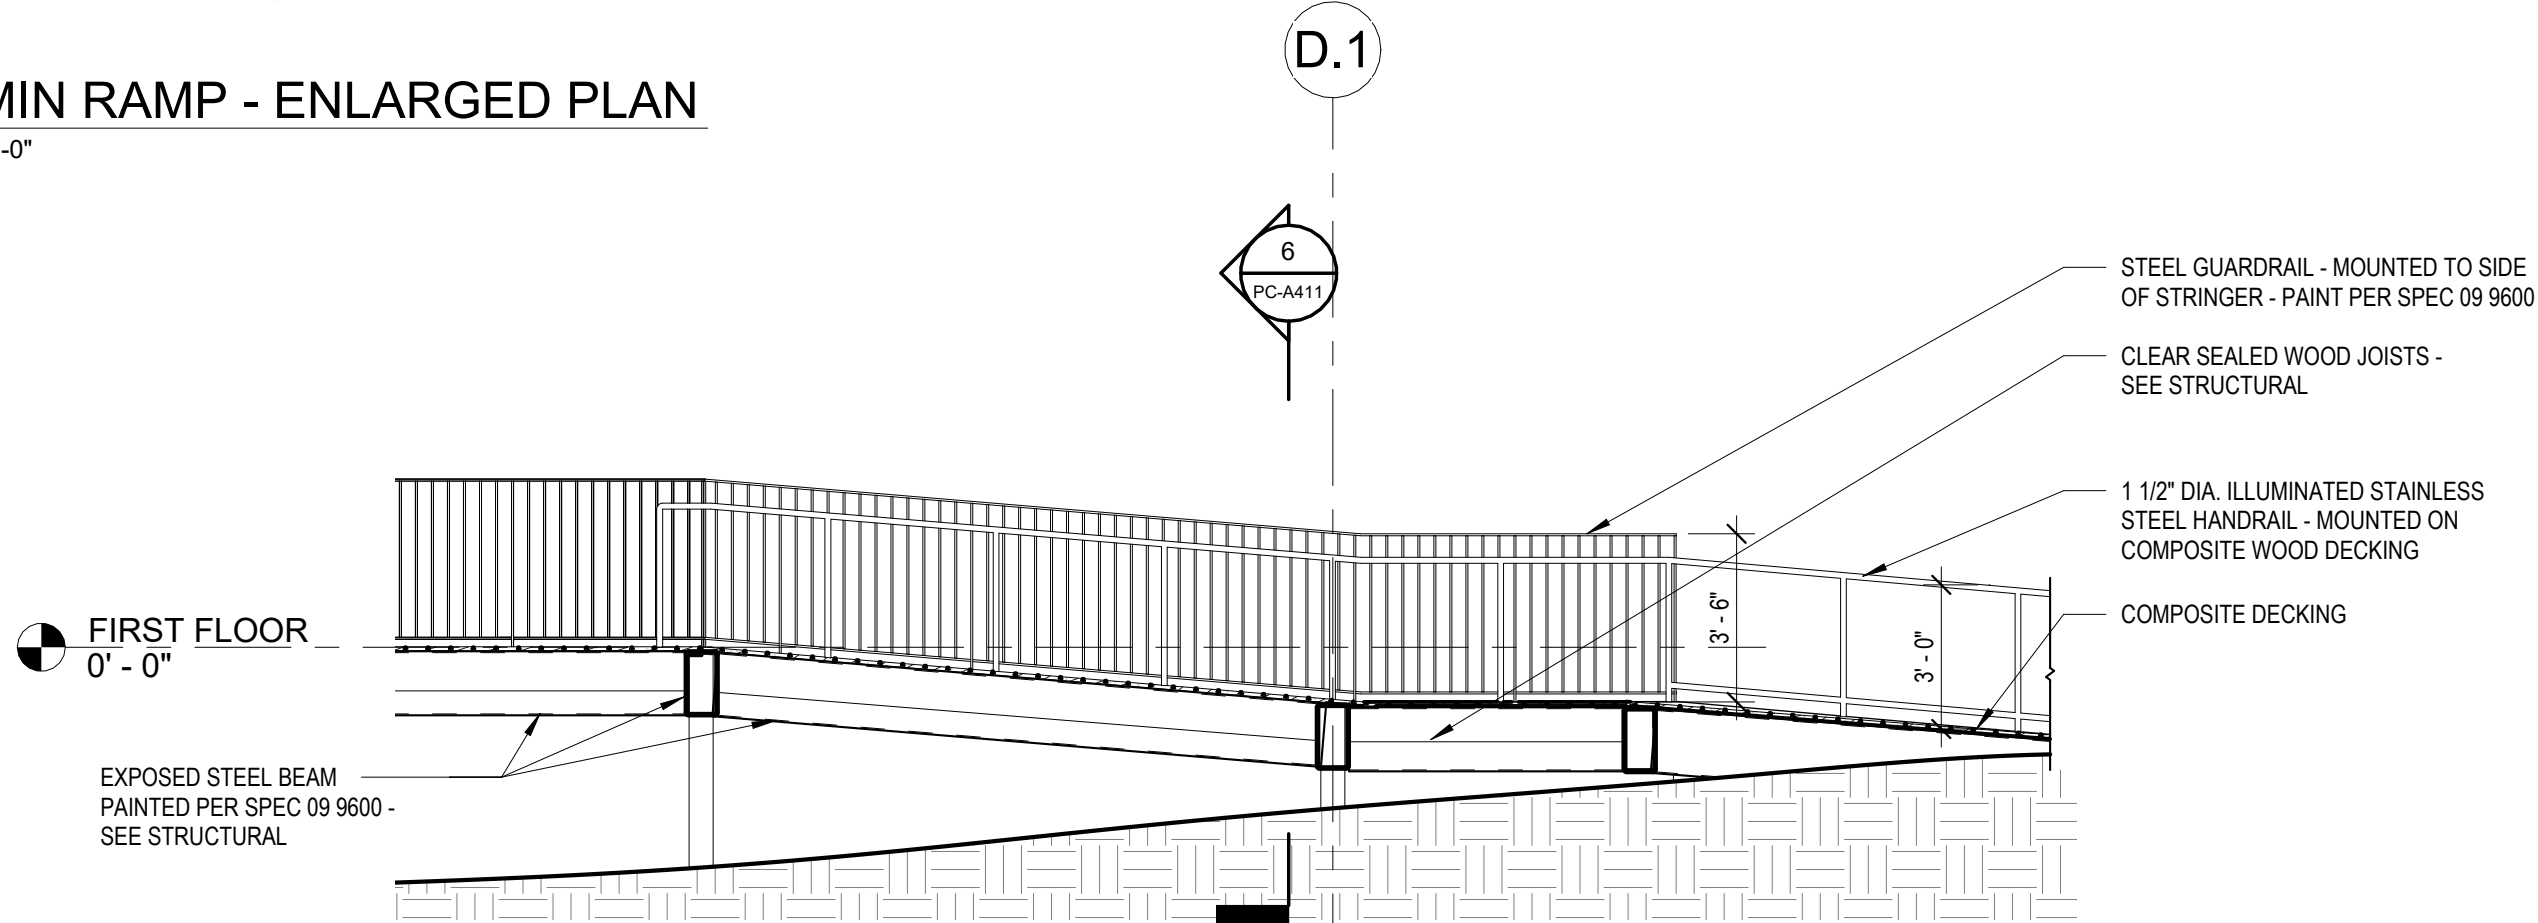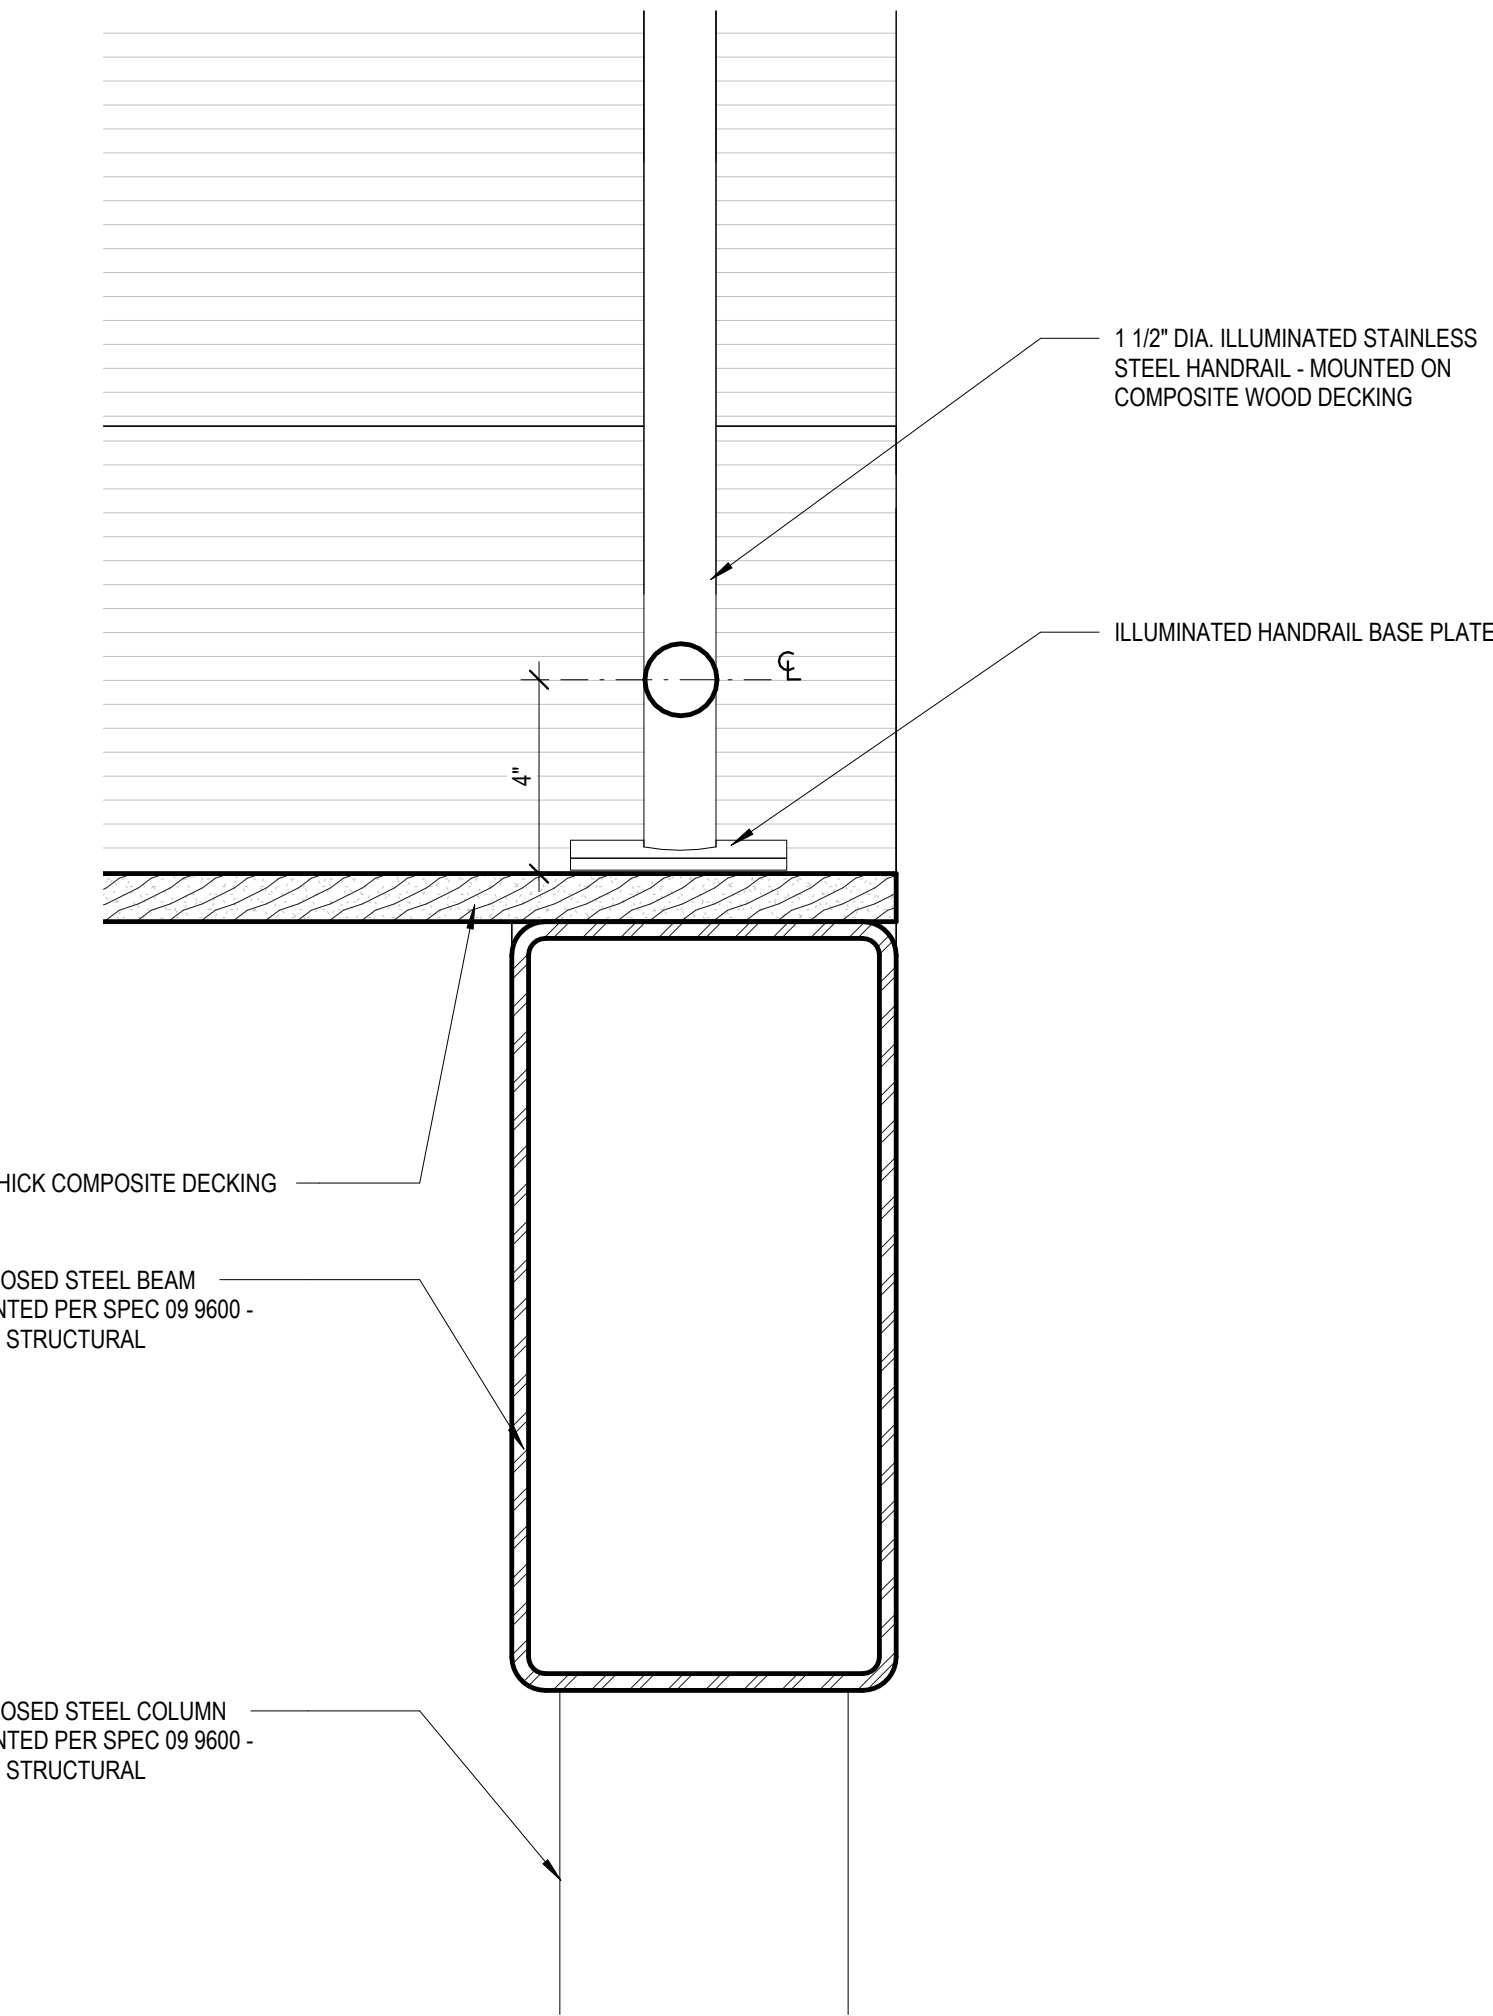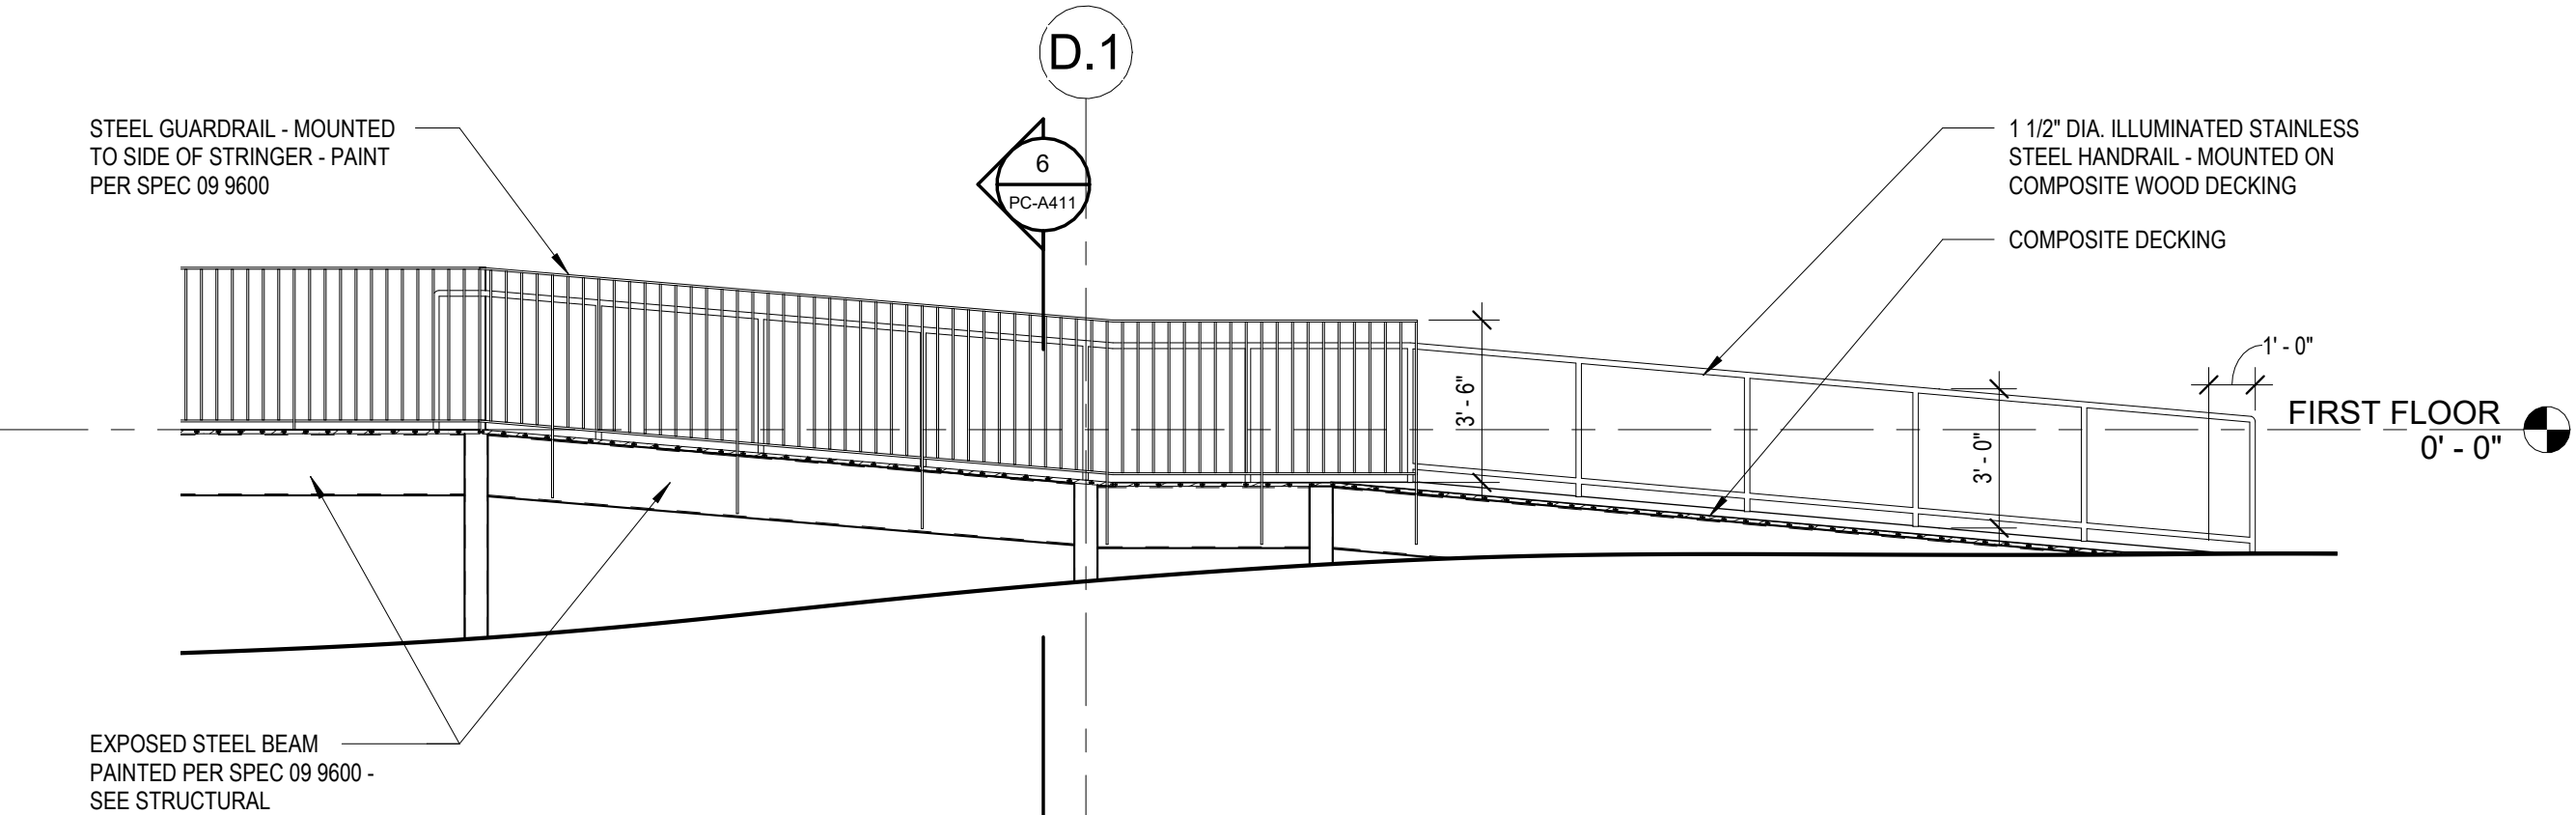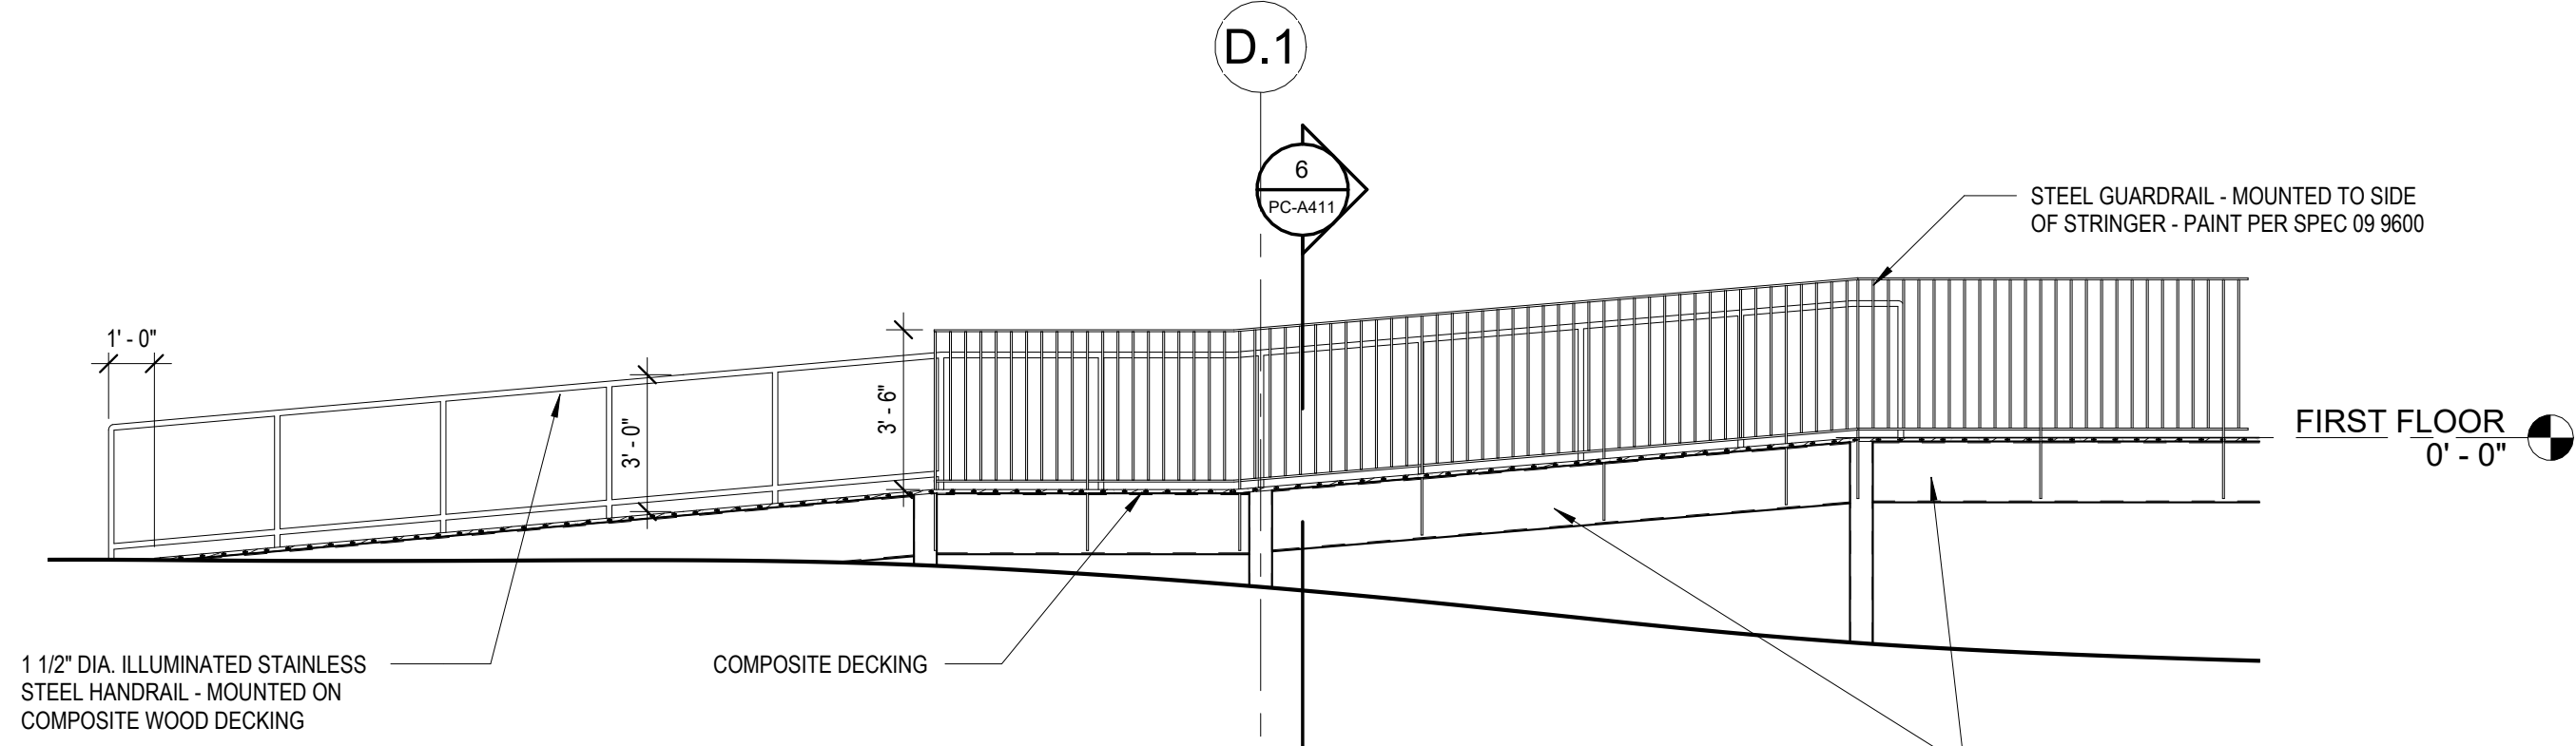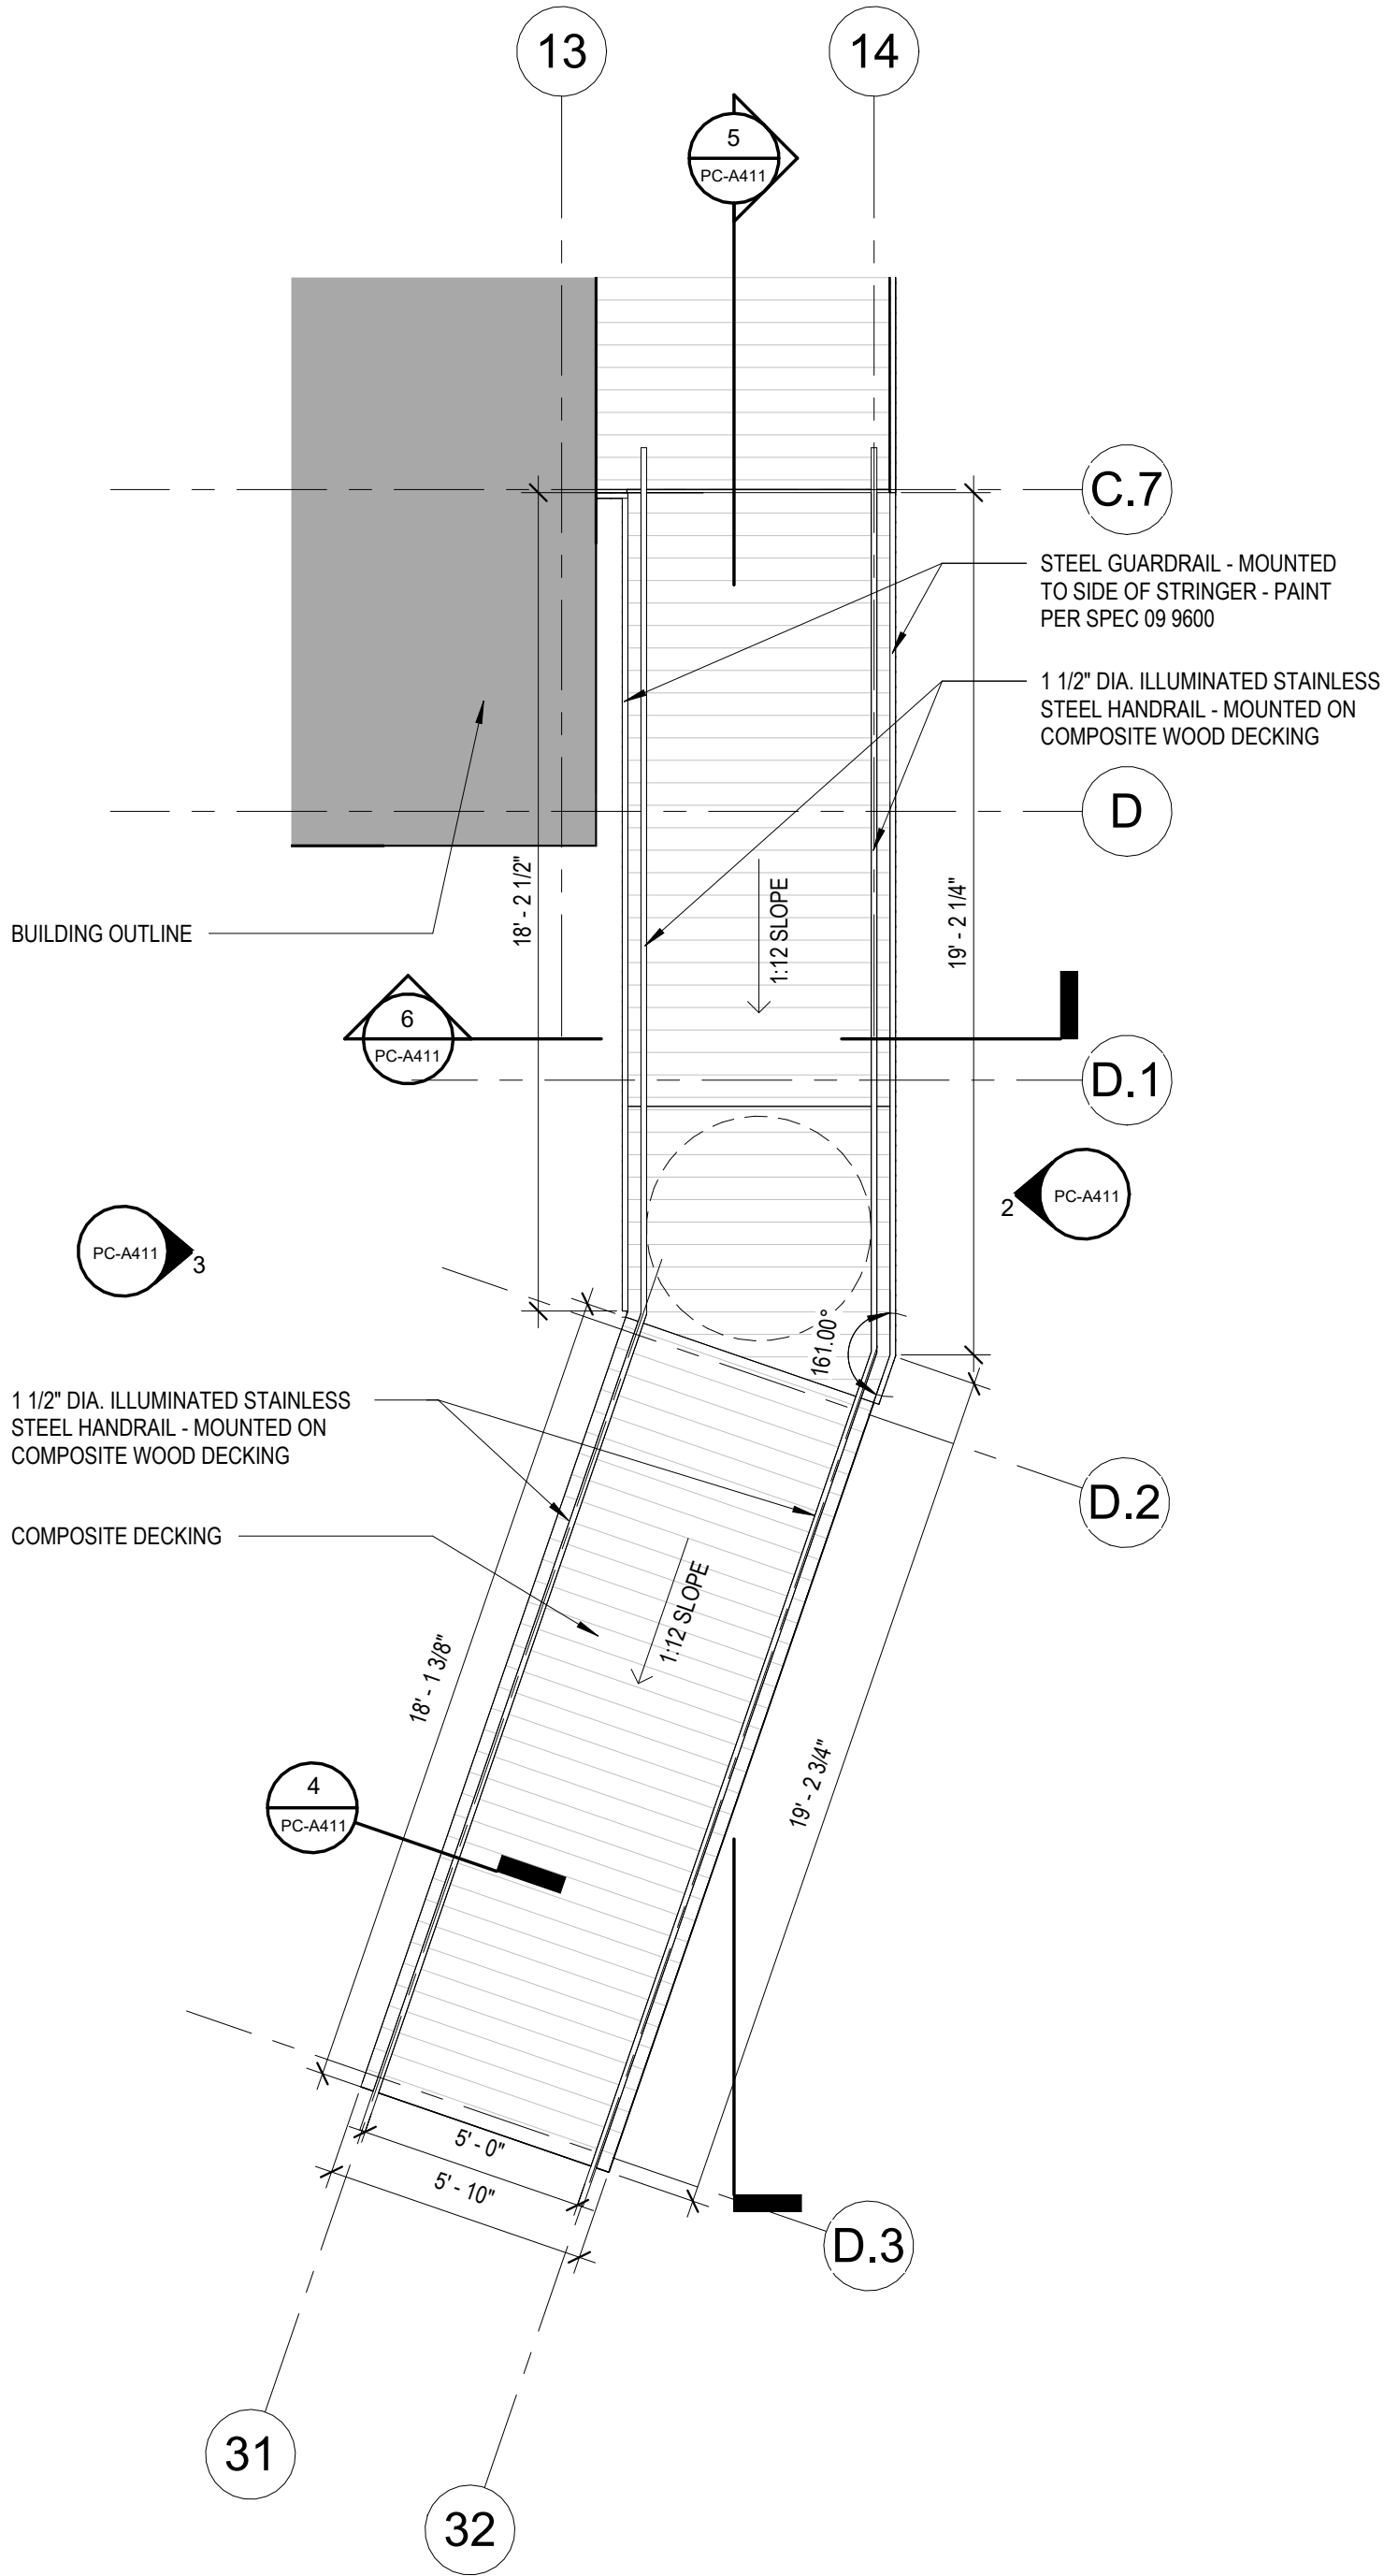

Susan Hatchell
Landscape Architecture, PLLC
711 W. North Street, Raleigh, NC 27603
p: 919-838-9600 f: 919-838-9700




ENLARGED RAMP
PLANS AND DETAILS


LAKE MYRA COUNTY PARK
Wake County, NC

REVISIONS


Date: 07/27/26

PC-A411

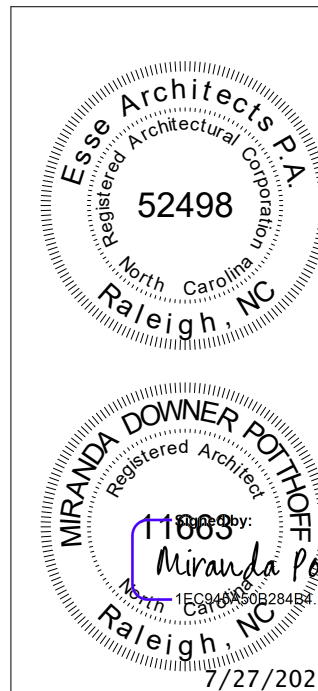


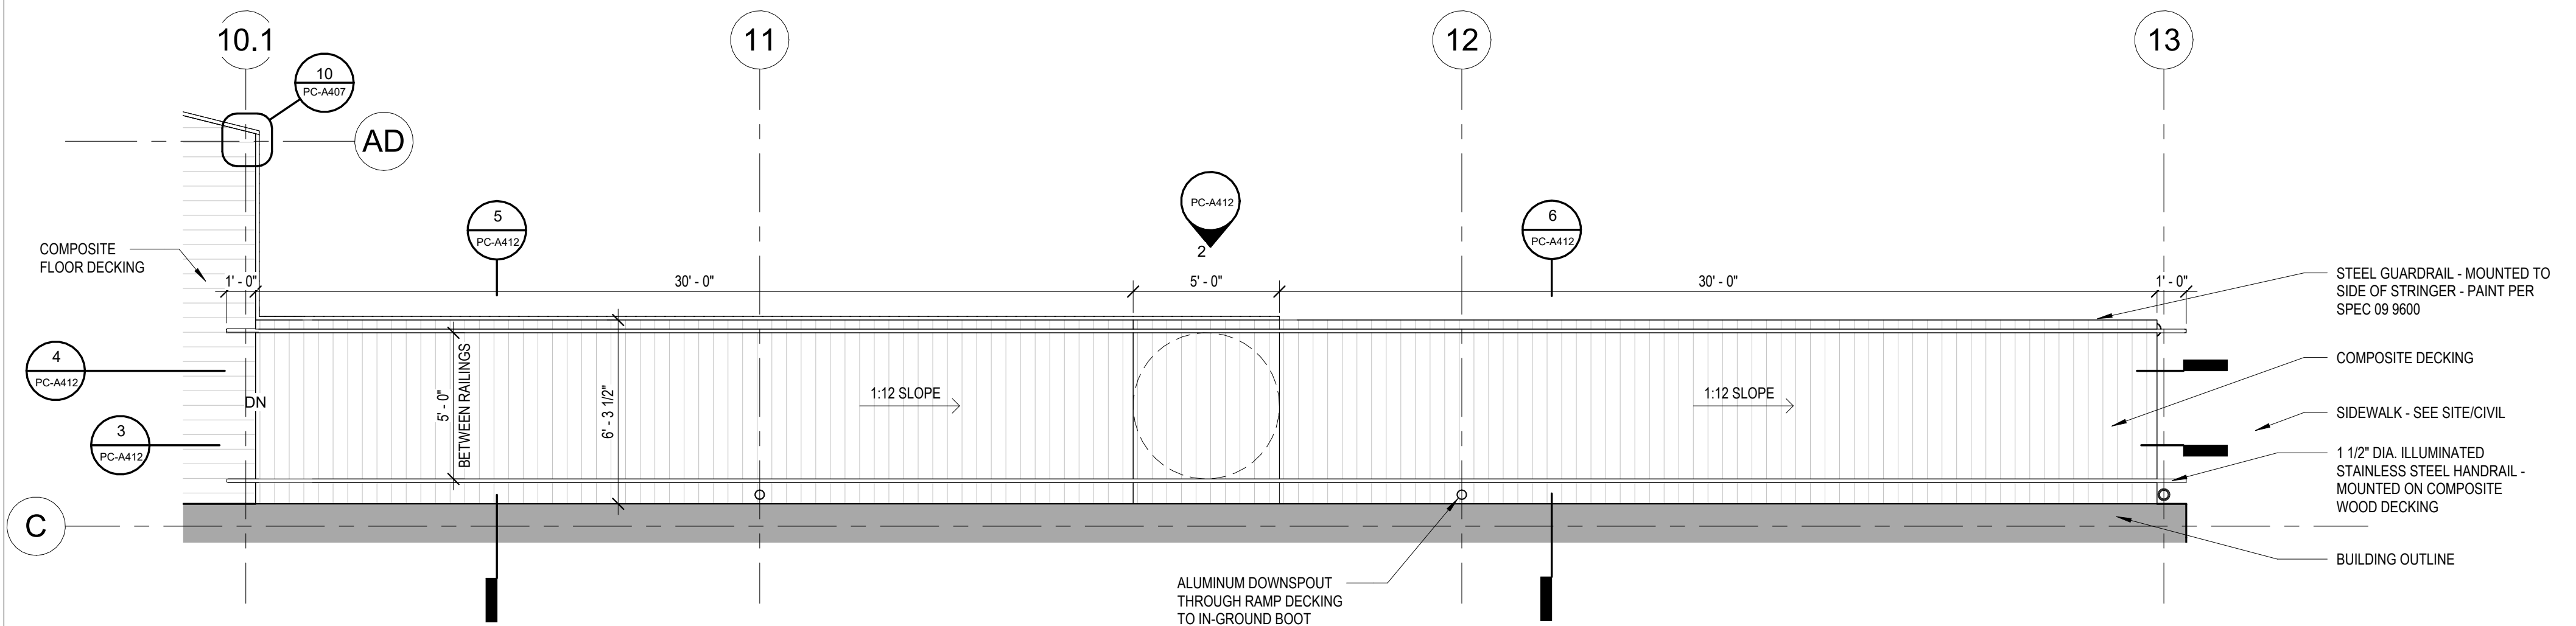


1 BACK RAMP - ENLARGED PLAN
1/4" = 1'-0"

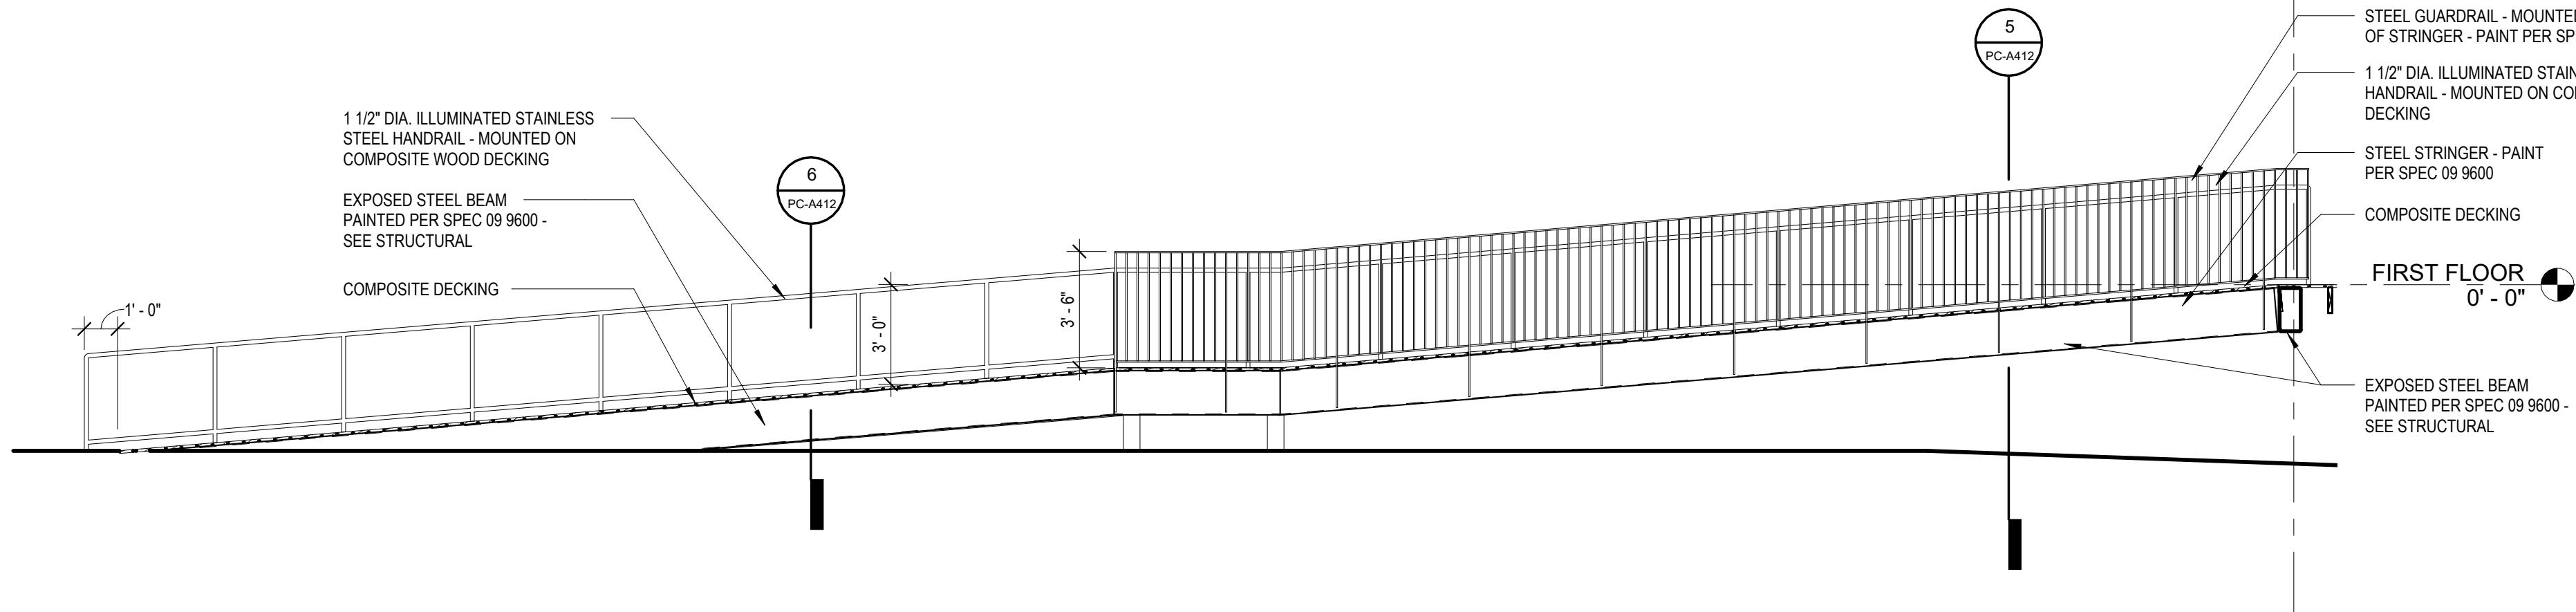


2 BACK RAMP - ELEVATION
1/4" = 1'-0"

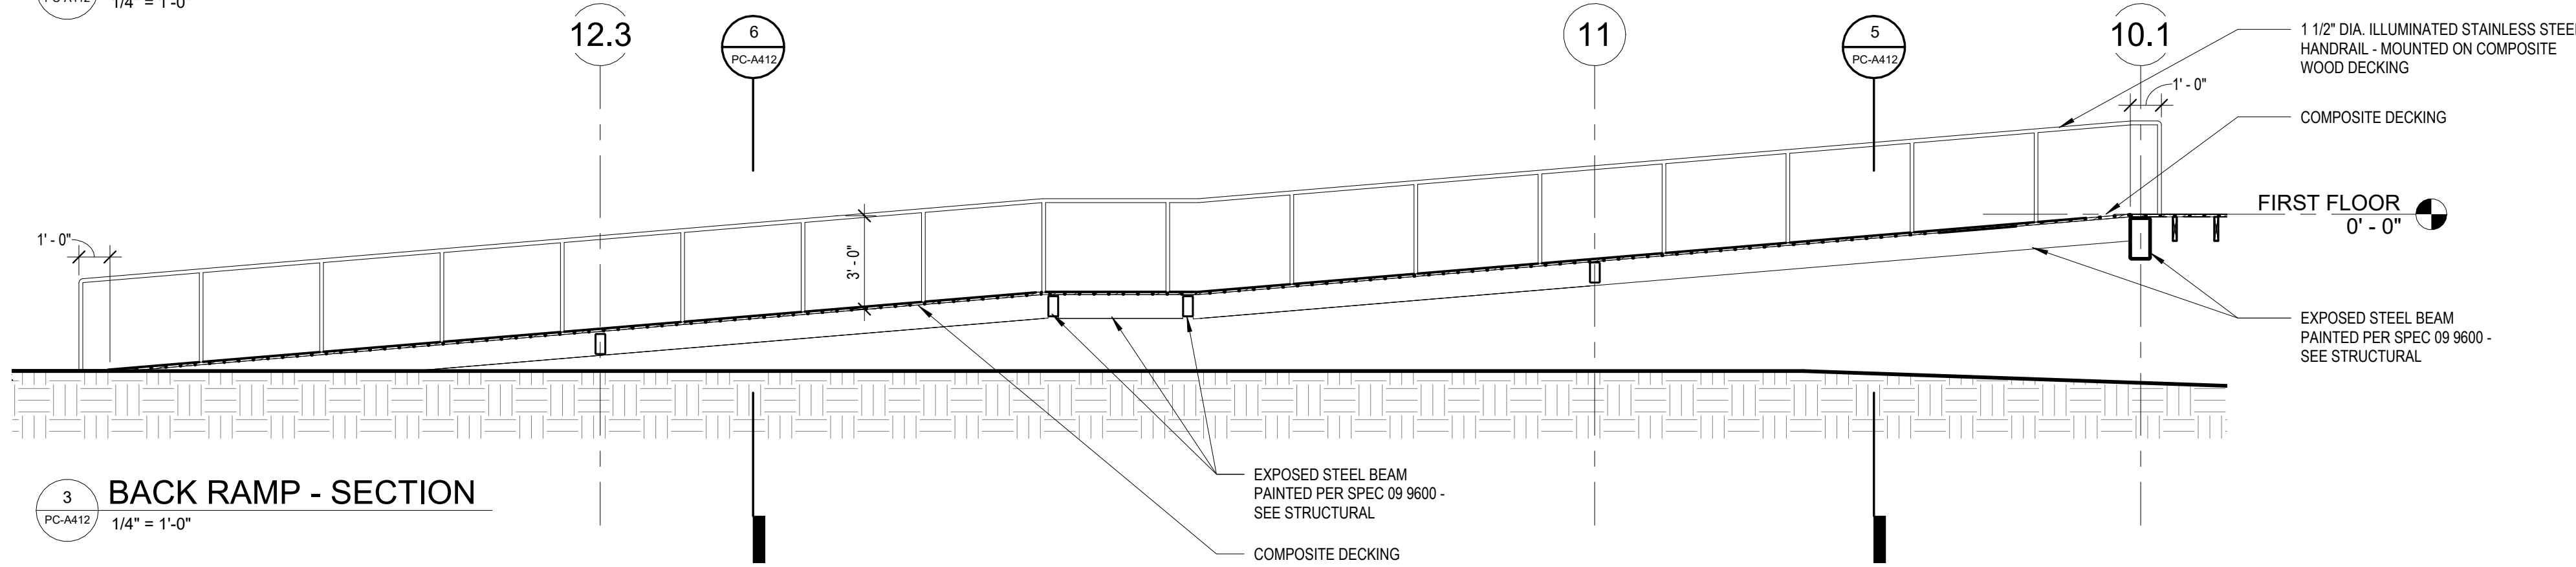


3 BACK RAMP - SECTION
1/4" = 1'-0"

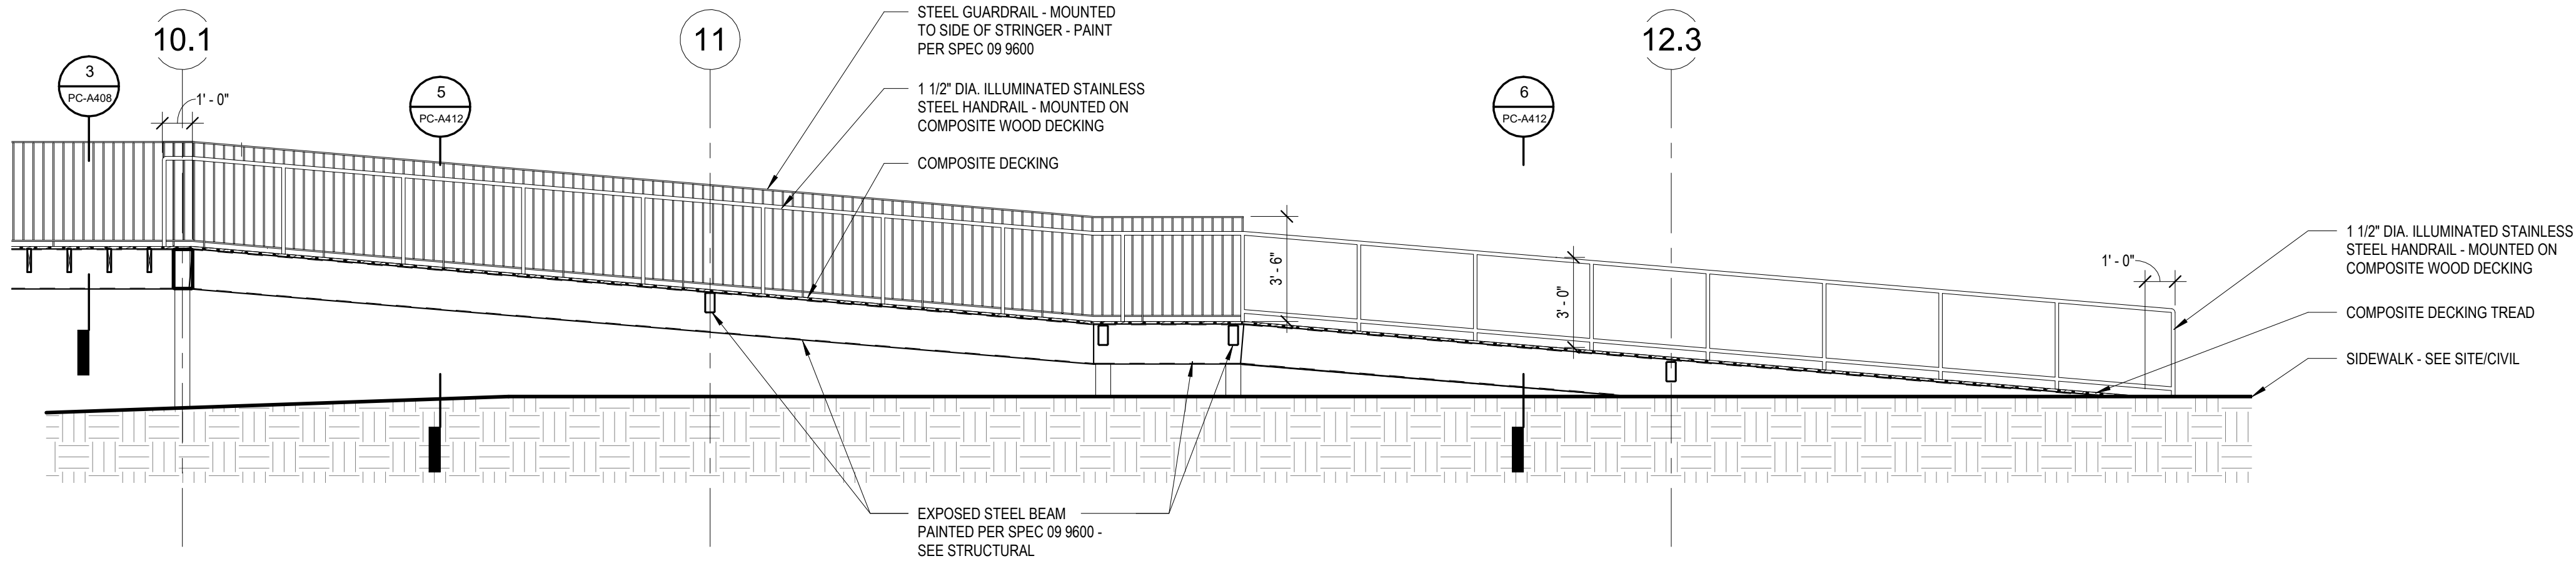


4 BACK RAMP - SECTION 3
1/4" = 1'-0"

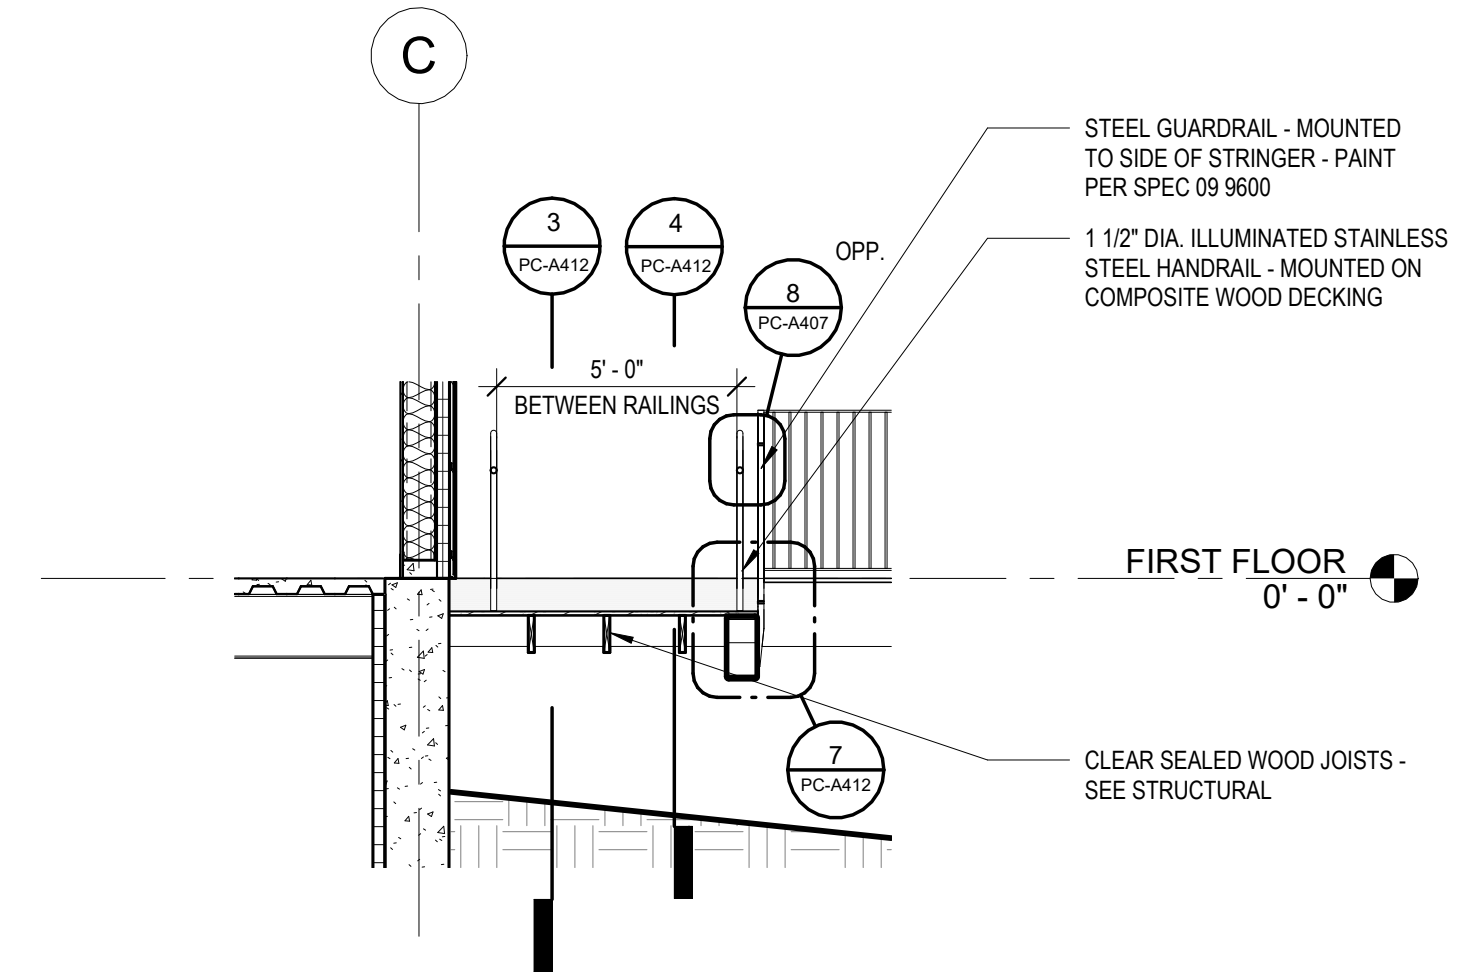

5 BACK RAMP - SECTION 2
1/4" = 1'-0"

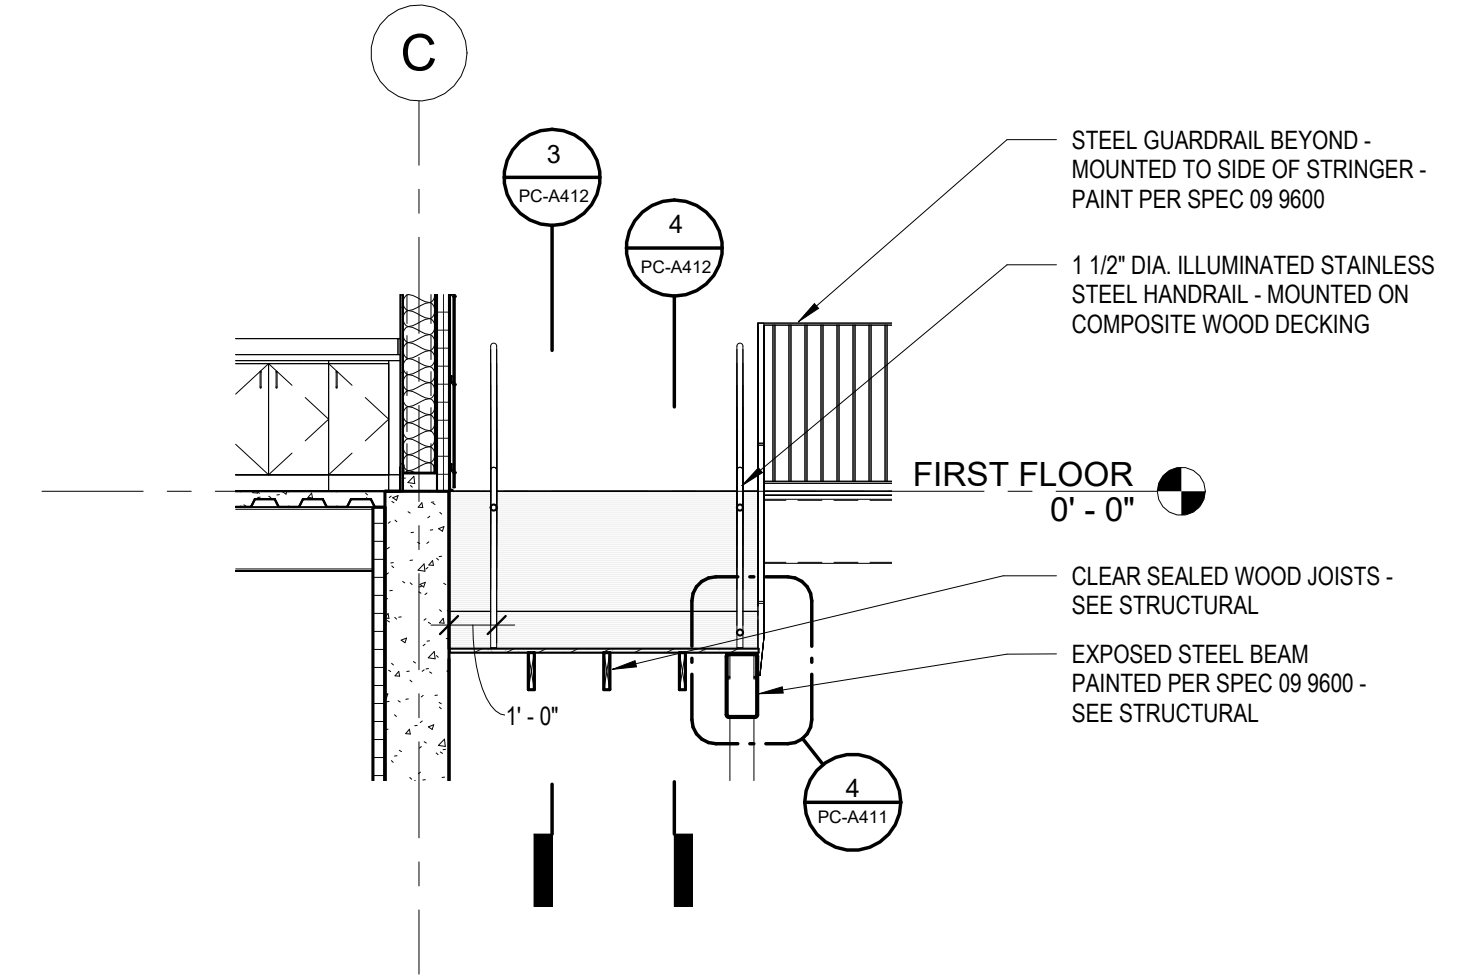

6 BACK RAMP - SECTION 1
1/4" = 1'-0"

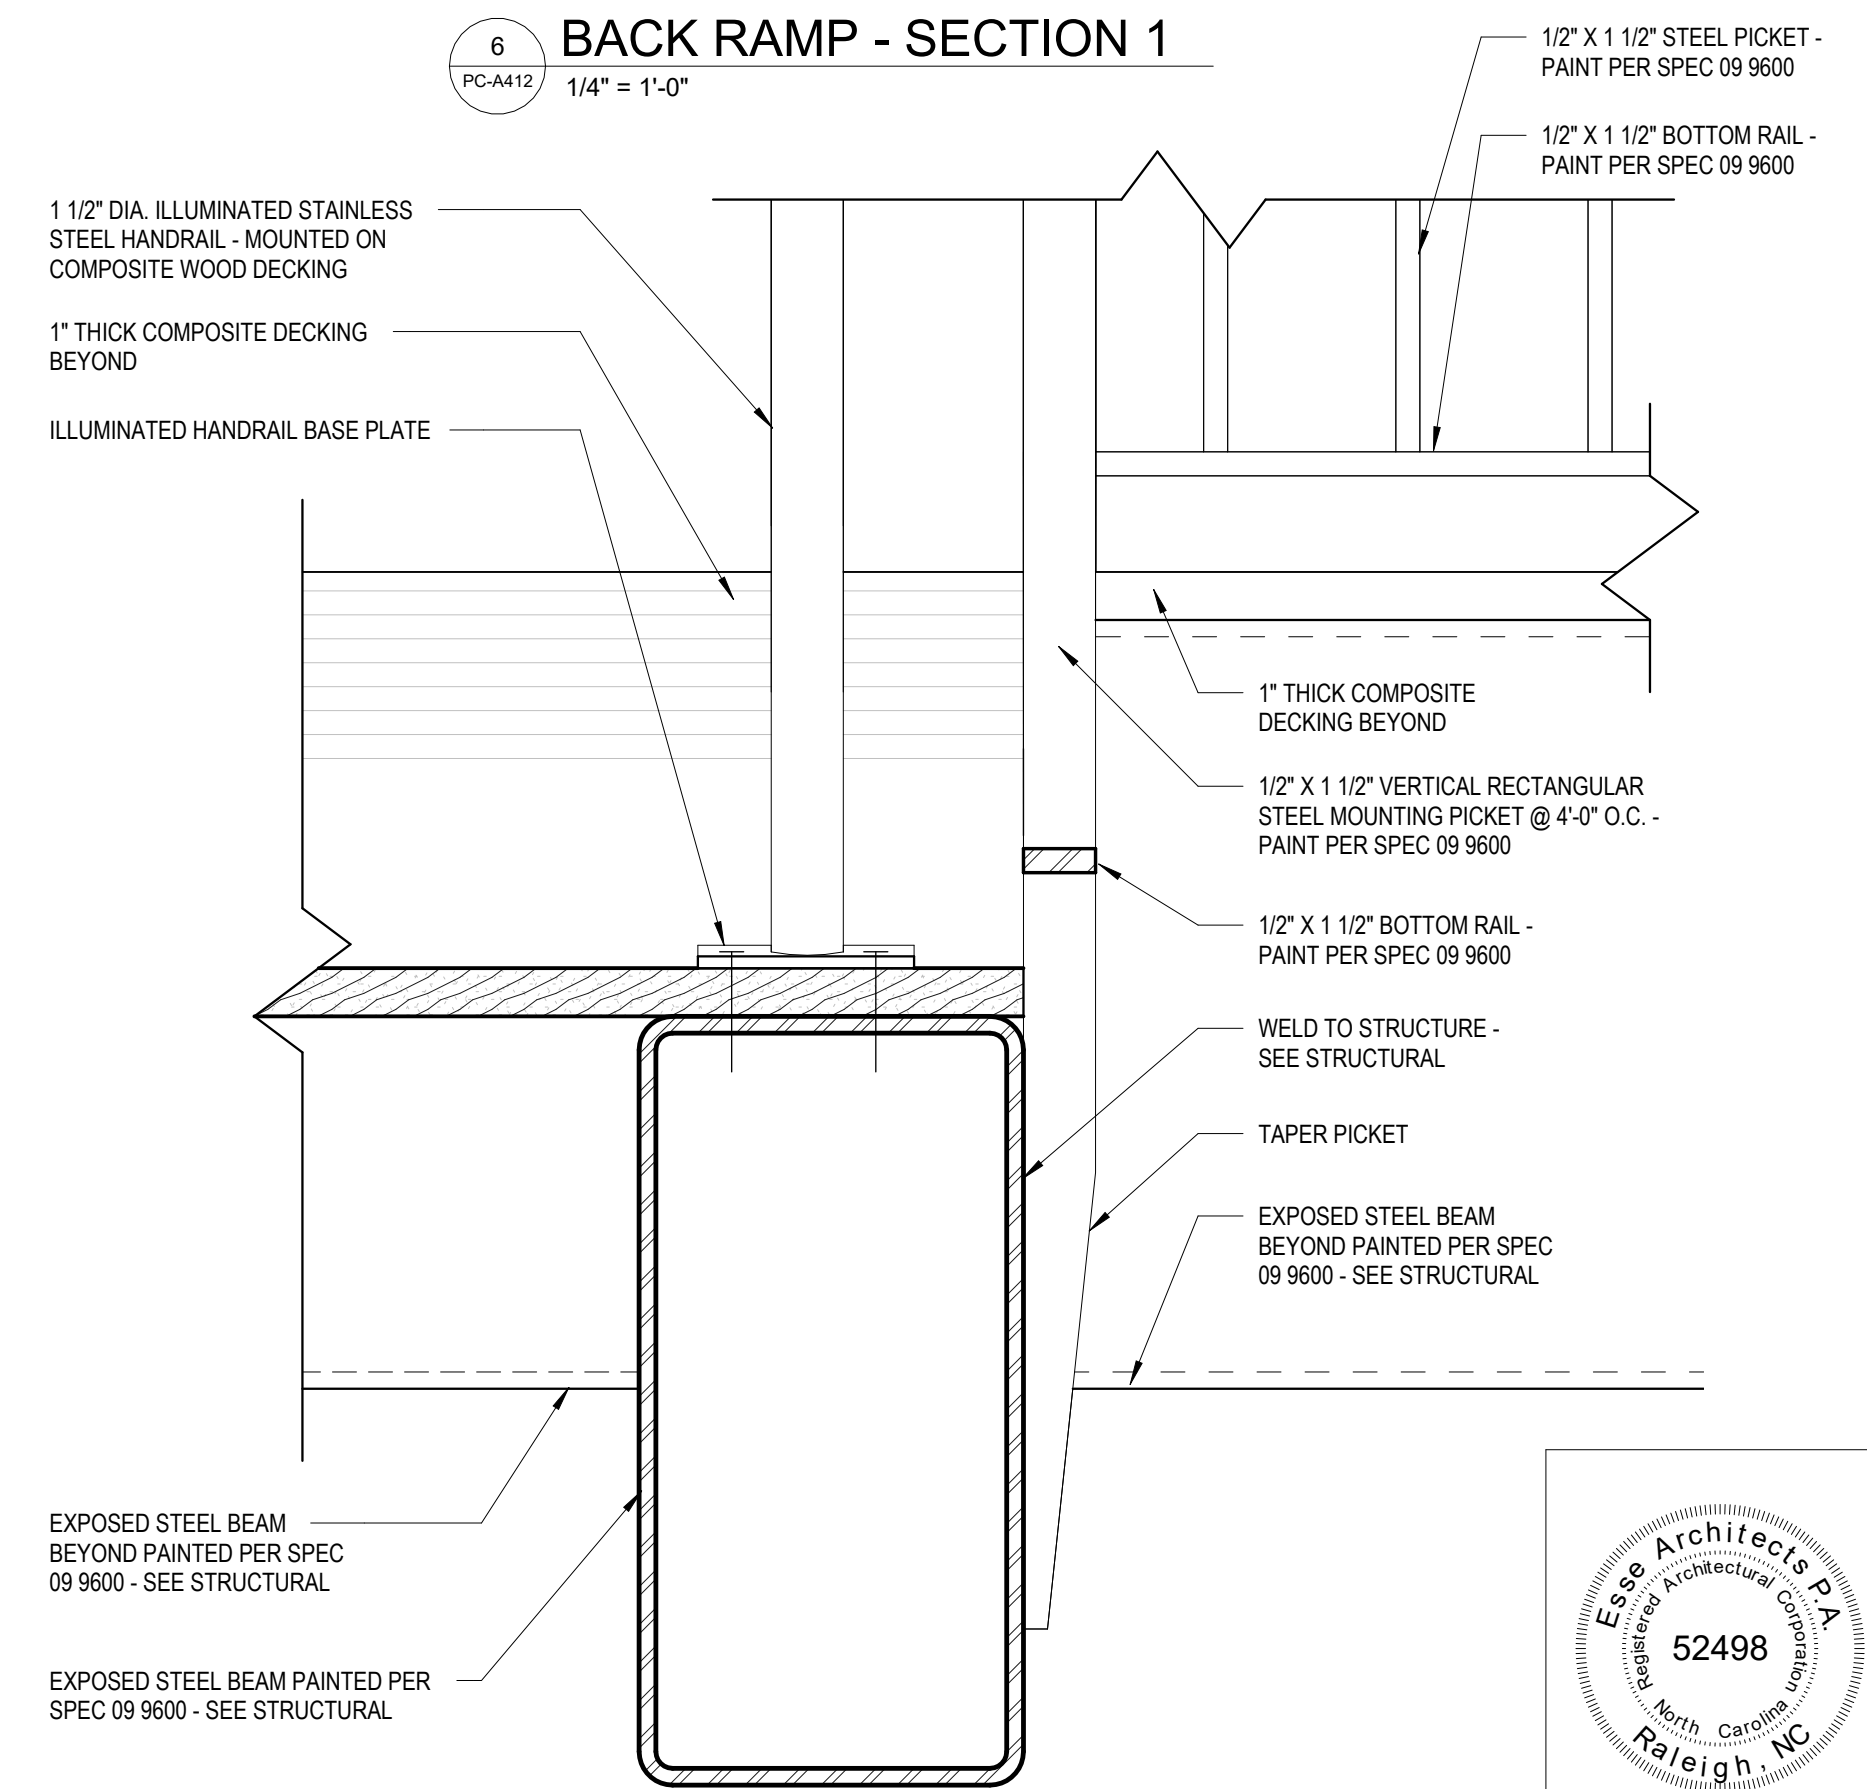

7 RAMP GUARDRAIL TERMINATION
3" = 1'-0"

Susan Hatchell
Landscape Architecture, PLLC
711 W. North Street, Raleigh, NC 27603
p: 919-838-9600 f: 919-838-9700

Esse Architects
832 FISHING ROAD | RALEIGH, NORTH CAROLINA 27608

ENLARGED RAMP
PLANS AND DETAILS

LAKE MYRA COUNTY PARK
Wake County, NC


REVISIONS

Date: 07/27/26

PC-A412

Esse Architects, P.A.
52498
Raleigh, NC

MIRANDA DOWNER POTTON
11663
Raleigh, NC

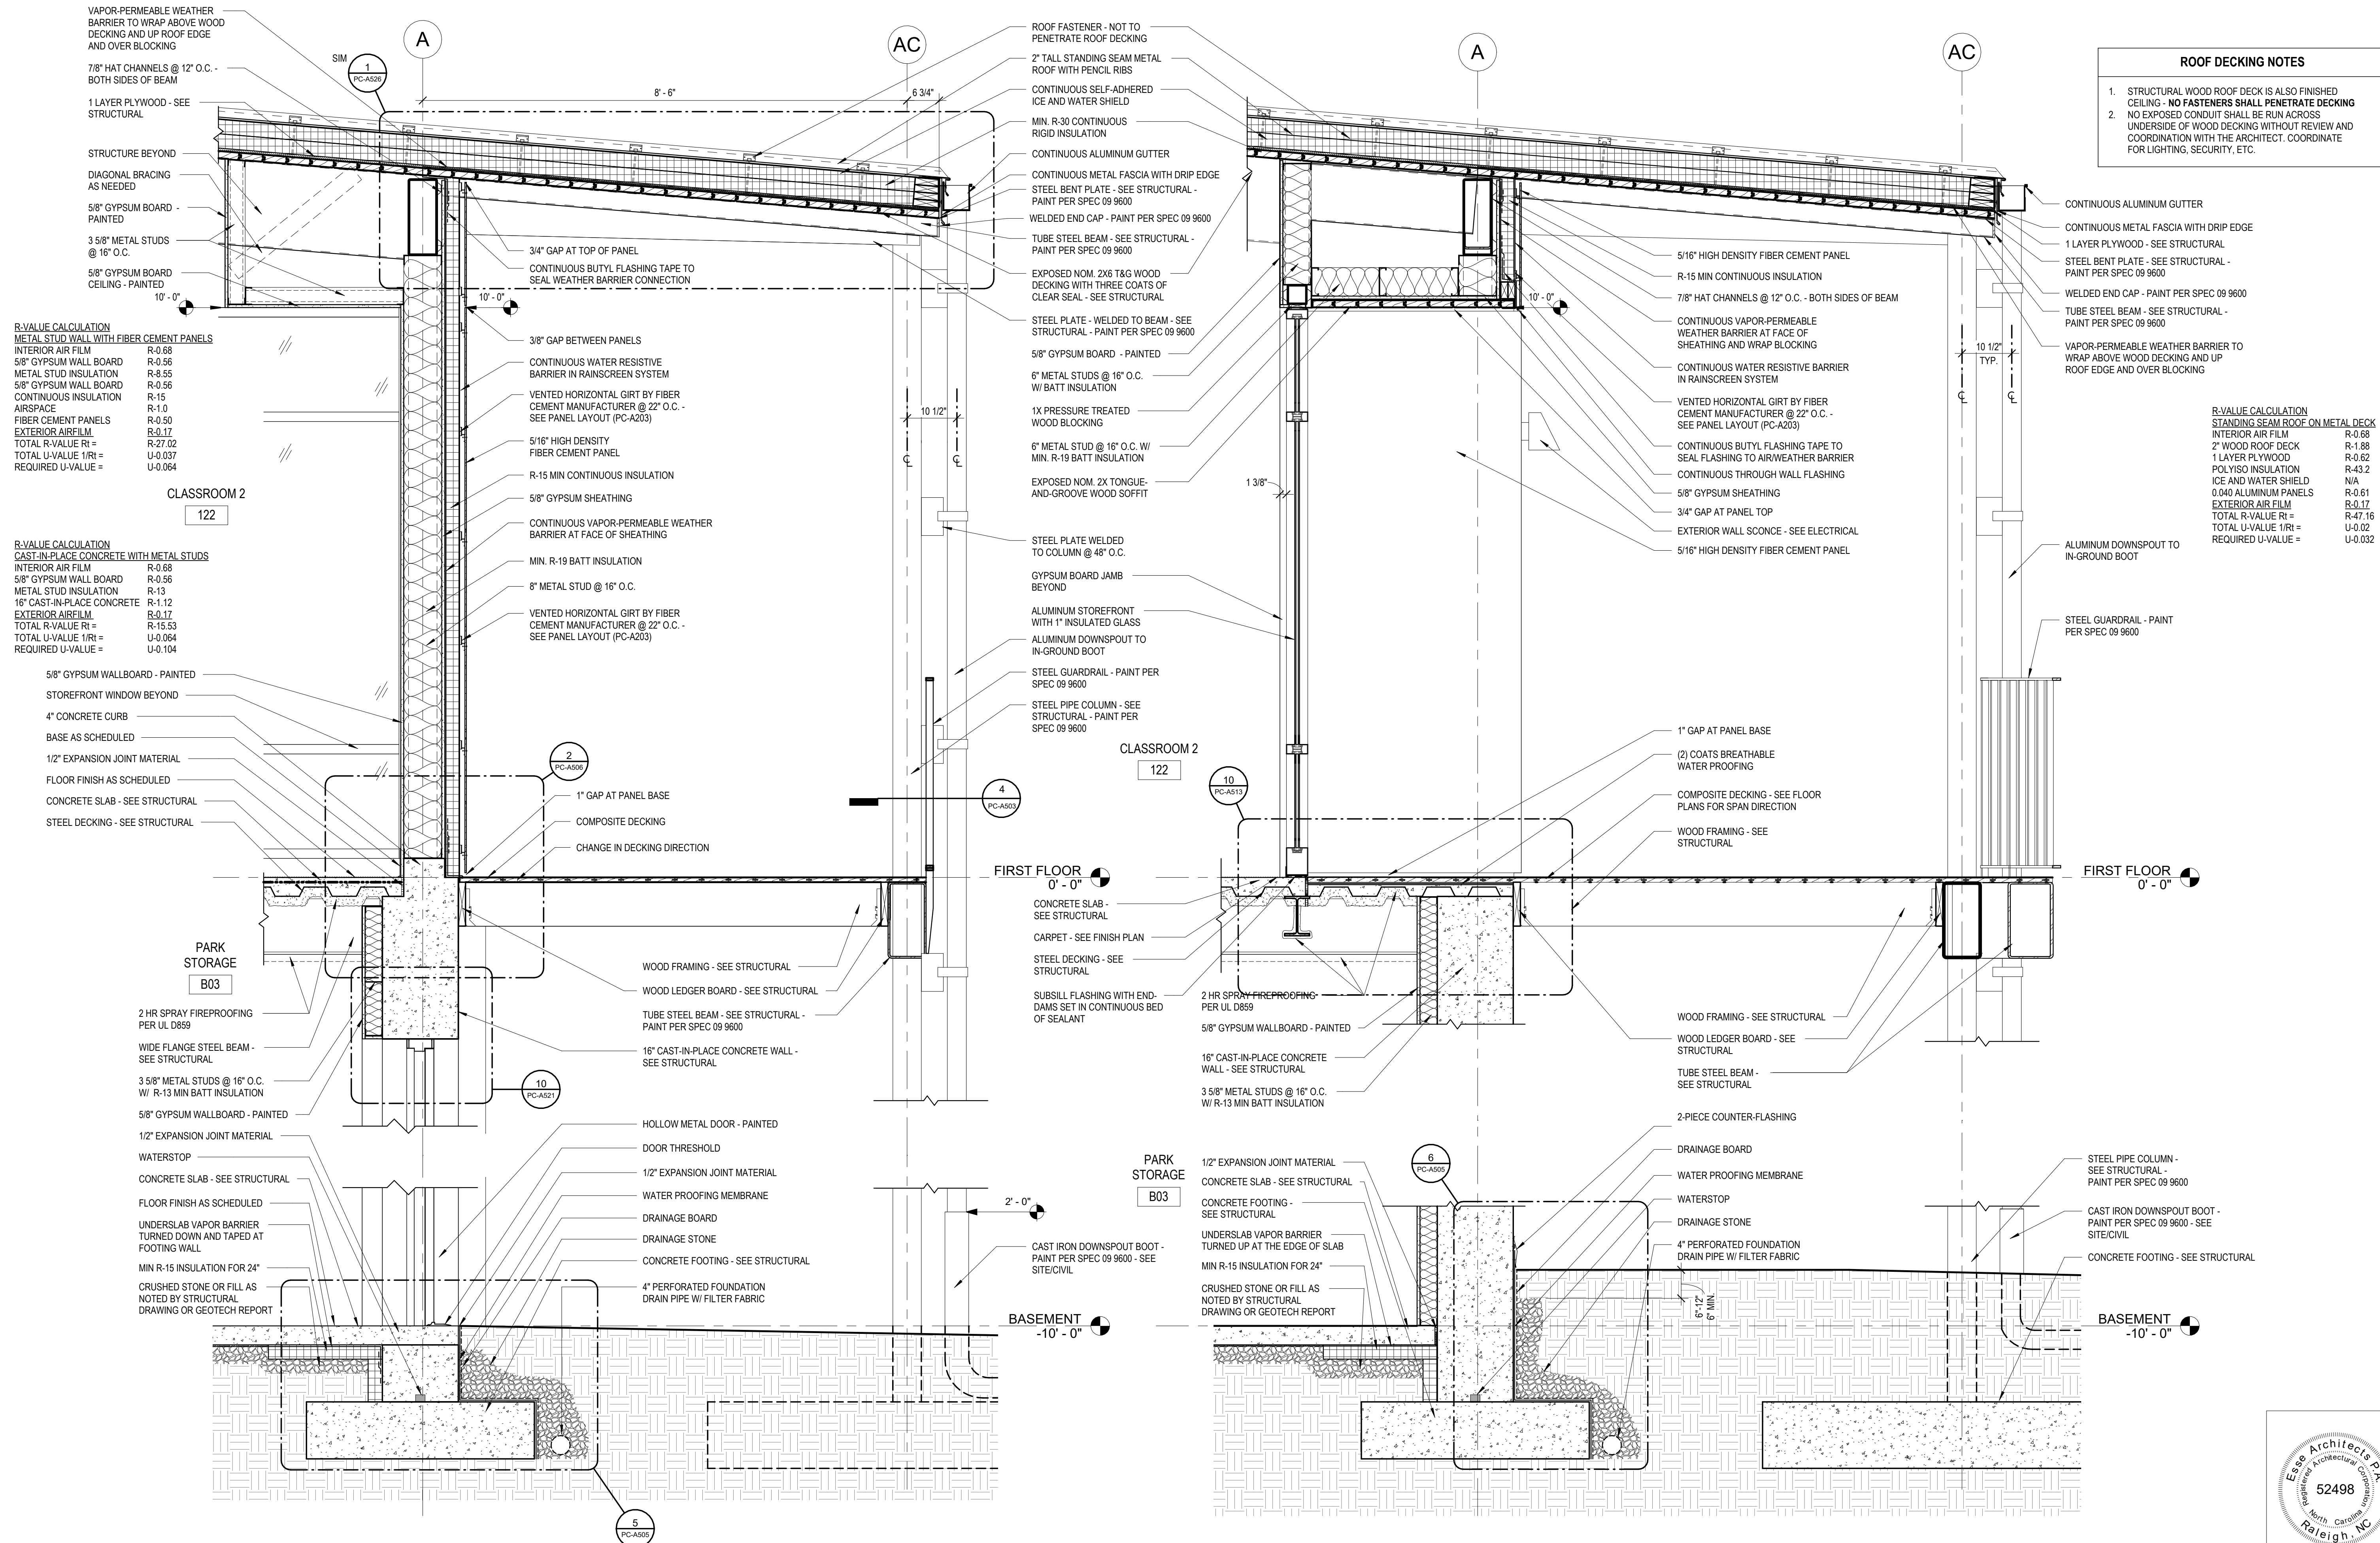

1 TYP. PARK CENTER WALL SECTION
3/4" = 1'-0"

2 WALL SECTION @ CLASSROOM ENTRANCE
3/4" = 1'-0"

Susan Hatchell
Landscape Architecture, PLLC
711 W. North Street, Raleigh, NC 27603
p: 919-838-9600 f: 919-838-9700


Esse Architects
832 FISHING ROAD | RALEIGH, NORTH CAROLINA 27608

WALL SECTIONS


LAKE MYRA COUNTY PARK
Wake County, NC

REVISIONS

Date: 07/27/26
PC-A421

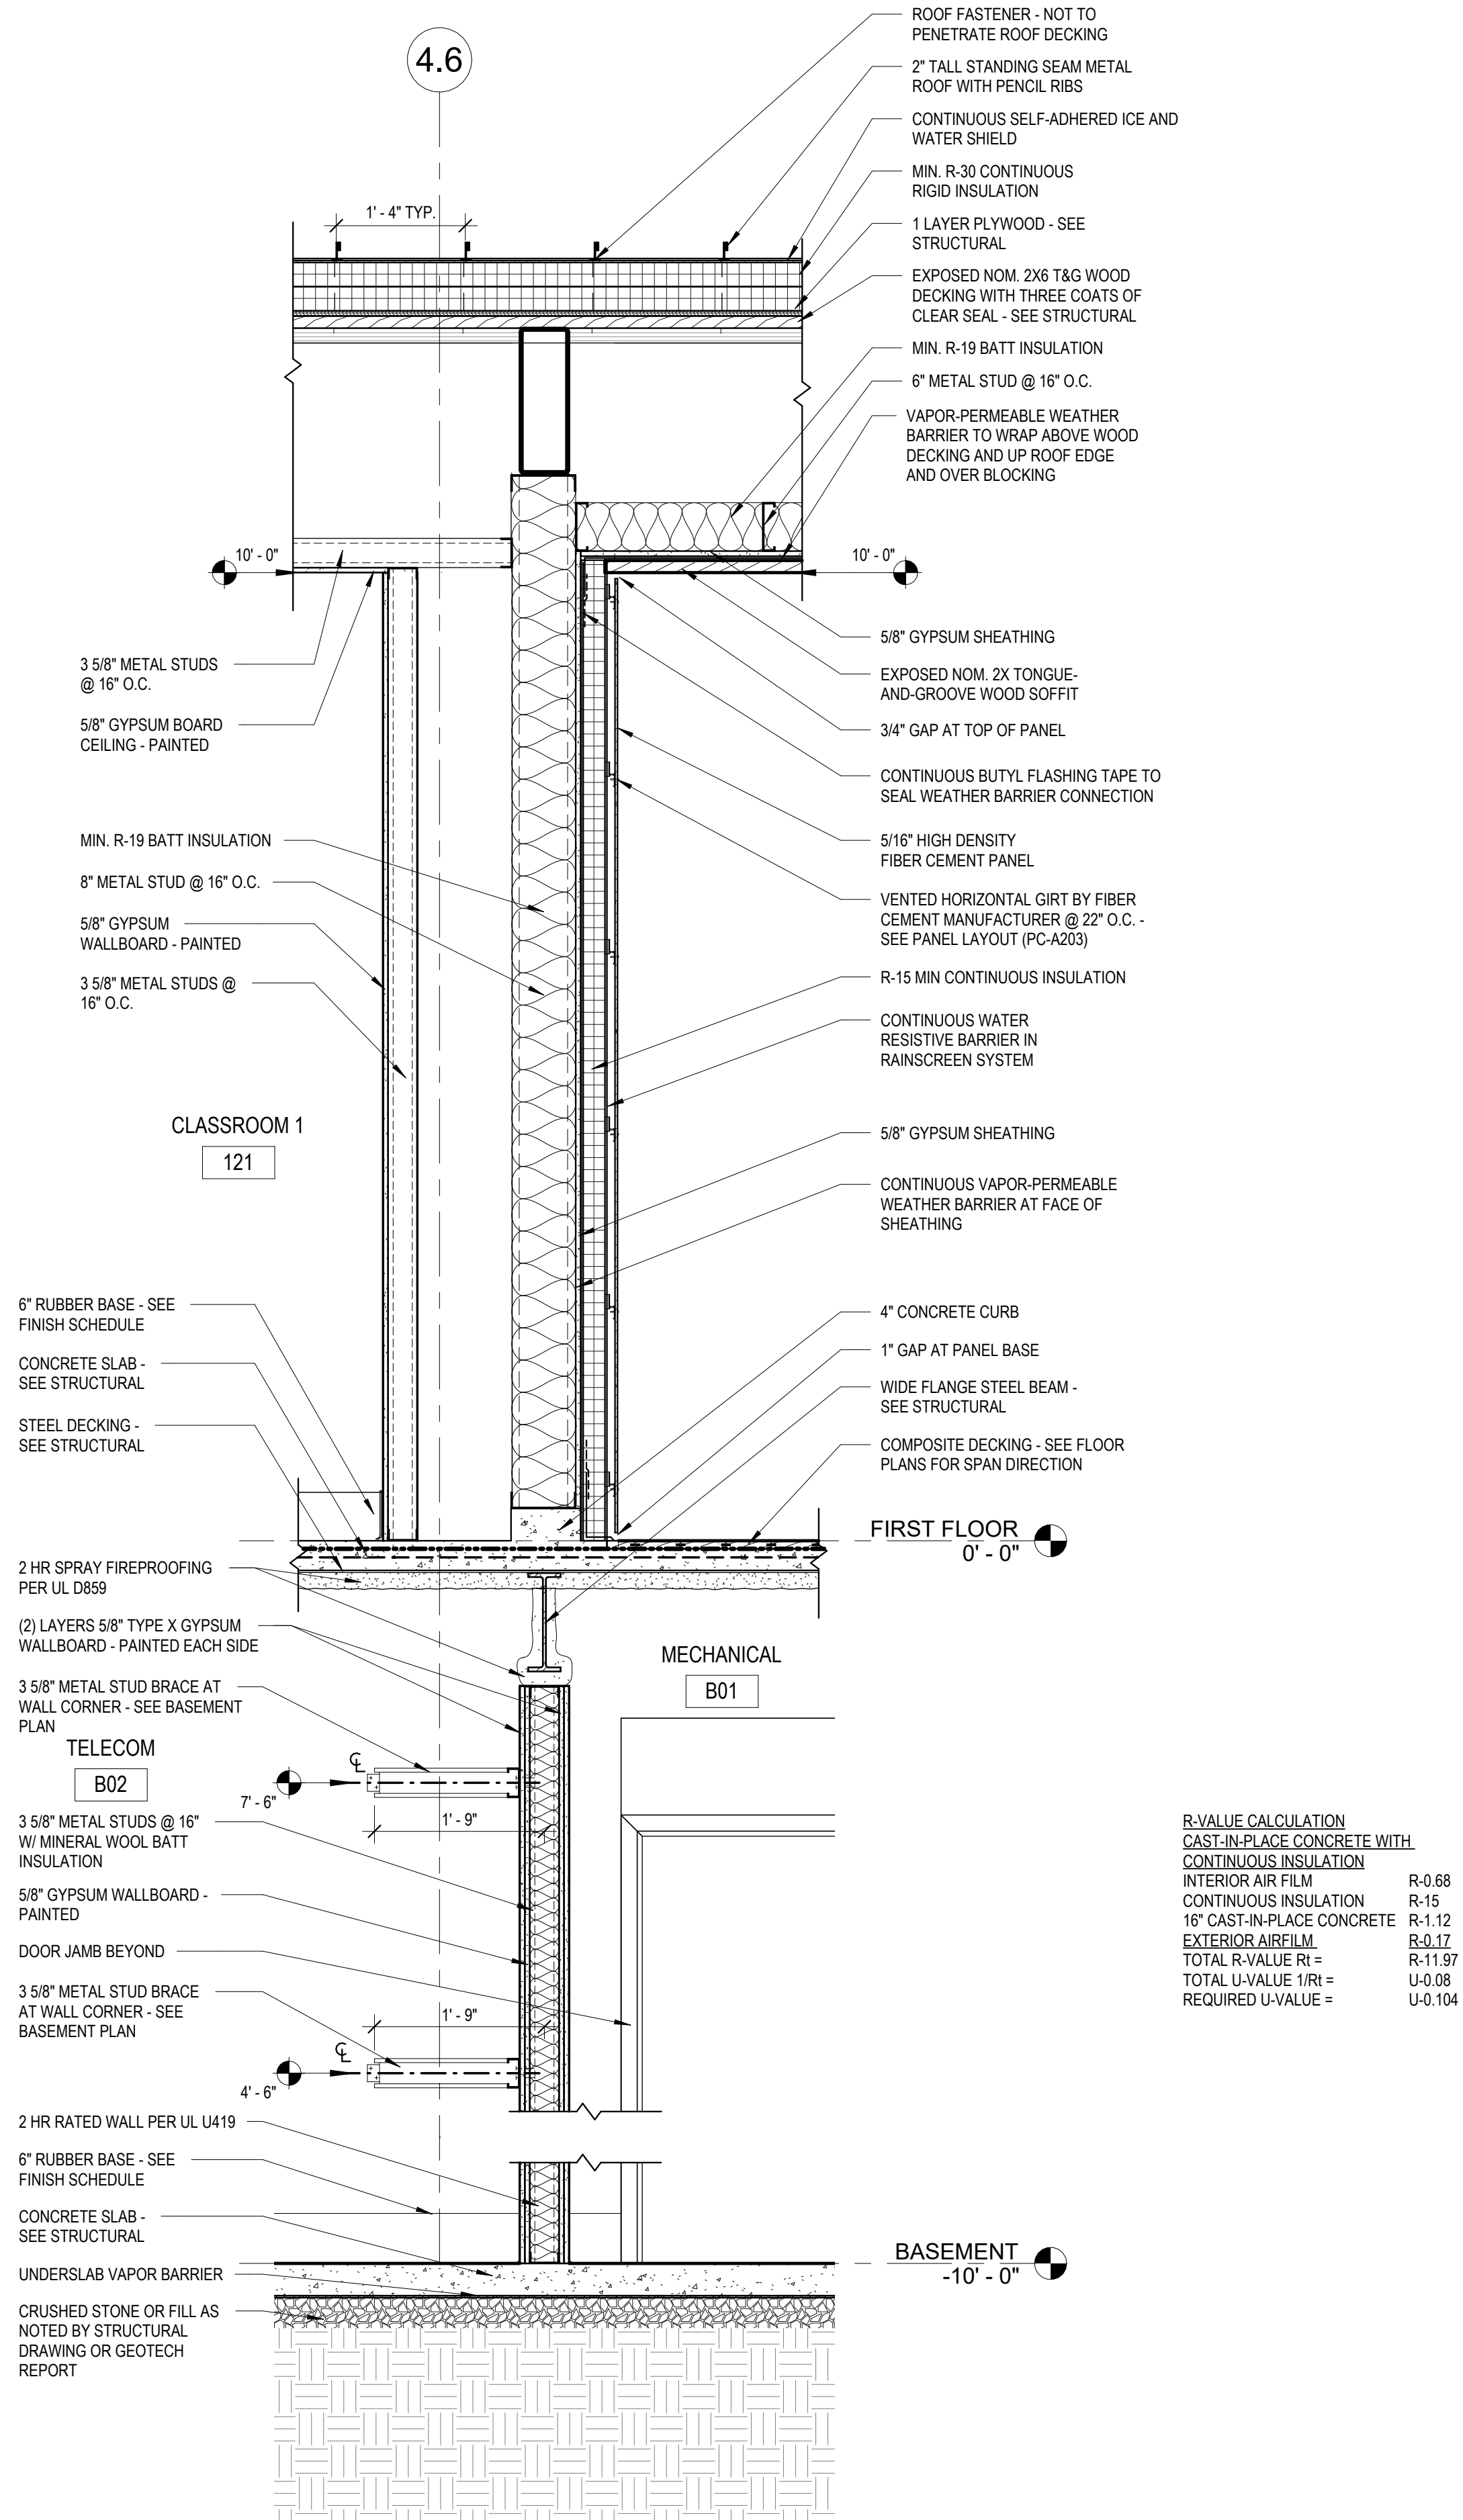

1 WALL SECTION @ CLASSROOM ENTRANCE - SIDE
PC-A422 3/4" = 1'-0"

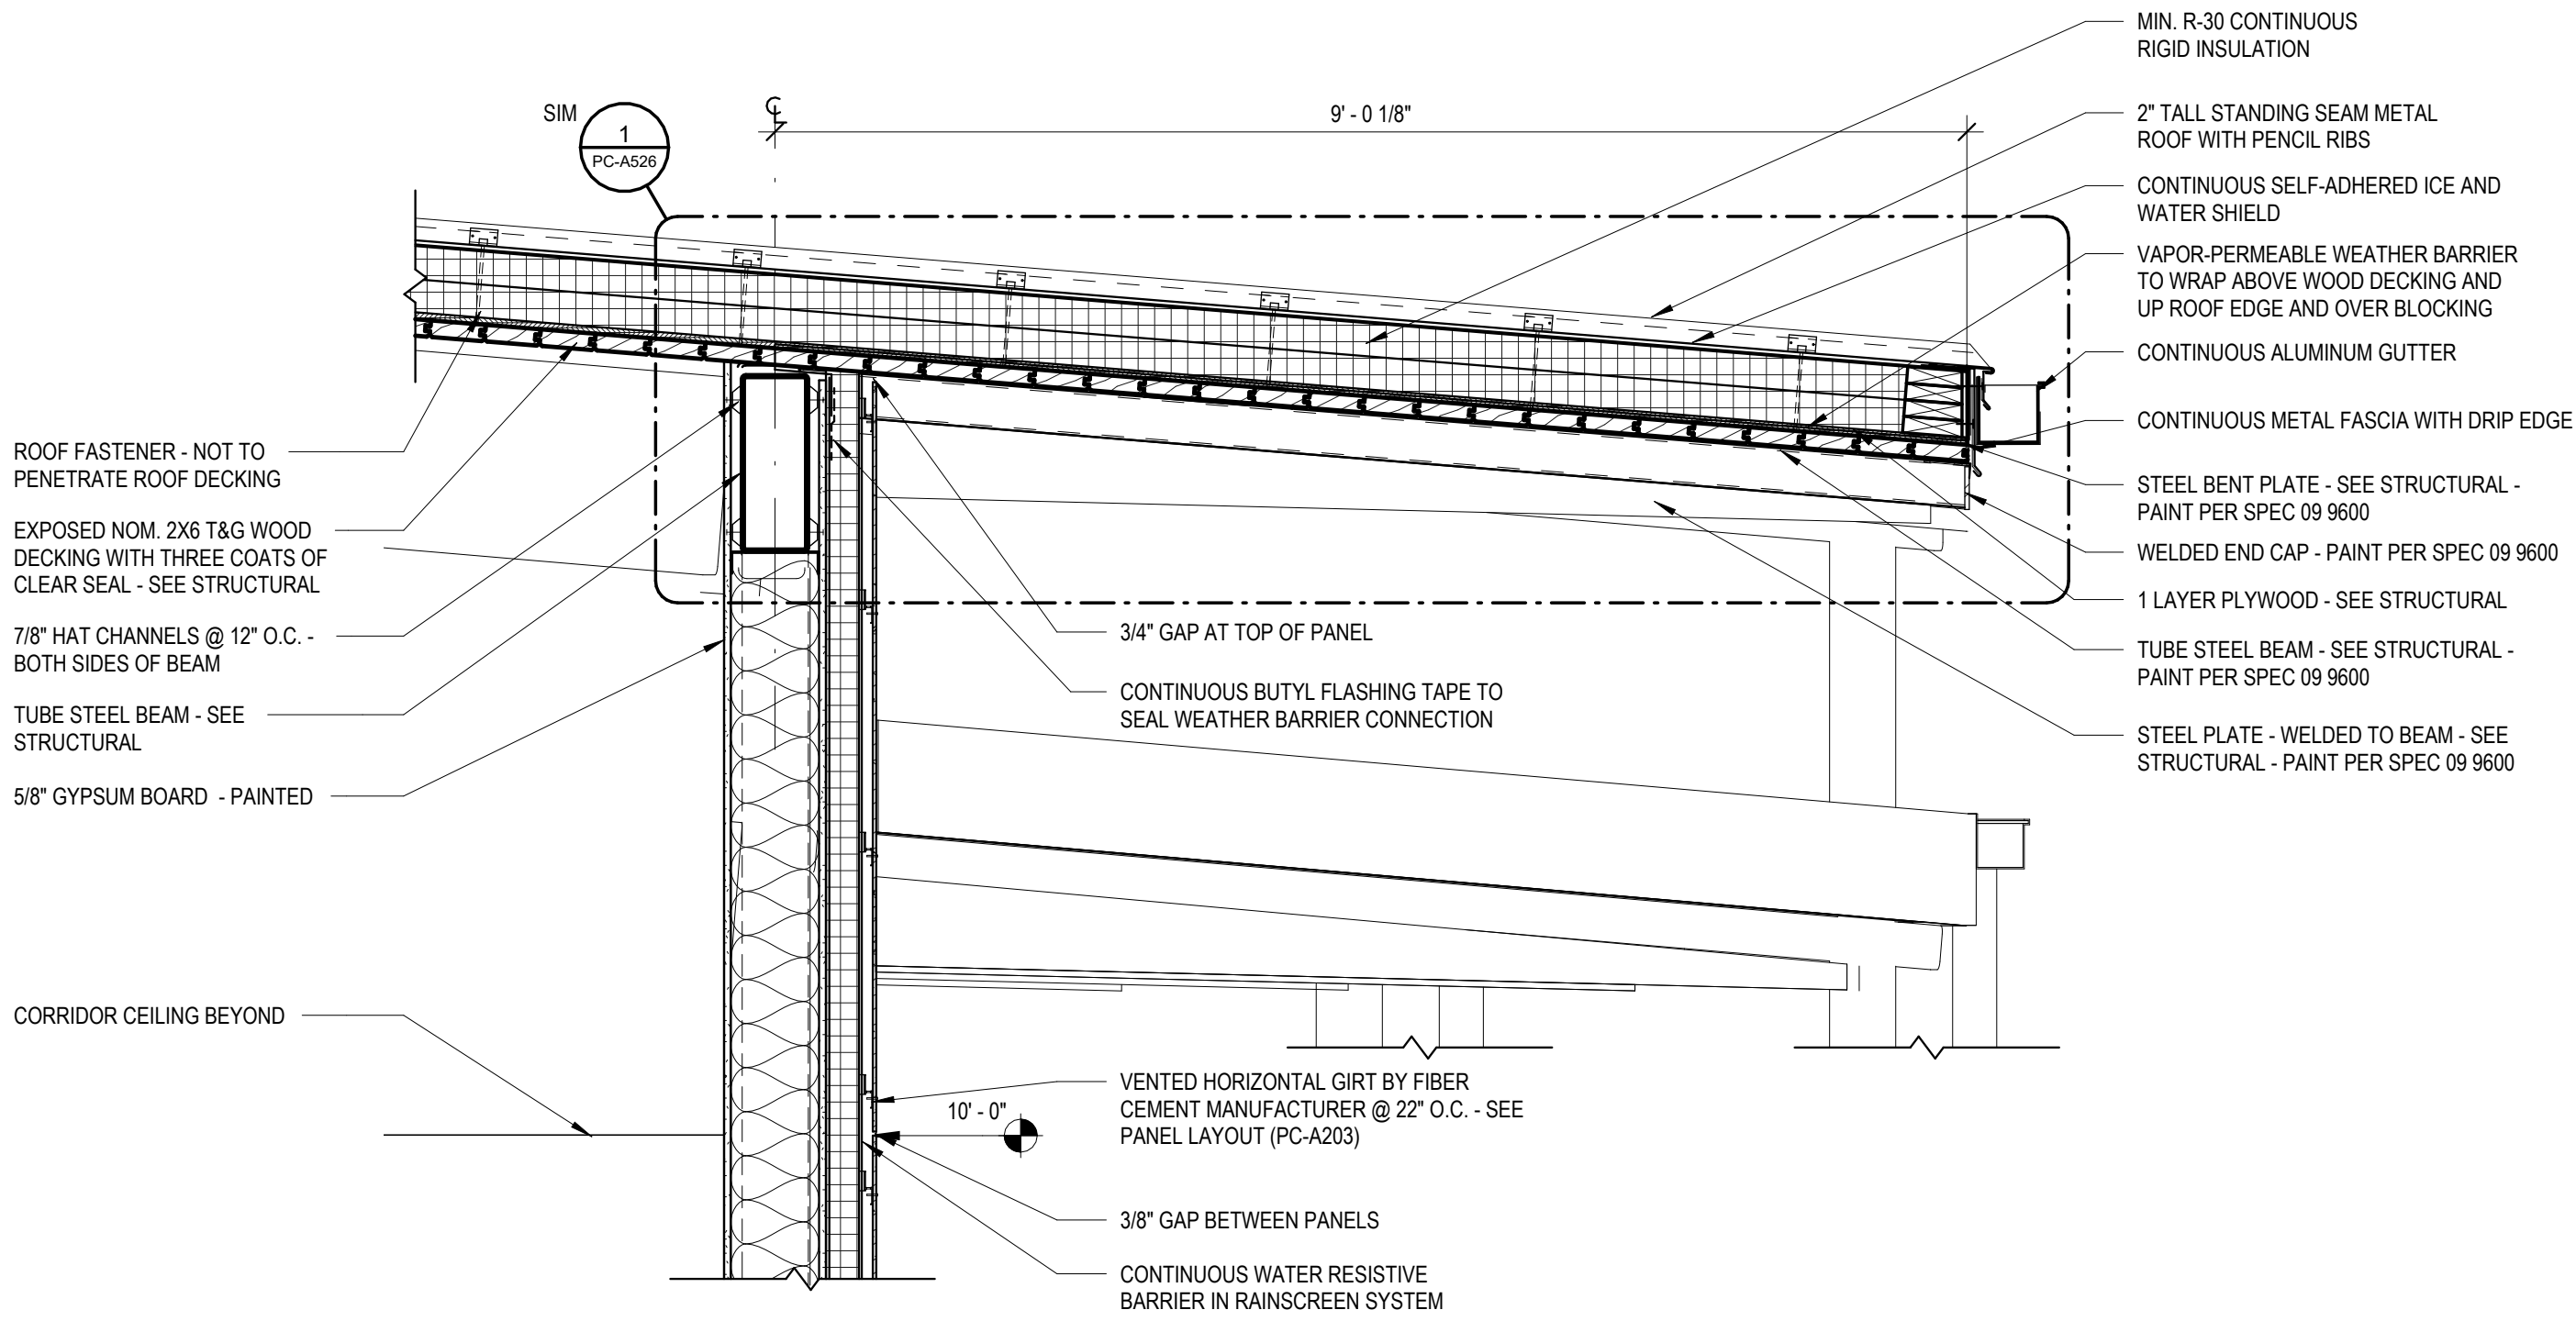

2 WALL SECTION @ LAKE FACING DECK
PC-A422 3/4" = 1'-0"

- ROOF DECKING NOTES**
- STRUCTURAL WOOD ROOF DECK IS ALSO FINISHED CEILING - **NO FASTENERS SHALL PENETRATE DECKING**
 - NO EXPOSED CONDUIT SHALL BE RUN ACROSS UNDERSIDE OF WOOD DECKING WITHOUT REVIEW AND COORDINATION WITH THE ARCHITECT. COORDINATE FOR LIGHTING, SECURITY, ETC.

STEEL GUARDRAIL - PAINT PER SPEC 09 9600

FIRST FLOOR
0' - 0"

COMPOSITE DECKING


TUBE STEEL BEAM - SEE STRUCTURAL

WOOD LEDGER BOARD - SEE STRUCTURAL

WOOD FRAMING - SEE STRUCTURAL

STEEL PIPE COLUMN

BASEMENT
-10' - 0"

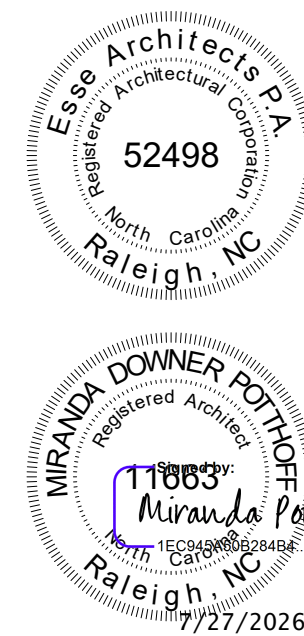

Susan Hatchell
Landscape Architecture, PLLC
711 W. North Street, Raleigh, NC 27603
p: 919-838-9600 f: 919-838-9700




WALL SECTIONS

LAKE MYRA COUNTY PARK
Wake County, NC

REVISIONS

Date: 07/27/26
PC-A422

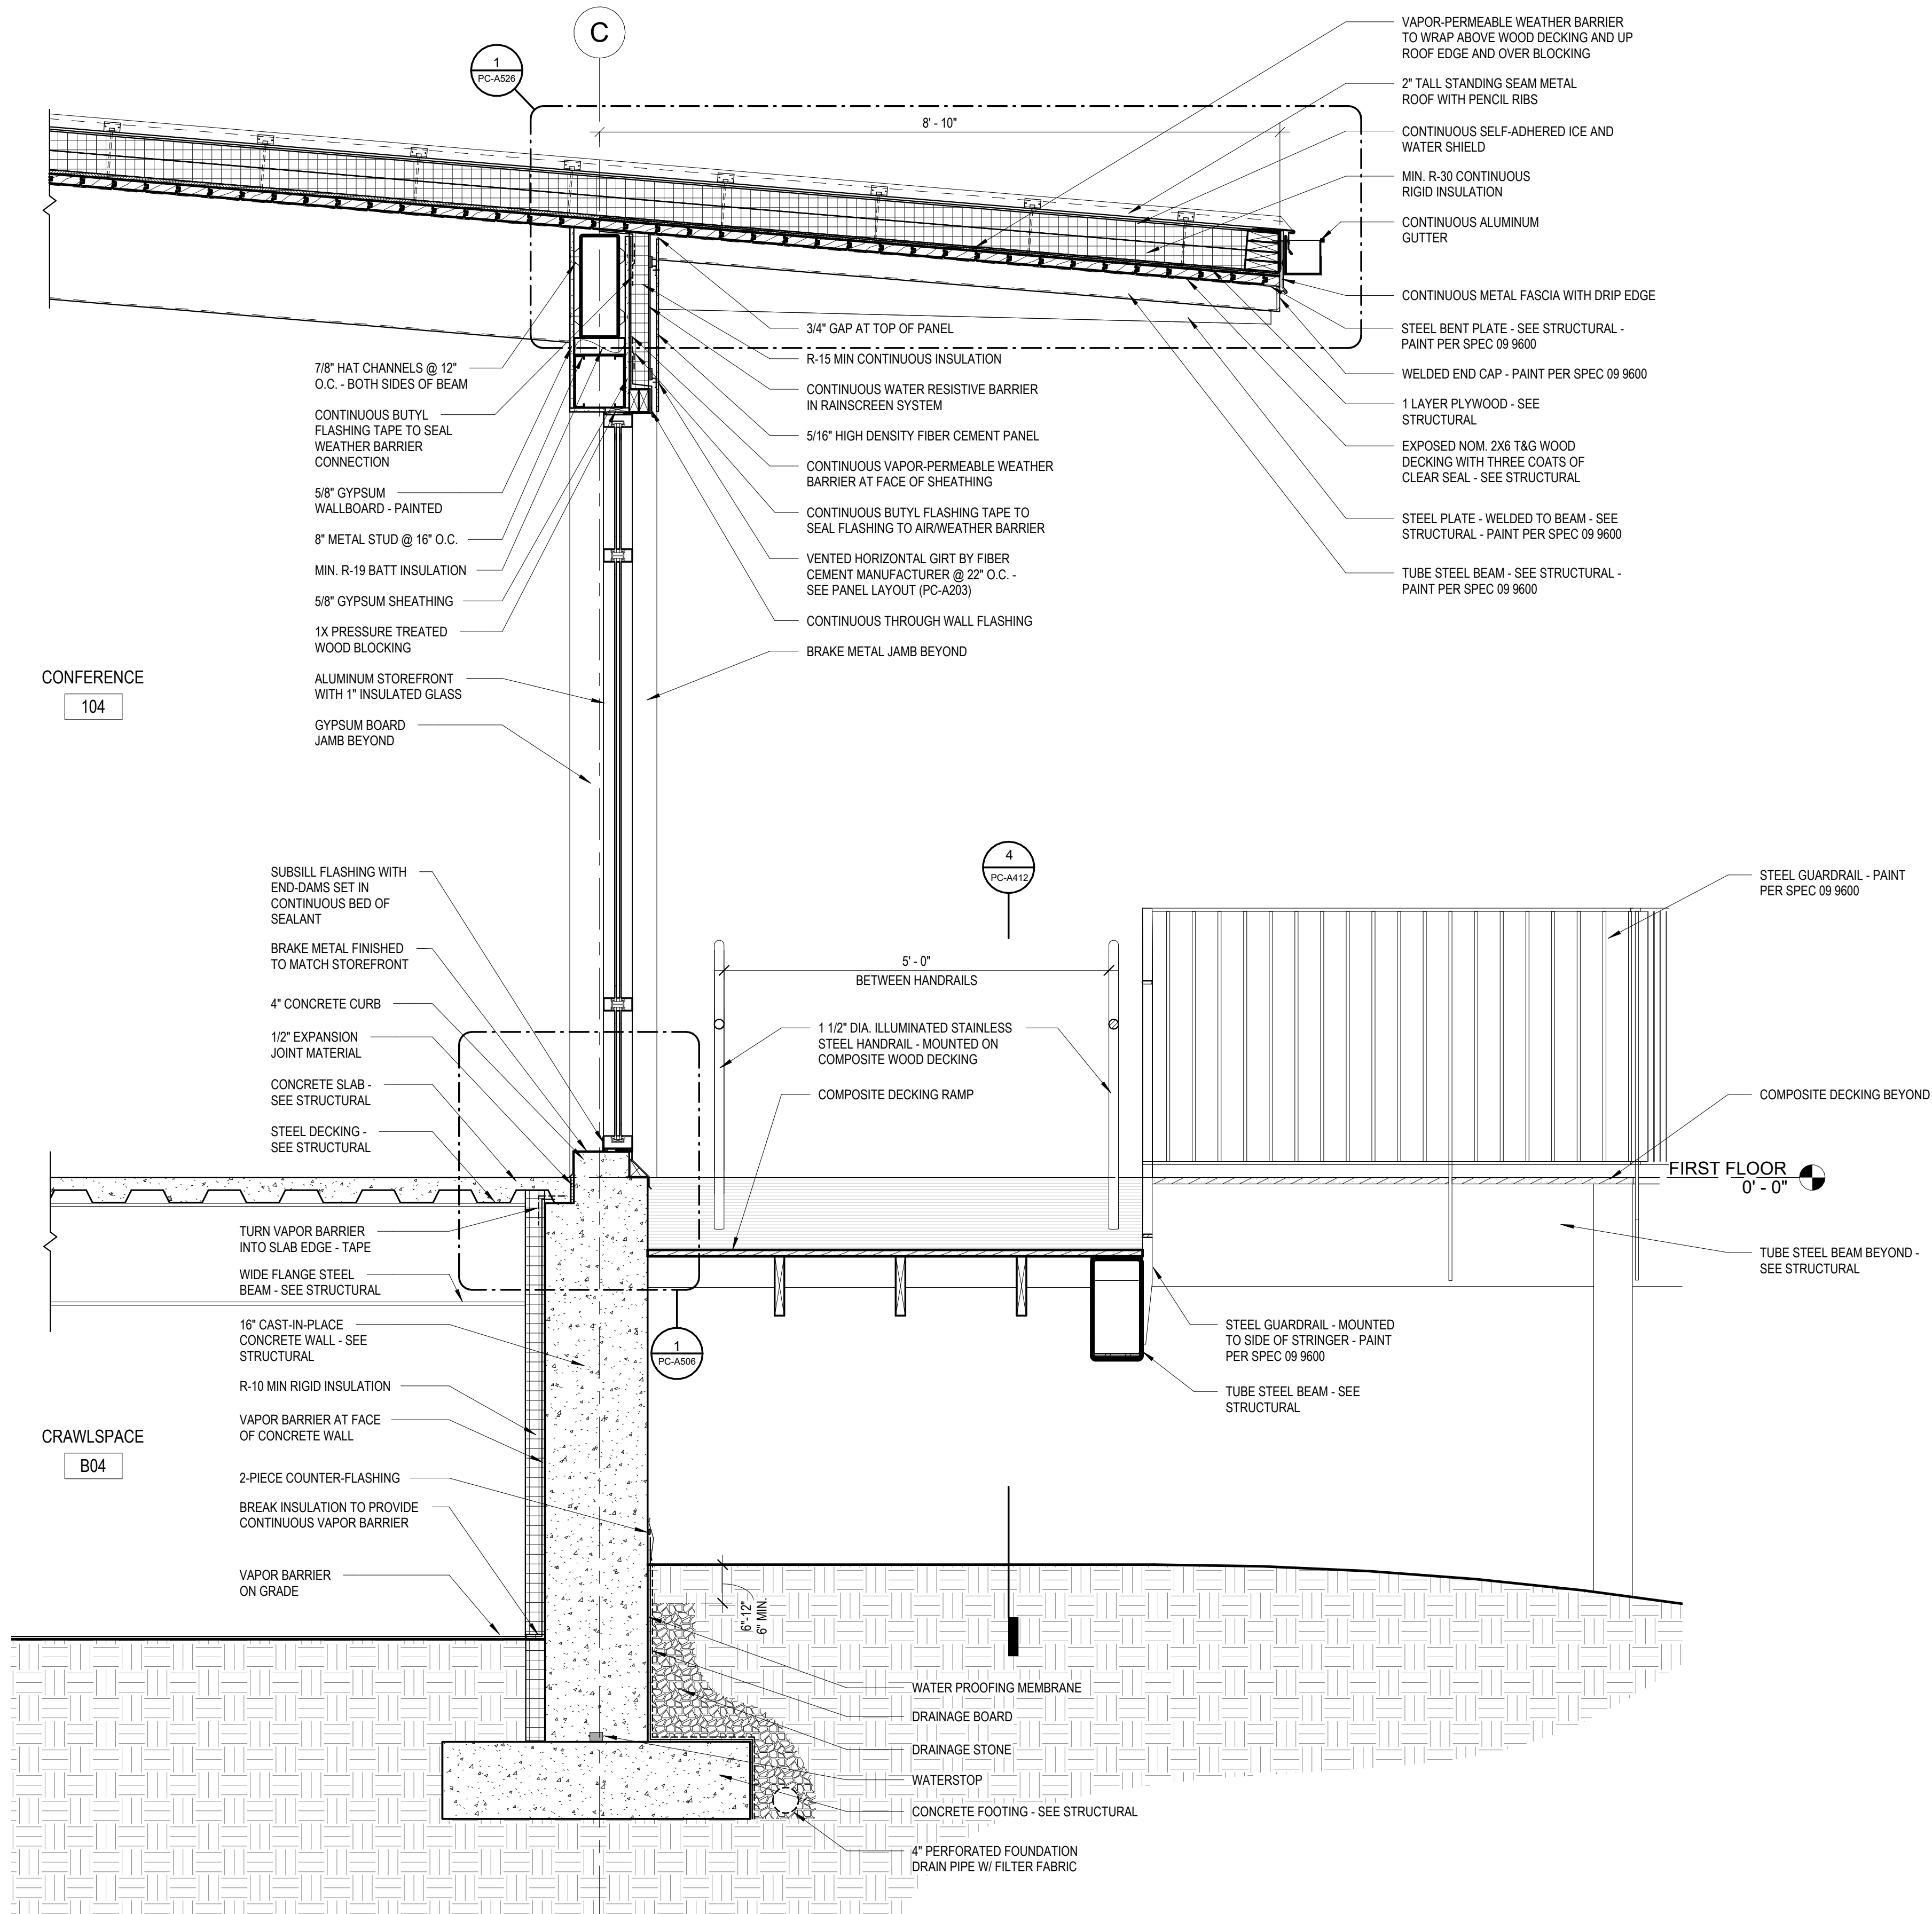

- ROOF DECKING NOTES**
1. STRUCTURAL WOOD ROOF DECK IS ALSO FINISHED CEILING - **NO FASTENERS SHALL PENETRATE DECKING**
 2. NO EXPOSED CONDUIT SHALL BE RUN ACROSS UNDERSIDE OF WOOD DECKING WITHOUT REVIEW AND COORDINATION WITH THE ARCHITECT. COORDINATE FOR LIGHTING, SECURITY, ETC.

CONFERENCE
104

CRAWLSPACE
B04

1 WALL SECTION @ CONFERENCE ROOM
PC-A423 3/4" = 1'-0"

Susan Hatchell
Landscape Architecture, PLLC
711 W. North Street, Raleigh, NC 27603
p: 919-838-9600 f: 919-838-9700

Esse Architects
832 PERSHING ROAD | RALEIGH, NORTH CAROLINA 27608

WALL SECTIONS

LAKE MYRA COUNTY PARK
Wake County, NC



REVISIONS

Date: 07/27/26

PC-A423


WALL SECTIONS

LAKE MYRA COUNTY PARK
Wake County, NC


REVISIONS

Date: 07/27/26

PC-A424

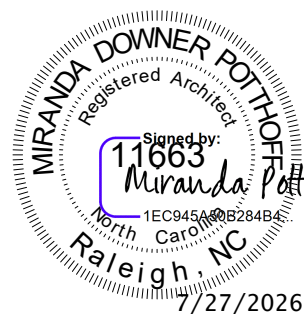


7/27/2026

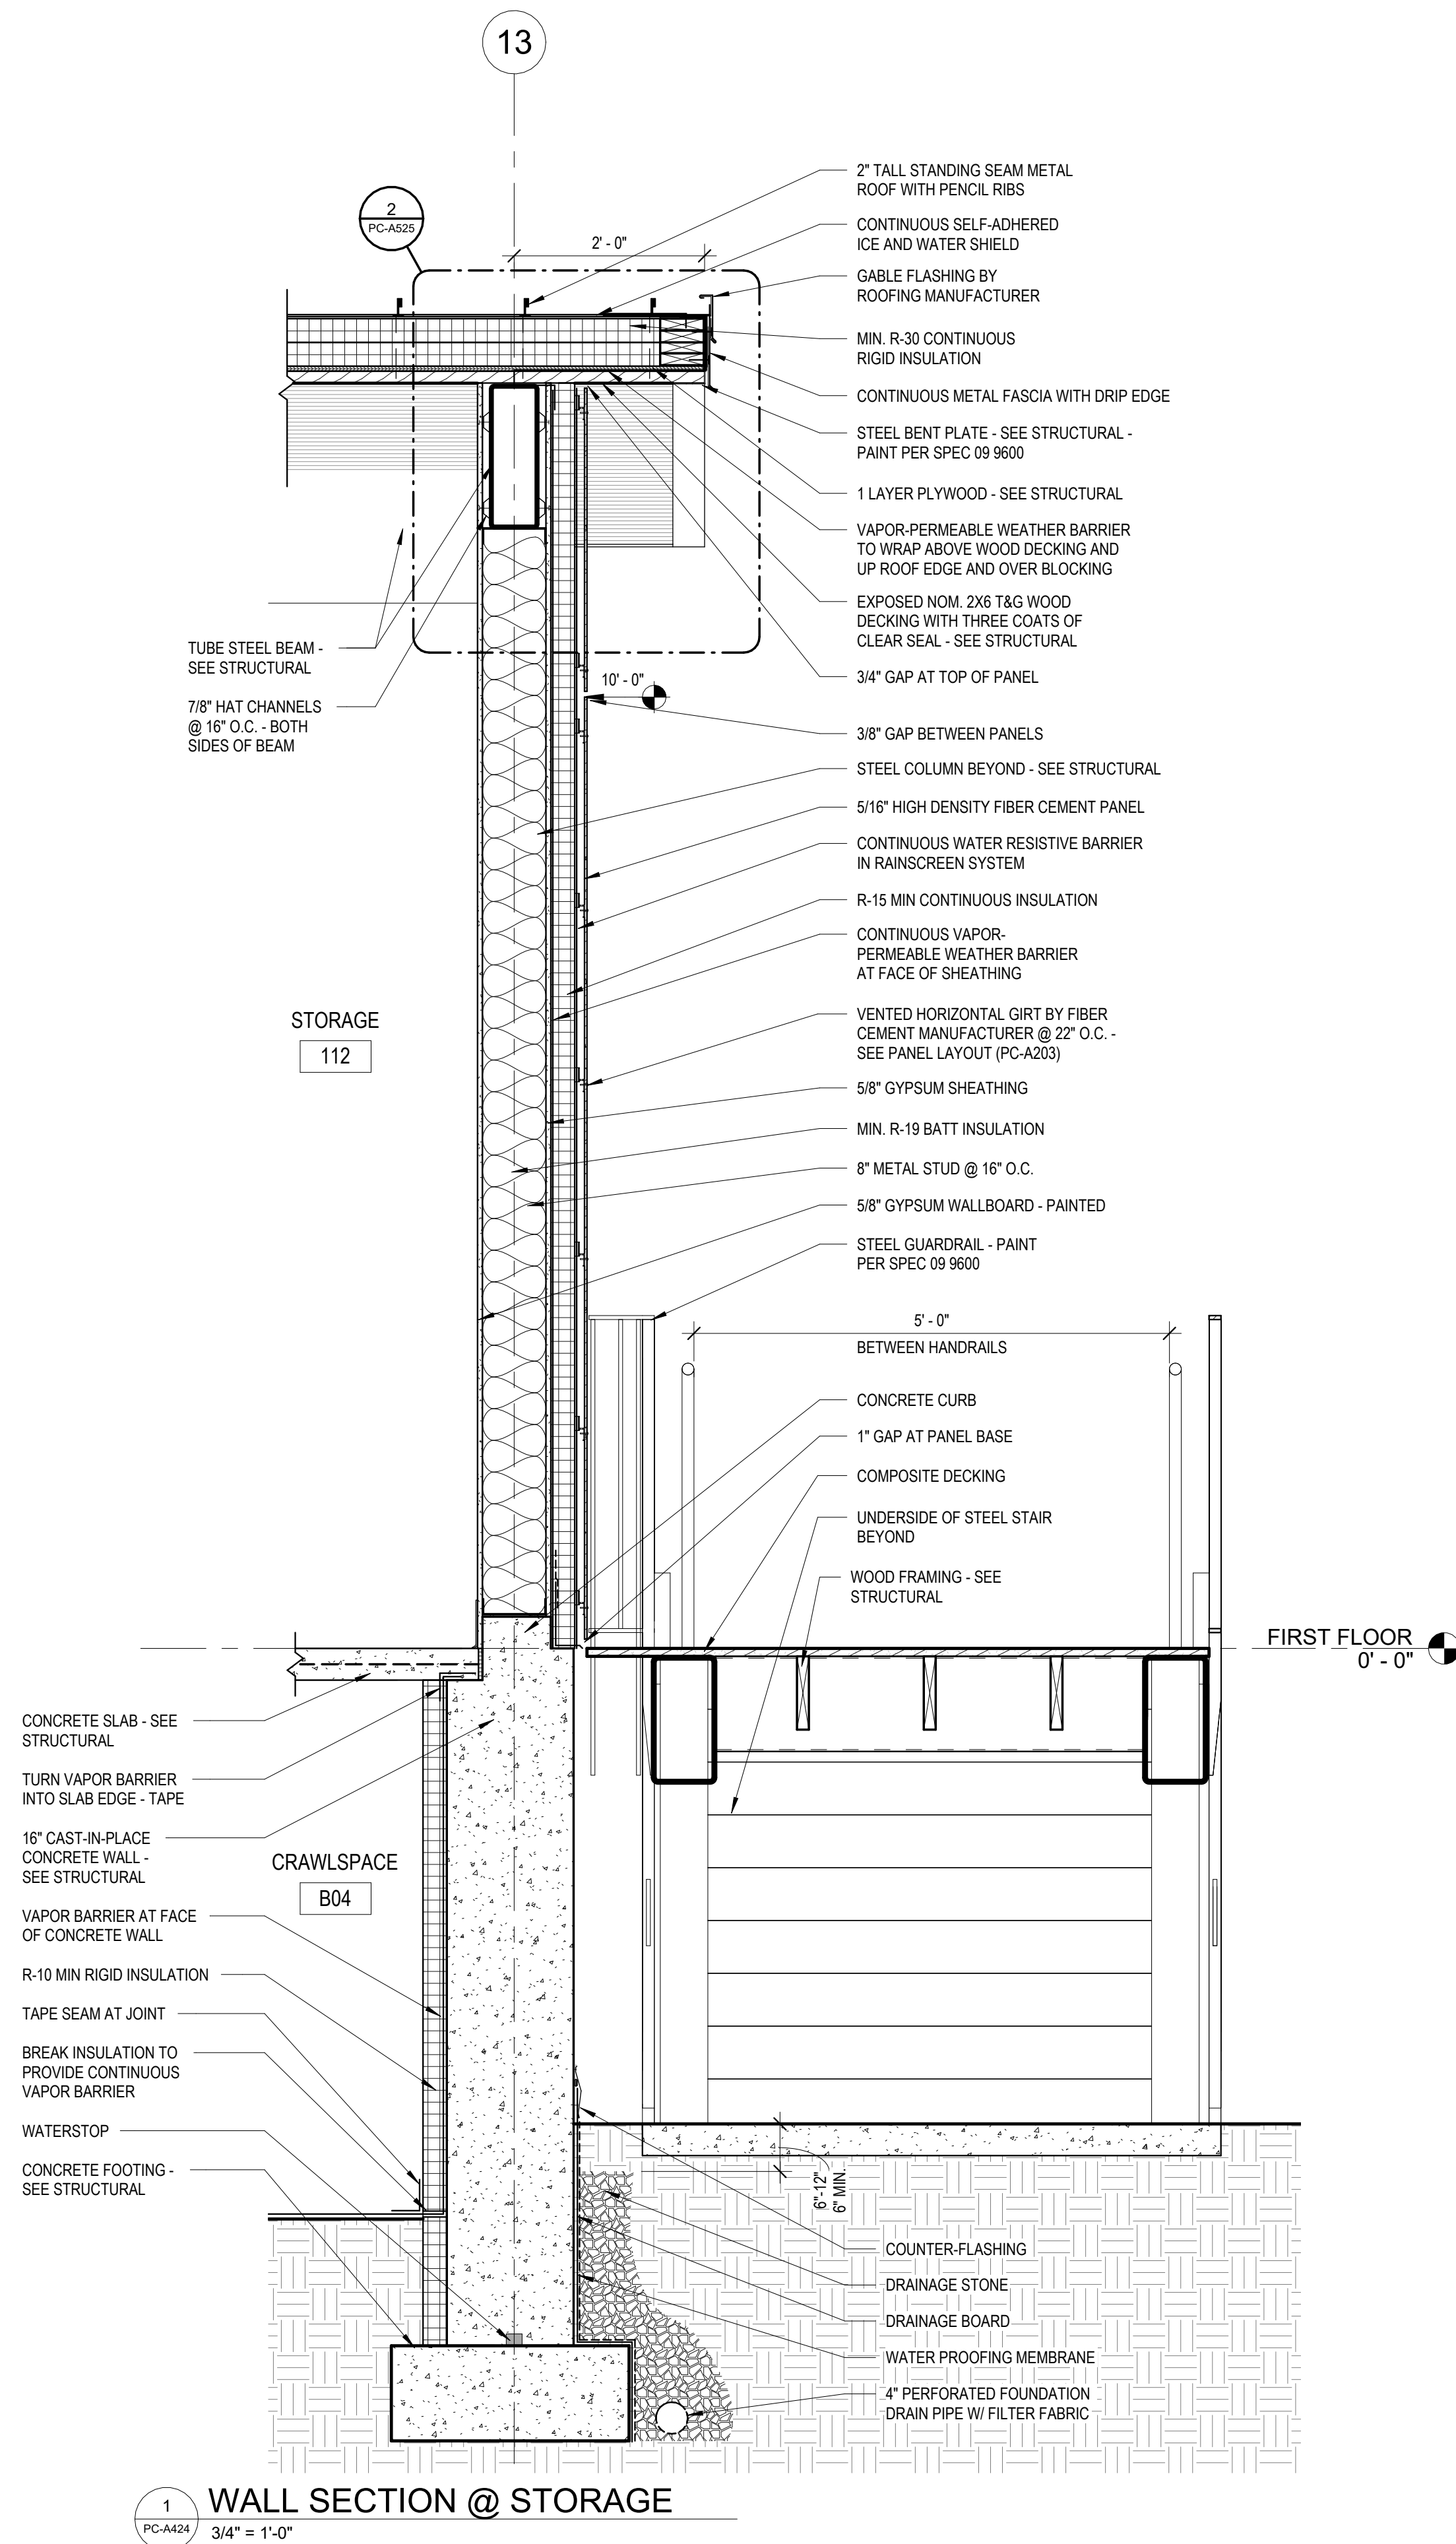

WALL SECTION @ STORAGE

3/4" = 1'-0

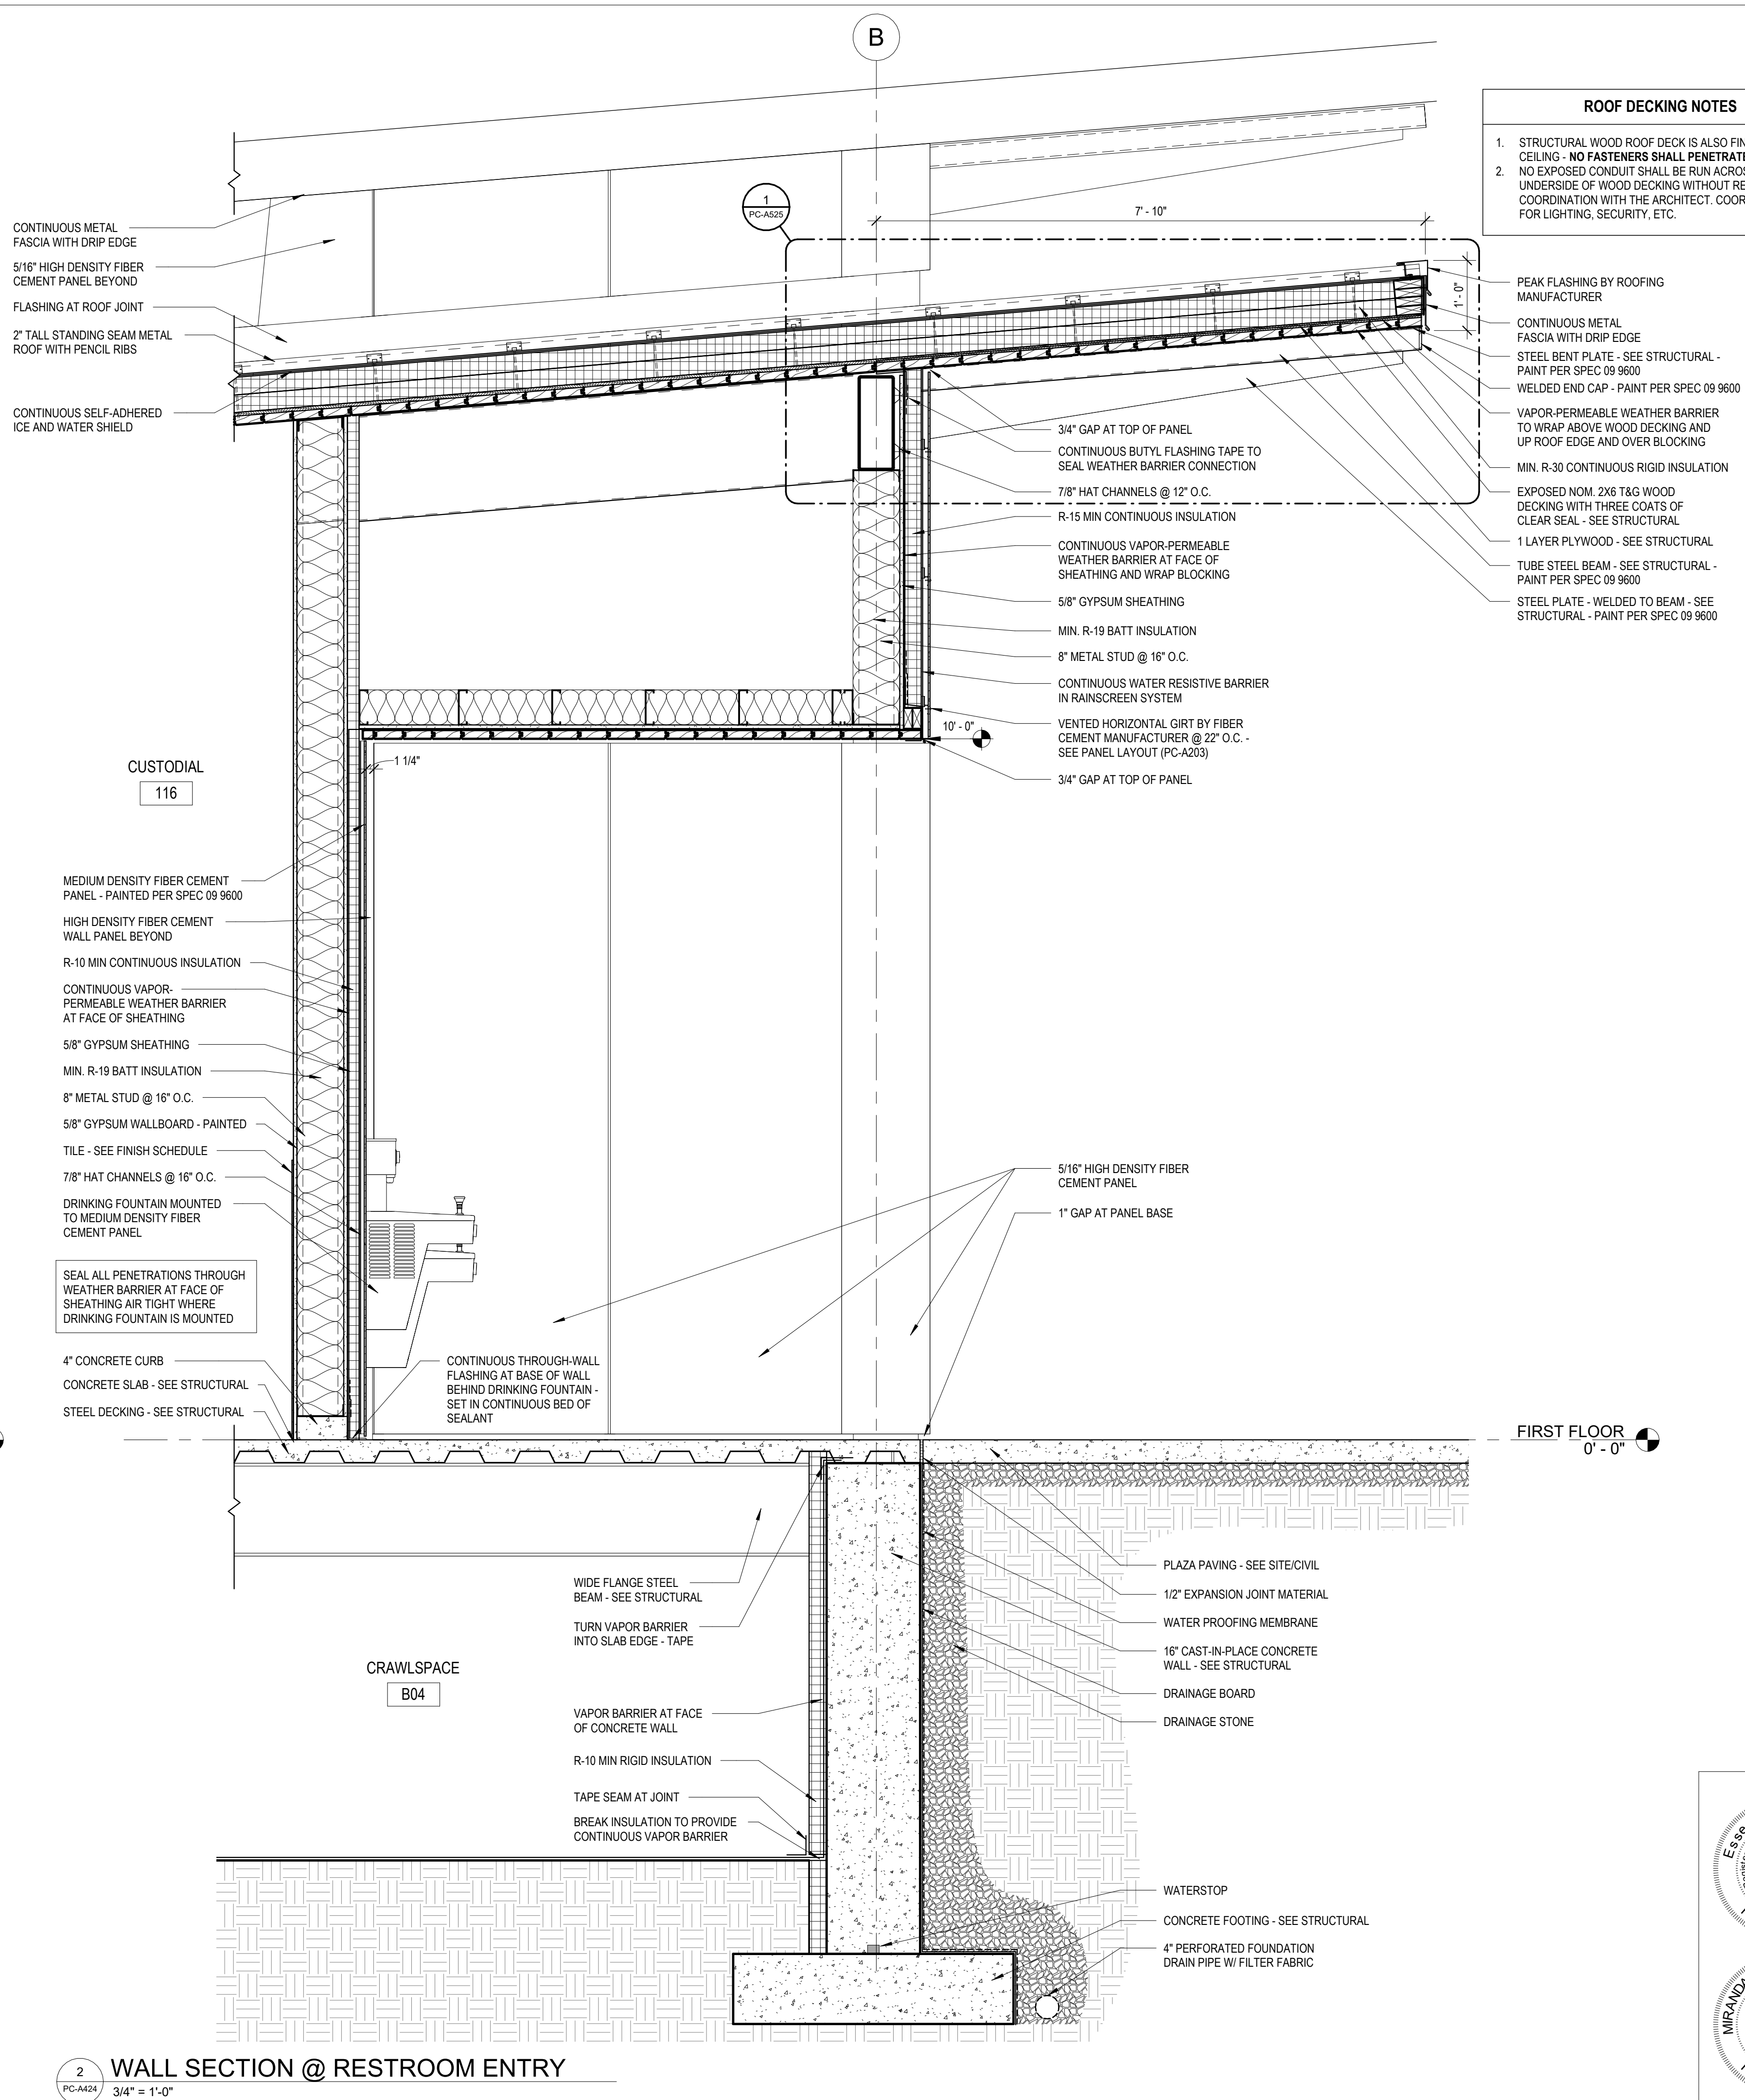

WALL SECTION @ RESTROOM ENTRY

$$3/4'' = 1'-0''$$

ROOF DECKING NOTES

1. STRUCTURAL WOOD ROOF DECK IS ALSO FINISHED
CEILING - **NO FASTENERS SHALL PENETRATE DECKING**
2. NO EXPOSED CONDUIT SHALL BE RUN ACROSS
UNDERSIDE OF WOOD DECKING WITHOUT REVIEW AND
COORDINATION WITH THE ARCHITECT. COORDINATE
FOR LIGHTING, SECURITY, ETC.

PEAK FLASHING BY ROOFING MANUFACTURER

CONTINUOUS METAL FASCIA WITH DRIP EDGE

STEEL BENT PLATE - SEE STRUCTURAL - PAINT PER SPEC OR 9600

WELDED END CAP - PAINT PER SPEC OR 9600

VAPOR-PERMEABLE WEATHER BARRIER TO GO ABOVE WOOD DECKING AND UP ROOF EDGE AND OVER BLOCKING


MIN. R-3 CONTINUOUS RIGID INSULATION

EXPOSED NOM. 2x6 T&G WOOD DECKING WITH THREE COATS OF CLEAR SEAL - SEE STRUCTURAL

1 LAYER PLYWOOD - SEE STRUCTURAL

TUBE STEEL BEAM - SEE STRUCTURAL - PAINT PER SPEC OR 9600

STEEL PLATE - WELDED TO BEAM - SEE STRUCTURAL - PAINT PER SPEC OR 9600

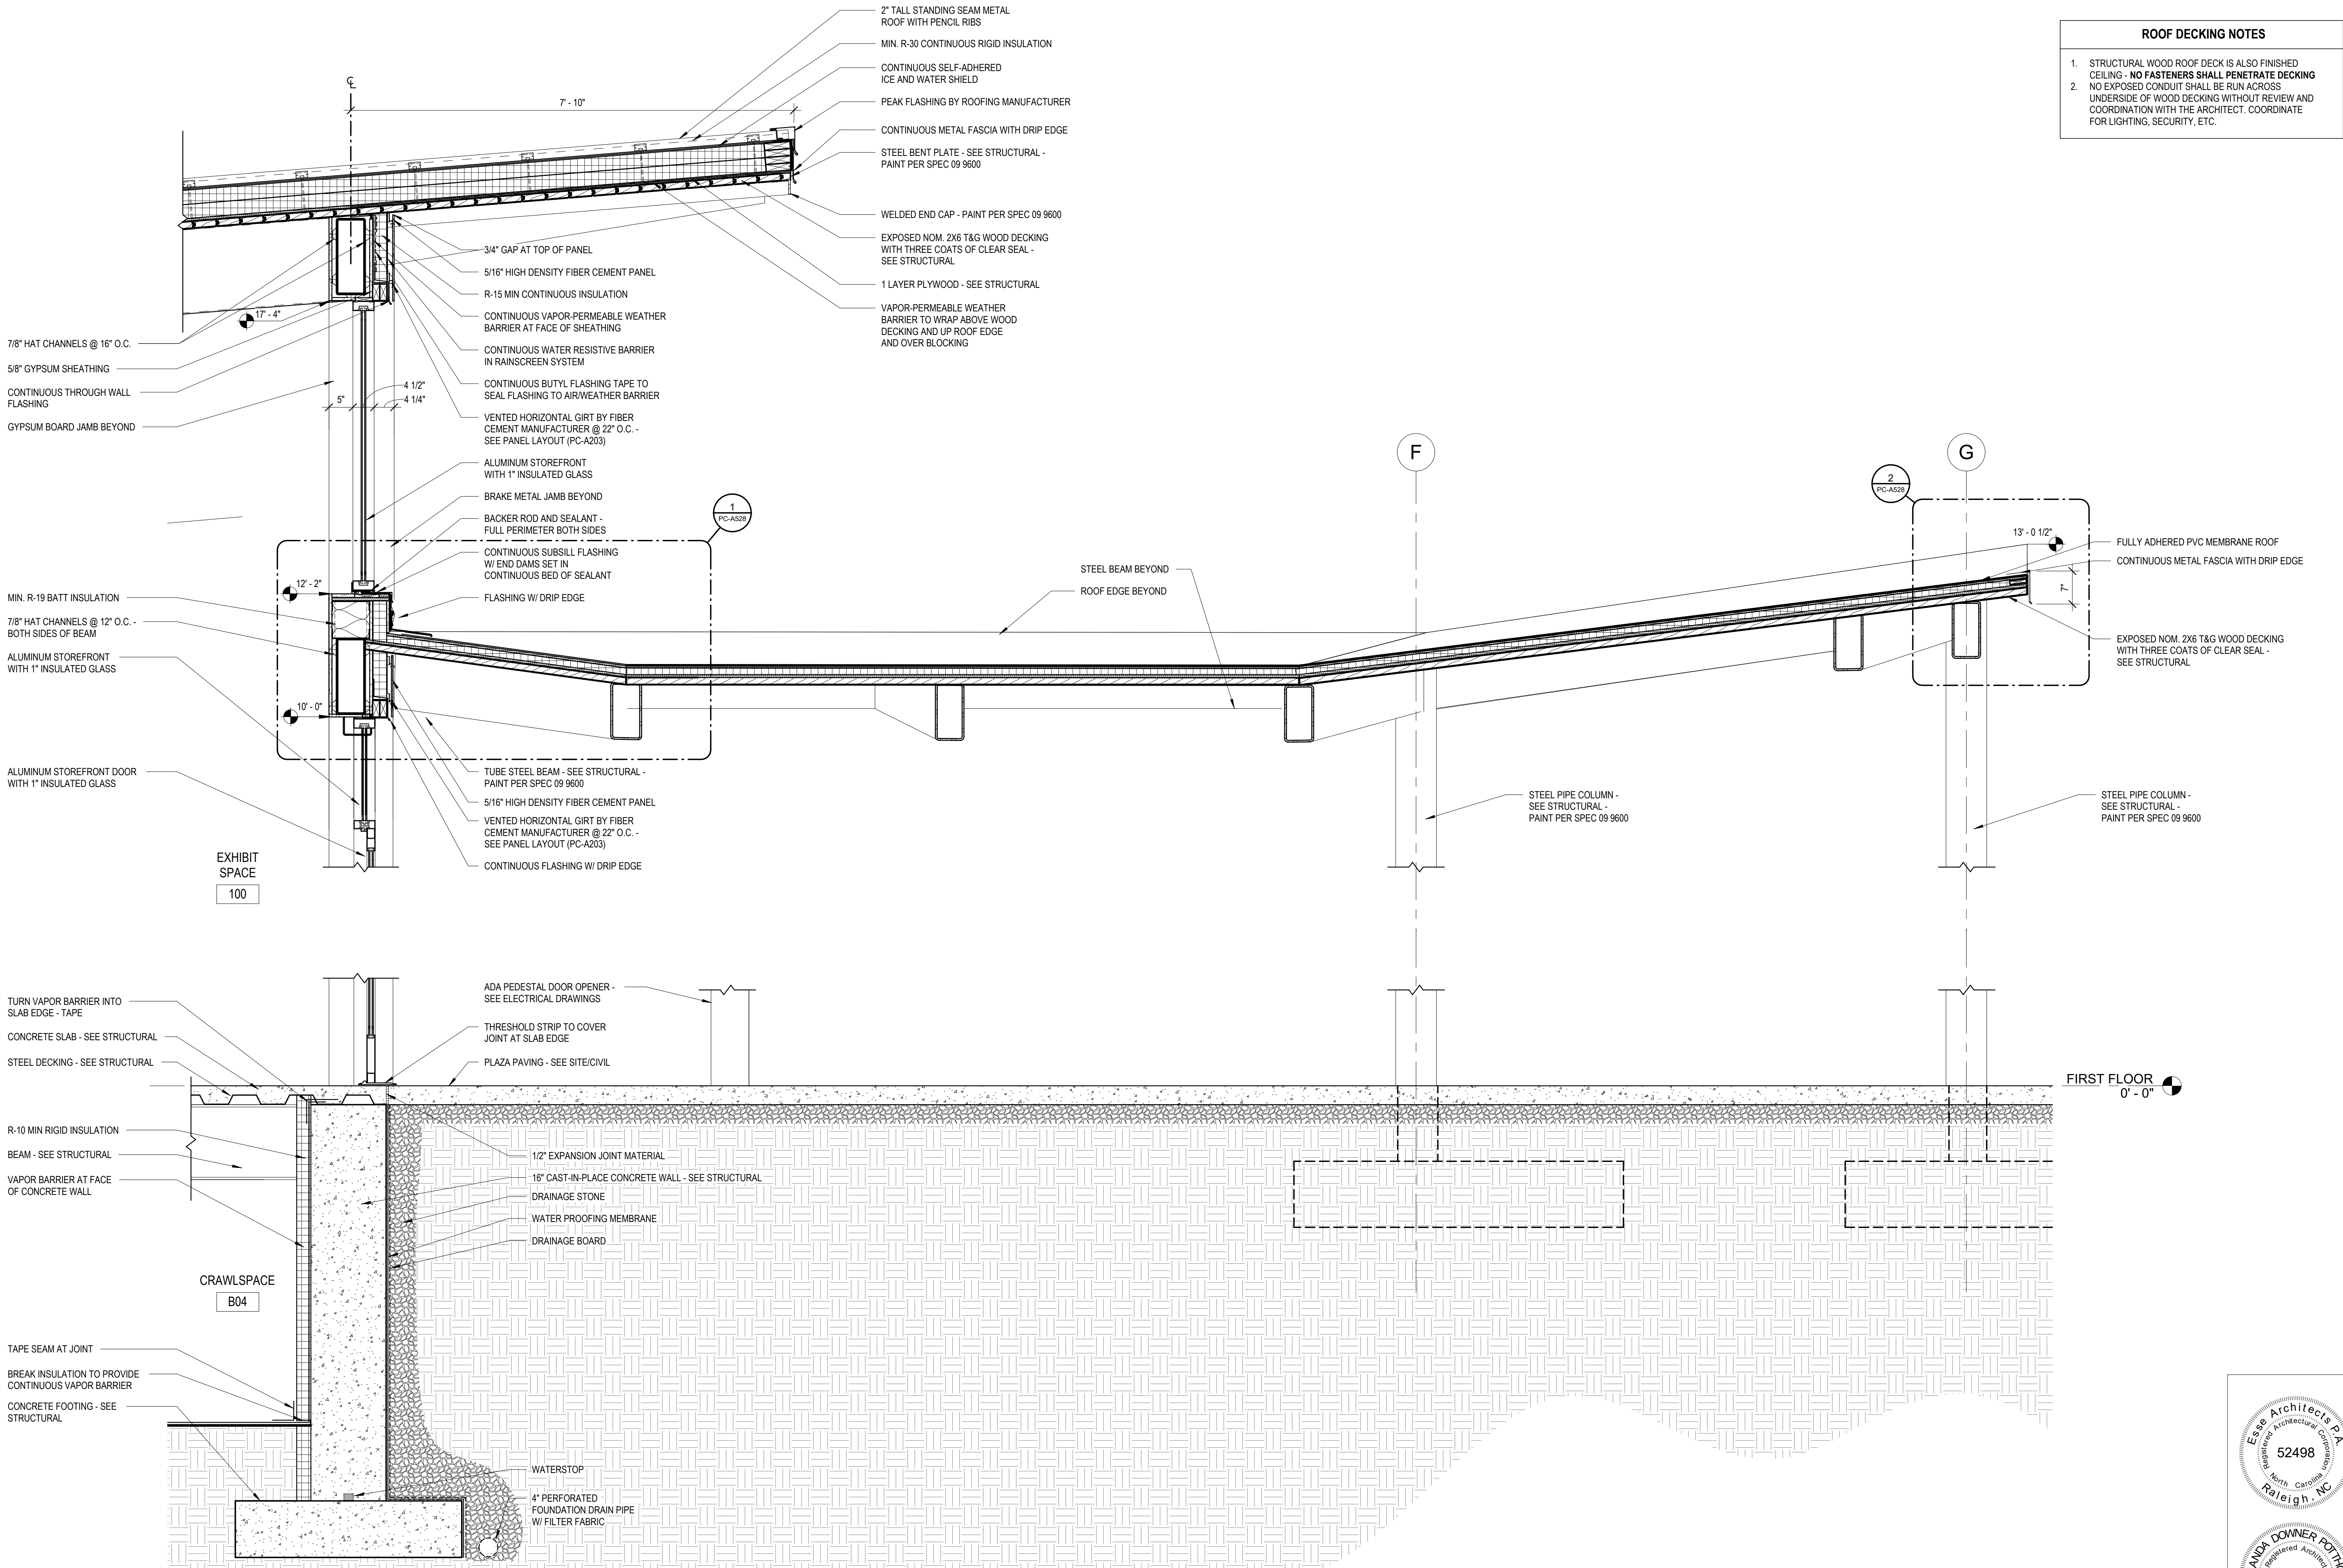

1
PC-A425
3/4" = 1'-0"

WALL SECTION @ MAIN ENTRANCE

- ROOF DECKING NOTES
1. STRUCTURAL WOOD ROOF DECK IS ALSO FINISHED CEILING - **NO FASTENERS SHALL PENETRATE DECKING**
 2. NO EXPOSED CONDUIT SHALL BE RUN ACROSS UNDERSIDE OF WOOD DECKING WITHOUT REVIEW AND COORDINATION WITH THE ARCHITECT. COORDINATE FOR LIGHTING, SECURITY, ETC.

Susan
Hatchell
Landscape Architecture, PLLC
711 W. North Street, Raleigh, NC 27603
p: 919-838-9600 f: 919-838-9700





WALL SECTIONS

LAKE MYRA COUNTY PARK
Wake County, NC

REVISIONS

Date: 07/27/26
PC-A425

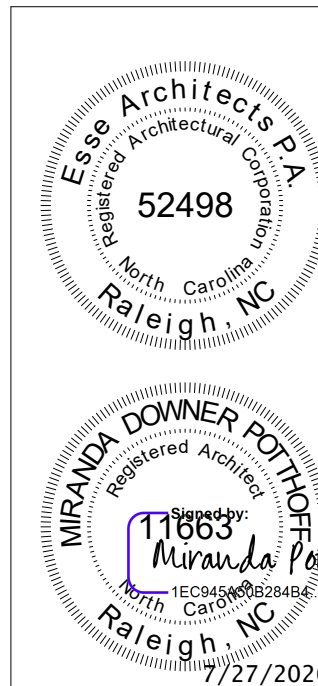


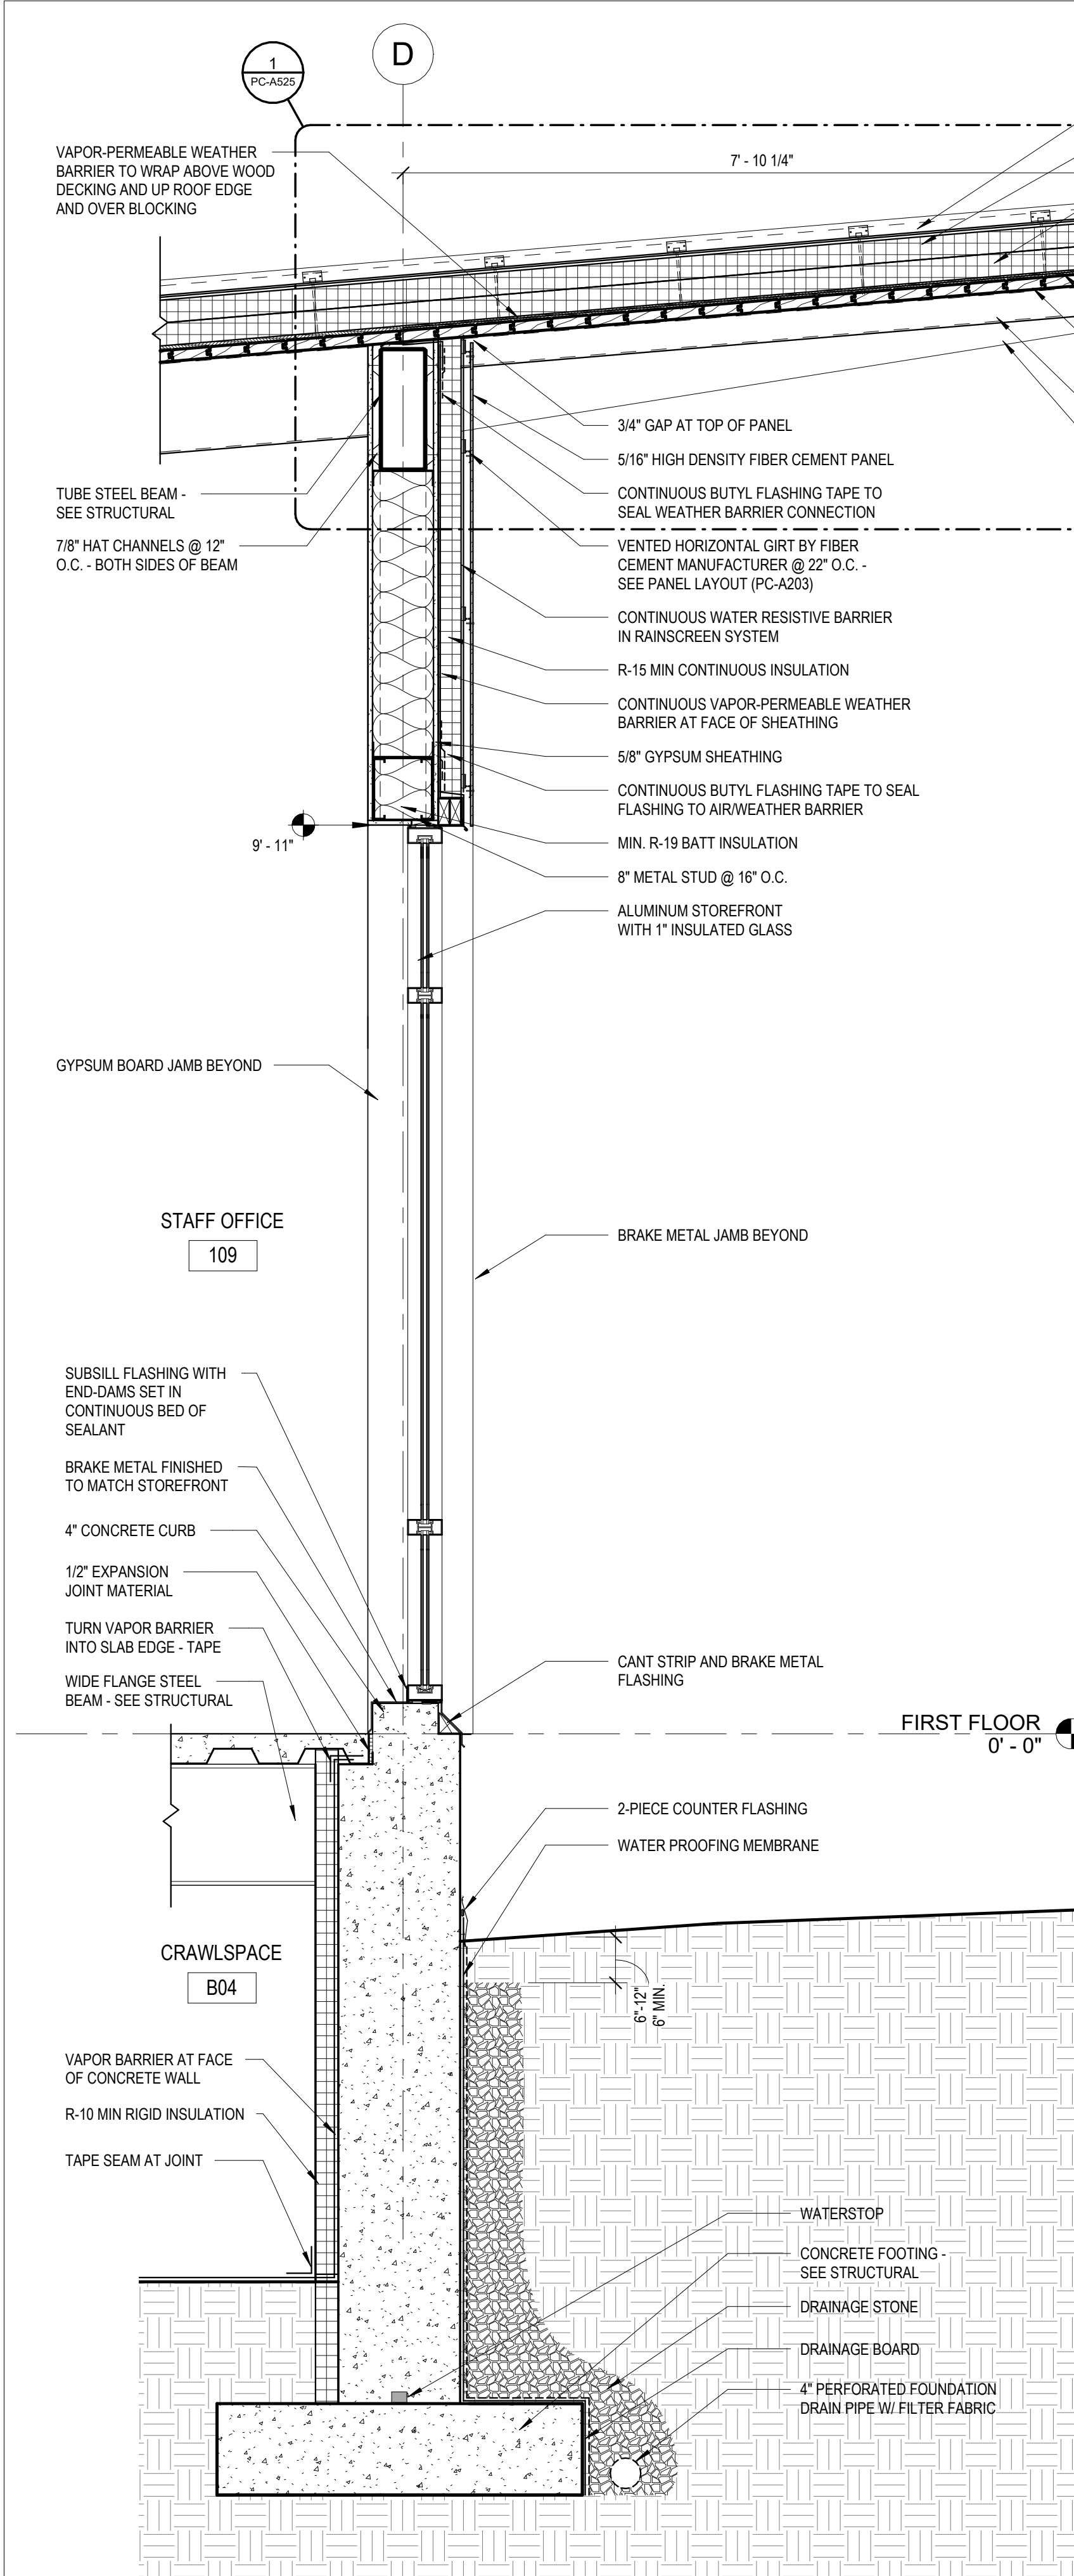

1
PC-A427

WALL SECTION @ STAFF WINDOW


3/4" = 1'-0"

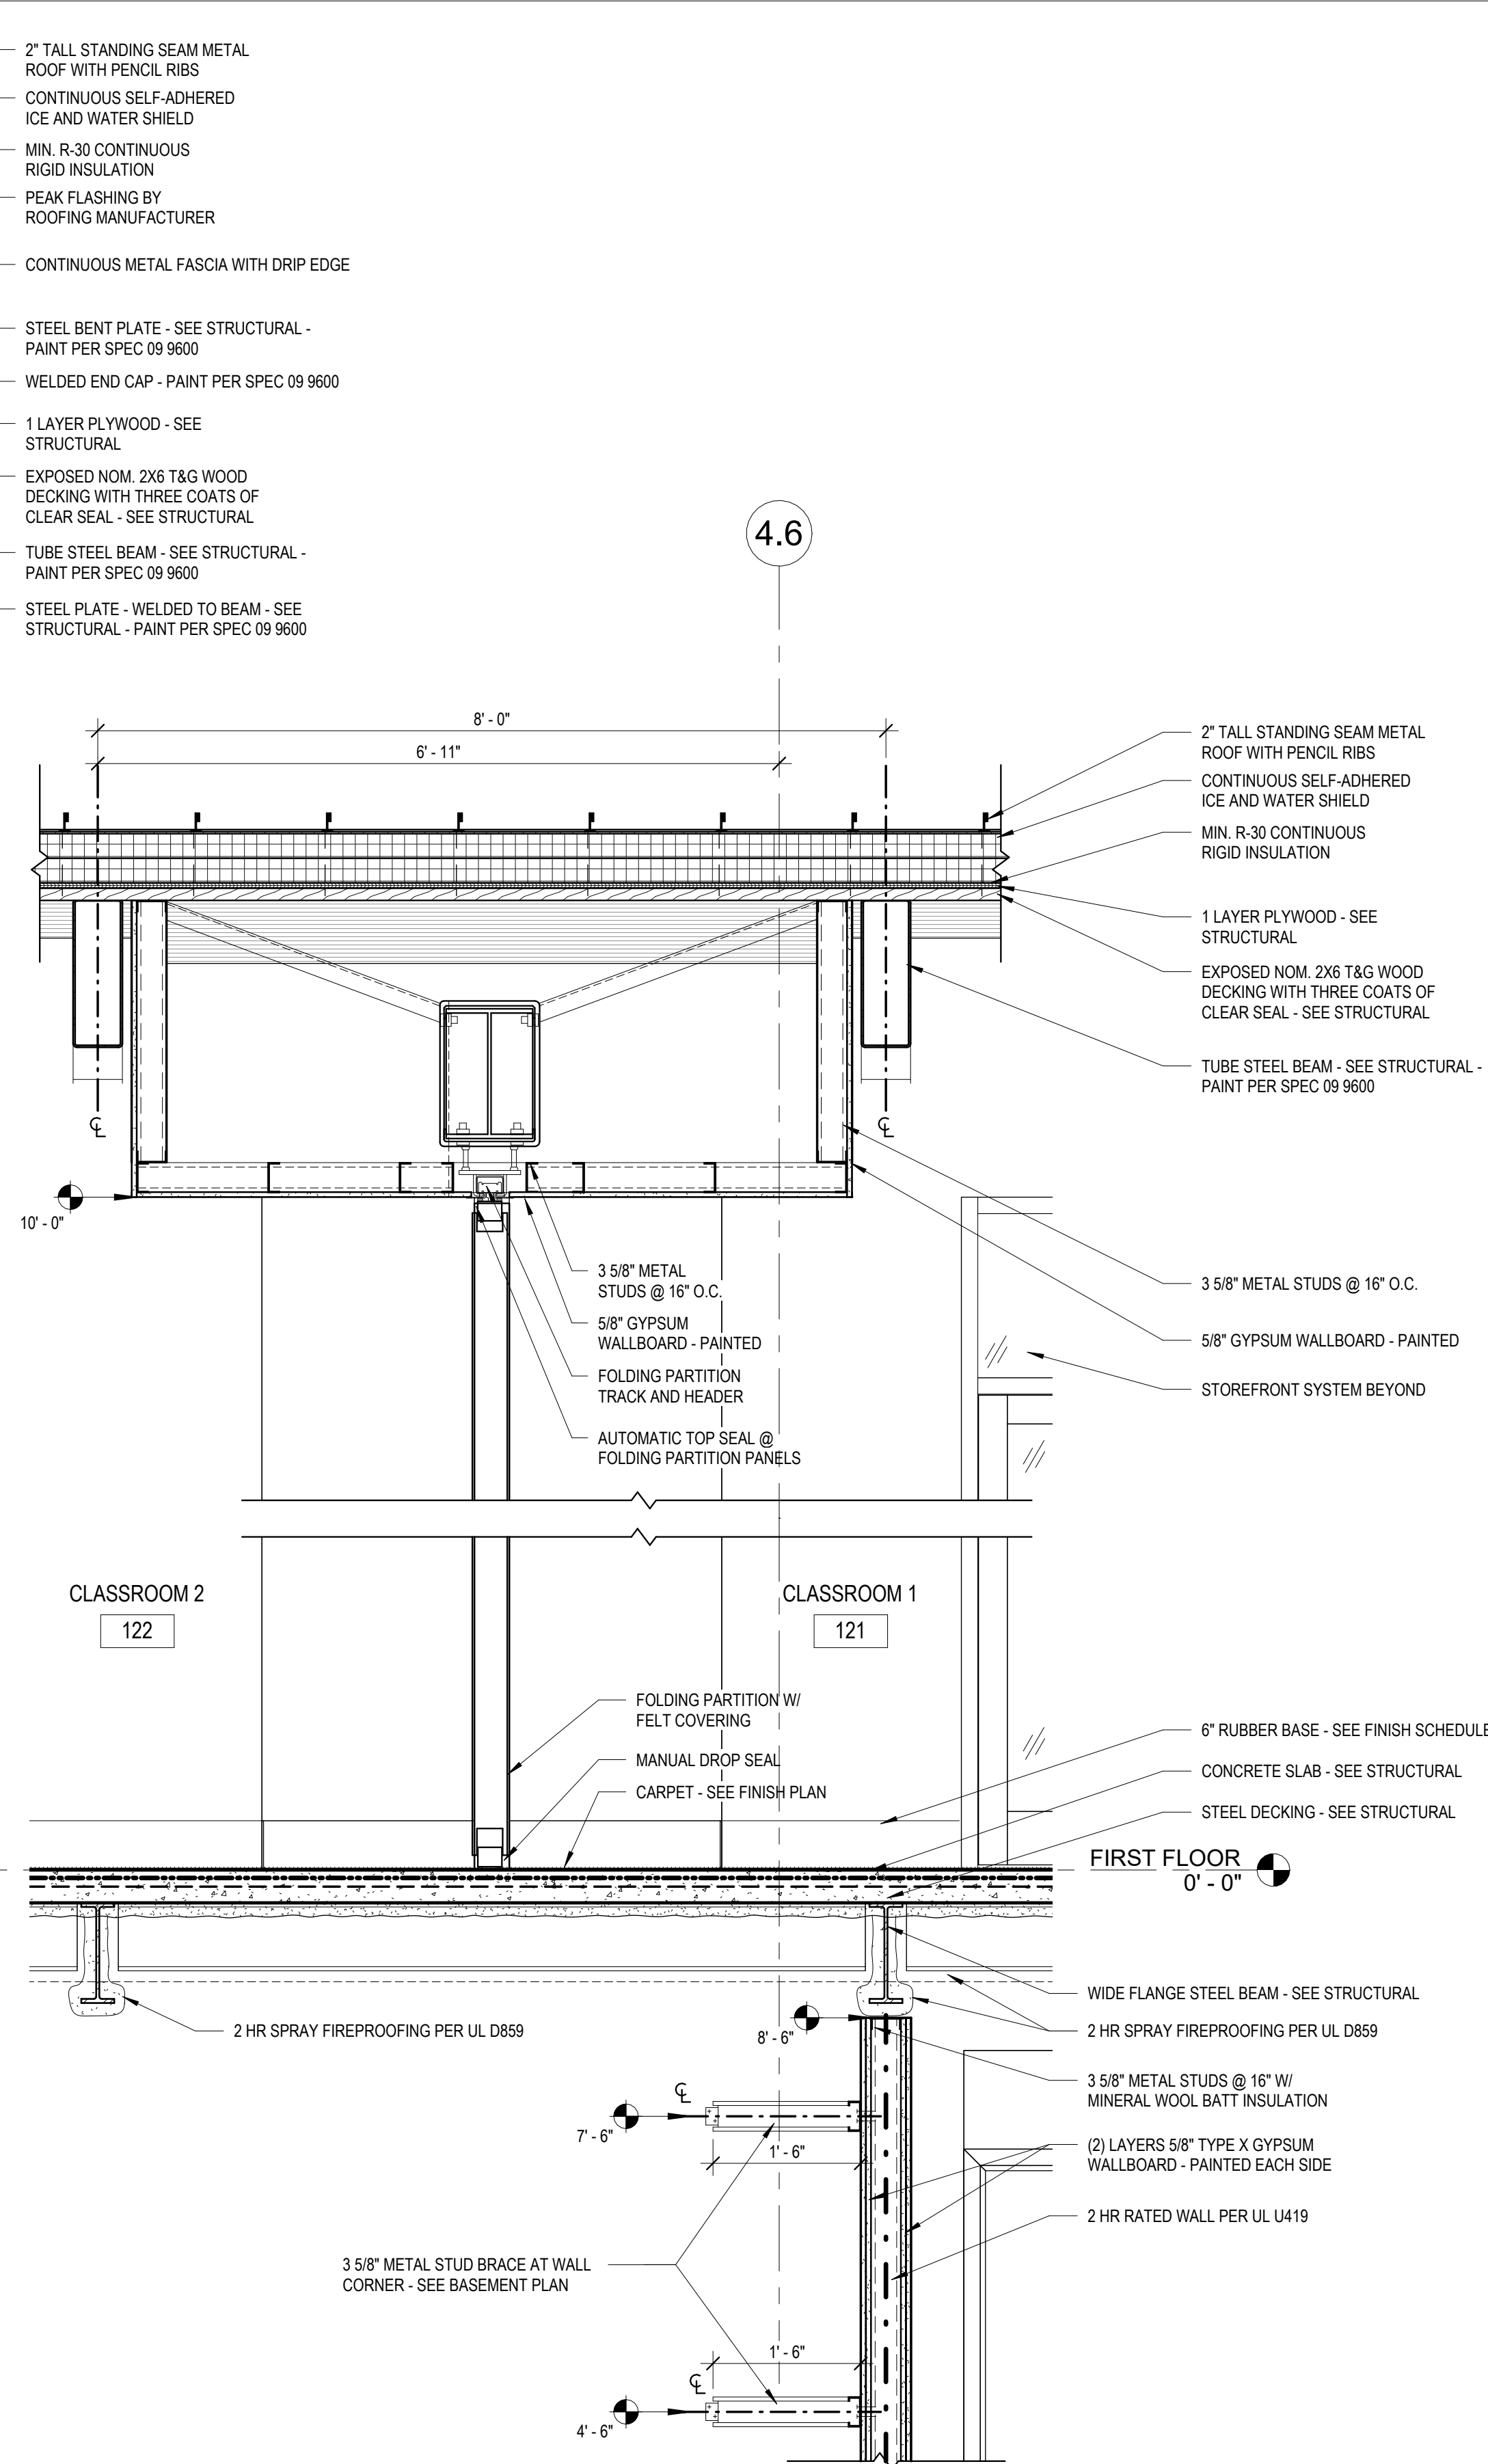

2
PC-A427

WALL SECTION @ FOLDING PARTITION

3/4" = 1'-0"

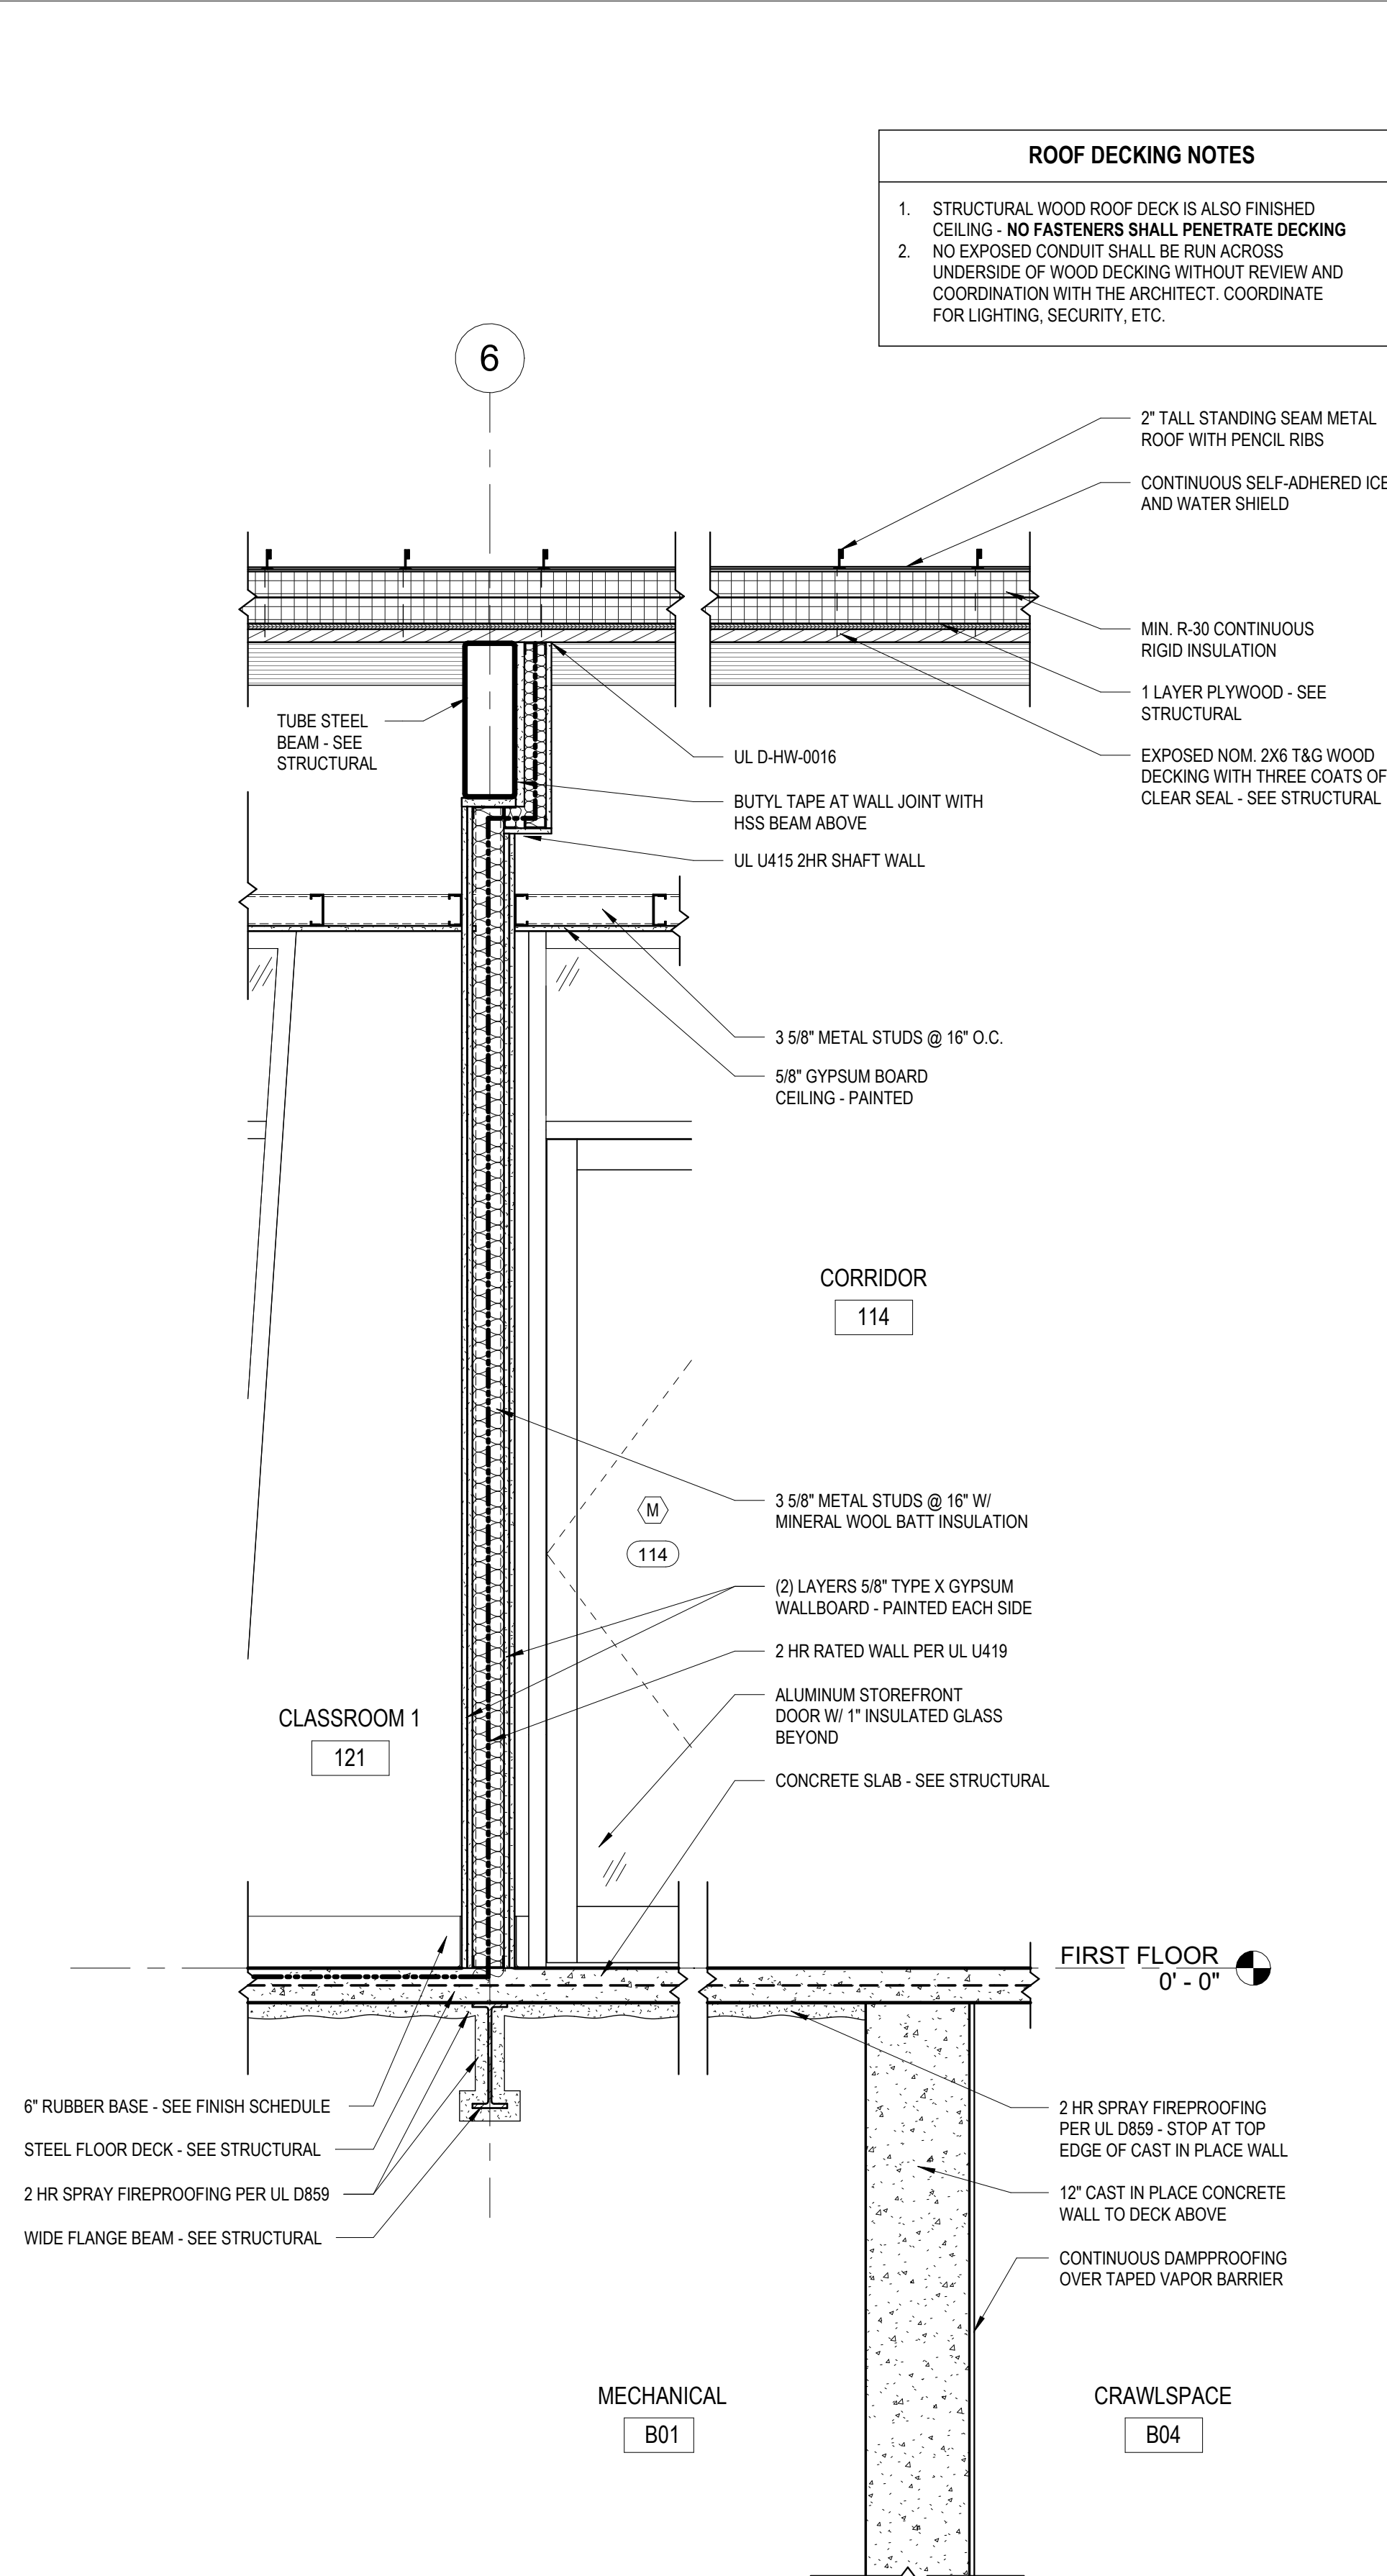


3
PC-A427

INT. WALL SECTION @ CLASSROOM / CORRIDOR

3/4" = 1'-0"

- ROOF DECKING NOTES**
1. STRUCTURAL WOOD ROOF DECK IS ALSO FINISHED CEILING - **NO FASTENERS SHALL PENETRATE DECKING**
 2. NO EXPOSED CONDUIT SHALL BE RUN ACROSS UNDERSIDE OF WOOD DECKING WITHOUT REVIEW AND COORDINATION WITH THE ARCHITECT. COORDINATE FOR LIGHTING, SECURITY, ETC.

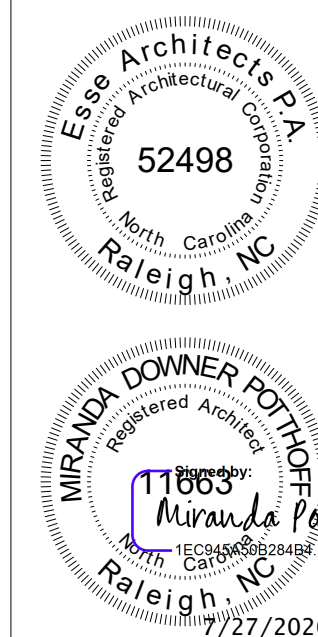

Susan Hatchell
Landscape Architecture, PLLC
711 W. North Street, Raleigh, NC 27603
p: 919-838-9600 f: 919-838-9700




WALL SECTIONS

LAKE MYRA COUNTY PARK
Wake County, NC


REVISIONS

Date: 07/27/26

PC-A427

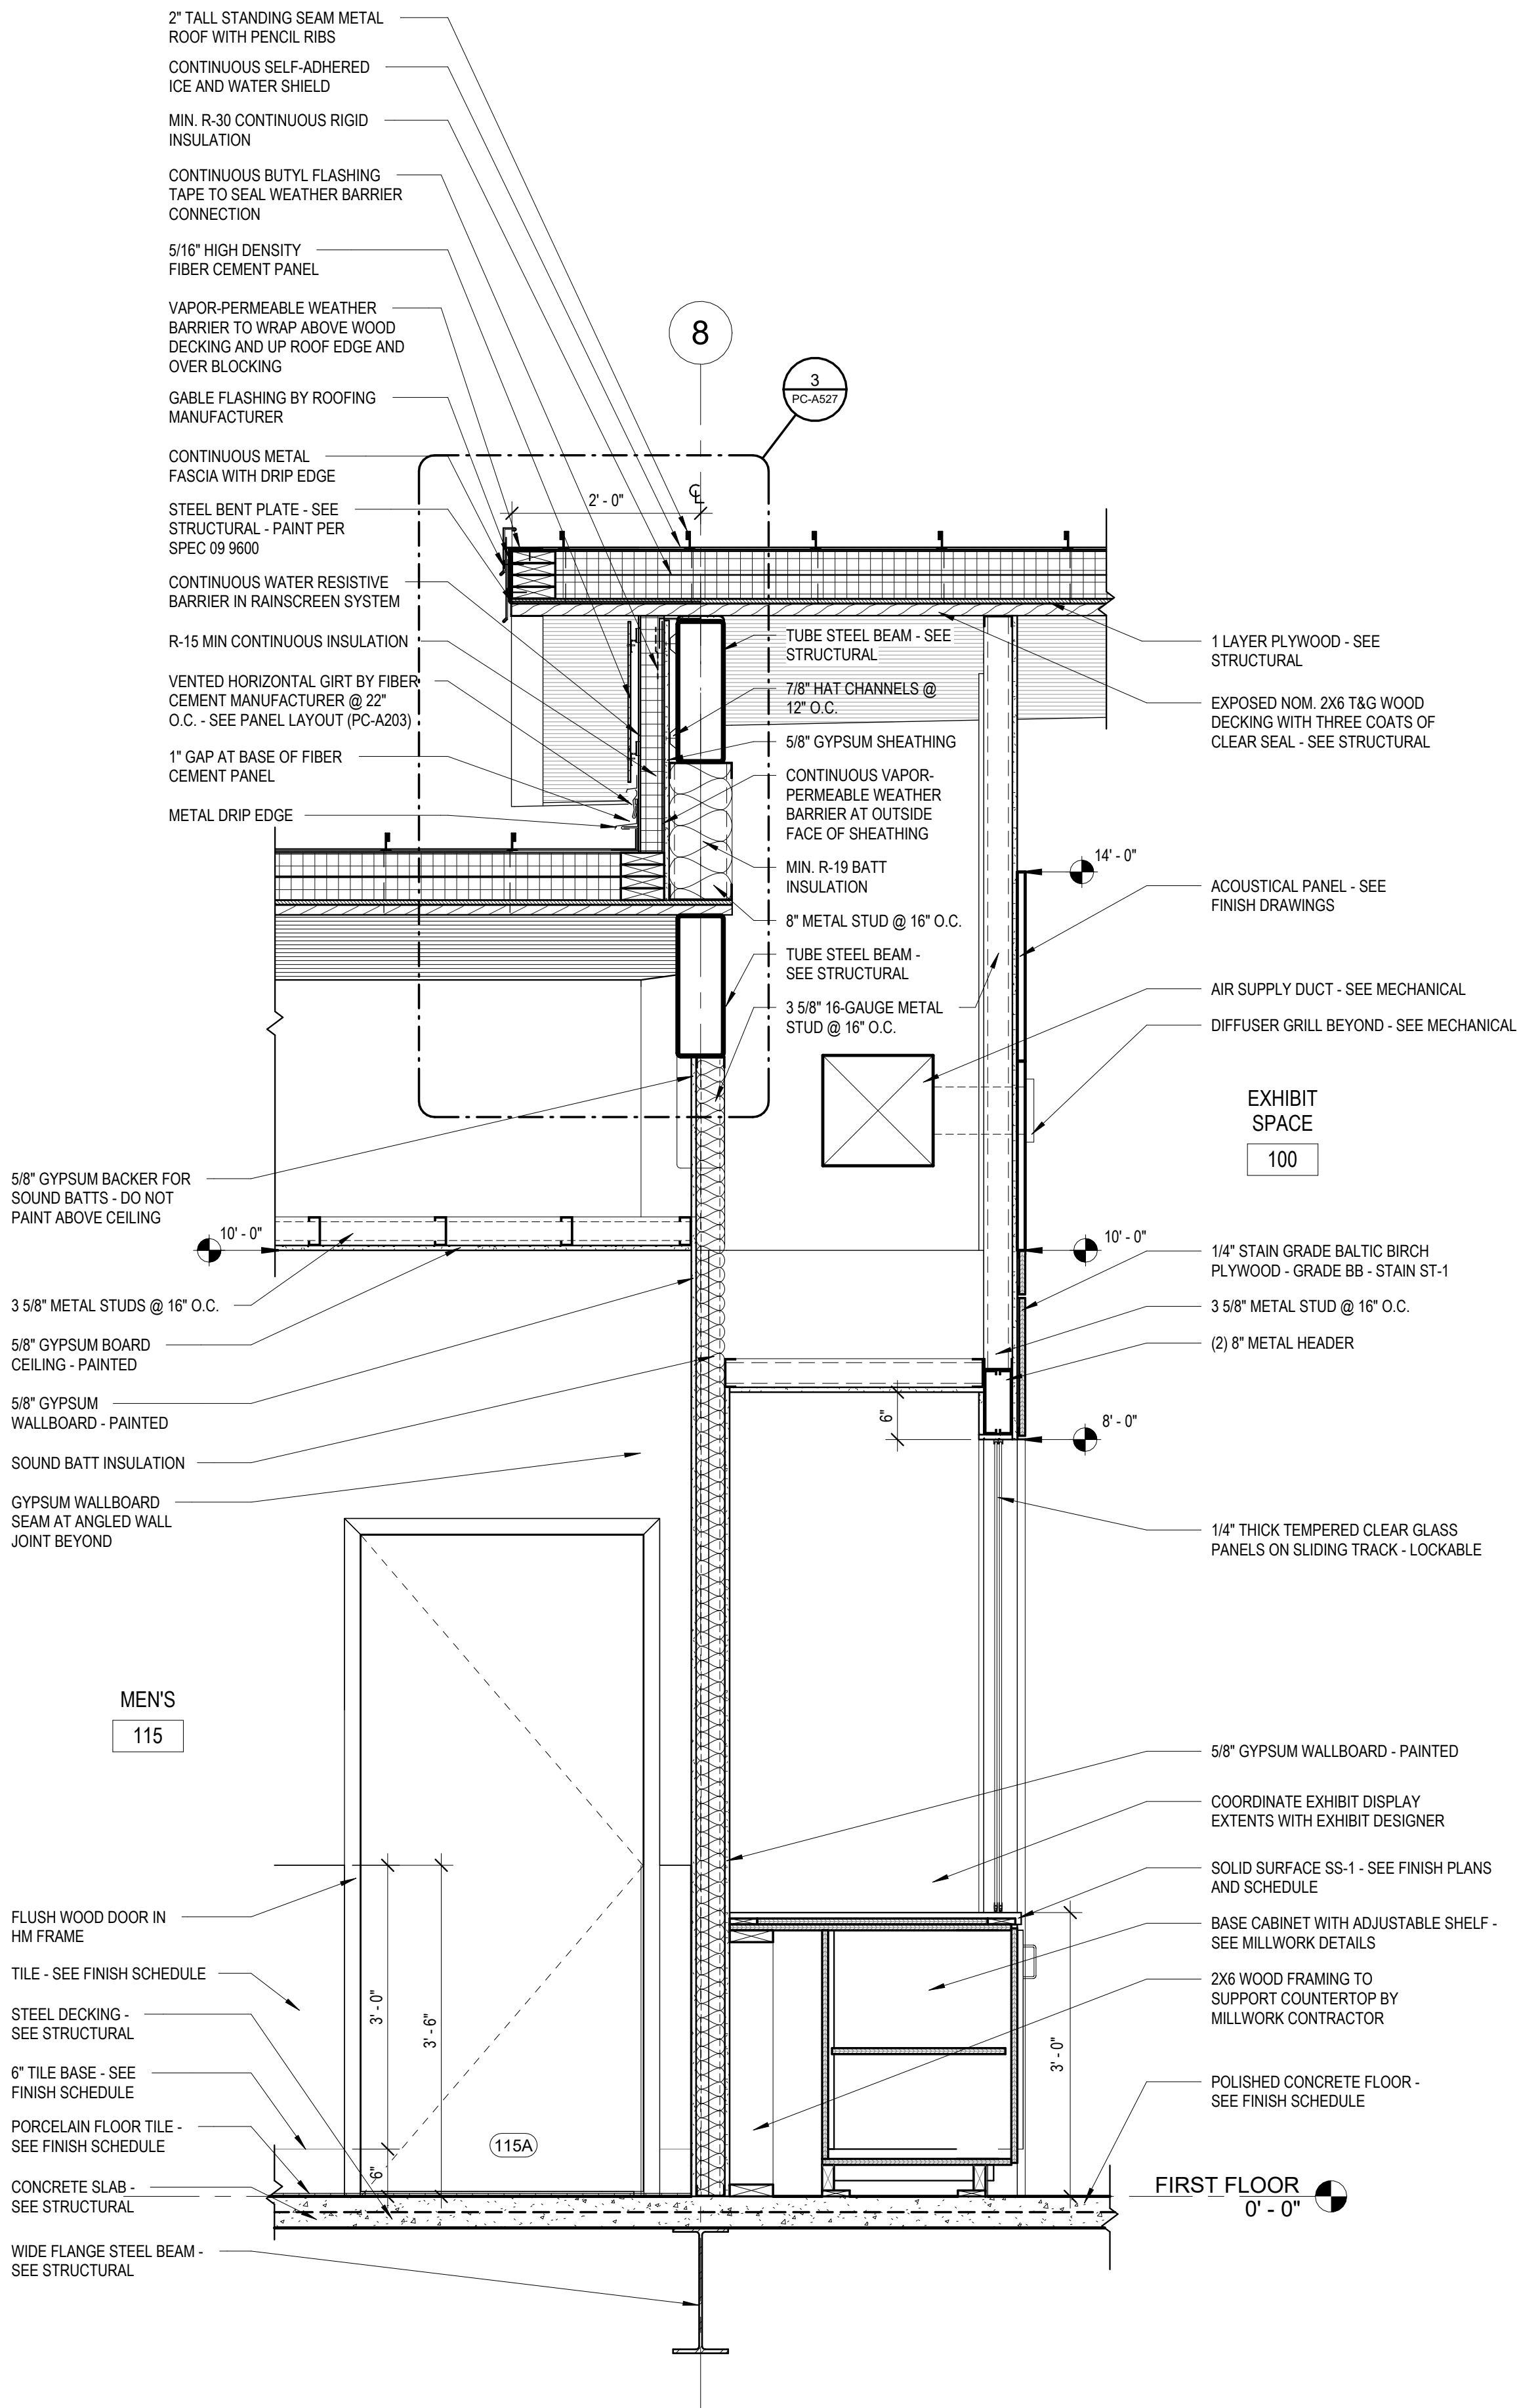

1 WALL SECTION @ DISPLAY
3/4" = 1'-0"

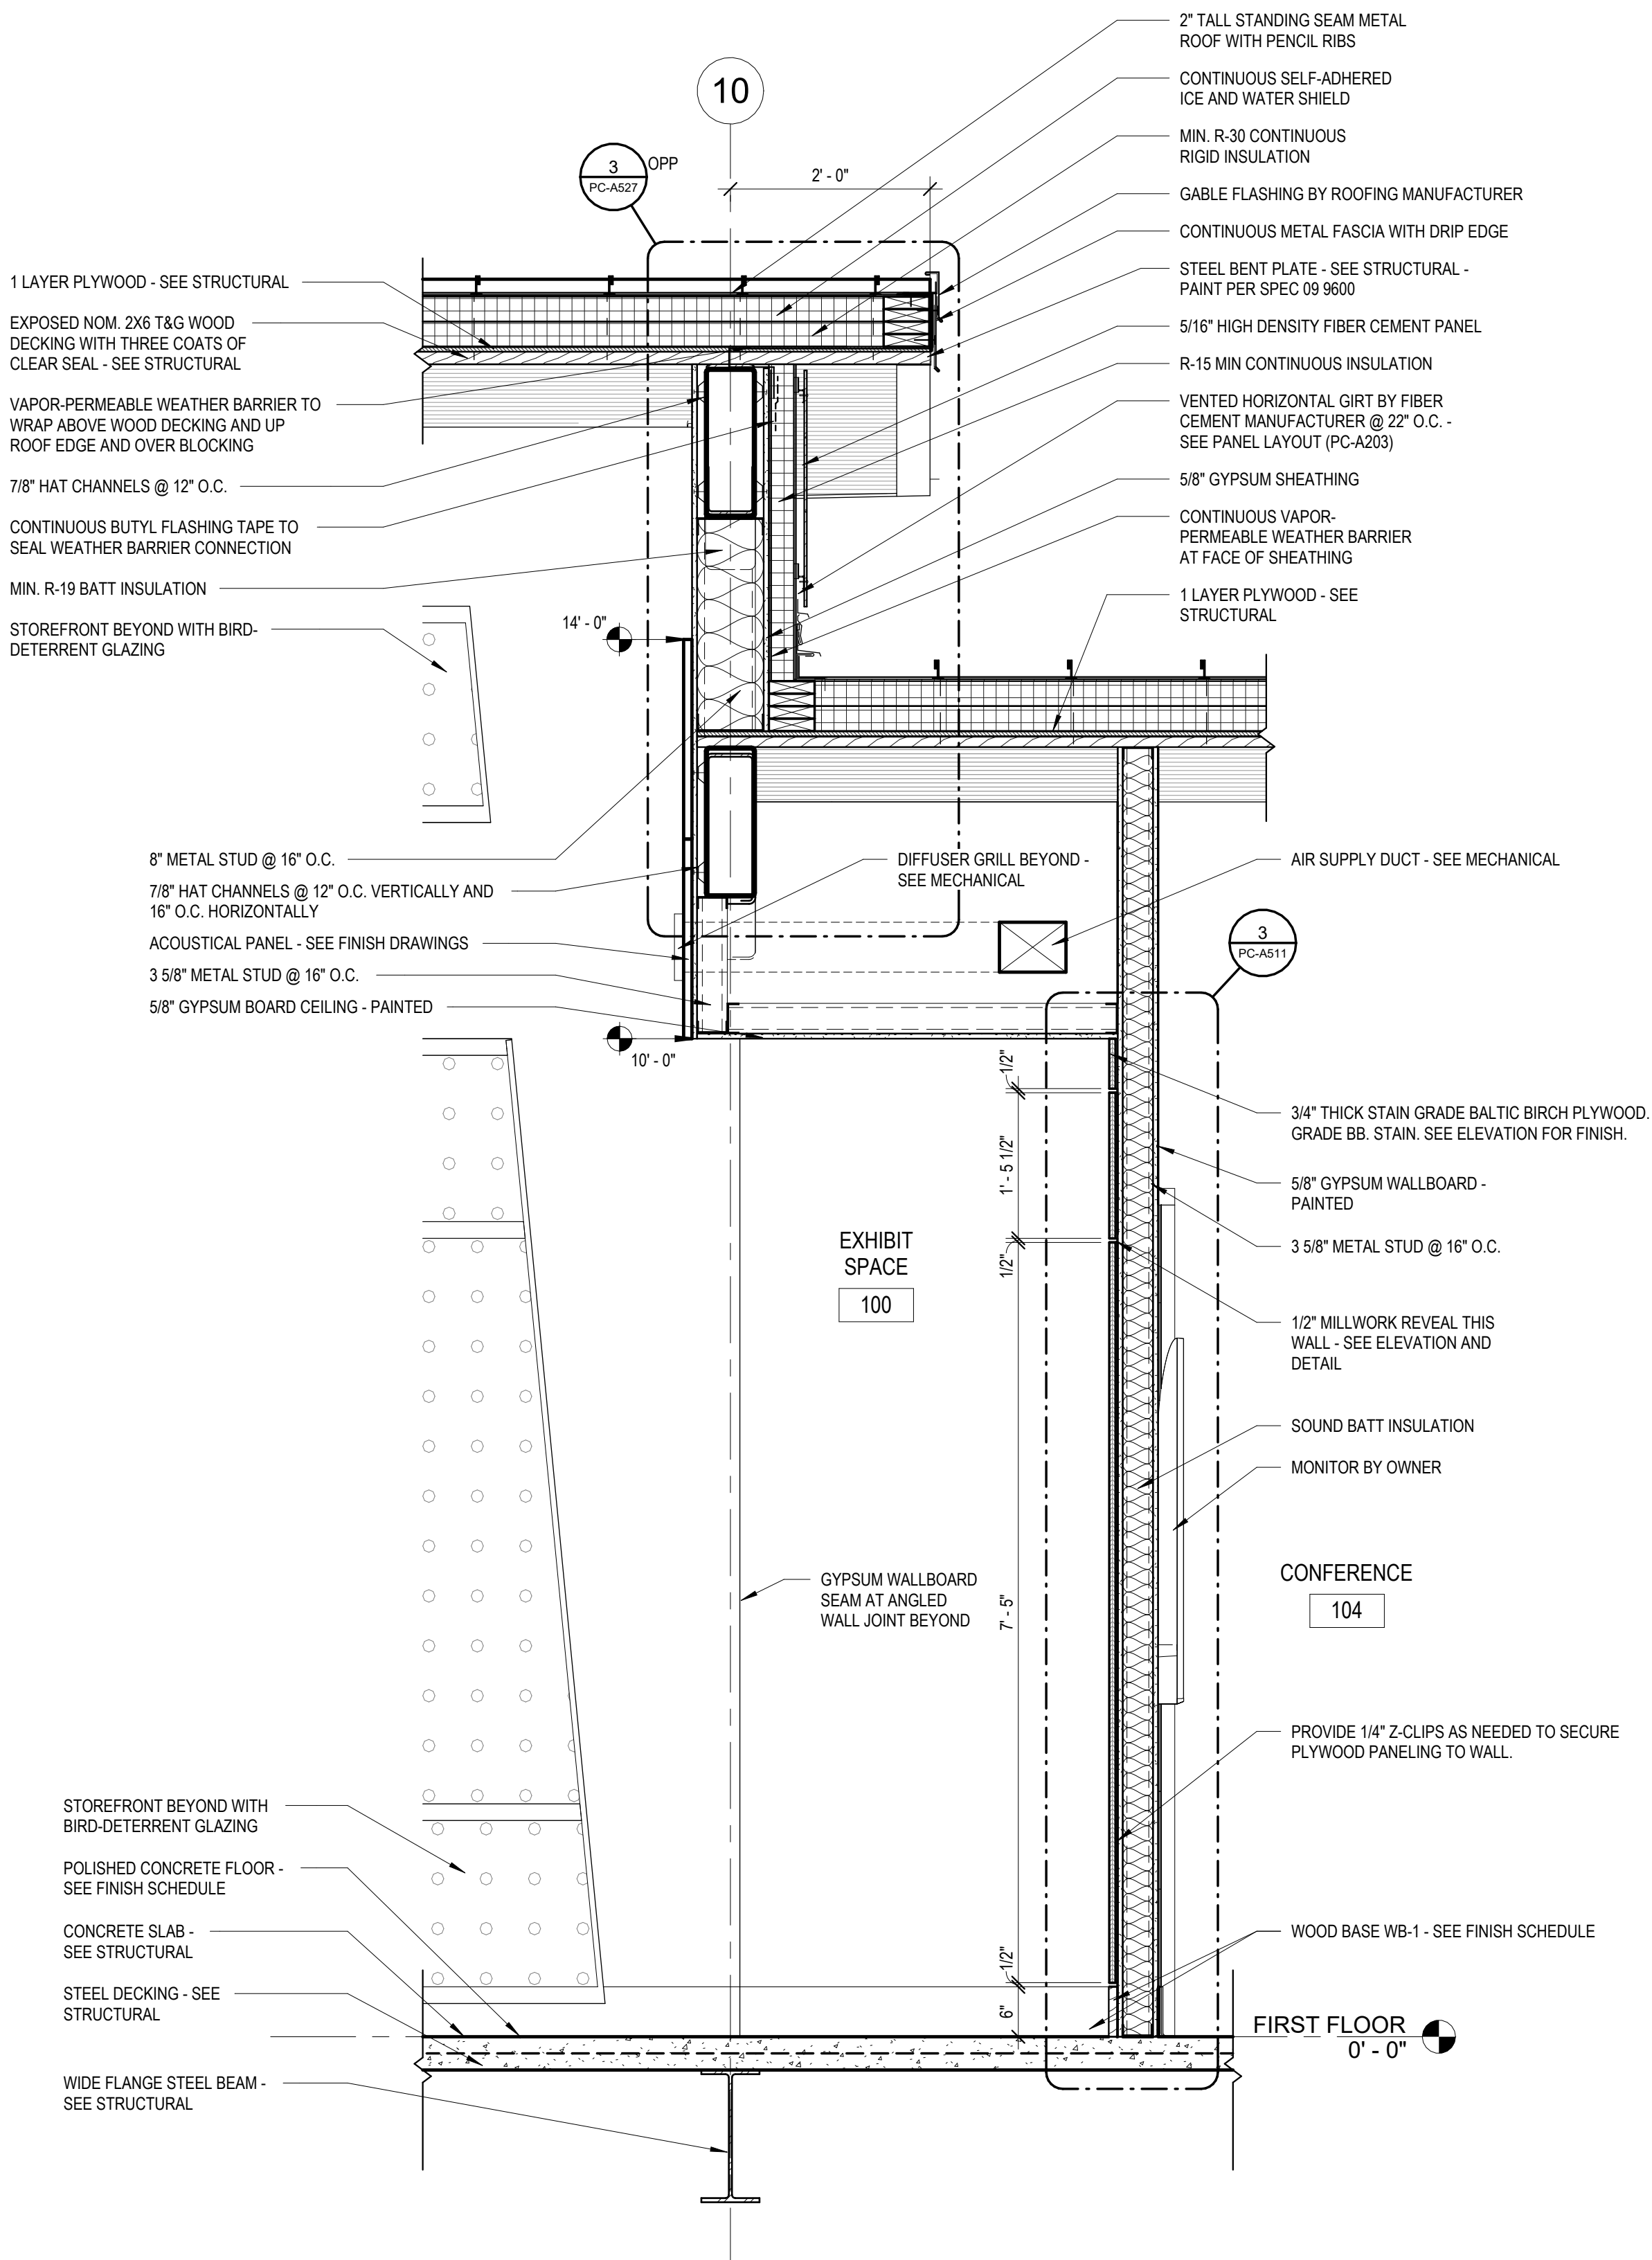

2 WALL SECTION @ DISPLAY SPACE
3/4" = 1'-0"

ROOF DECKING NOTES

- STRUCTURAL WOOD ROOF DECK IS ALSO FINISHED CEILING - **NO FASTENERS SHALL PENETRATE DECKING**
- NO EXPOSED CONDUIT SHALL BE RUN ACROSS UNDERSIDE OF WOOD DECKING WITHOUT REVIEW AND COORDINATION WITH THE ARCHITECT. COORDINATE FOR LIGHTING, SECURITY, ETC.

Susan Hatchell
Landscape Architecture, PLLC
711 W. North Street, Raleigh, NC 27603
p: 919-838-9600 f: 919-838-9700

Esse Architects
832 FRESHWATER ROAD, RALEIGH, NORTH CAROLINA 27608


WALL SECTIONS


LAKE MYRA COUNTY PARK
Wake County, NC

REVISIONS


Date: 07/27/26

PC-A428

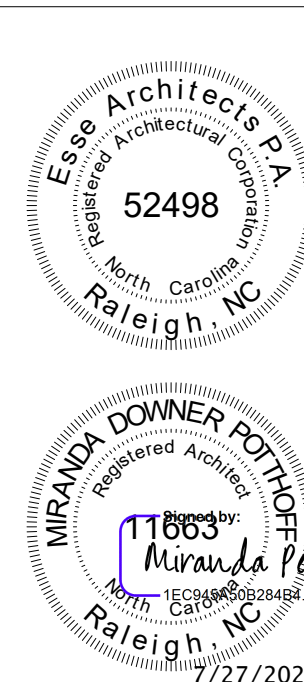

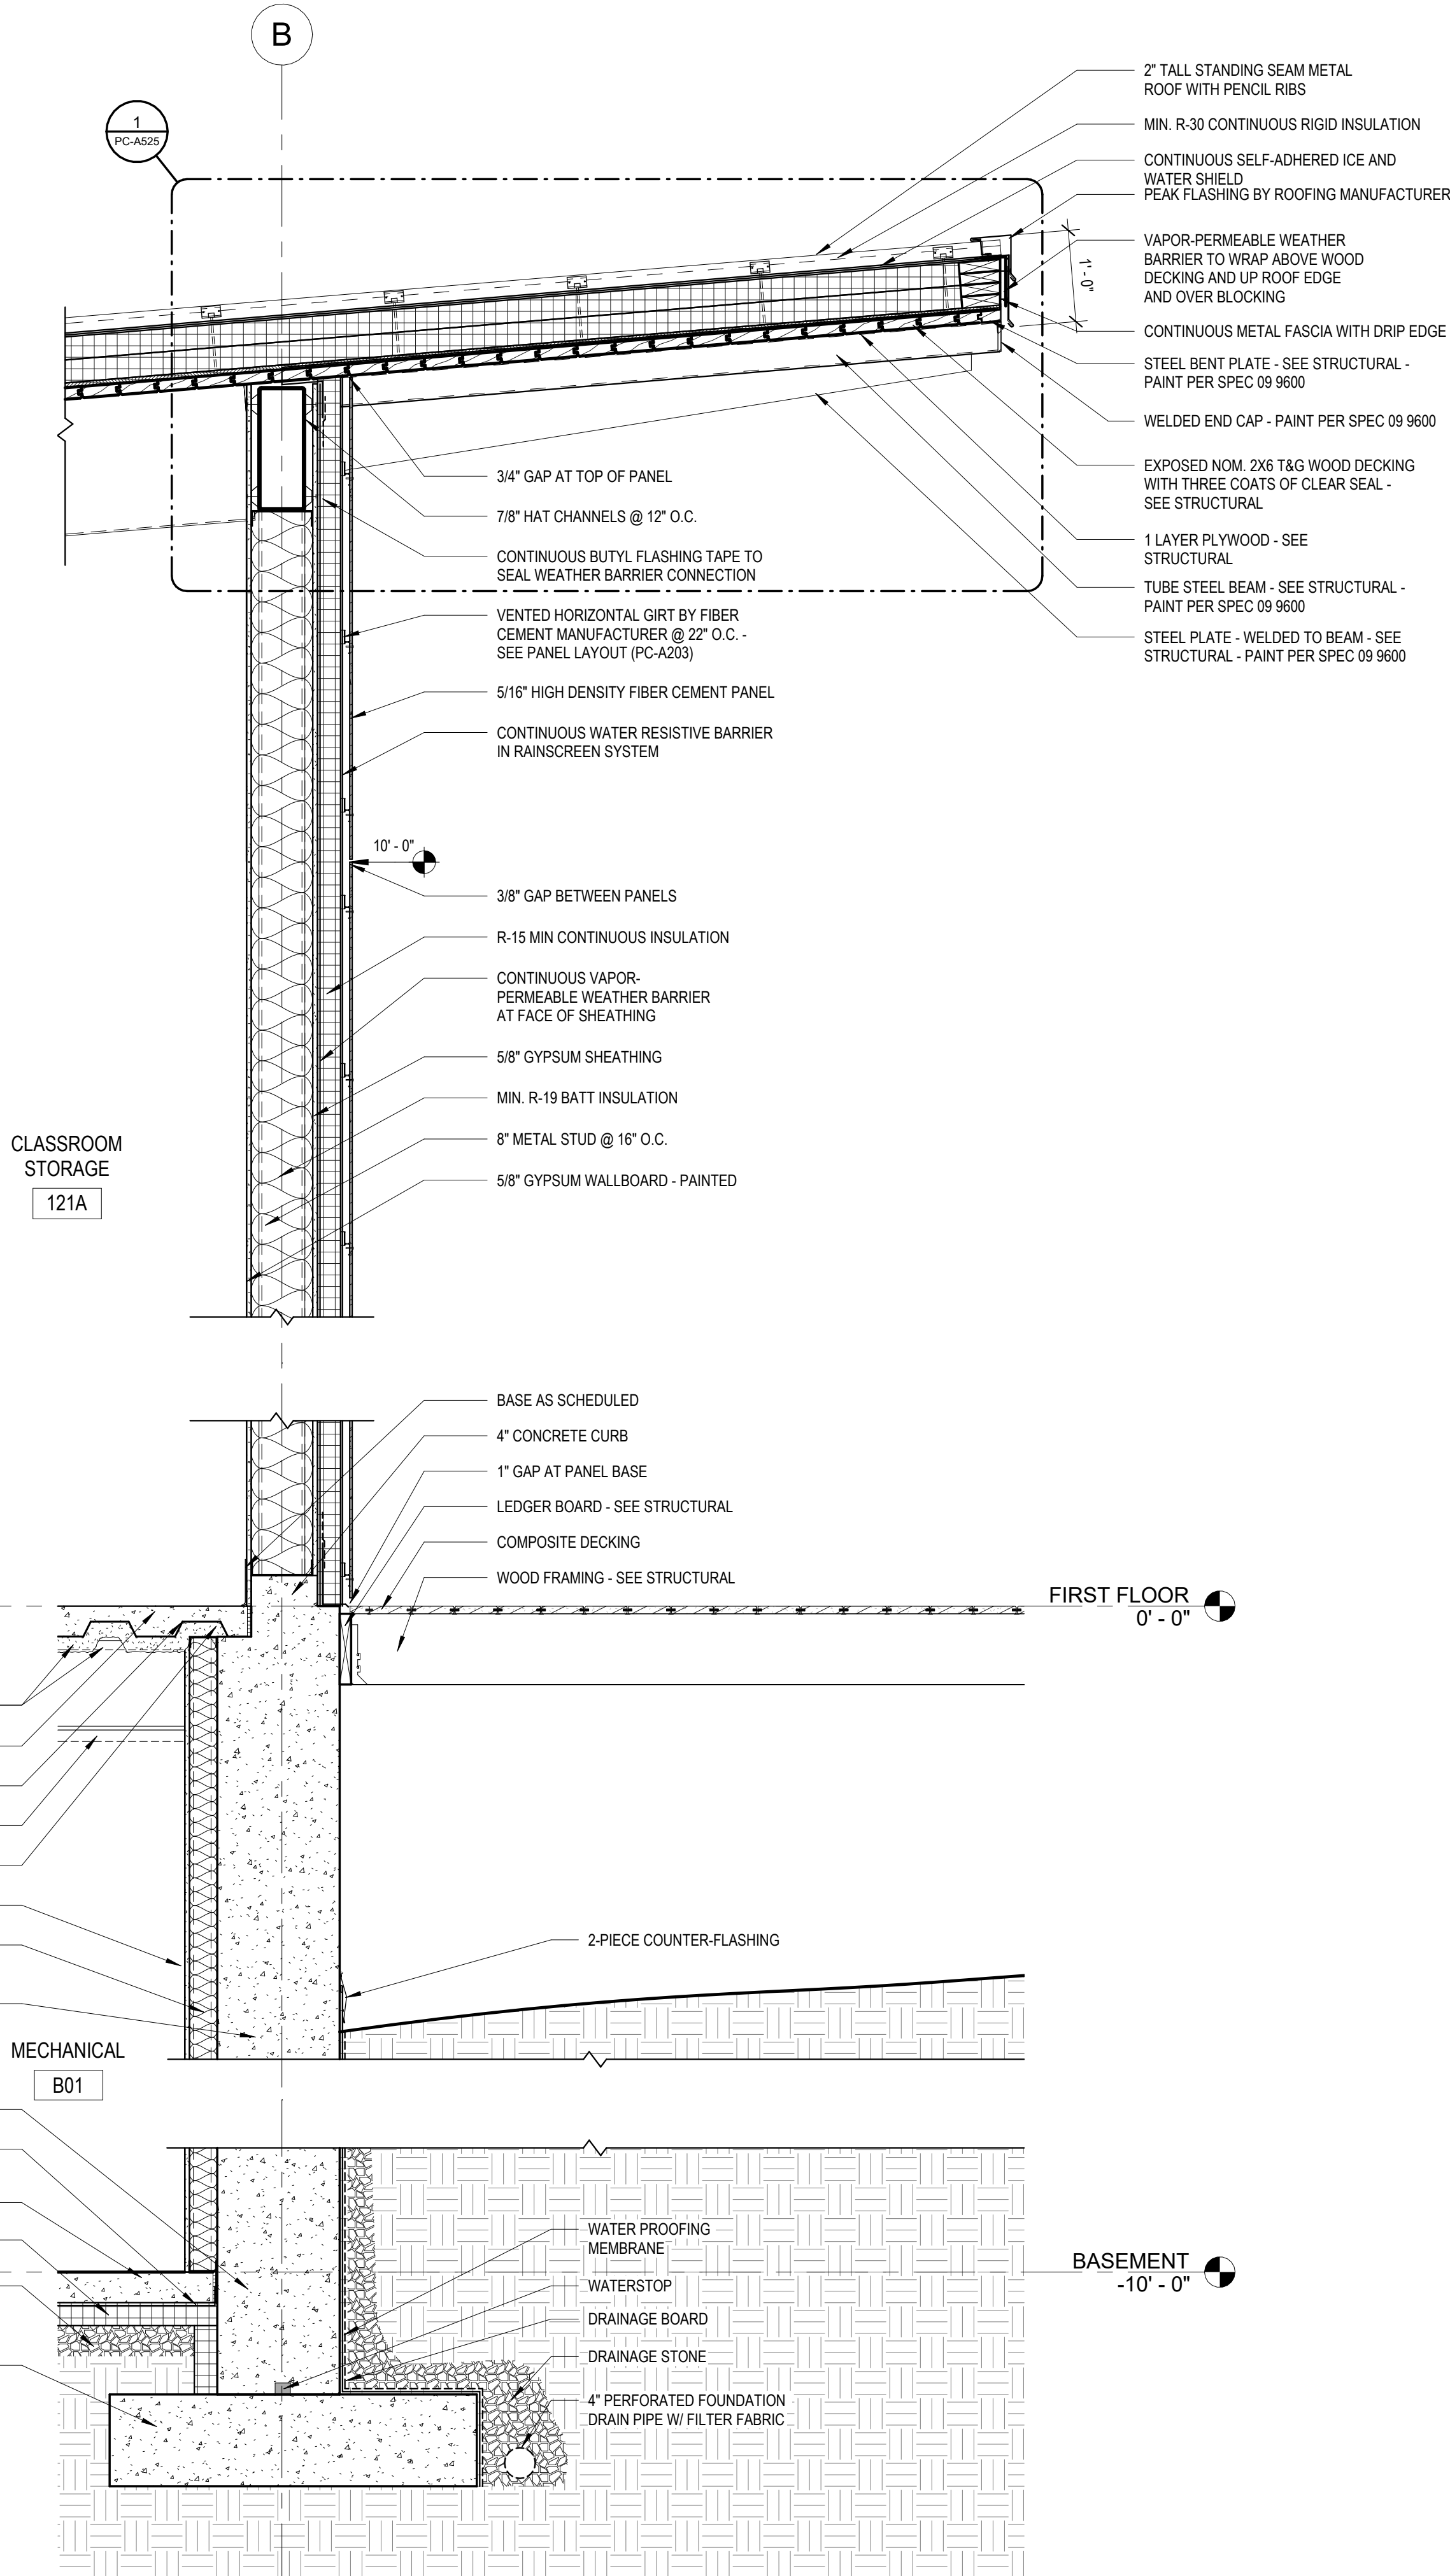

1 WALL SECTION @ CLASSROOM
3/4" = 1'-0"

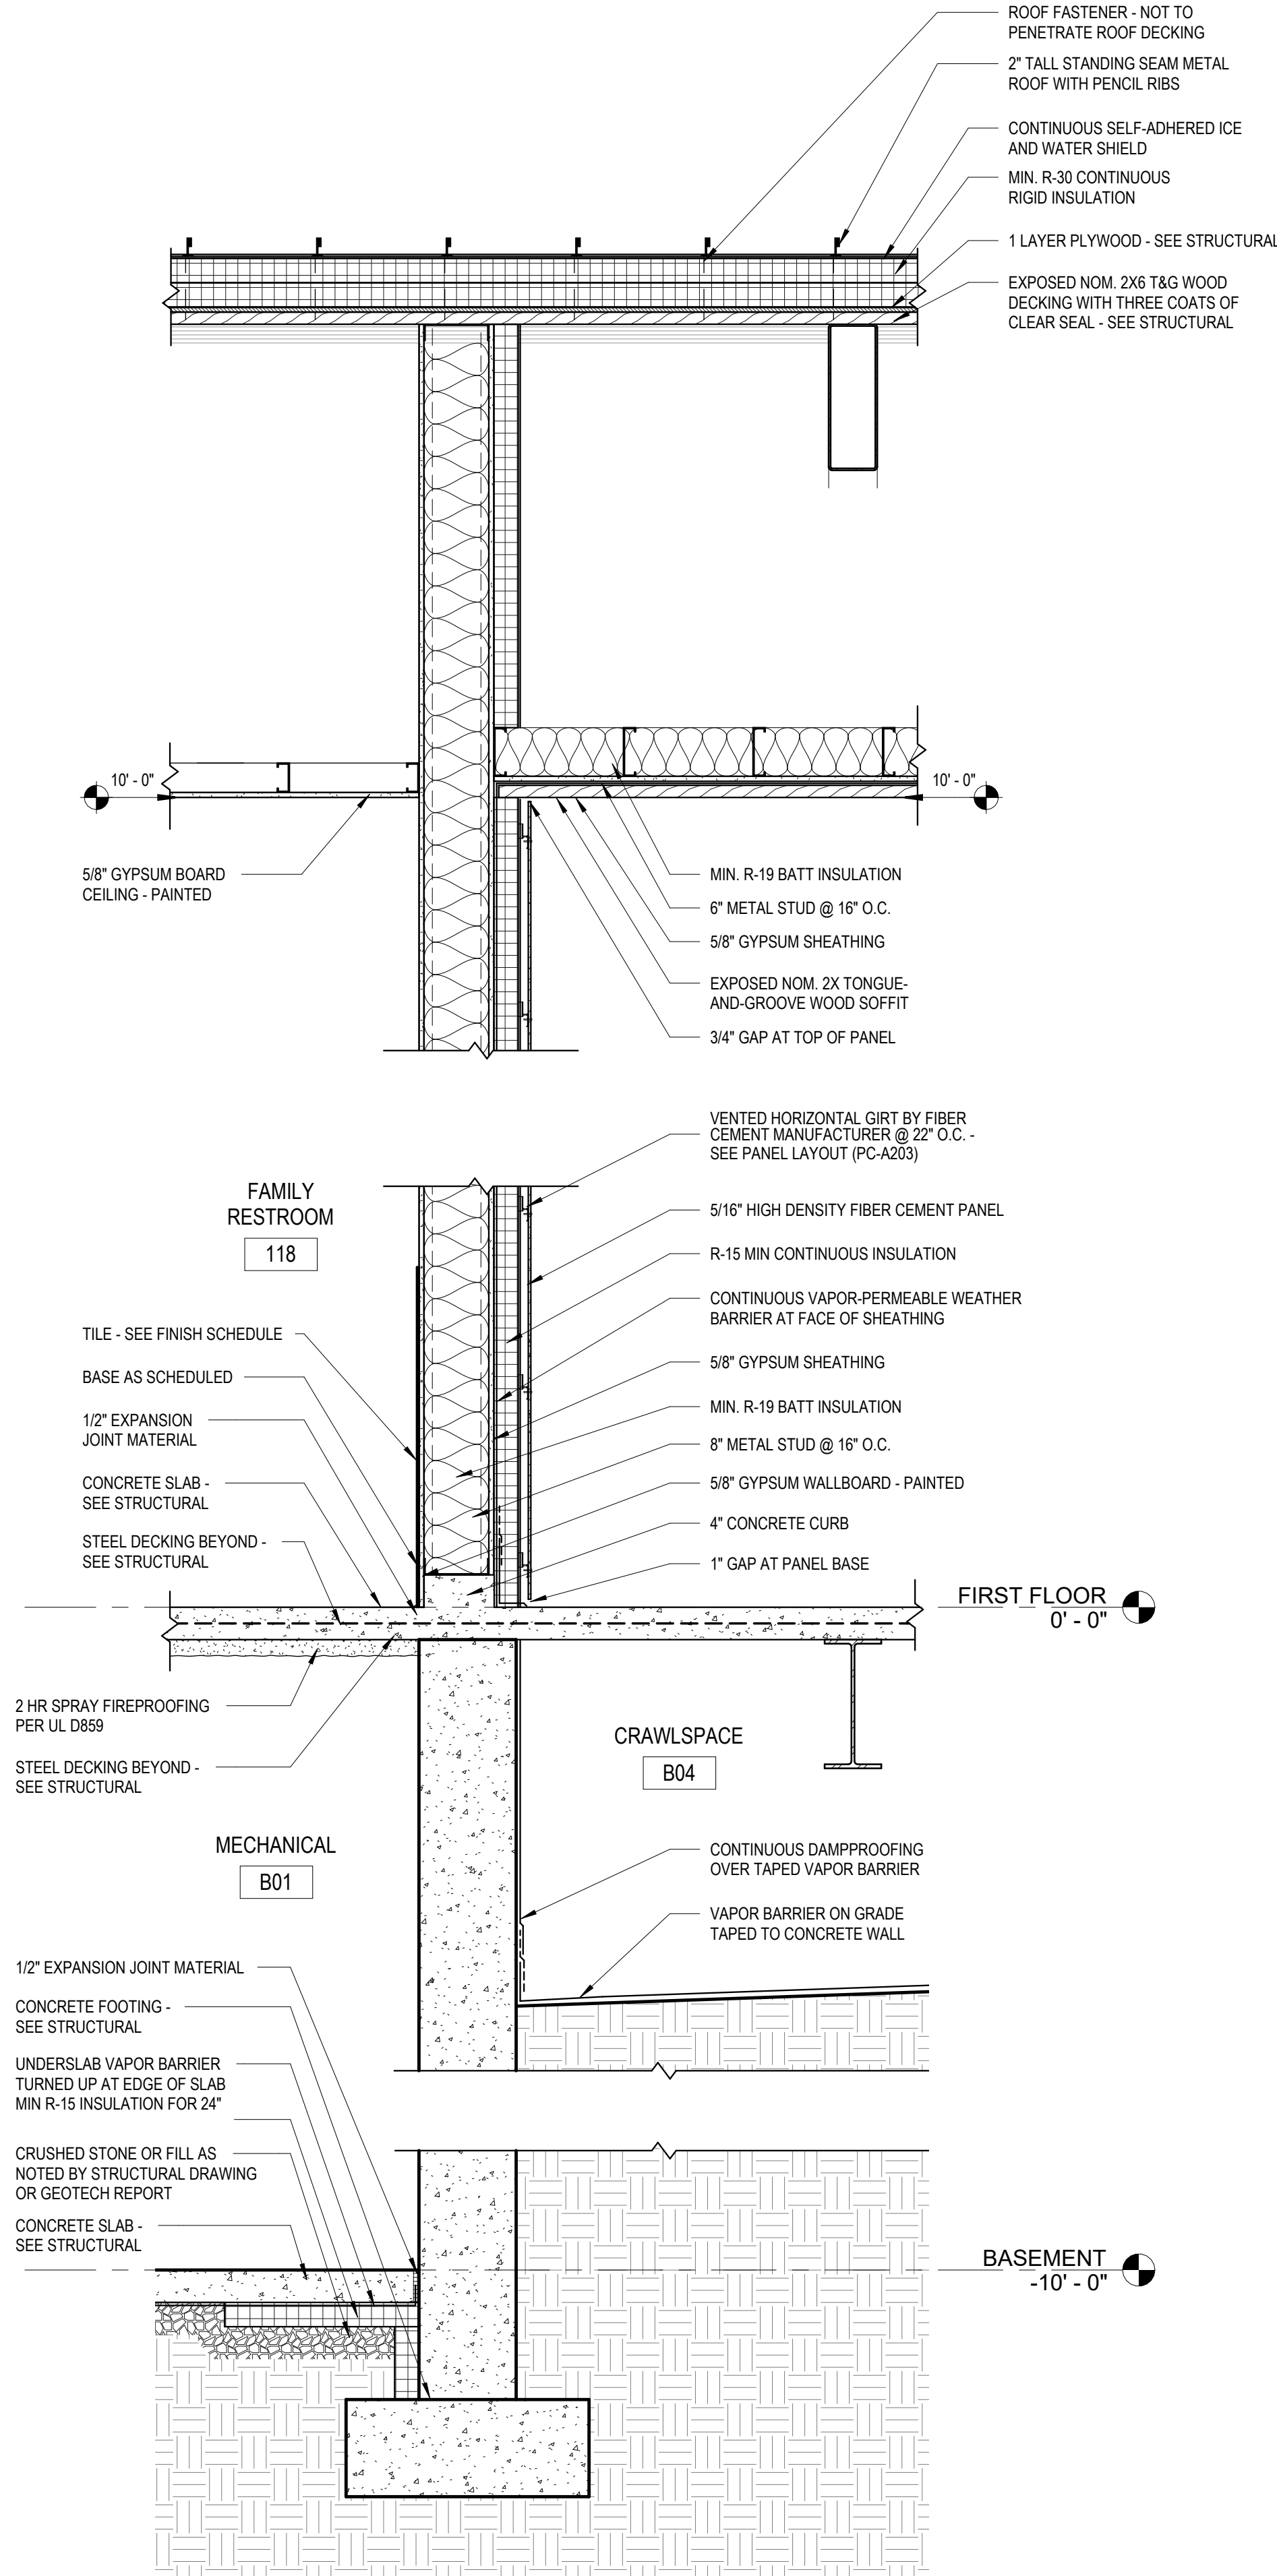

2 WALL SECTION @ BASEMENT WALL
3/4" = 1'-0"

ROOF DECKING NOTES

1. STRUCTURAL WOOD ROOF DECK IS ALSO FINISHED CEILING - **NO FASTENERS SHALL PENETRATE DECKING**
2. NO EXPOSED CONDUIT SHALL BE RUN ACROSS UNDERSIDE OF WOOD DECKING WITHOUT REVIEW AND COORDINATION WITH THE ARCHITECT. COORDINATE FOR LIGHTING, SECURITY, ETC.

Susan Hatchell
Landscape Architecture, PLLC
711 W. North Street, Raleigh, NC 27603
p: 919-838-9600 f: 919-838-9700

Esse Architects
832 FISHING ROAD | RALEIGH, NORTH CAROLINA 27608


WALL SECTIONS


LAKE MYRA COUNTY PARK
Wake County, NC

REVISIONS

Date: 07/27/26

PC-A429

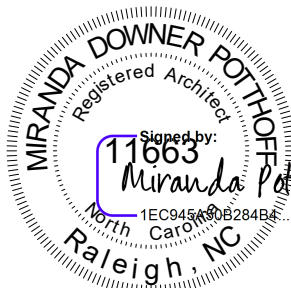

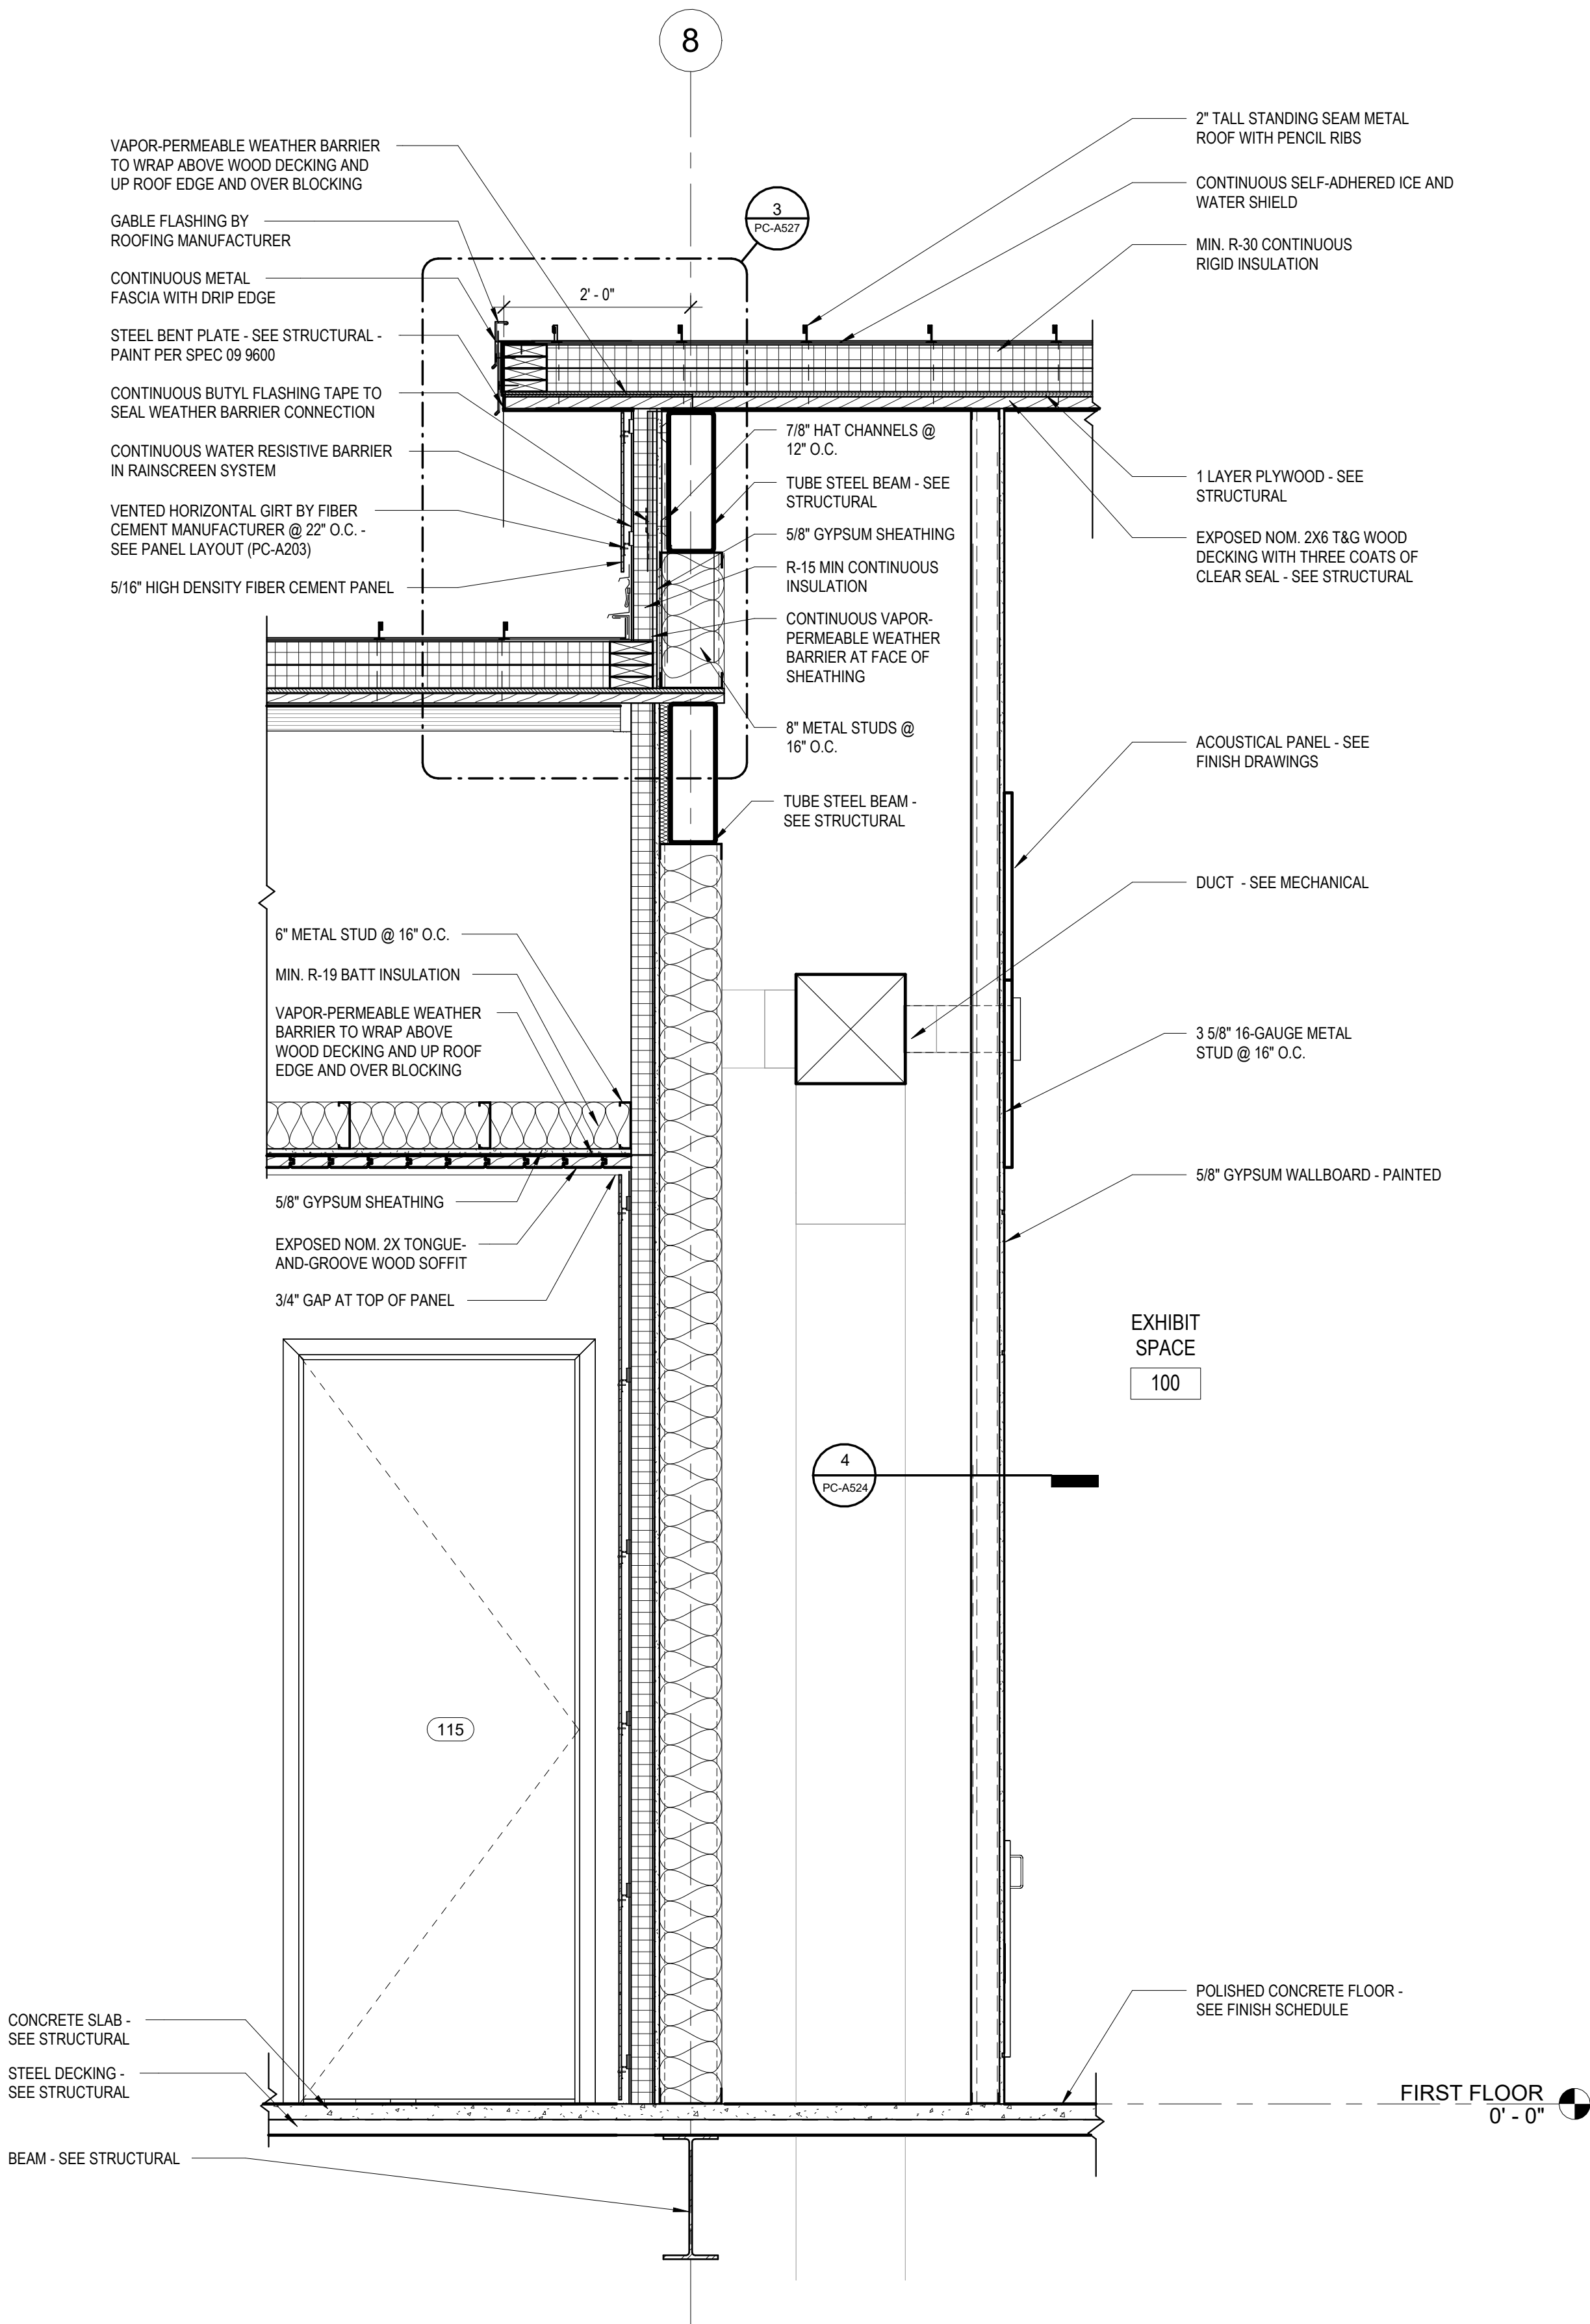

- ROOF DECKING NOTES
1.

STRUCTURAL WOOD ROOF DECK IS ALSO FINISHED CEILING - **NO FASTENERS SHALL PENETRATE DECKING**
2.

NO EXPOSED CONDUIT SHALL BE RUN ACROSS UNDERSIDE OF WOOD DECKING WITHOUT REVIEW AND COORDINATION WITH THE ARCHITECT. COORDINATE FOR LIGHTING, SECURITY, ETC.

Susan Hatchell
Landscape Architecture, PLLC
711 W. North Street, Raleigh, NC 27603
p: 919-838-9600 f: 919-838-9700



WALL SECTIONS


LAKE MYRA COUNTY PARK
Wake County, NC

REVISIONS


Date: 07/27/26

PC-A430




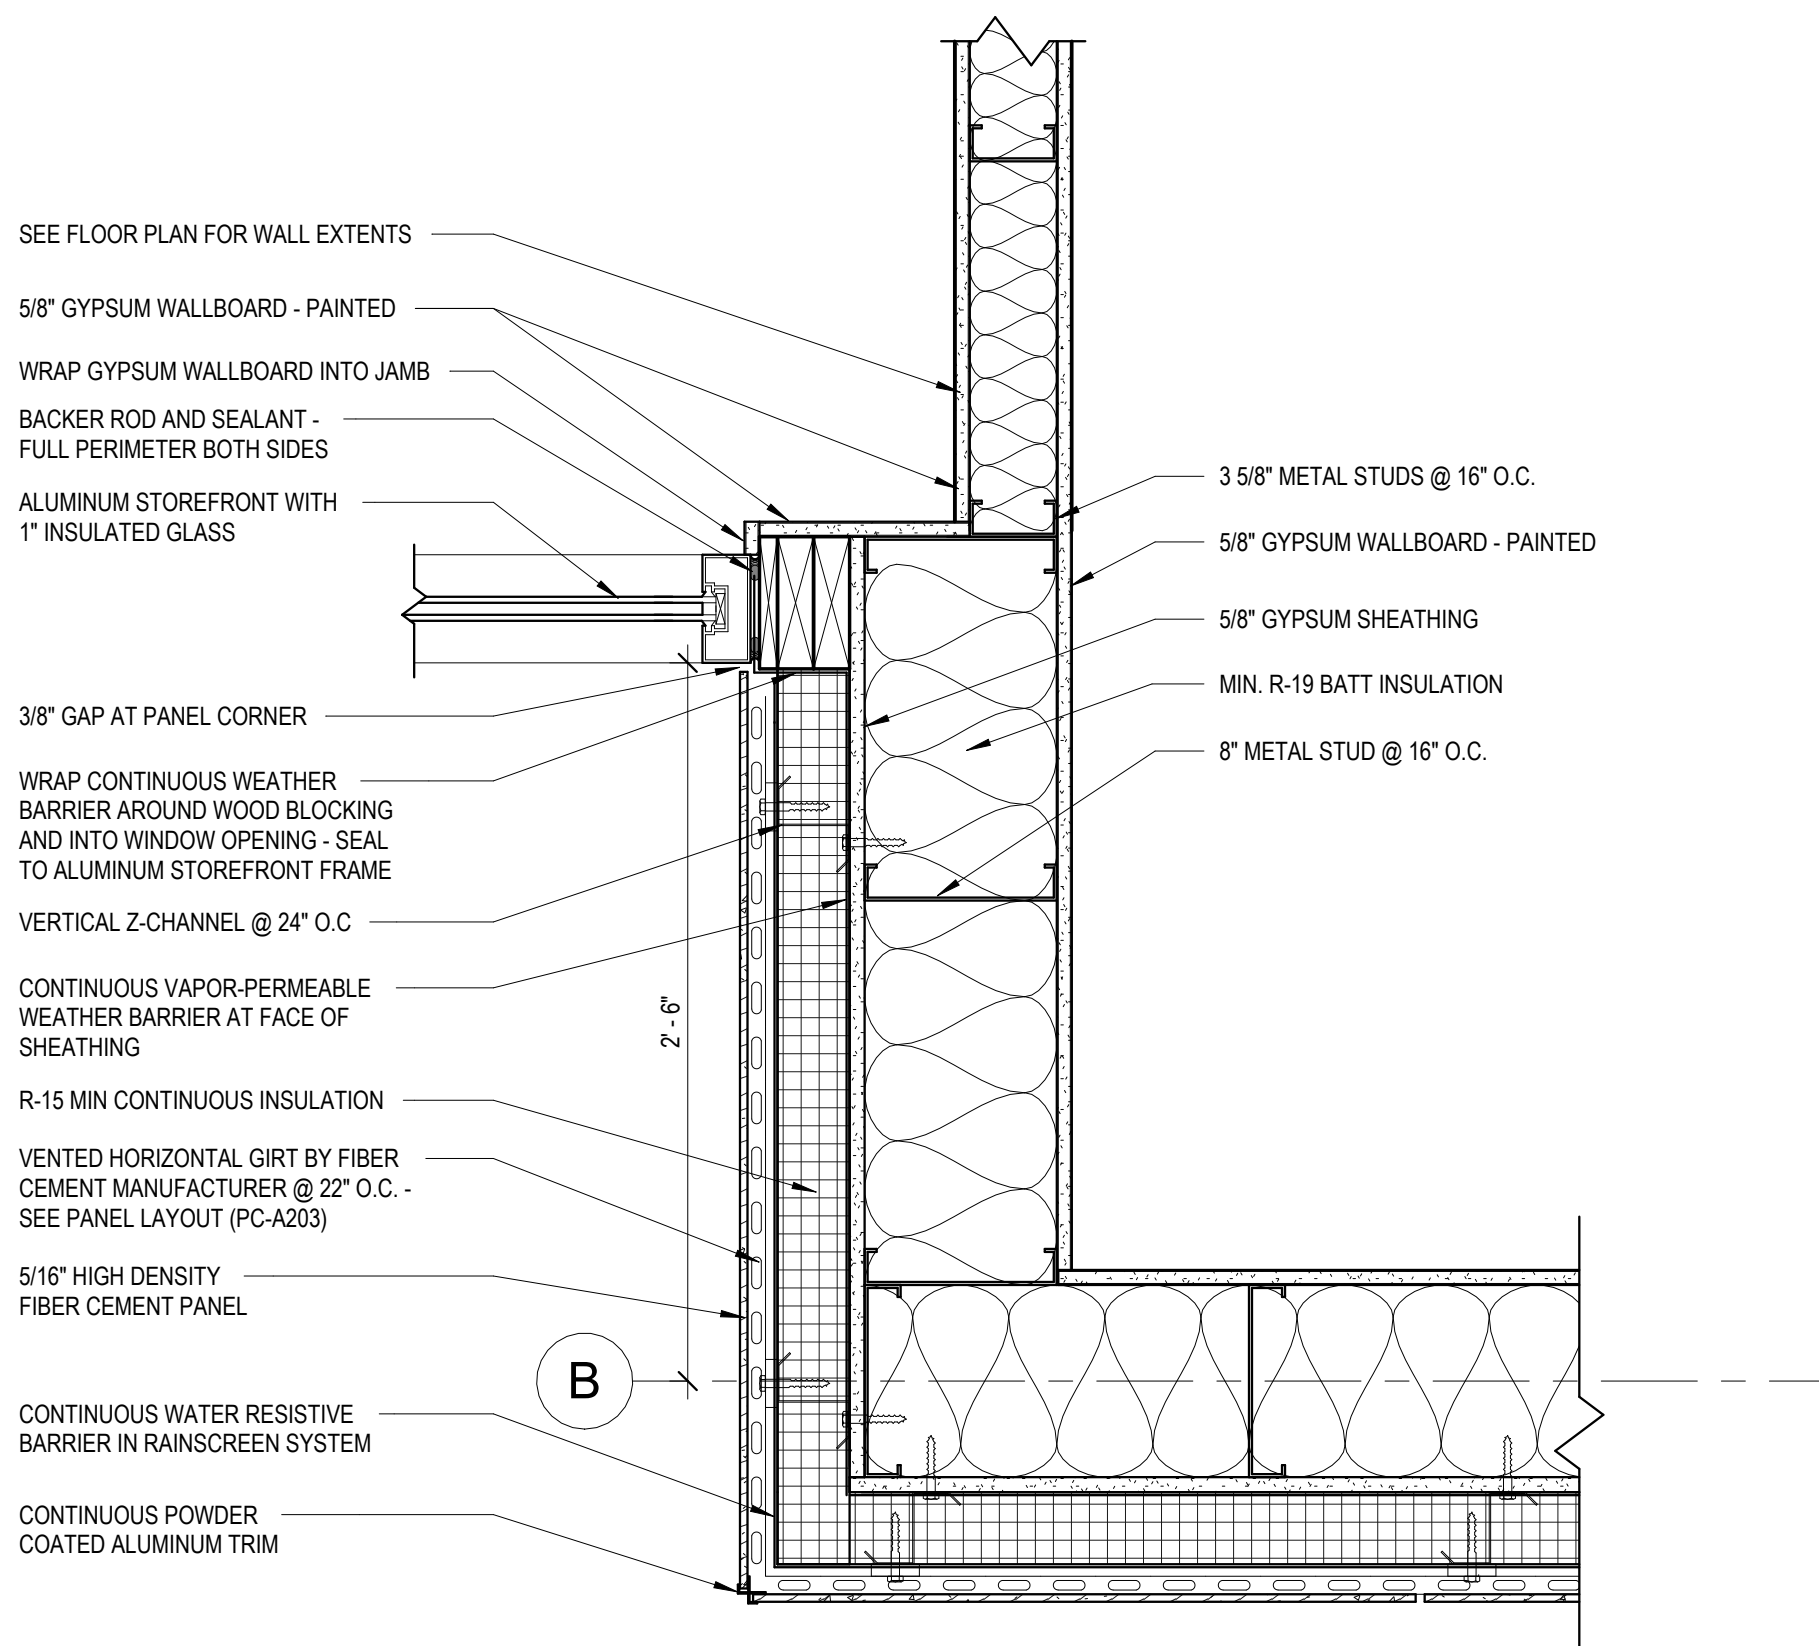


1 PLAN DETAIL @ CLASSROOM ENTRY
PC-A501 1 1/2" = 1'-0"

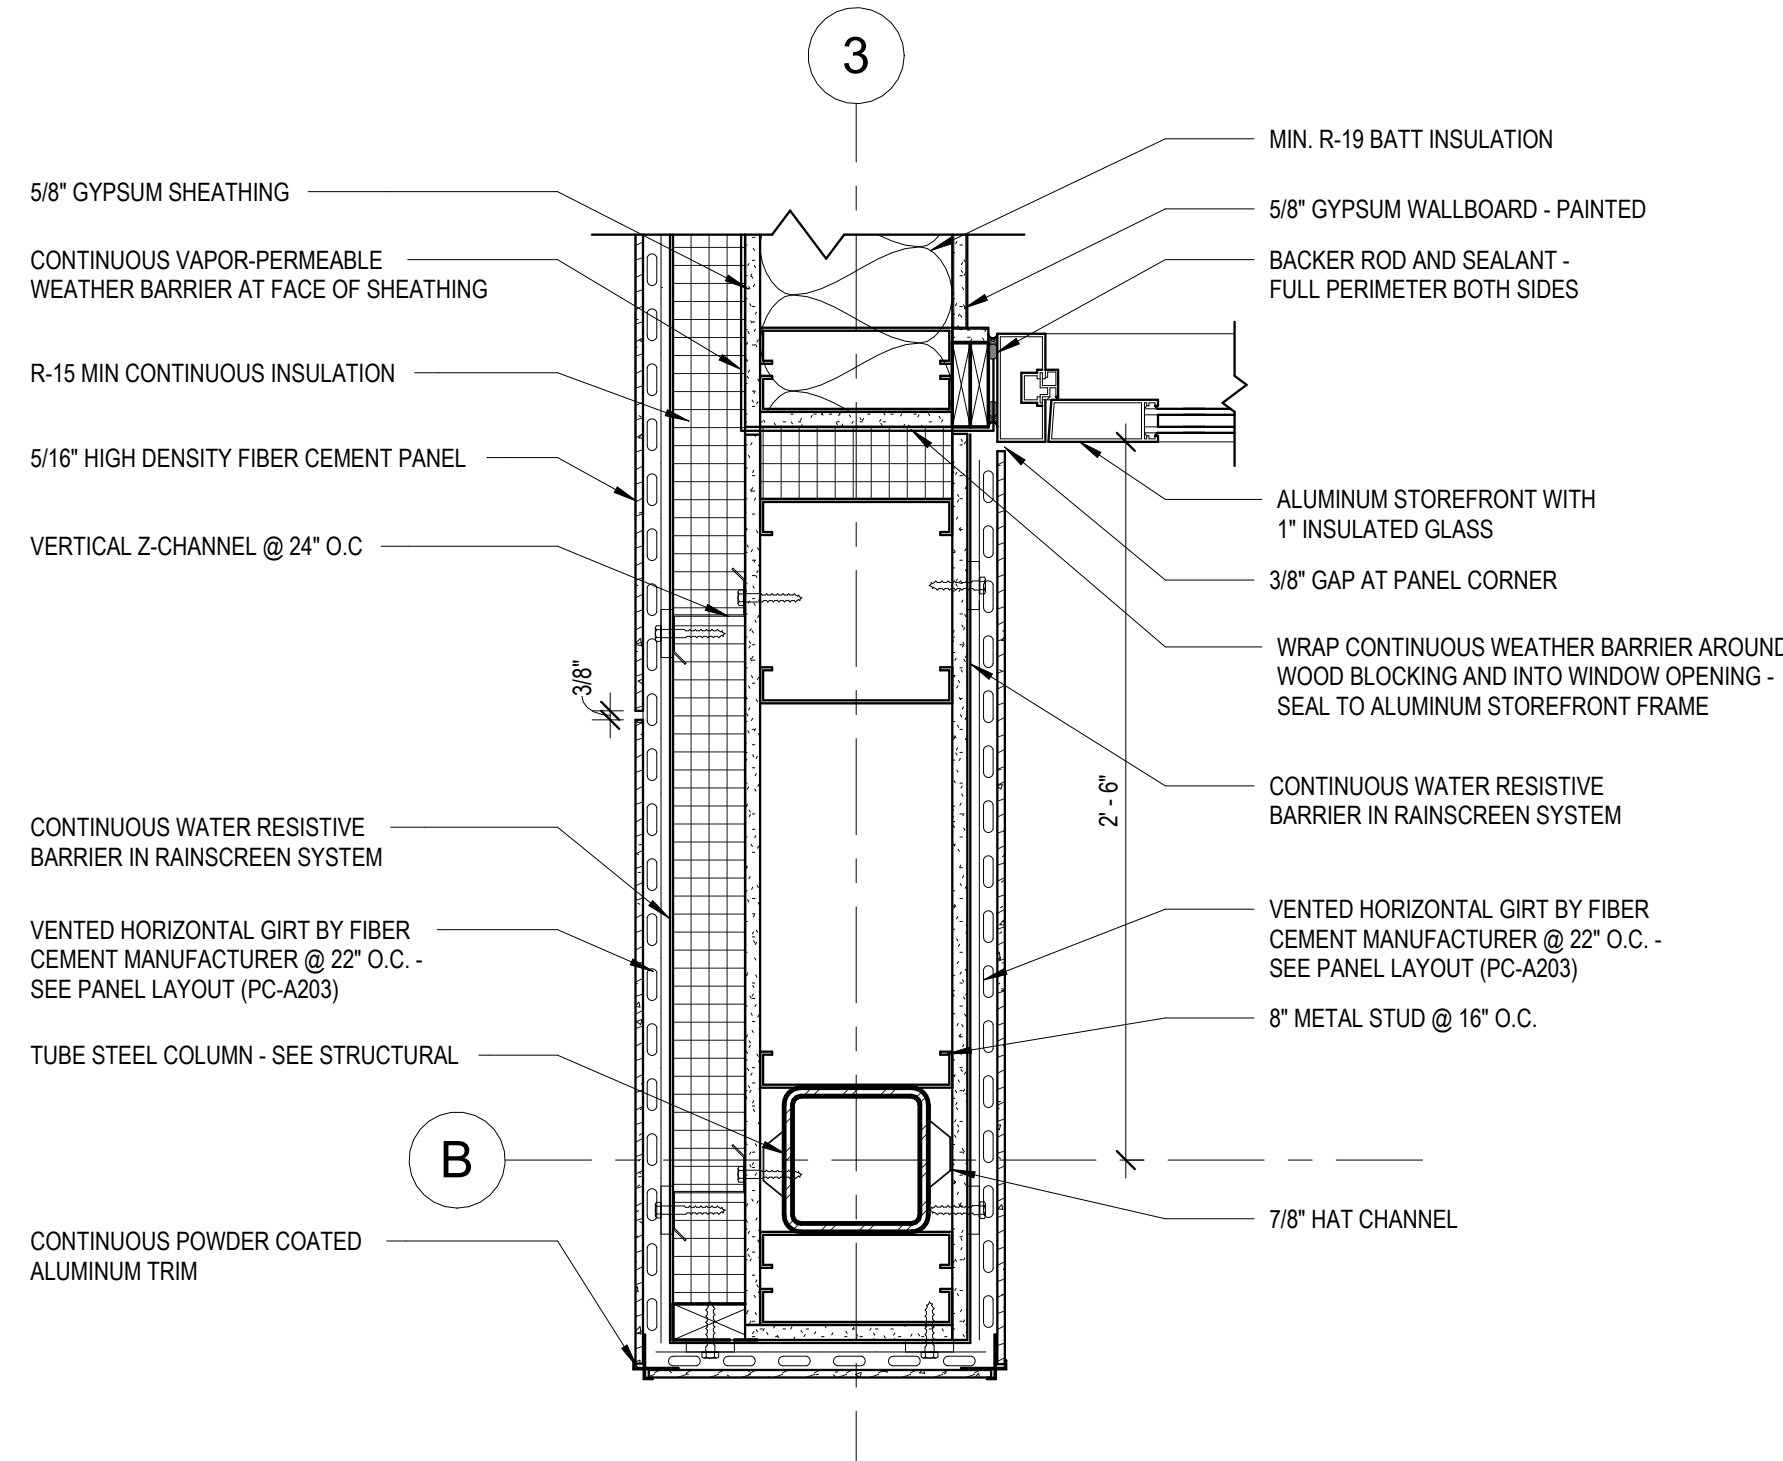


2 PLAN DETAIL @ CLASSROOM WING WALL
PC-A501 1 1/2" = 1'-0"

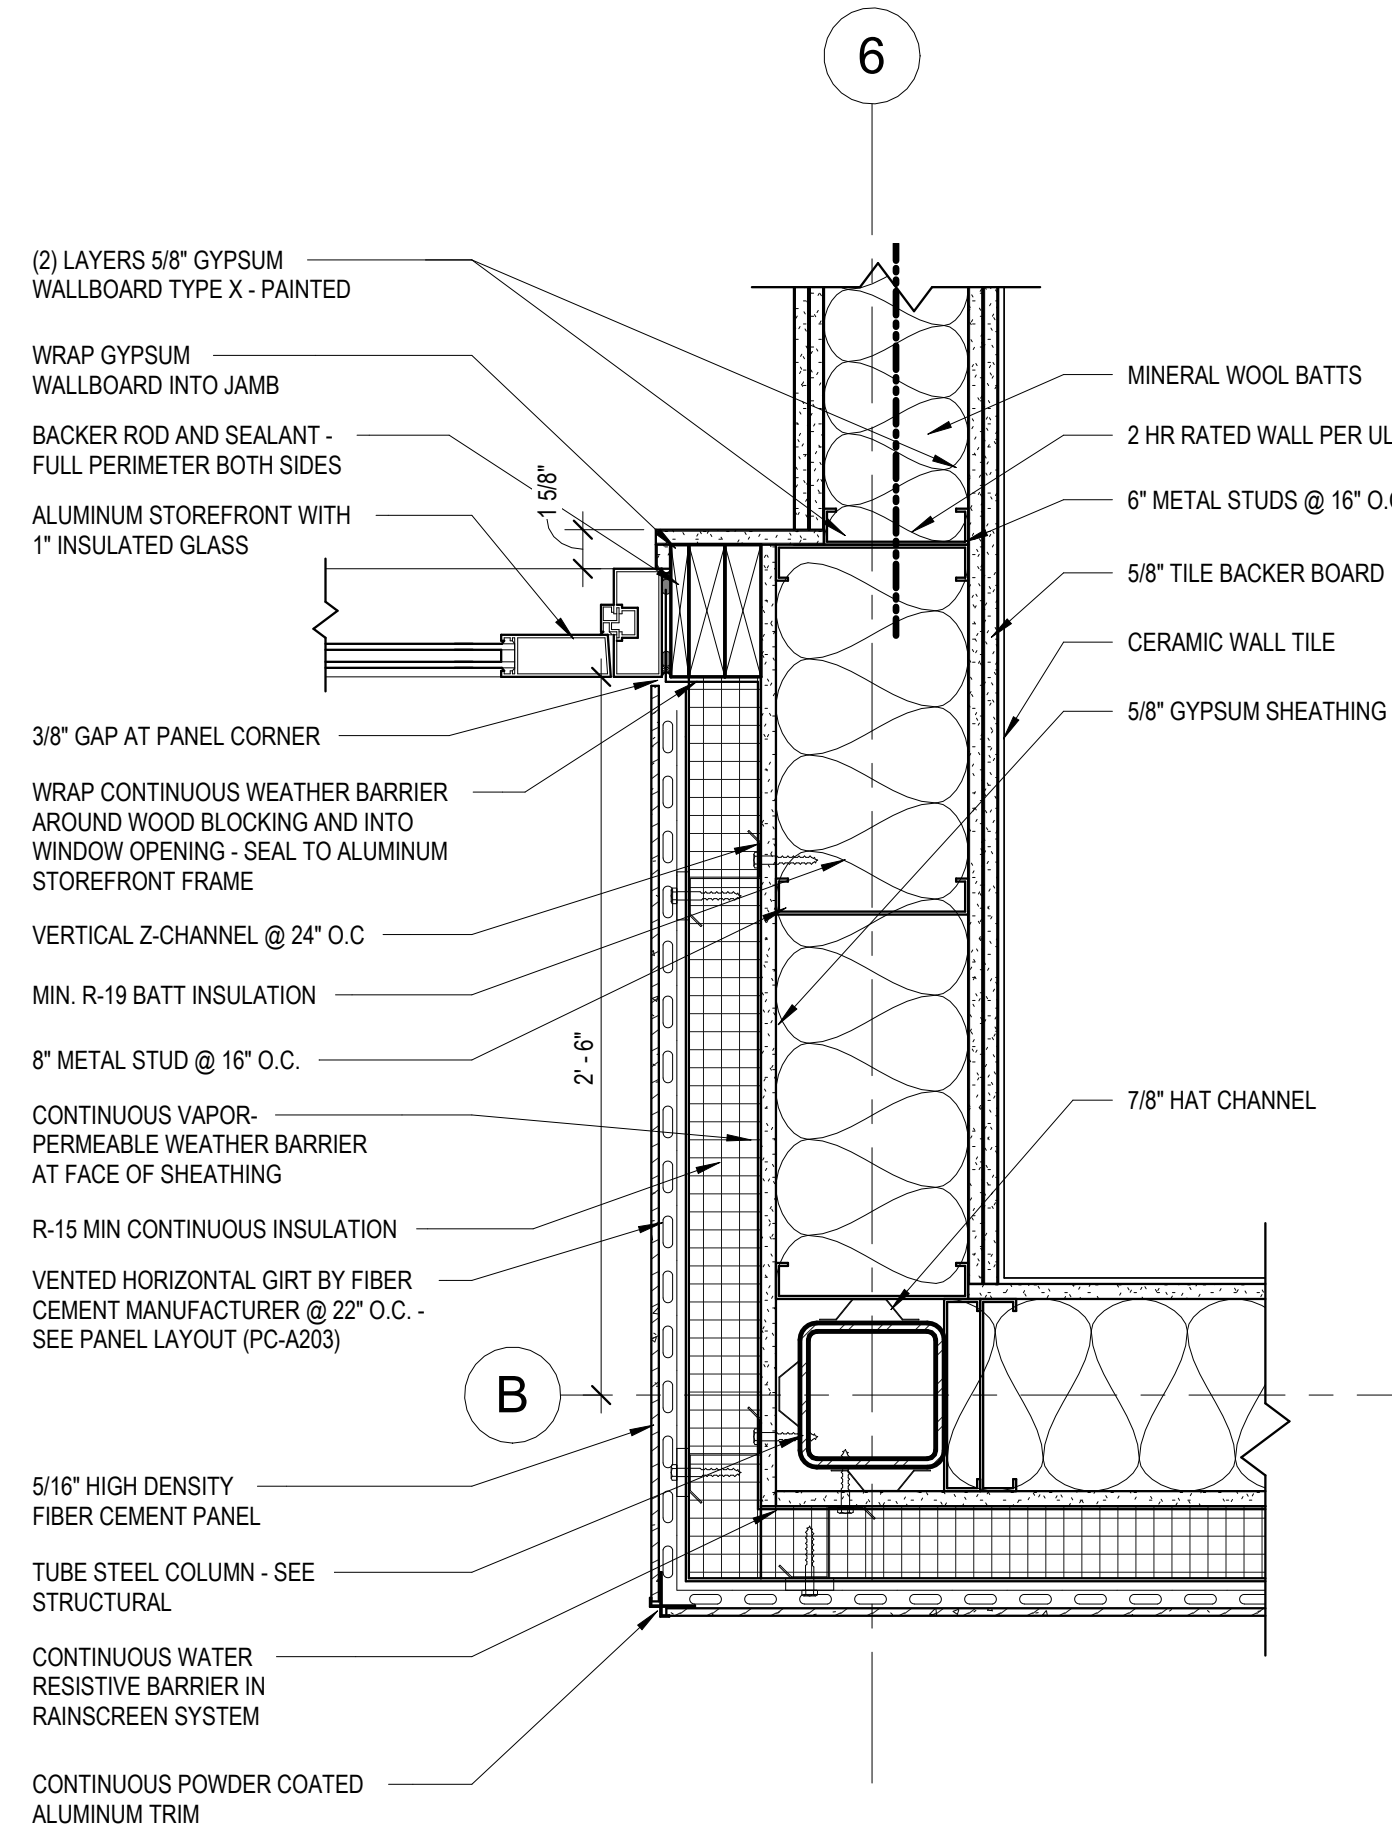


3 PLAN DETAIL @ FAMILY BATHROOM
PC-A501 1 1/2" = 1'-0"

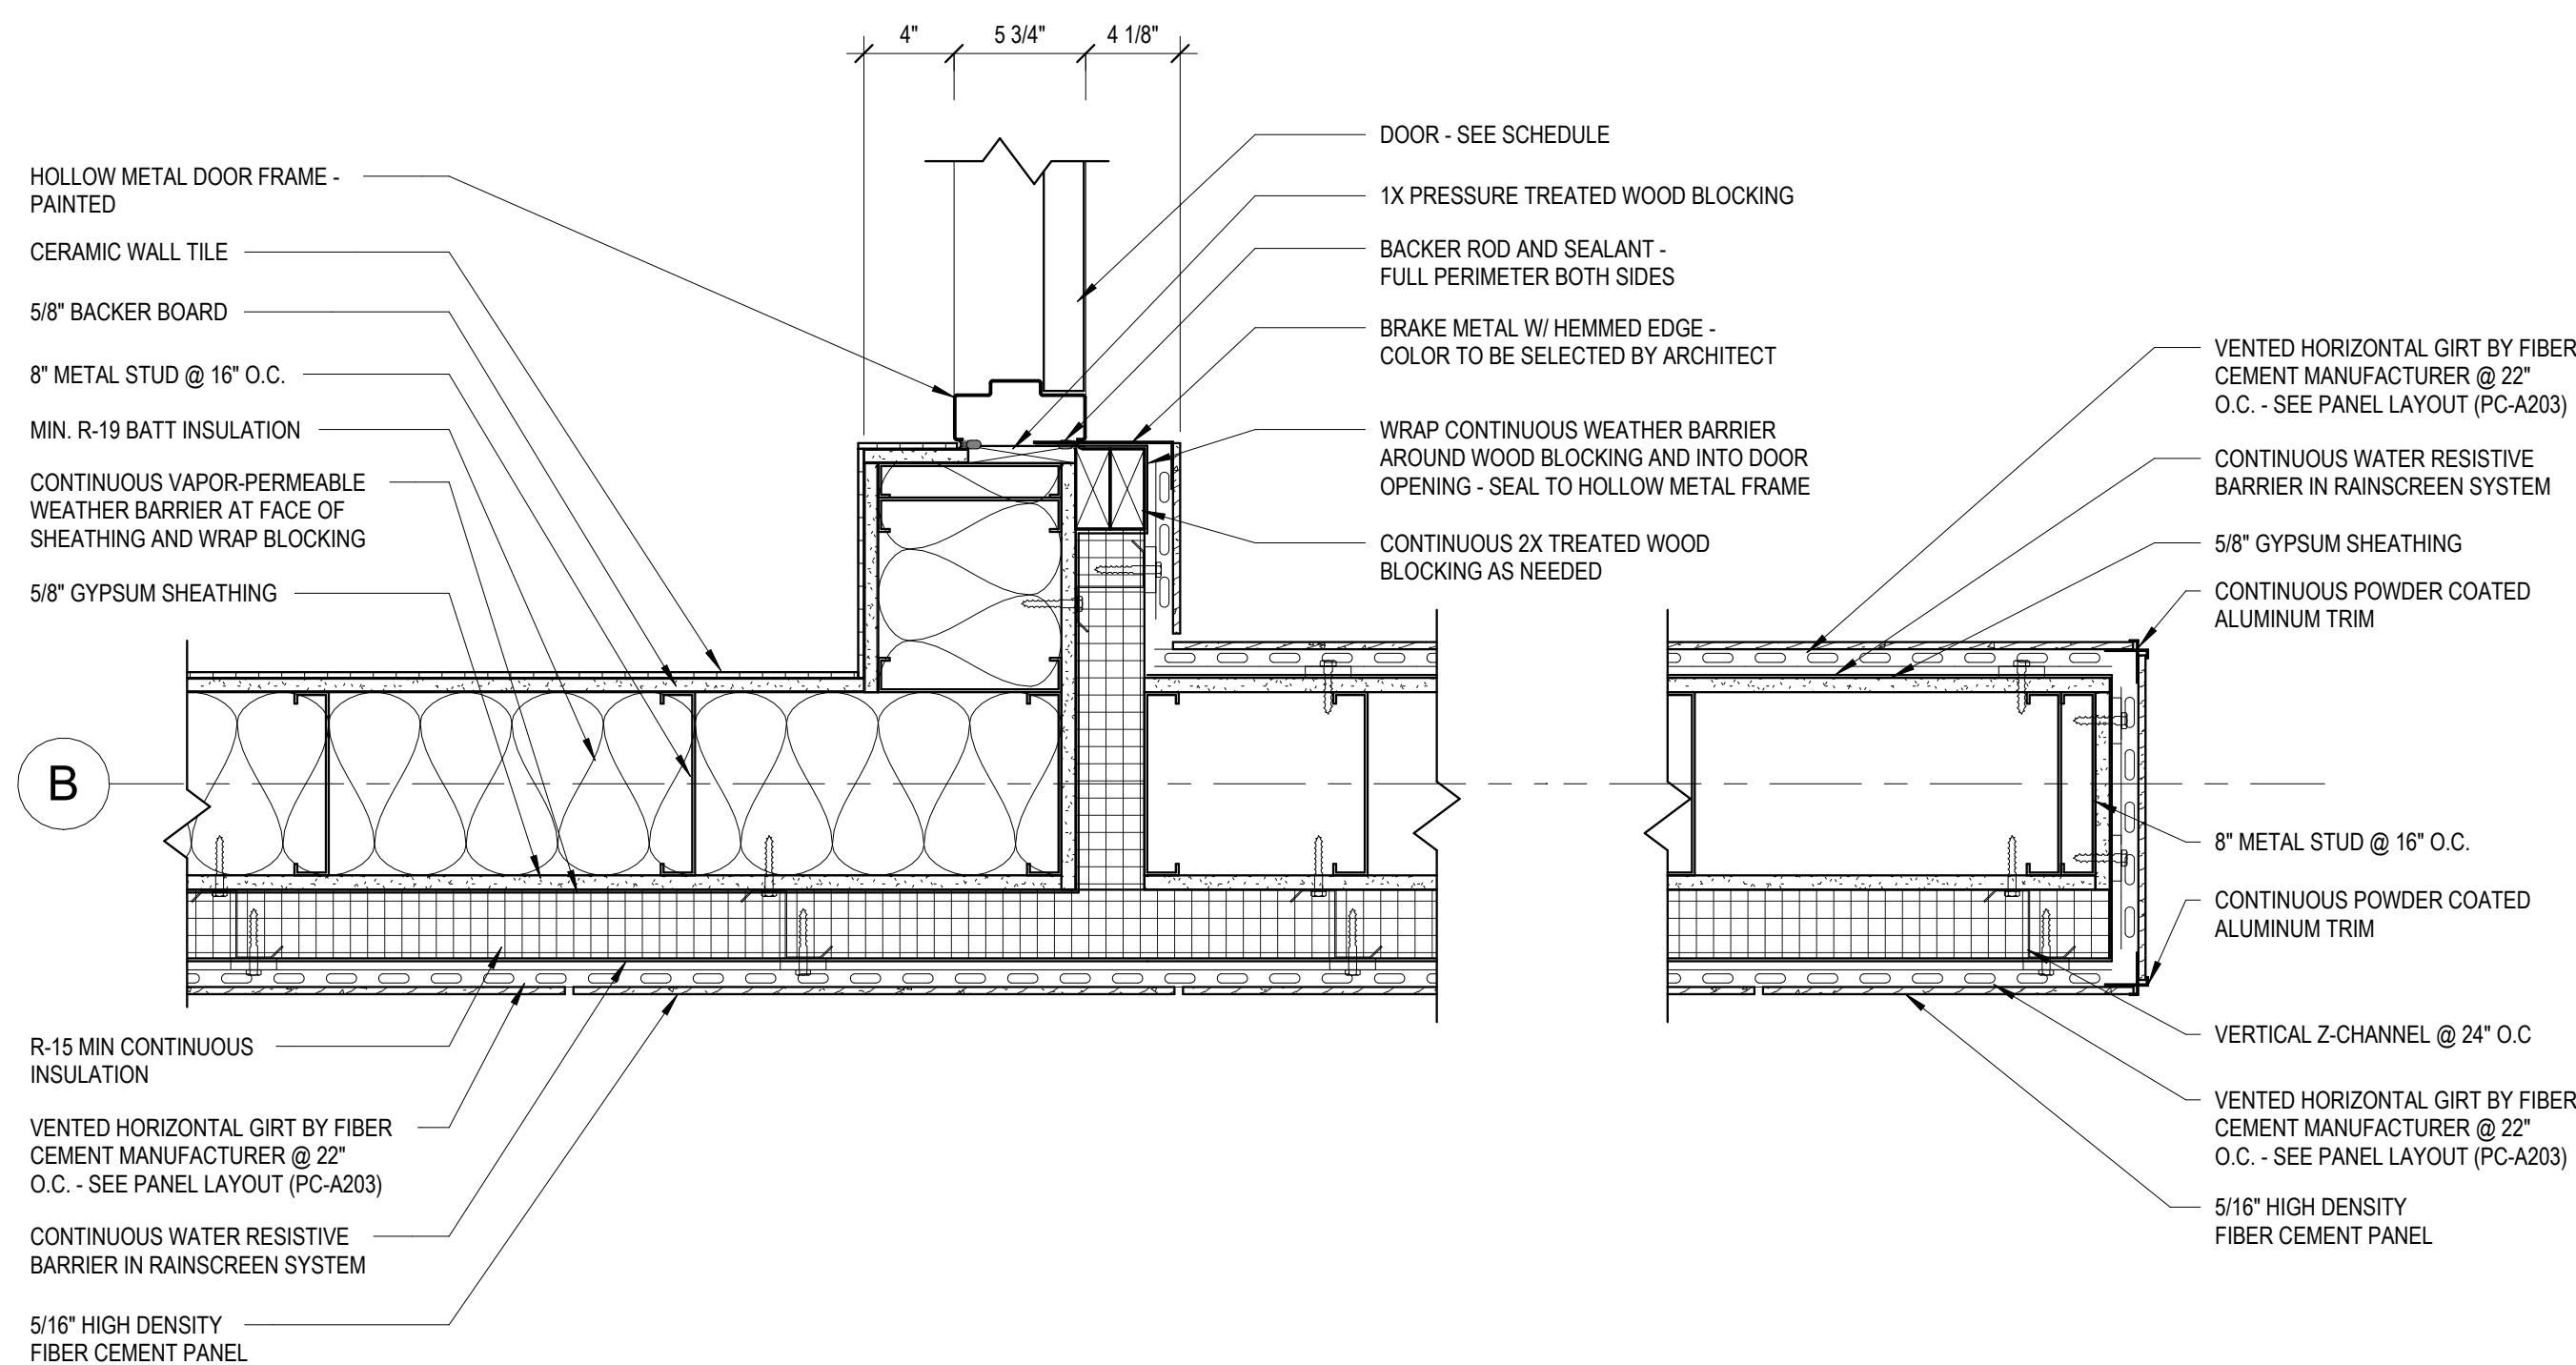

4 PLAN DETAIL @ RESTROOM WING WALL
PC-A501 1 1/2" = 1'-0"

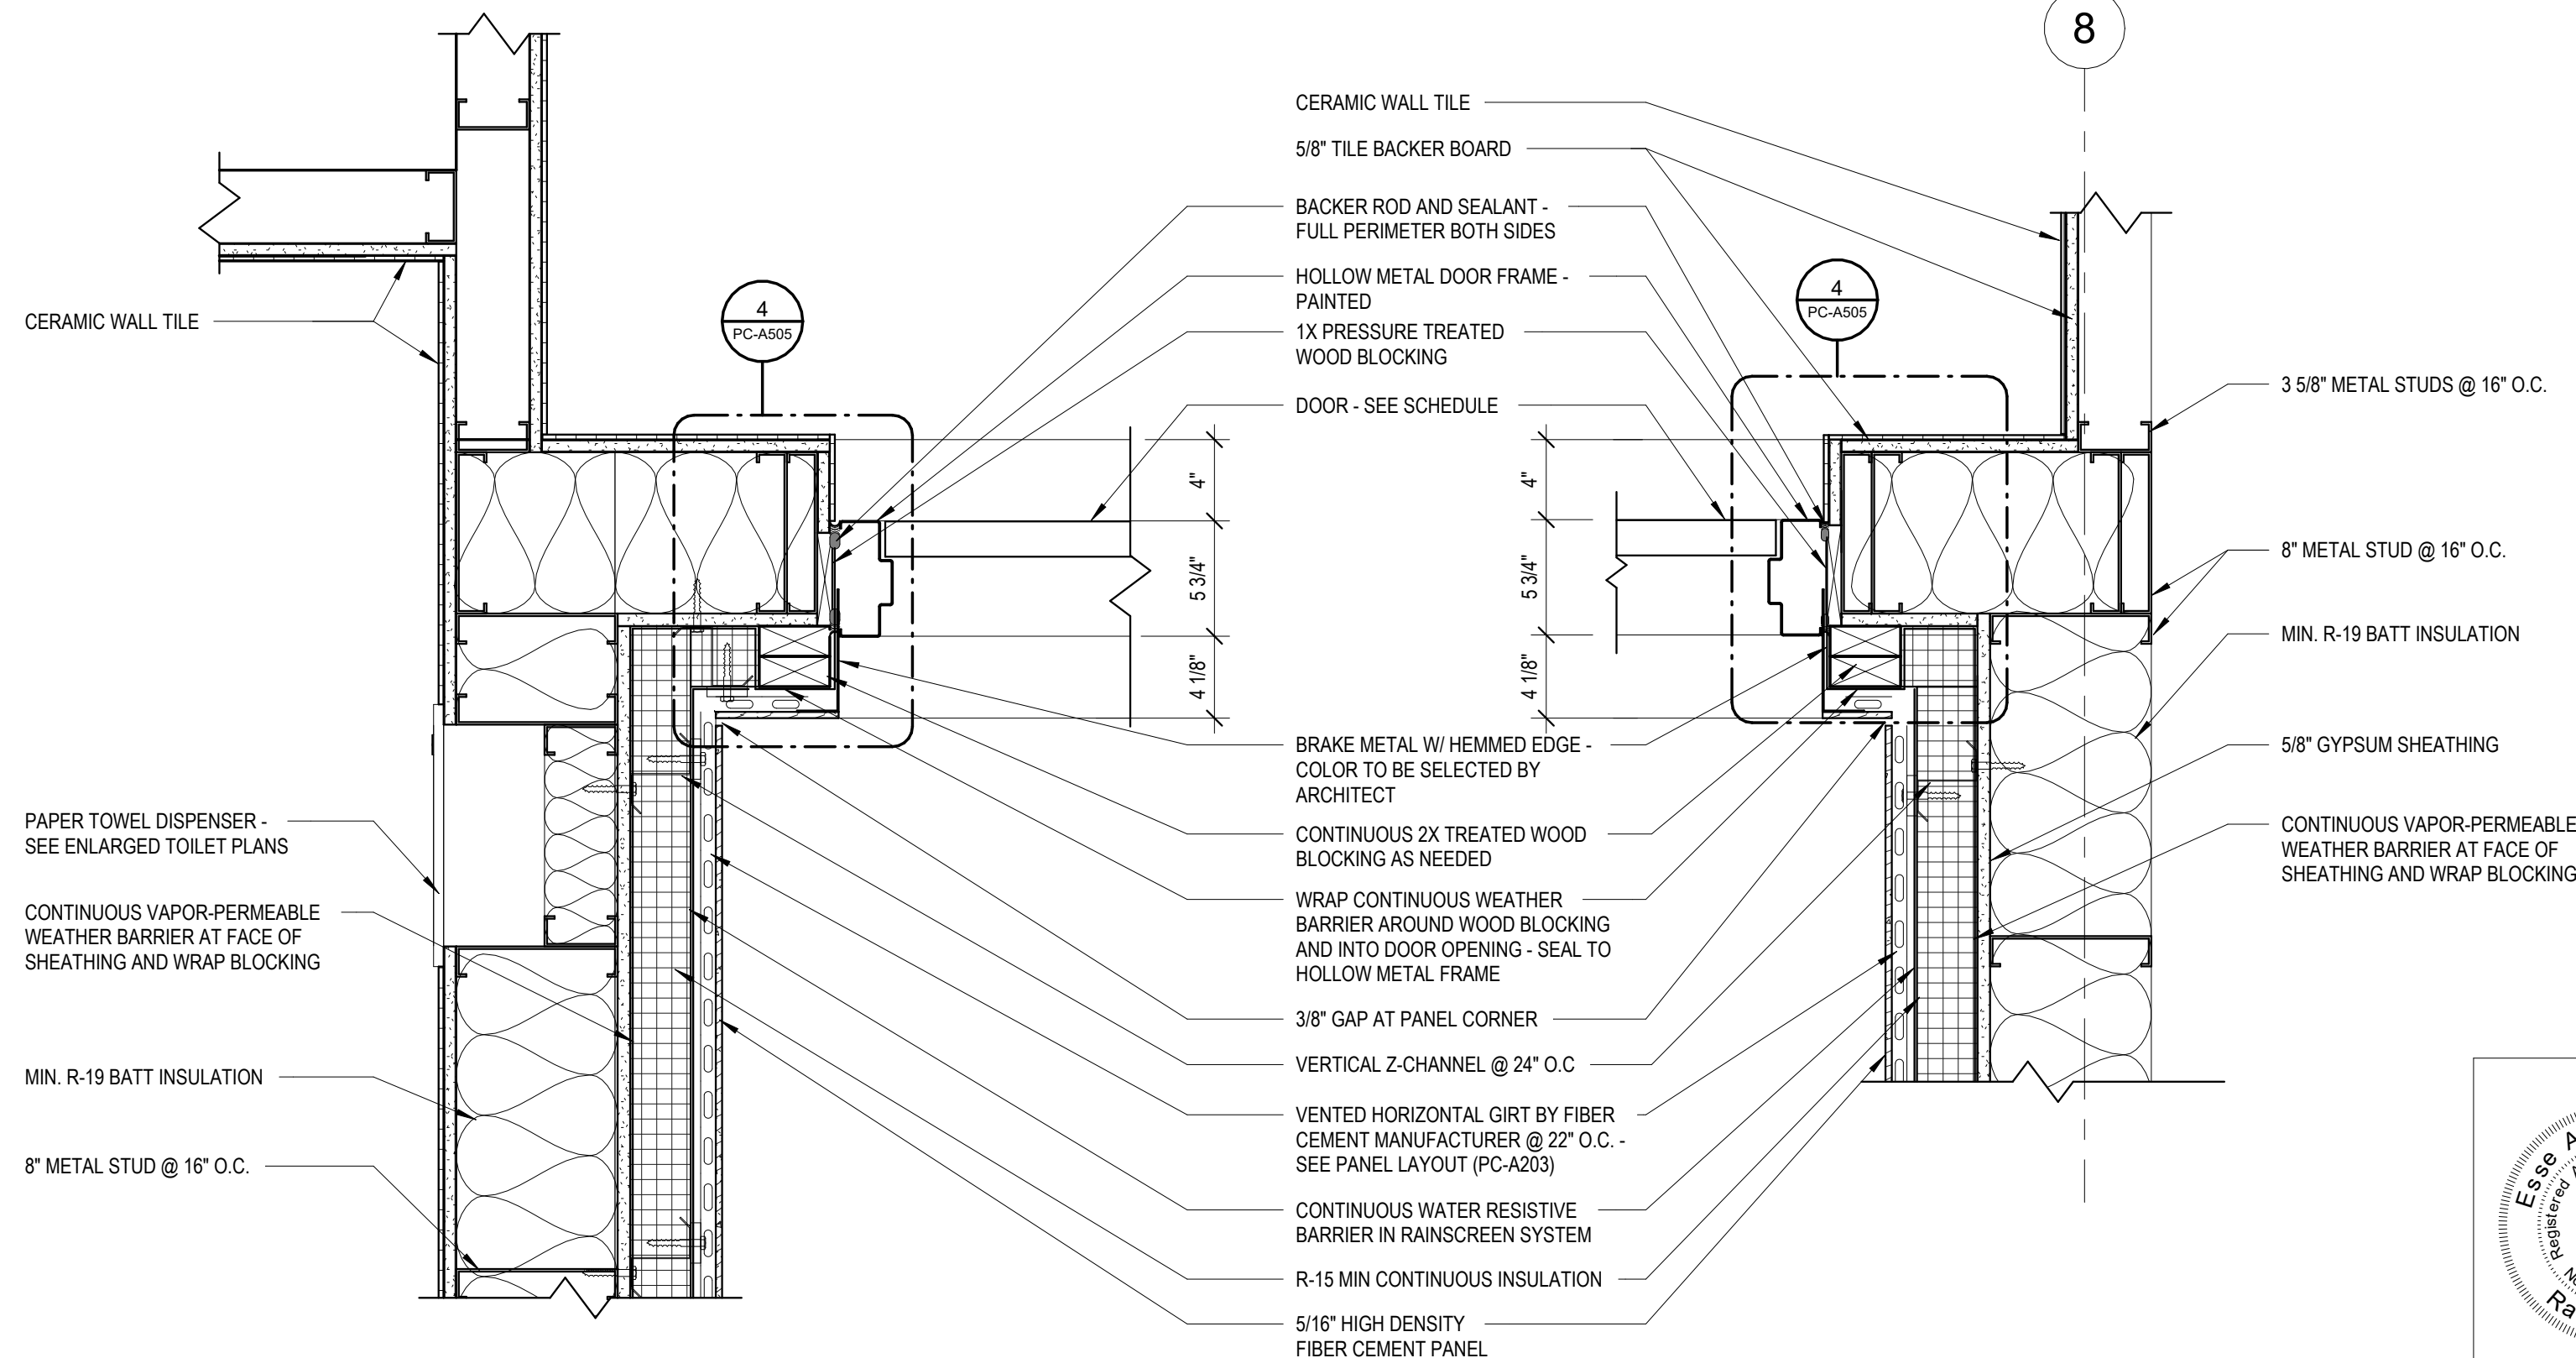

5 PLAN DETAIL @ WOMEN'S RESTROOM ENTRY
PC-A501 1 1/2" = 1'-0"

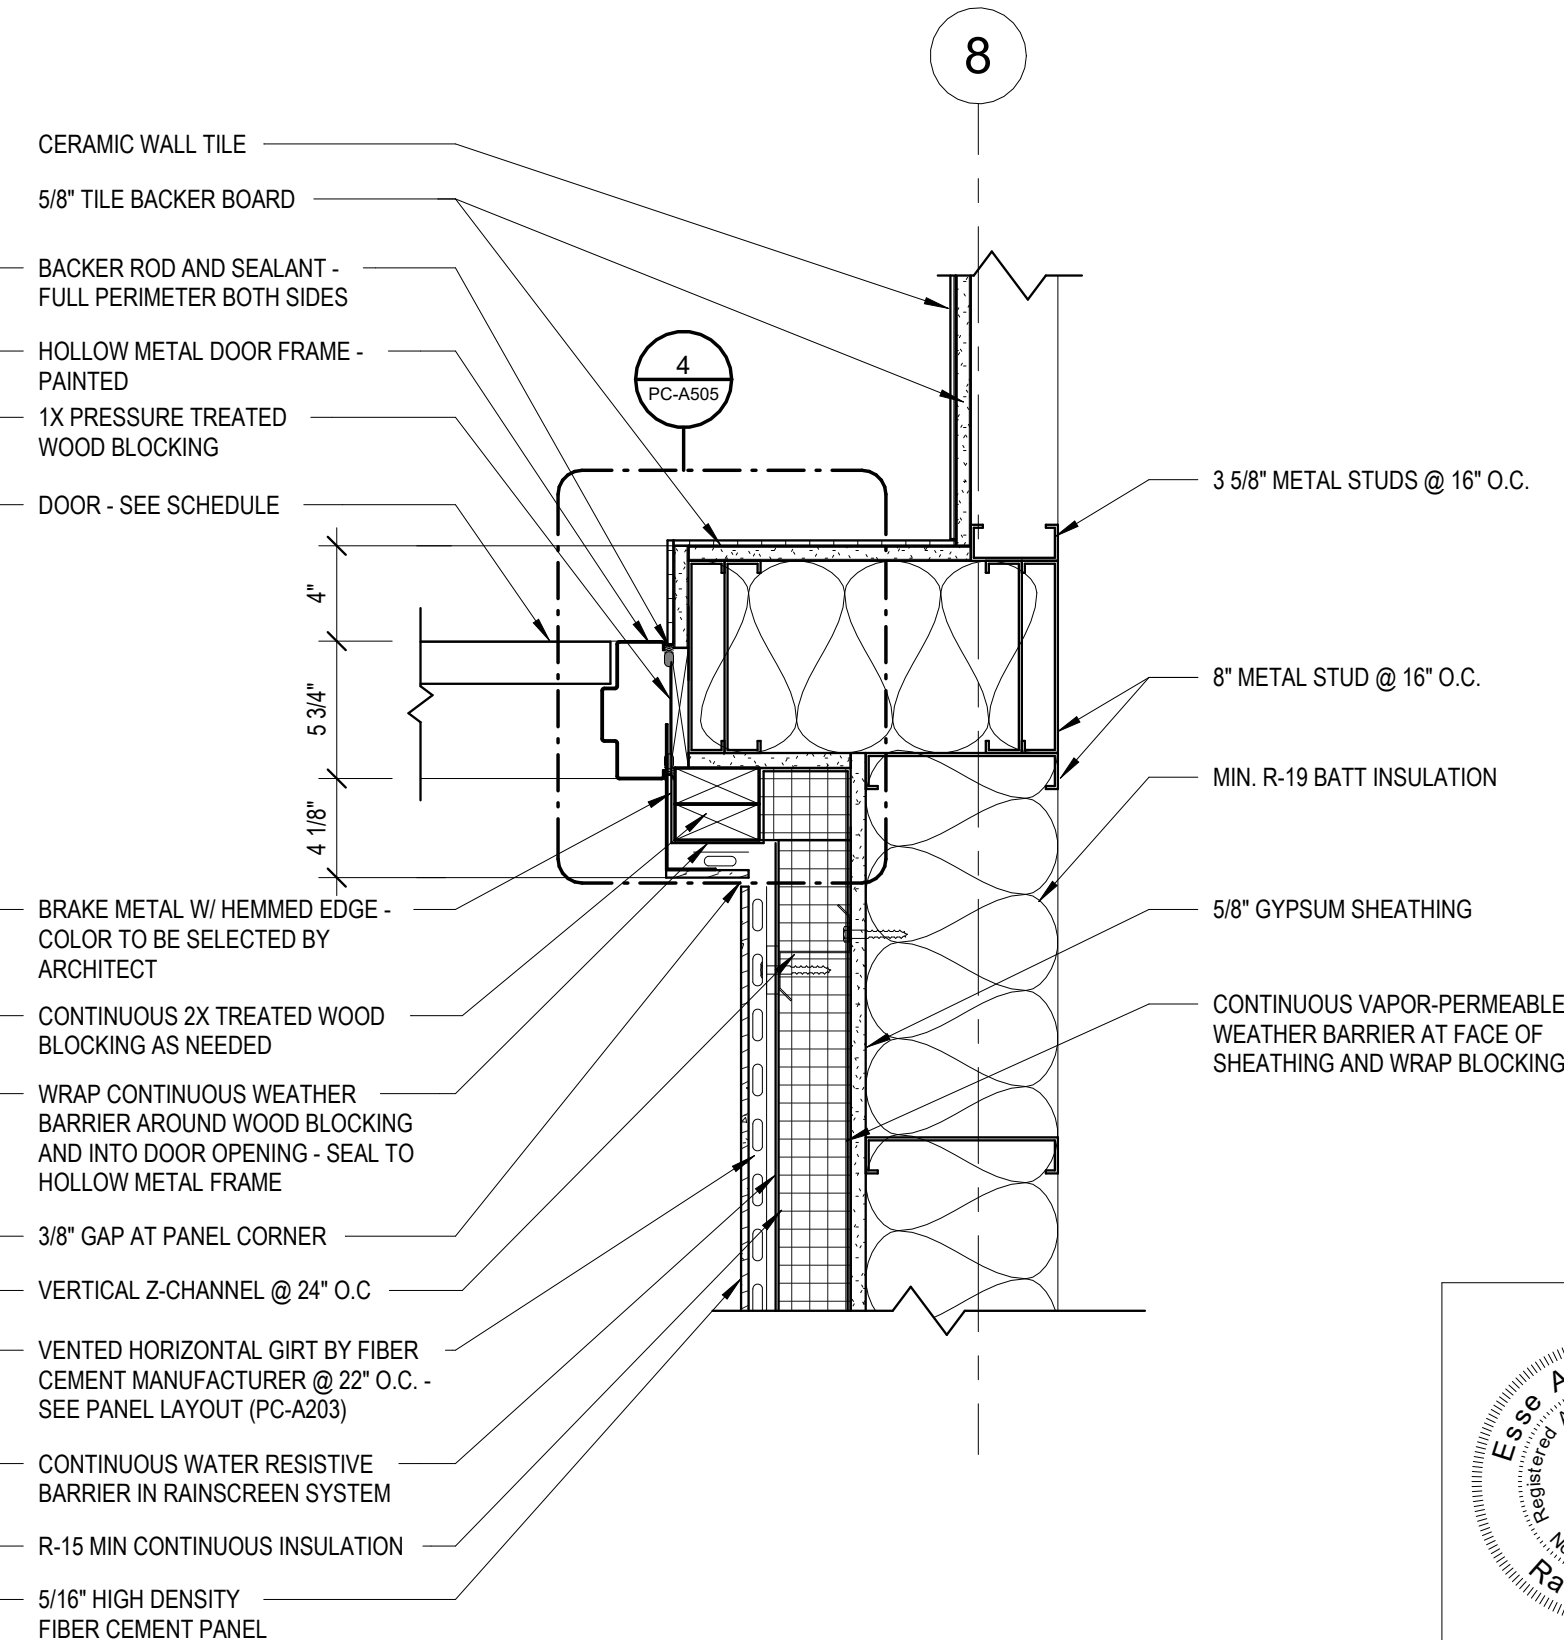

6 PLAN DETAIL @ MEN'S RESTROOM
PC-A501 1 1/2" = 1'-0"

Susan Hatchell
Landscape Architecture, PLLC
711 W. North Street, Raleigh, NC 27603
p: 919-838-9600 f: 919-838-9700

Esse Architects
832 FISHING ROAD | RALEIGH, NORTH CAROLINA 27608


PLAN DETAILS


LAKE MYRA COUNTY PARK
Wake County, NC

REVISIONS

Date: 07/27/26


PC-A501

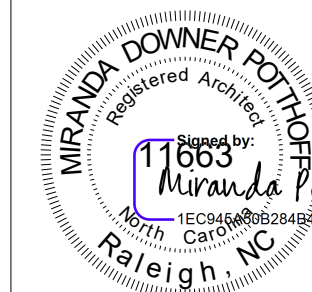

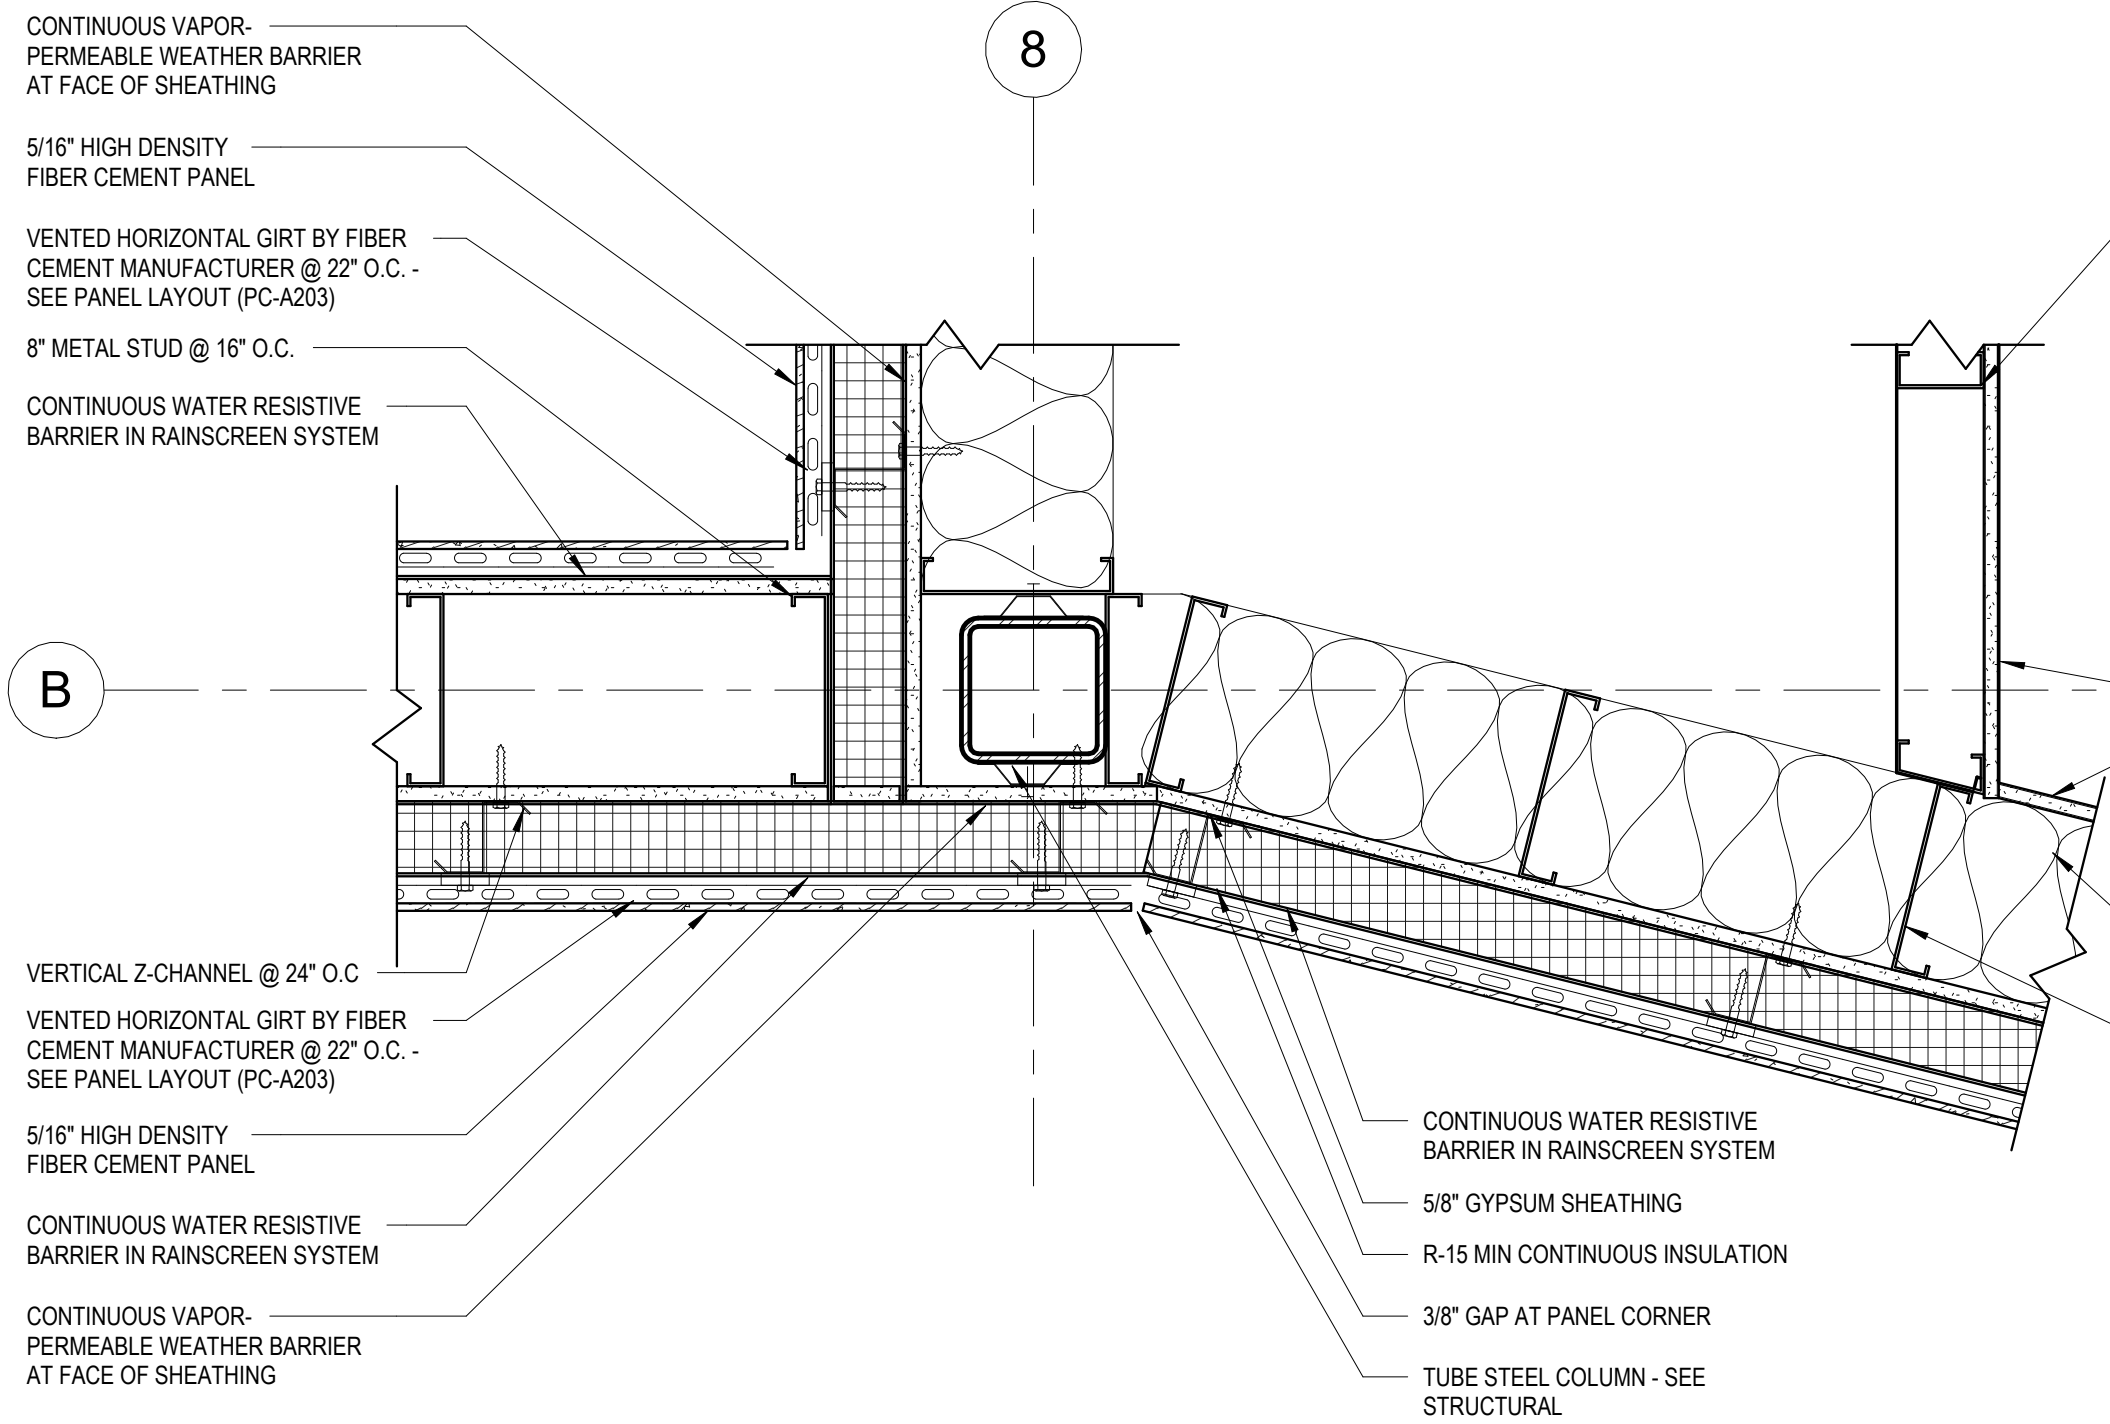


1 PLAN DETAIL @ WALL ANGLE

1 1/2" = 1'-0"

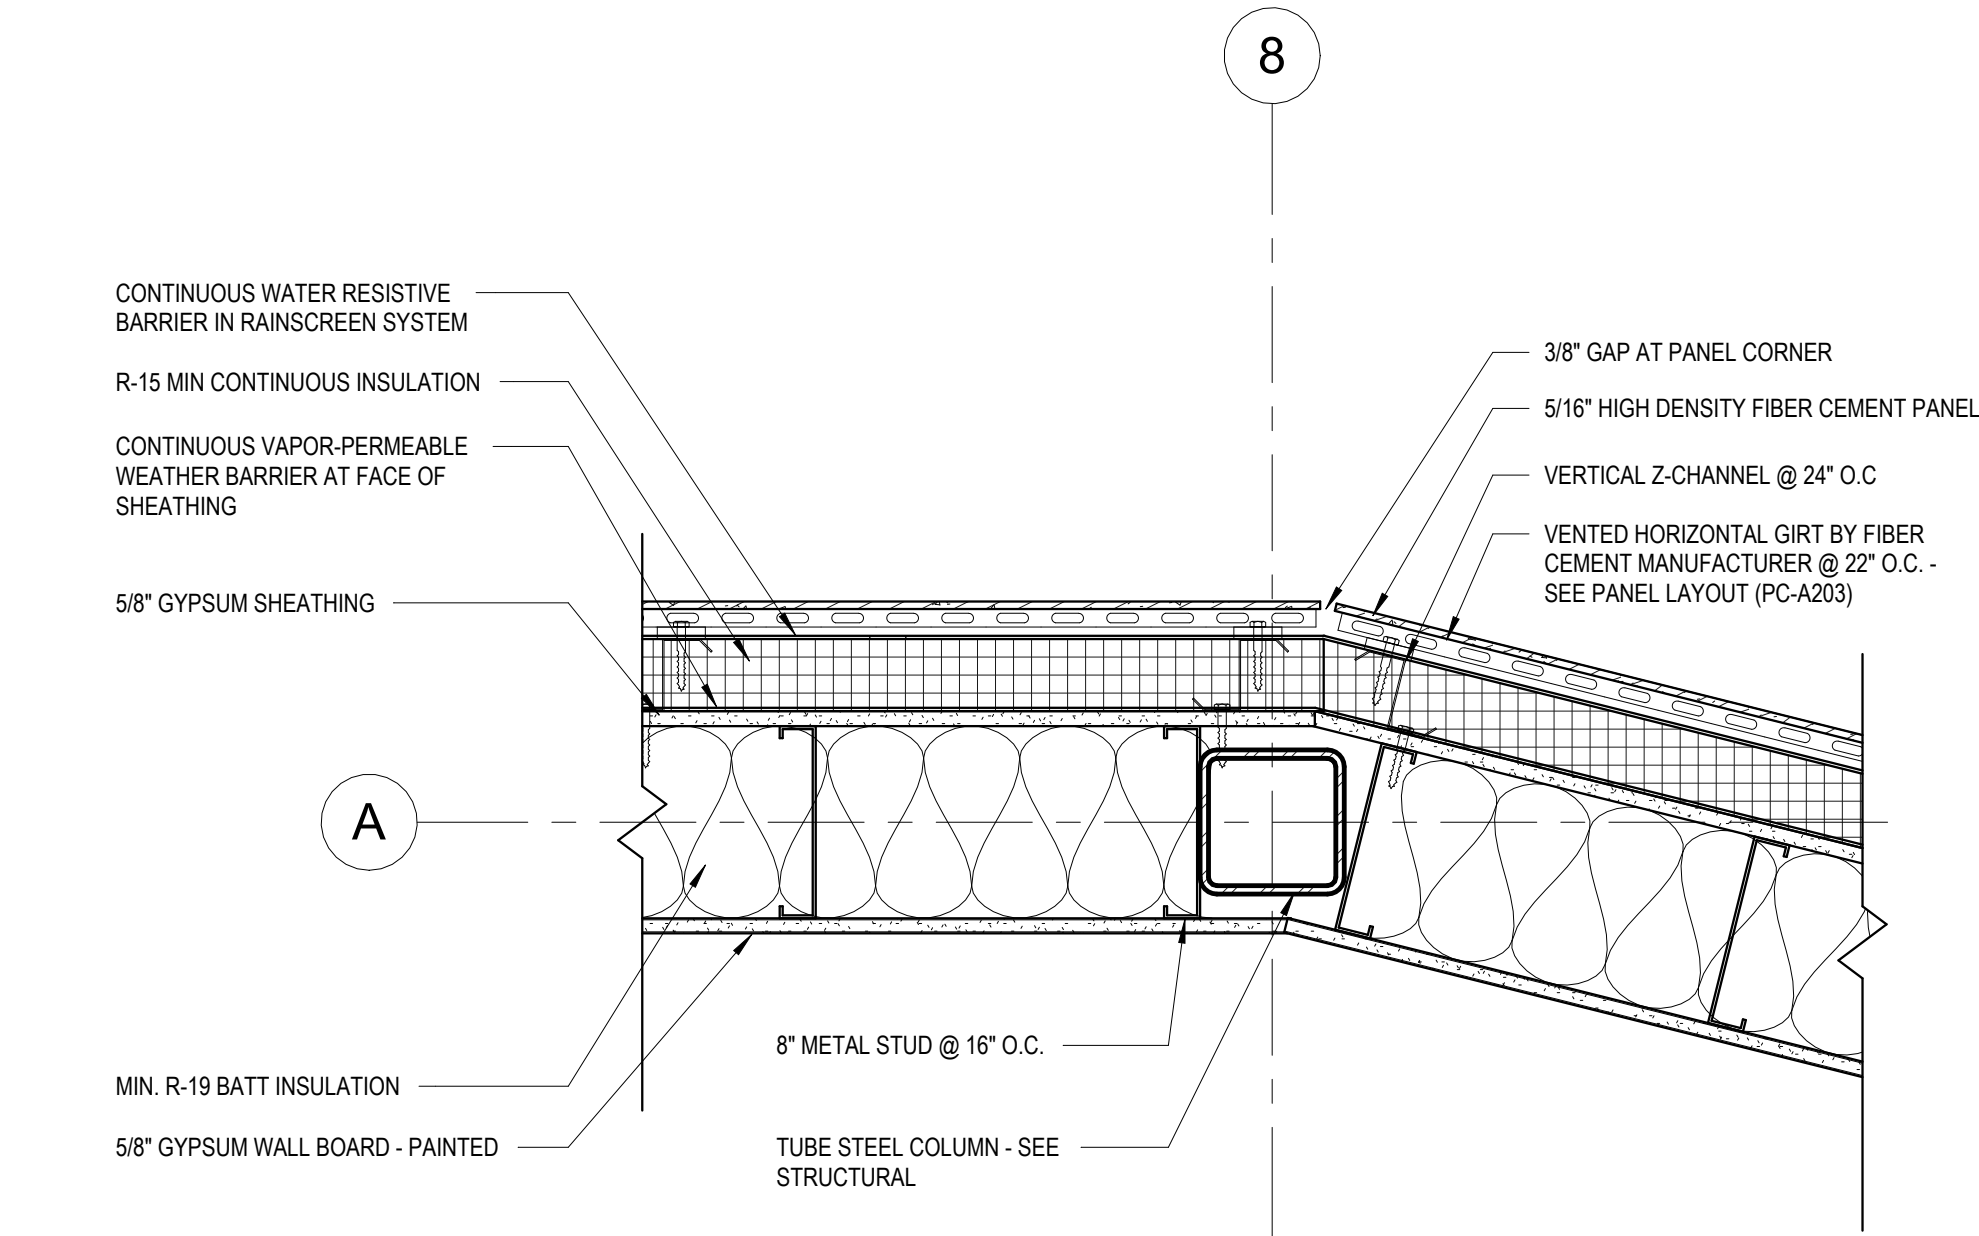


3 PLAN DETAIL @ ANGLED WALL

1 1/2" = 1'-0"

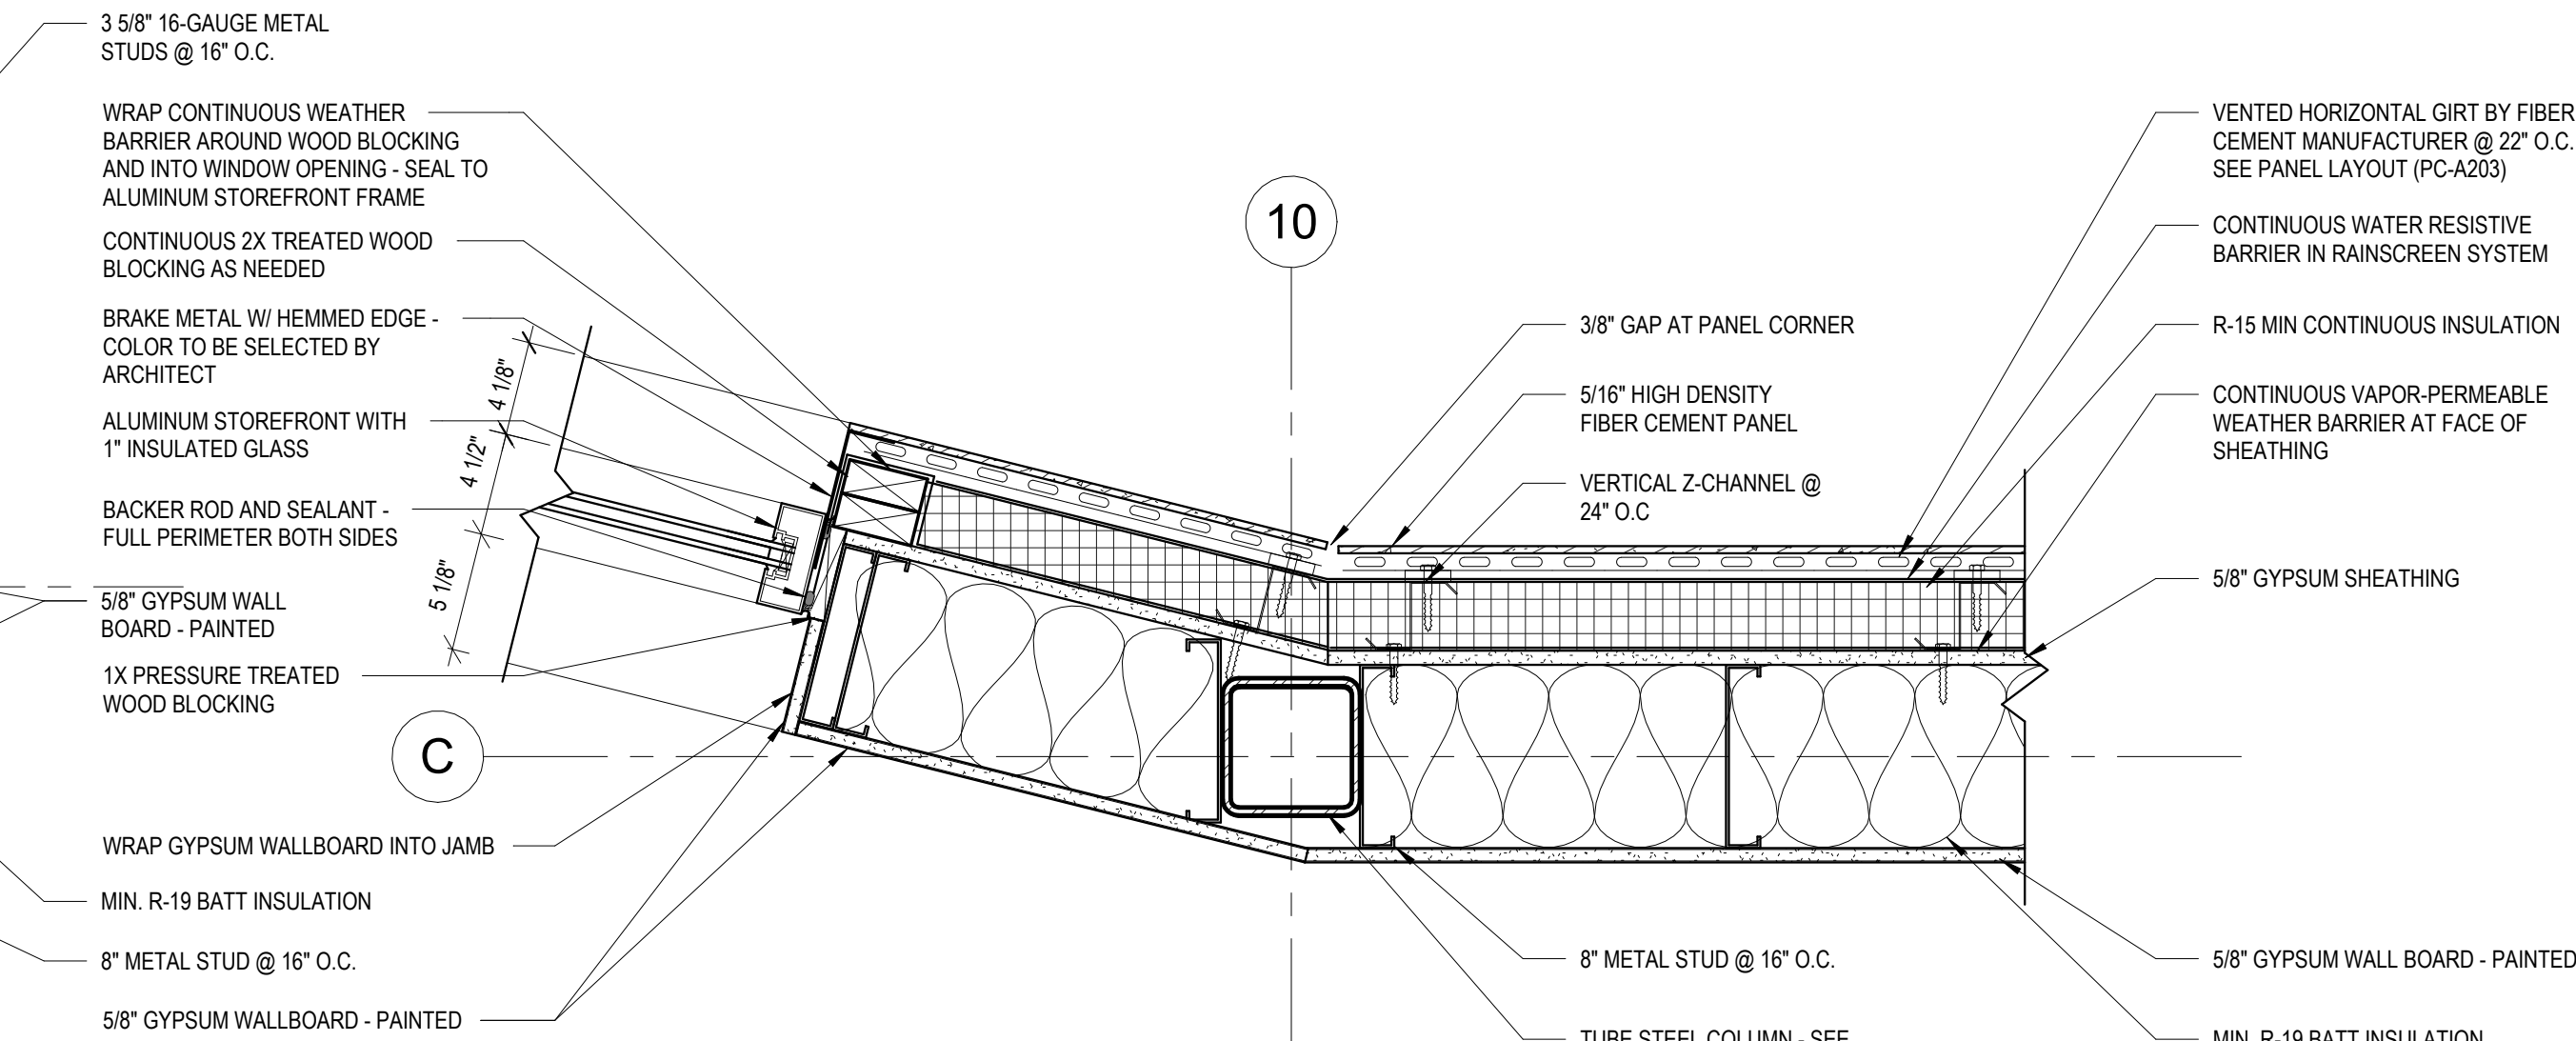


2 PLAN DETAIL @ WINDOW J

1 1/2" = 1'-0"

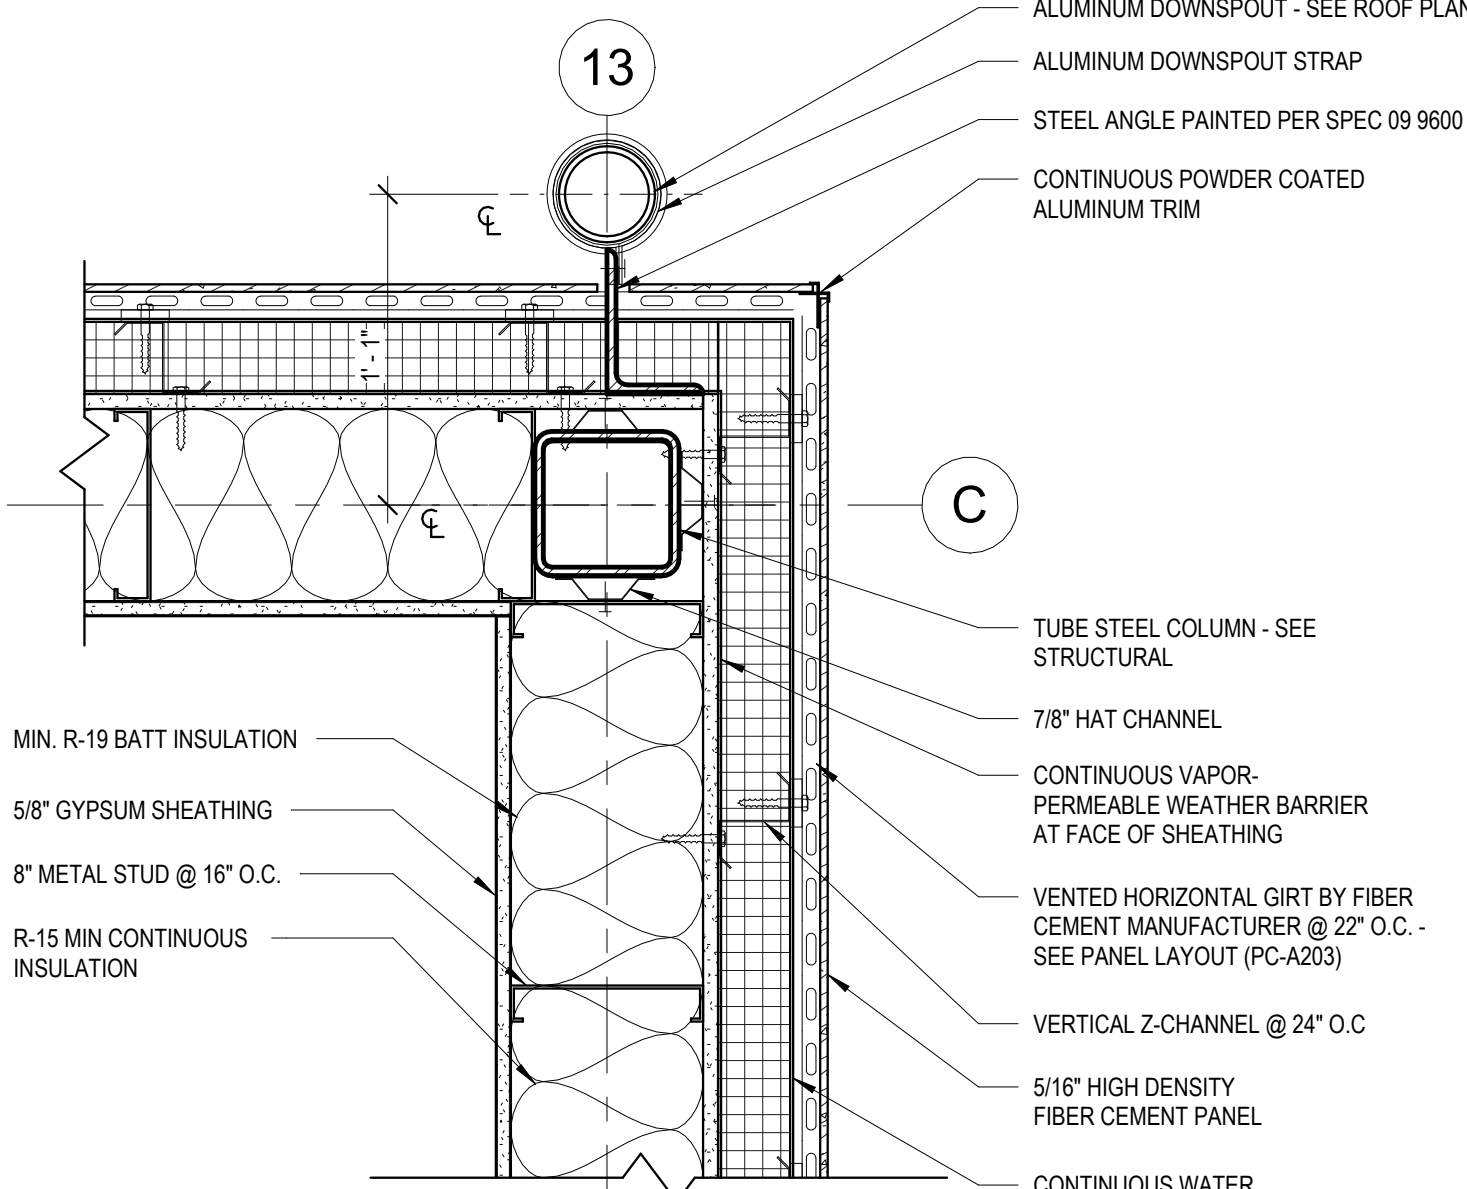


4 PLAN DETAIL @ TYP. EXTERIOR CORNER

1 1/2" = 1'-0"

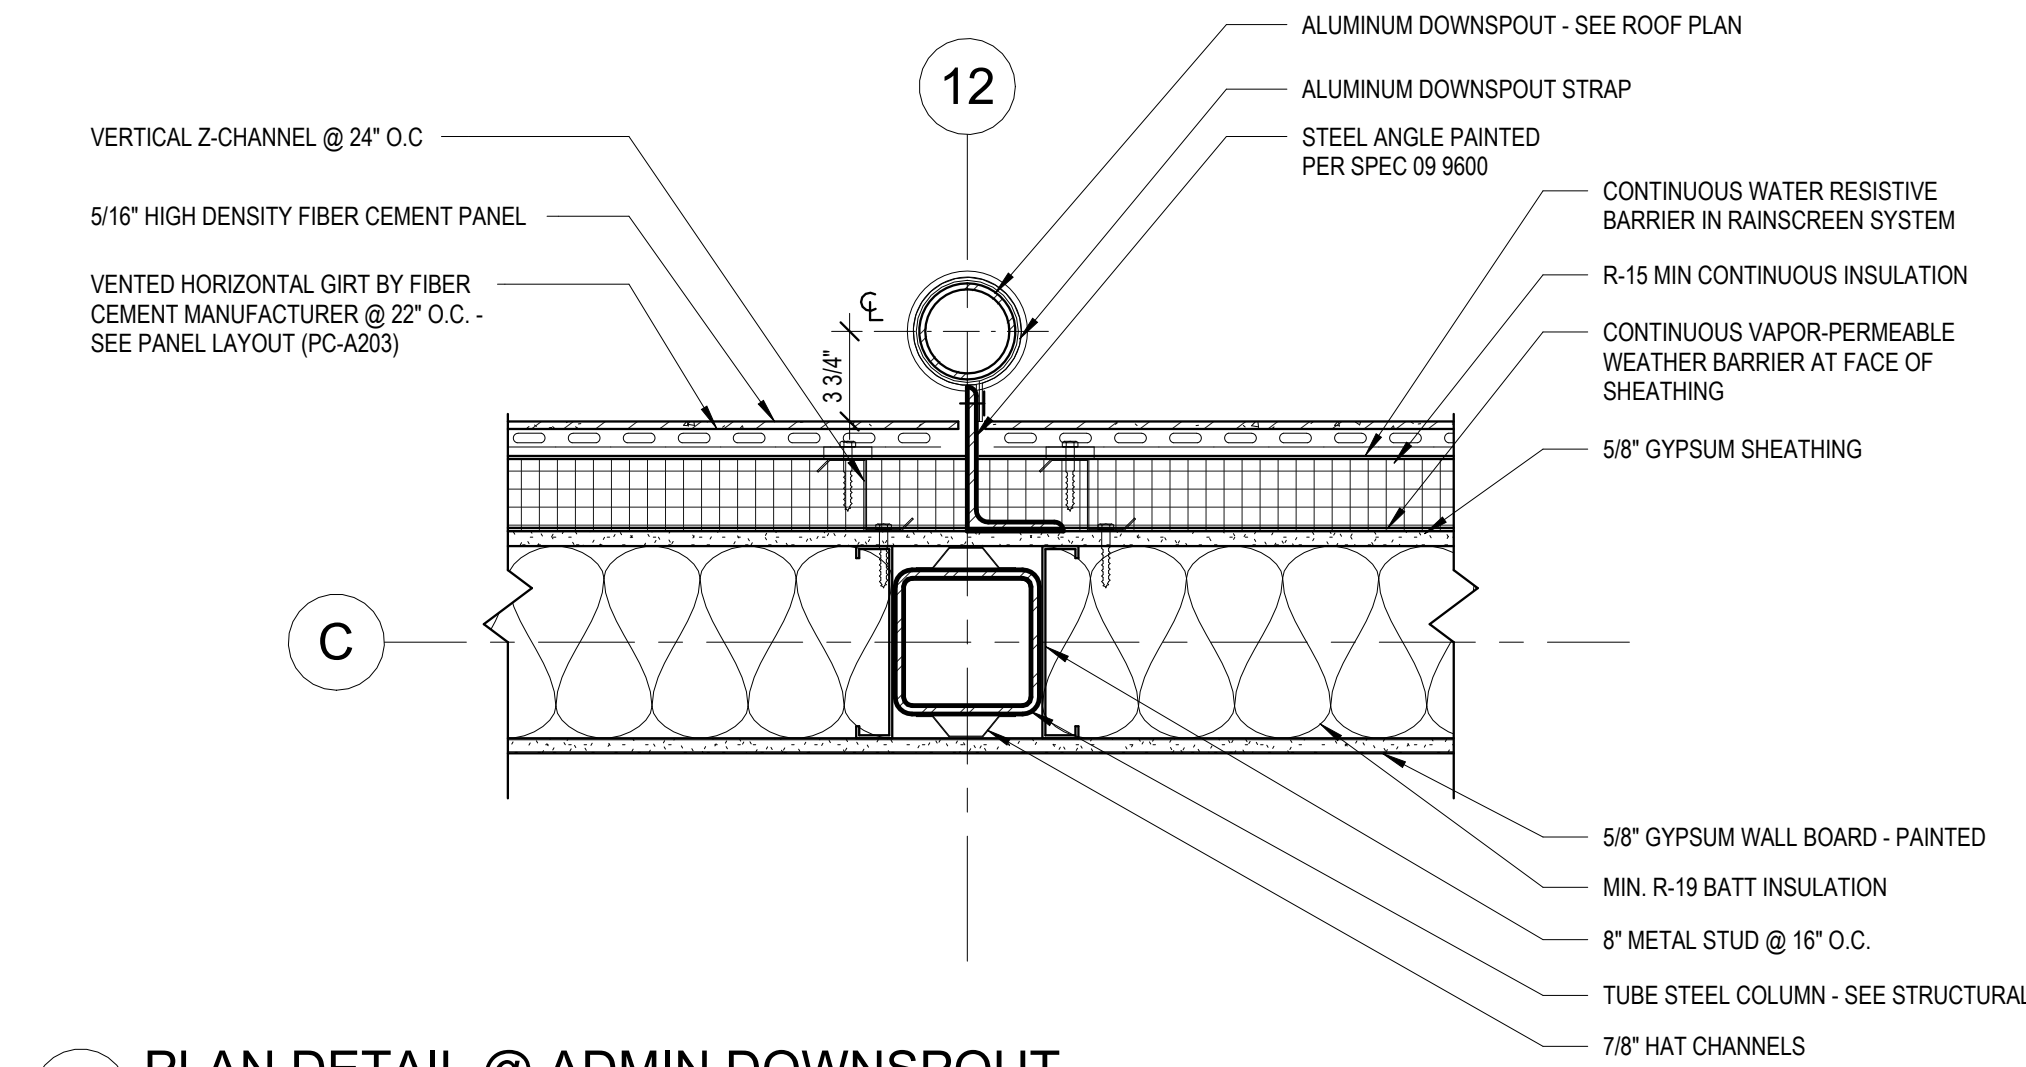

5 PLAN DETAIL @ ADMIN DOWNSPOUT

1 1/2" = 1'-0"

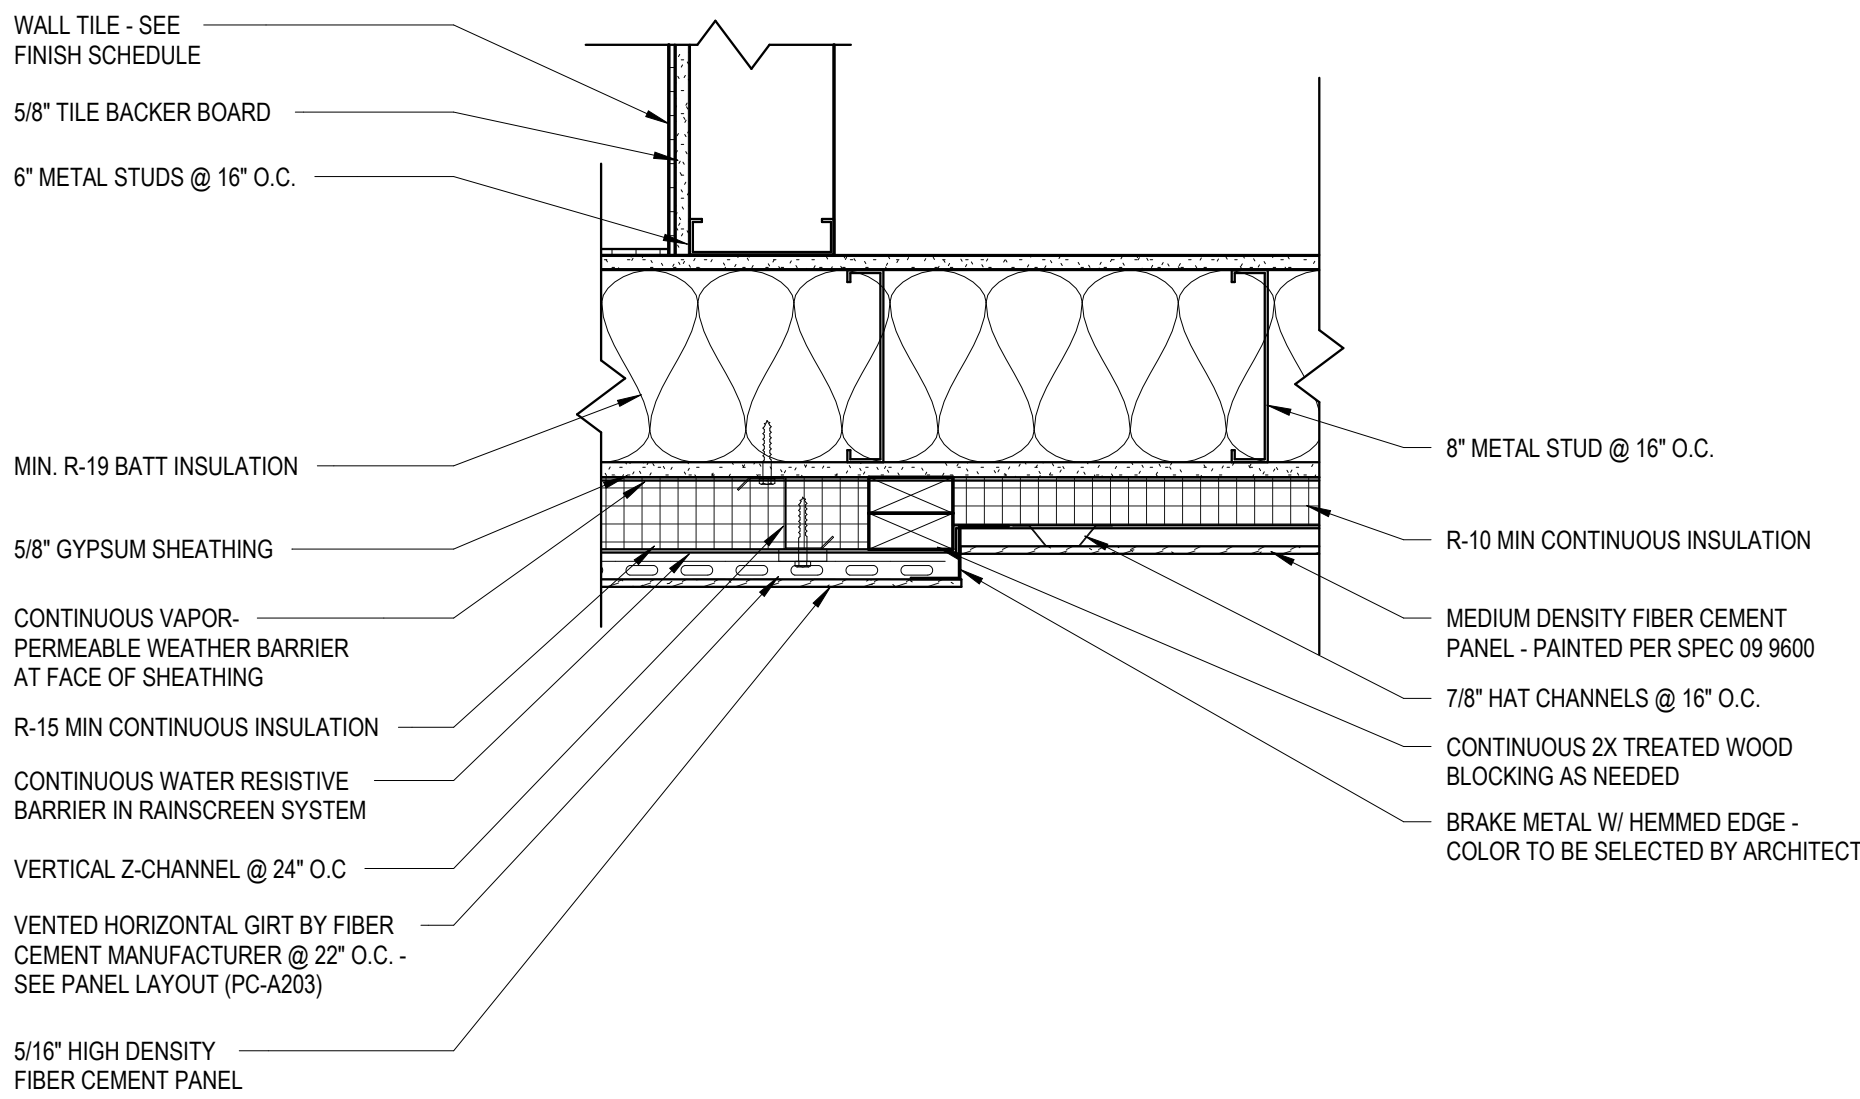

6 PLAN DETAIL @ DRINKING FOUNTAIN

1 1/2" = 1'-0"

Susan Hatchell
Landscape Architecture, PLLC
711 W. North Street, Raleigh, NC 27603
p: 919-838-9600 f: 919-838-9700

Esse Architects
832 FISHING ROAD | RALEIGH, NORTH CAROLINA 27608


PLAN DETAILS


LAKE MYRA COUNTY PARK
Wake County, NC

REVISIONS


Date: 07/27/26

PC-A502

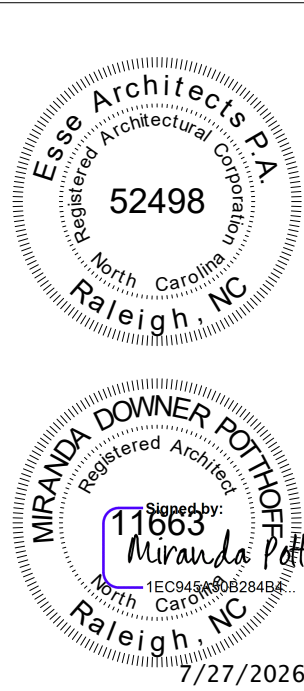


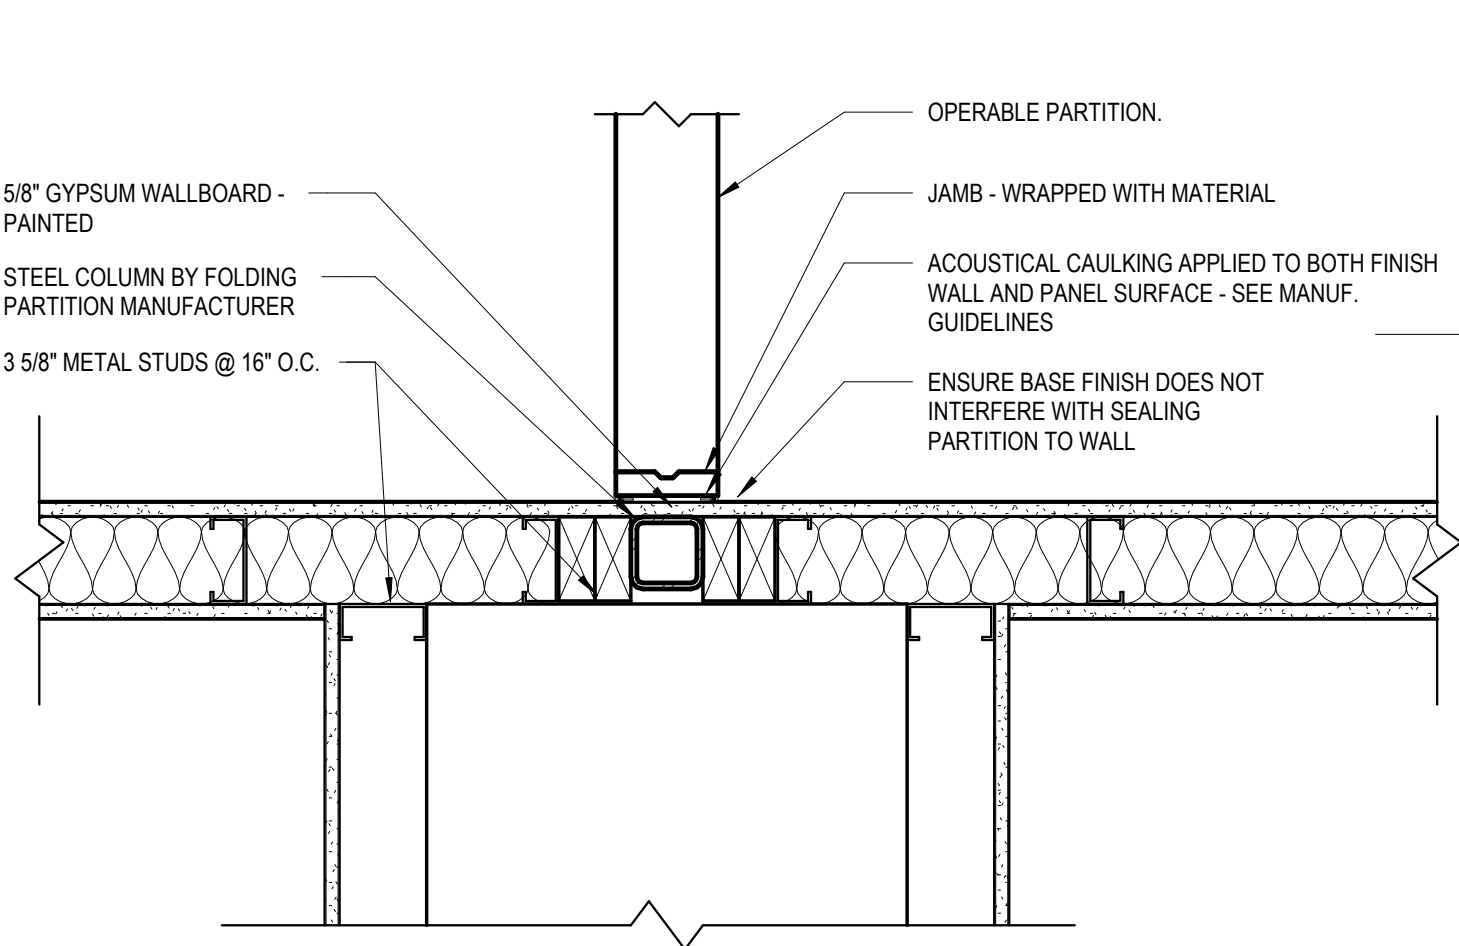


1 PLAN DETAIL @ FOLDING PARTITION
1 1/2" = 1'-0"

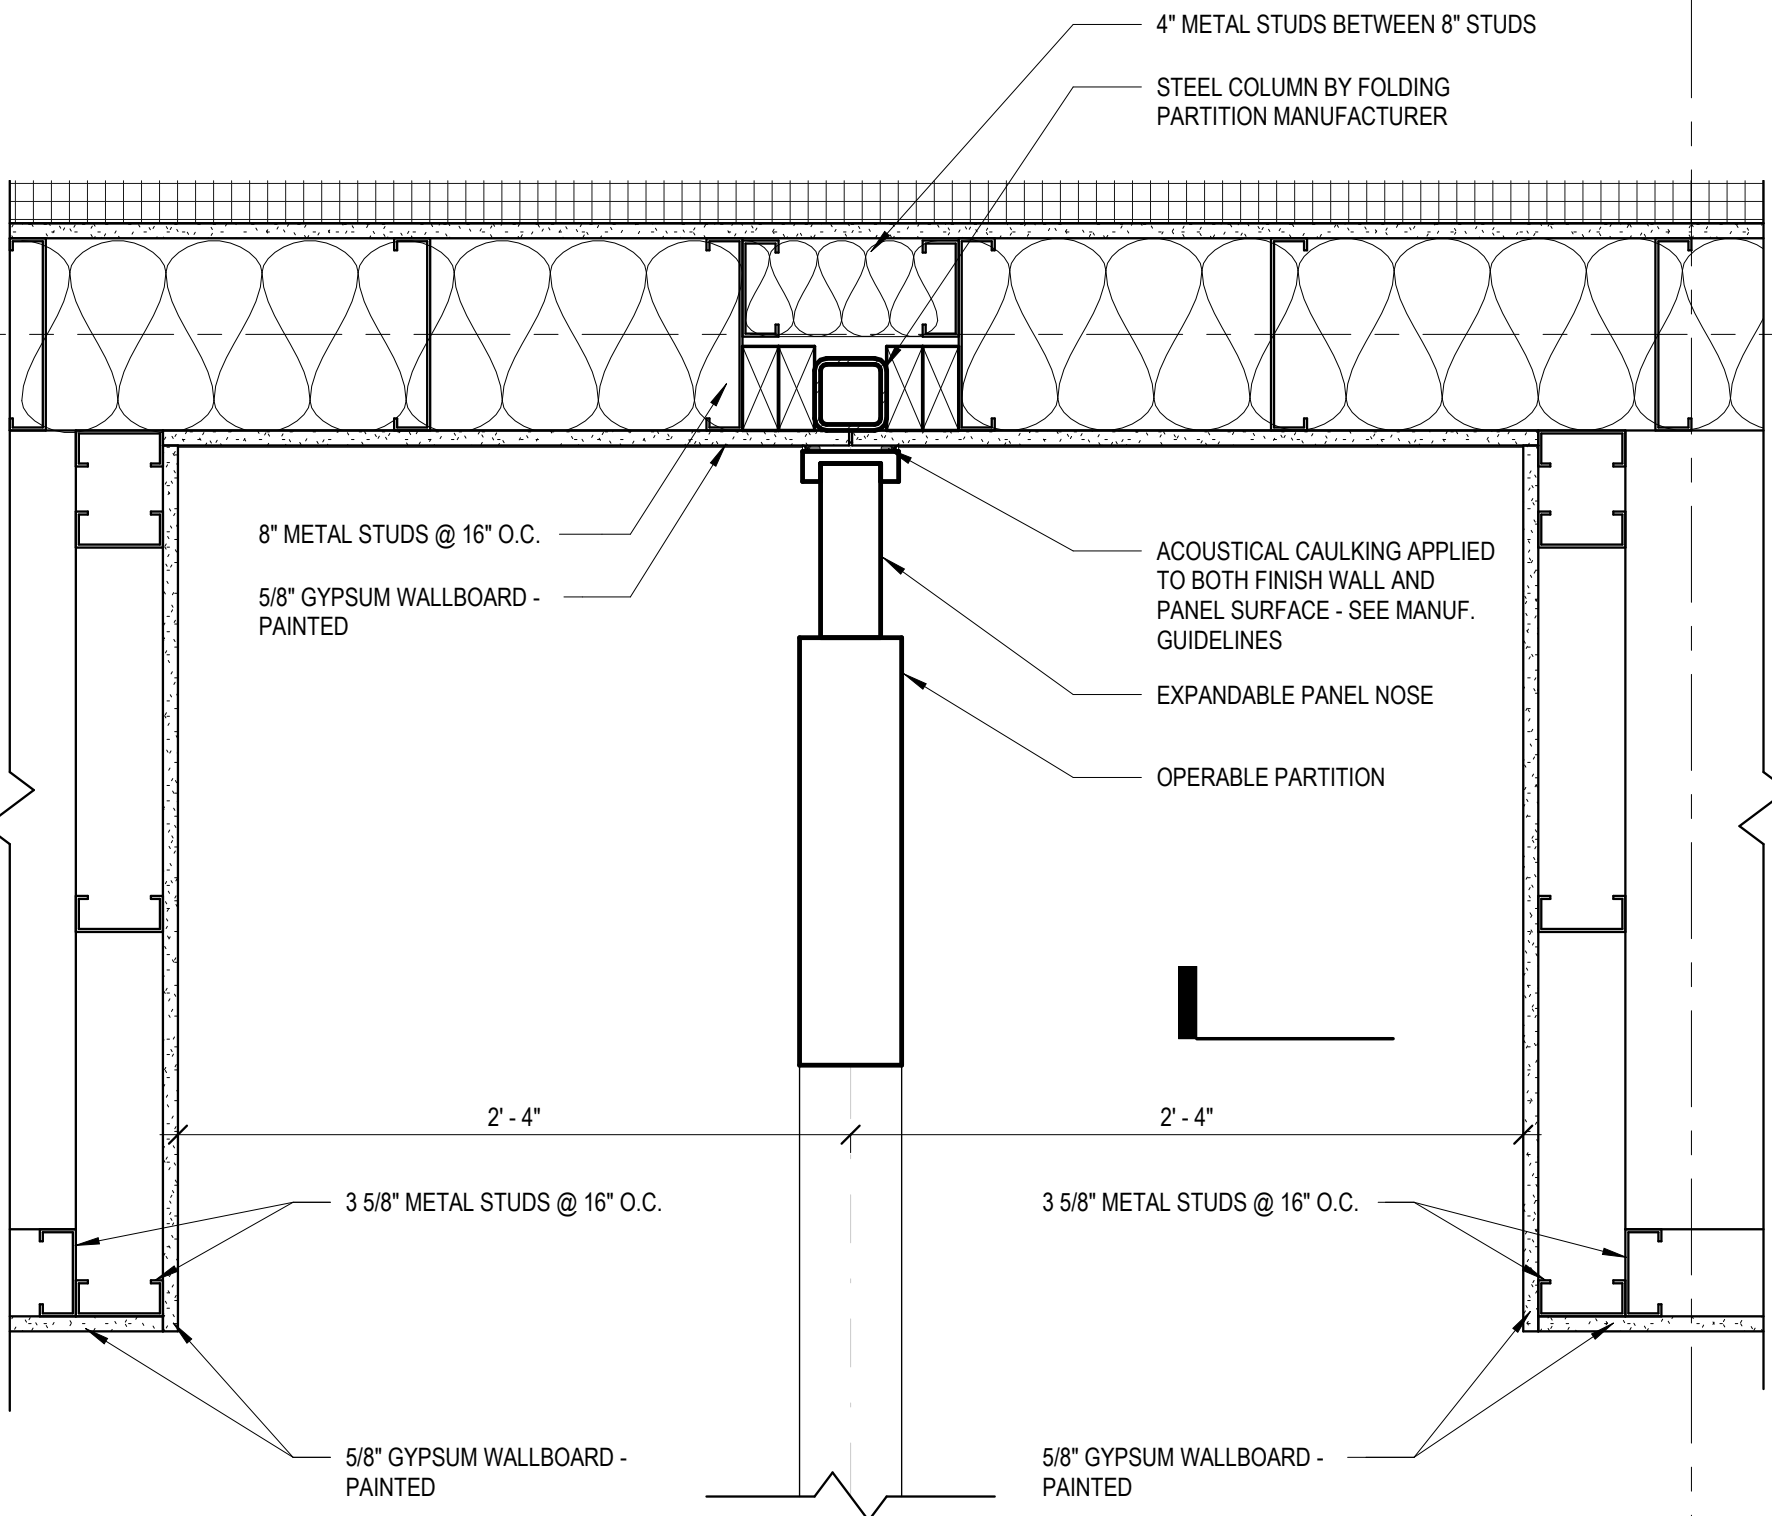


2 PLAN DETAIL @ FOLDING PARTITION1
1 1/2" = 1'-0"

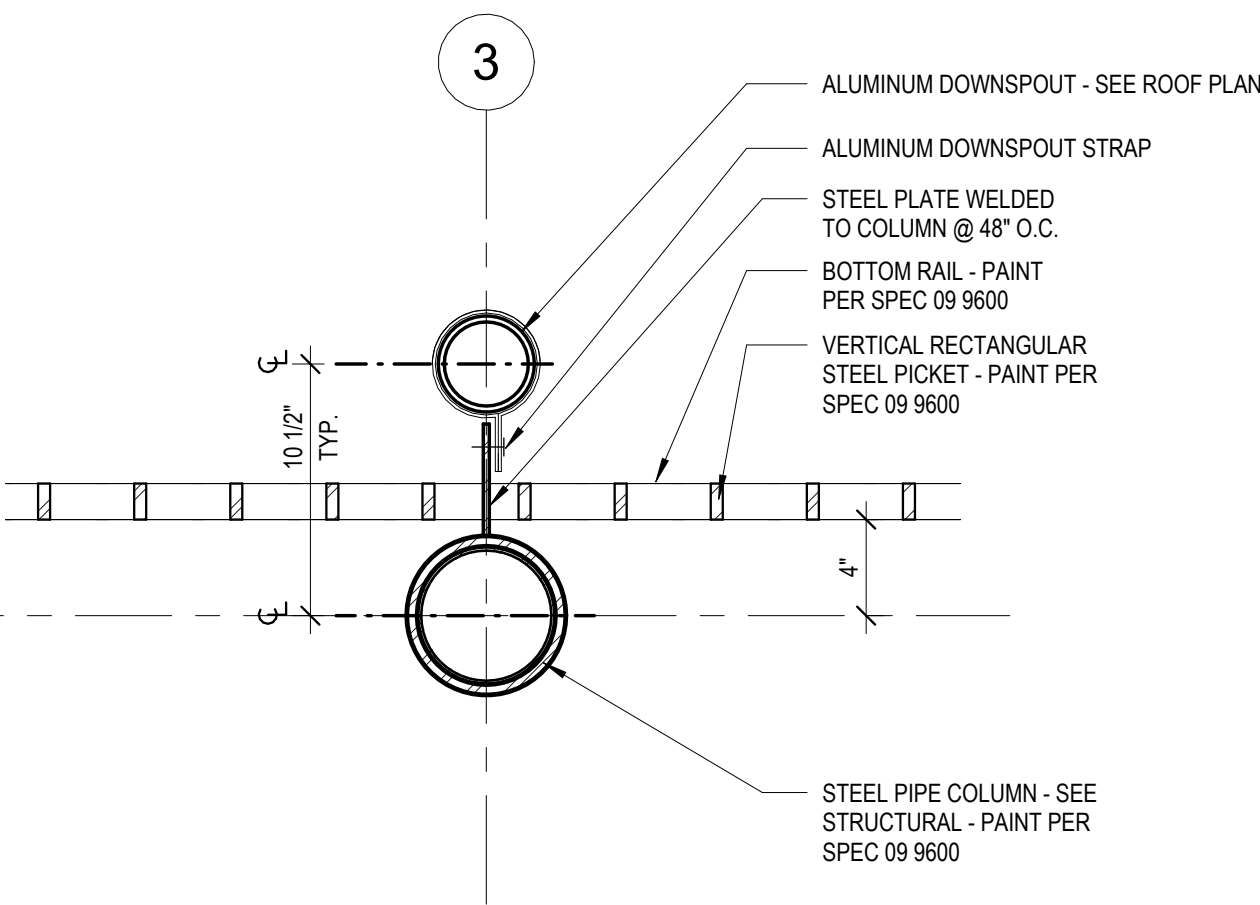


4 PLAN DETAIL @ DECK DOWNSPOUT
1 1/2" = 1'-0"

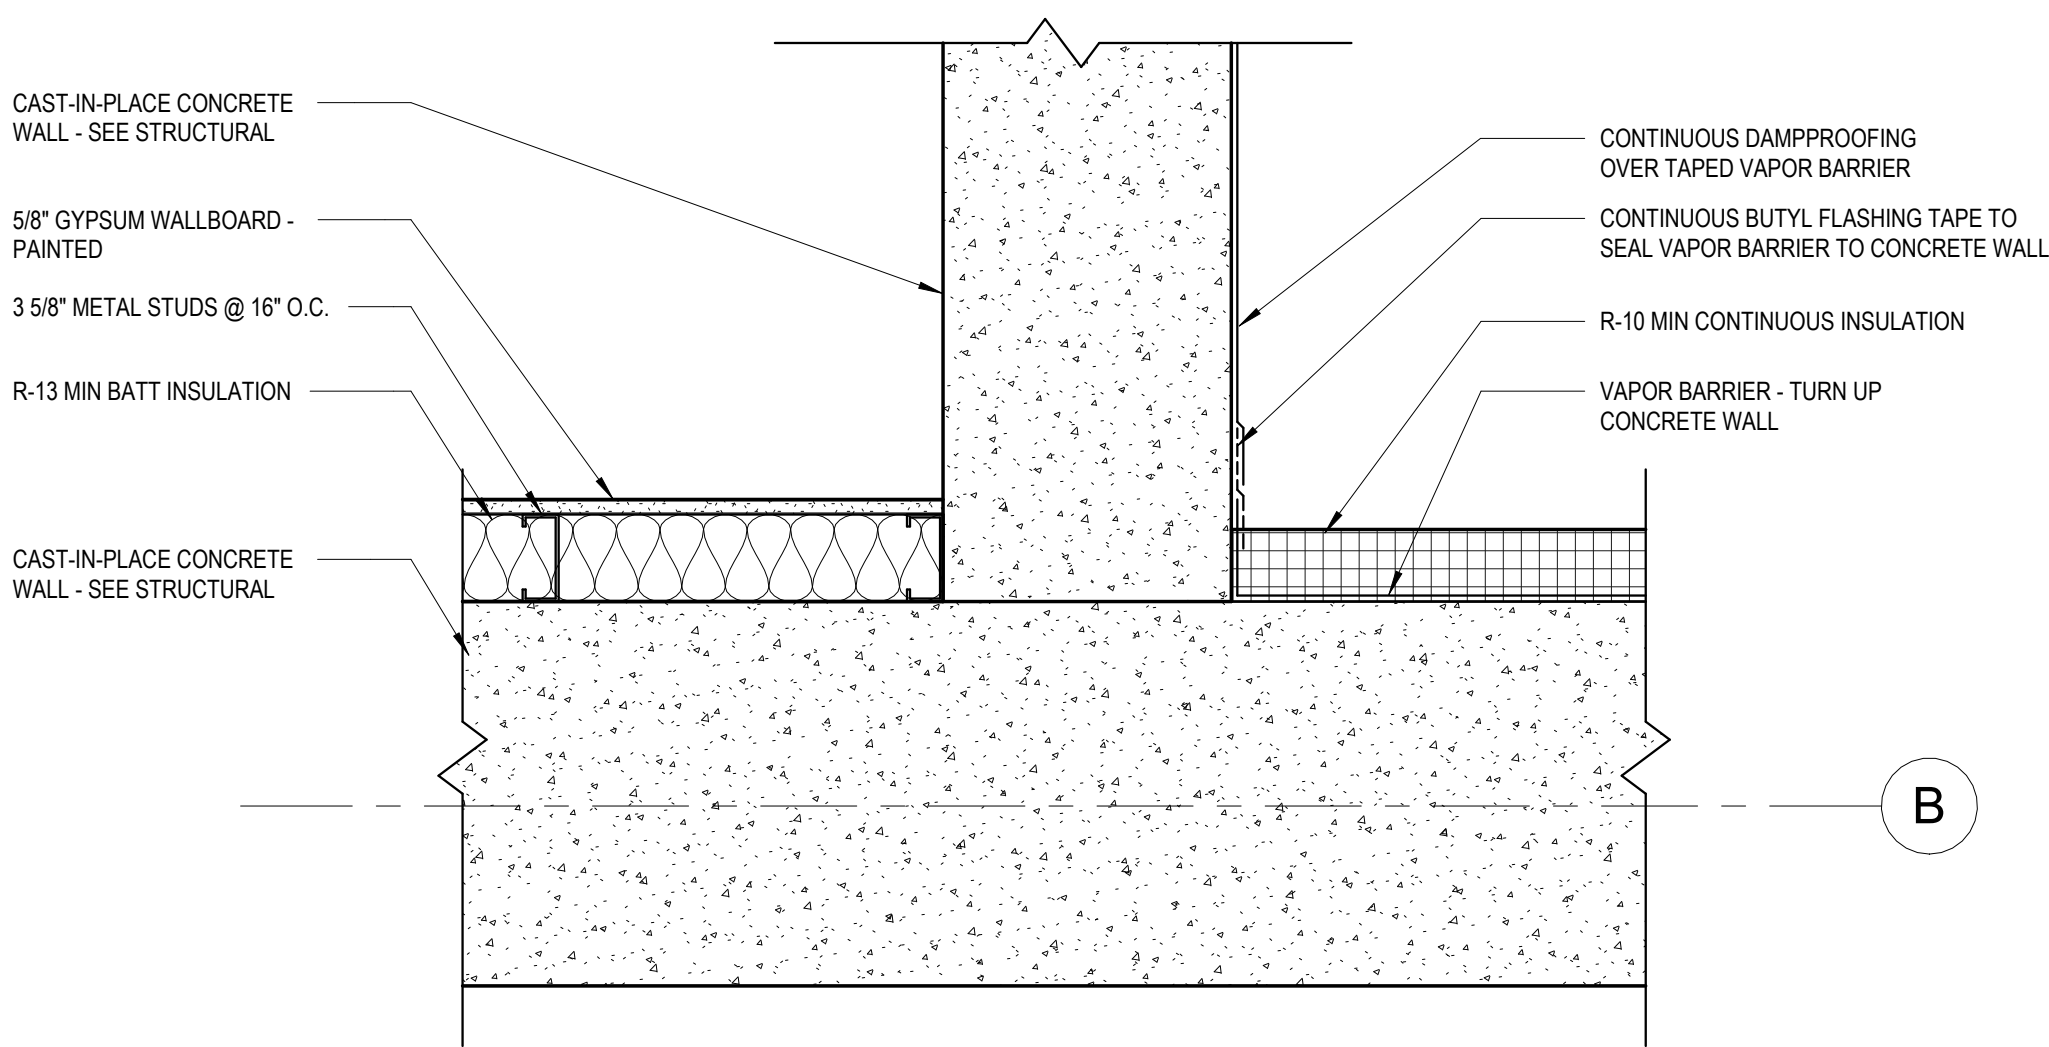


6 PLAN DETAIL @ CONCRETE WALL
1 1/2" = 1'-0"

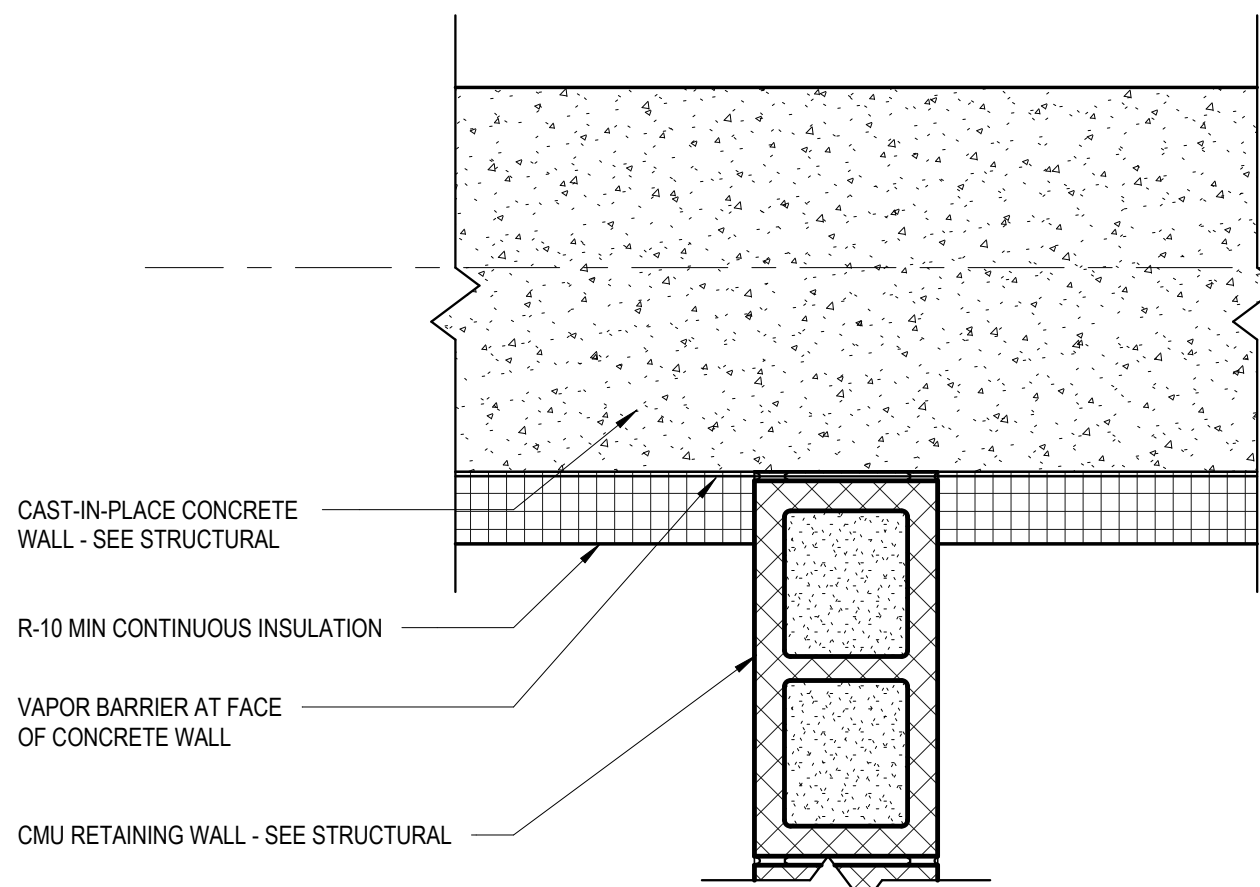


7 PLAN DETAIL @ CRAWLSPACE WALL
1 1/2" = 1'-0"

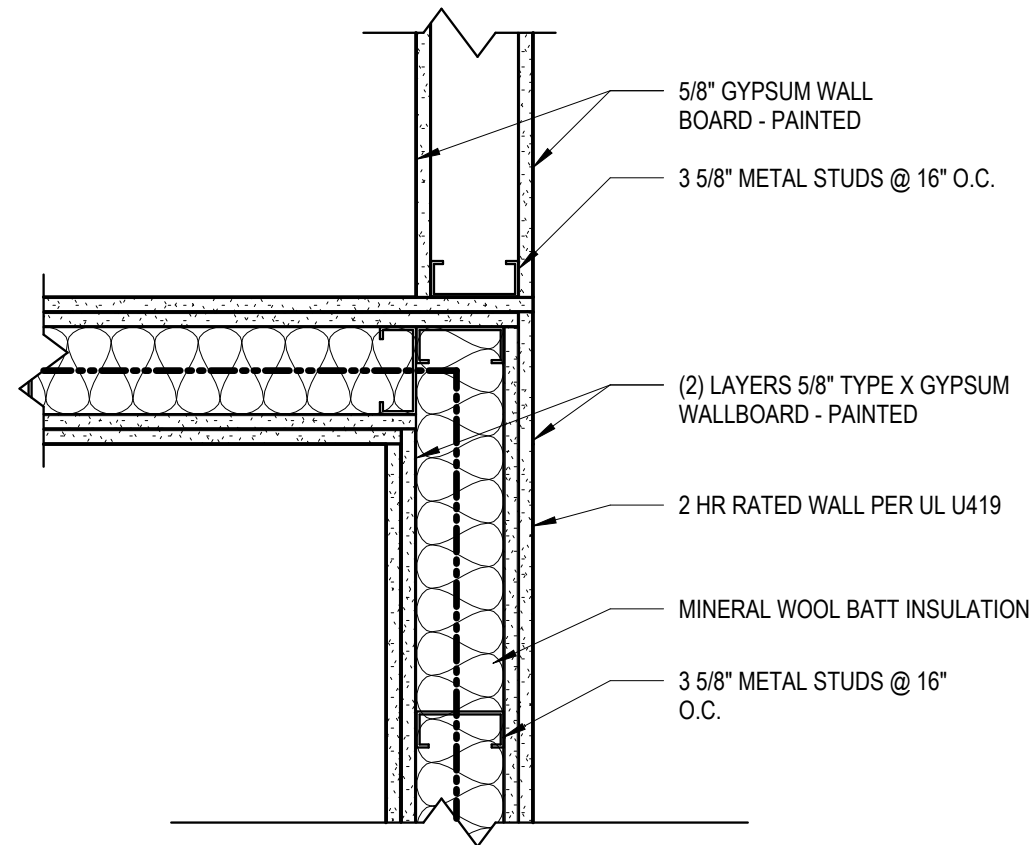

3 PLAN DETAIL @ FIRE RATED WALL
1 1/2" = 1'-0"

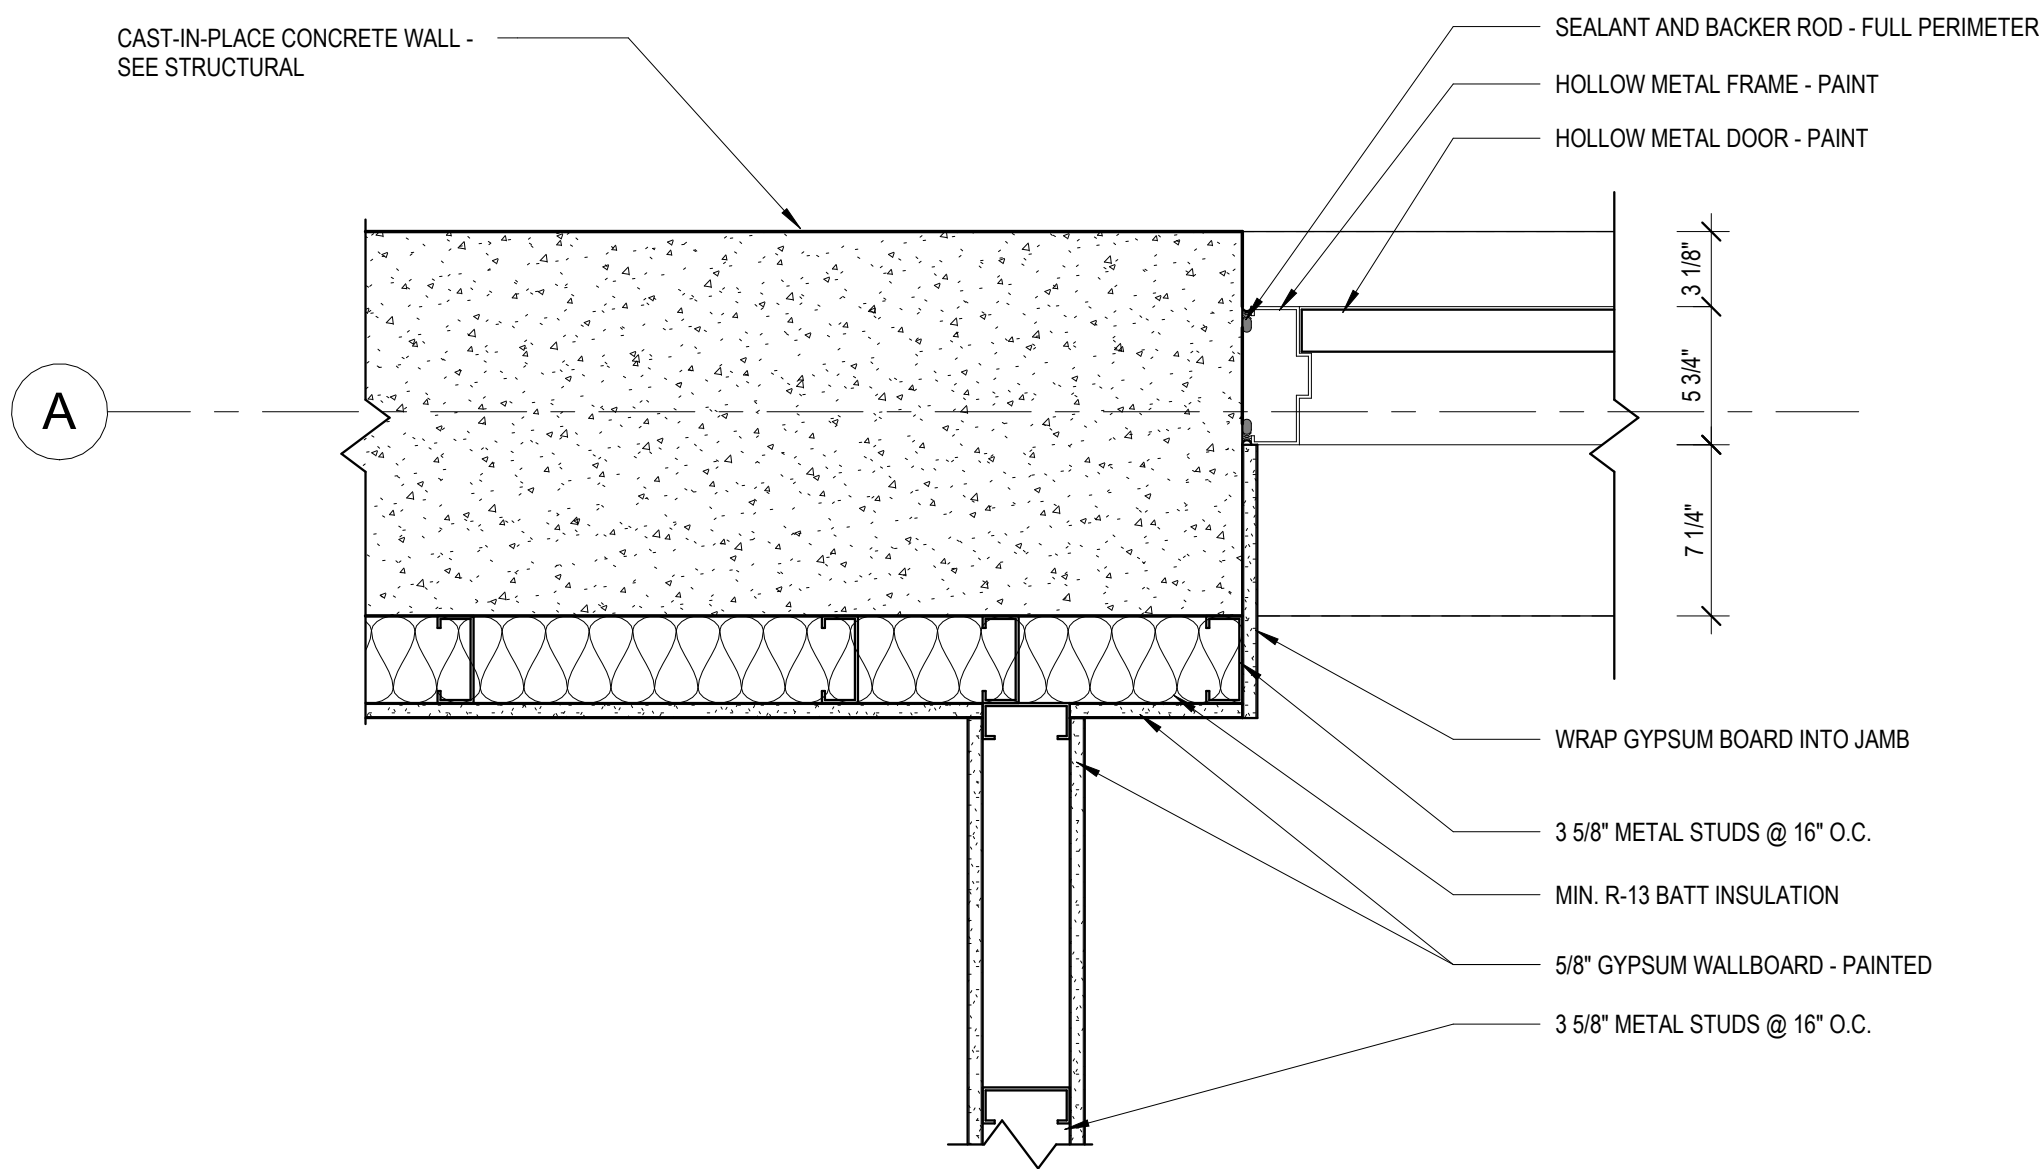

5 PLAN DETAIL @ BASEMENT WALL
1 1/2" = 1'-0"

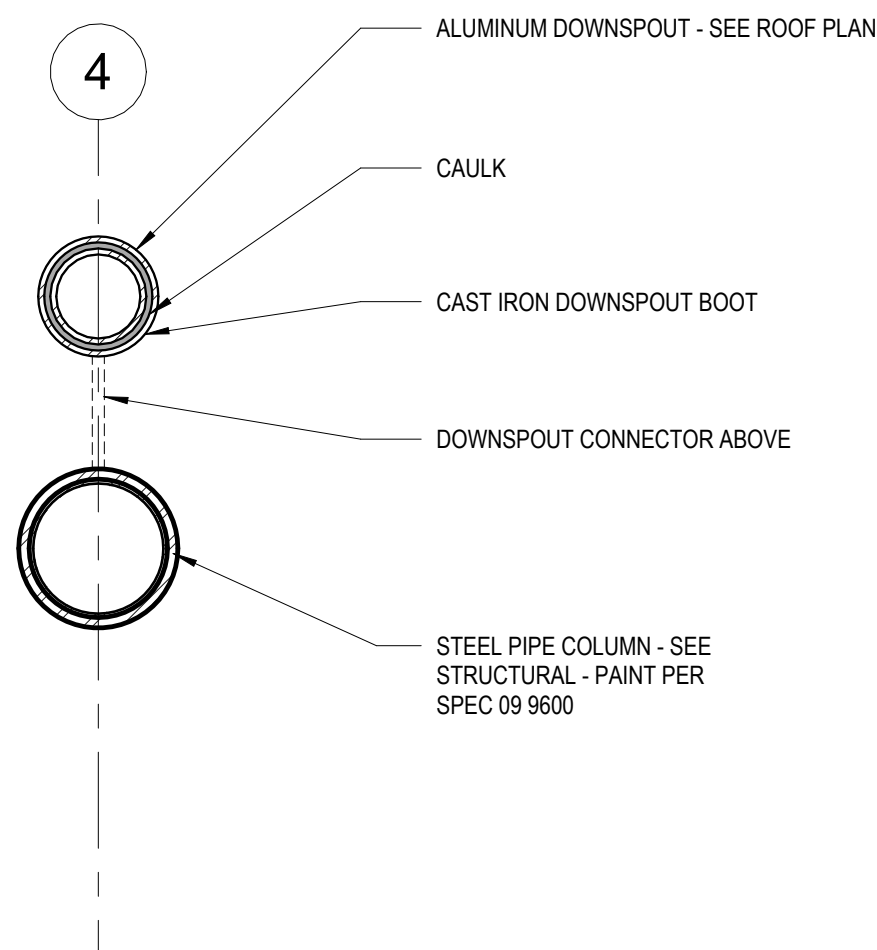

8 PLAN DETAIL @ DOWNSPOUT BOOT
1 1/2" = 1'-0"

Susan Hatchell
Landscape Architecture, PLLC
711 W. North Street, Raleigh, NC 27603
p: 919-838-9600 f: 919-838-9700

Esse Architects
832 FISHING HOOK ROAD, RALEIGH, NORTH CAROLINA 27608


PLAN DETAILS


LAKE MYRA COUNTY PARK
Wake County, NC

REVISIONS


Date: 07/27/26

PC-A503

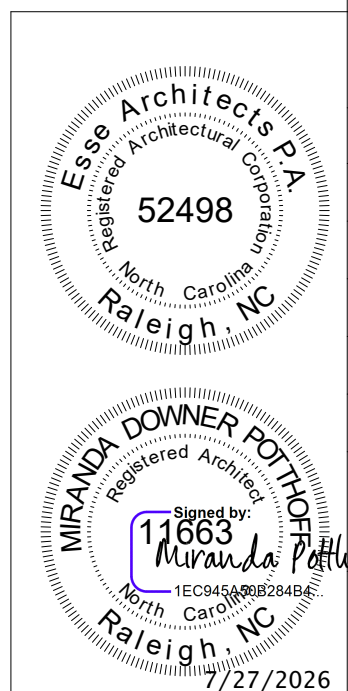


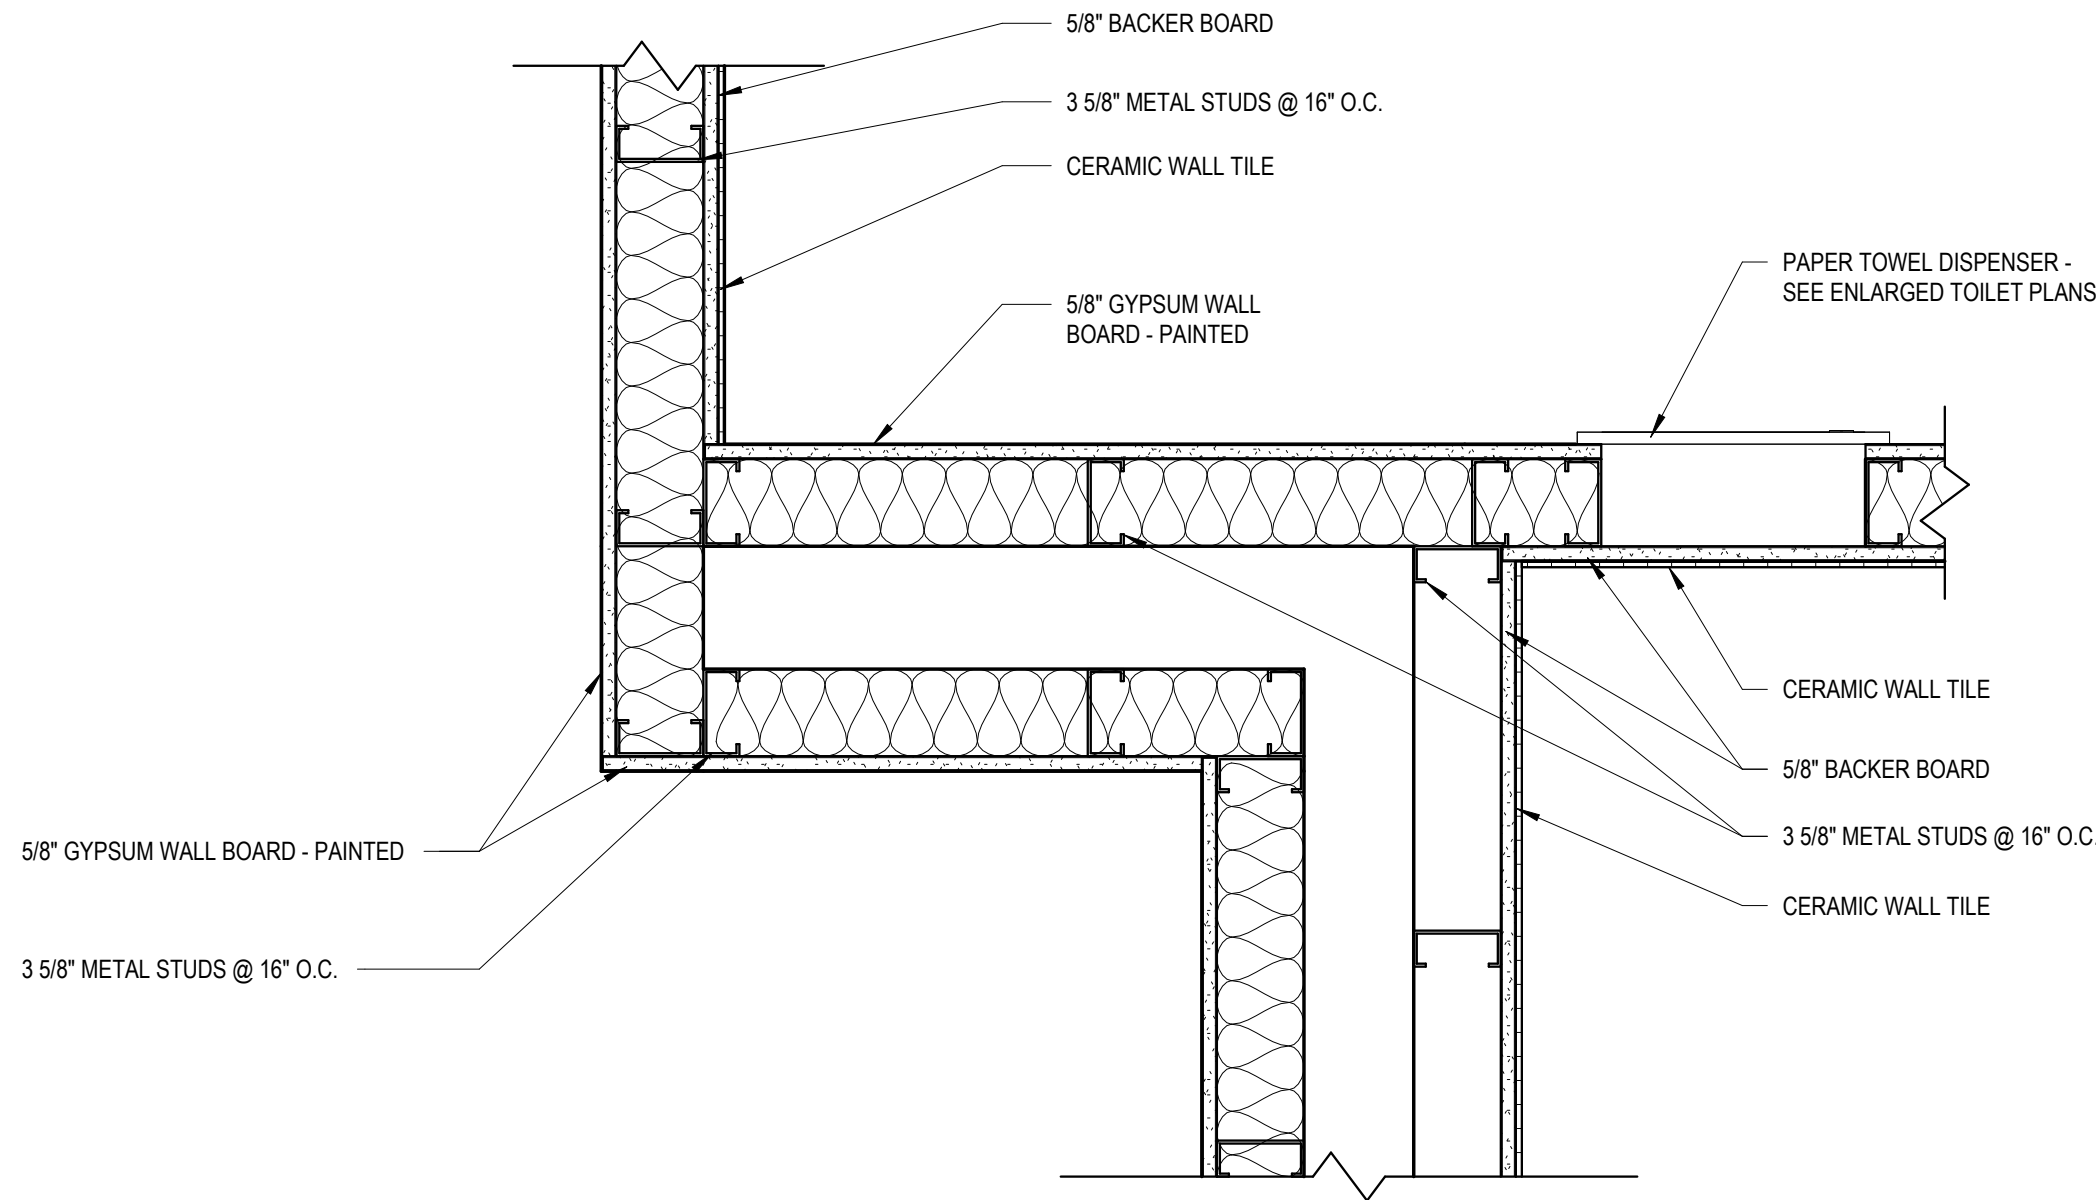

1 PLAN DETAIL @ SHARED FLEX SPACE AND WELLNESS
1 1/2" = 1'-0"

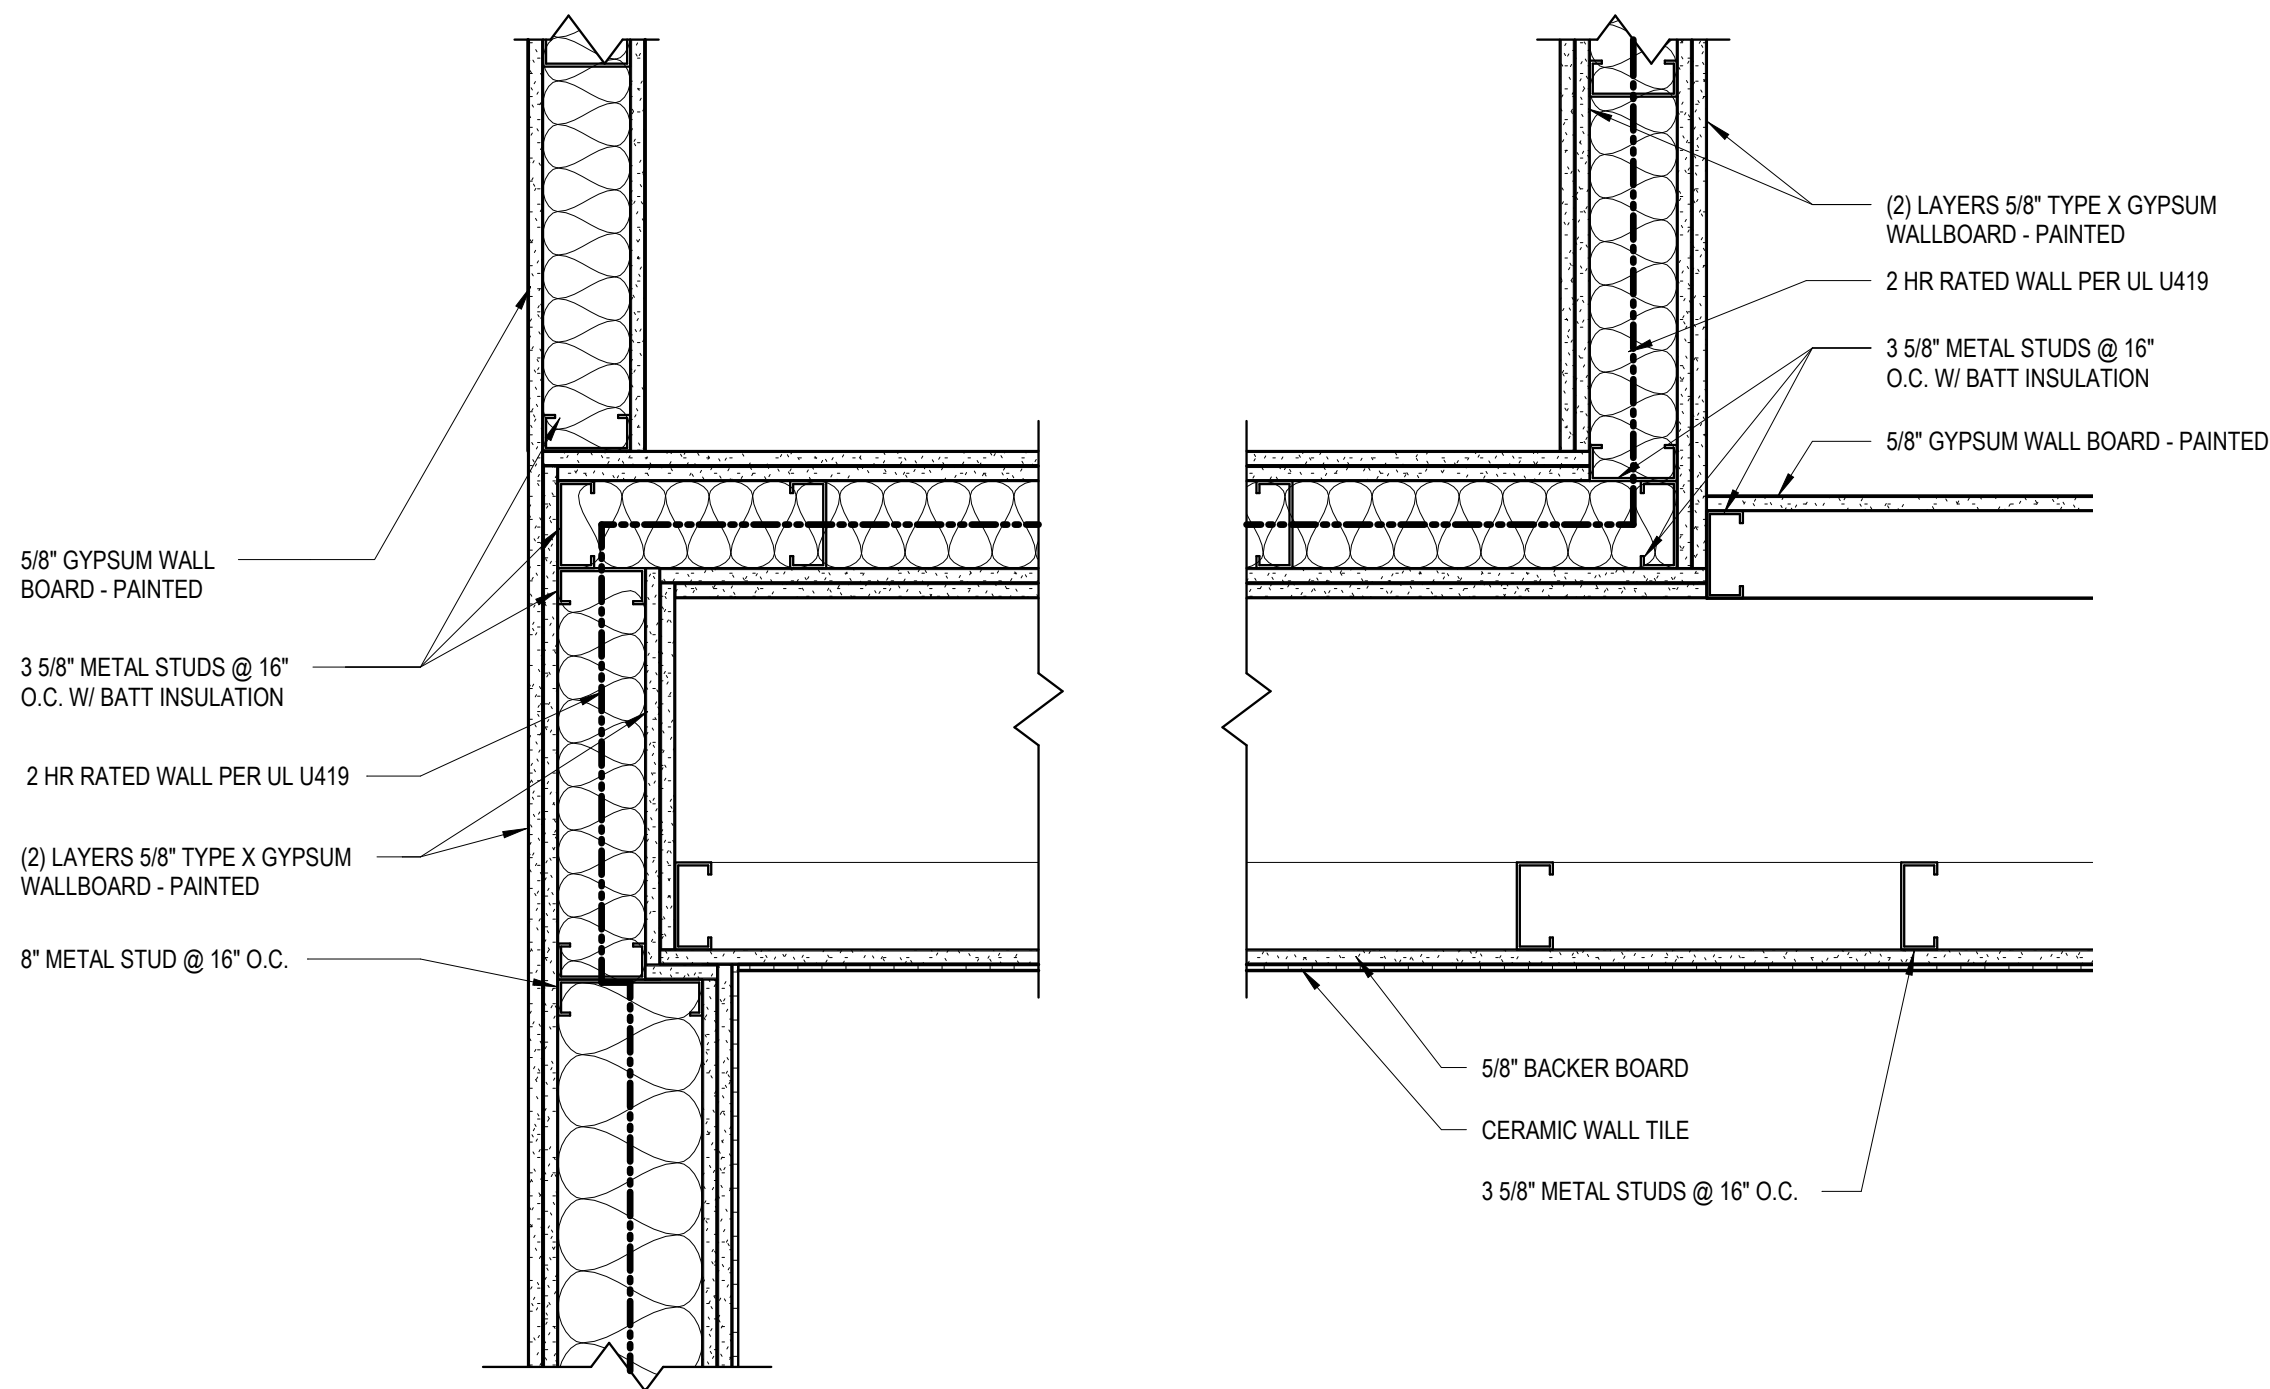

2 PLAN DETAIL @ FAMILY RESTROOM CHASE
1 1/2" = 1'-0"

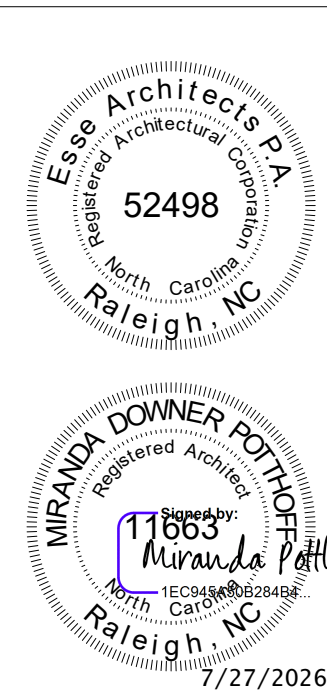

REVISIONS	


Date: 07/27/26
PC-A504

PLAN DETAILS


LAKE MYRA COUNTY PARK
Wake County, NC




Susan Hatchell
Landscape Architecture, PLLC
711 W. North Street, Raleigh, NC 27603
p: 919-838-9600 f: 919-838-9700

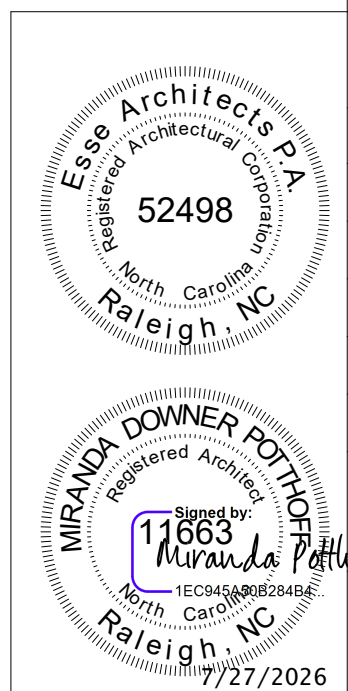


REVISIONS	
Date: 07/27/26	
PC-A505	

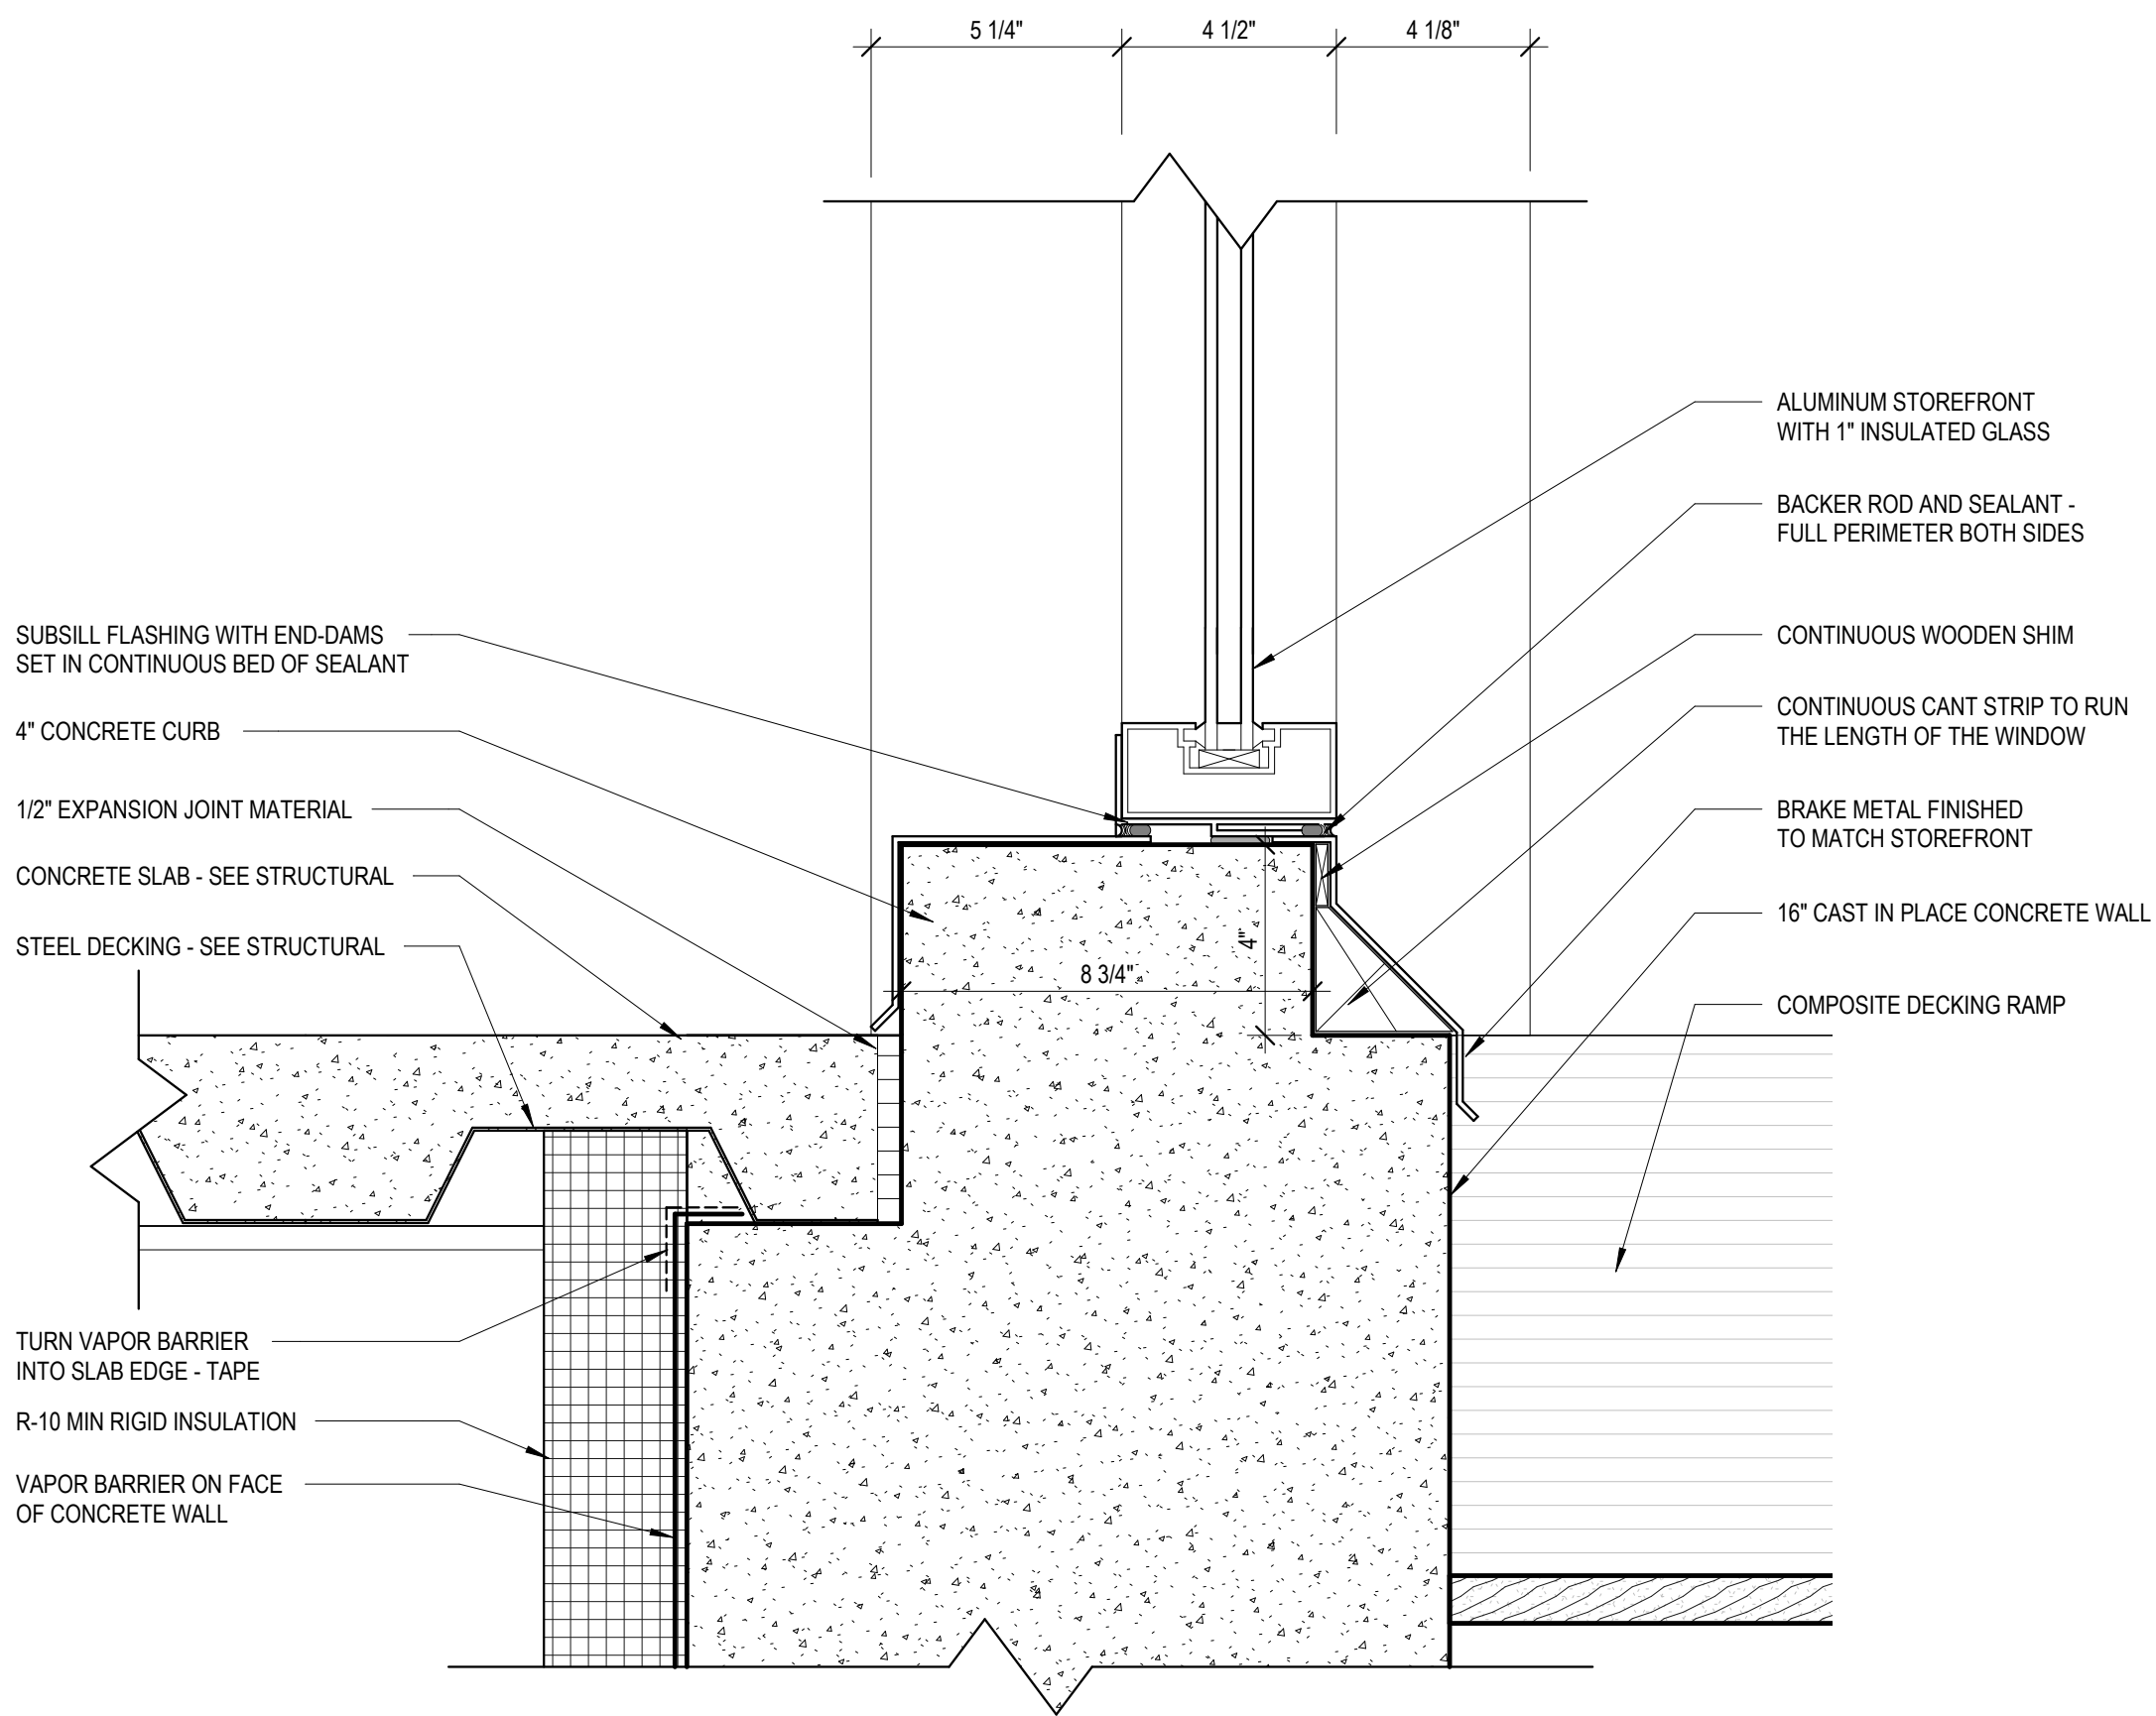


1 ENLARGED CURB DETAIL @ TYP. STOREFRONT
PC-A506 3" = 1'-0"

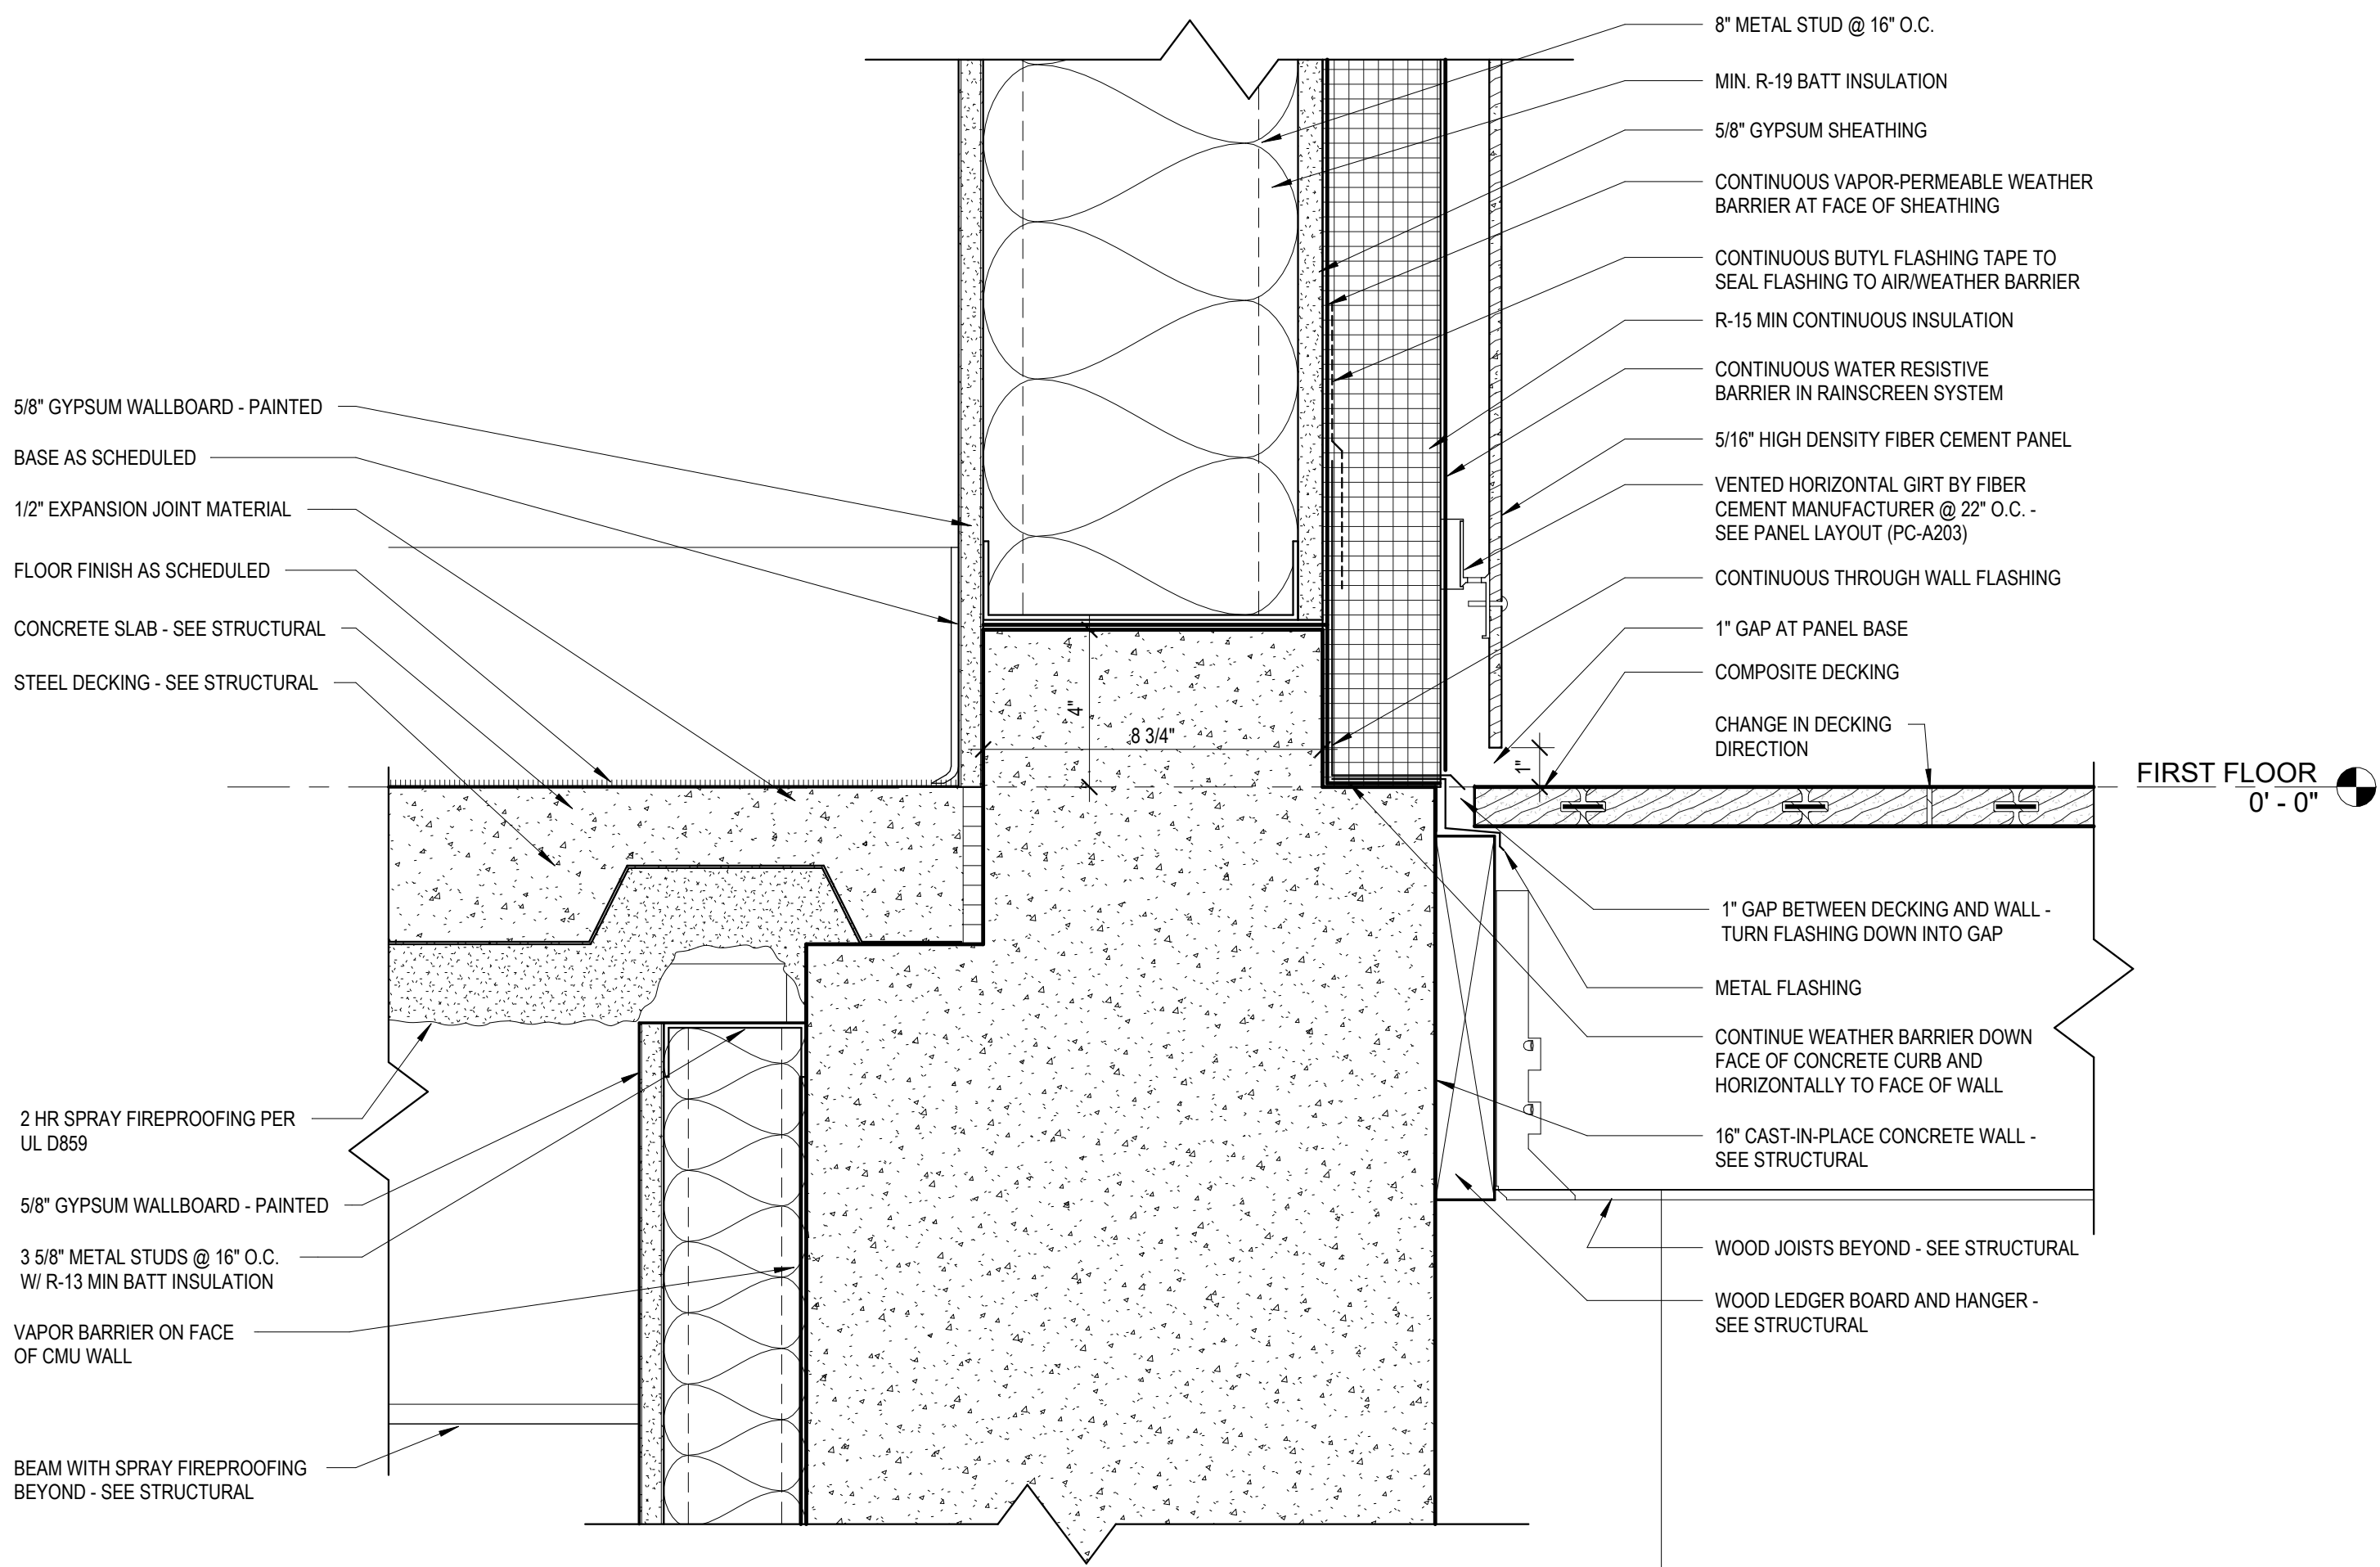

2 ENLARGED CURB DETAIL @ DECKING
PC-A506 3" = 1'-0"

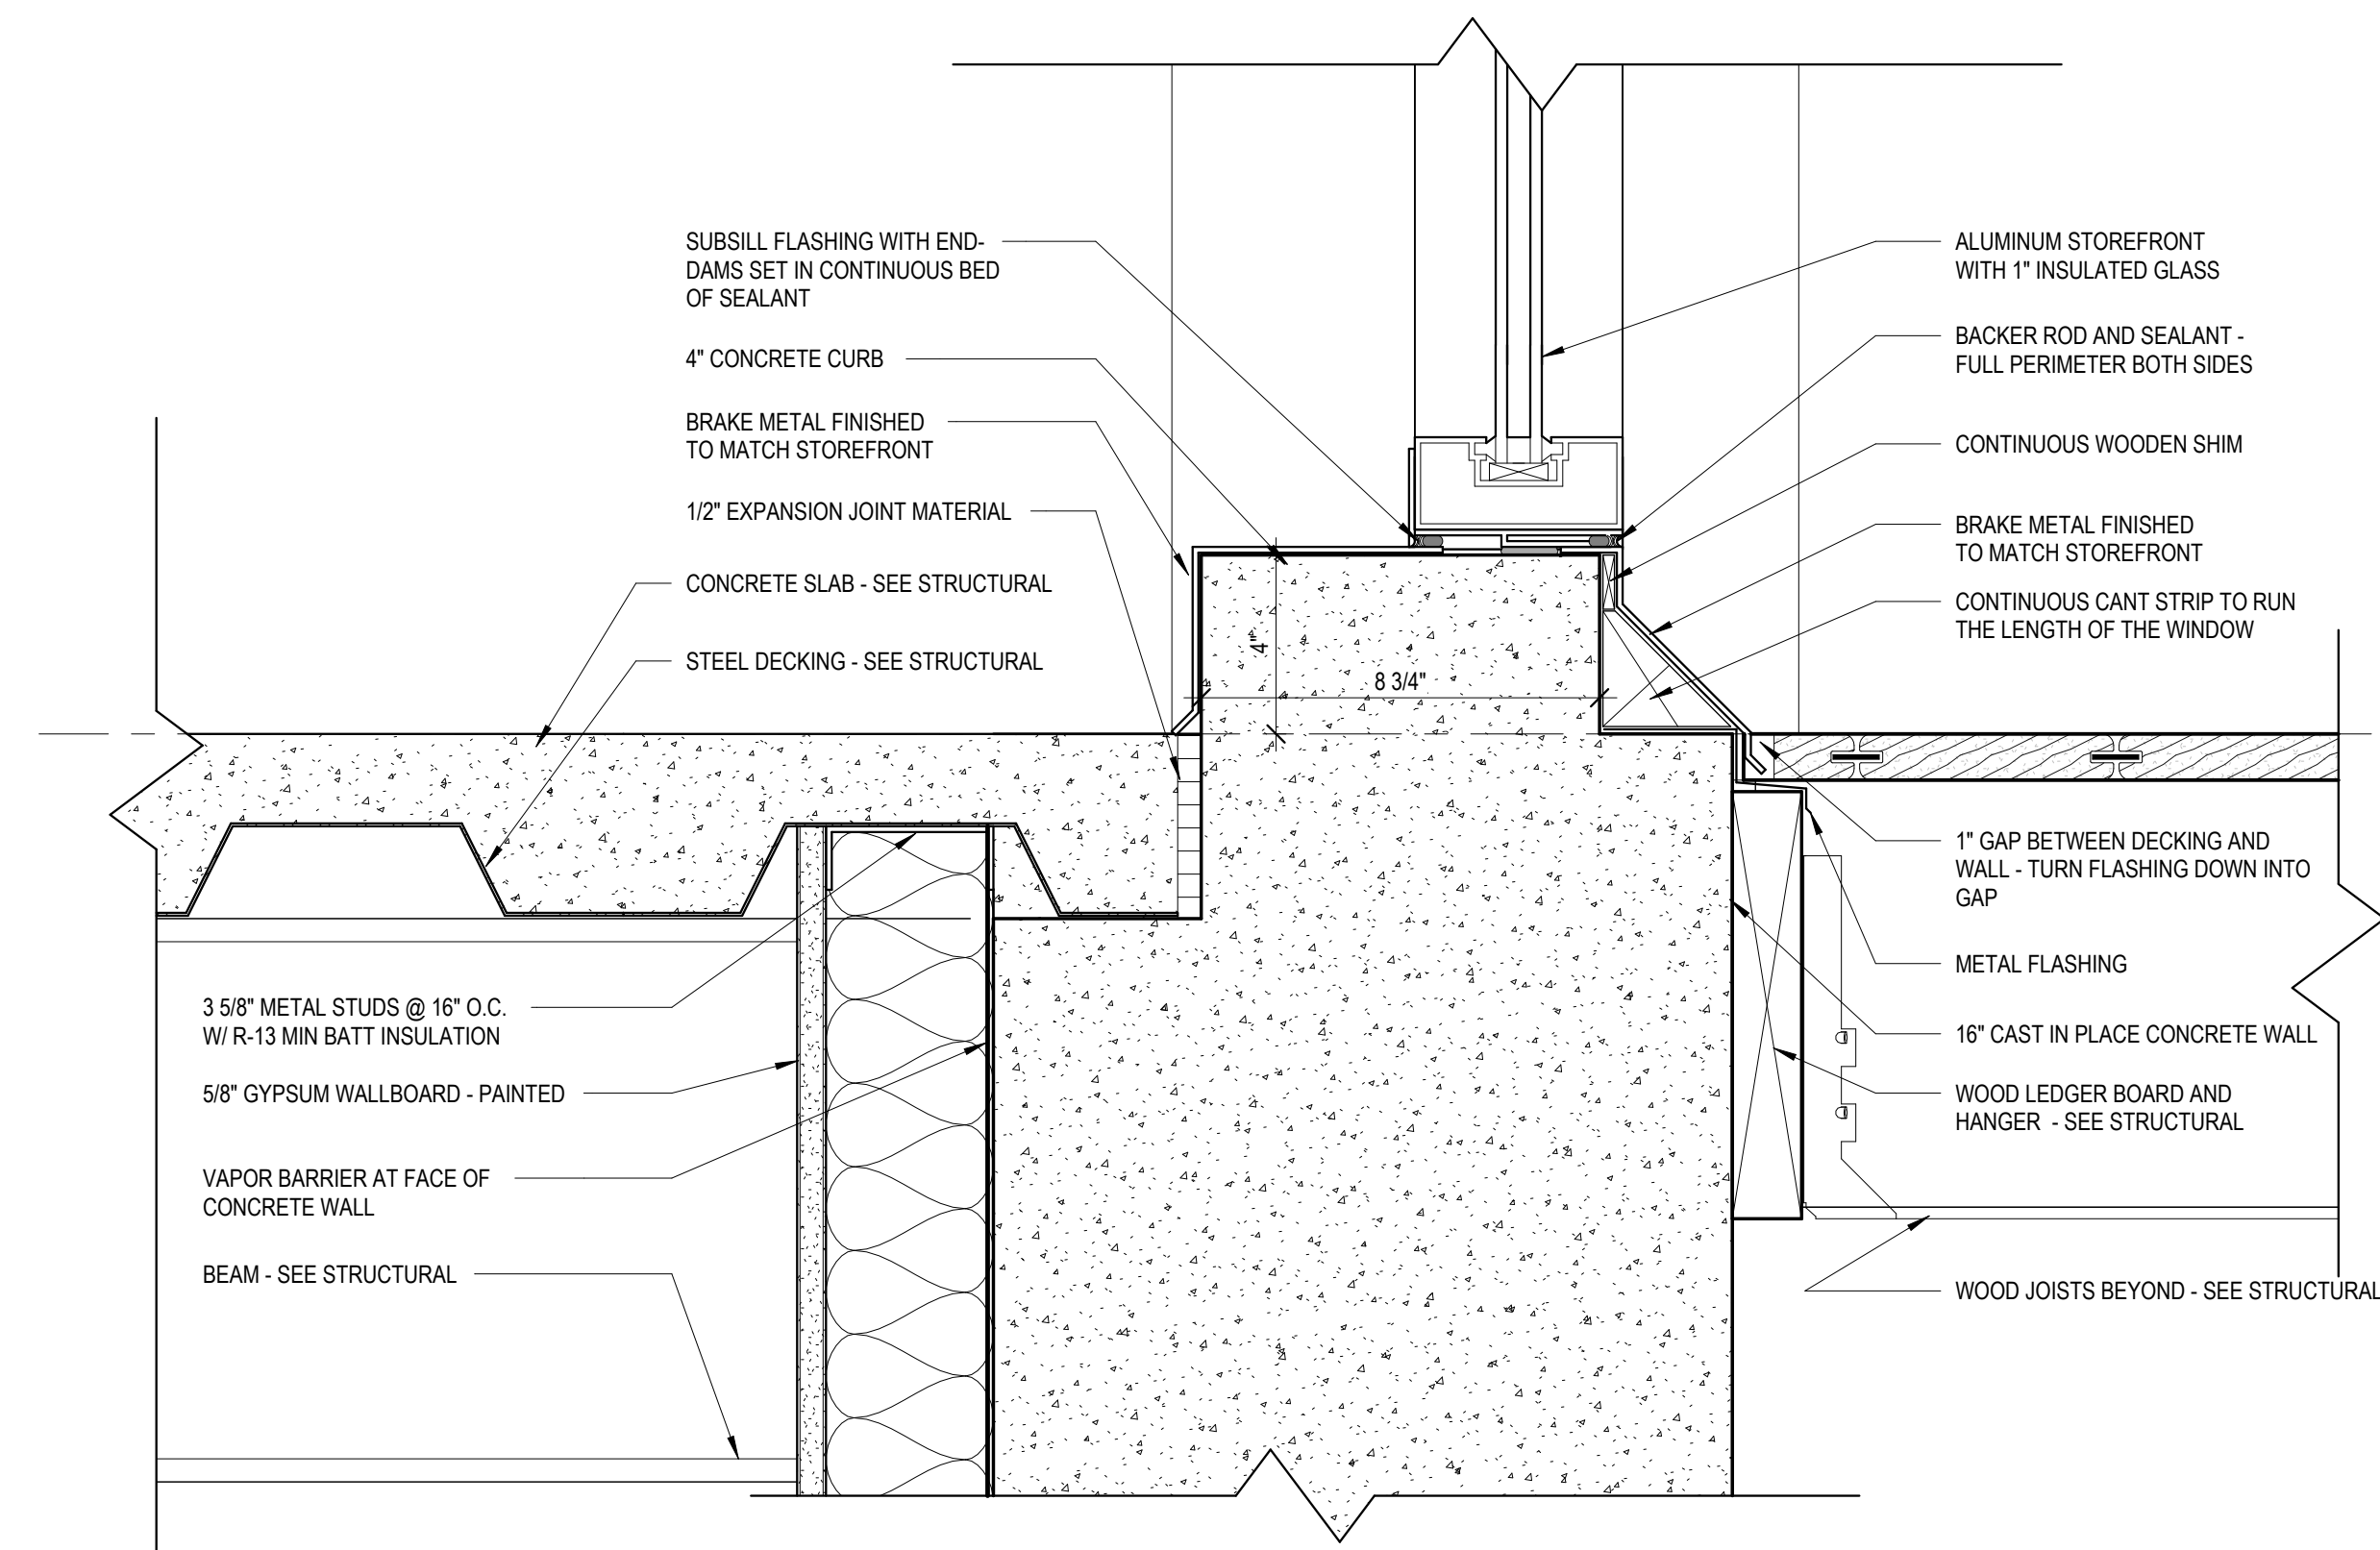

3 ENLARGED CURB DETAIL @ STOREFRONT AND DECKING
PC-A506 3" = 1'-0"

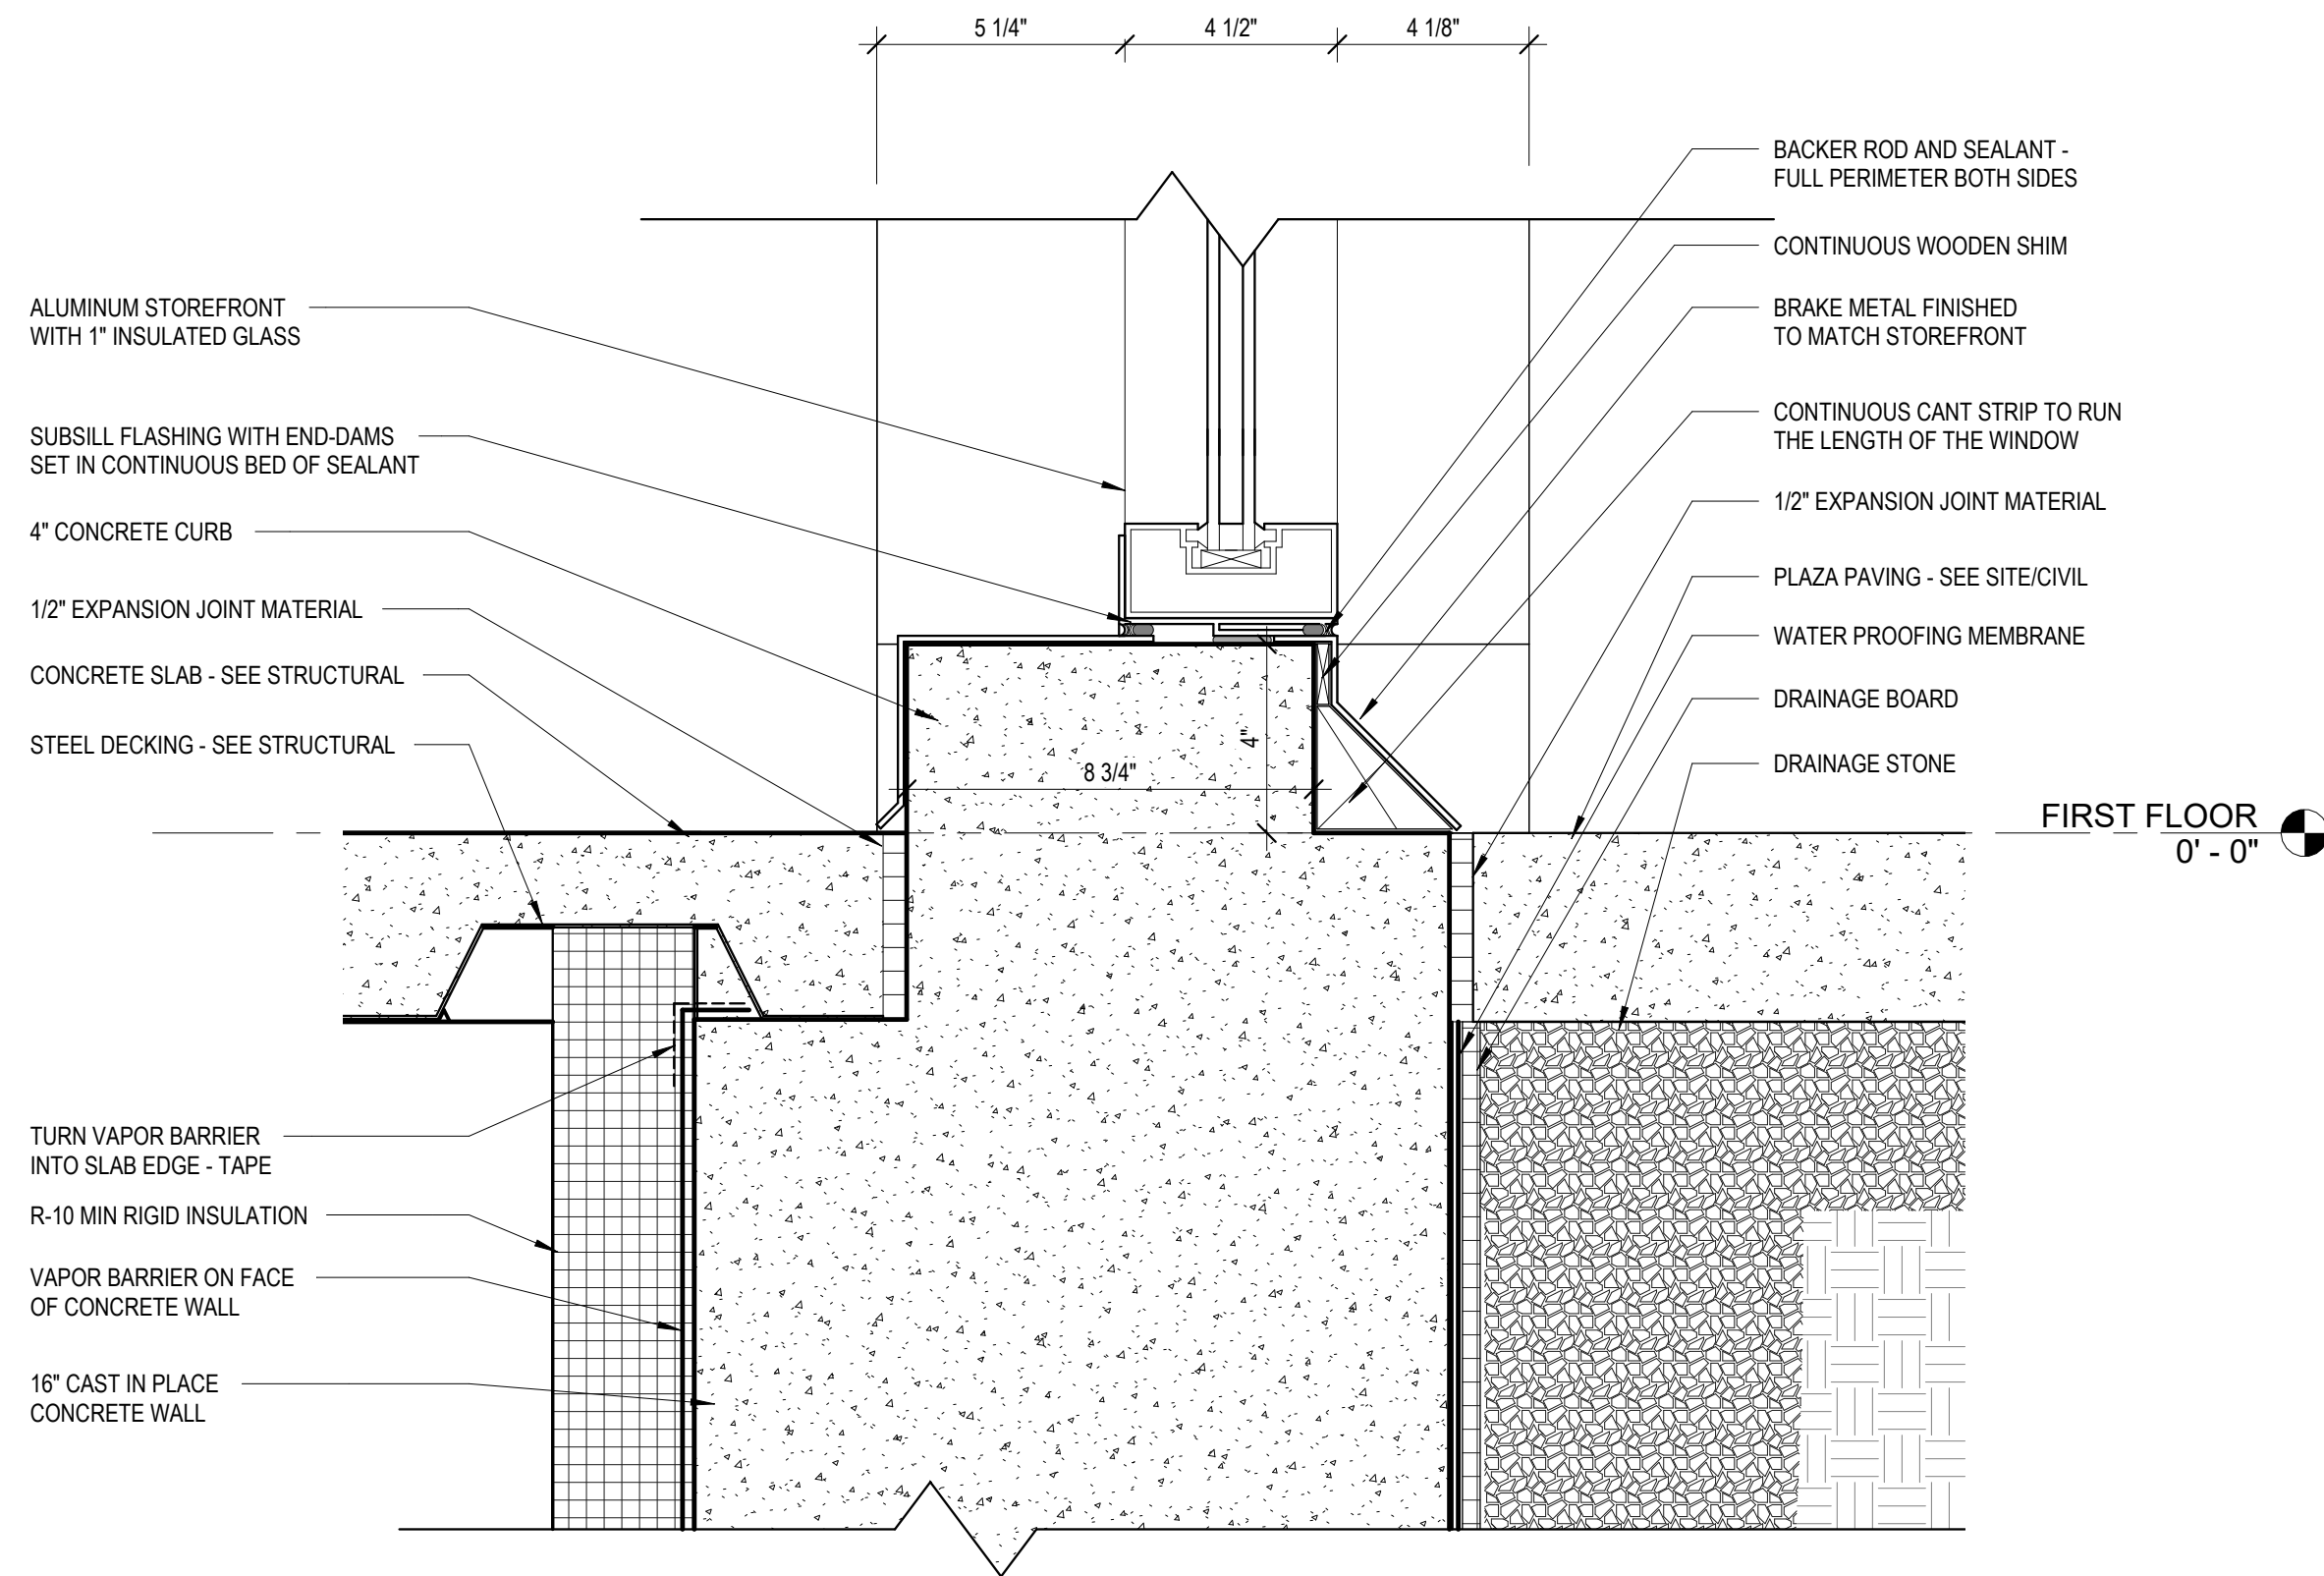

4 ENLARGED CURB DETAIL @ STOREFRONT AND CONCRETE
PC-A506 3" = 1'-0"

Susan Hatchell
Landscape Architecture, PLLC
711 W. North Street, Raleigh, NC 27603
p: 919-838-9600 f: 919-838-9700




AIR BARRIER
DETAILS










LAKE MYRA COUNTY PARK
Wake County, NC

REVISIONS

Date: 07/27/26

PC-A506

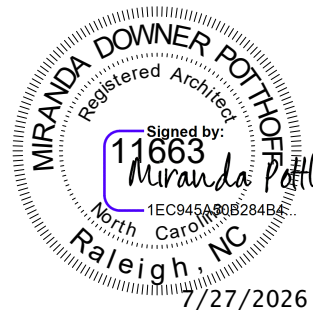

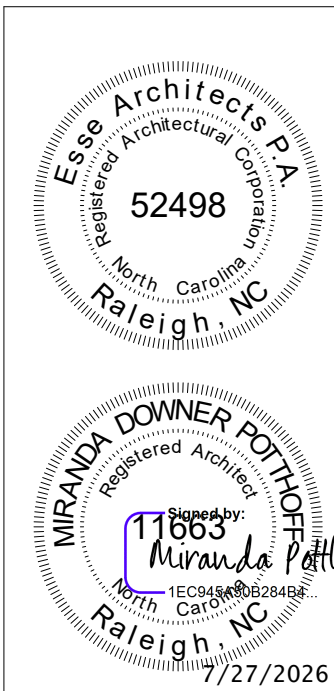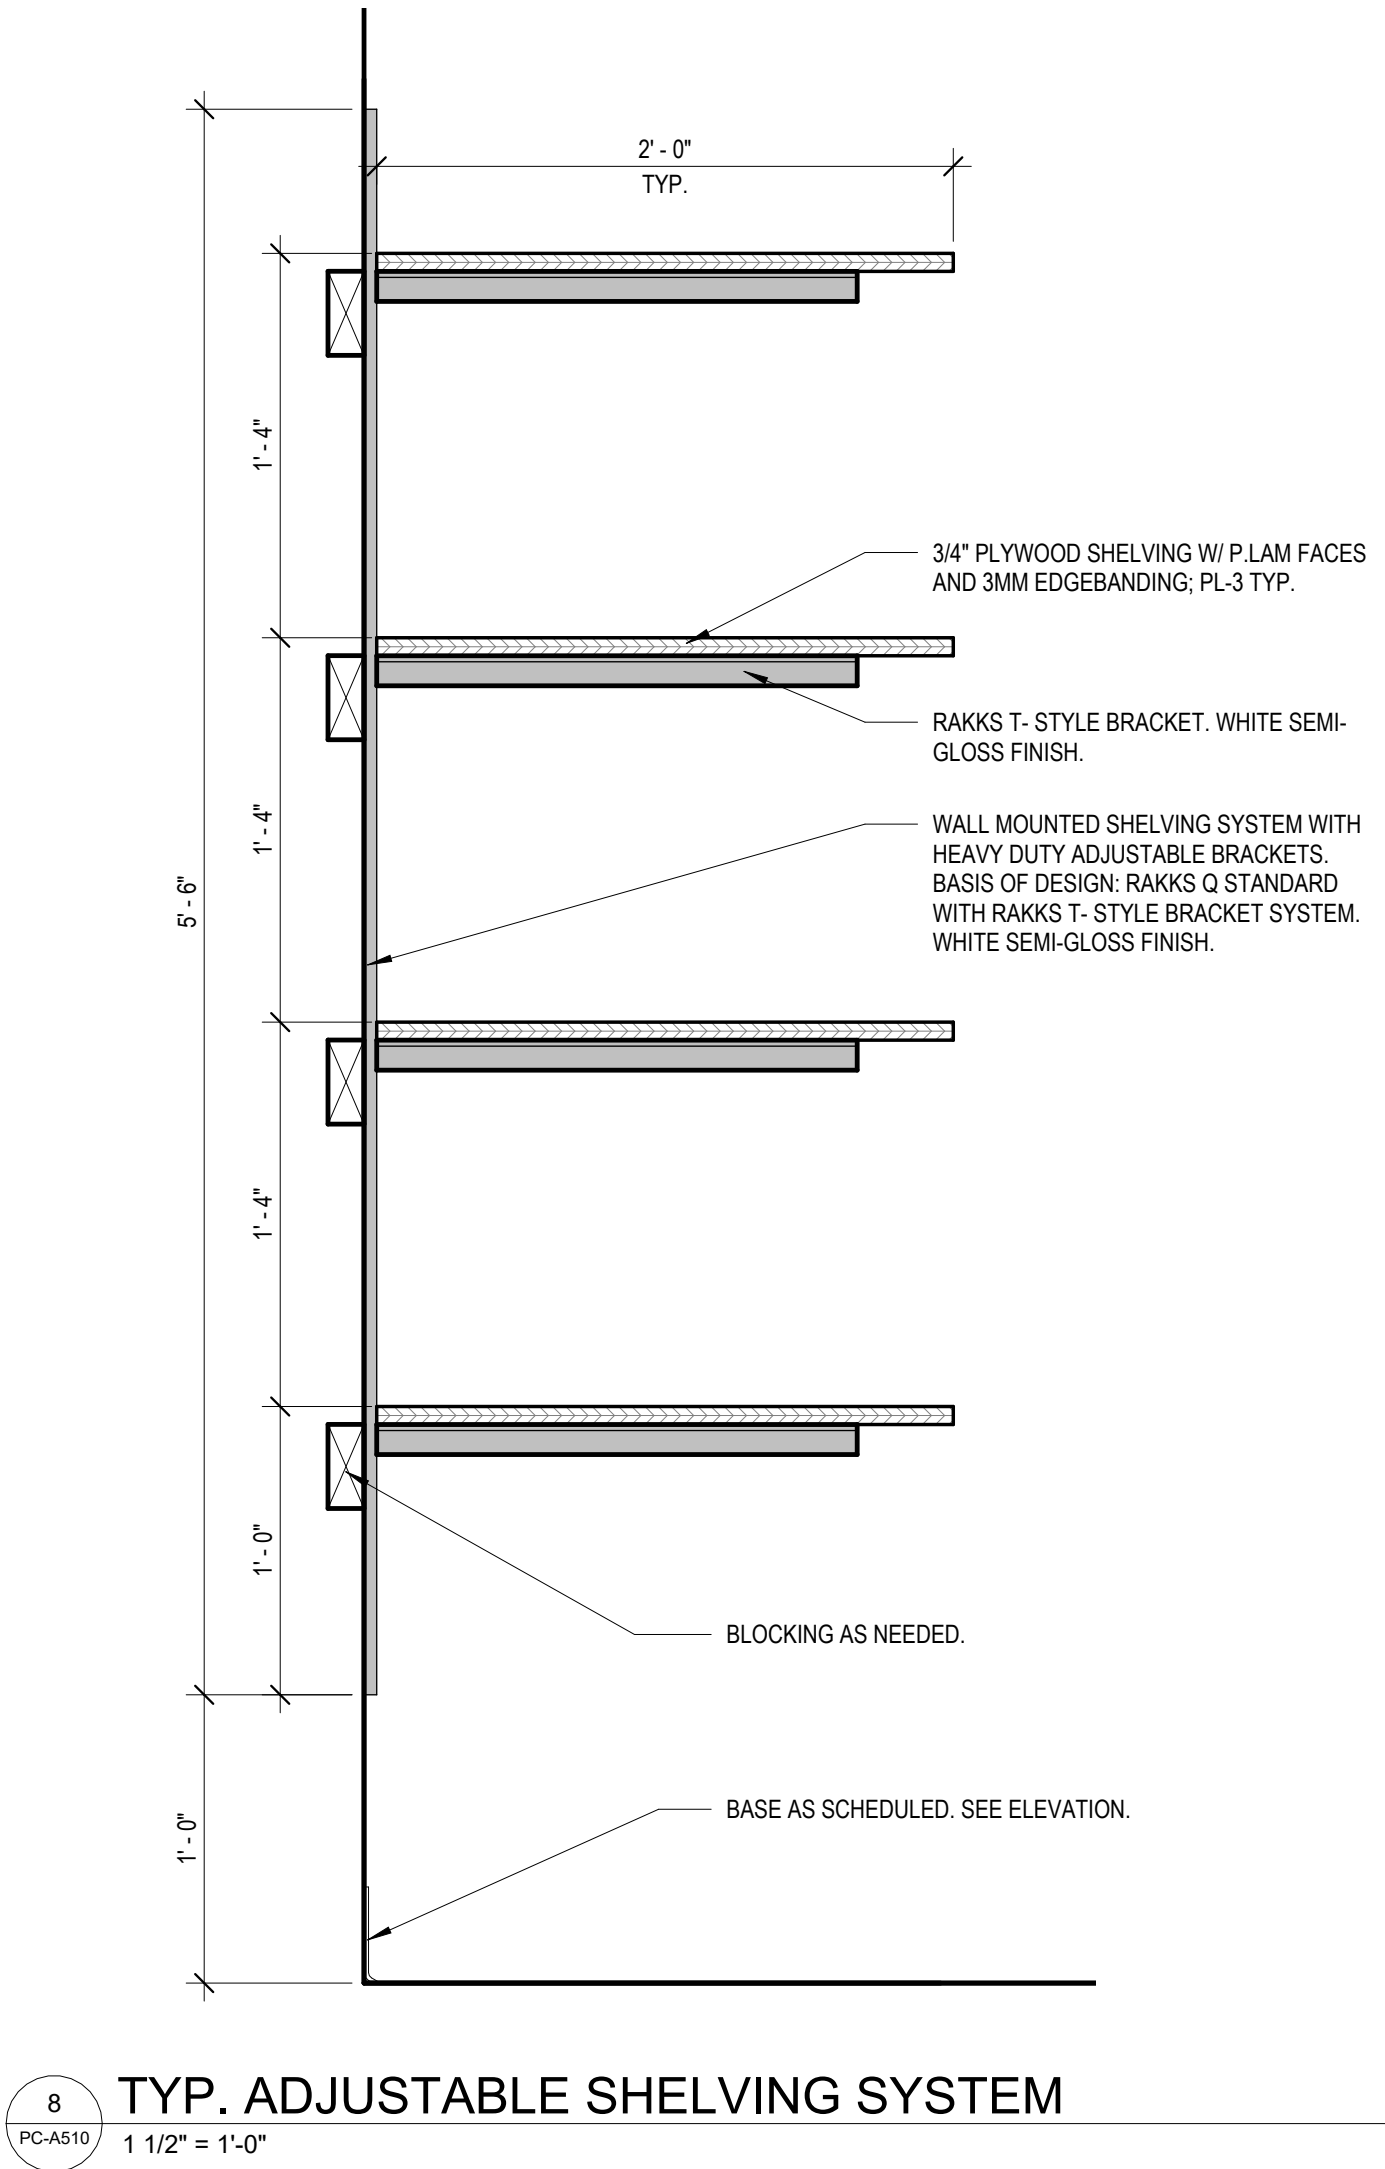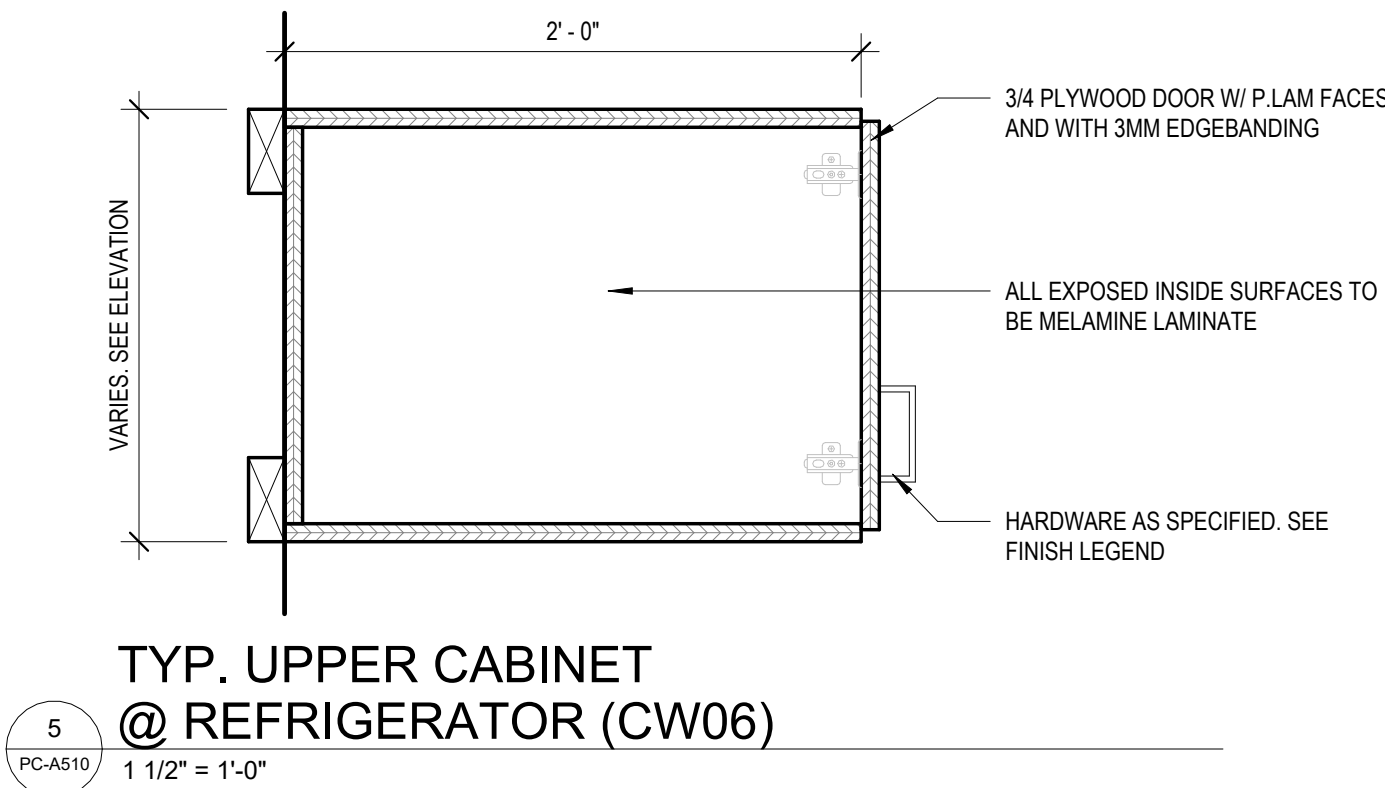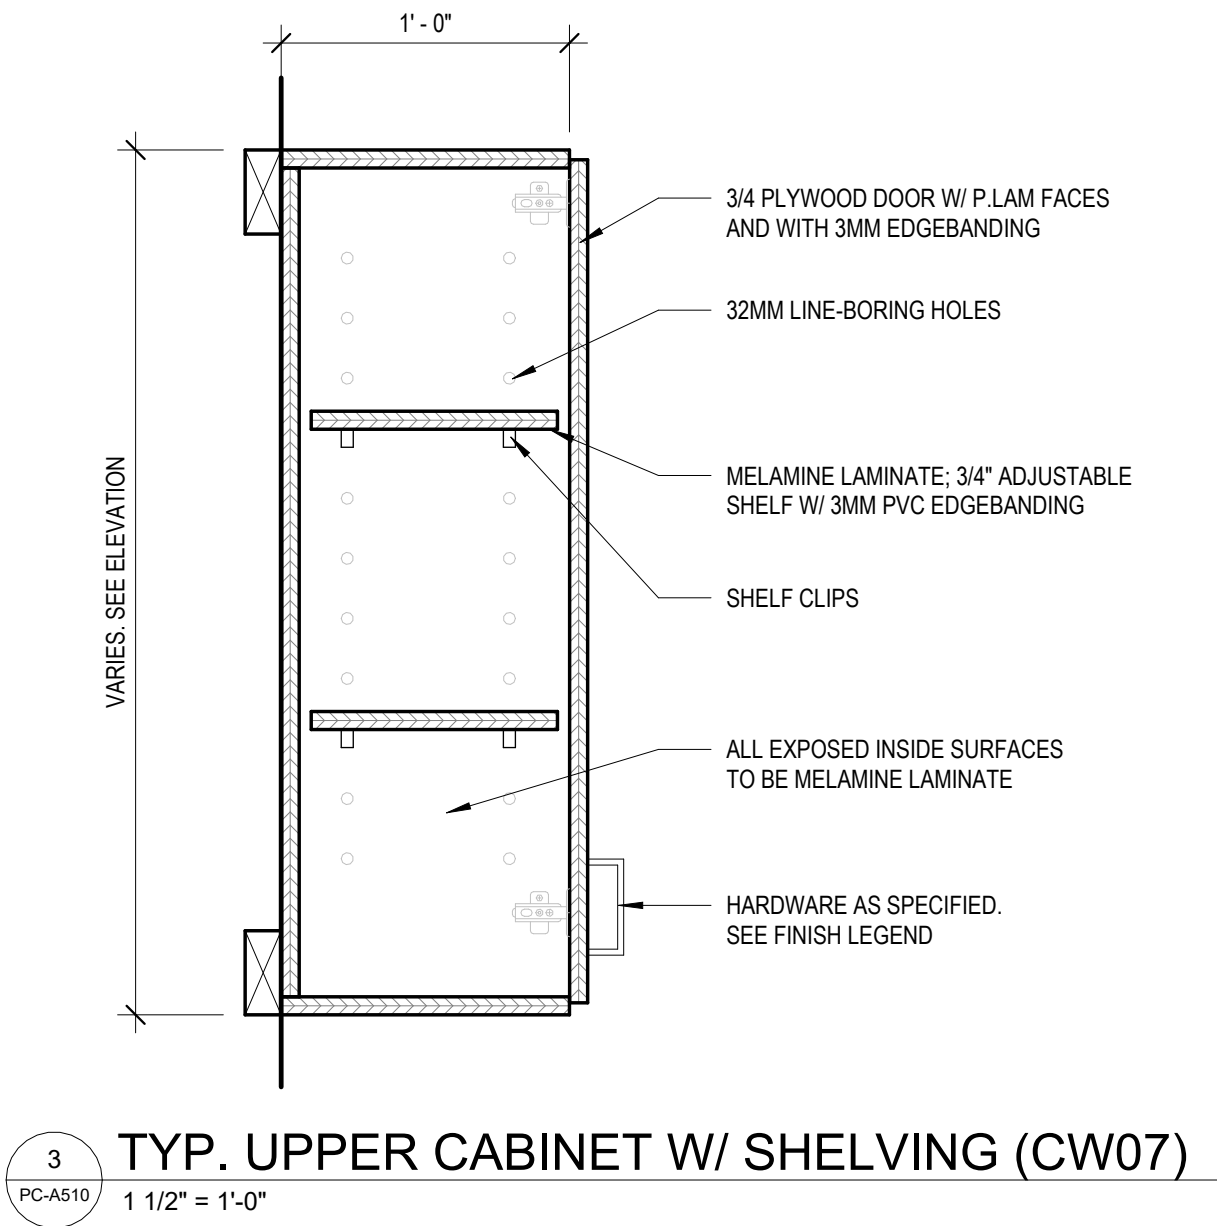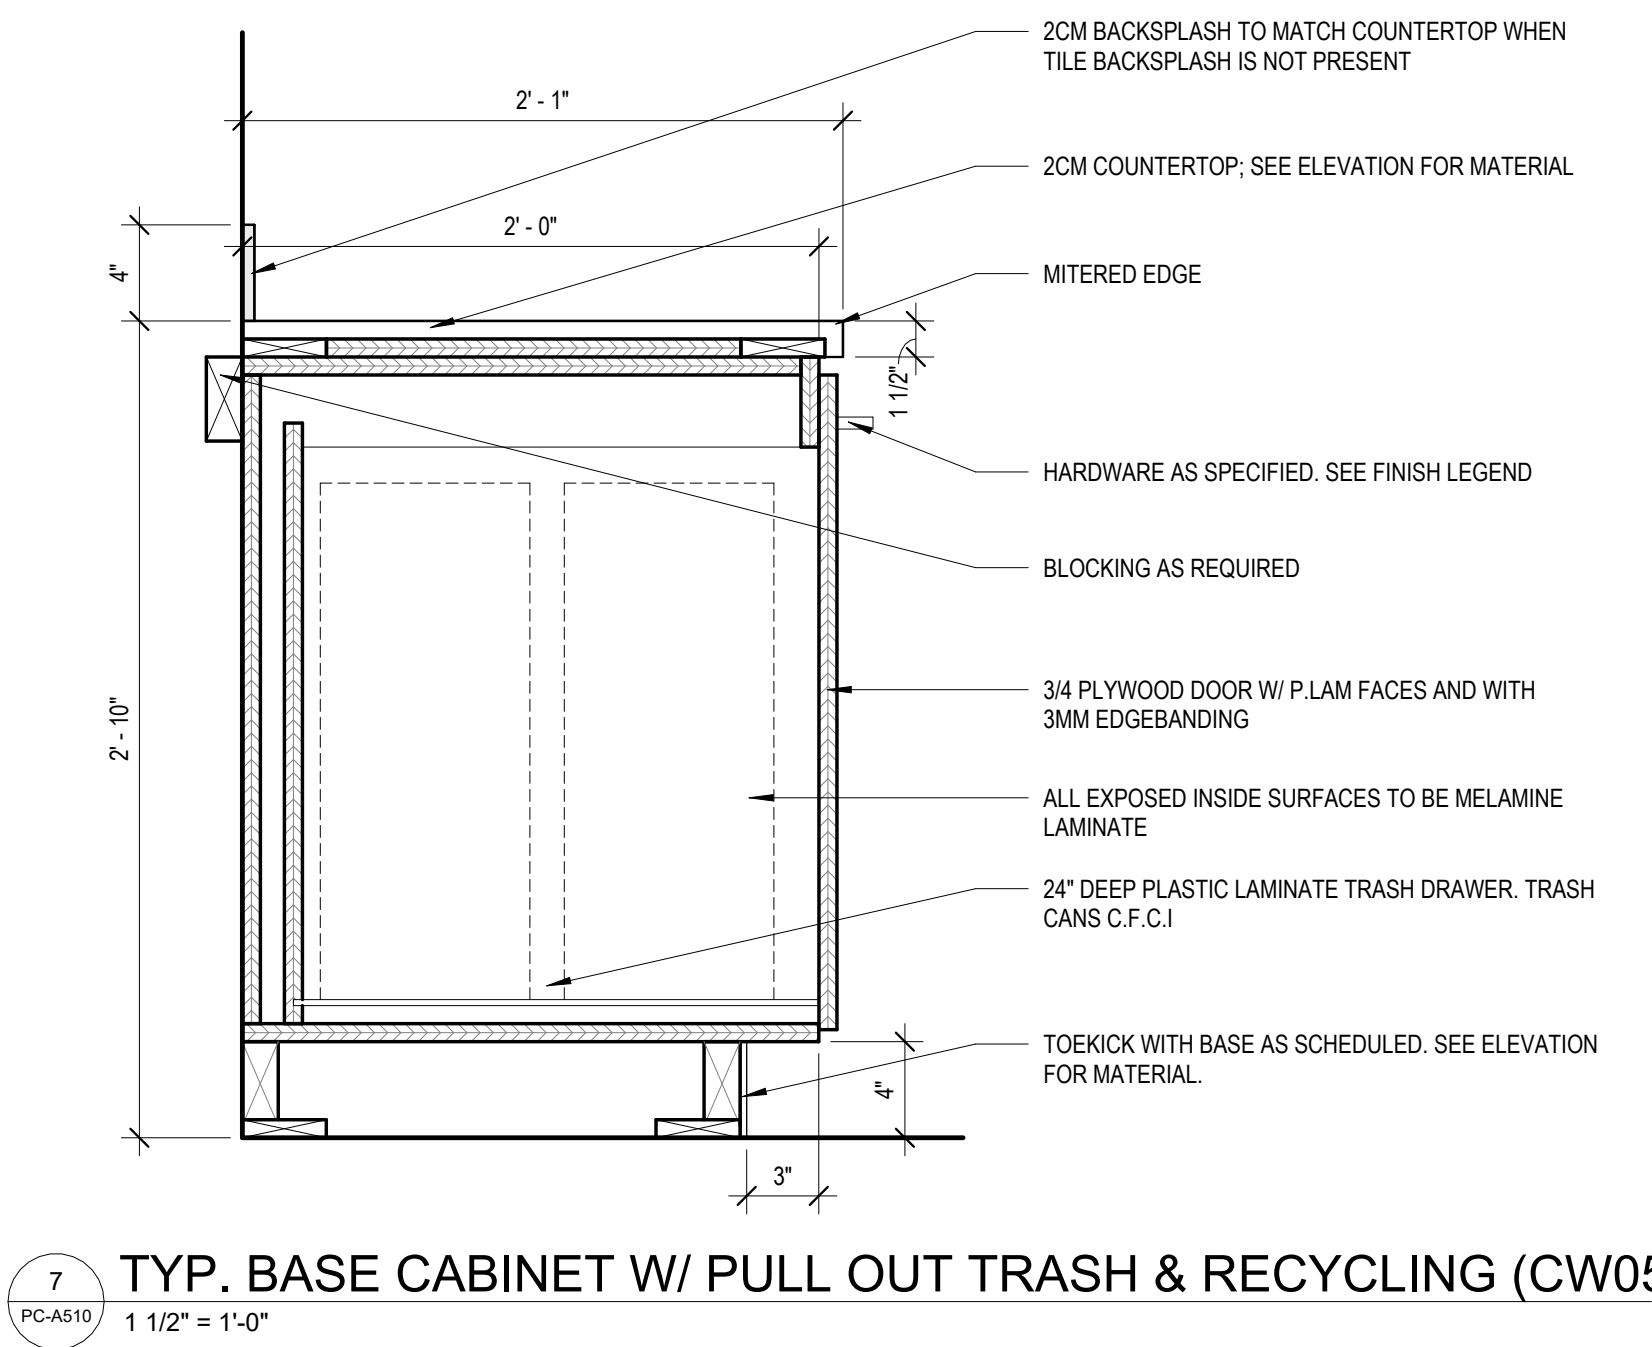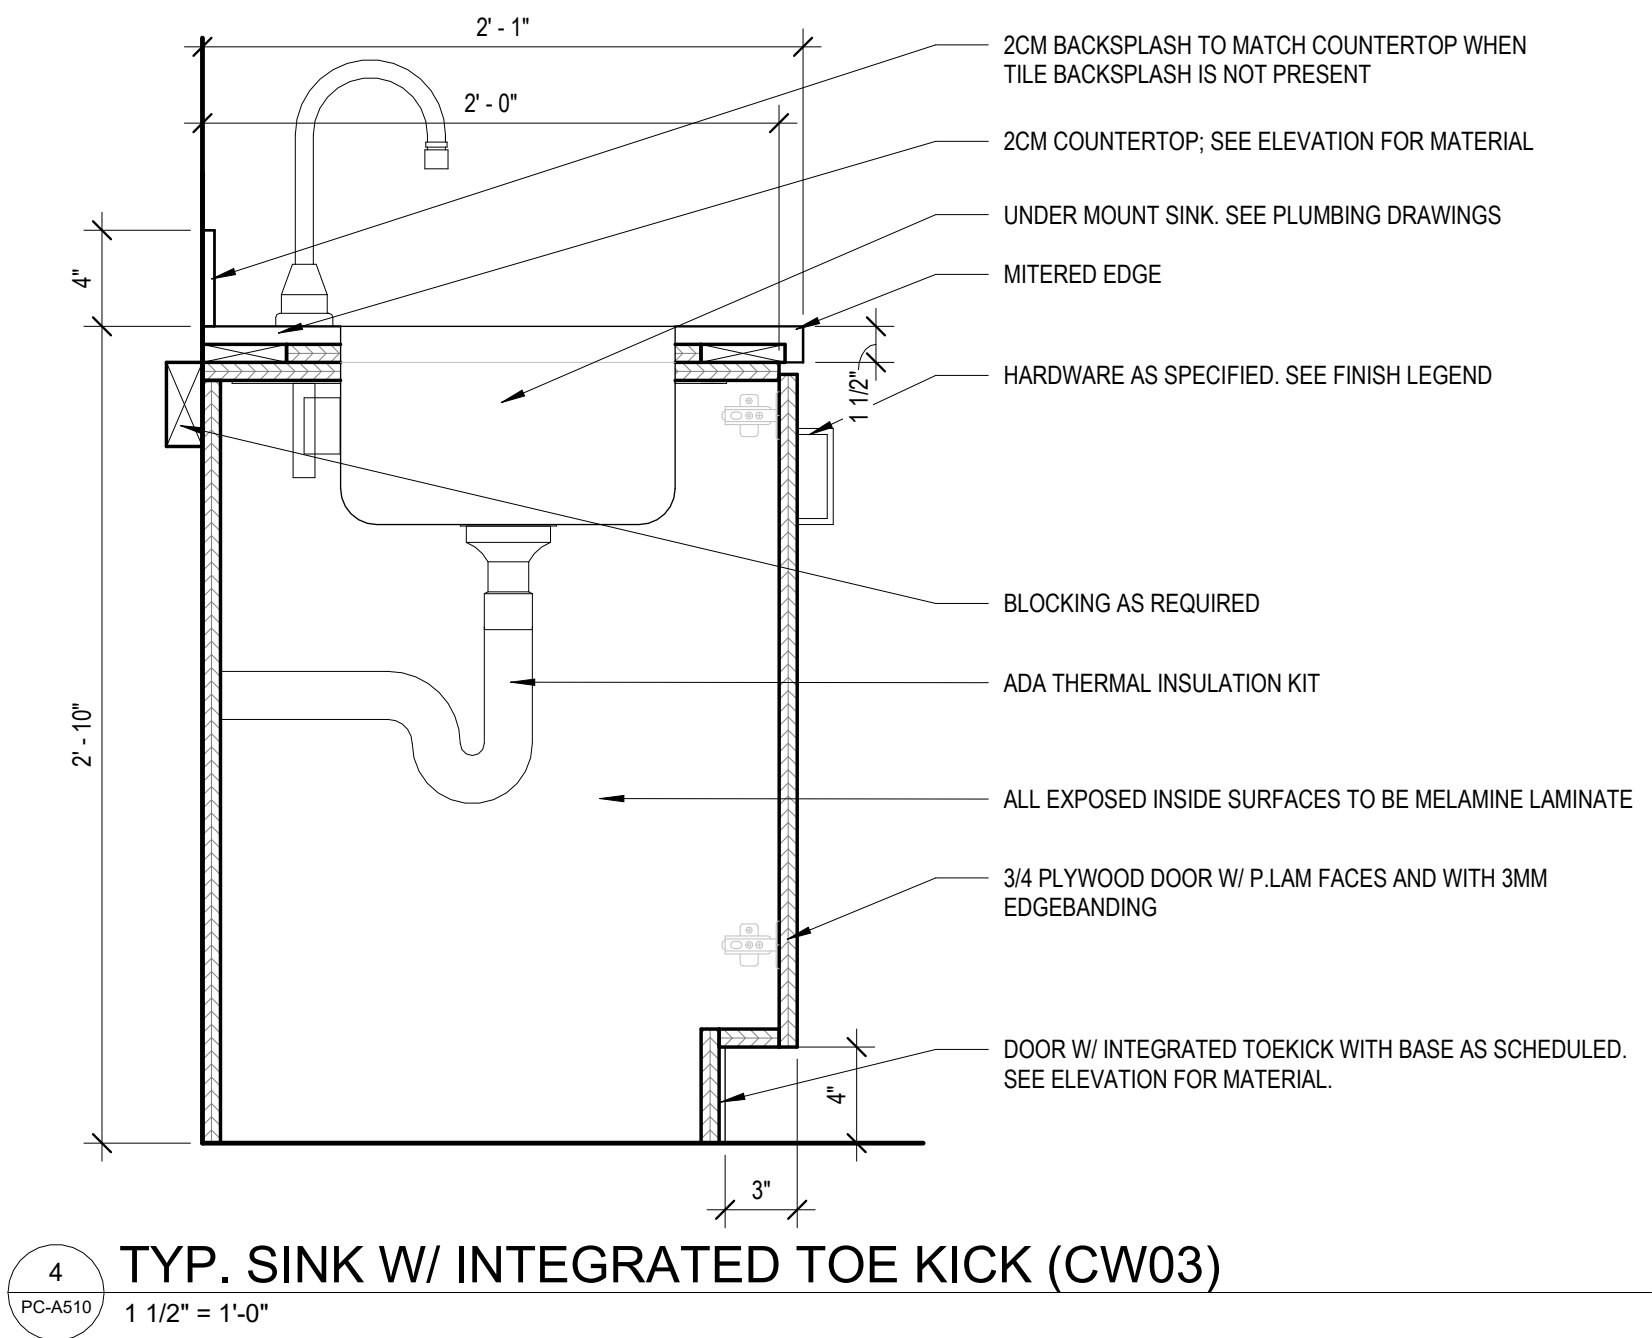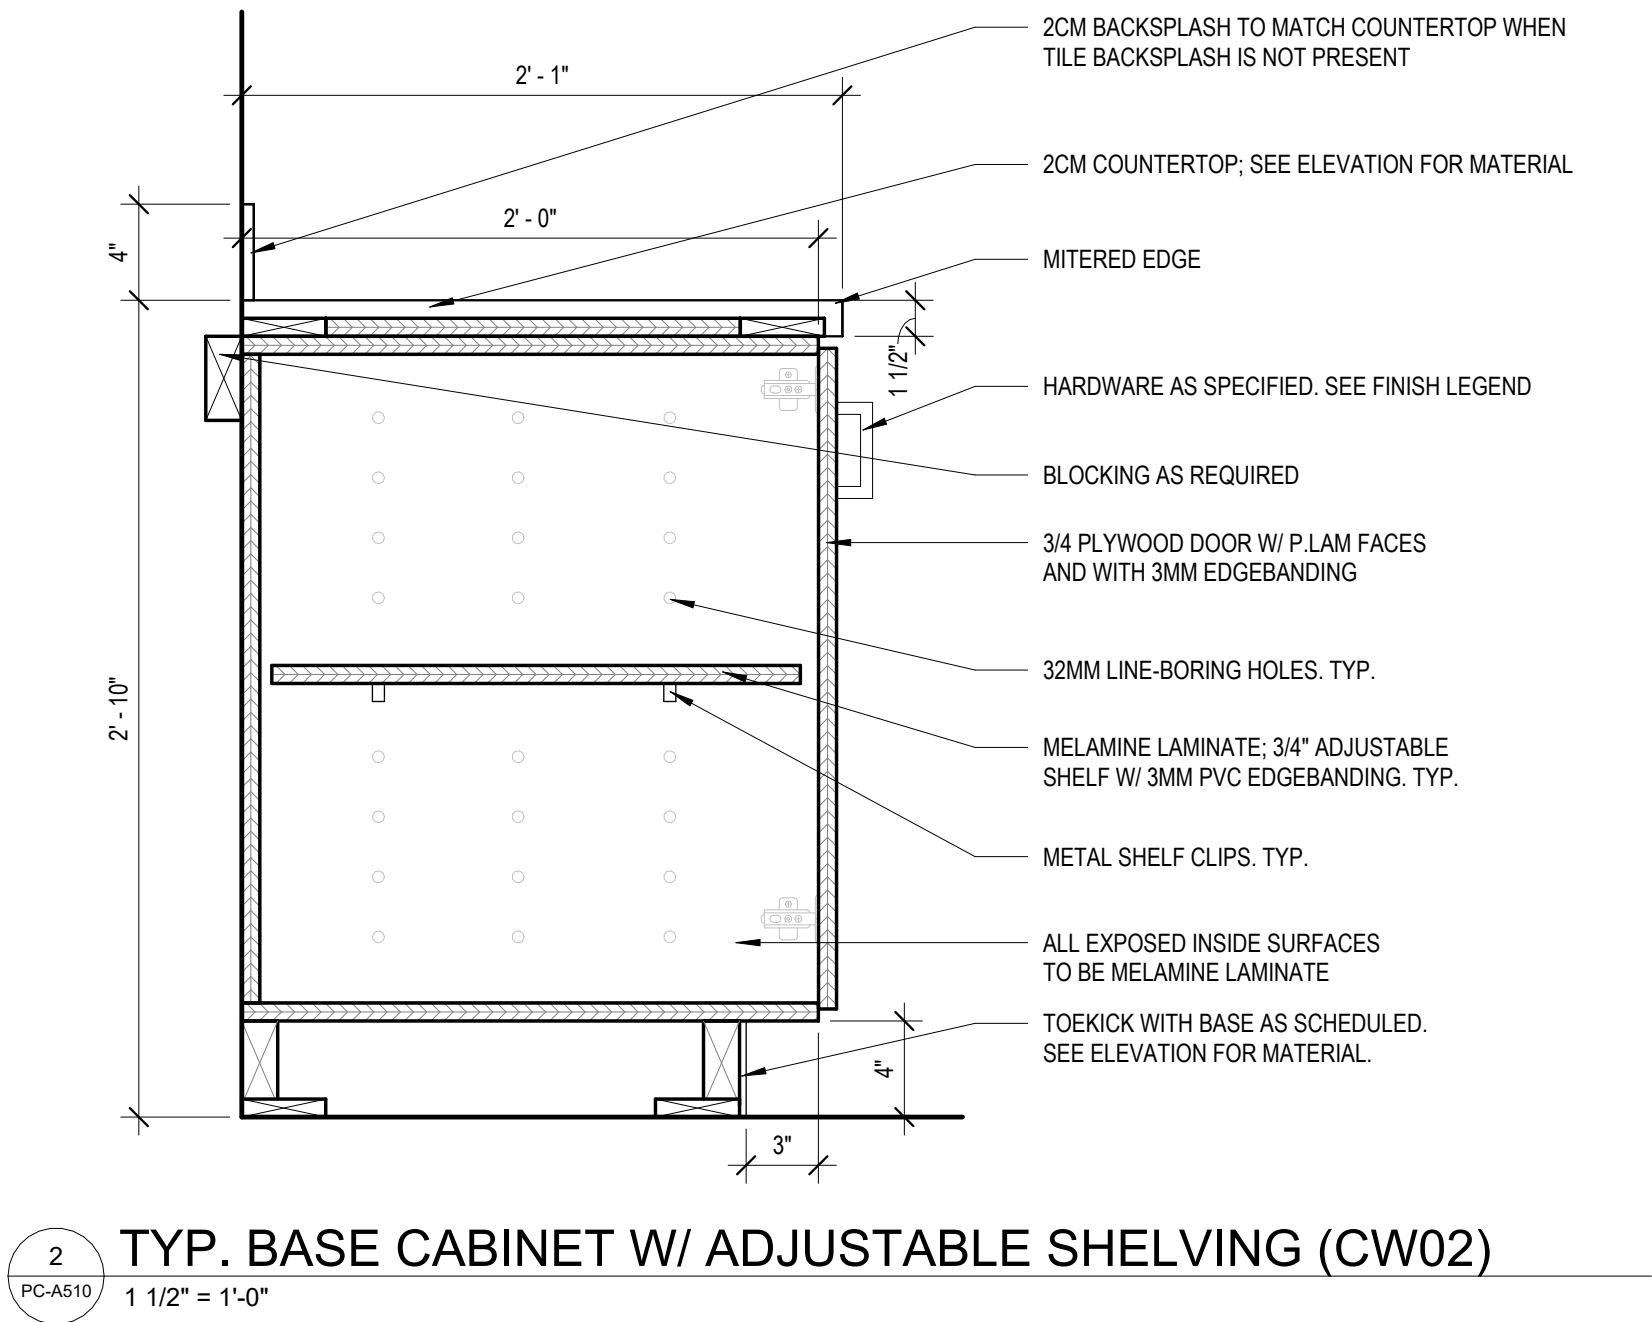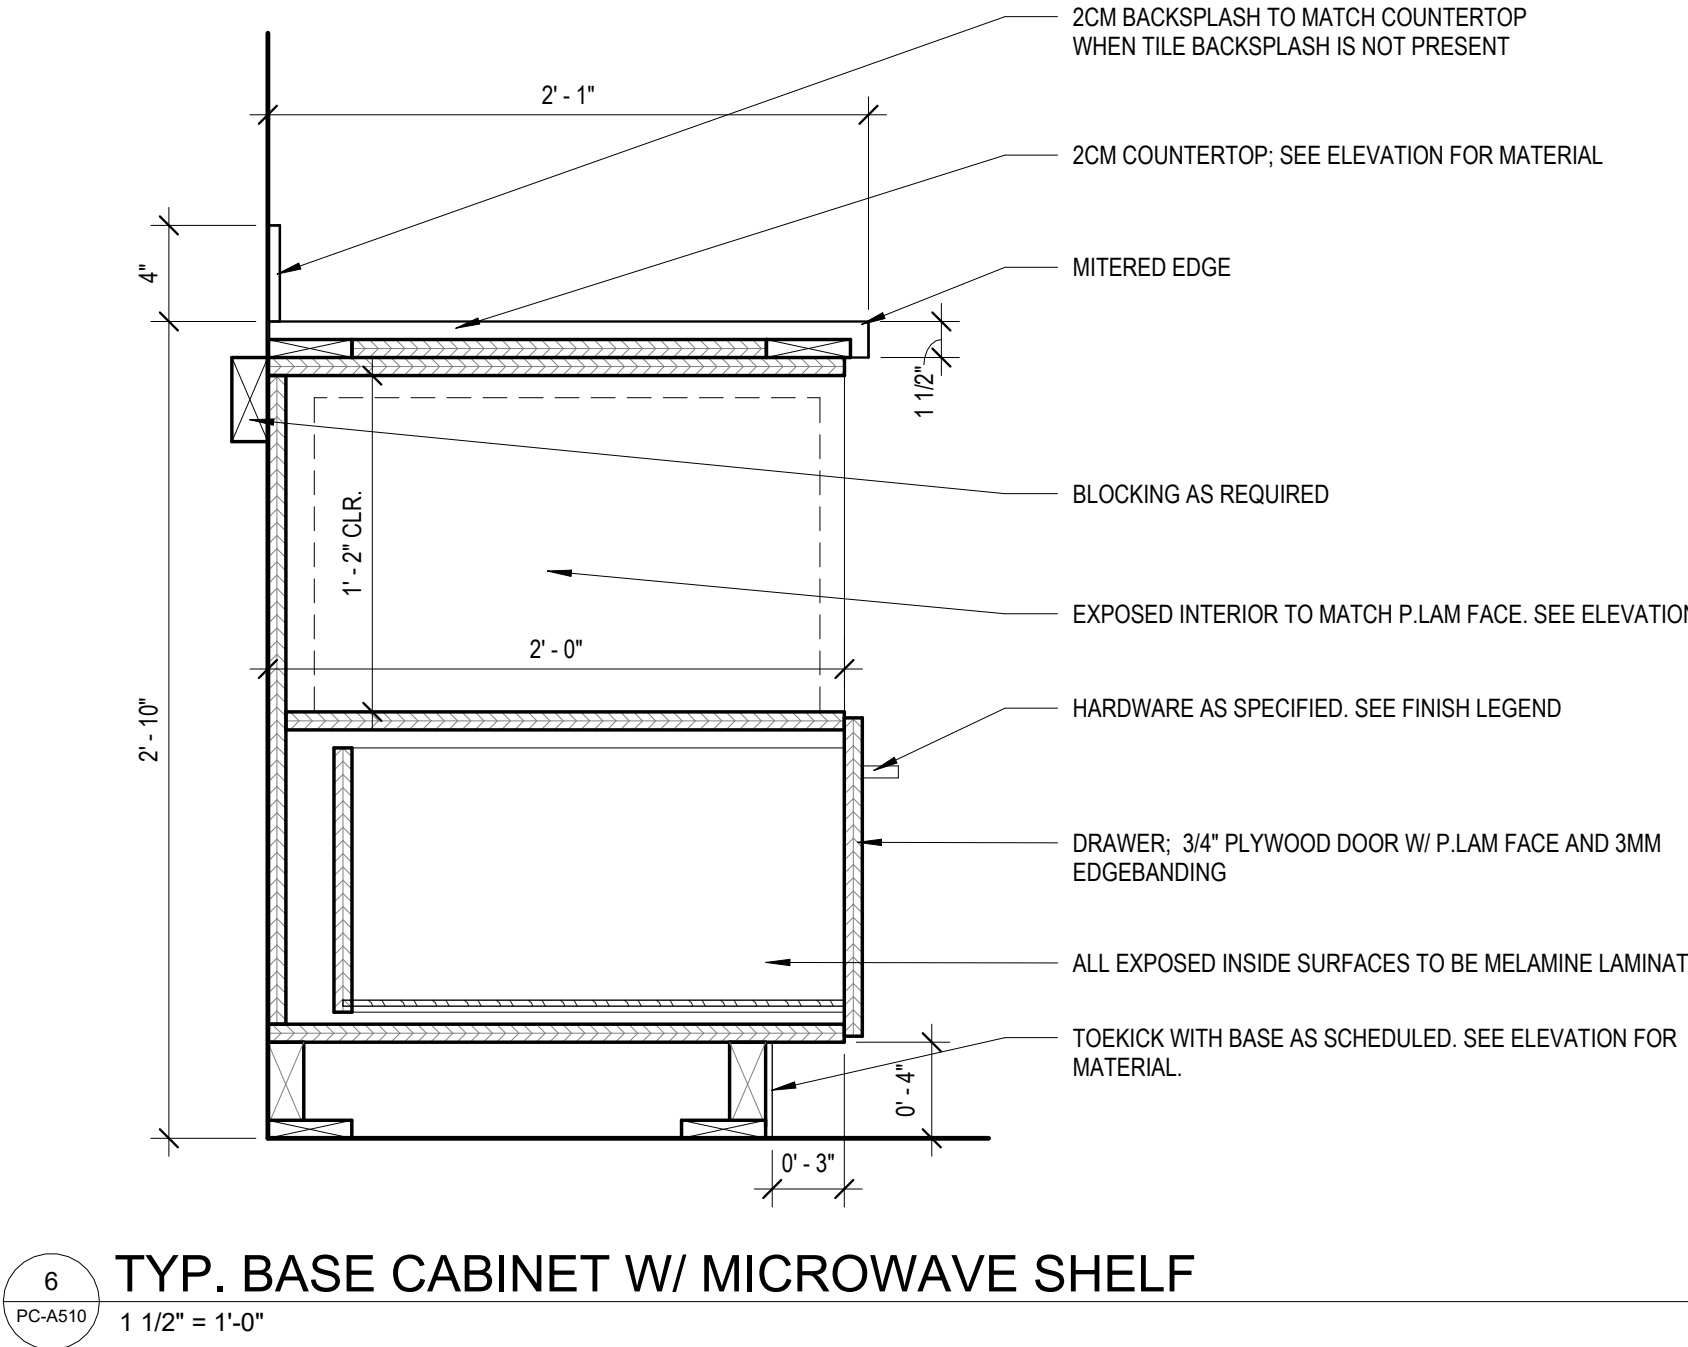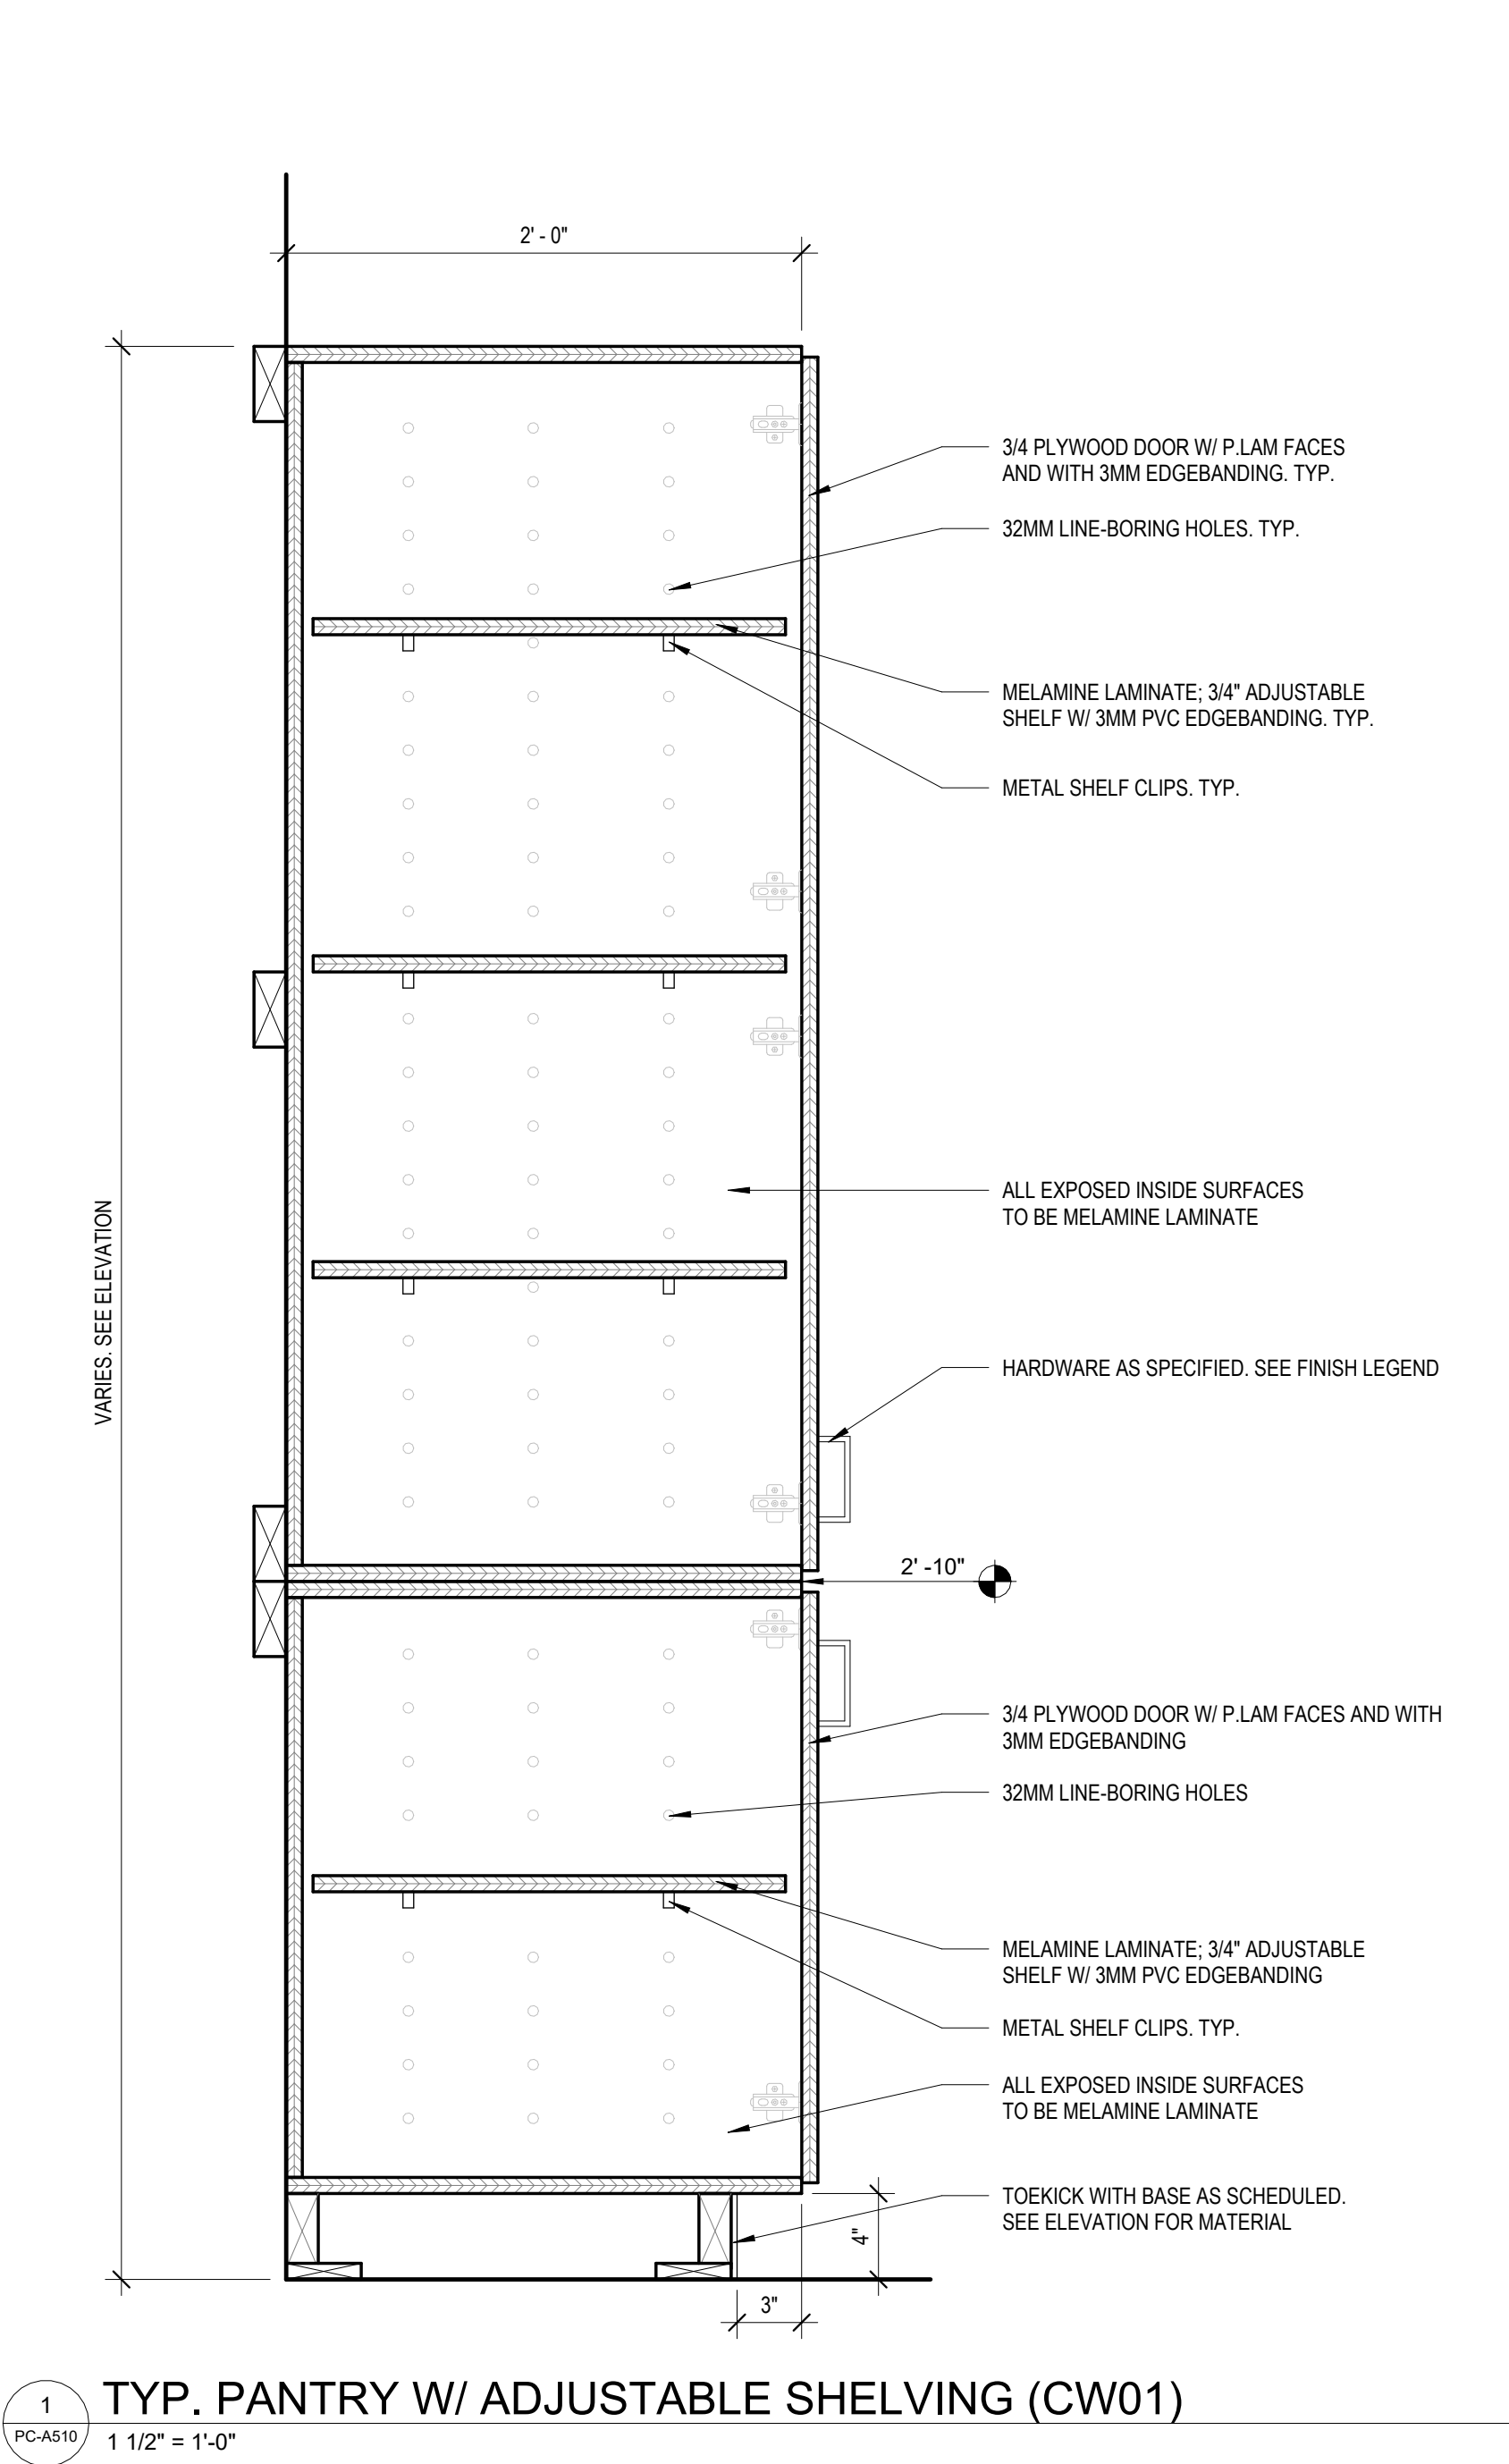

REVISIONS	


Date: 07/27/26
PC-A510

Susan Hatchell
Landscape Architecture, PLLC
711 W. North Street, Raleigh, NC 27603
p: 919-838-9600 f: 919-838-9700




MILLWORK DETAILS

LAKE MYRA COUNTY PARK
Wake County, NC

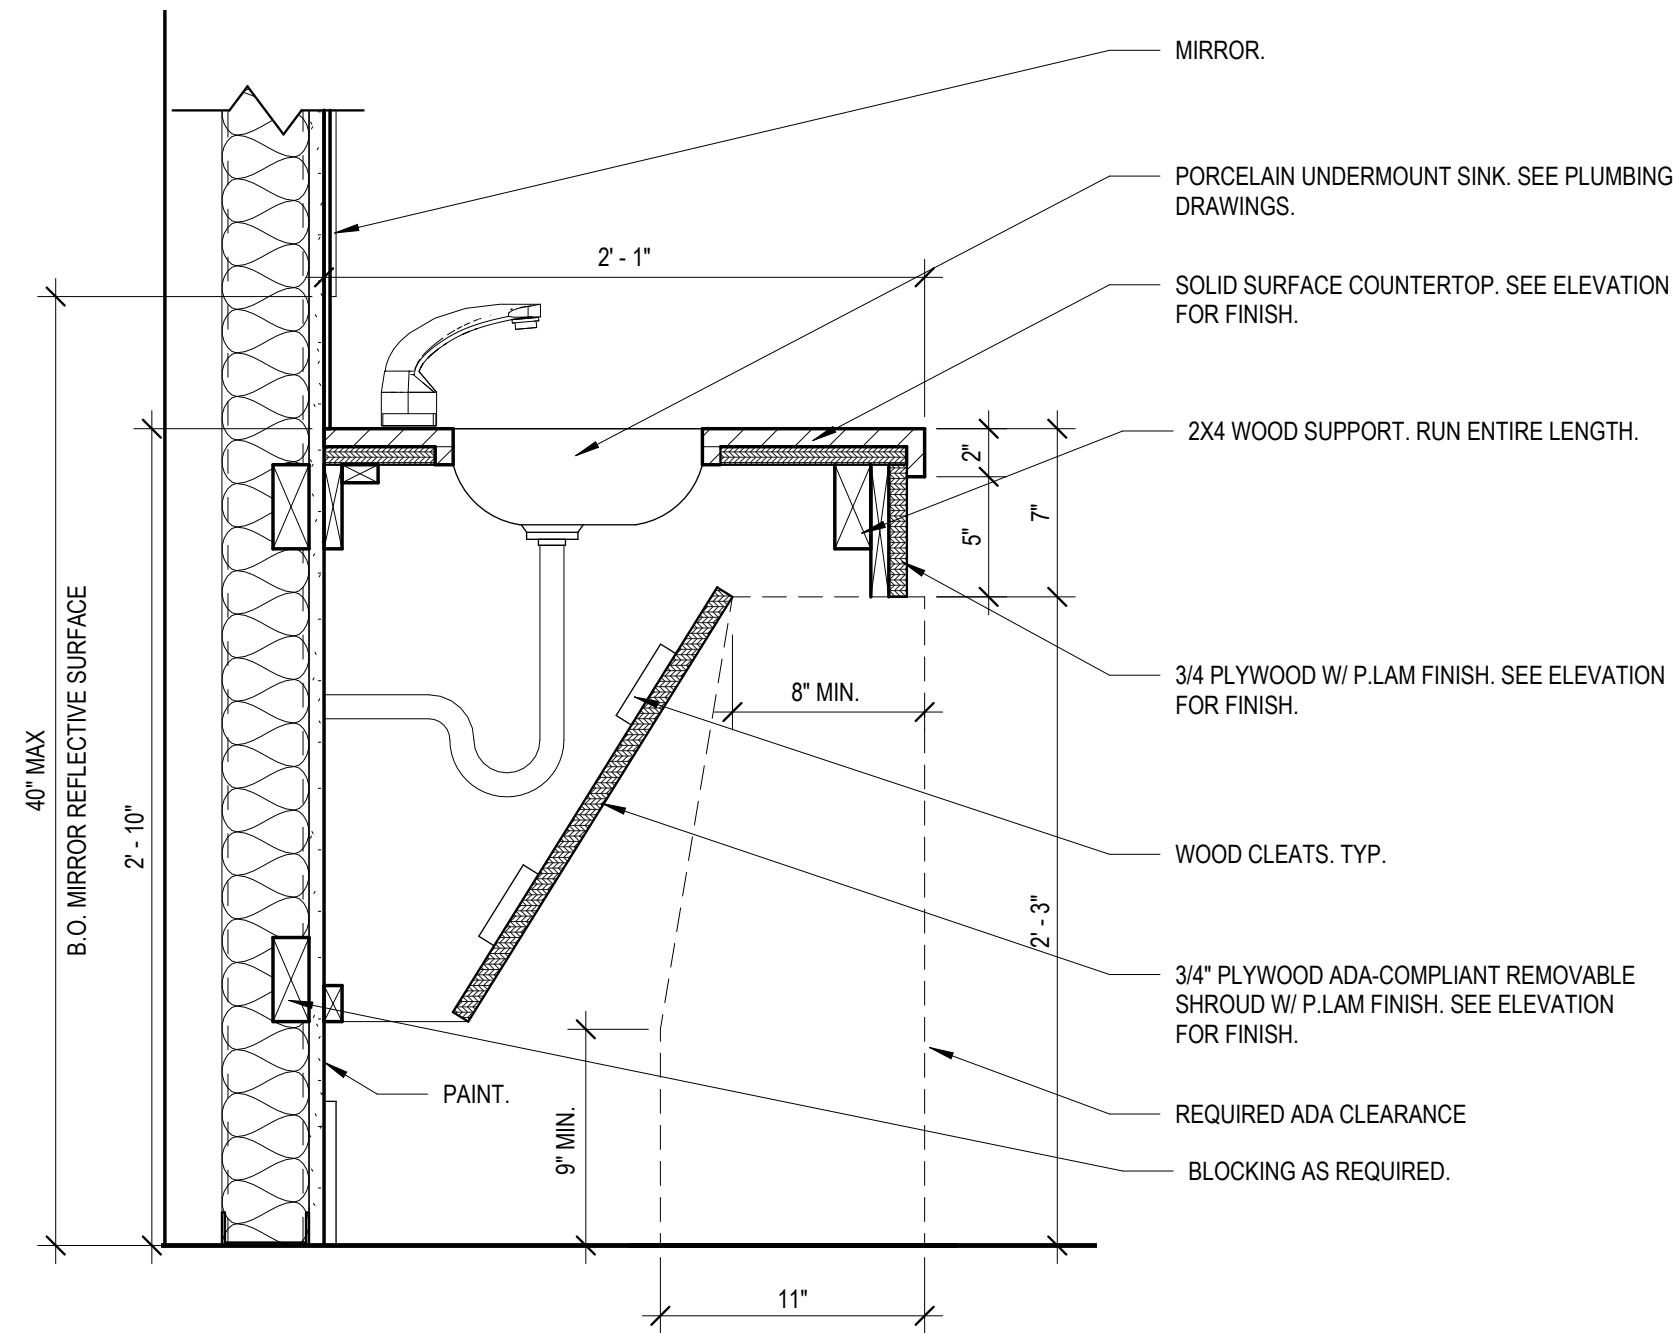

1 TYP. RESTROOM LAVATORY SECTION @ SINK
PC-A511 1 1/2" = 1'-0"

2 TYP. WELLNESS ROOM ADA SINK
PC-A511 1 1/2" = 1'-0"

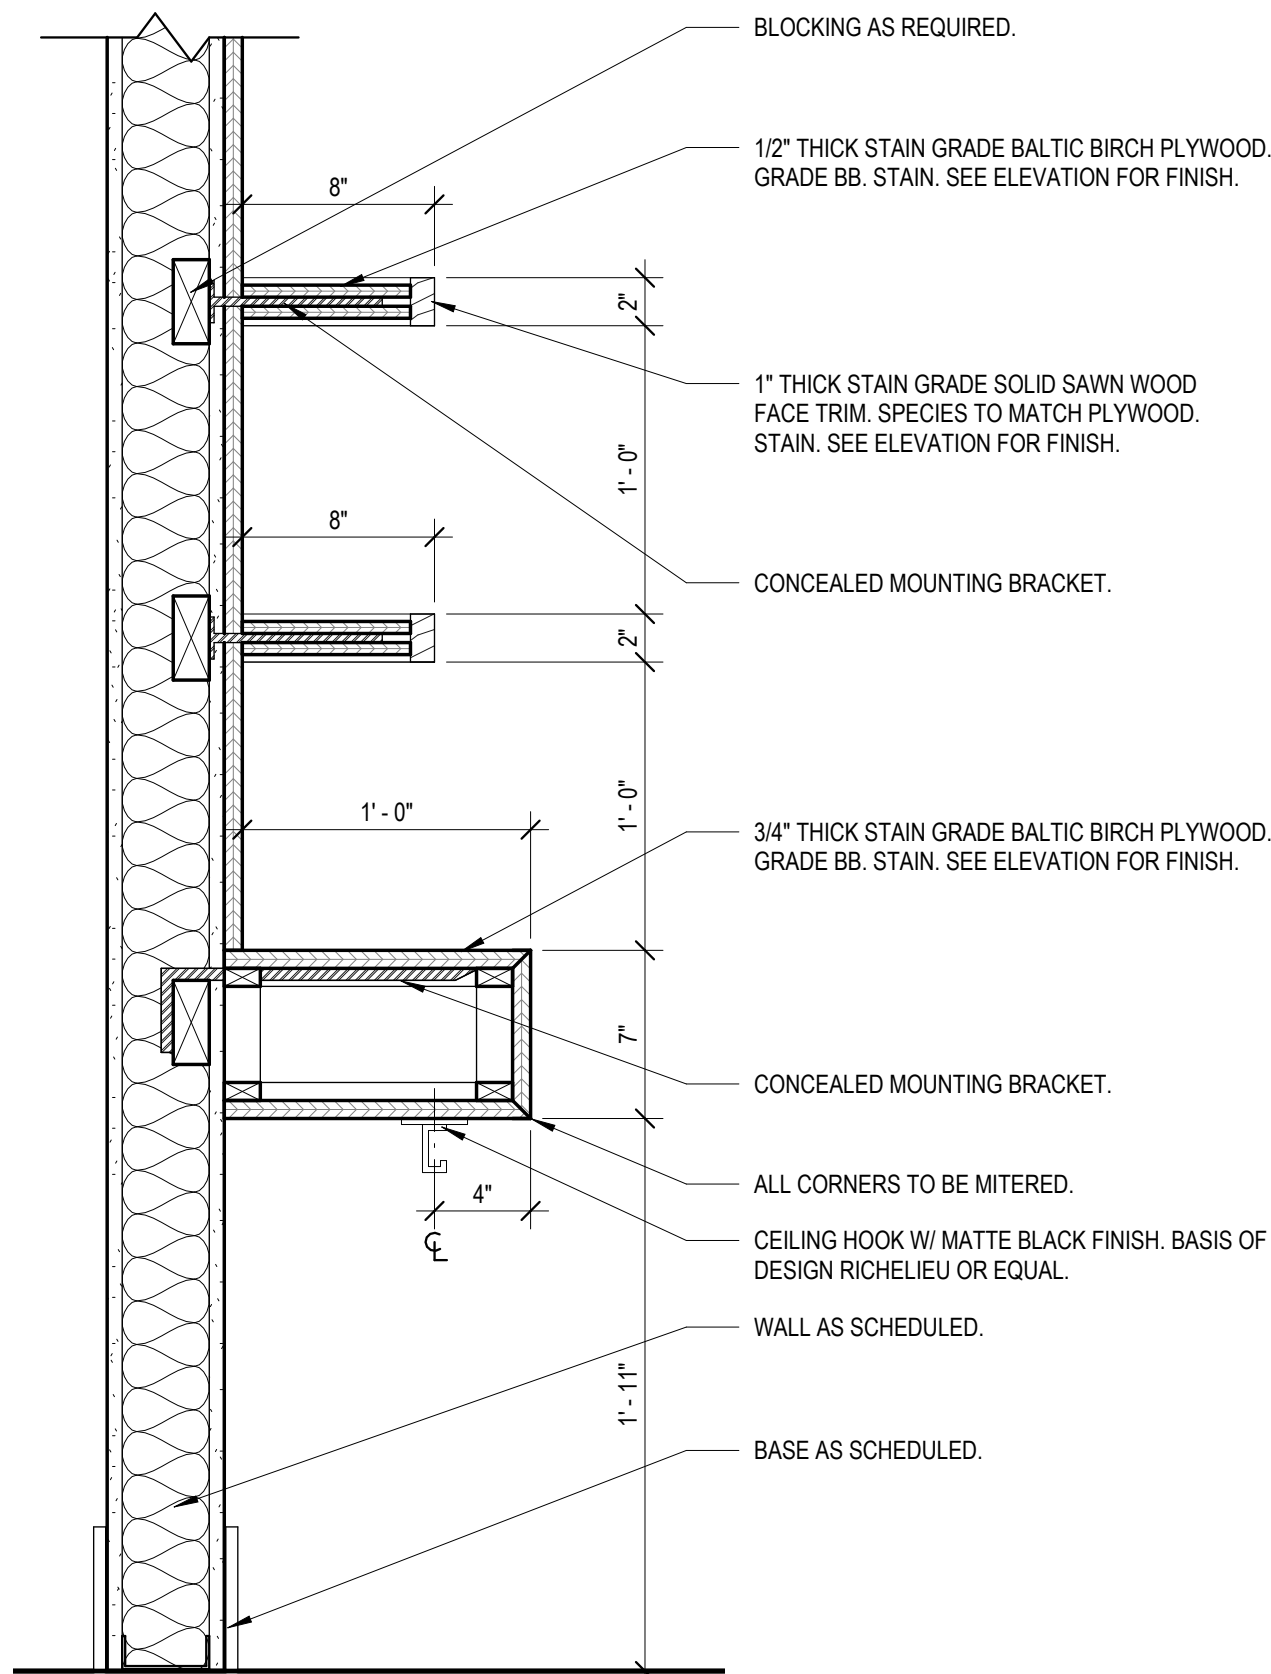

3
PC-A511


DETAIL - WOOD WALL PANELING

1 1/2" = 1'-0"

4
PC-A511

DETAIL - WELCOME DESK W/ INTEGRATED SHELVING


1 1/2" = 1'-0"

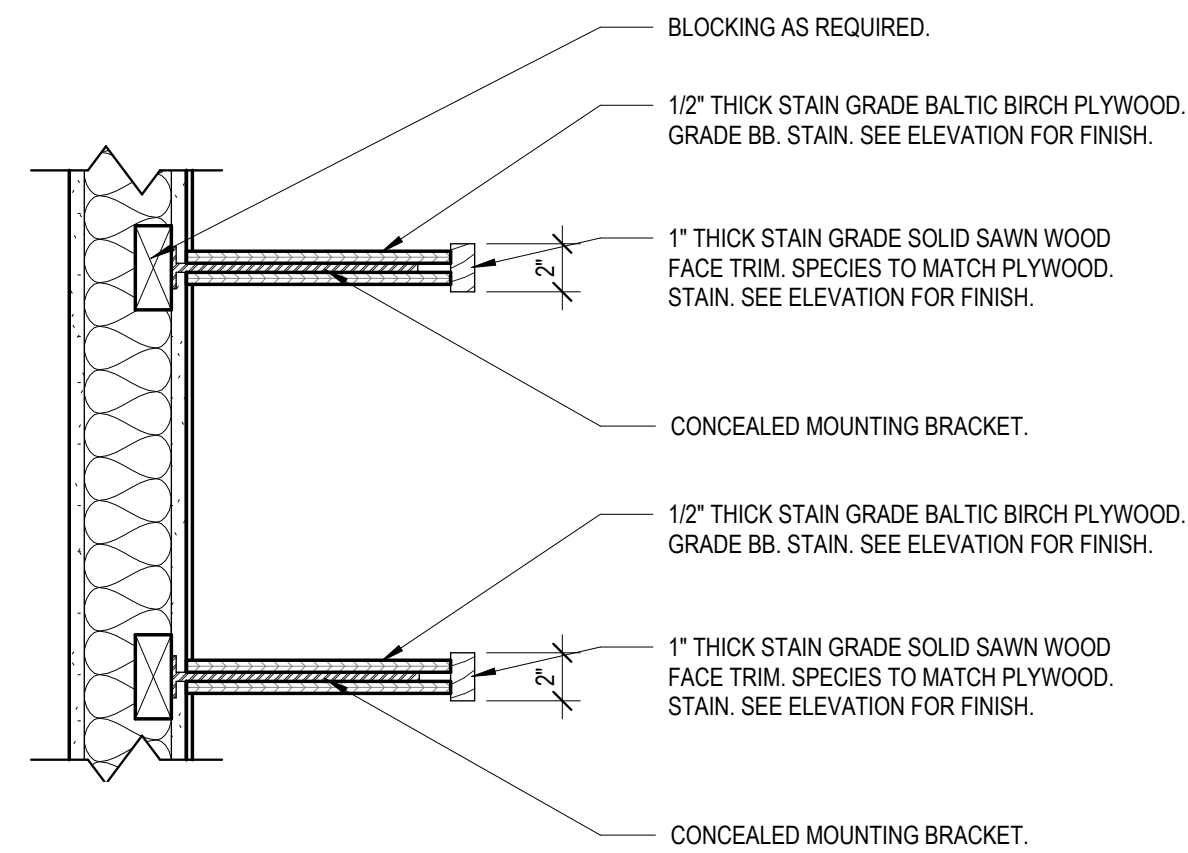

5
PC-A511

DETAIL - FLOATING SHELVING


1 1/2" = 1'-0"

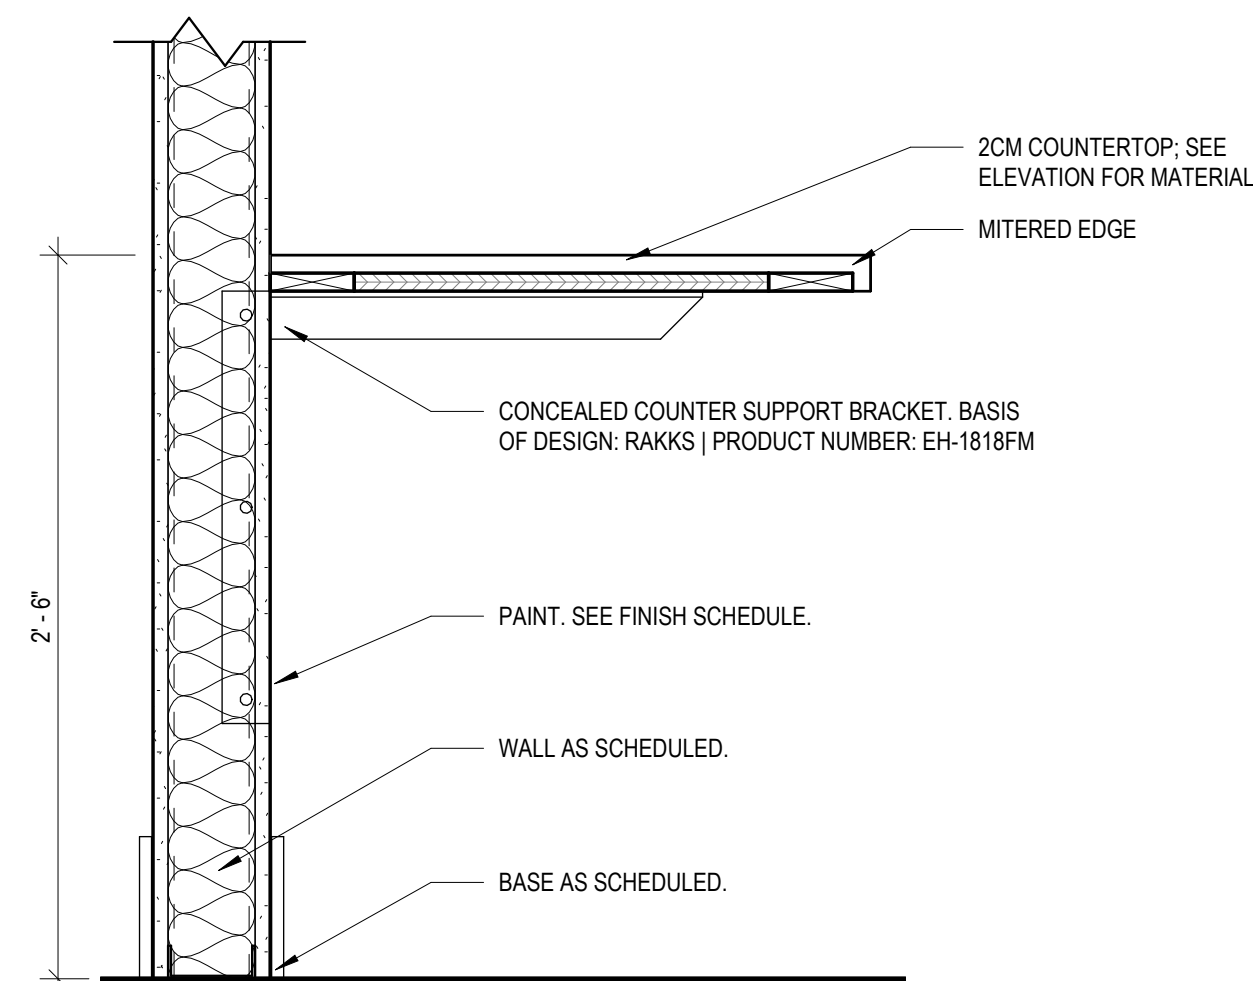


6
PC-A511

DETAIL - FLOATING WOOD COUNTERTOP


1 1/2" = 1'-0"

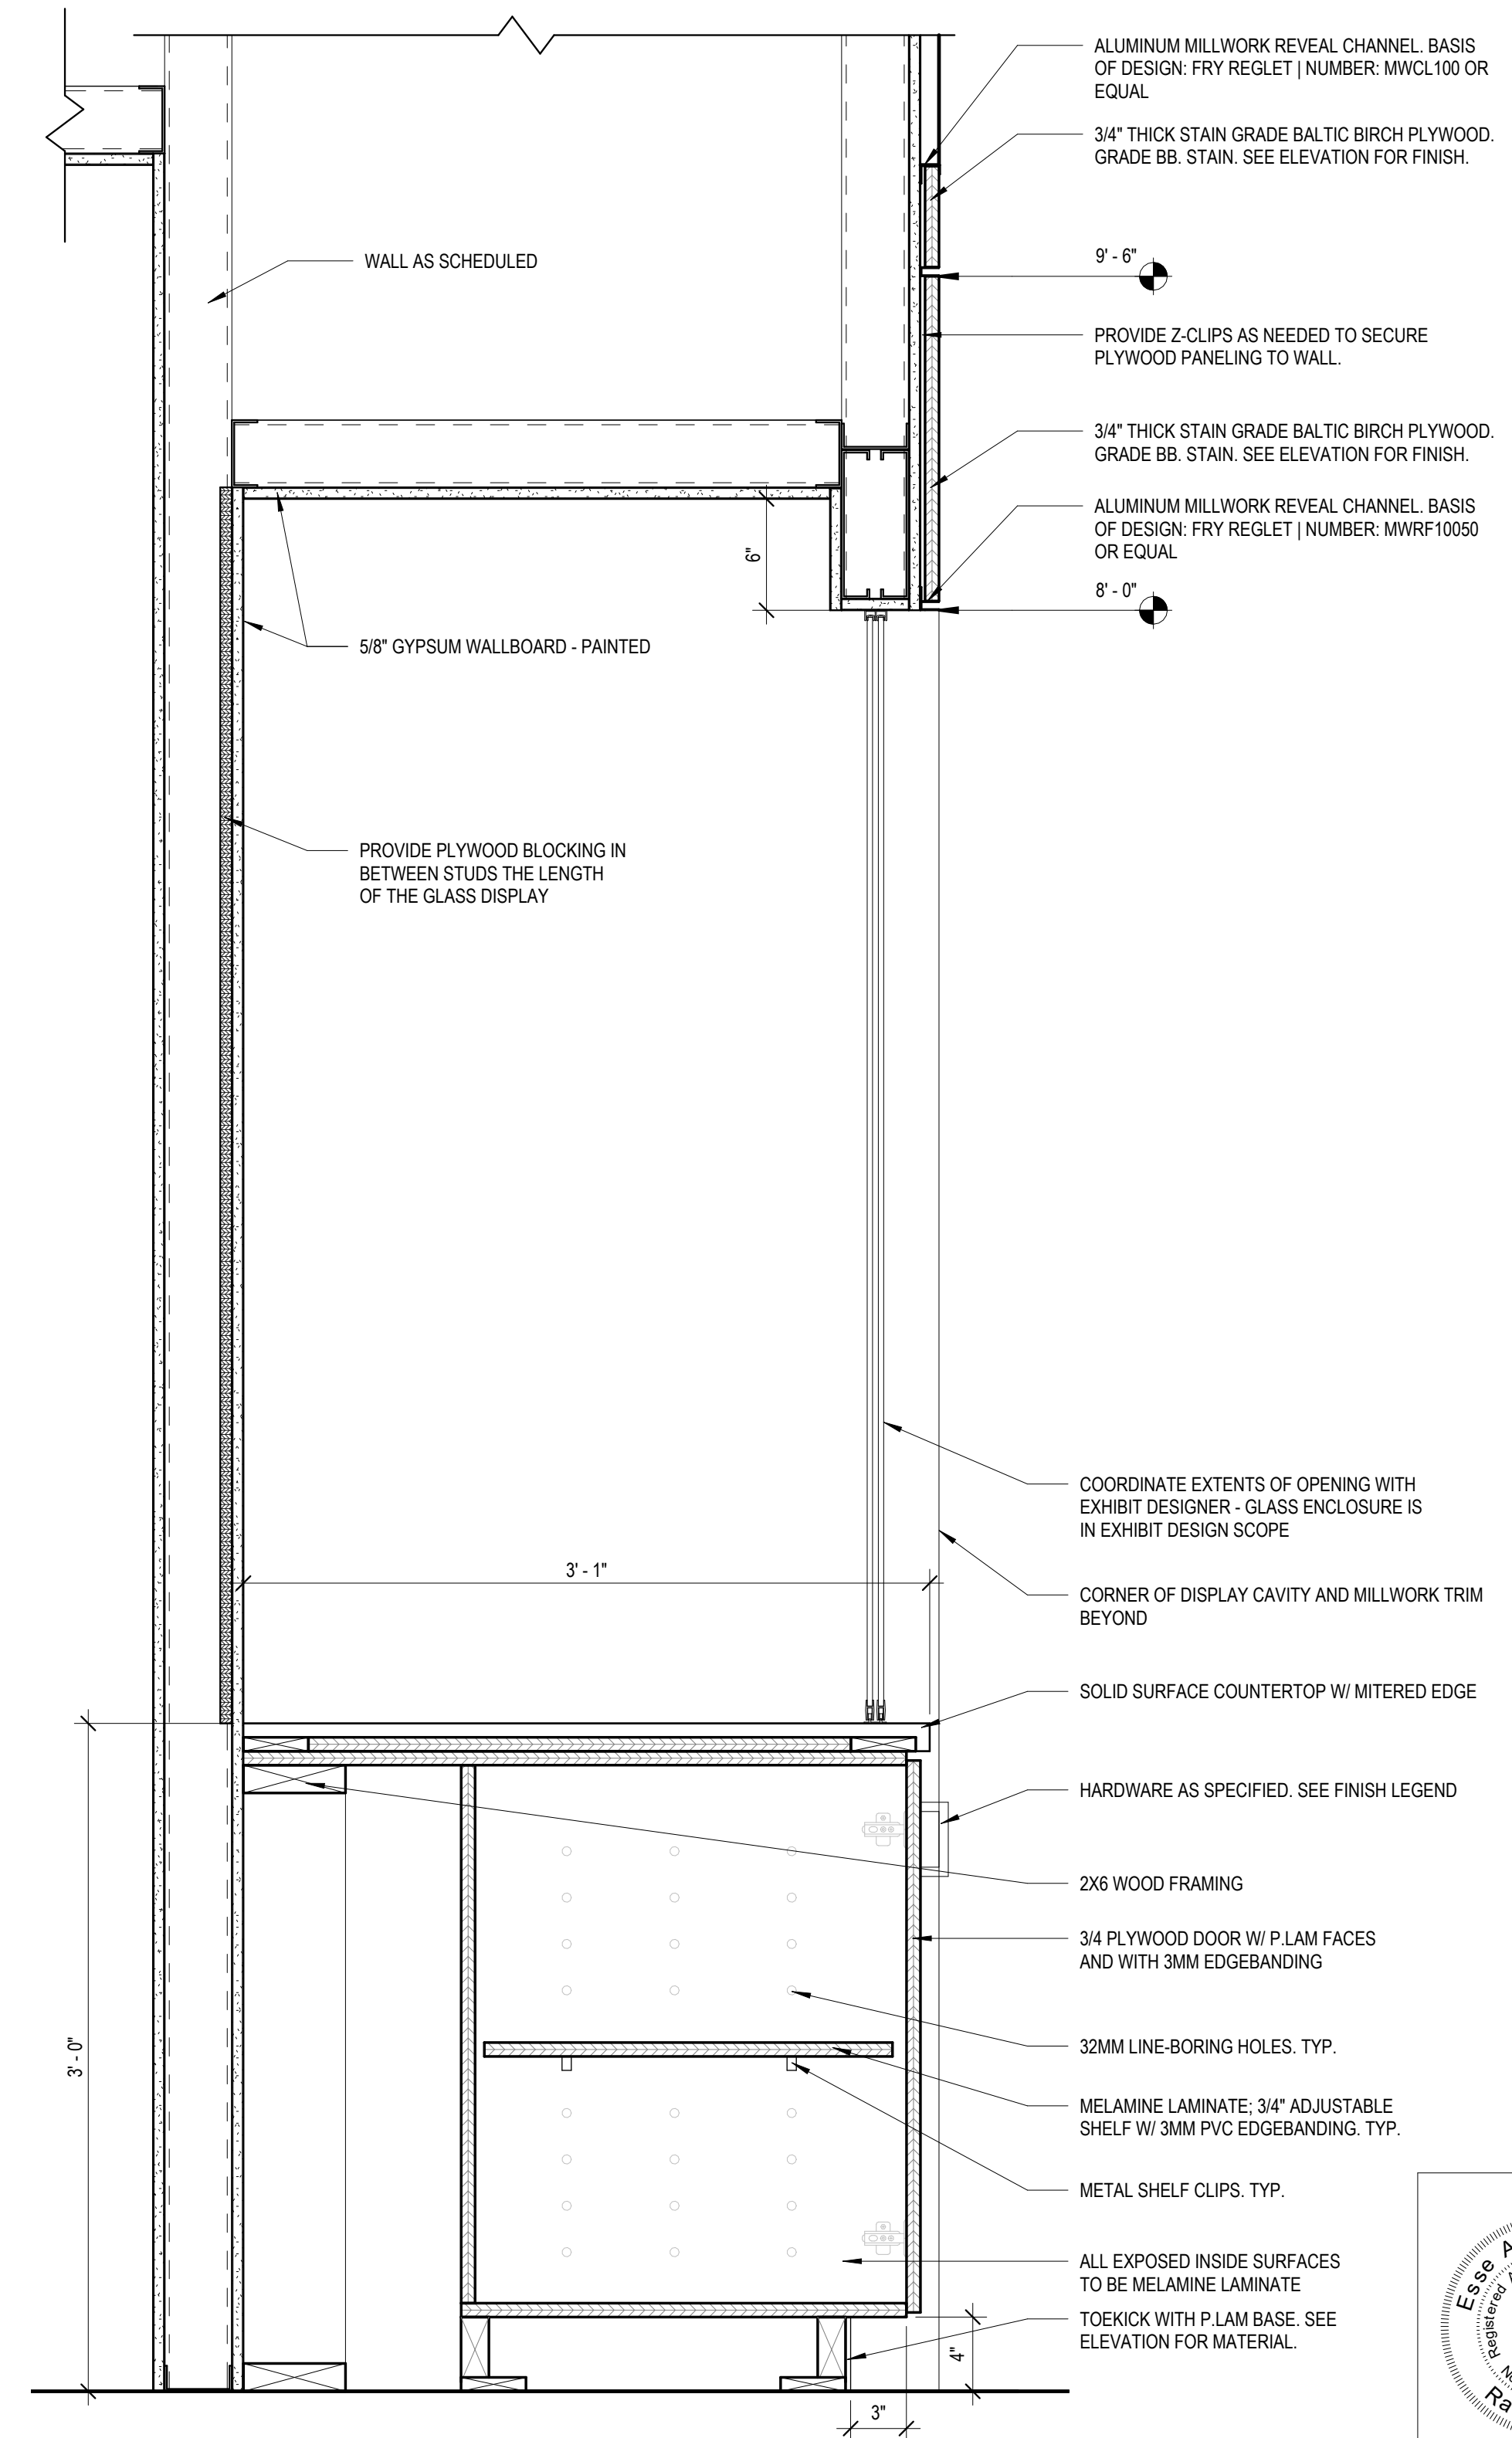


7 MILLWORK DETAIL @ DISPLAY
PC-A511 1 1/2" = 1'-0"

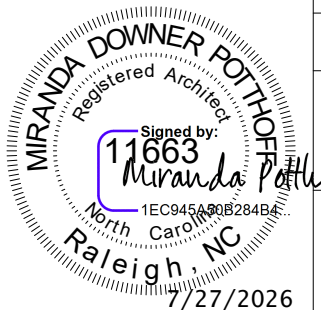


Date: 07/27/26

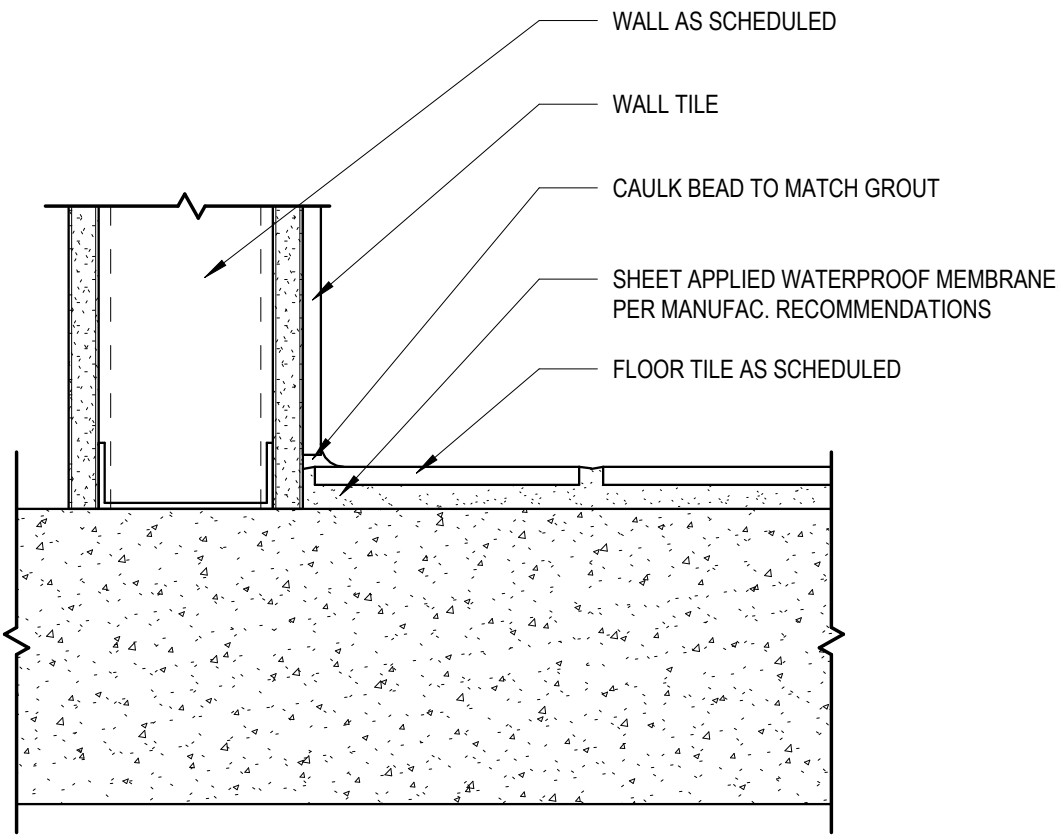


1 TYP. FLOOR TO WALL TILE TRANSITION
3" = 1'-0"

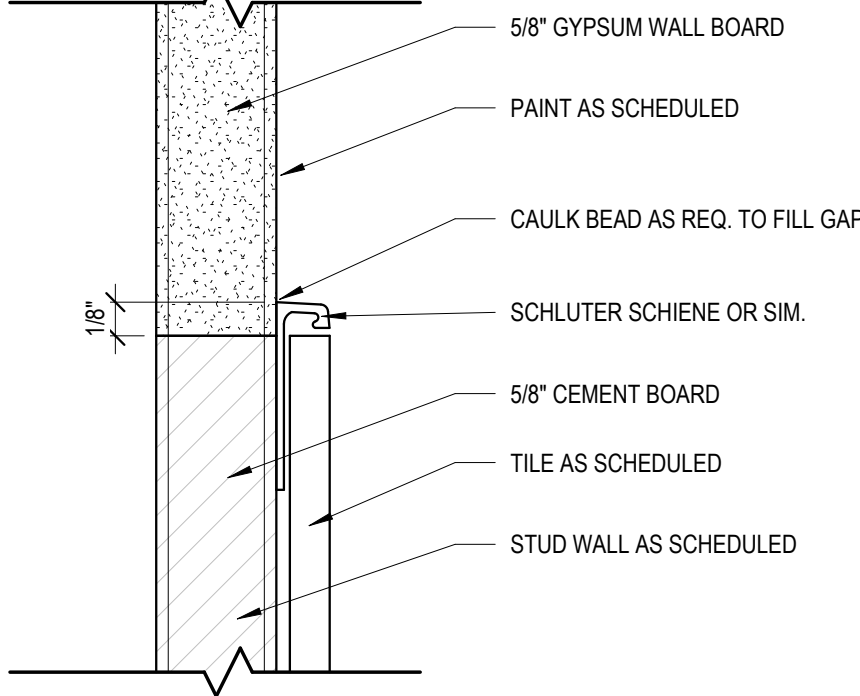


2 TYP. MID-WALL TILE TERMINATION
12" = 1'-0"

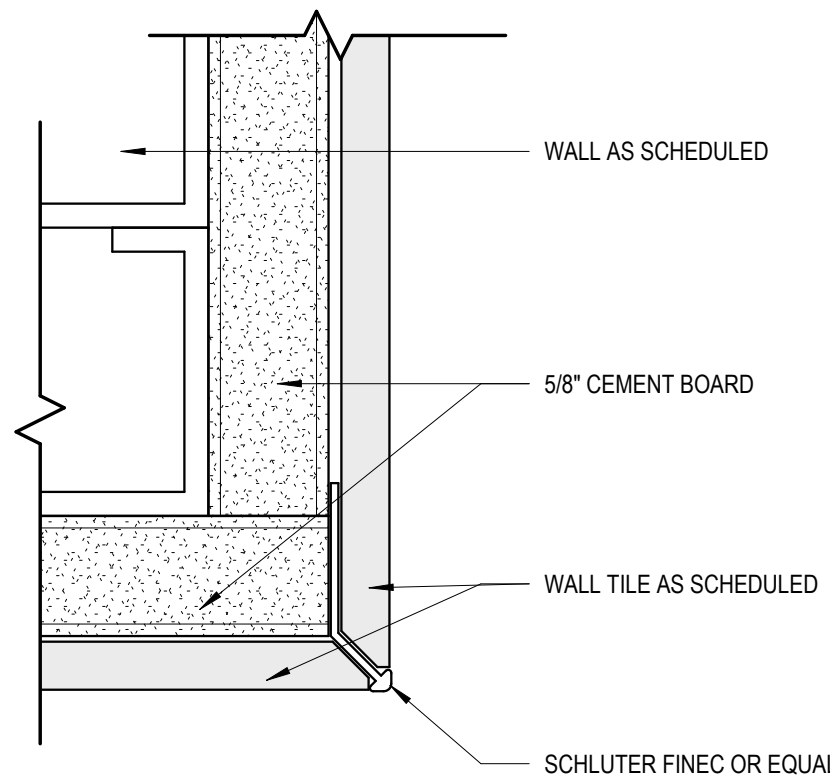


3 TYP. WALL TILE OUTSIDE CORNER
12" = 1'-0"

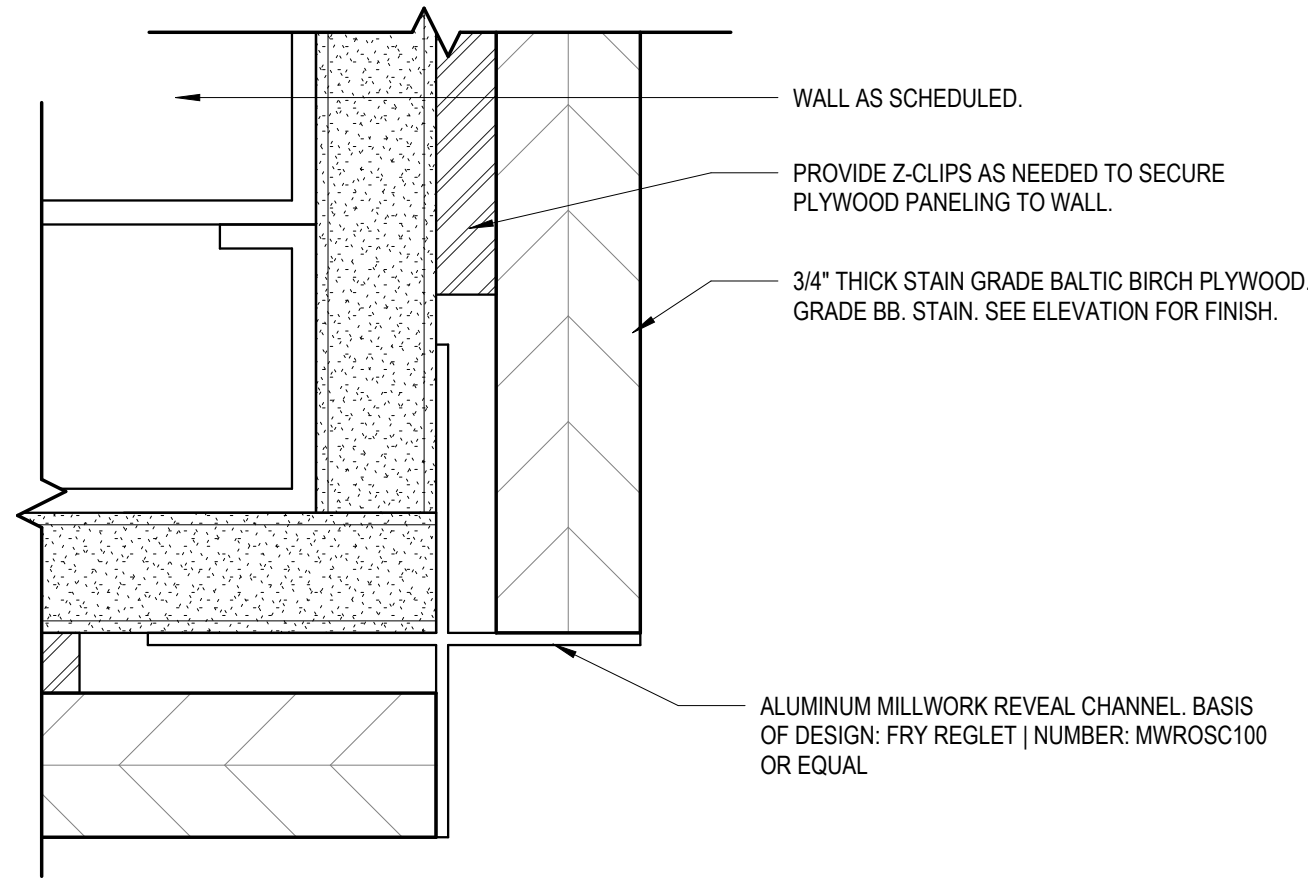


4 WOOD PANEL OUTSIDE CORNER
12" = 1'-0"

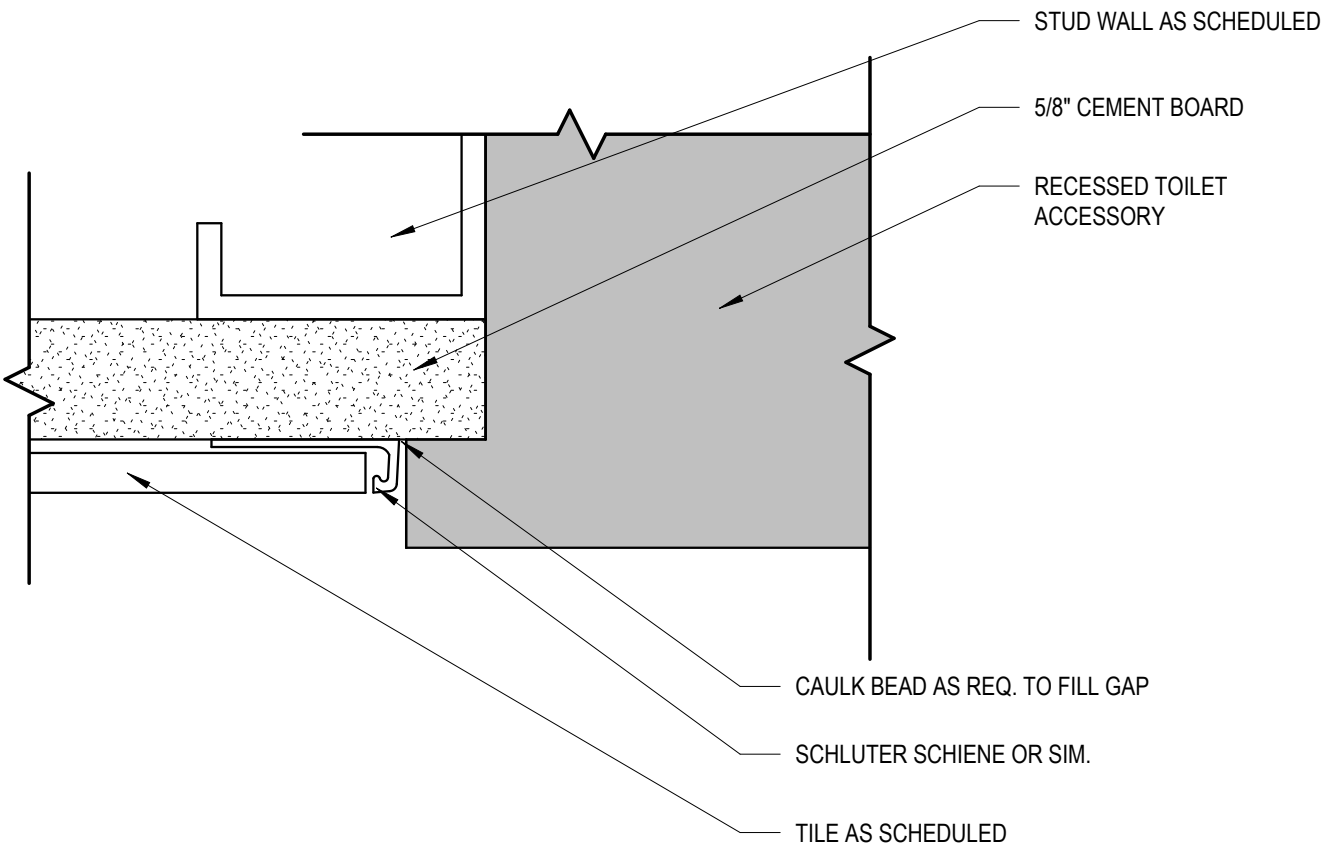

5 TYP. TILE TERMINATION @ TOILET ACCESSORY
12" = 1'-0"

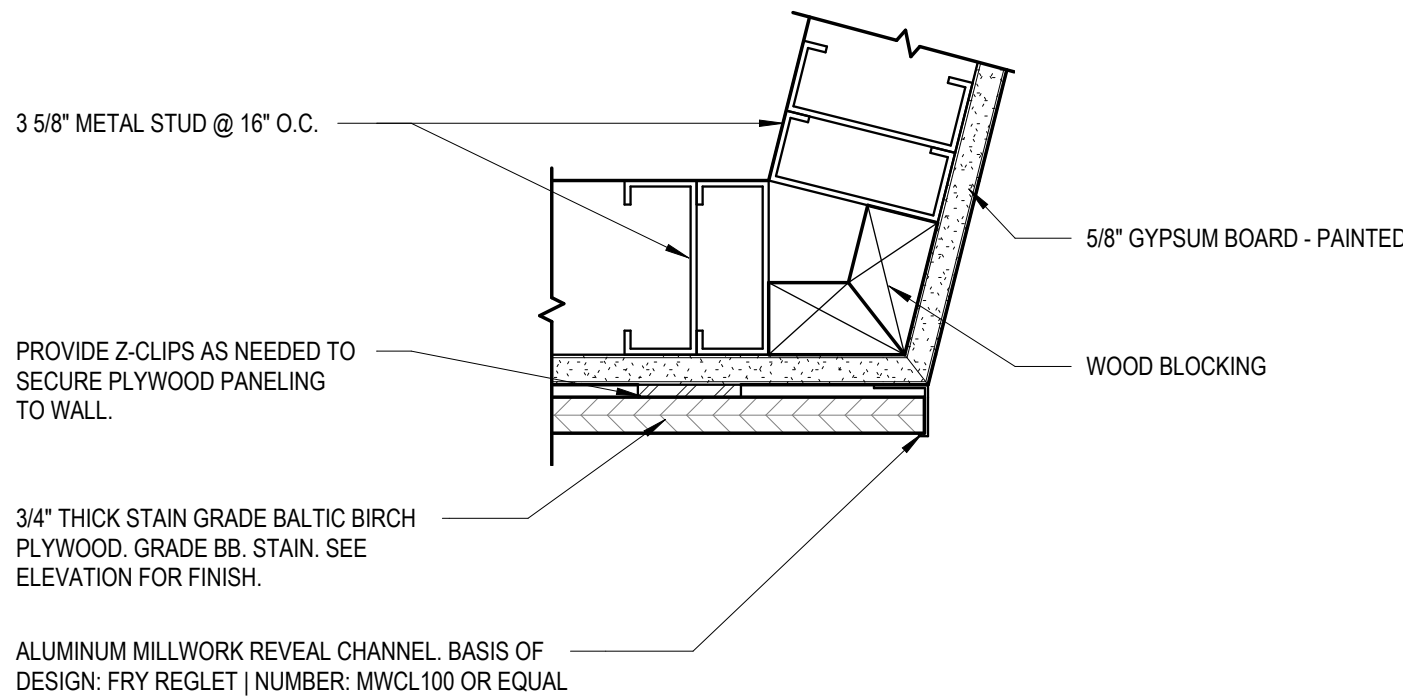

6 WOOD PANEL OUTSIDE CORNER @ ANGLED WALL
3" = 1'-0"

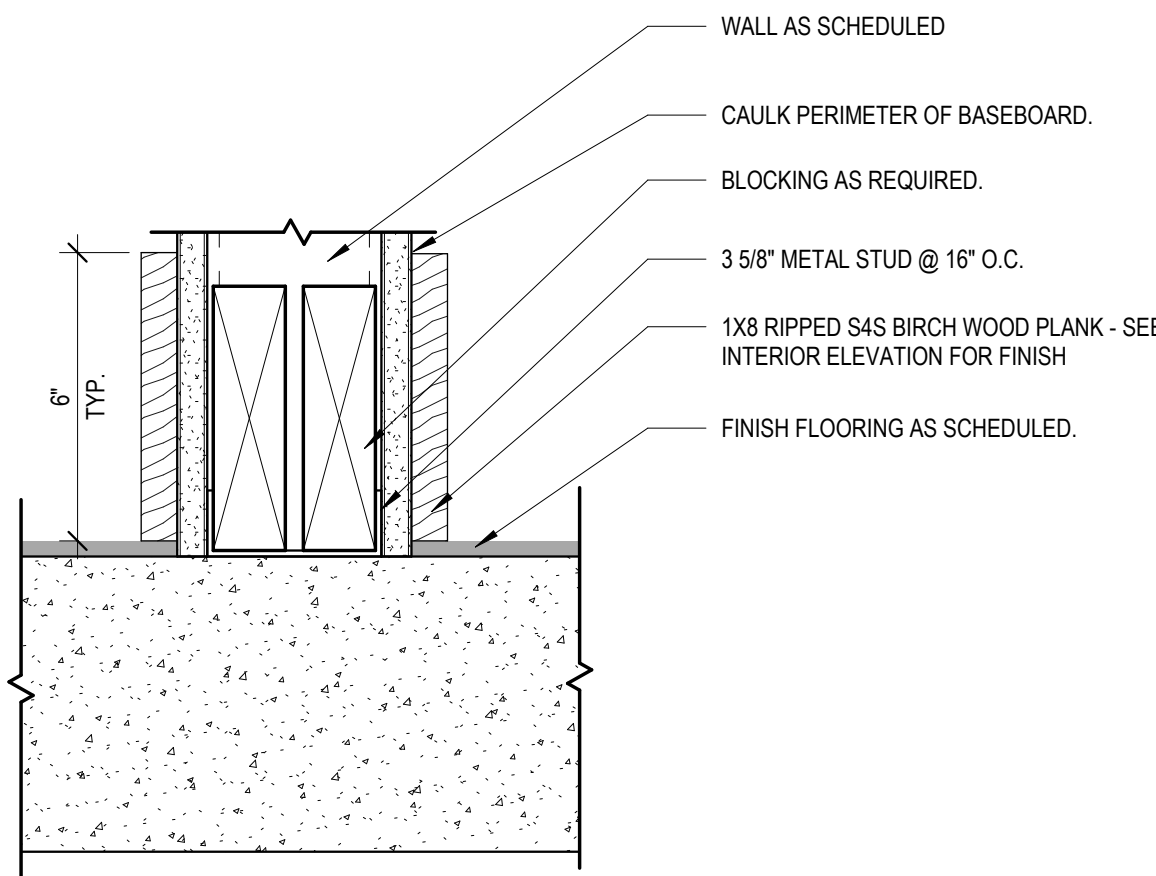


7 TYP. WOOD BASE DETAIL
3" = 1'-0"

Susan Hatchell
Landscape Architecture, PLLC
711 W. North Street, Raleigh, NC 27603
p: 919-838-9600 f: 919-838-9700



INTERIOR DETAILS


LAKE MYRA COUNTY PARK
Wake County, NC

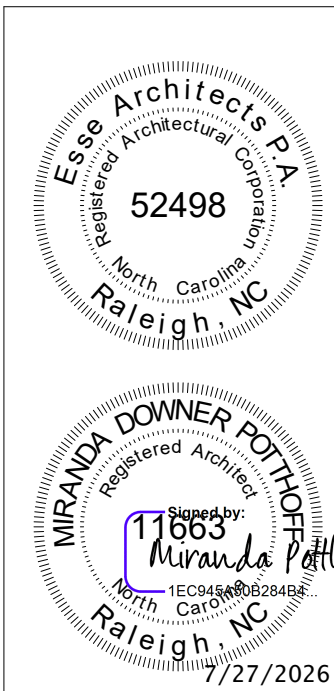

REVISIONS


Date: 07/27/26

PC-A512

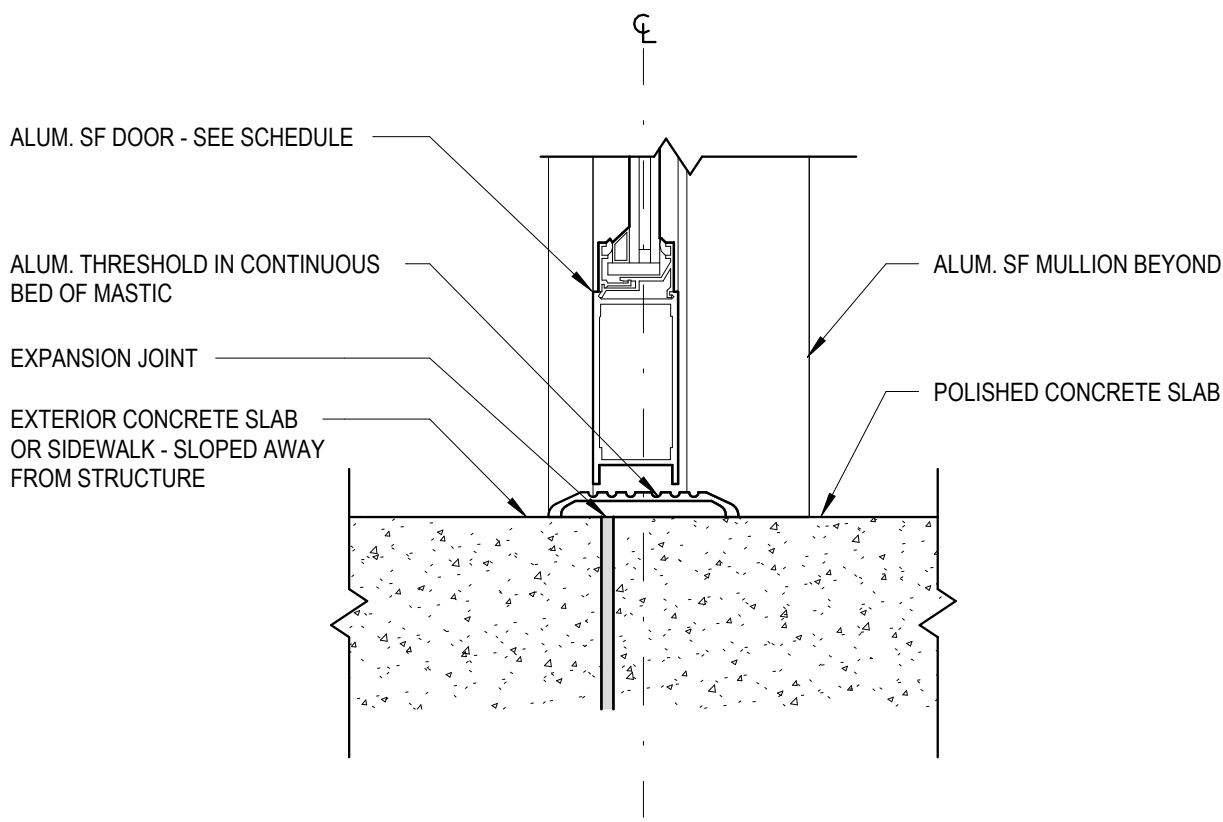


1
PC-A513
3" = 1'-0"

EXT. PAVING TO INT. CONCRETE @ STOREFRONT

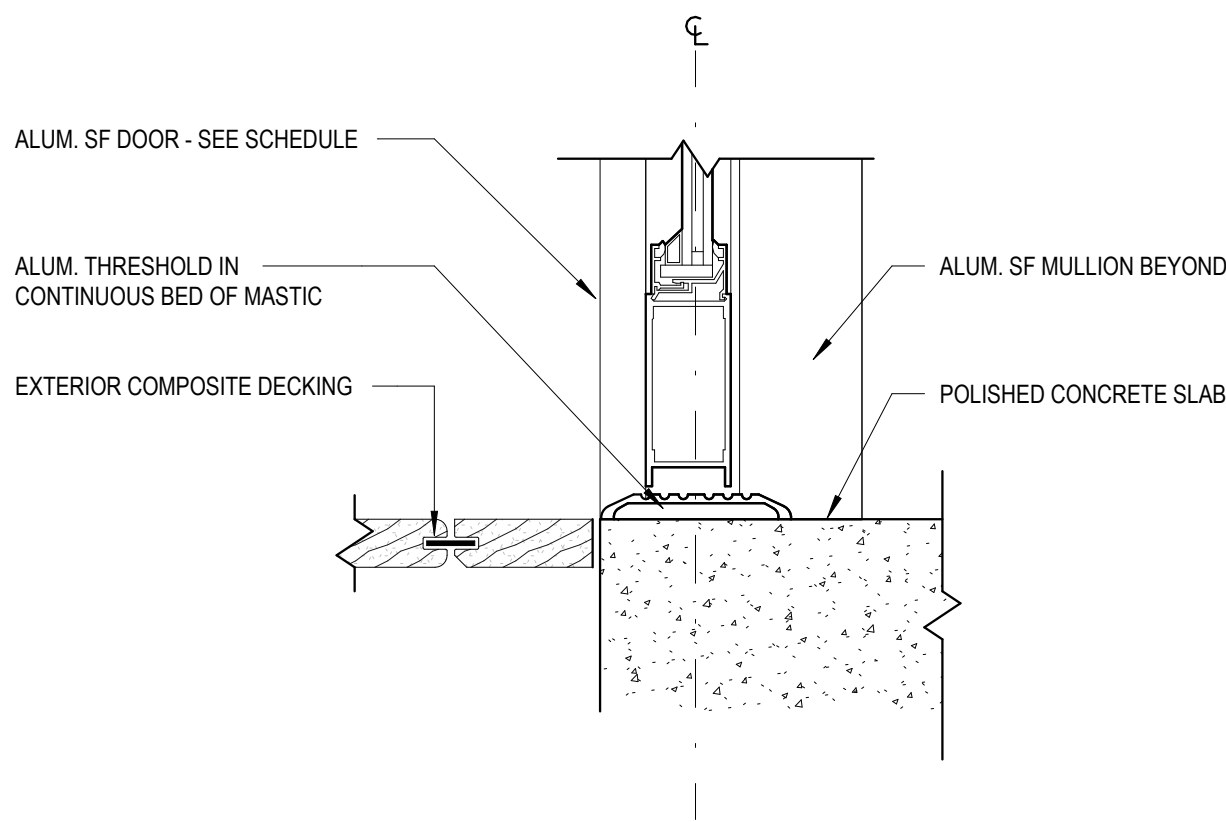


2
PC-A513
3" = 1'-0"

EXT. DECKING TO INT. CONCRETE @ STOREFRONT

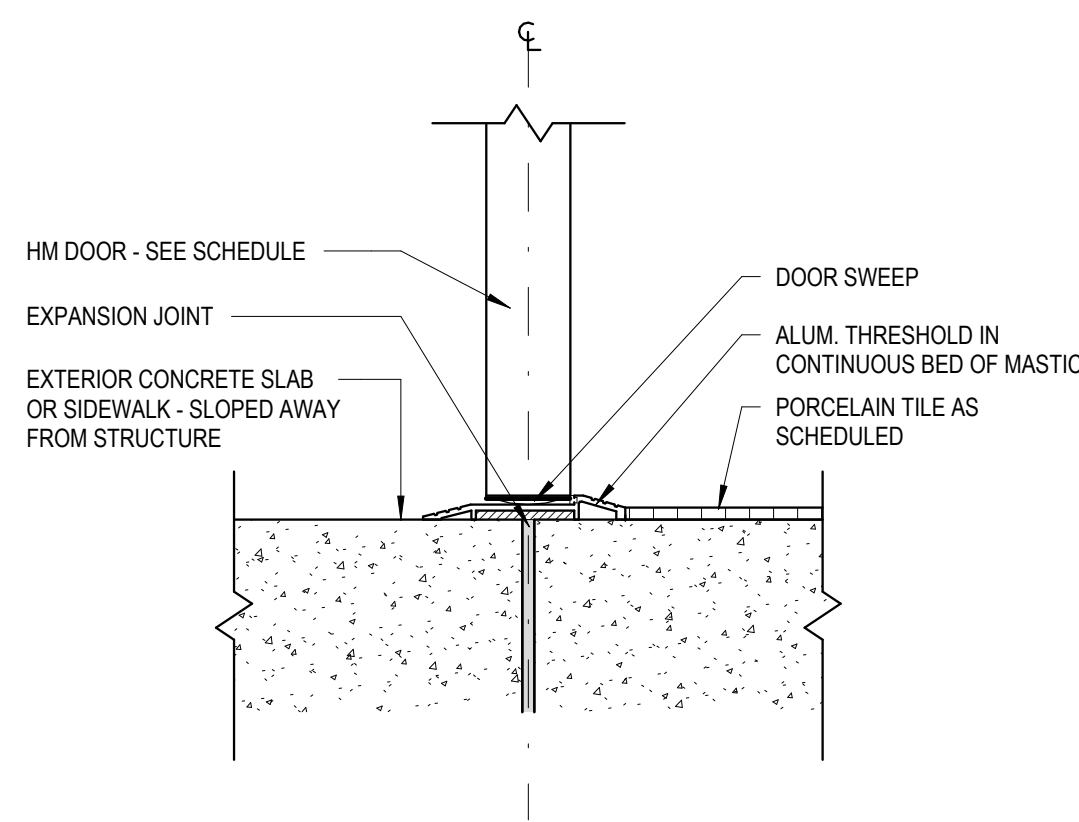


3
PC-A513
3" = 1'-0"

EXT. PAVING TO INT. TILE @ HM DOOR

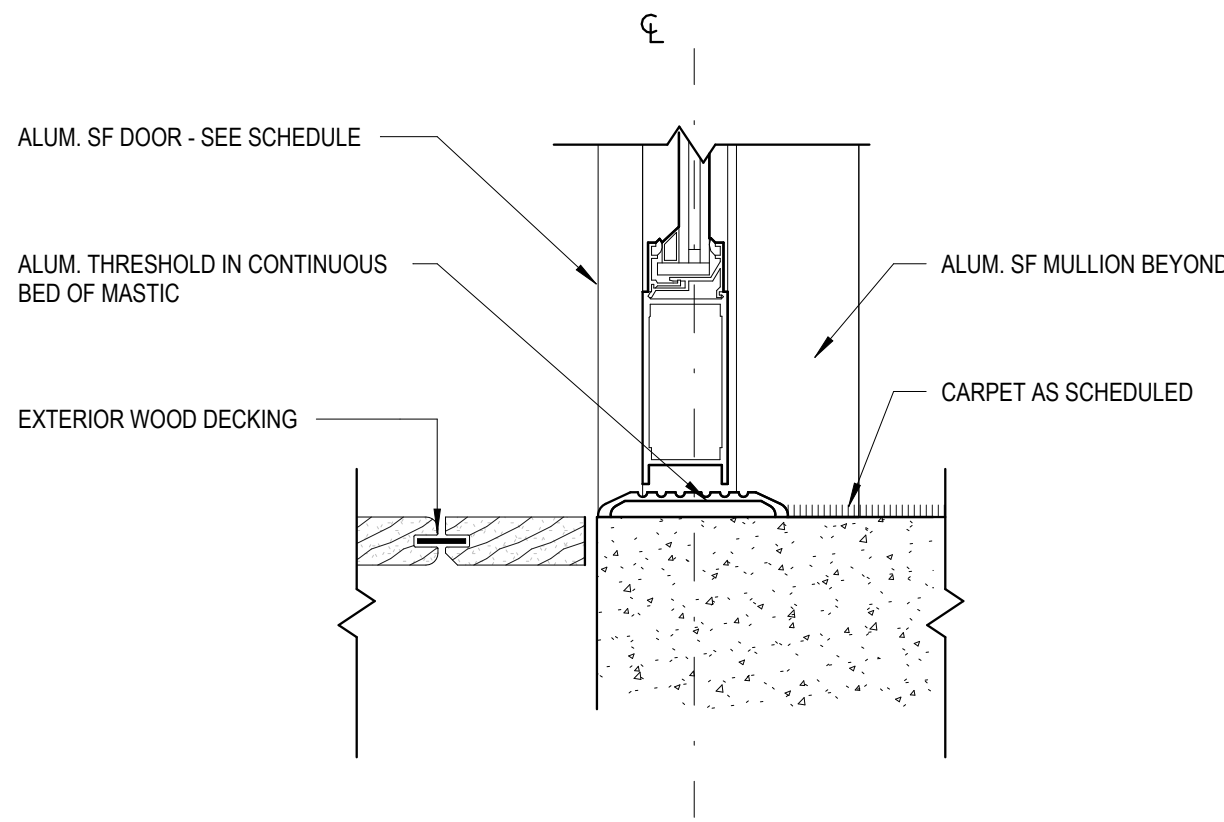


4
PC-A513
3" = 1'-0"

EXT. DECKING TO INT. CARPET @ STOREFRONT

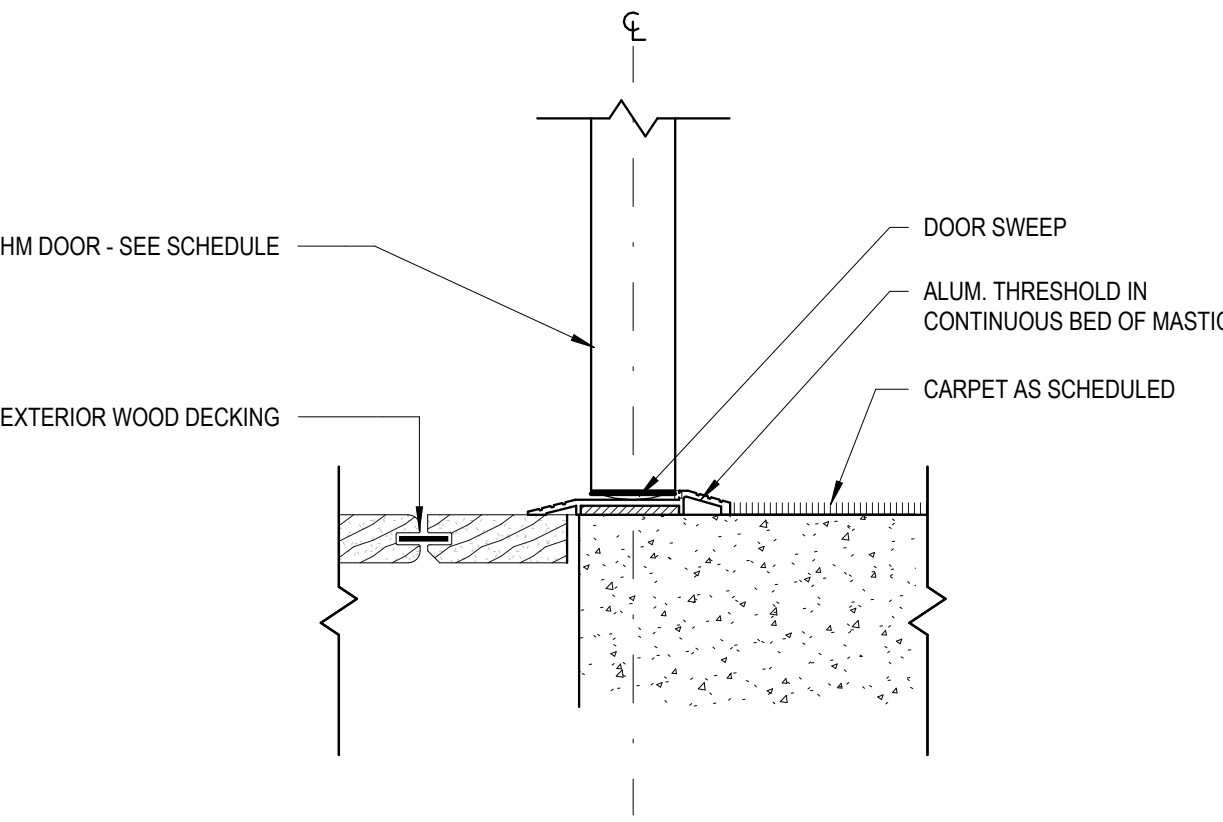


5
PC-A513
3" = 1'-0"

EXT. DECKING TO INT. CARPET @ HM DOOR

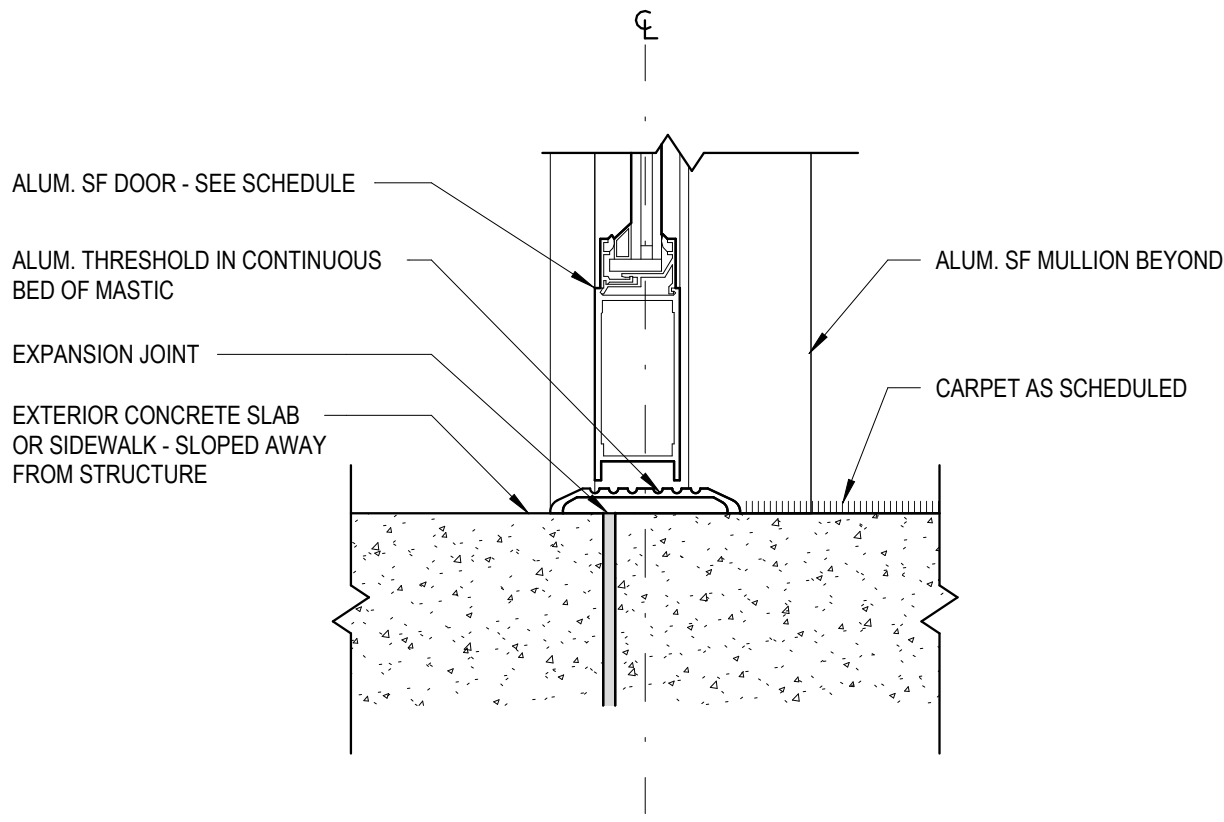


6
PC-A513
3" = 1'-0"

EXT. PAVING TO INT. CARPET @ STOREFRONT

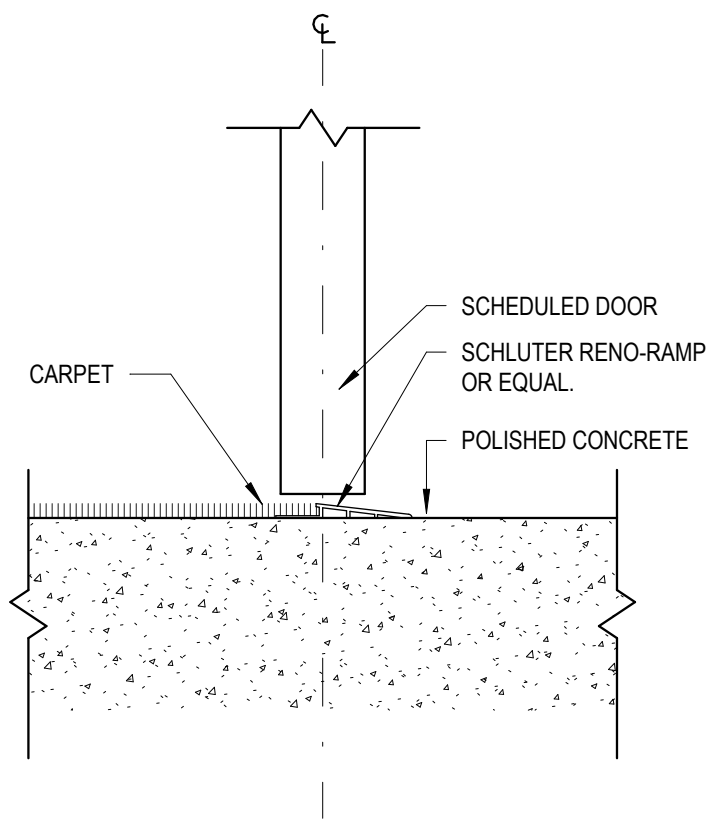


7
PC-A513
3" = 1'-0"

INT. TRANSITION - CARPET TO CONCRETE

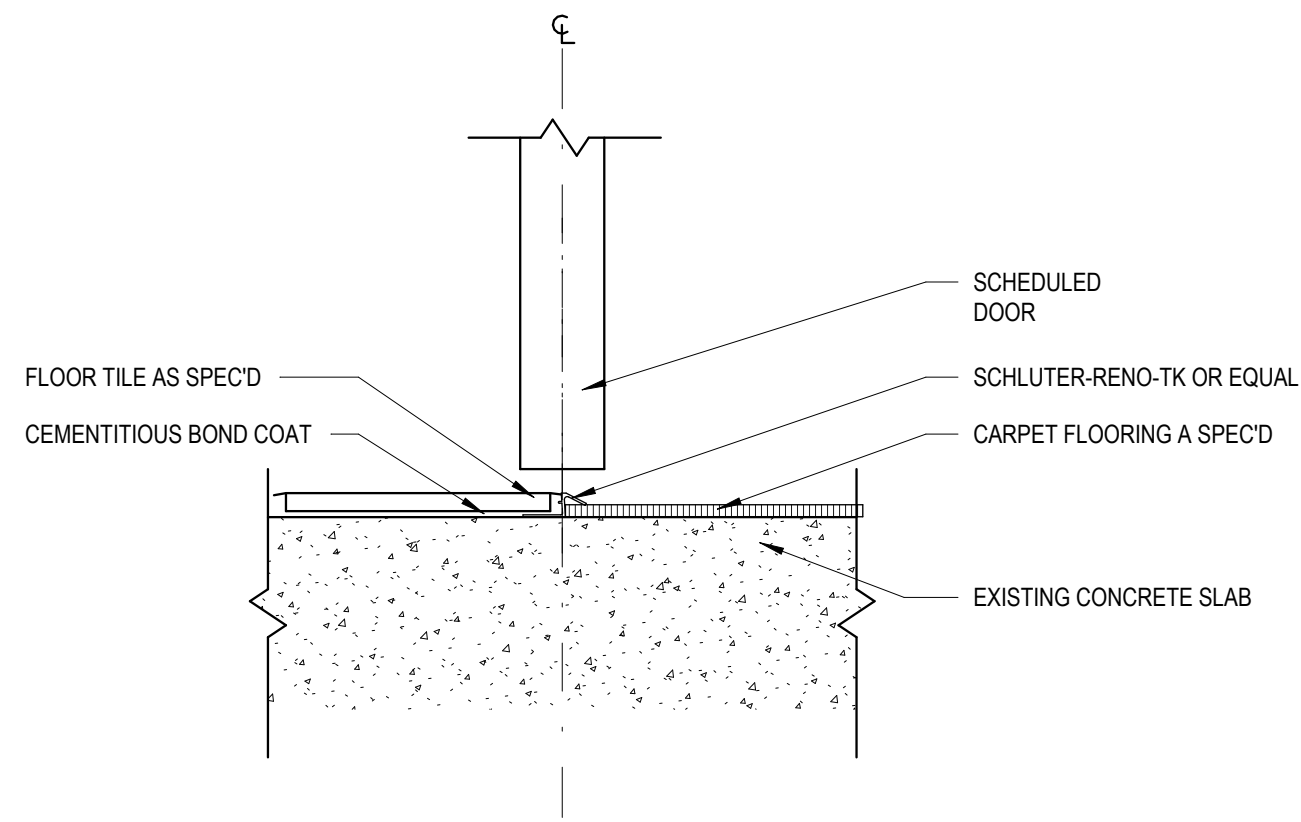


8
PC-A513
3" = 1'-0"

INT. TRANSITION - CARPET TO TILE

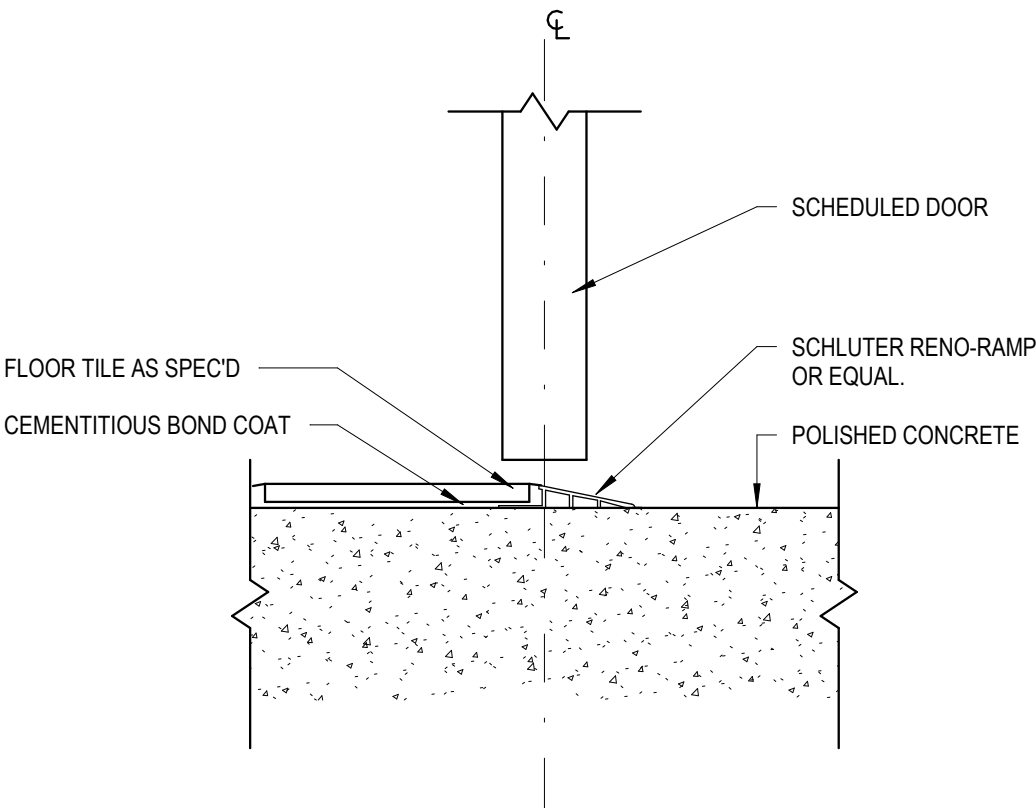

9
PC-A513
3" = 1'-0"

INT. TRANSITION - CONCRETE TO TILE

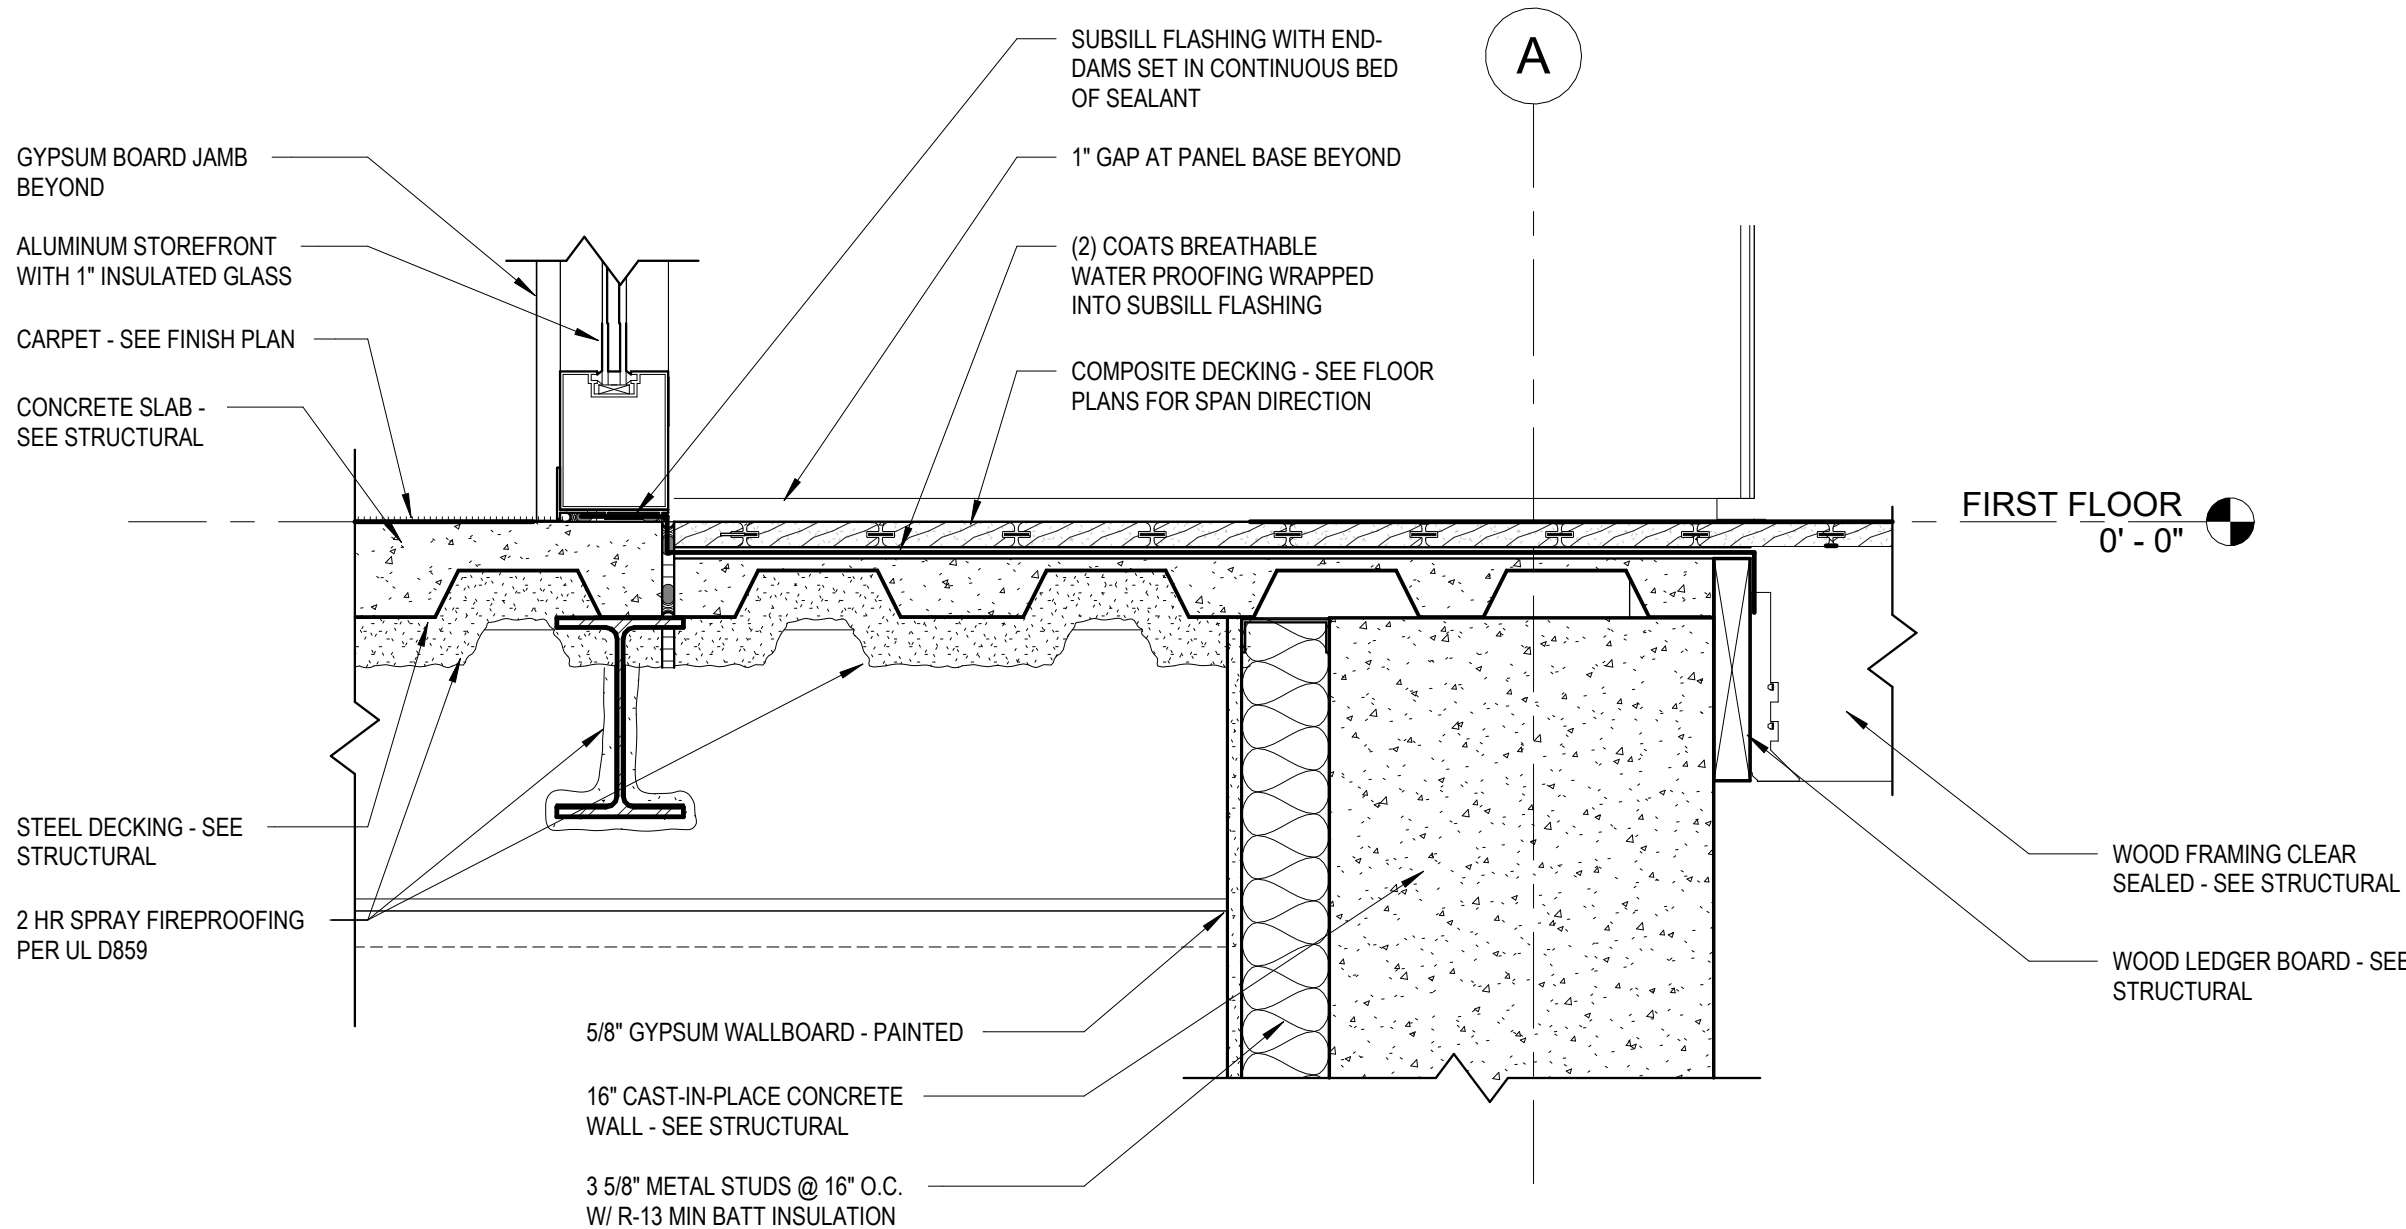

10
PC-A513
1 1/2" = 1'-0"

WATERPROOFING TRANSITION DETAIL @ CLASSROOMS

Susan Hatchell
Landscape Architecture, PLLC
711 W. North Street, Raleigh, NC 27603
p: 919-838-9600 f: 919-838-9700




TRANSITION DETAILS


LAKE MYRA COUNTY PARK
Wake County, NC

REVISIONS


Date: 07/27/26

PC-A513

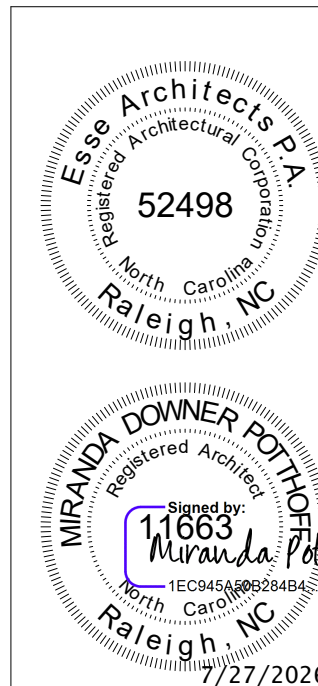


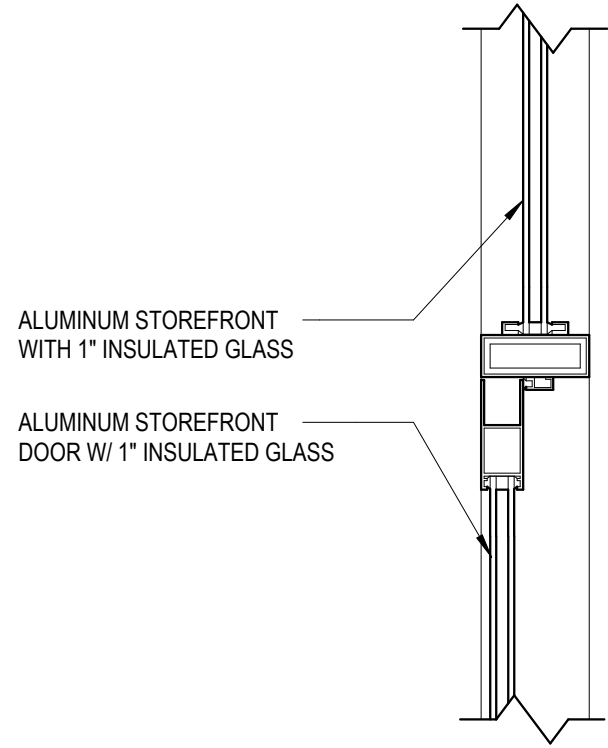


1 HEAD DETAIL @ EXT. STOREFRONT
PC-A521 1 1/2" = 1'-0"

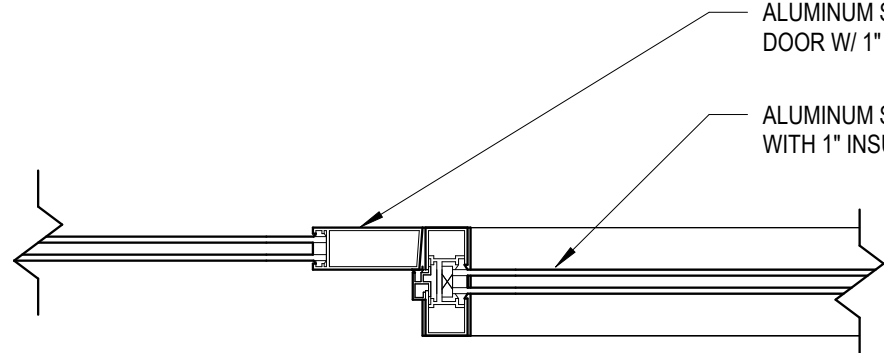


2 JAMB DETAIL @ EXT. STOREFRONT
PC-A521 1 1/2" = 1'-0"

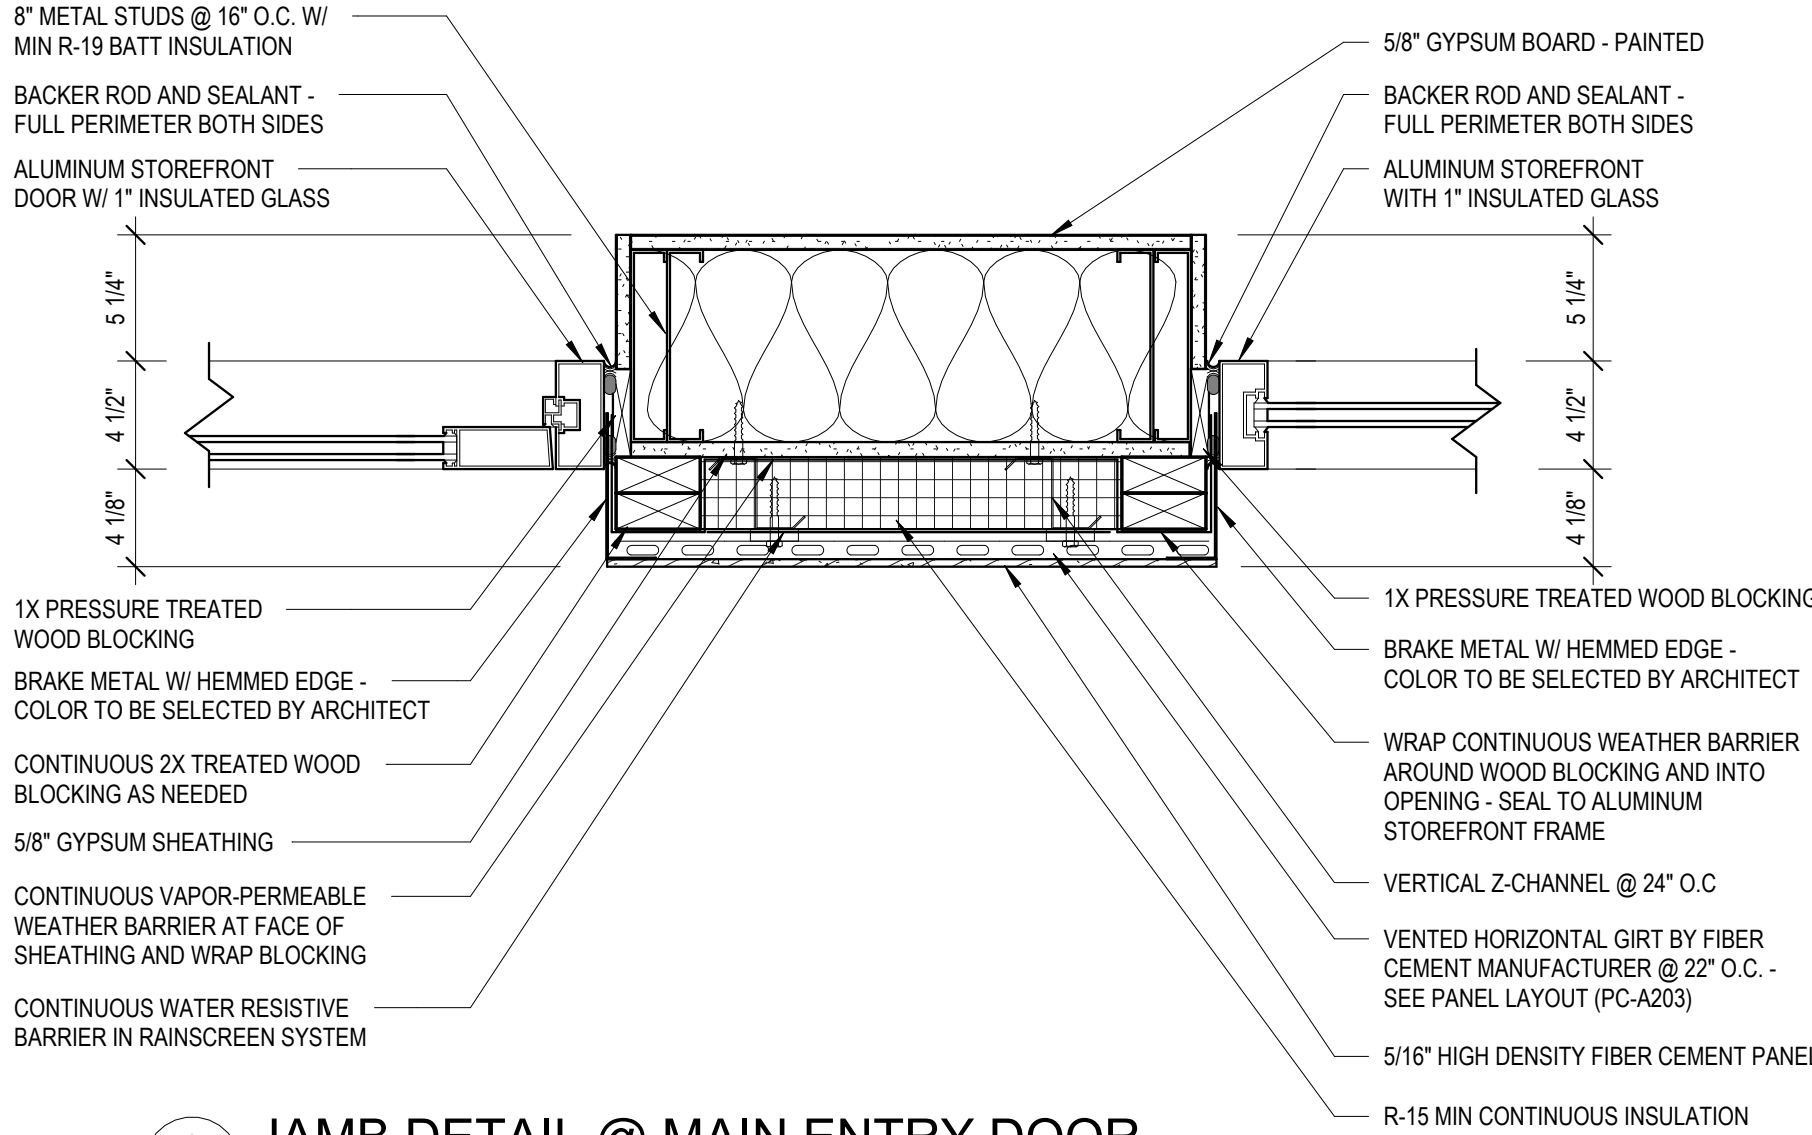


3 JAMB DETAIL @ MAIN ENTRY DOOR
PC-A521 1 1/2" = 1'-0"

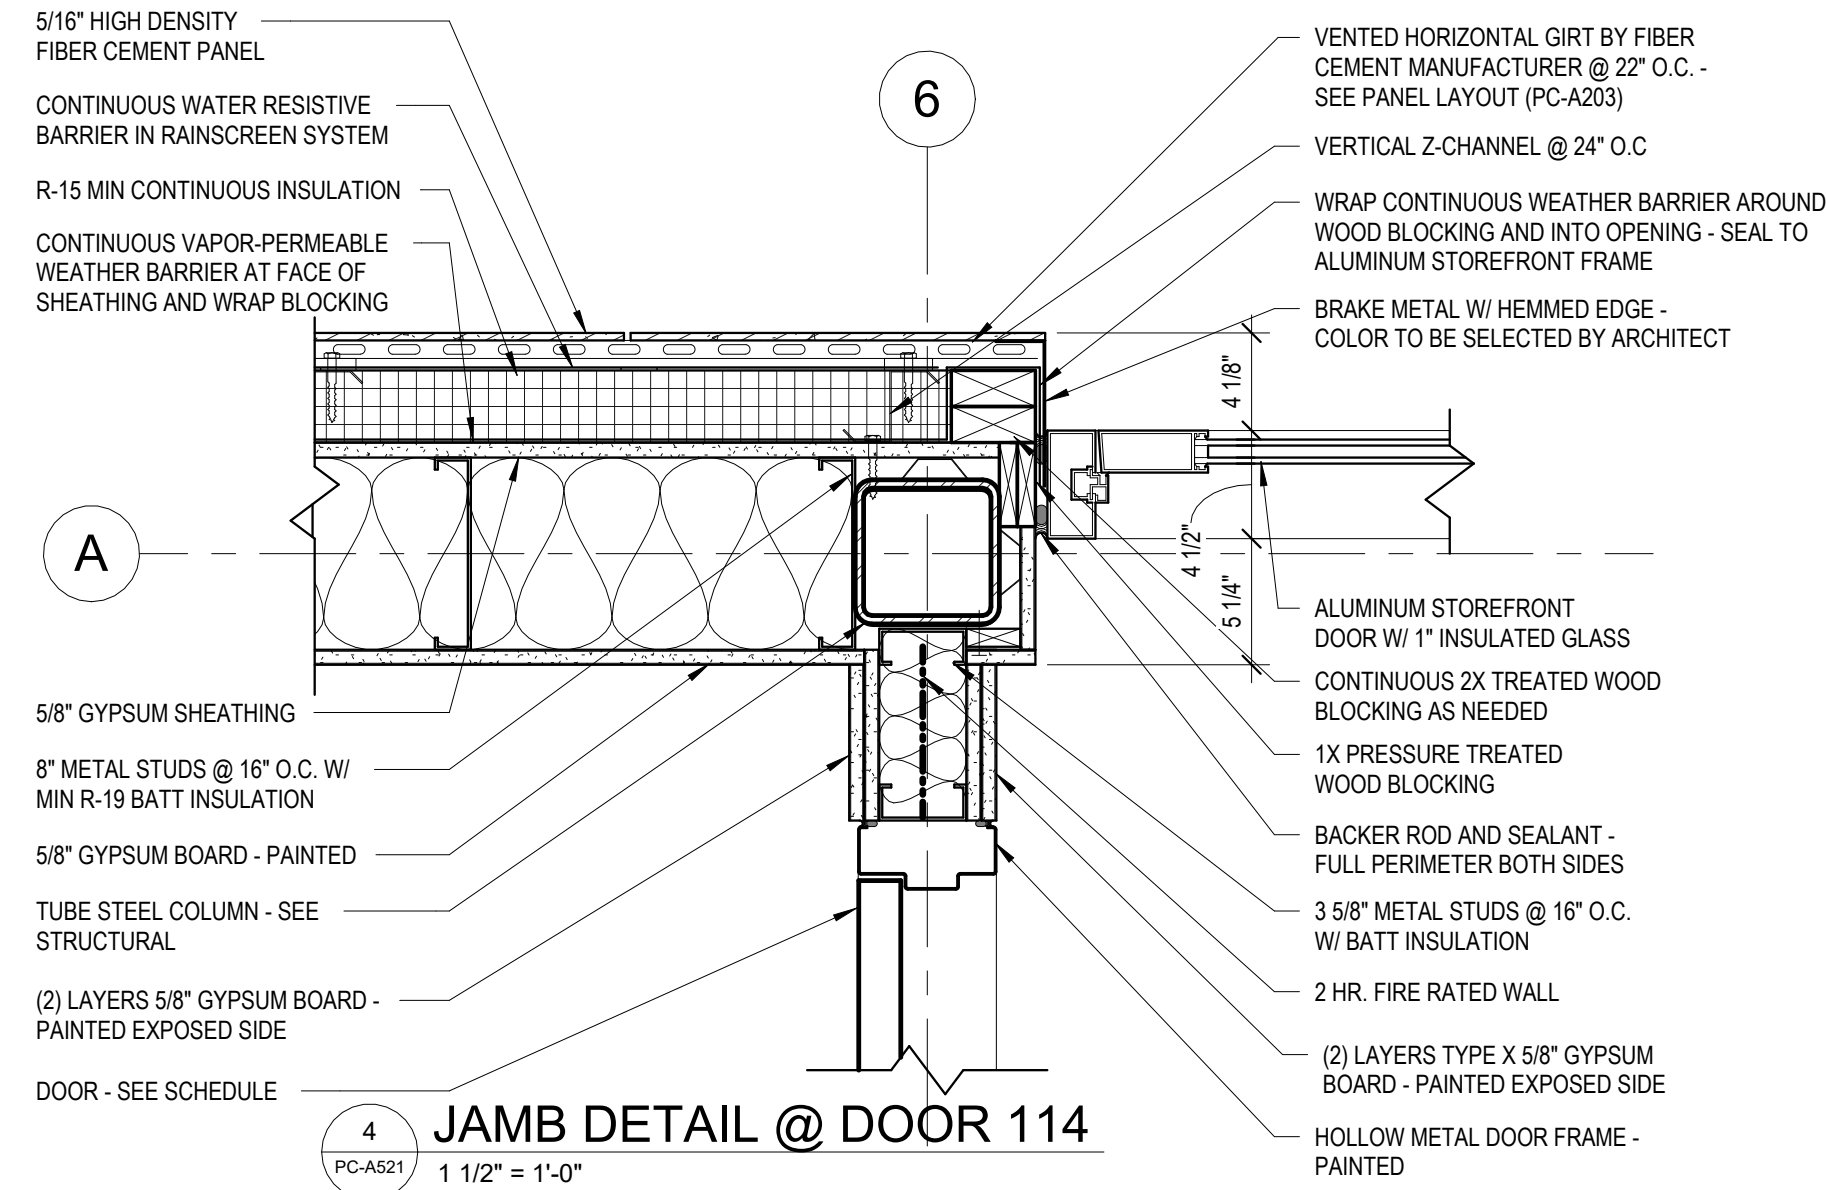


4 JAMB DETAIL @ DOOR 114
PC-A521 1 1/2" = 1'-0"

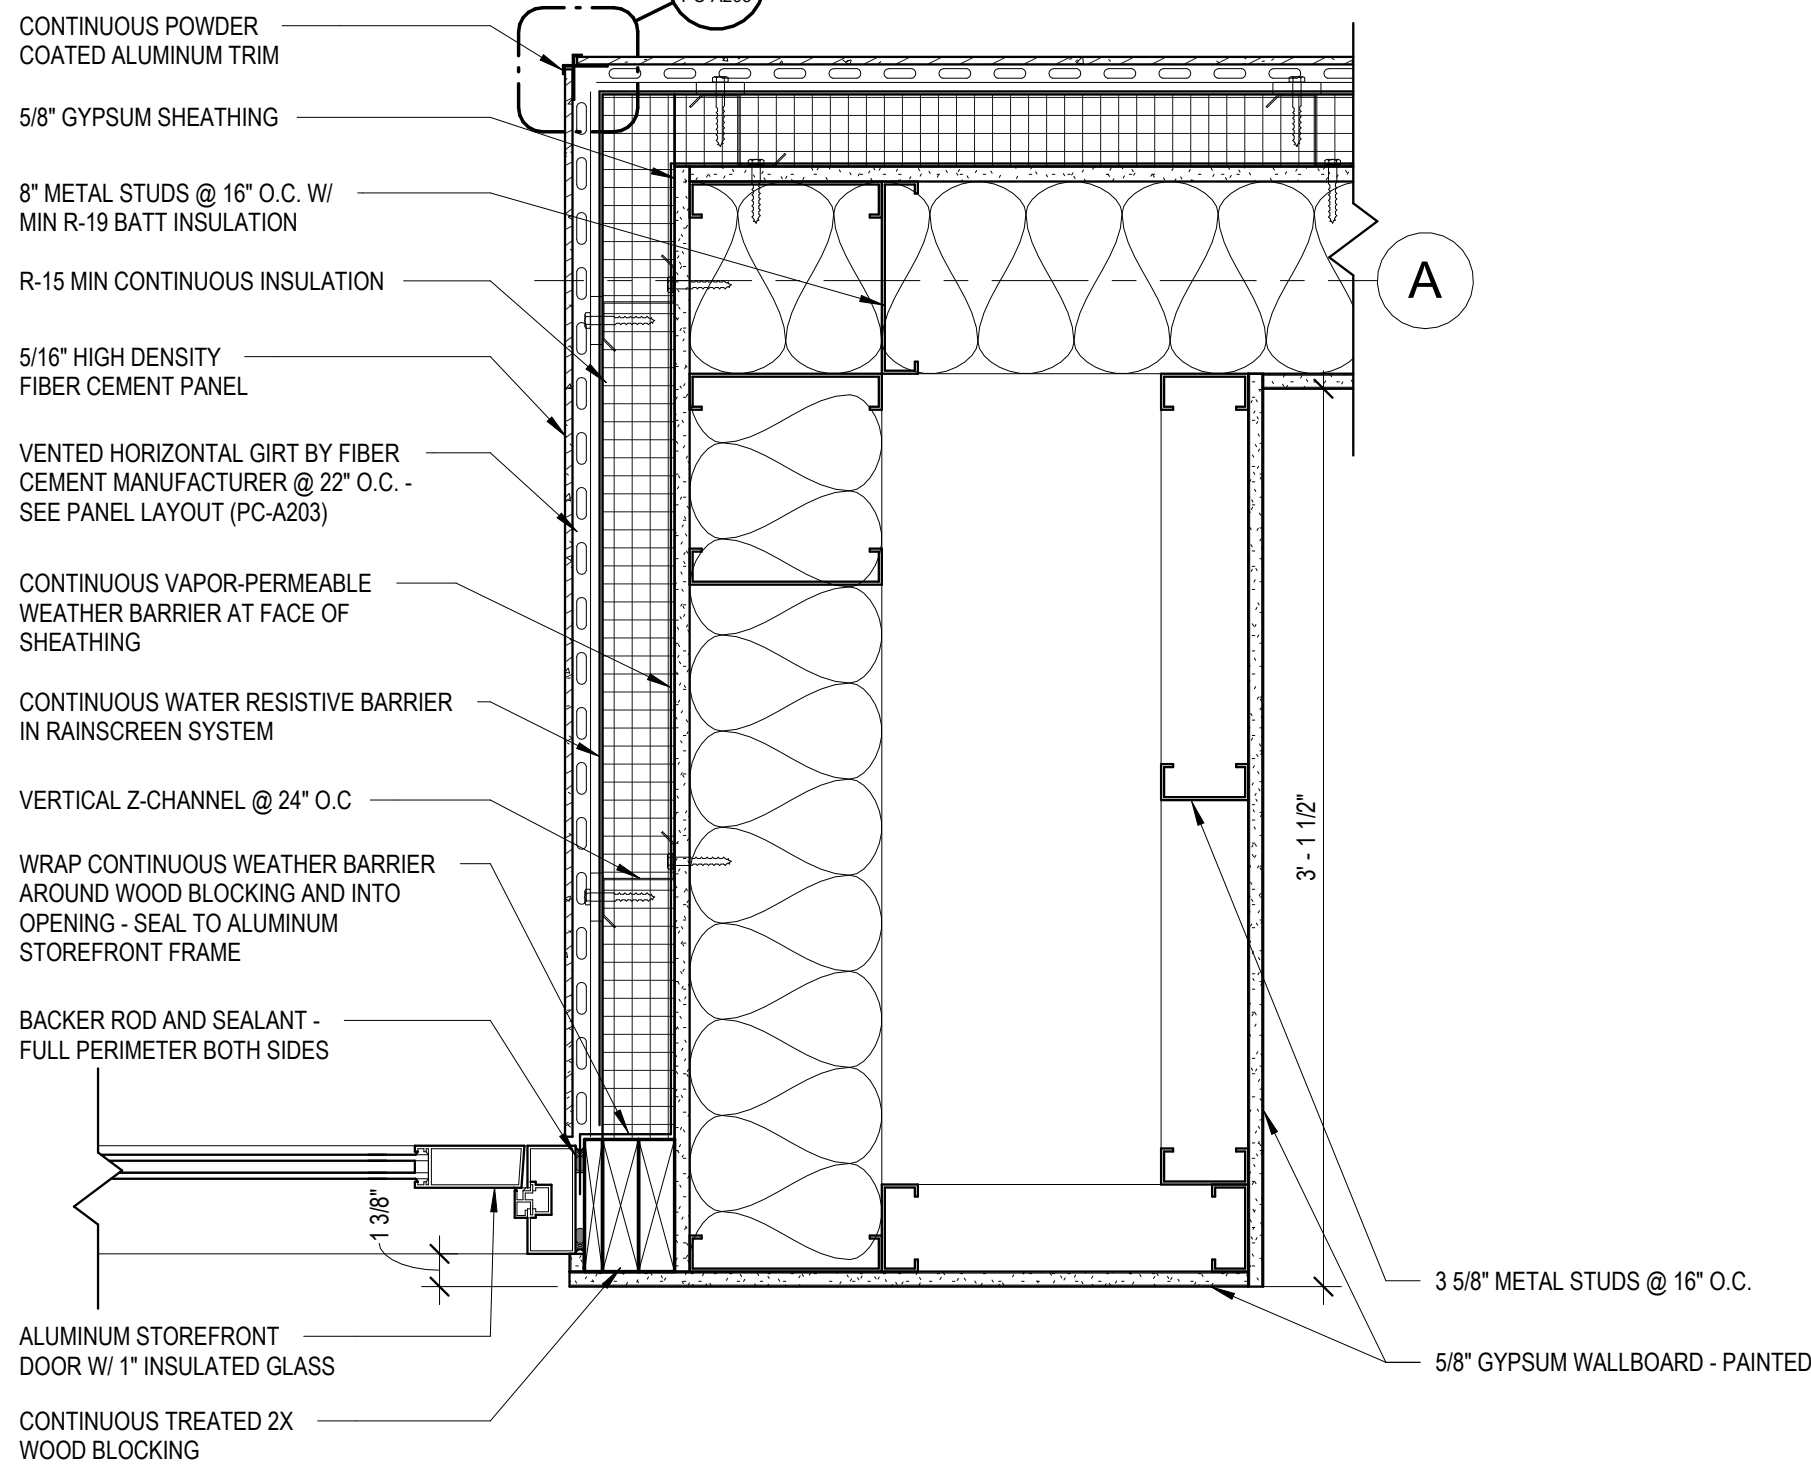


5 JAMB DETAIL @ CLASSROOM DOOR
PC-A521 1 1/2" = 1'-0"

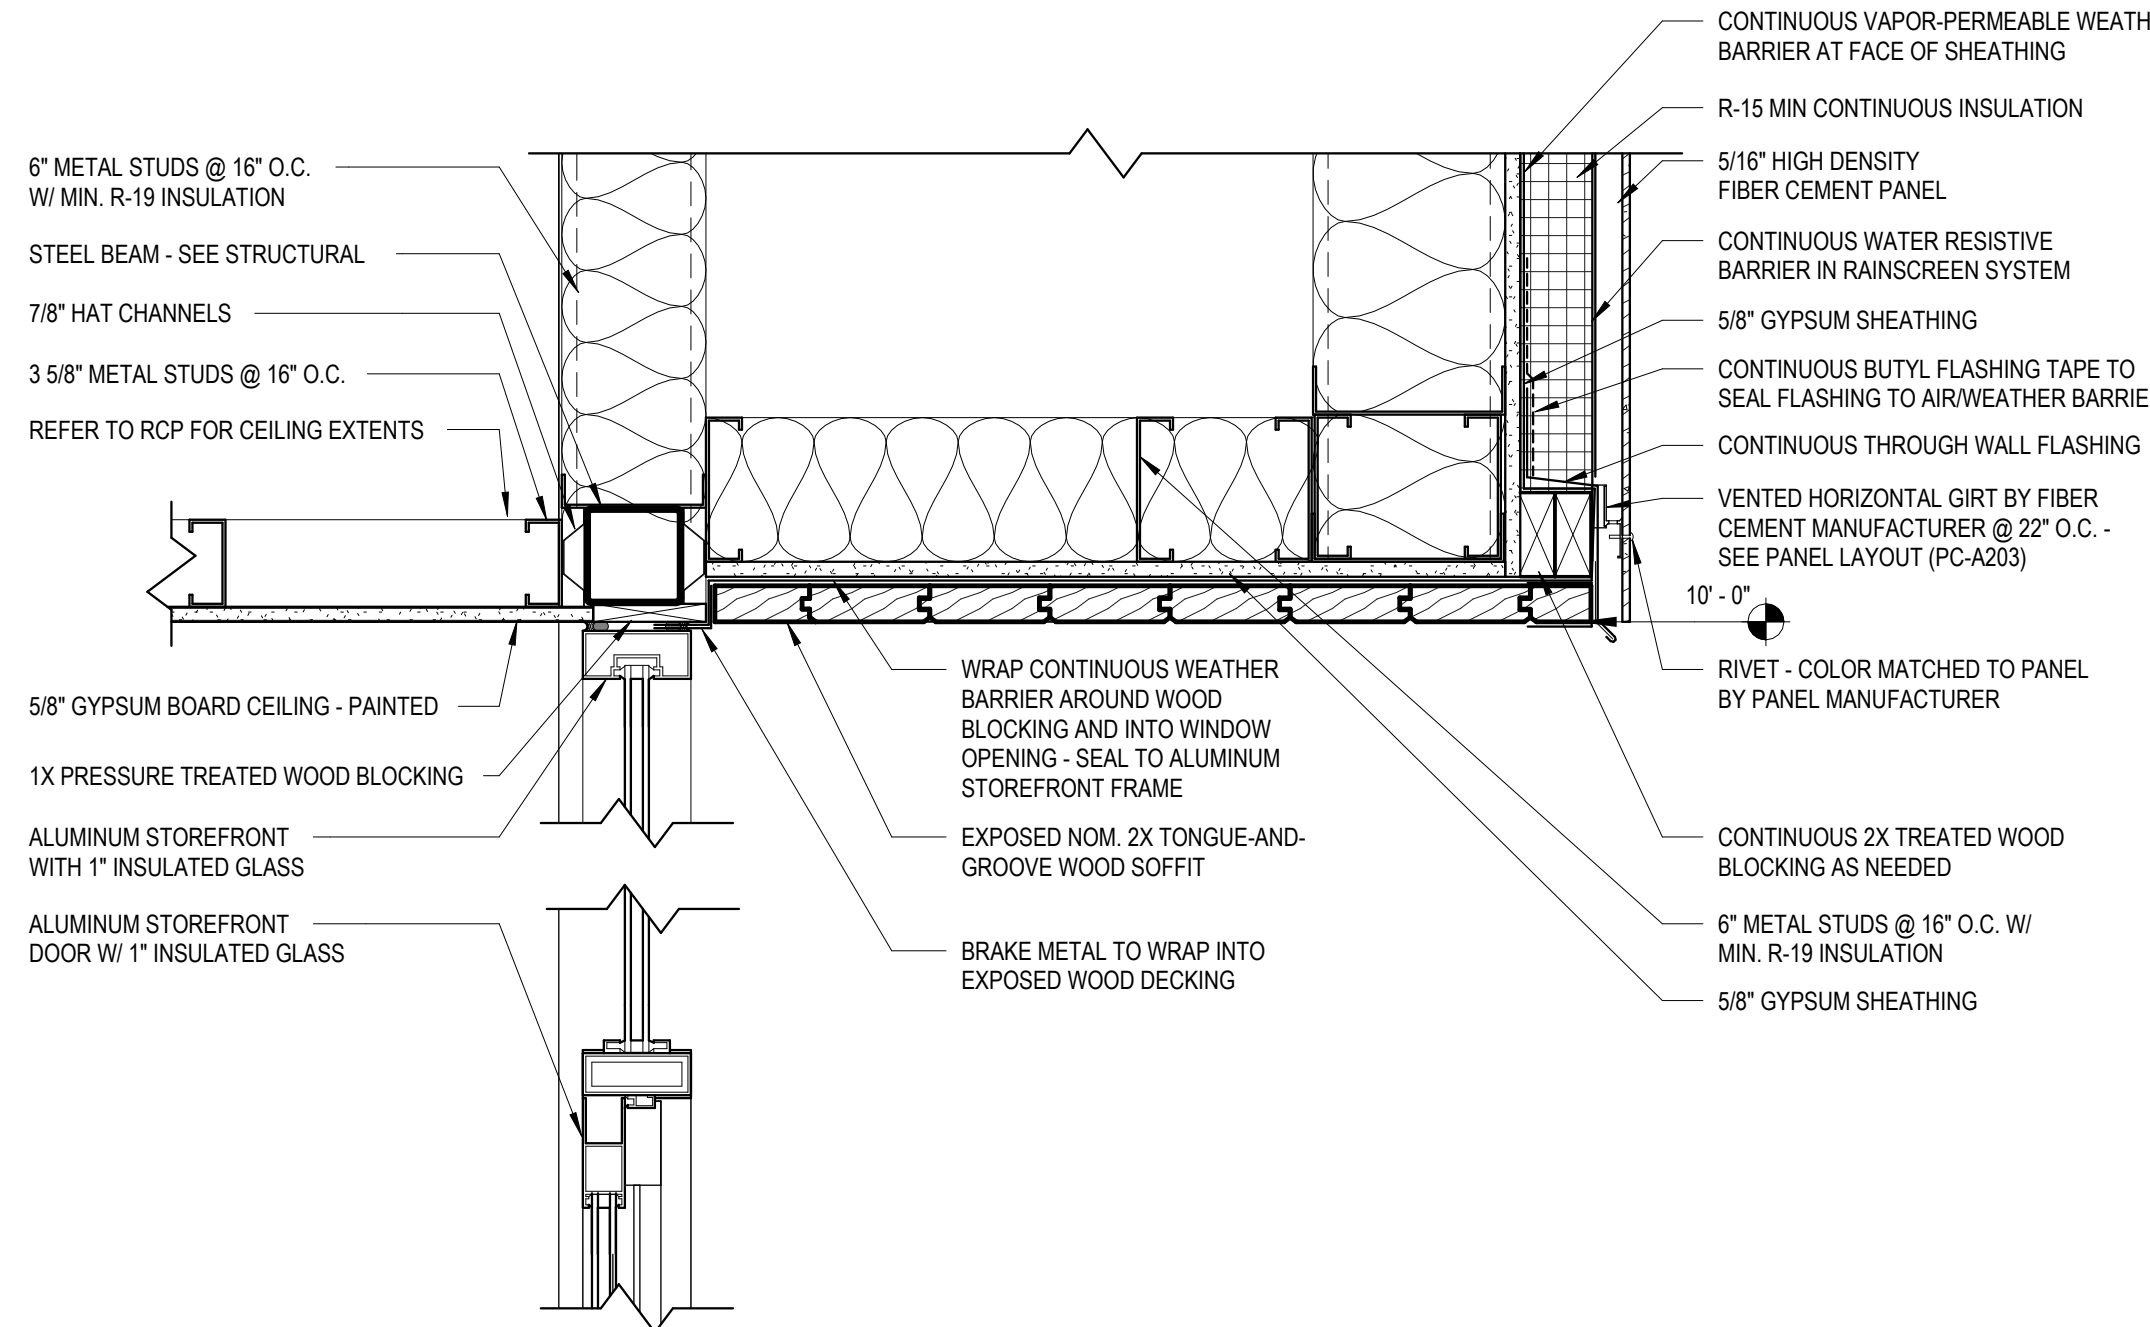


6 HEAD DETAIL @ CLASSROOM W/ SOFFIT
PC-A521 1 1/2" = 1'-0"

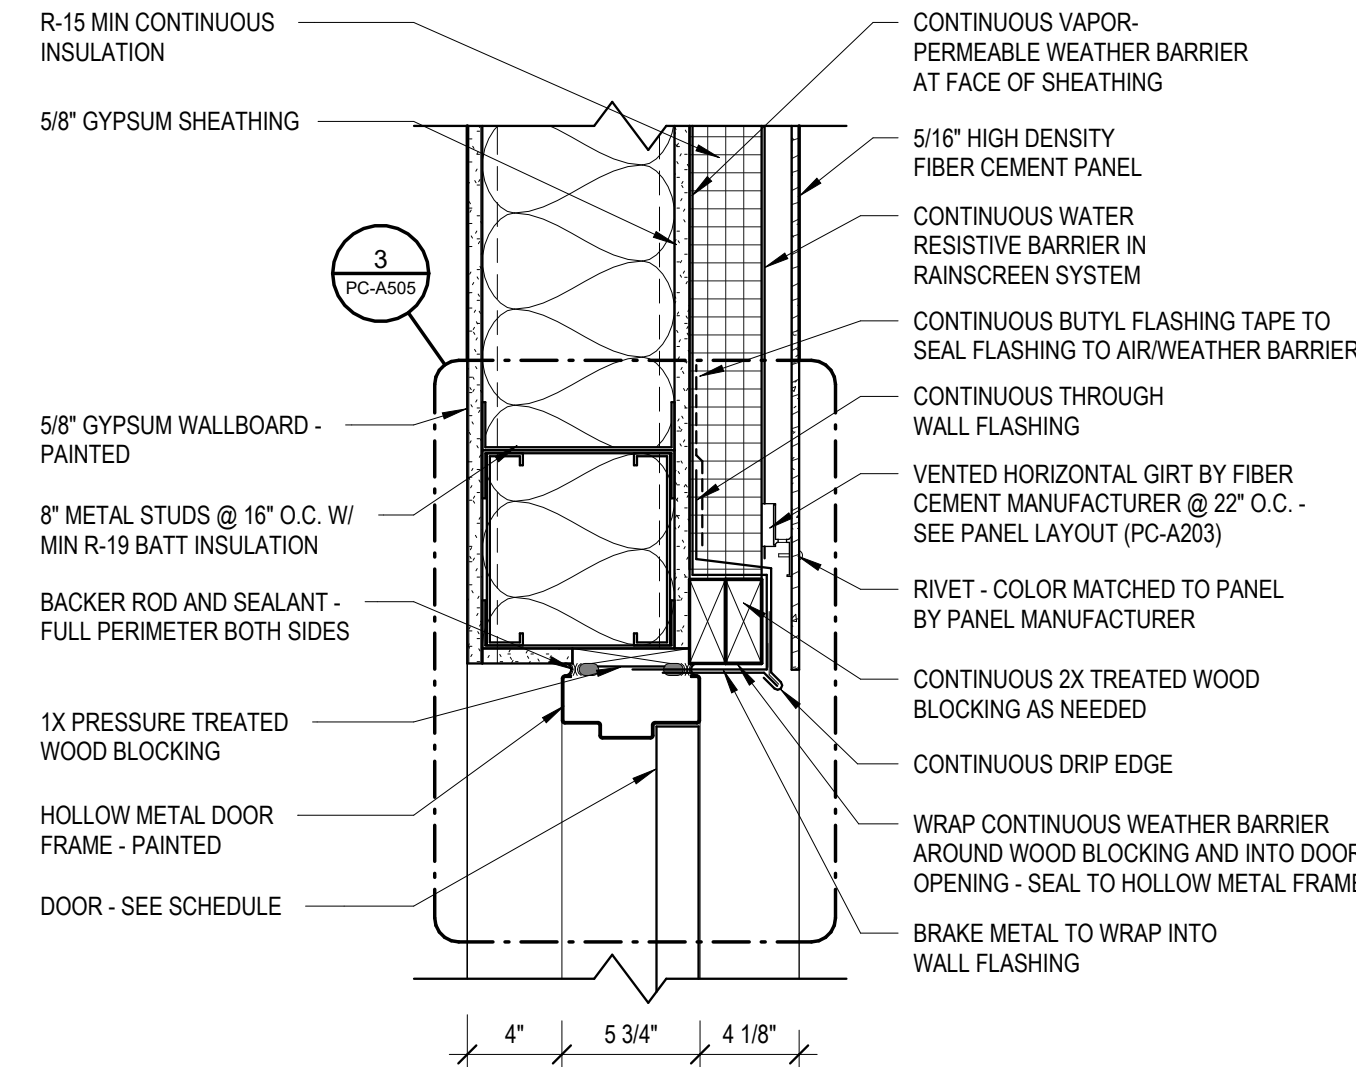


7 HEAD DETAIL @ EXT. DOOR
PC-A521 1 1/2" = 1'-0"

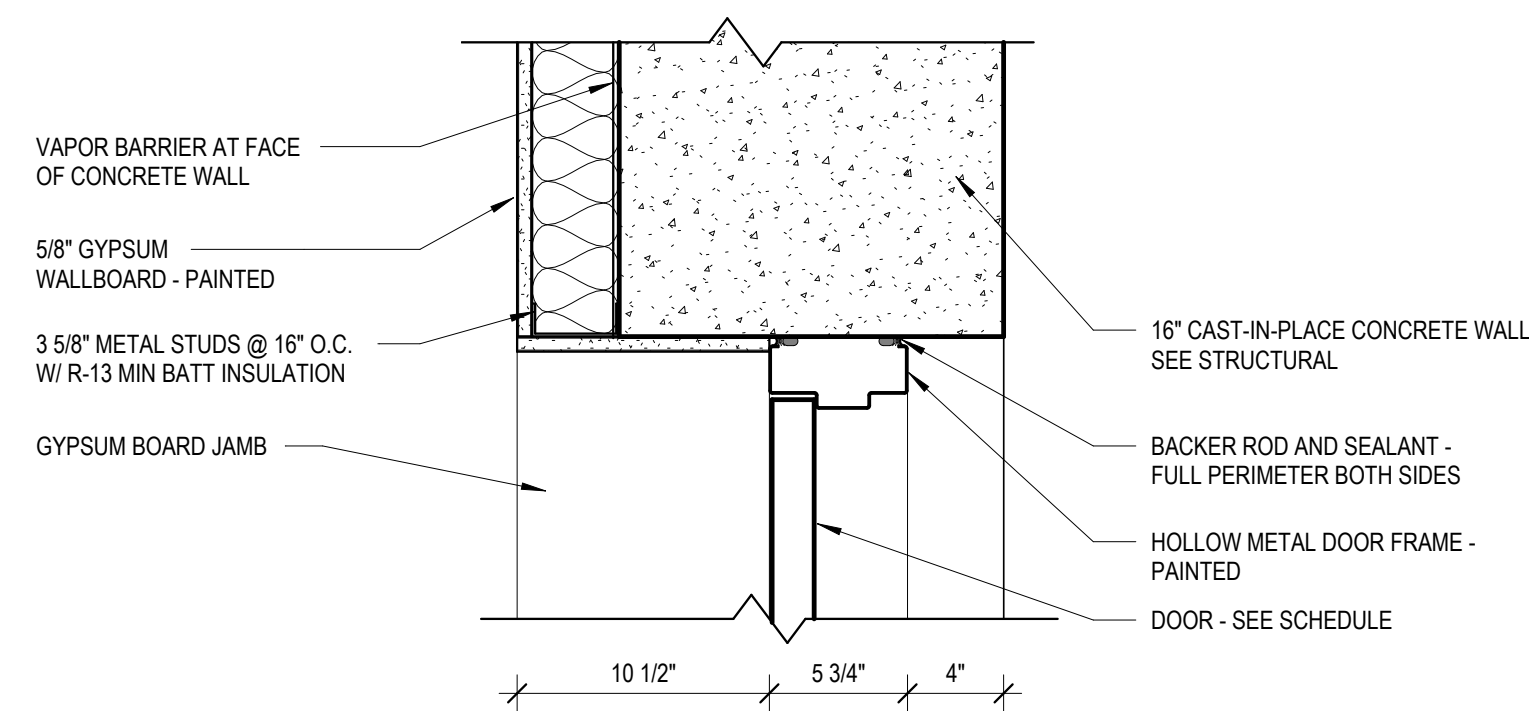


10 HEAD DETAIL @ EXT. BASEMENT DOOR
PC-A521 1 1/2" = 1'-0"

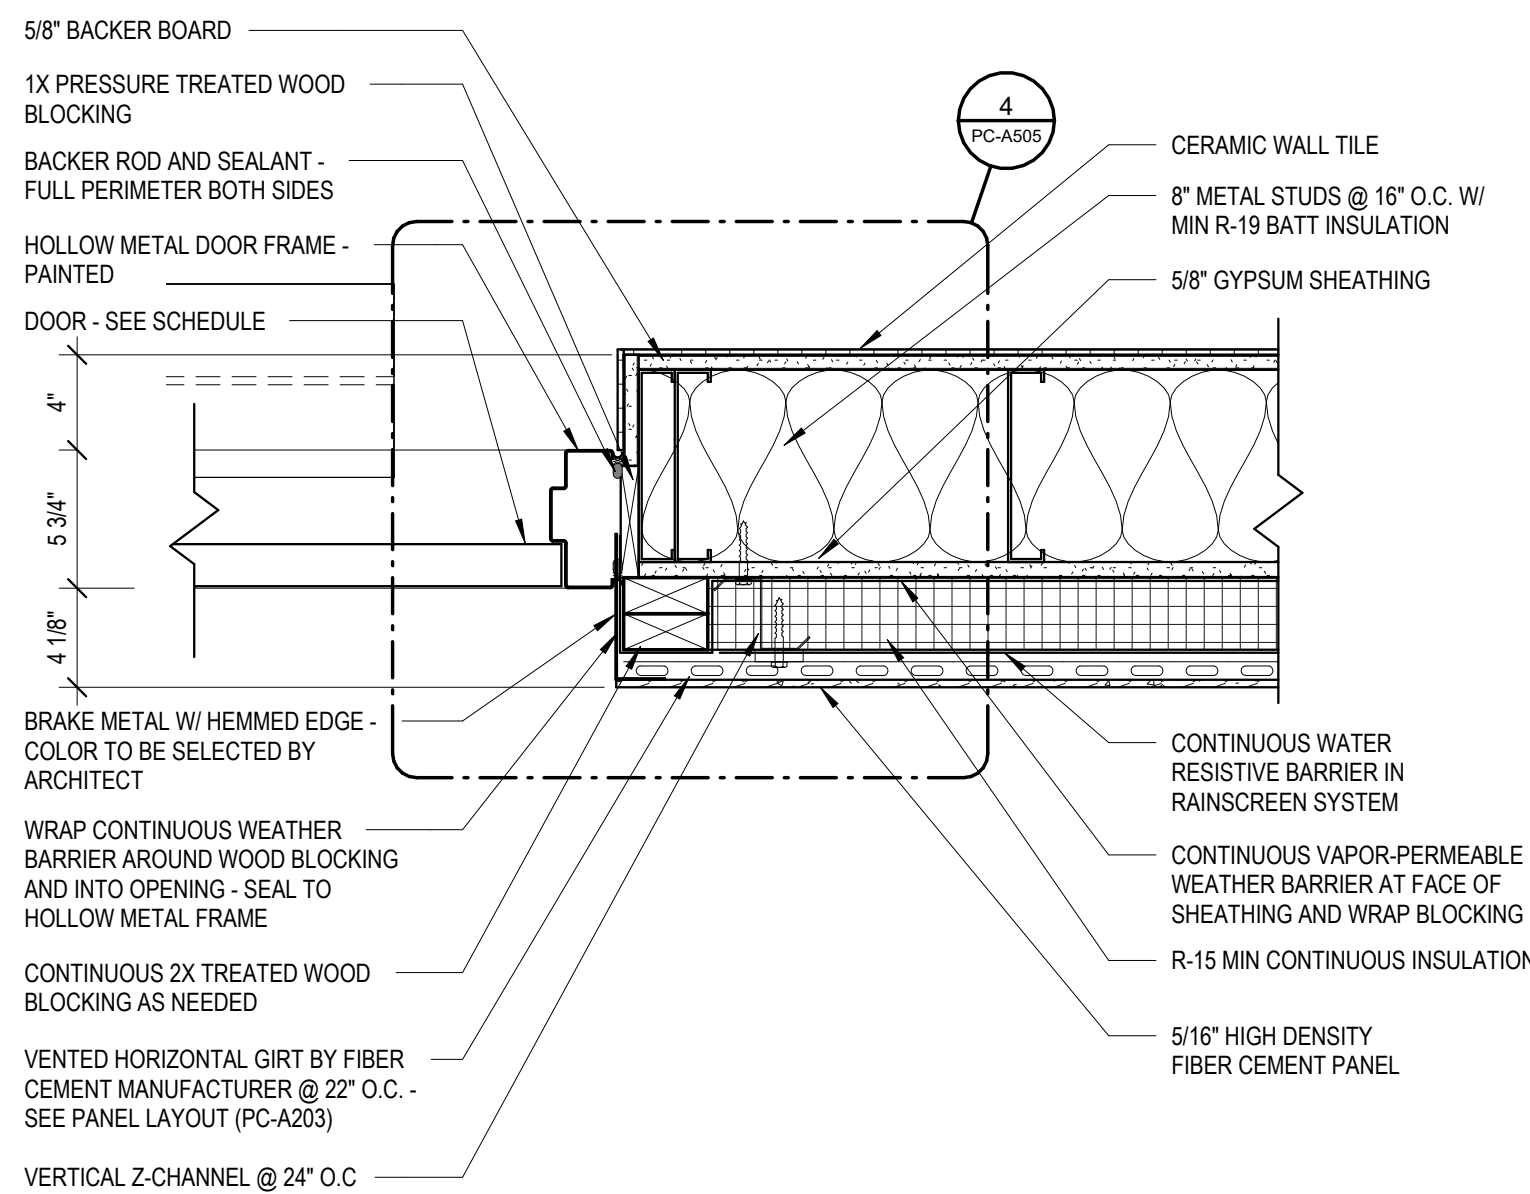

8 JAMB DETAIL @ EXT. RESTROOM DOOR
PC-A521 1 1/2" = 1'-0"

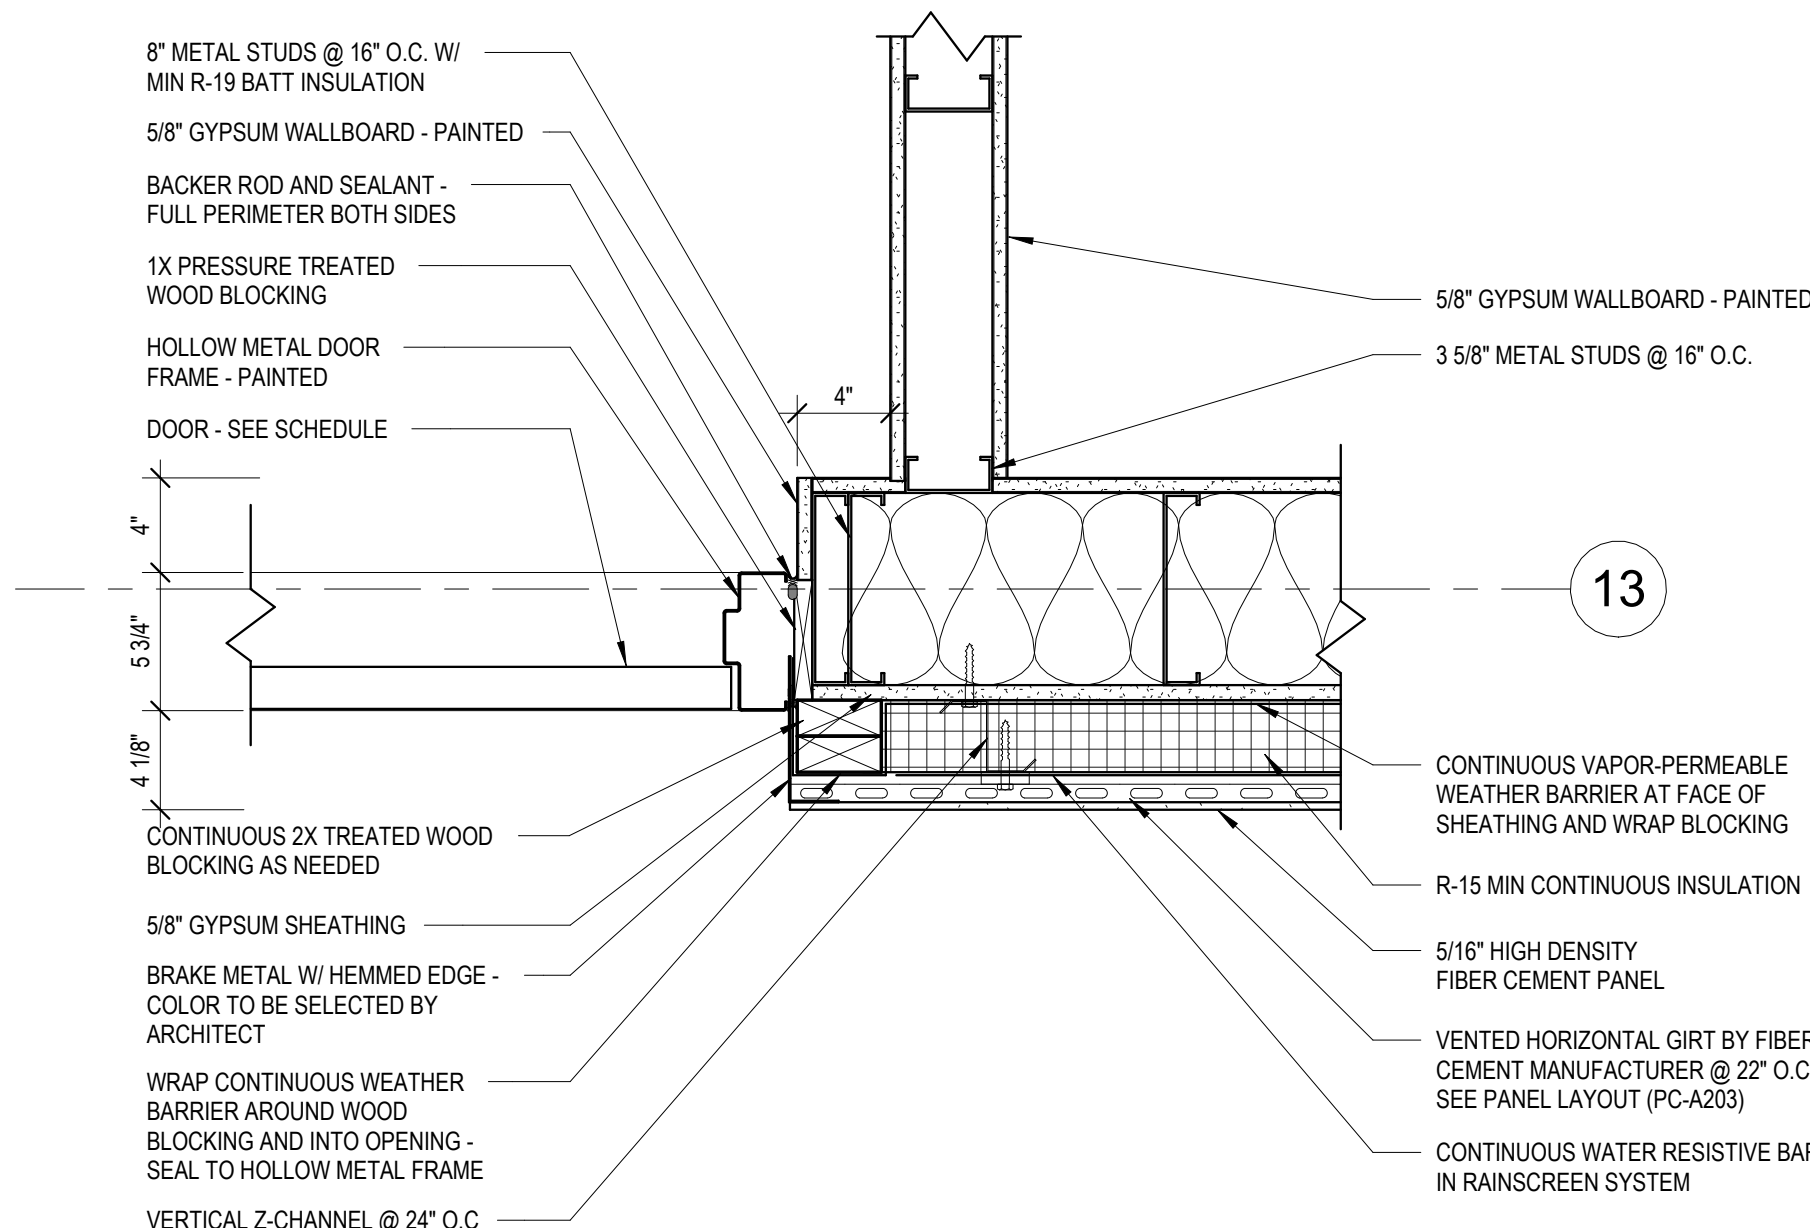

9 JAMB DETAIL @ ADMIN DECK
PC-A521 1 1/2" = 1'-0"

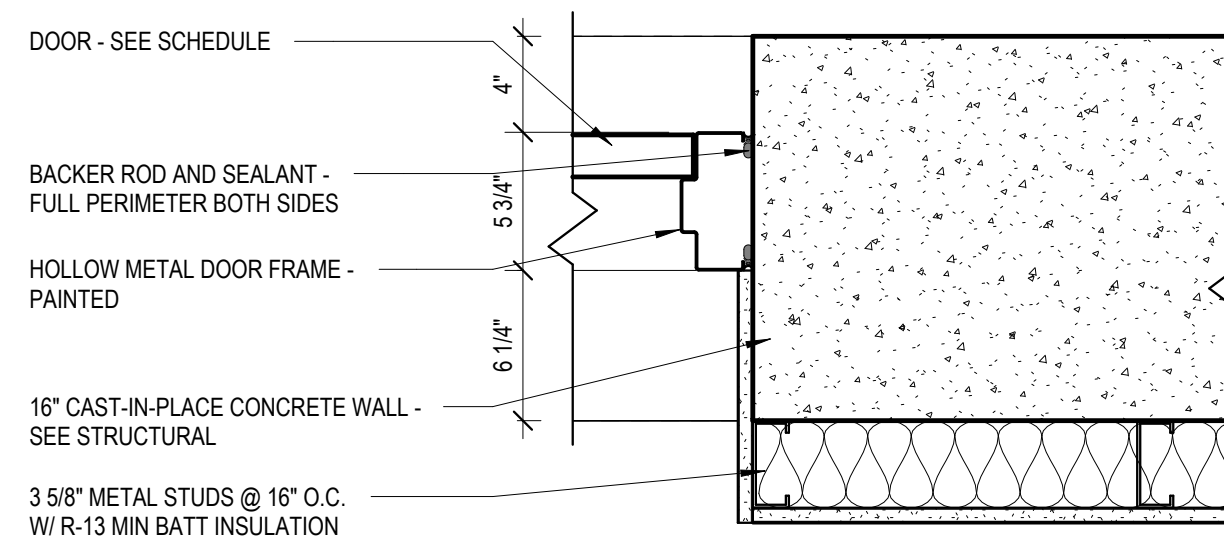

11 JAMB DETAIL @ EXT. BASEMENT DOOR
PC-A521 1 1/2" = 1'-0"

Susan
Hatchell
Landscape Architecture, PLLC
711 W. North Street, Raleigh, NC 27603
p: 919-838-9600 f: 919-838-9700

Esse
Architects
632 PERSHING ROAD | RALEIGH, NORTH CAROLINA 27608


HEAD, JAMB AND
SILL DETAILS


LAKE MYRA COUNTY PARK
Wake County, NC

REVISIONS


Date: 07/27/26

PC-A521

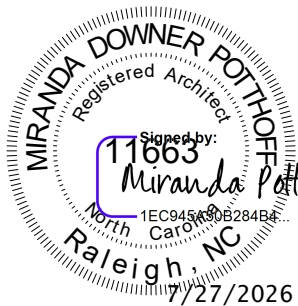


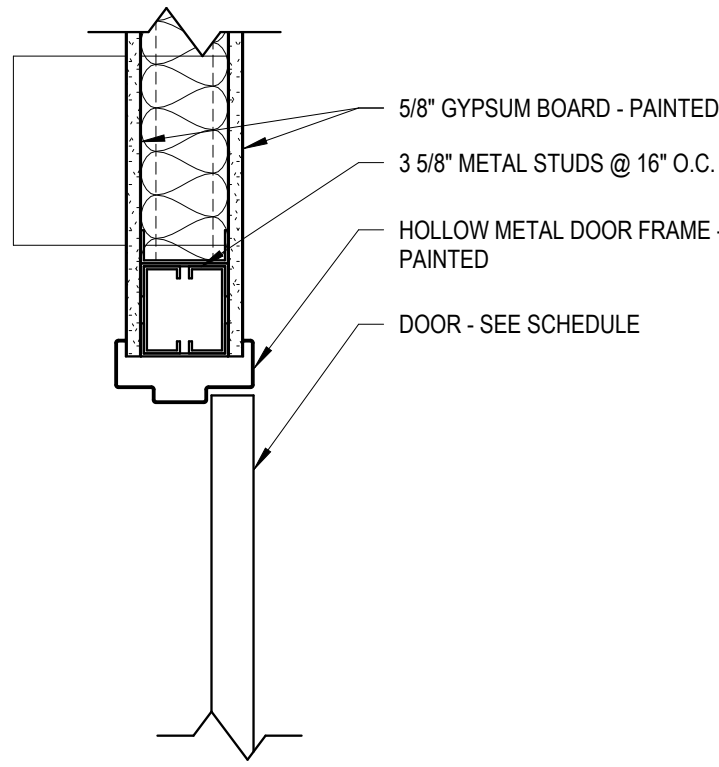


1 HEAD DETAIL @ INTERIOR DOOR
PC-A522 1 1/2" = 1'-0"

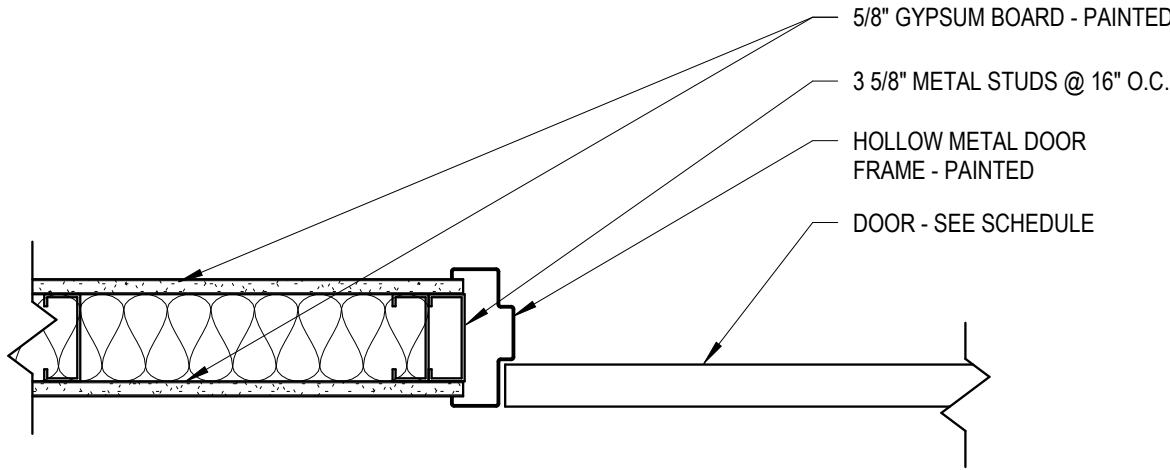


2 JAMB DETAIL @ INTERIOR DOOR
PC-A522 1 1/2" = 1'-0"

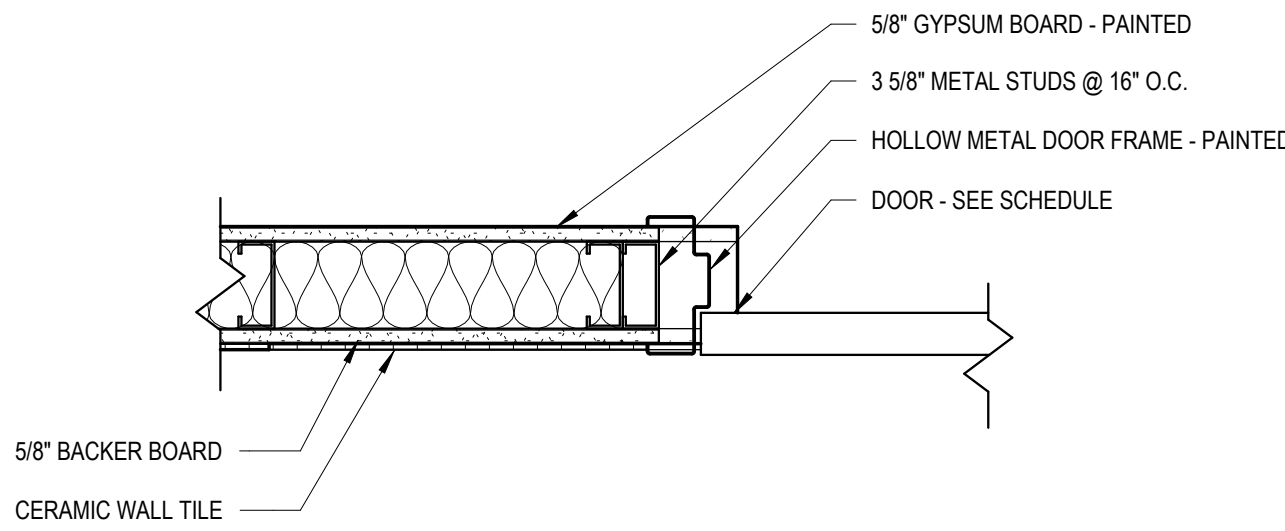


3 JAMB DETAIL @ INTERIOR RESTROOM DOOR
PC-A522 1 1/2" = 1'-0"

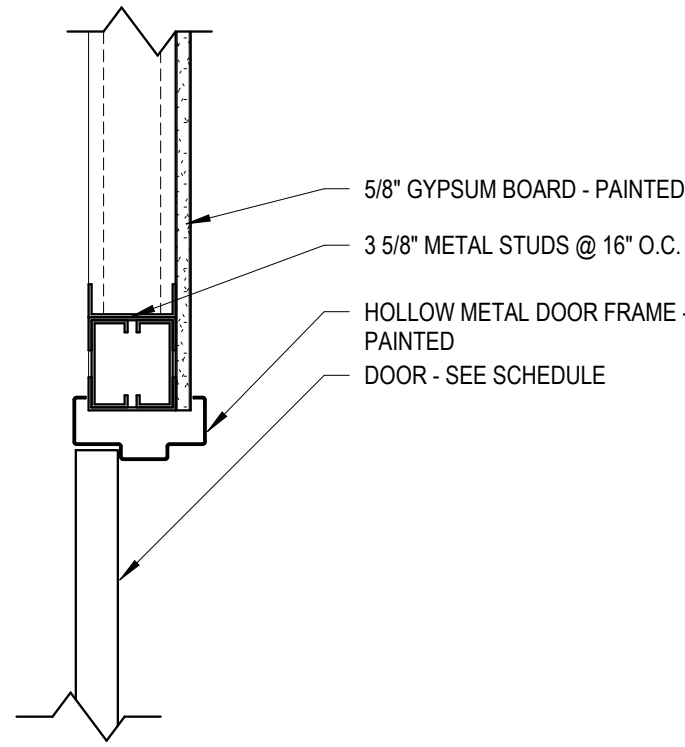


4 HEAD DETAIL @ CUSTODIAL DOOR
PC-A522 1 1/2" = 1'-0"

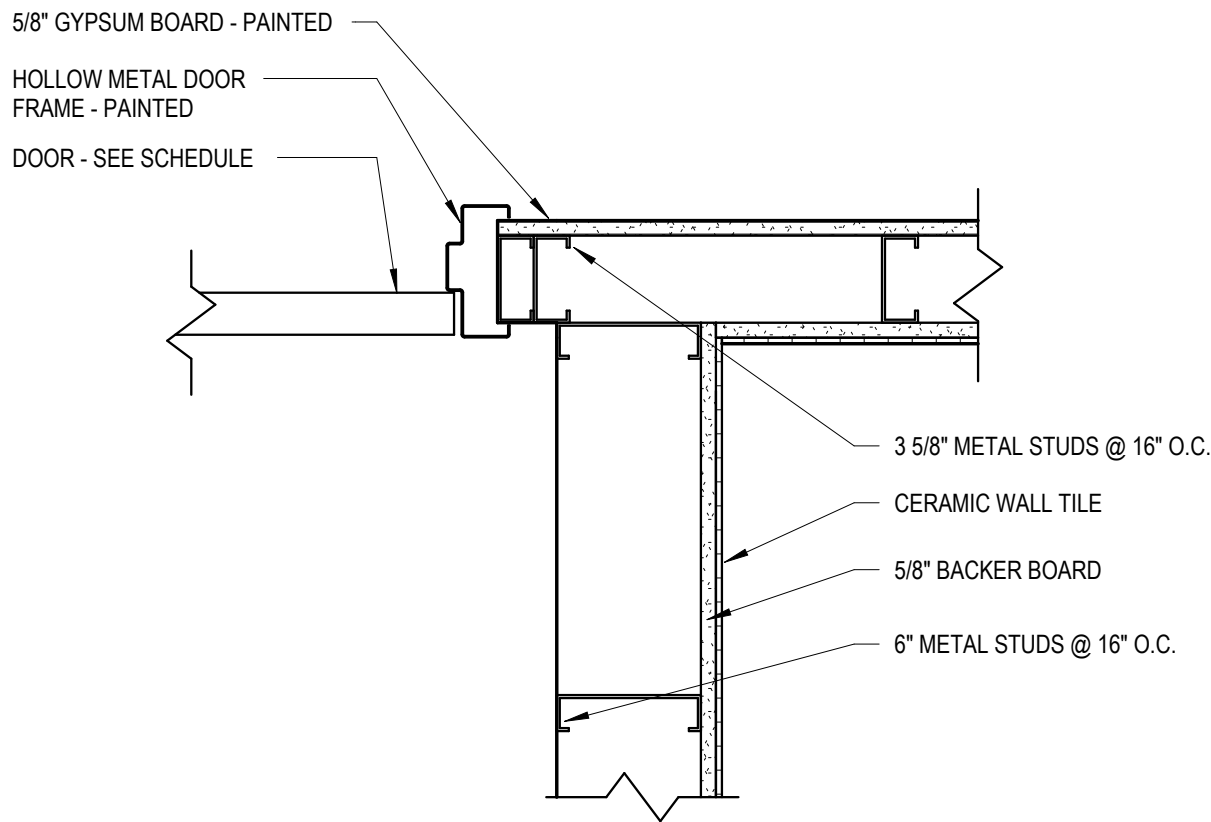


5 JAMB DETAIL @ CUSTODIAL DOOR
PC-A522 1 1/2" = 1'-0"

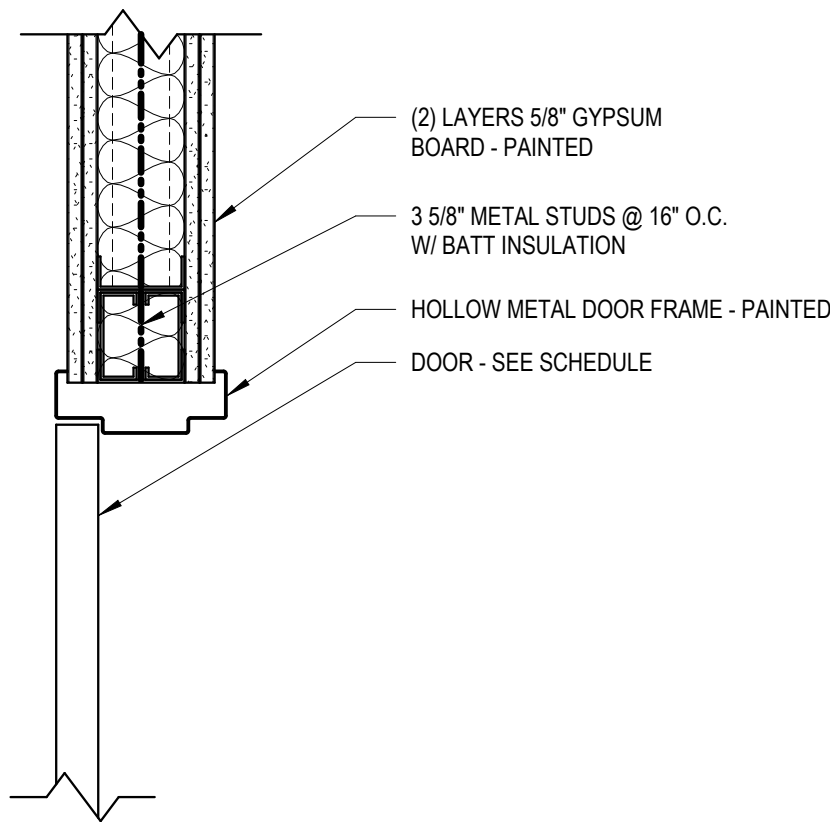


6 HEAD DETAIL @ FIRE RATED WALL
PC-A522 1 1/2" = 1'-0"

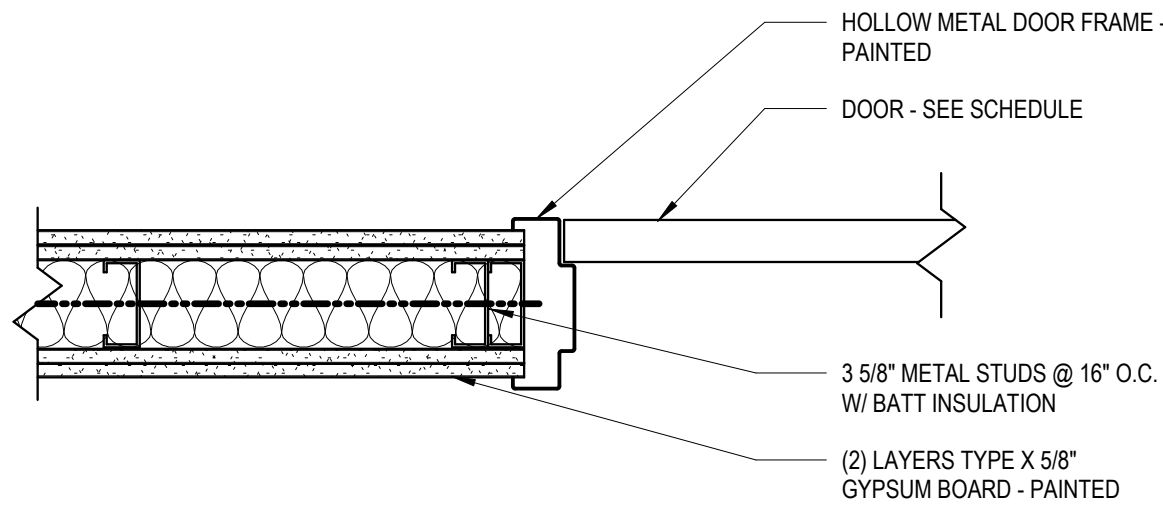


7 JAMB DETAIL @ FIRE RATED WALL
PC-A522 1 1/2" = 1'-0"

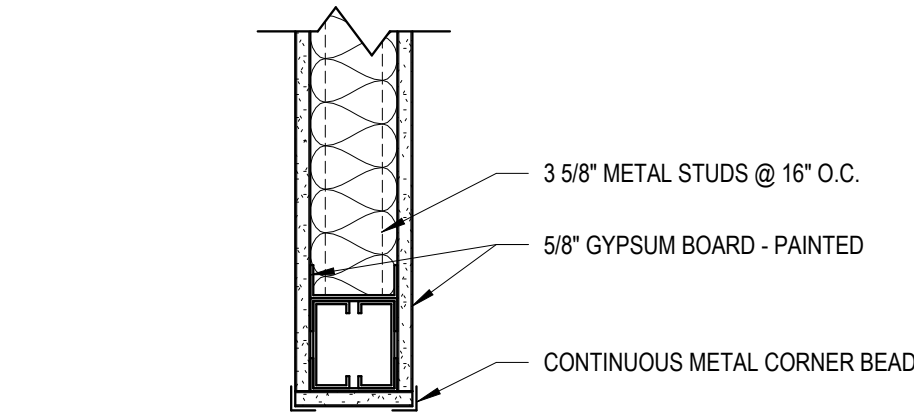


8 HEAD DETAIL @ UNCASSED OPENING
PC-A522 1 1/2" = 1'-0"

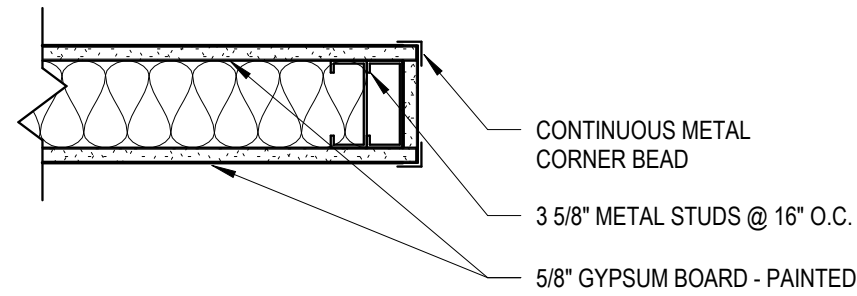


9 JAMB DETAIL @ UNCASSED OPENING
PC-A522 1 1/2" = 1'-0"

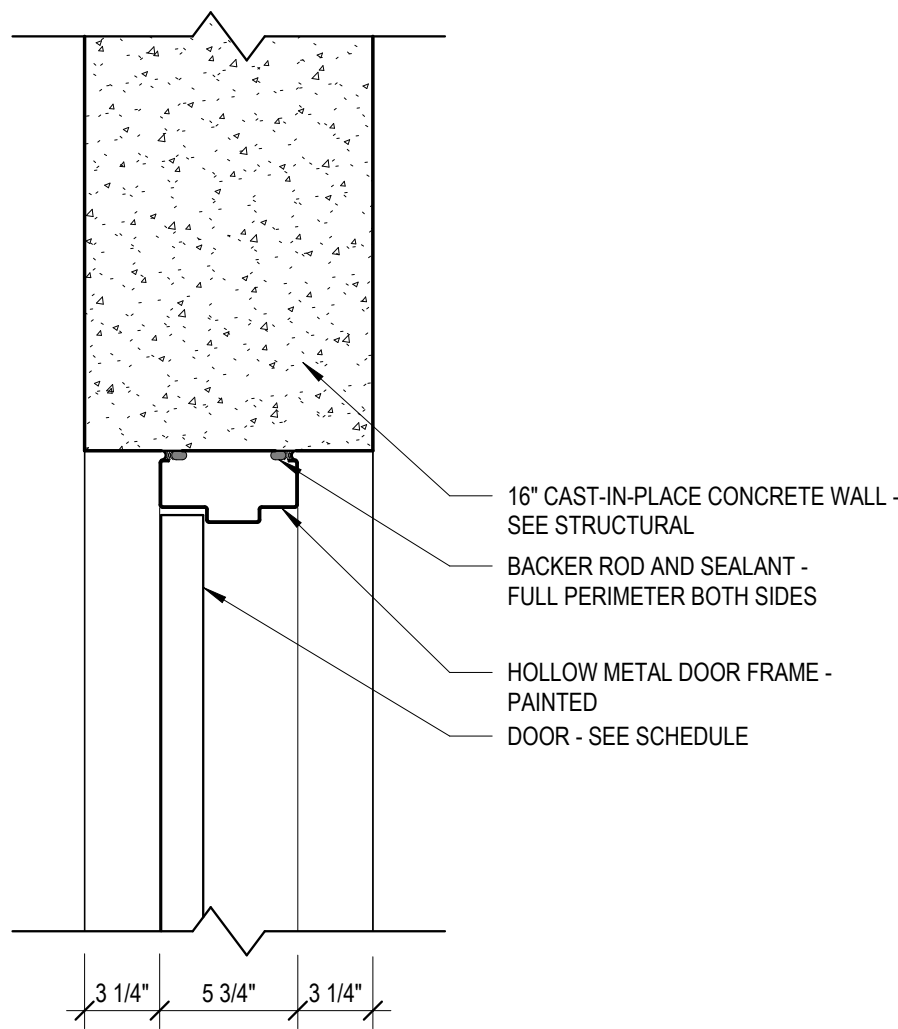


10 HEAD DETAIL @ INT. BASEMENT DOOR
PC-A522 1 1/2" = 1'-0"

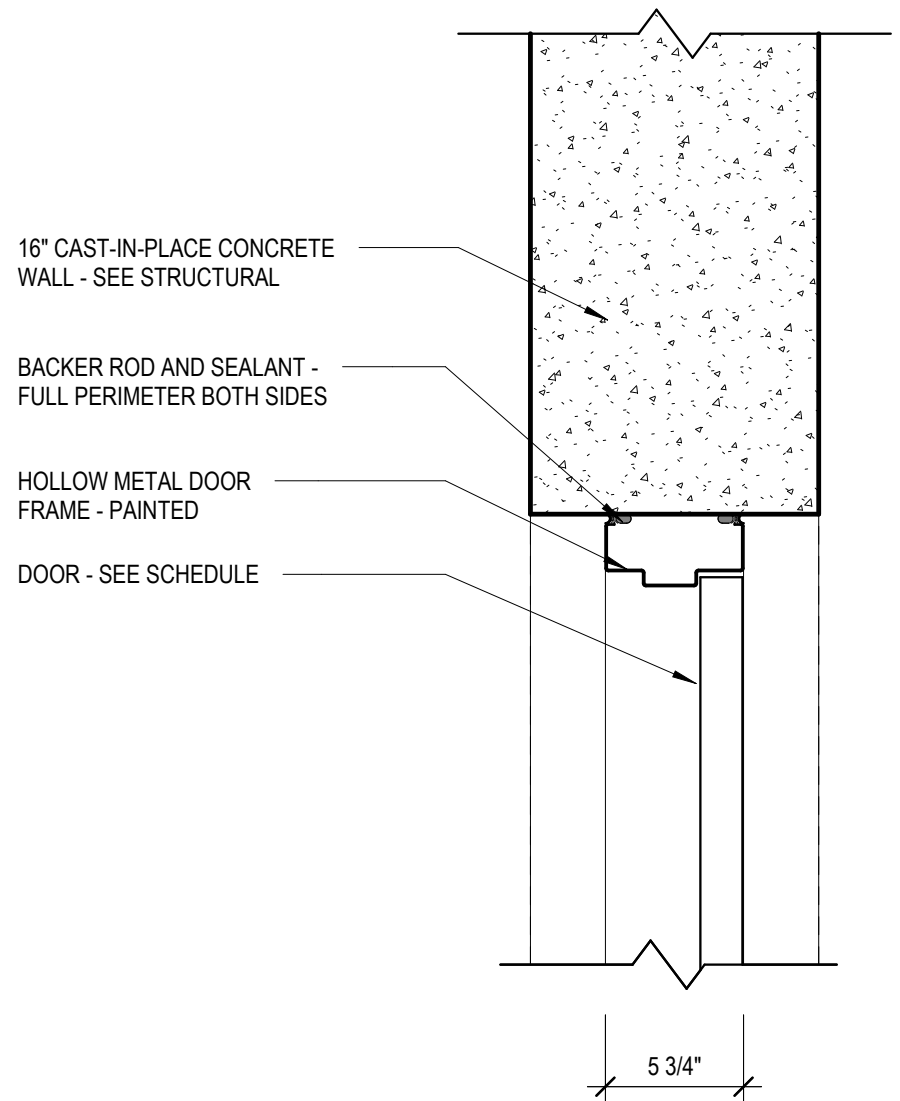

11 JAMB DETAIL @ INT. BASEMENT DOOR
PC-A522 1 1/2" = 1'-0"

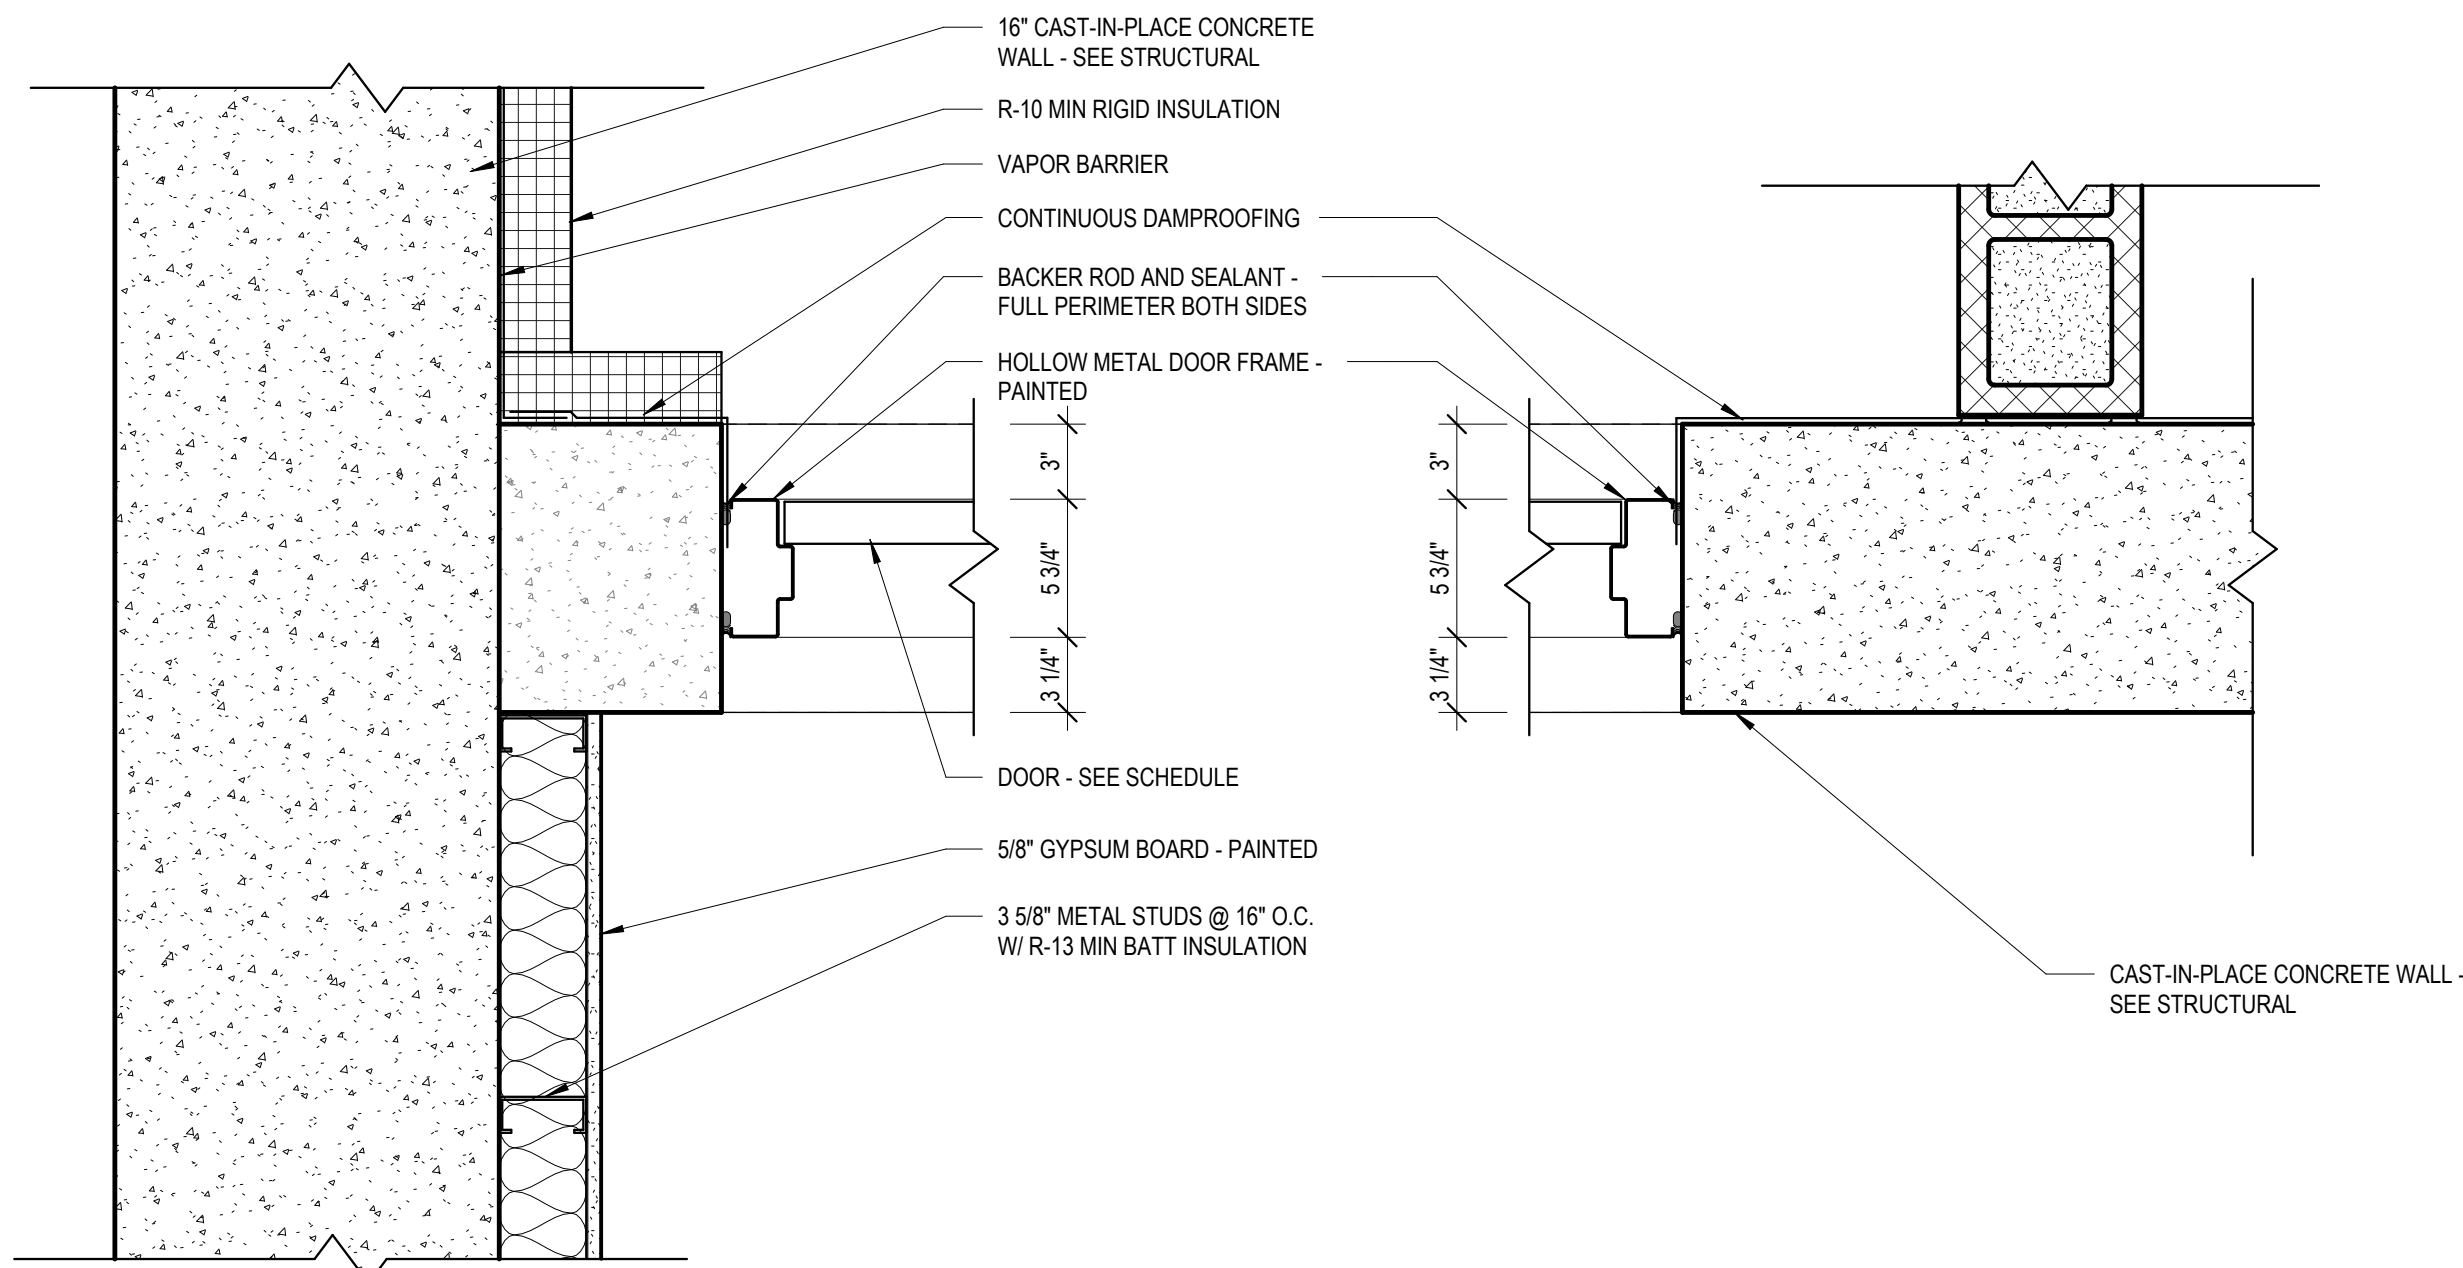

12 JAMB DETAIL @ DOOR B01B
PC-A522 1 1/2" = 1'-0"

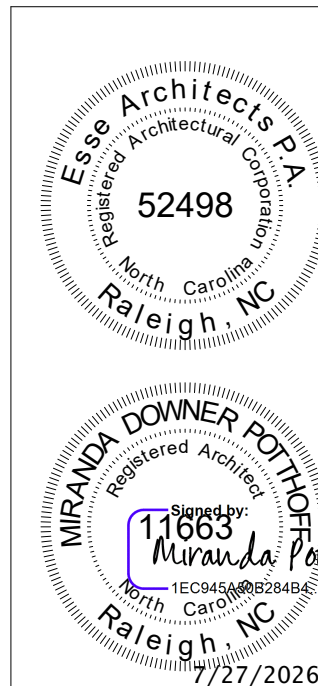

Susan Hatchell
Landscape Architecture, PLLC
711 W. North Street, Raleigh, NC 27603
p: 919-838-9600 f: 919-838-9700




HEAD, JAMB AND
SILL DETAILS

LAKE MYRA COUNTY PARK
Wake County, NC


REVISIONS

Date: 07/27/26


PC-A522

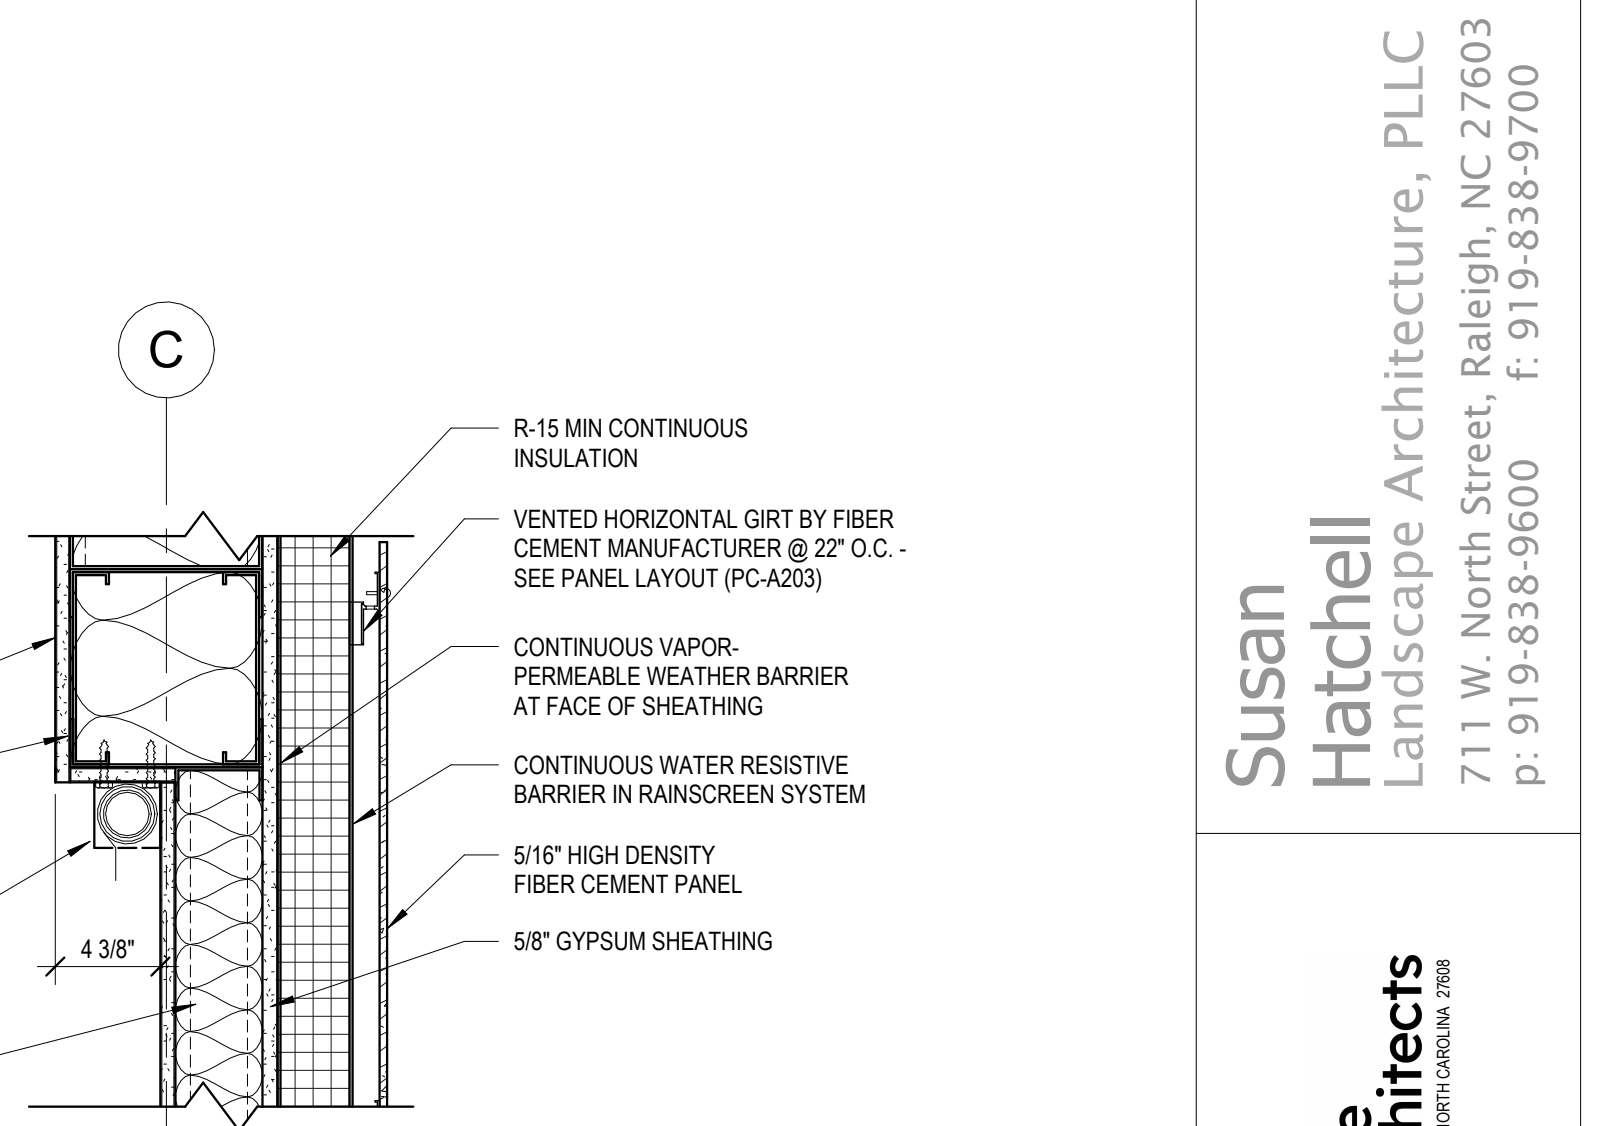


4 HEAD DETAIL @ WINDOW BLINDS INSET

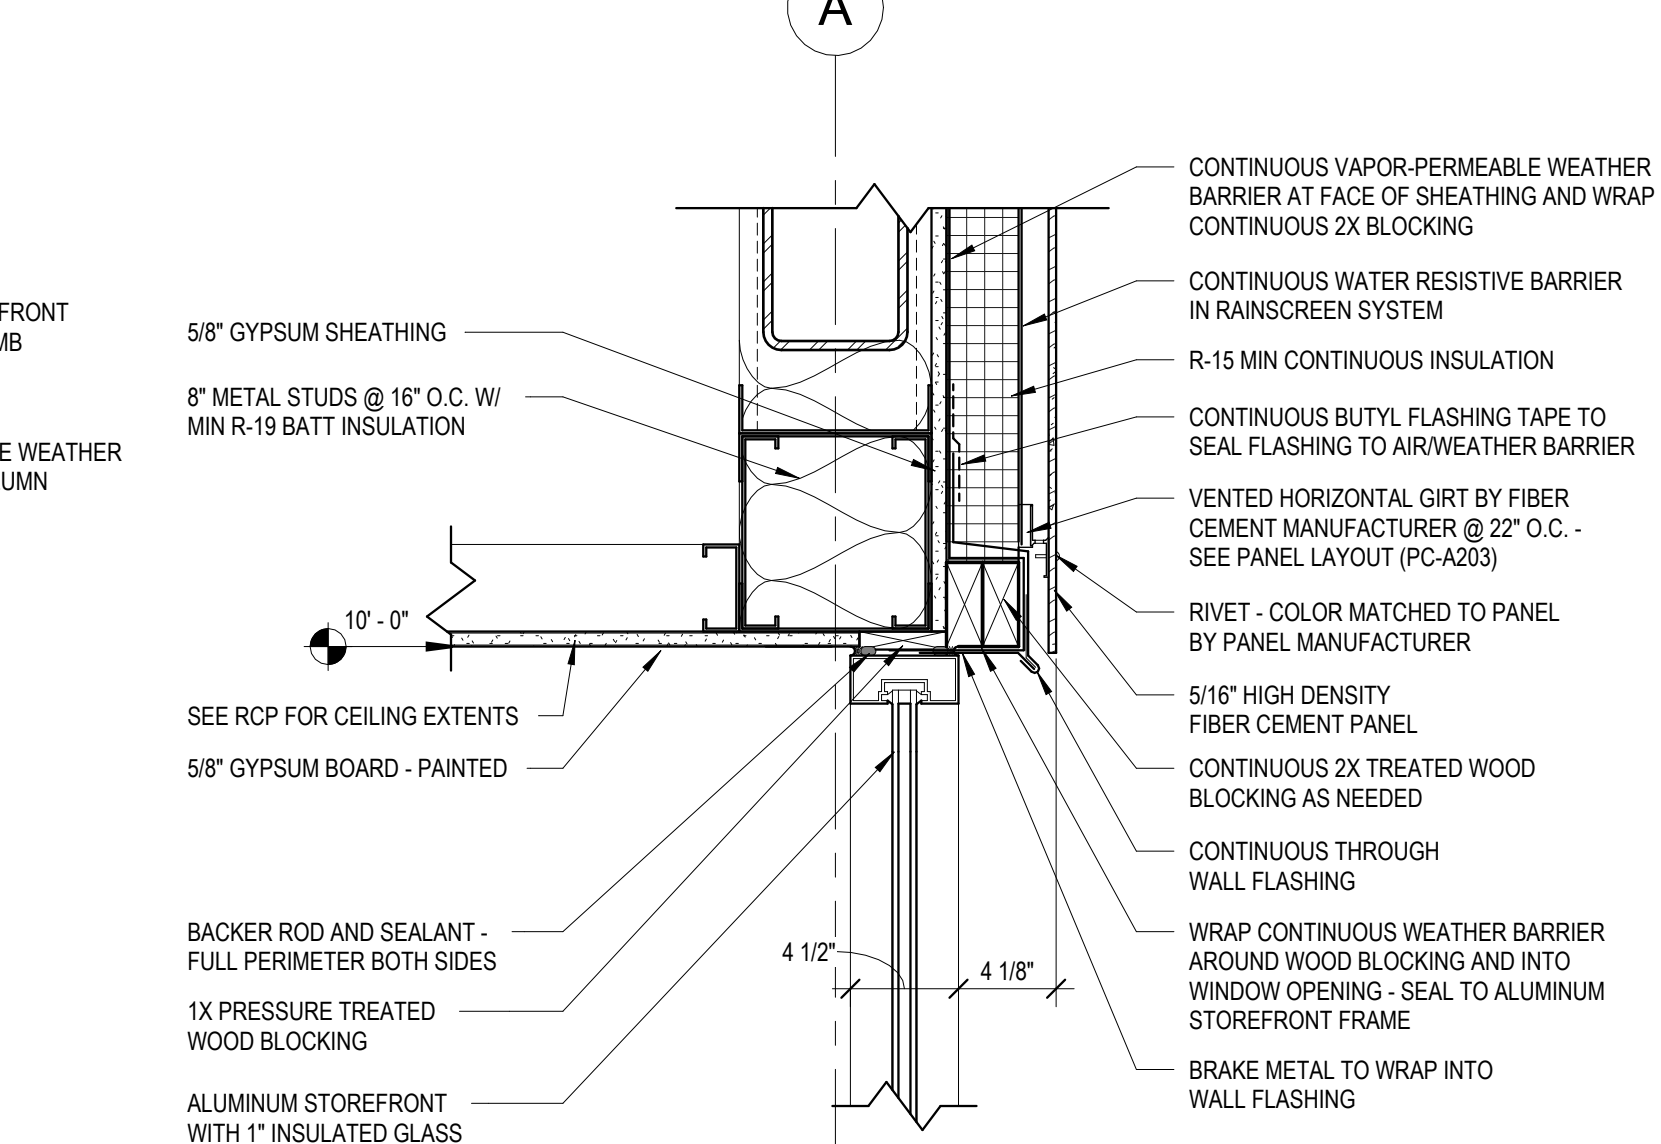


8 HEAD DETAIL @ WINDOWS W/ CLG.
PC-A523 1 1/2" = 1'-0"

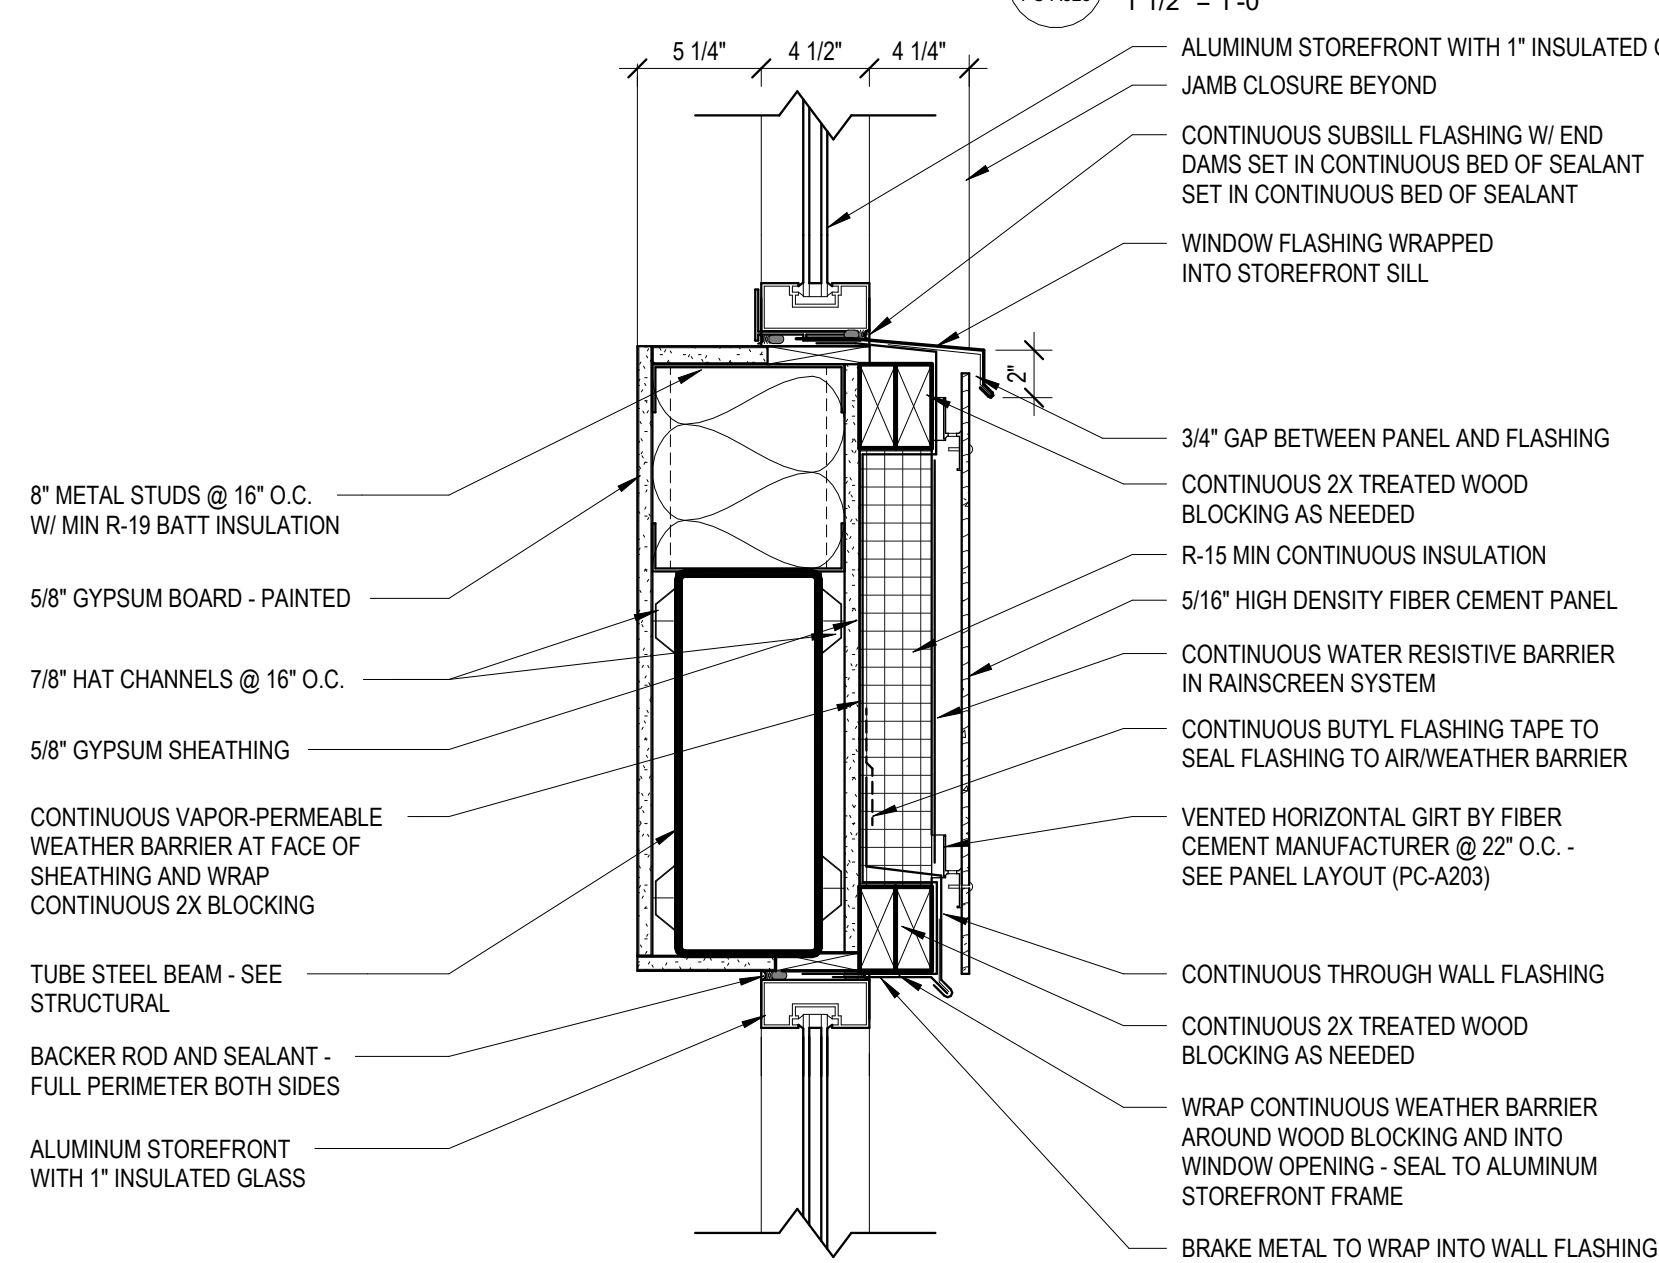


10 HEAD DETAIL @ EXHIBIT WINDOWS
PC-A523 1 1/2" = 1'-0"

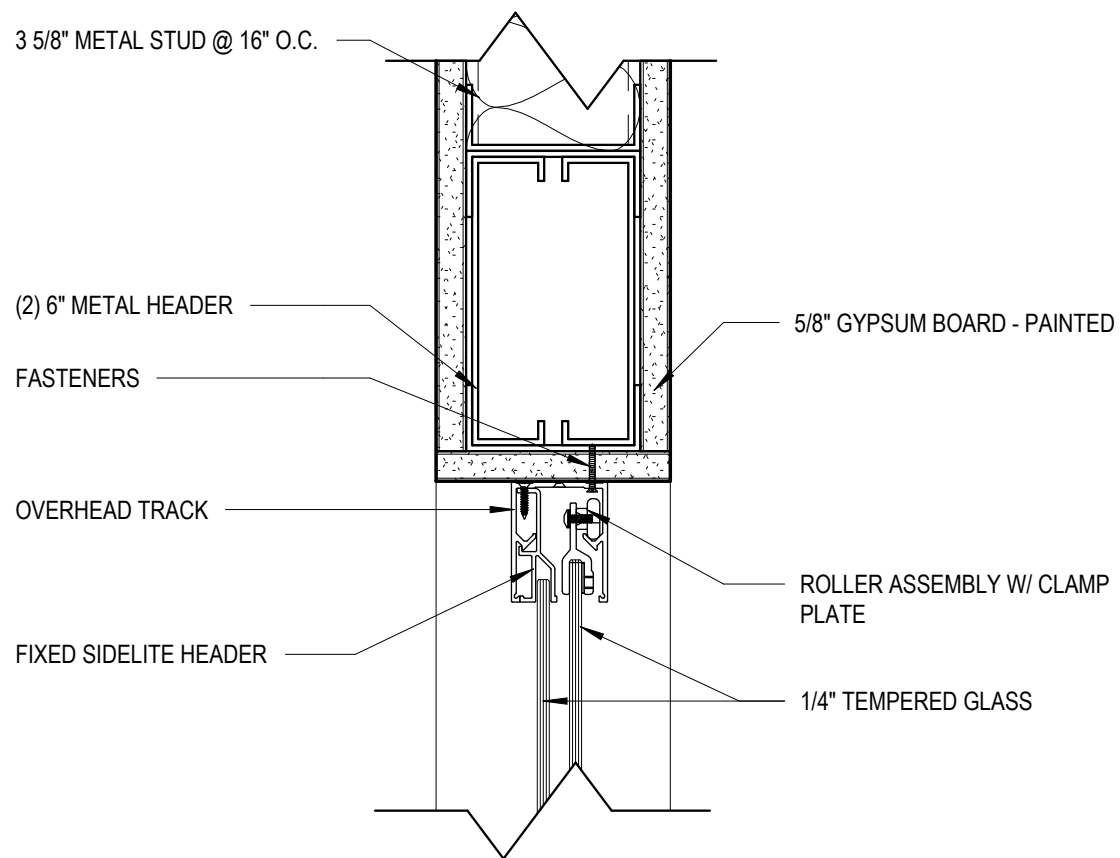


1 HEAD DETAIL @ INT. CLERK WINDOW
3" = 1'-0"

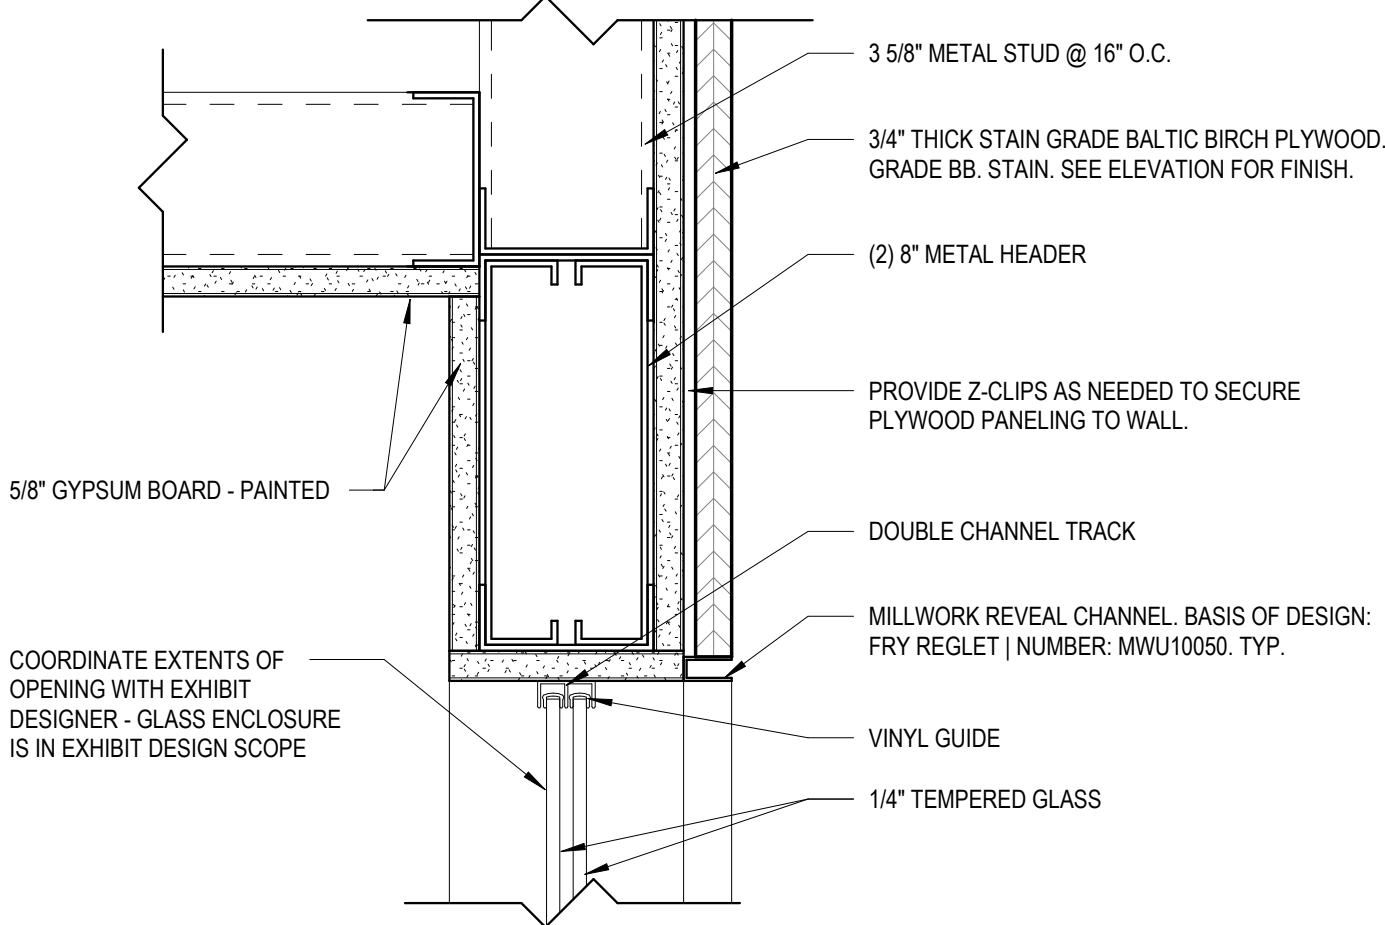


2 HEAD DETAIL @ DISPLAY WINDOW
3" = 1'-0"

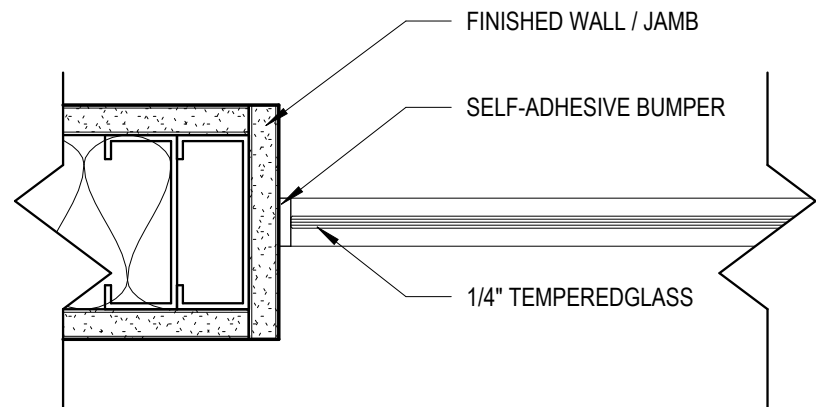


3 JAMB DETAIL @ INT. CLERK WINDOW
3" = 1'-0"

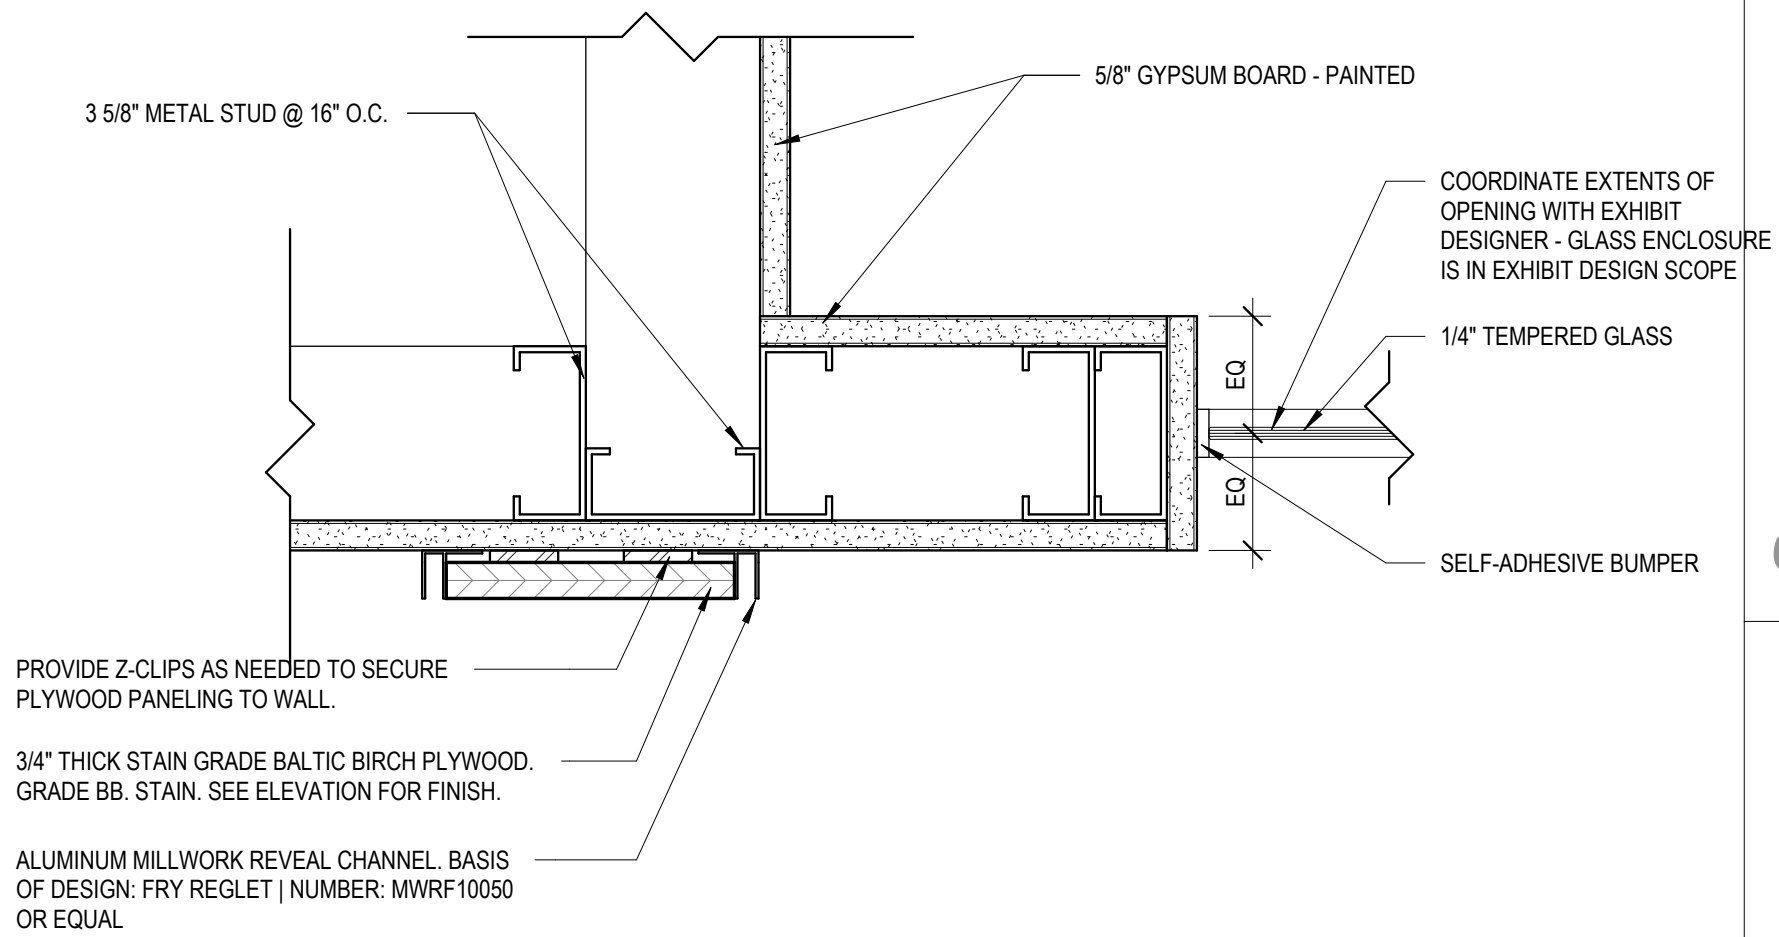


4 JAMB DETAIL @ DISPLAY WINDOW
3" = 1'-0"

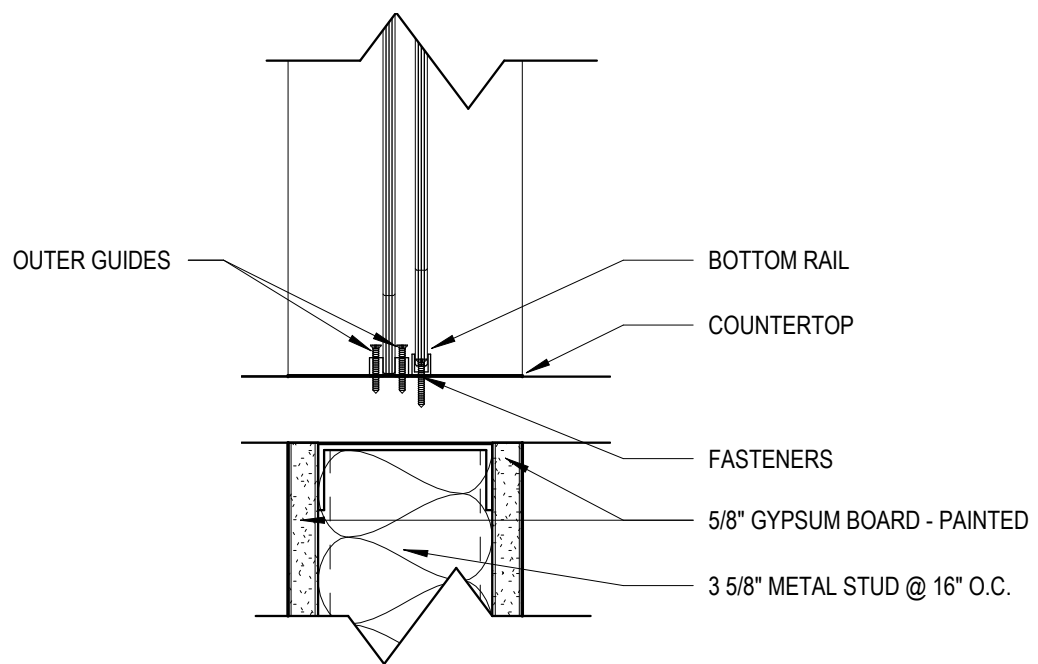


5 SILL DETAIL @ INT. CLERK WINDOW
3" = 1'-0"

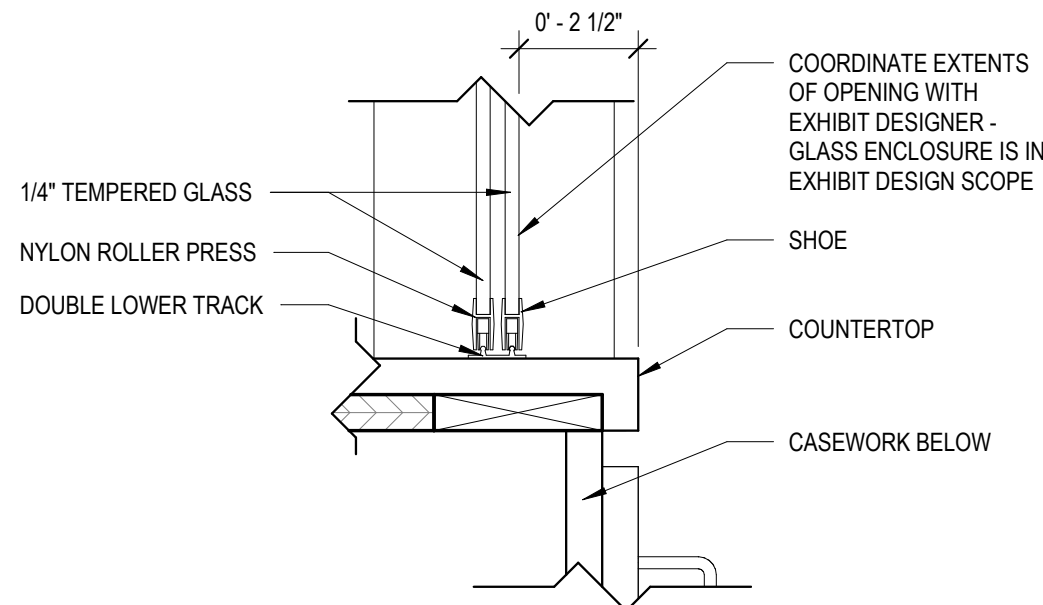


6 SILL DETAIL @ DISPLAY WINDOW
3" = 1'-0"

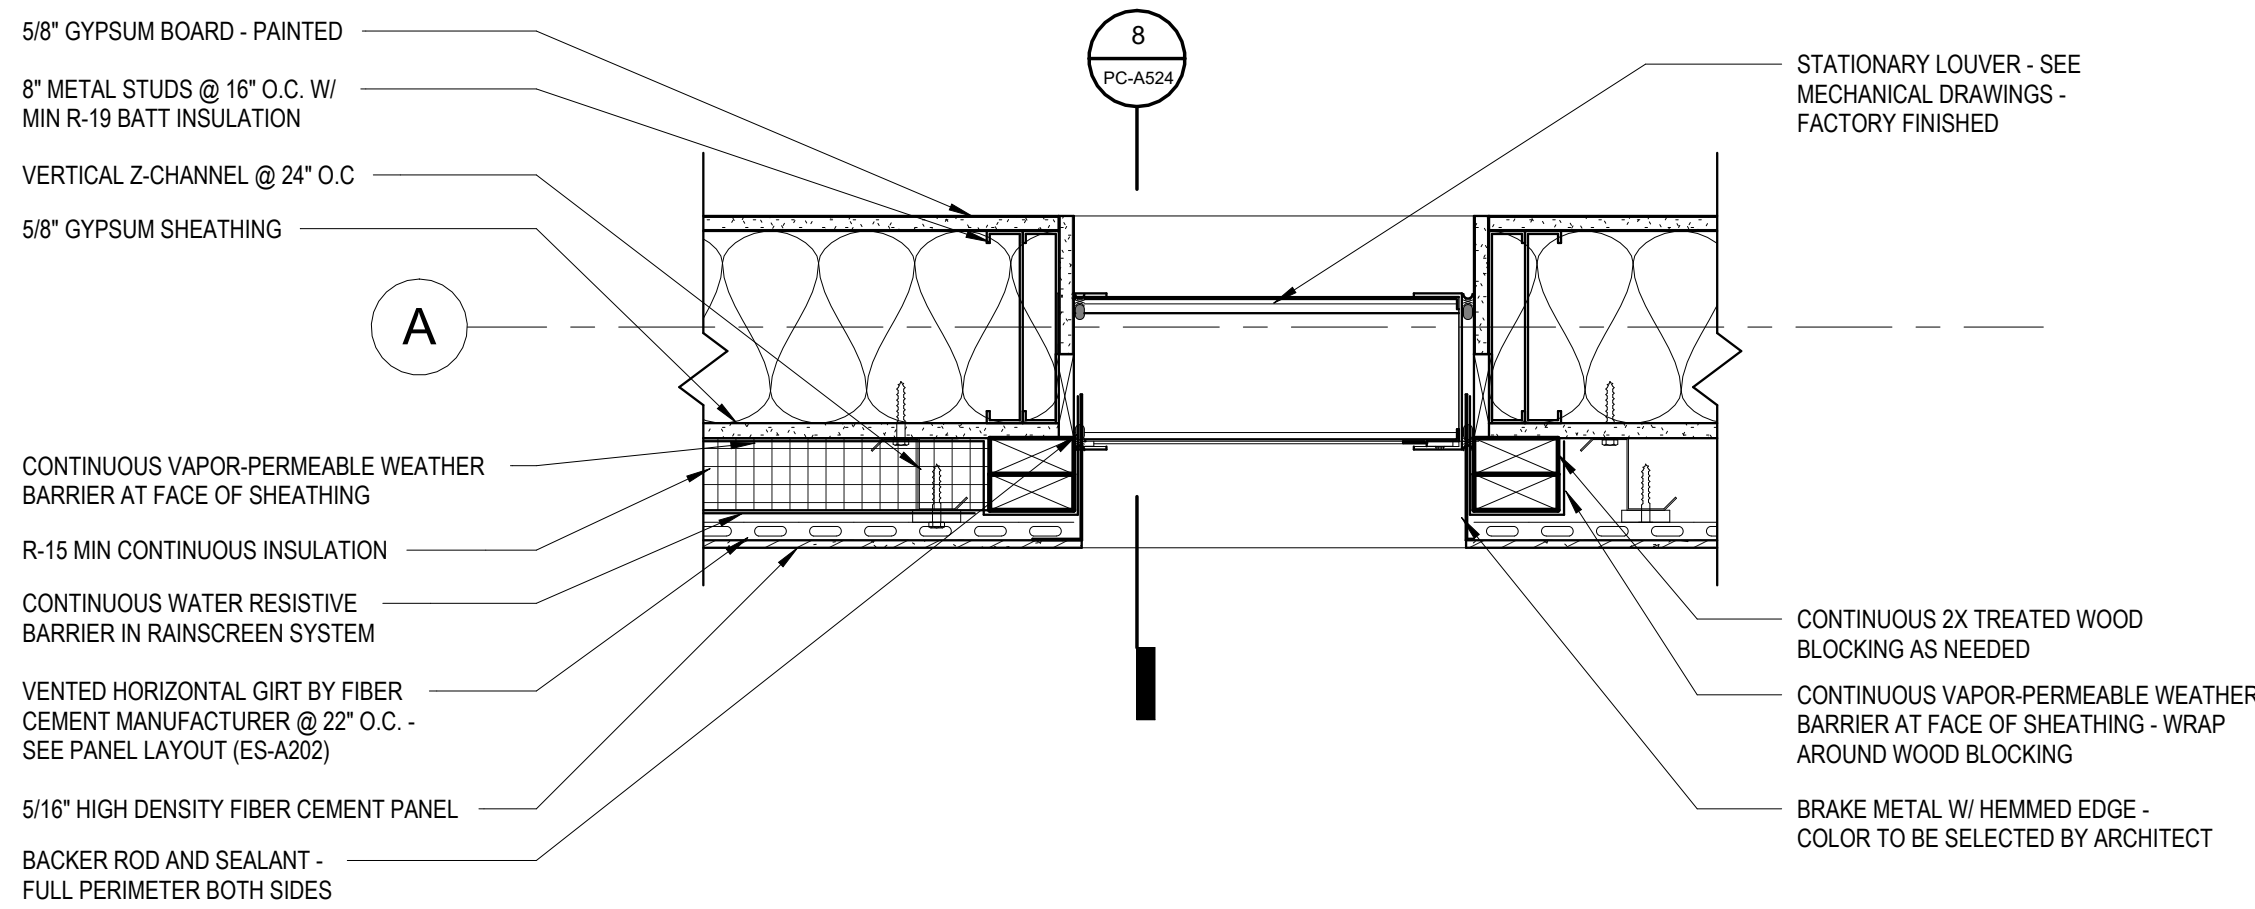


7 LOUVER PLAN DETAIL
1 1/2" = 1'-0"

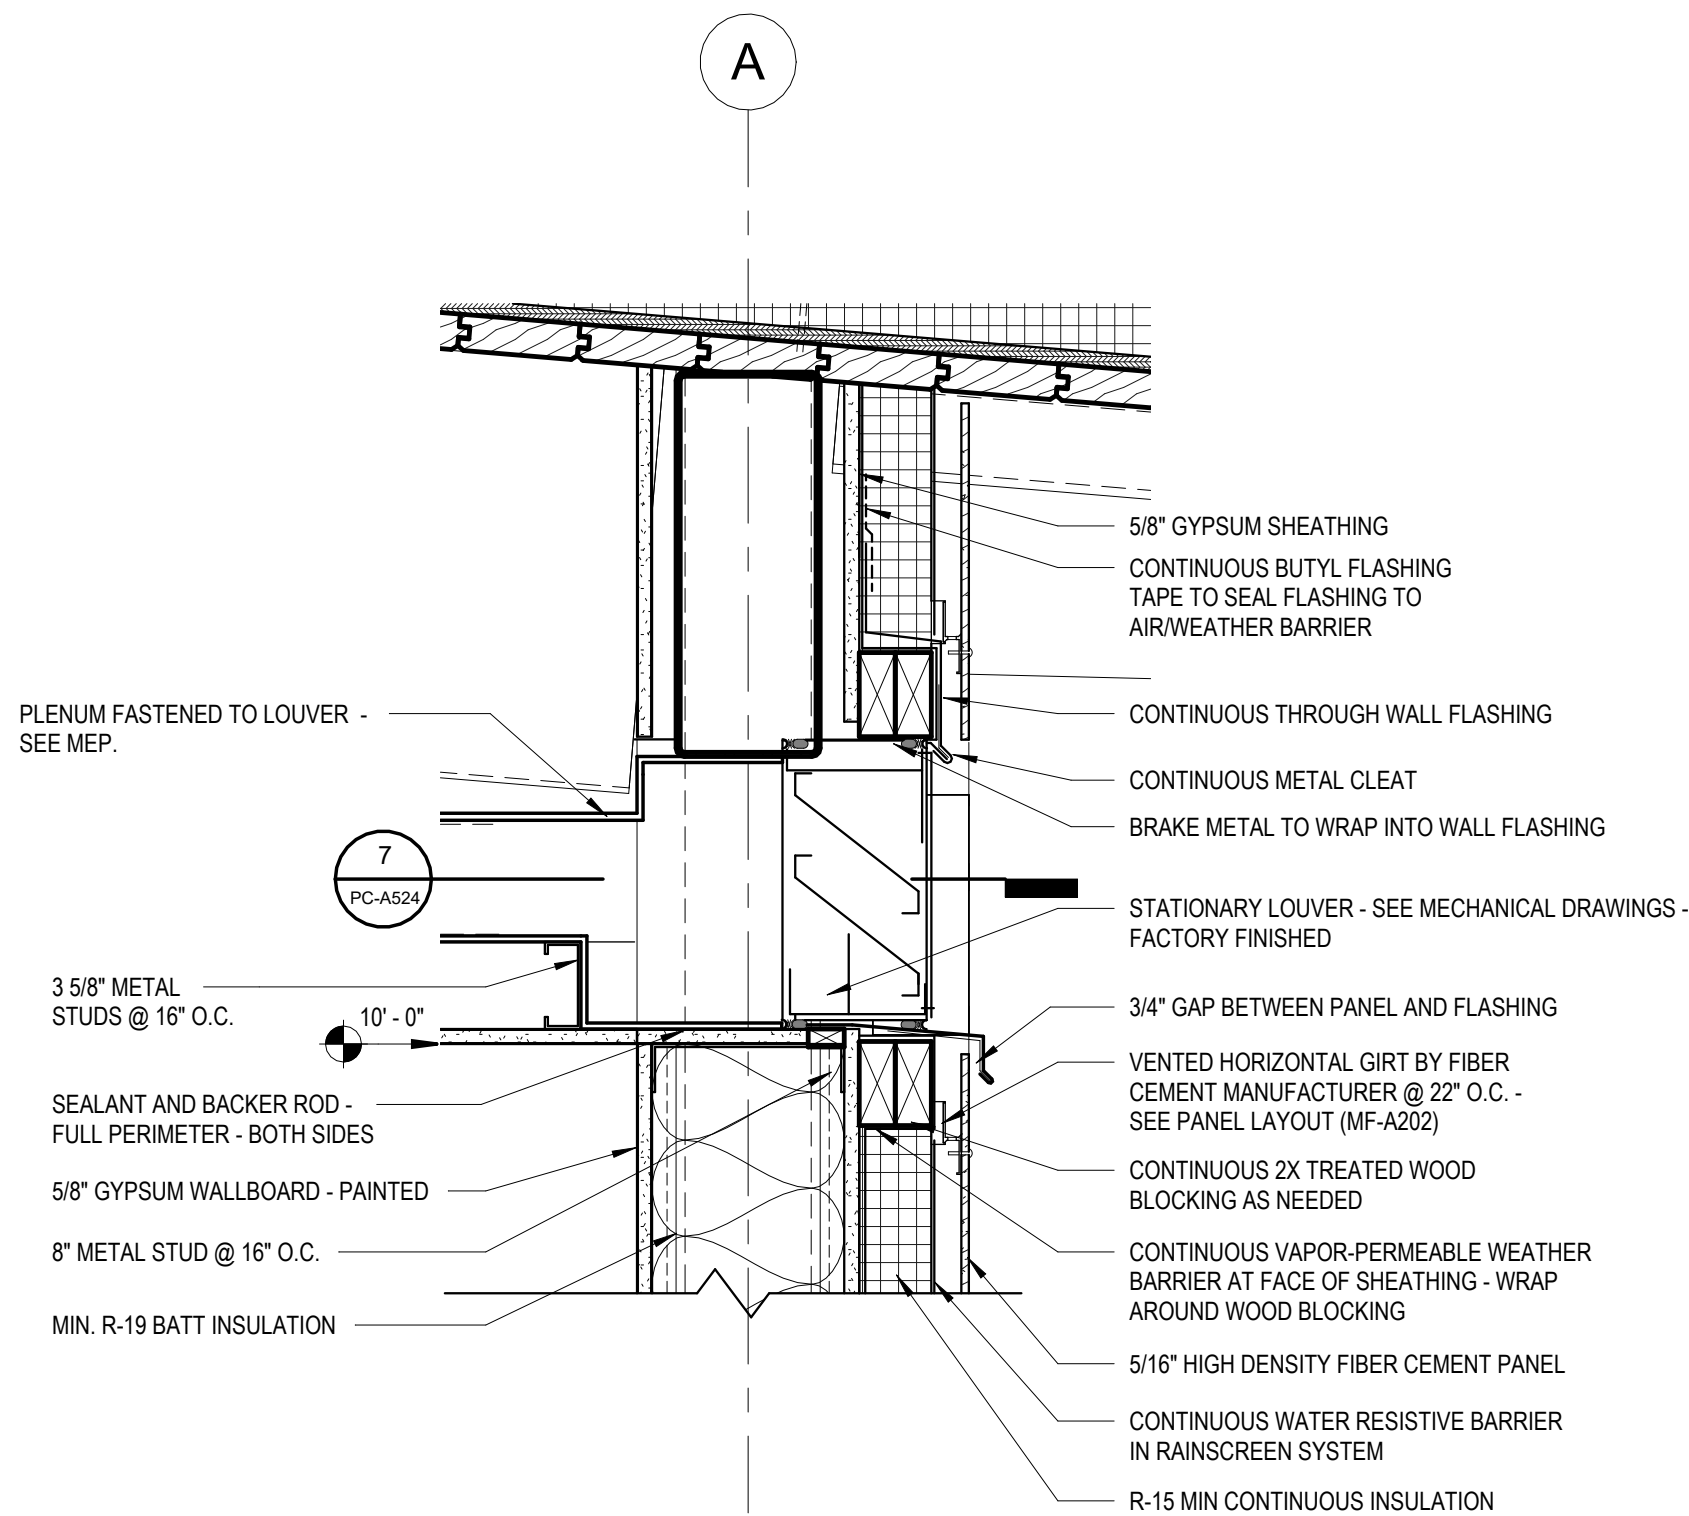

8 DETAIL SECTION @ LOUVER IN STUD WALL
1 1/2" = 1'-0"

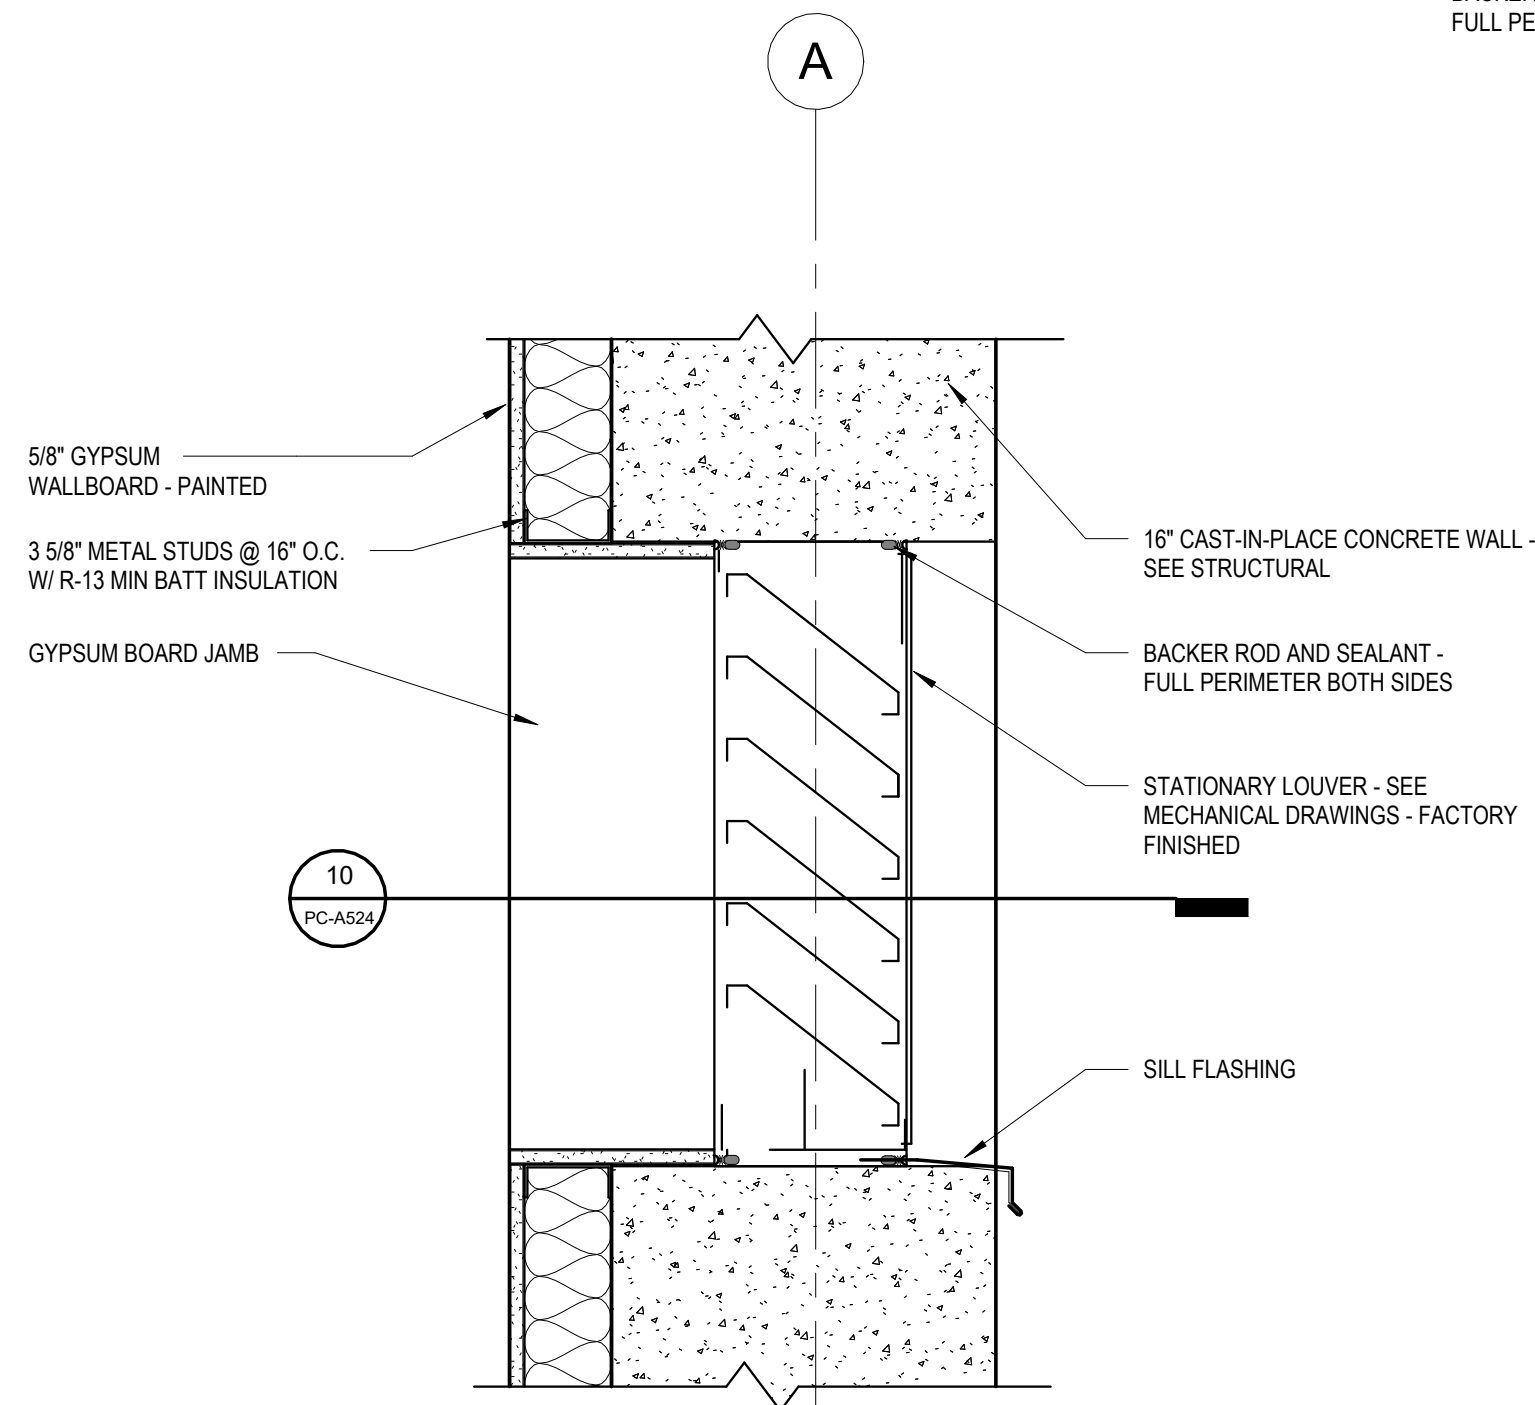

9 DETAIL SECTION @ LOUVER IN CONCRETE WALL
1 1/2" = 1'-0"

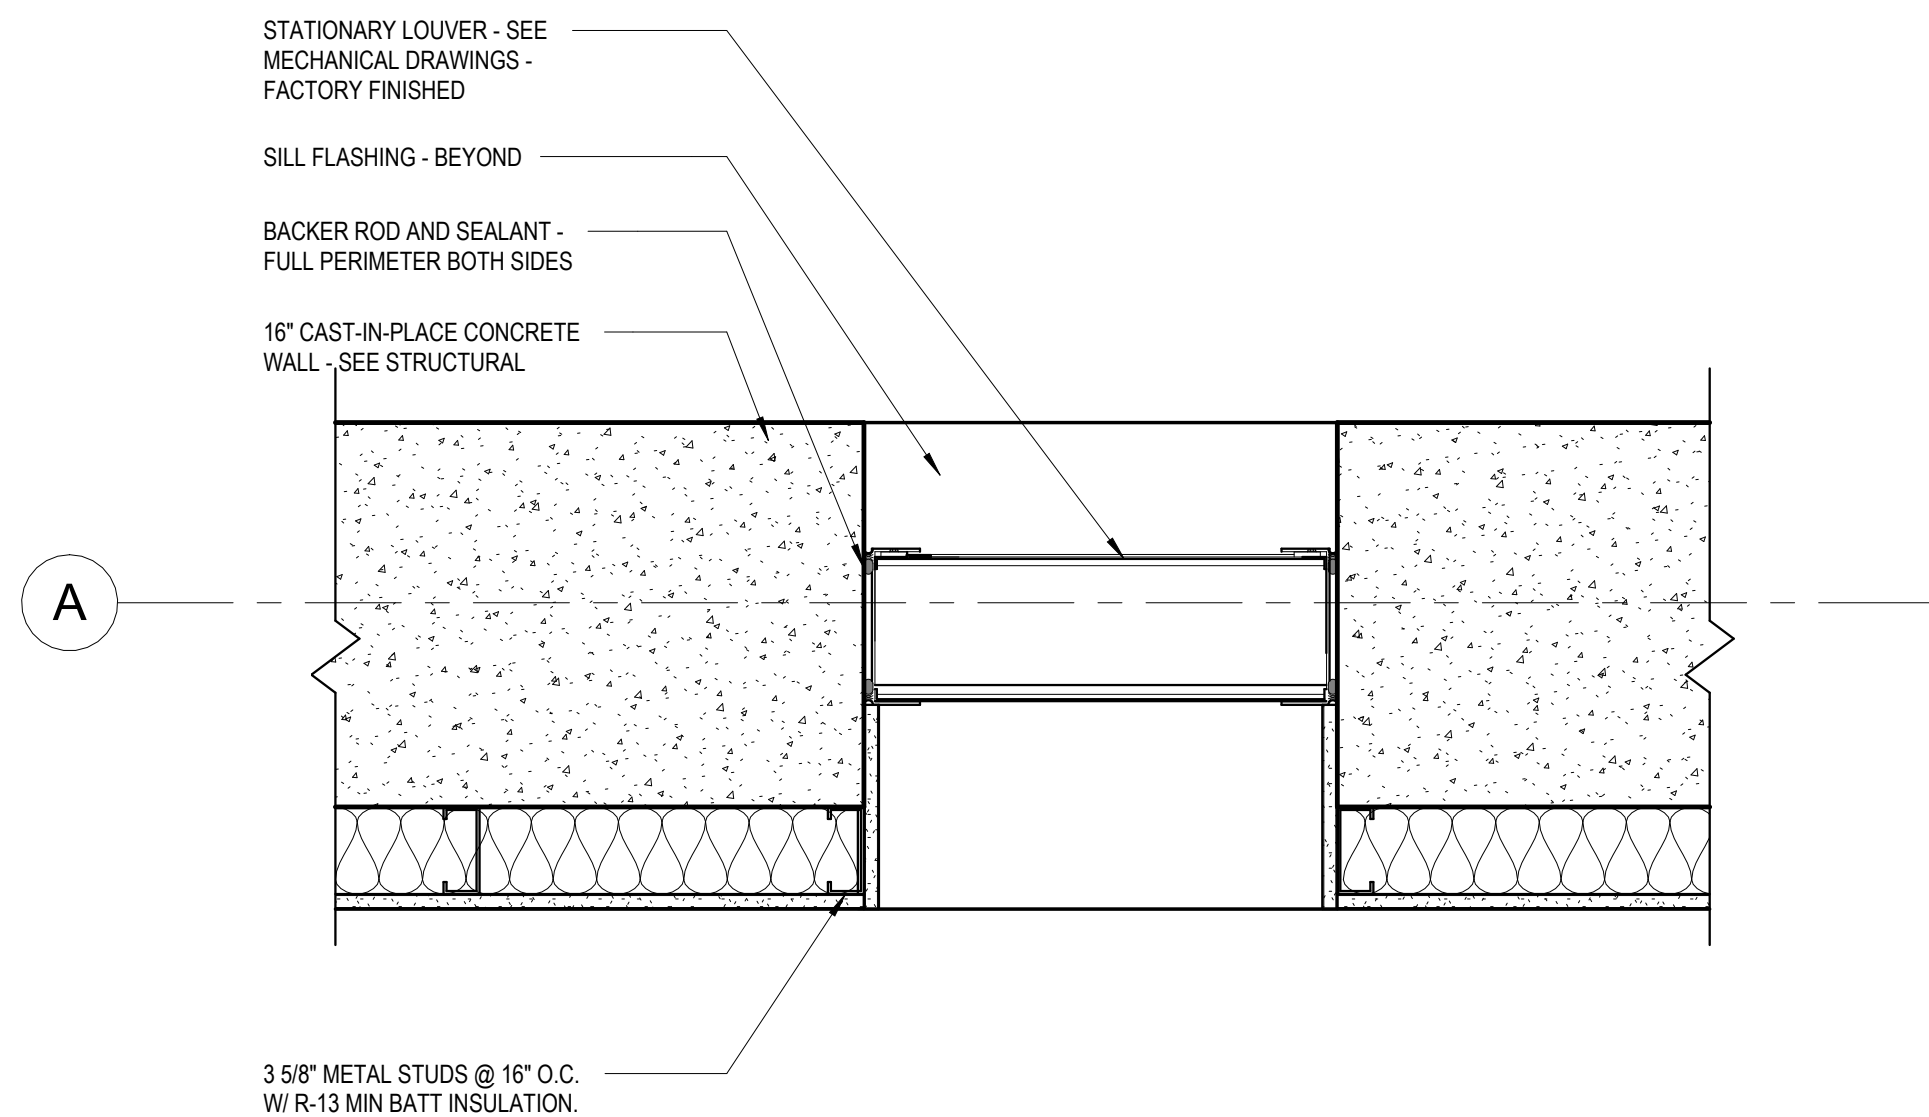

10 PLAN DETAIL @ LOUVER
1 1/2" = 1'-0"

Susan Hatchell
Landscape Architecture, PLLC
711 W. North Street, Raleigh, NC 27603
p: 919-838-9600 f: 919-838-9700

Esse Architects
632 FISHING ROAD | RALEIGH, NORTH CAROLINA 27608


HEAD, JAMB AND
SILL DETAILS


LAKE MYRA COUNTY PARK
Wake County, NC

REVISIONS


Date: 07/27/26

PC-A524

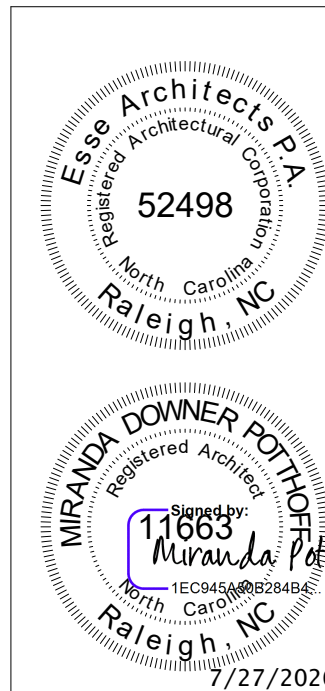


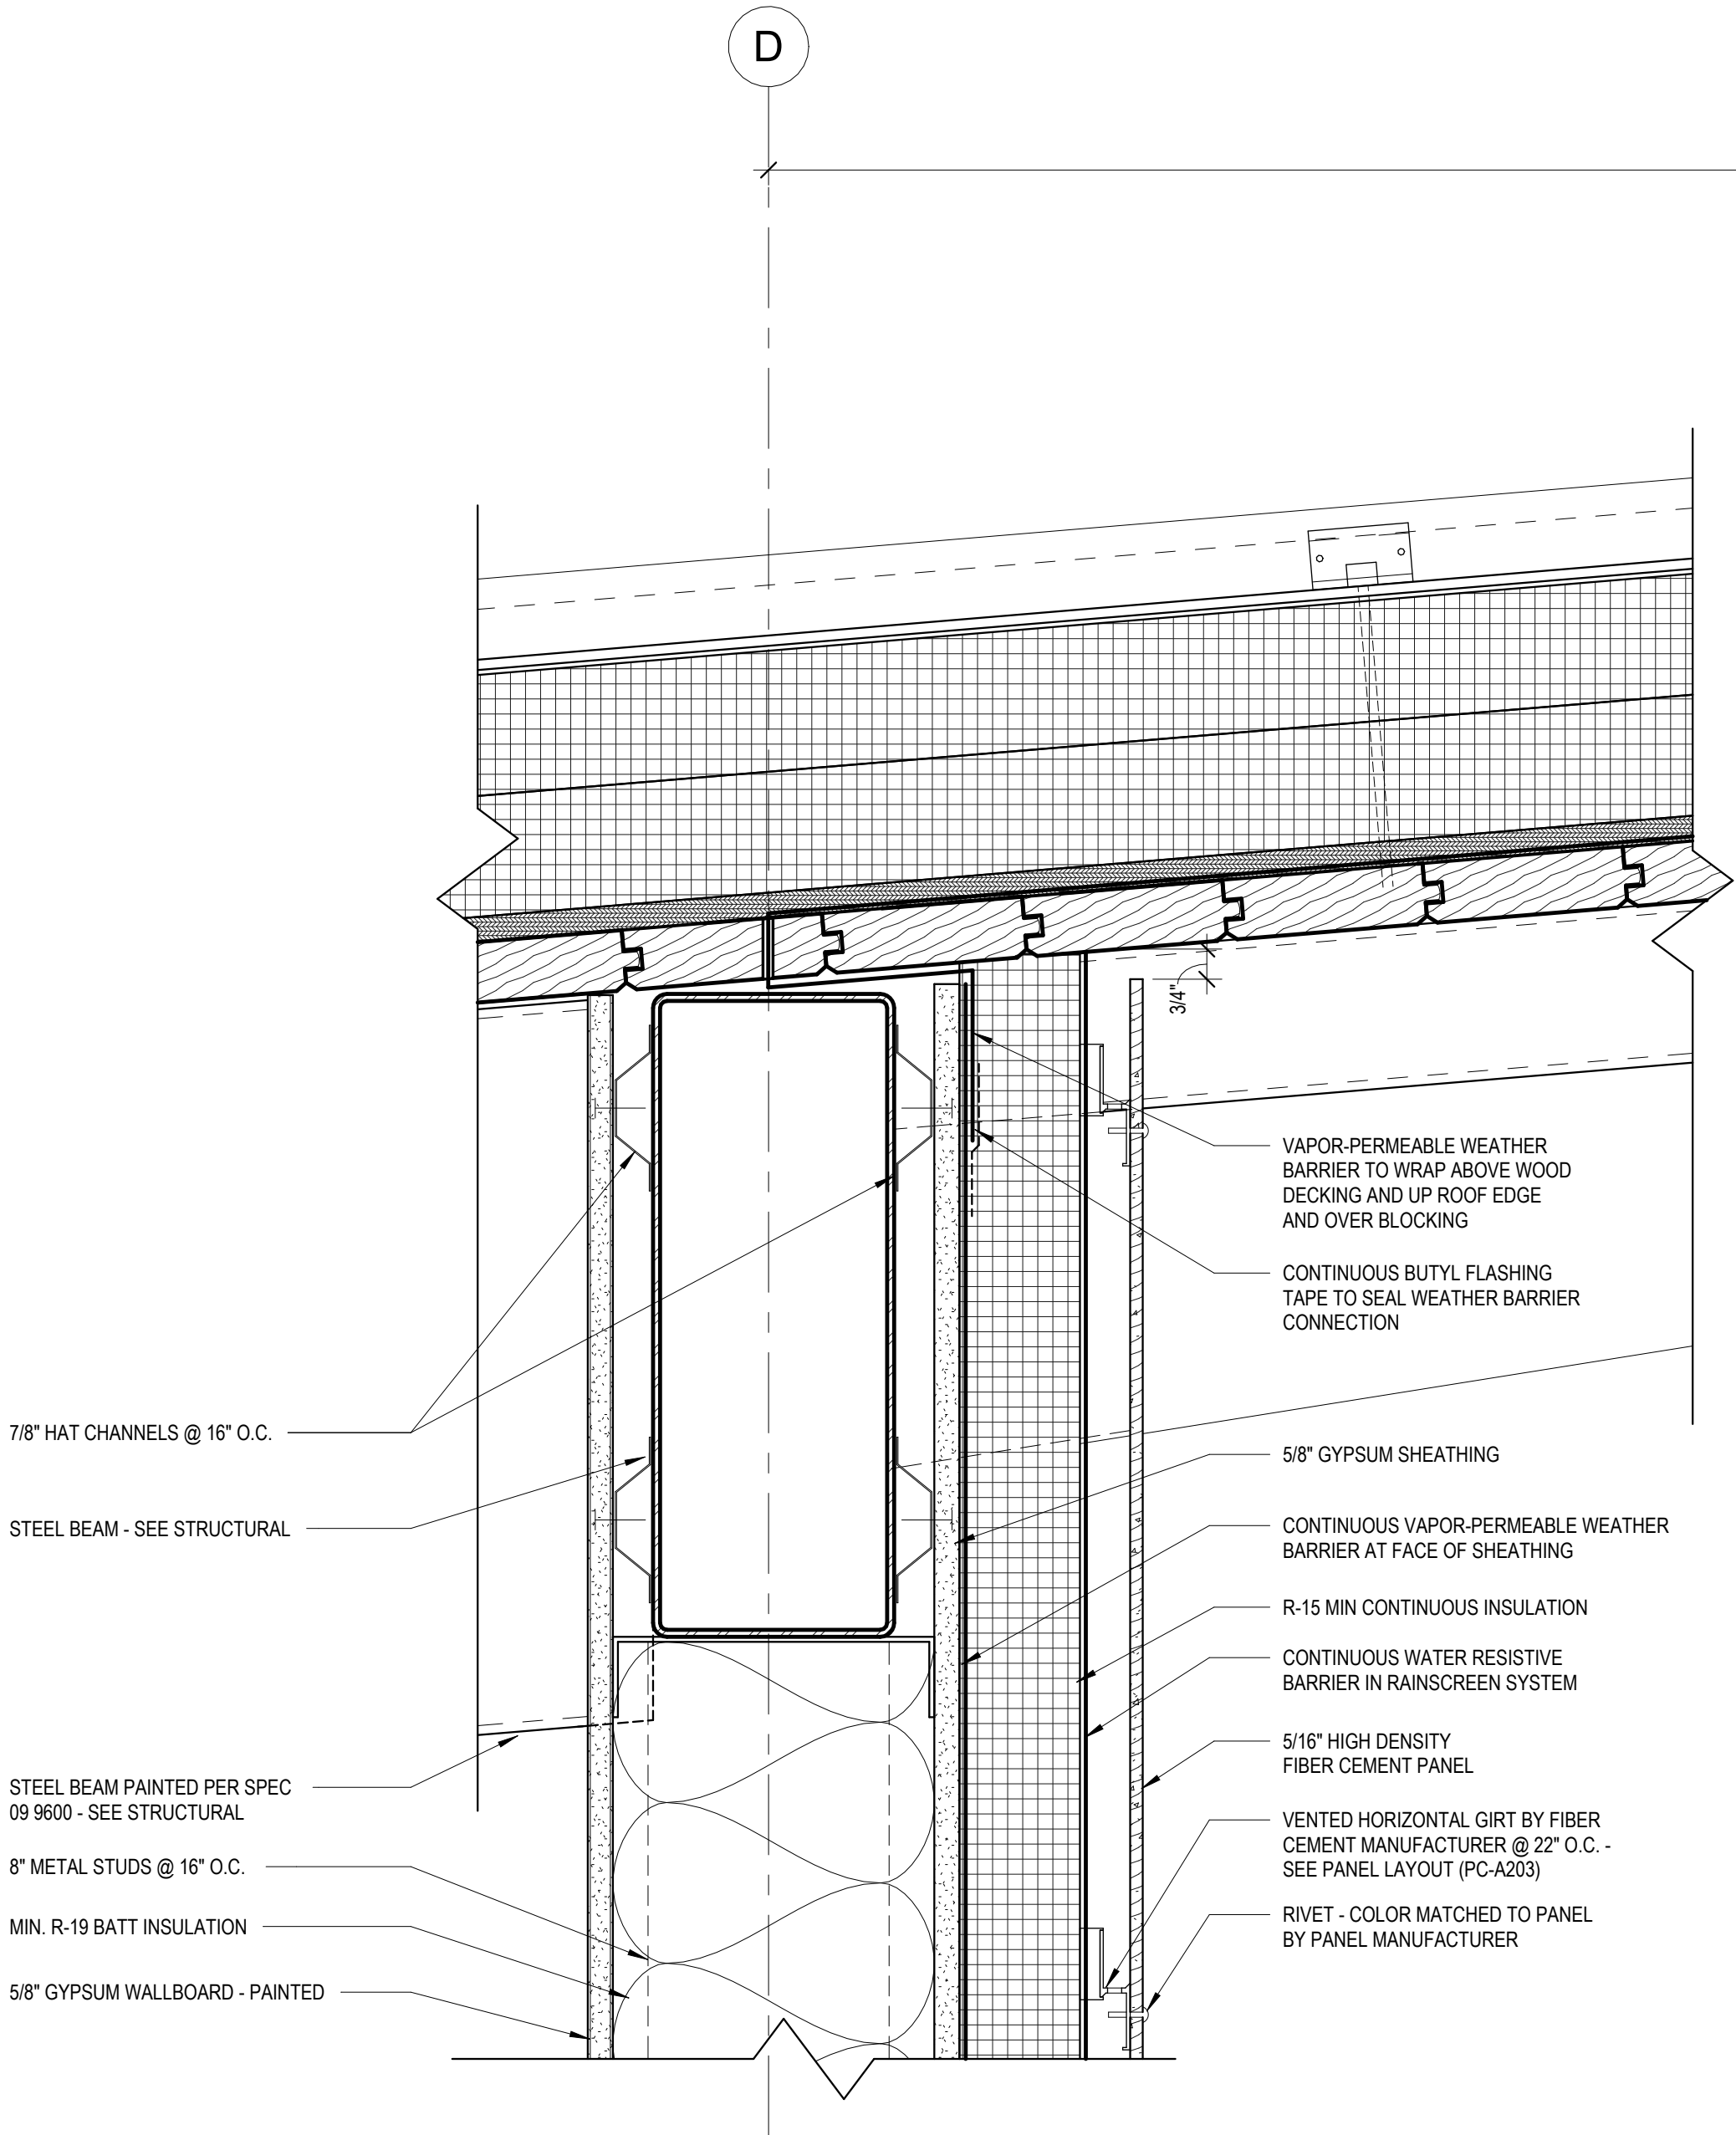

1 ROOF DETAIL @ UPPER SIDE
PC-A525 3" = 1'-0"

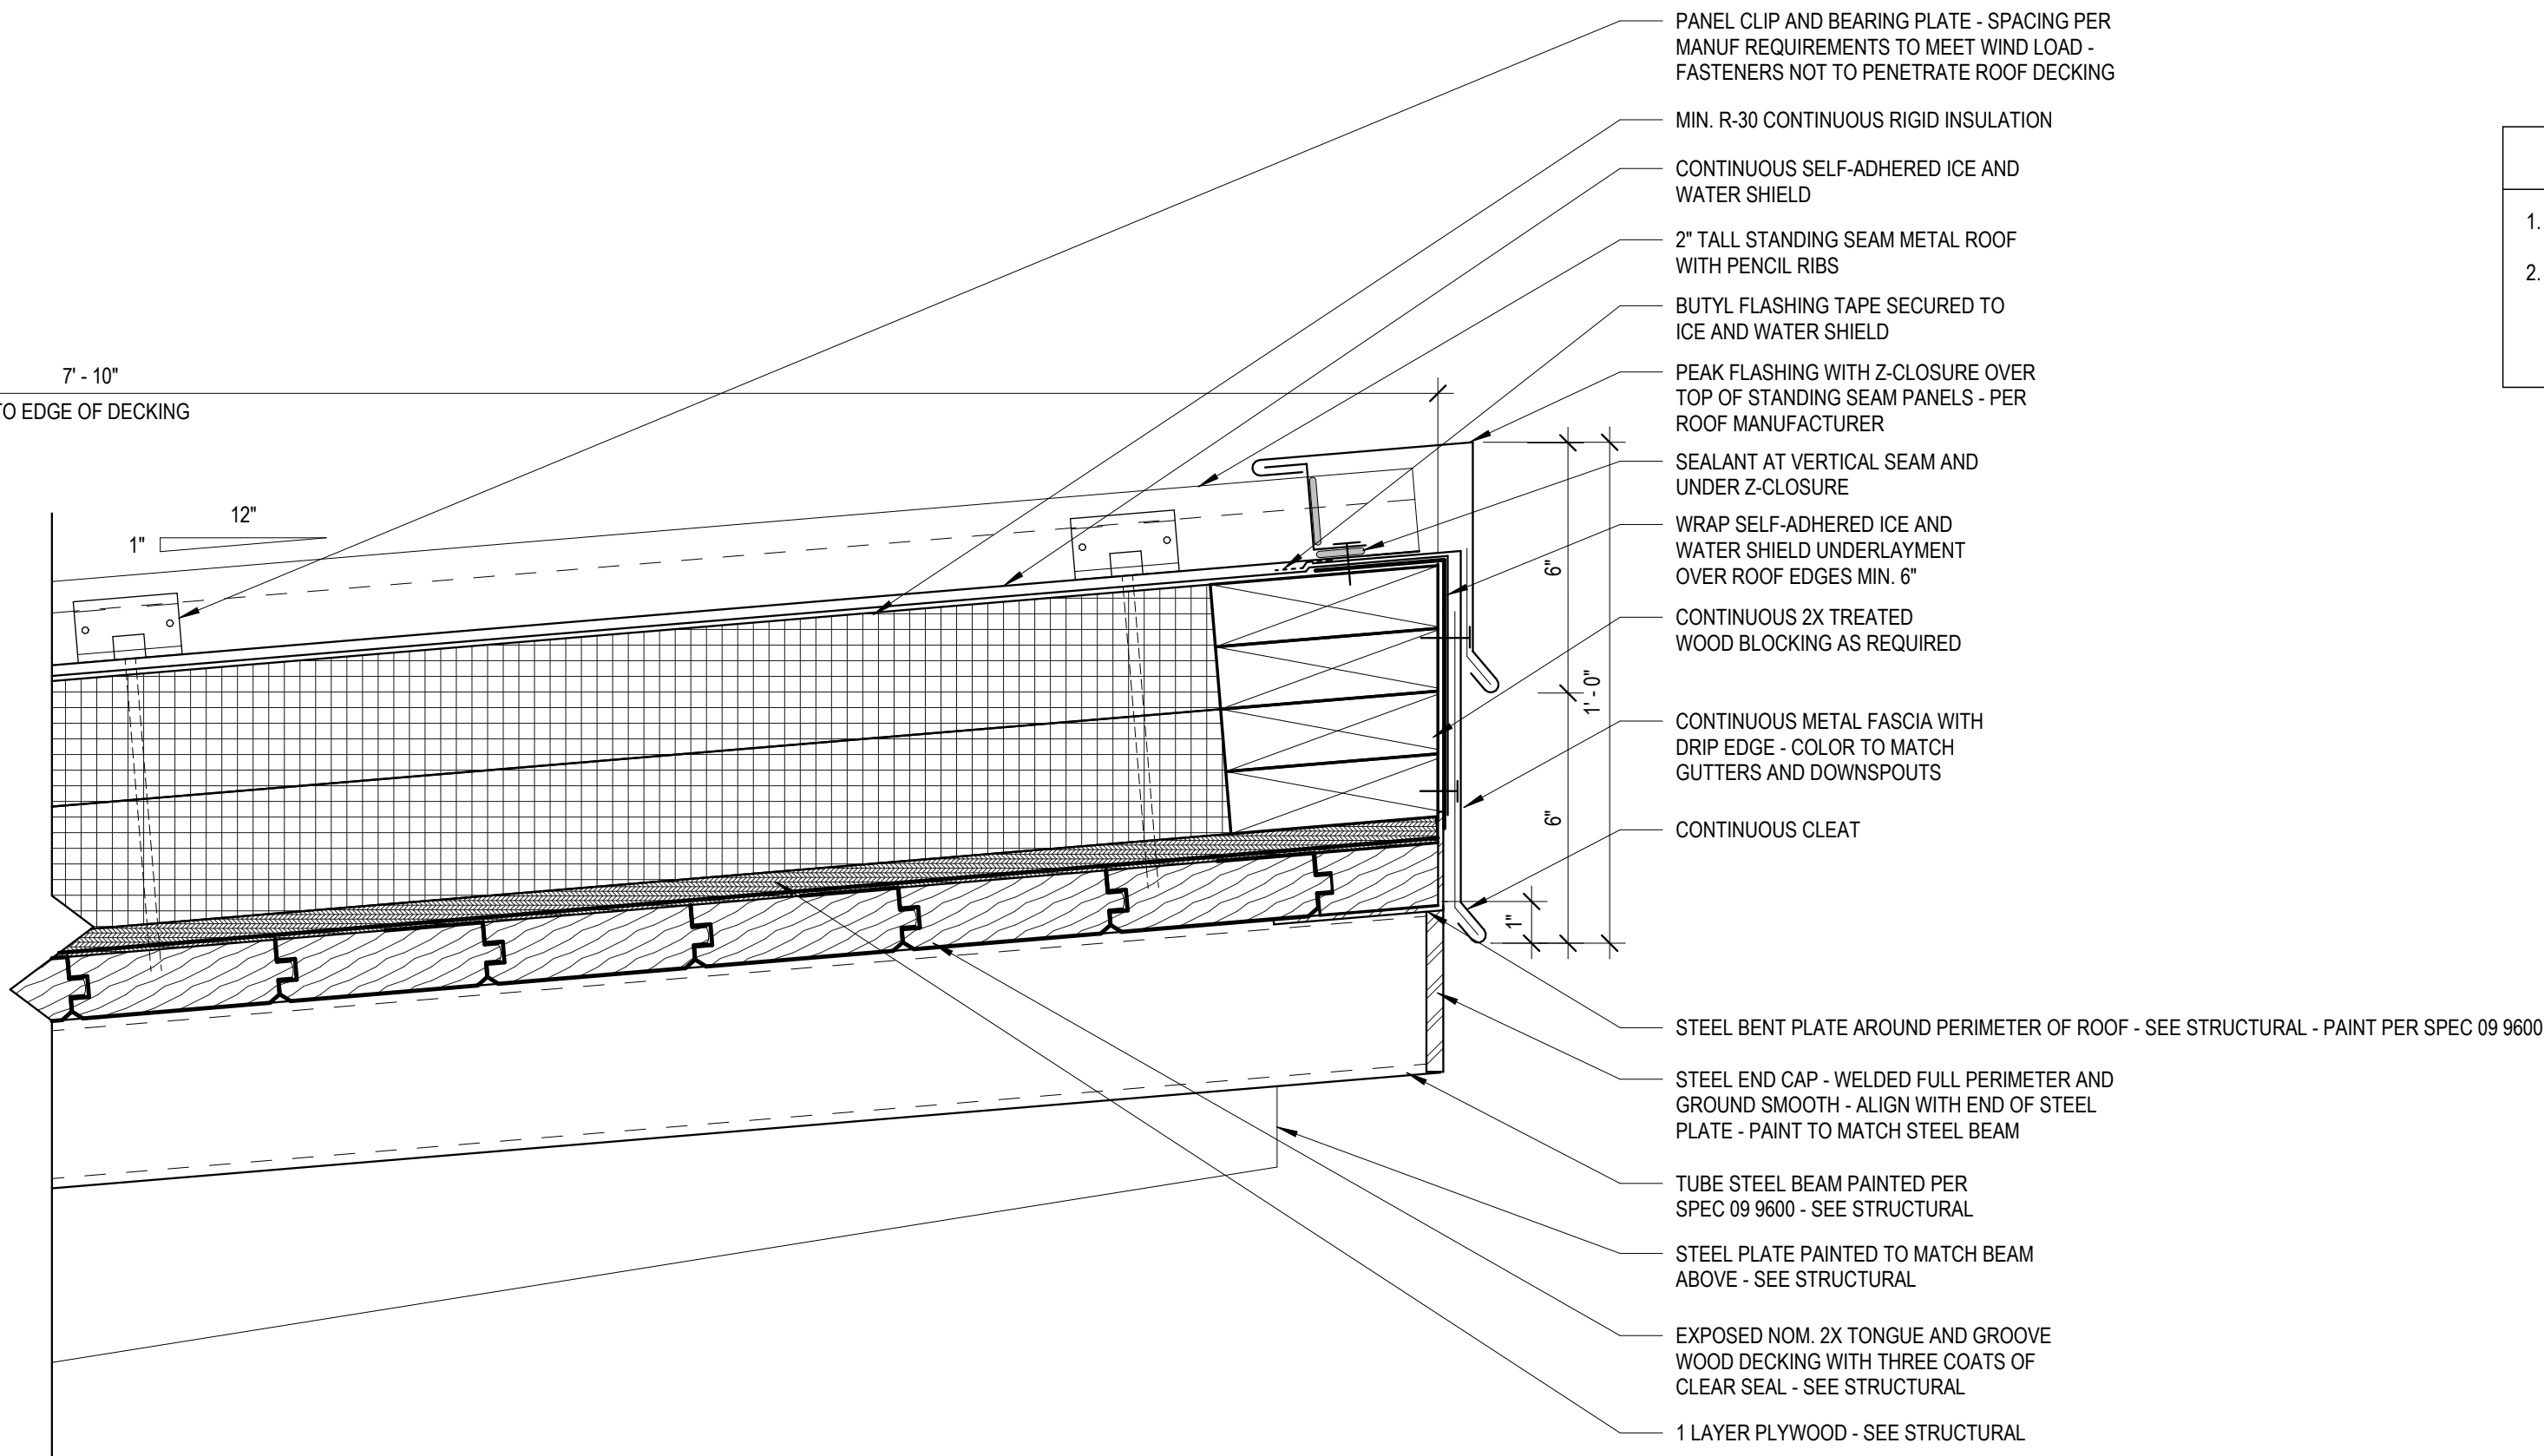

ROOF DECKING NOTES	
1.	STRUCTURAL WOOD ROOF DECK IS ALSO FINISHED CEILING - NO FASTENERS SHALL PENETRATE DECKING
2.	NO EXPOSED CONDUIT SHALL BE RUN ACROSS UNDERSIDE OF WOOD DECKING WITHOUT REVIEW AND COORDINATION WITH THE ARCHITECT. COORDINATE FOR LIGHTING, SECURITY, ETC.

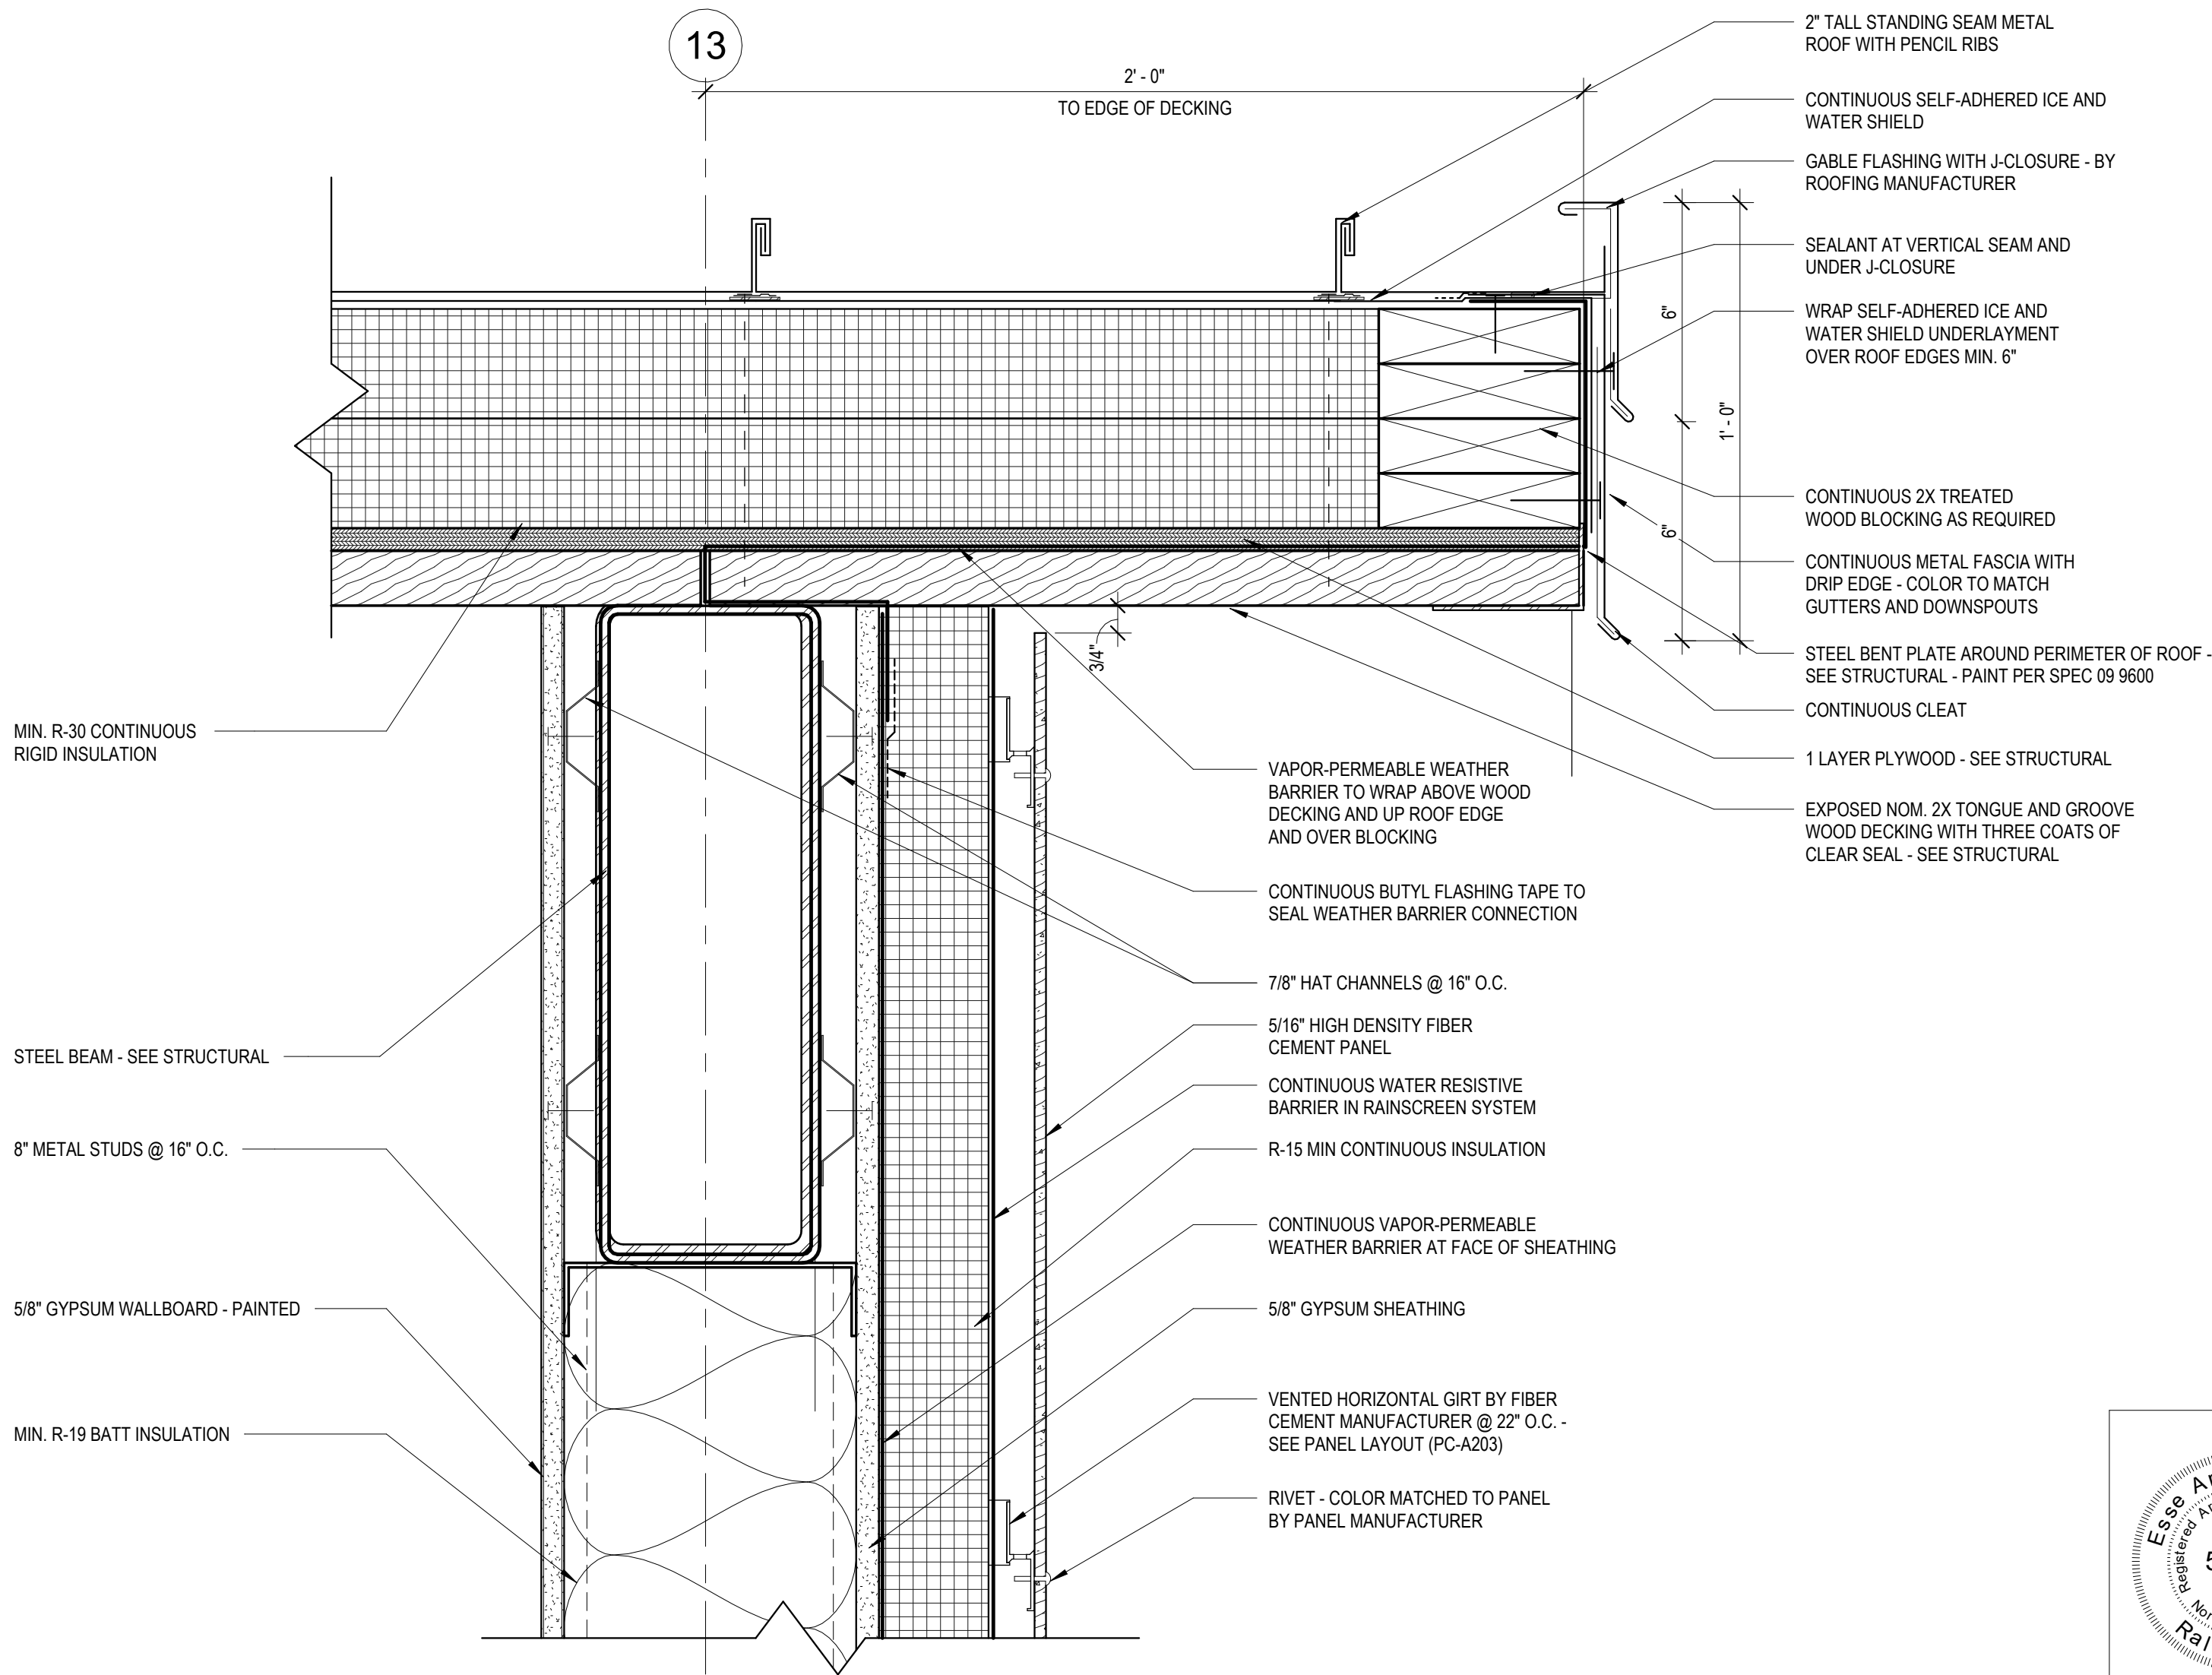

2 ROOF DETAIL @ ADMIN DECK
PC-A525 3" = 1'-0"

Susan Hatchell
Landscape Architecture, PLLC
711 W. North Street, Raleigh, NC 27603
p: 919-838-9600 f: 919-838-9700




ROOF DETAILS


LAKE MYRA COUNTY PARK
Wake County, NC

REVISIONS

Date: 07/27/26



PC-A525

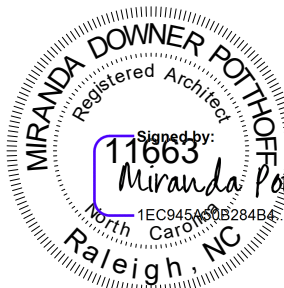

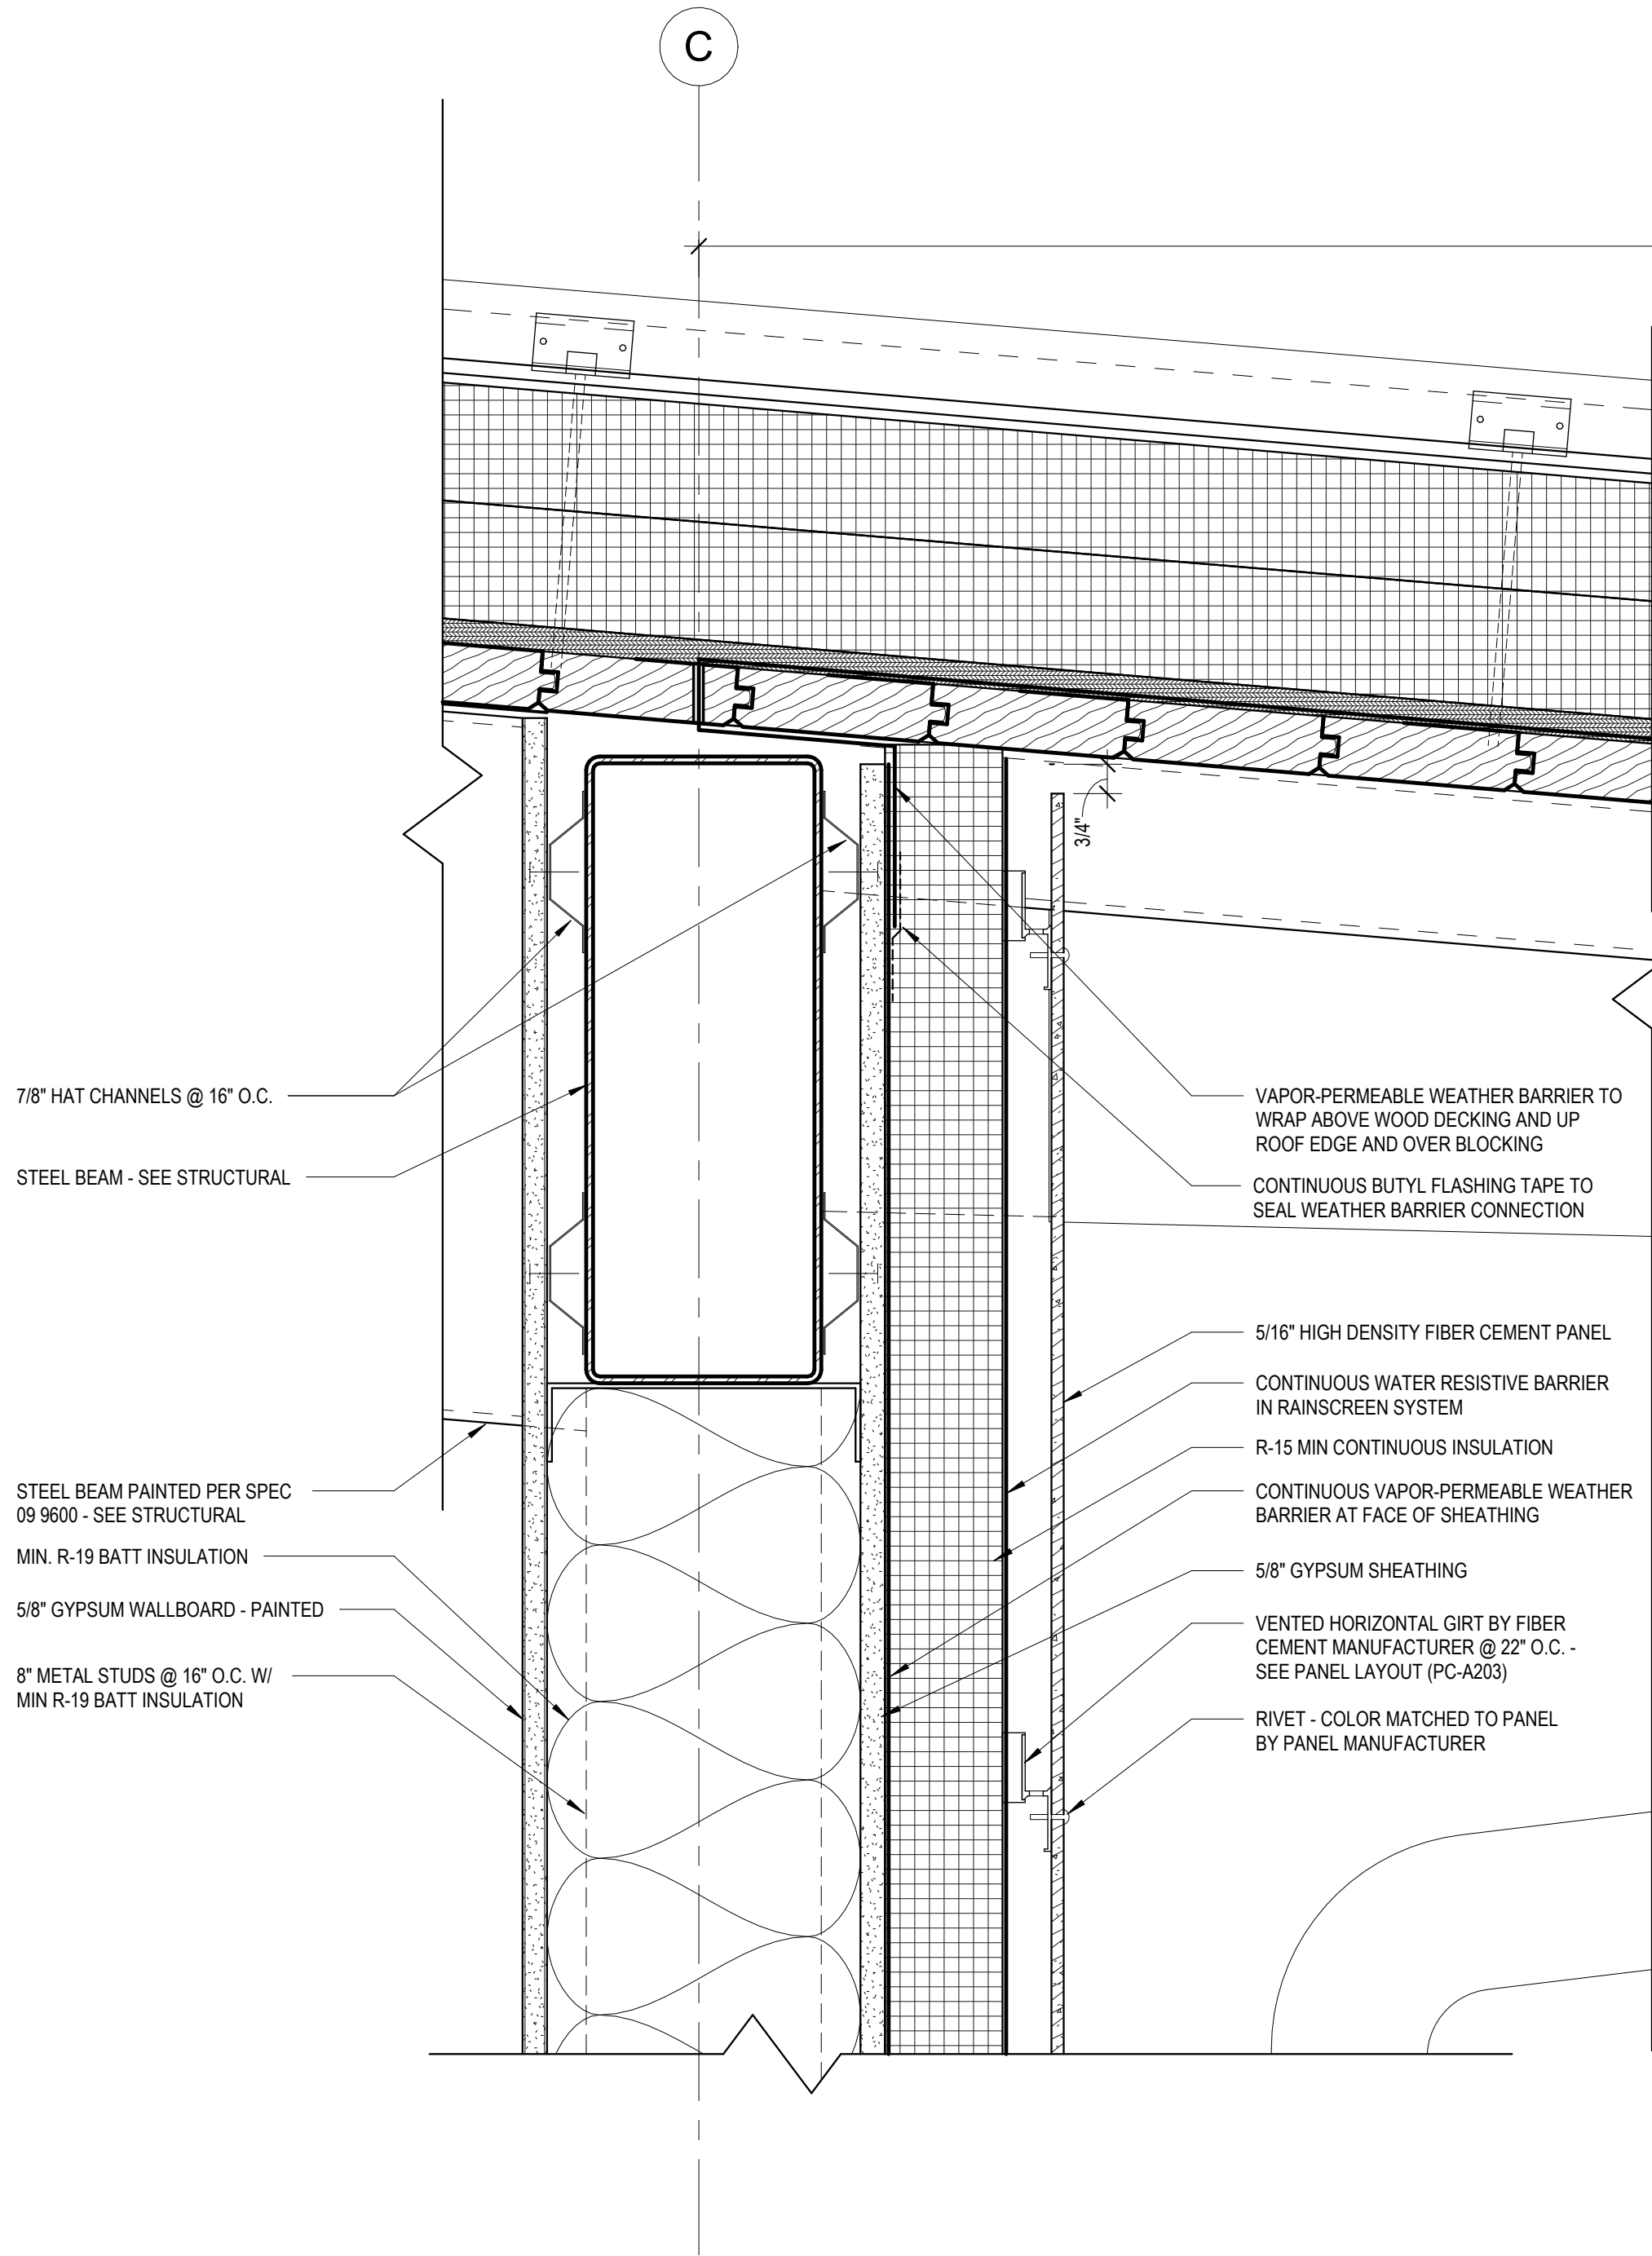

1
PC-A526
3" = 1'-0"

ROOF DETAIL @ LOW SIDE

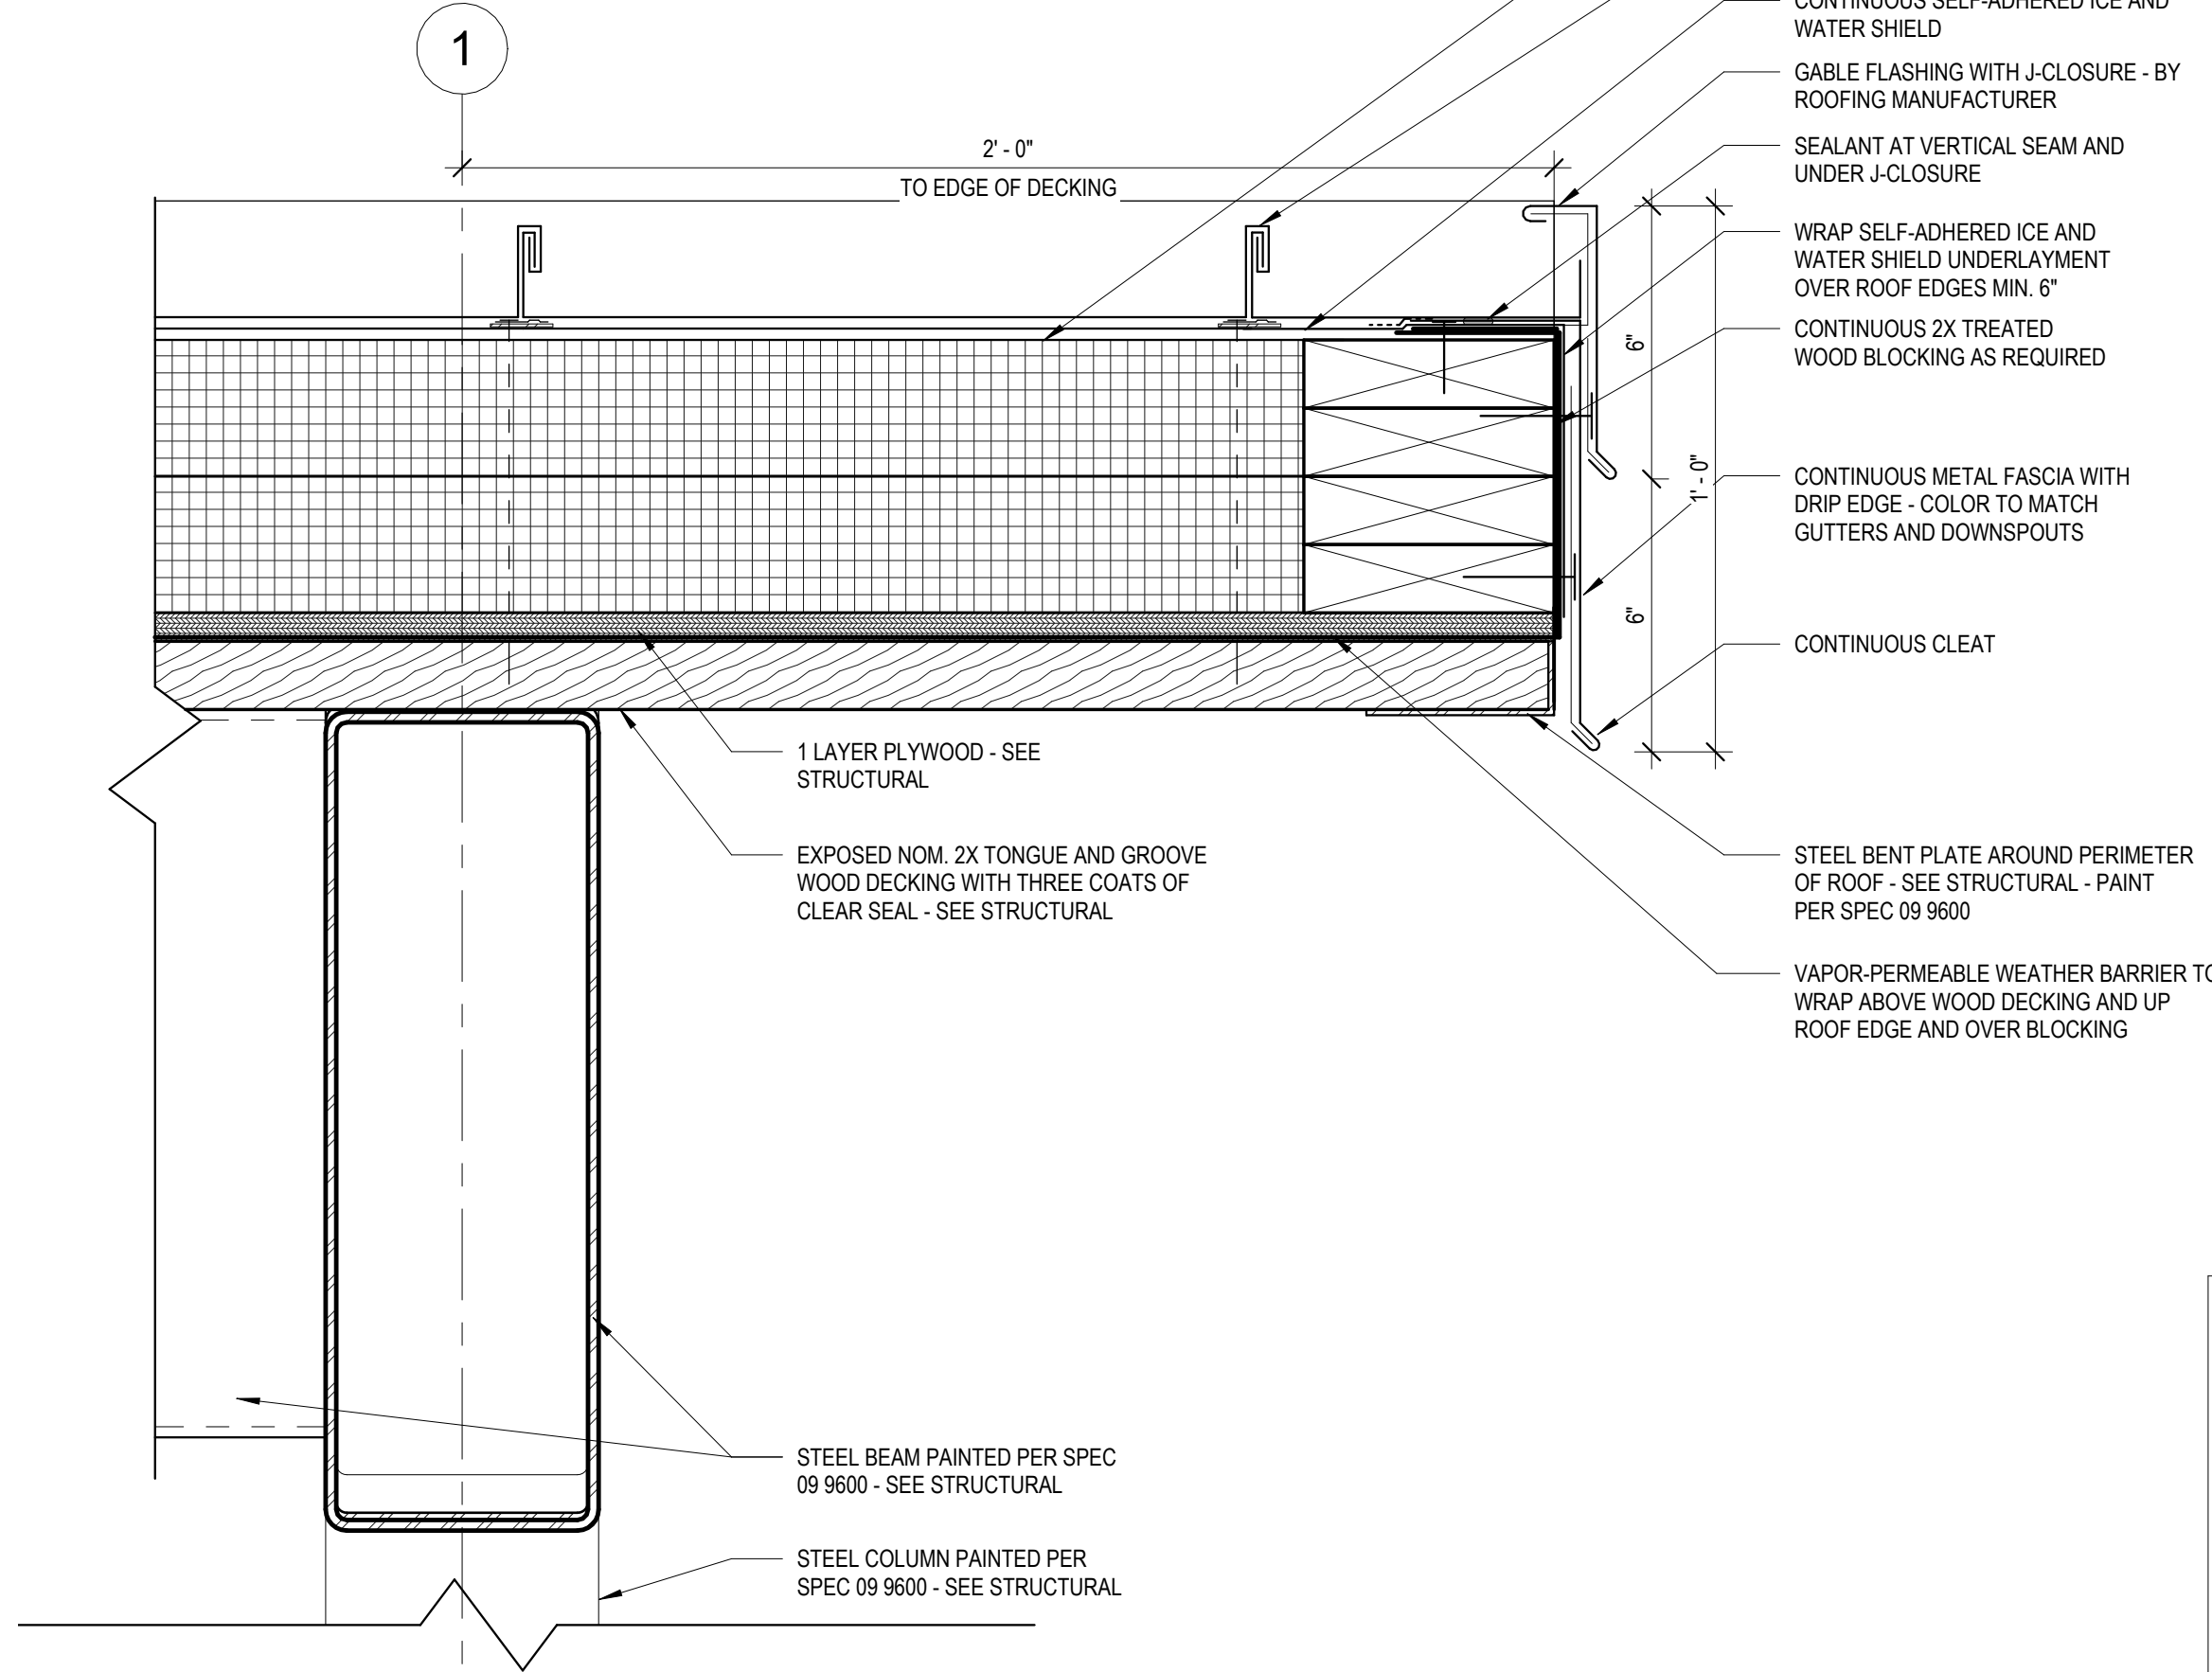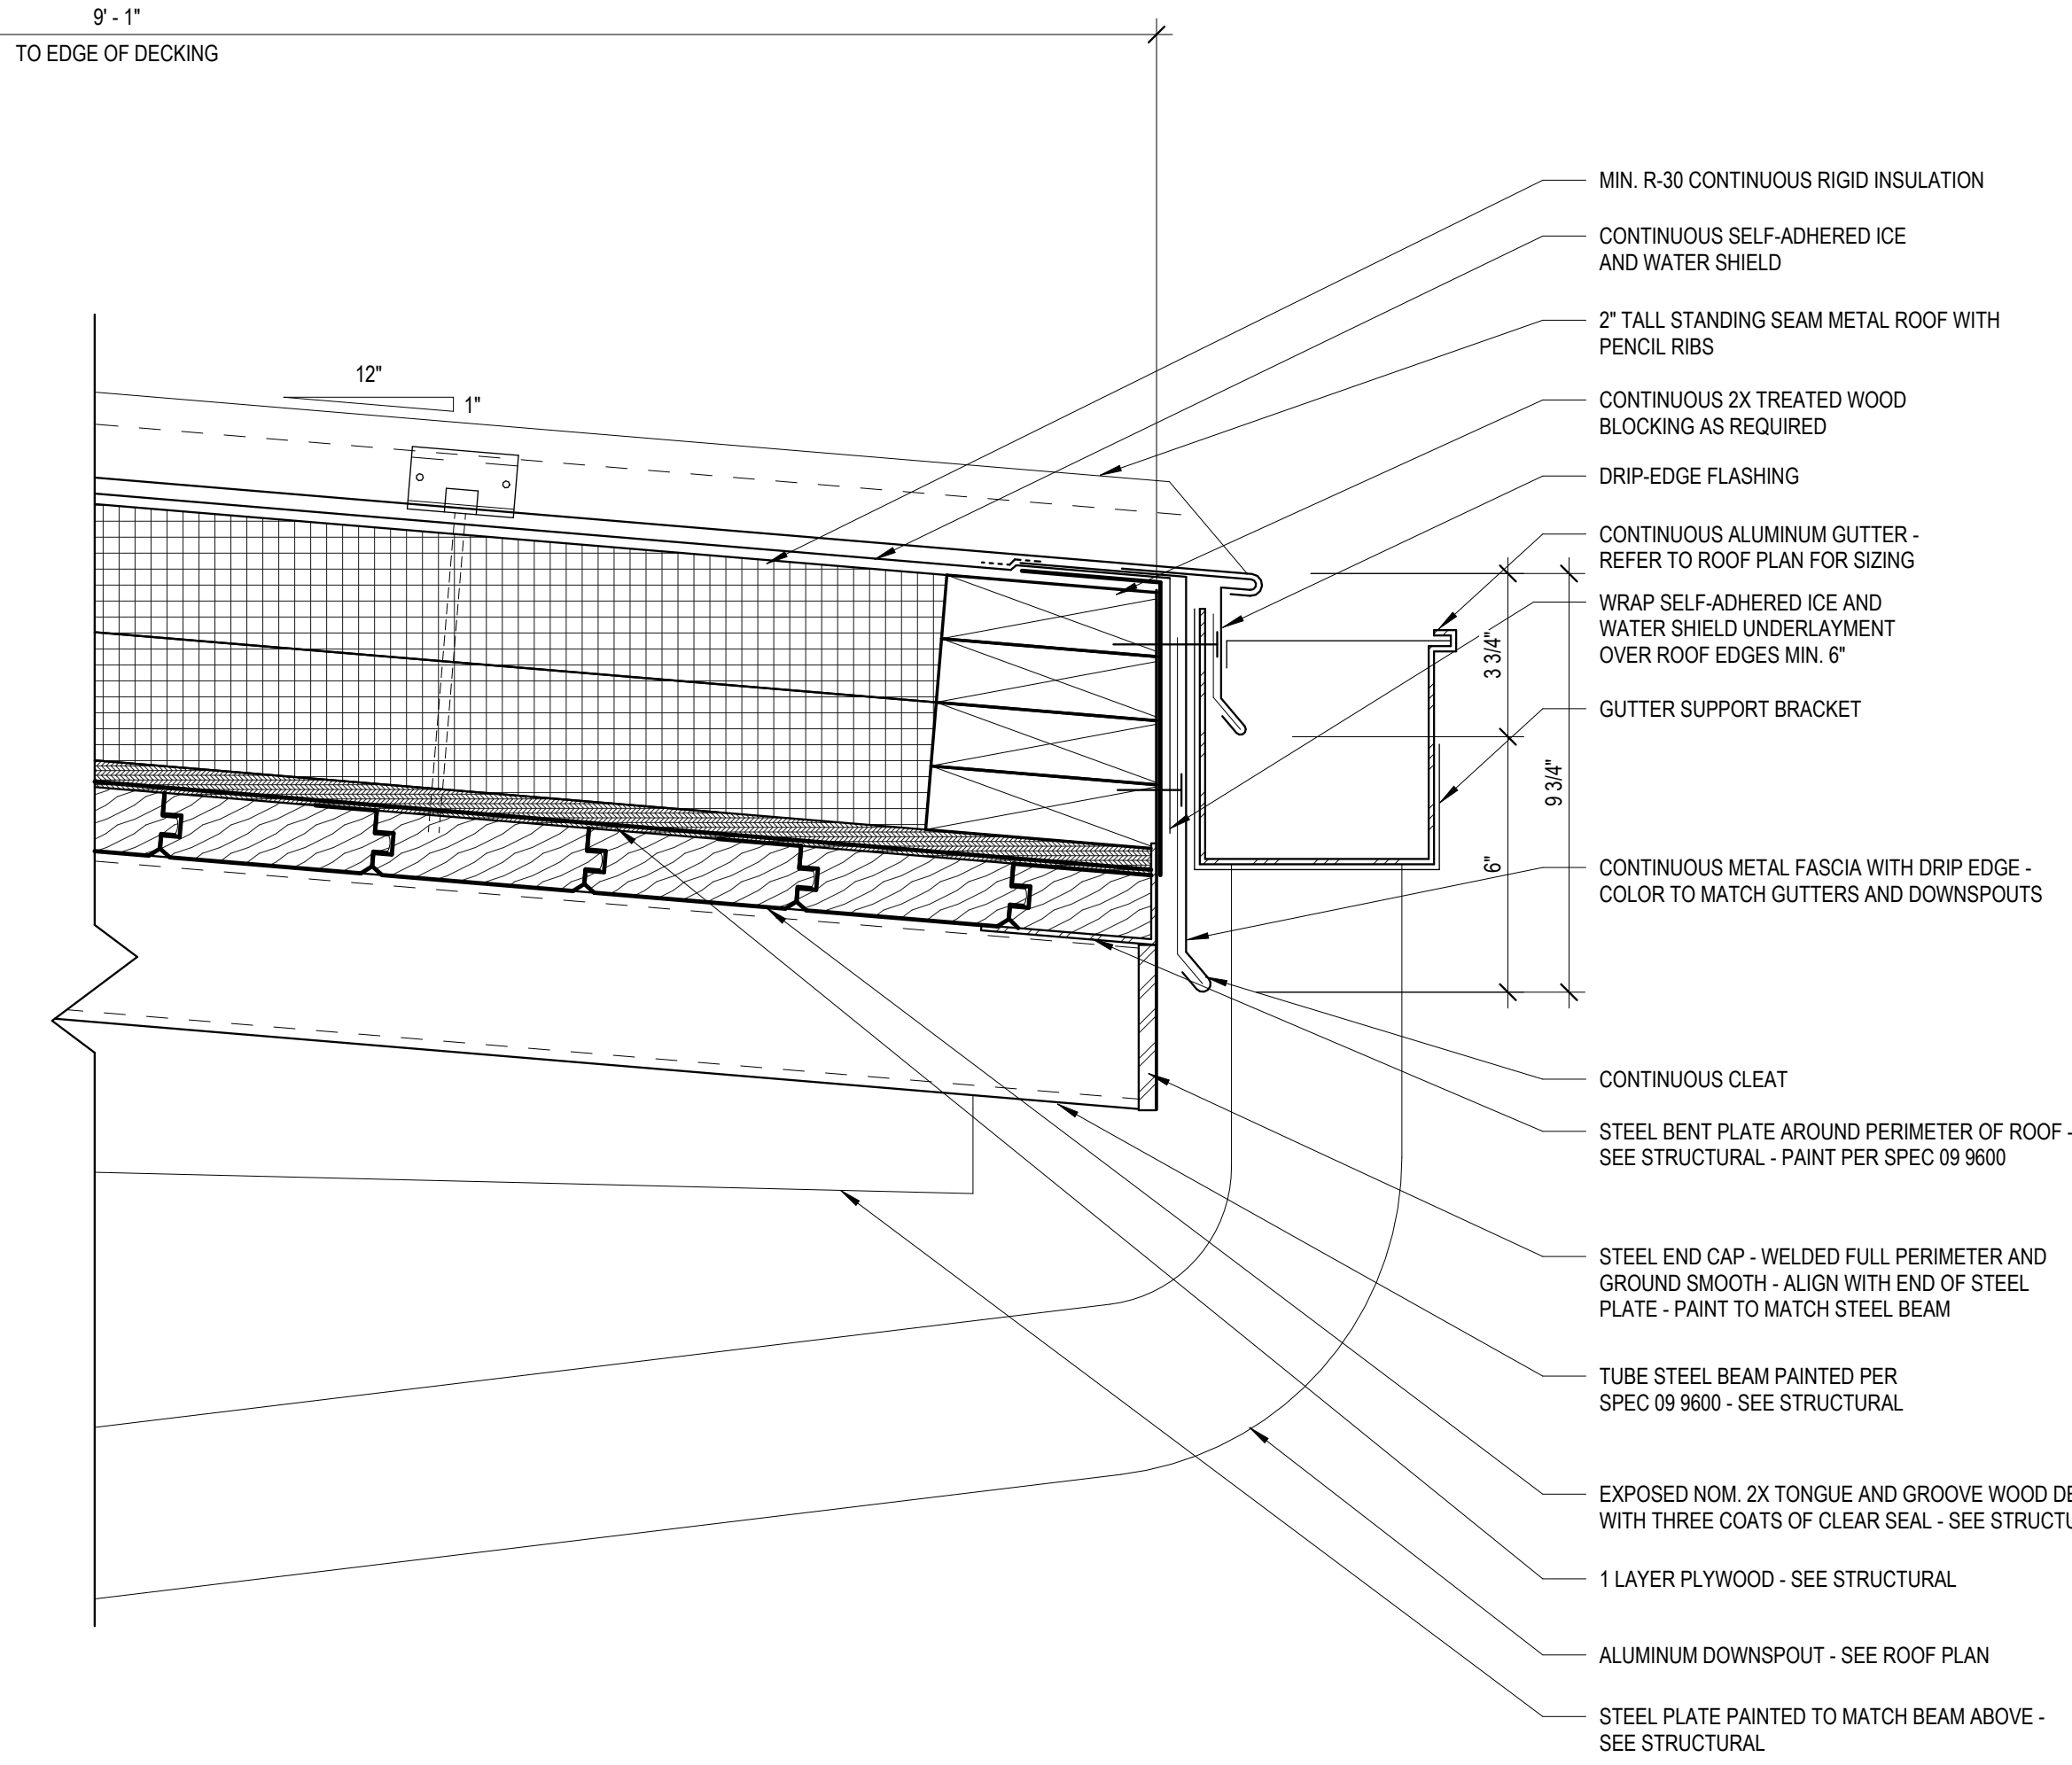

2
PC-A526
3" = 1'-0"

ROOF DETAIL @ OUTDOOR CLASSROOM

- ROOF DECKING NOTES
1. STRUCTURAL WOOD ROOF DECK IS ALSO FINISHED CEILING - **NO FASTENERS SHALL PENETRATE DECKING**
 2. NO EXPOSED CONDUIT SHALL BE RUN ACROSS UNDERSIDE OF WOOD DECKING WITHOUT REVIEW AND COORDINATION WITH THE ARCHITECT. COORDINATE FOR LIGHTING, SECURITY, ETC.

Susan Hatchell
Landscape Architecture, PLLC
711 W. North Street, Raleigh, NC 27603
p: 919-838-9600 f: 919-838-9700




ROOF DETAILS


LAKE MYRA COUNTY PARK
Wake County, NC

REVISIONS

Date: 07/27/26


PC-A526

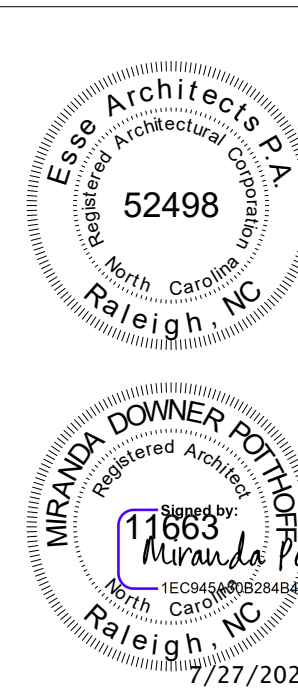

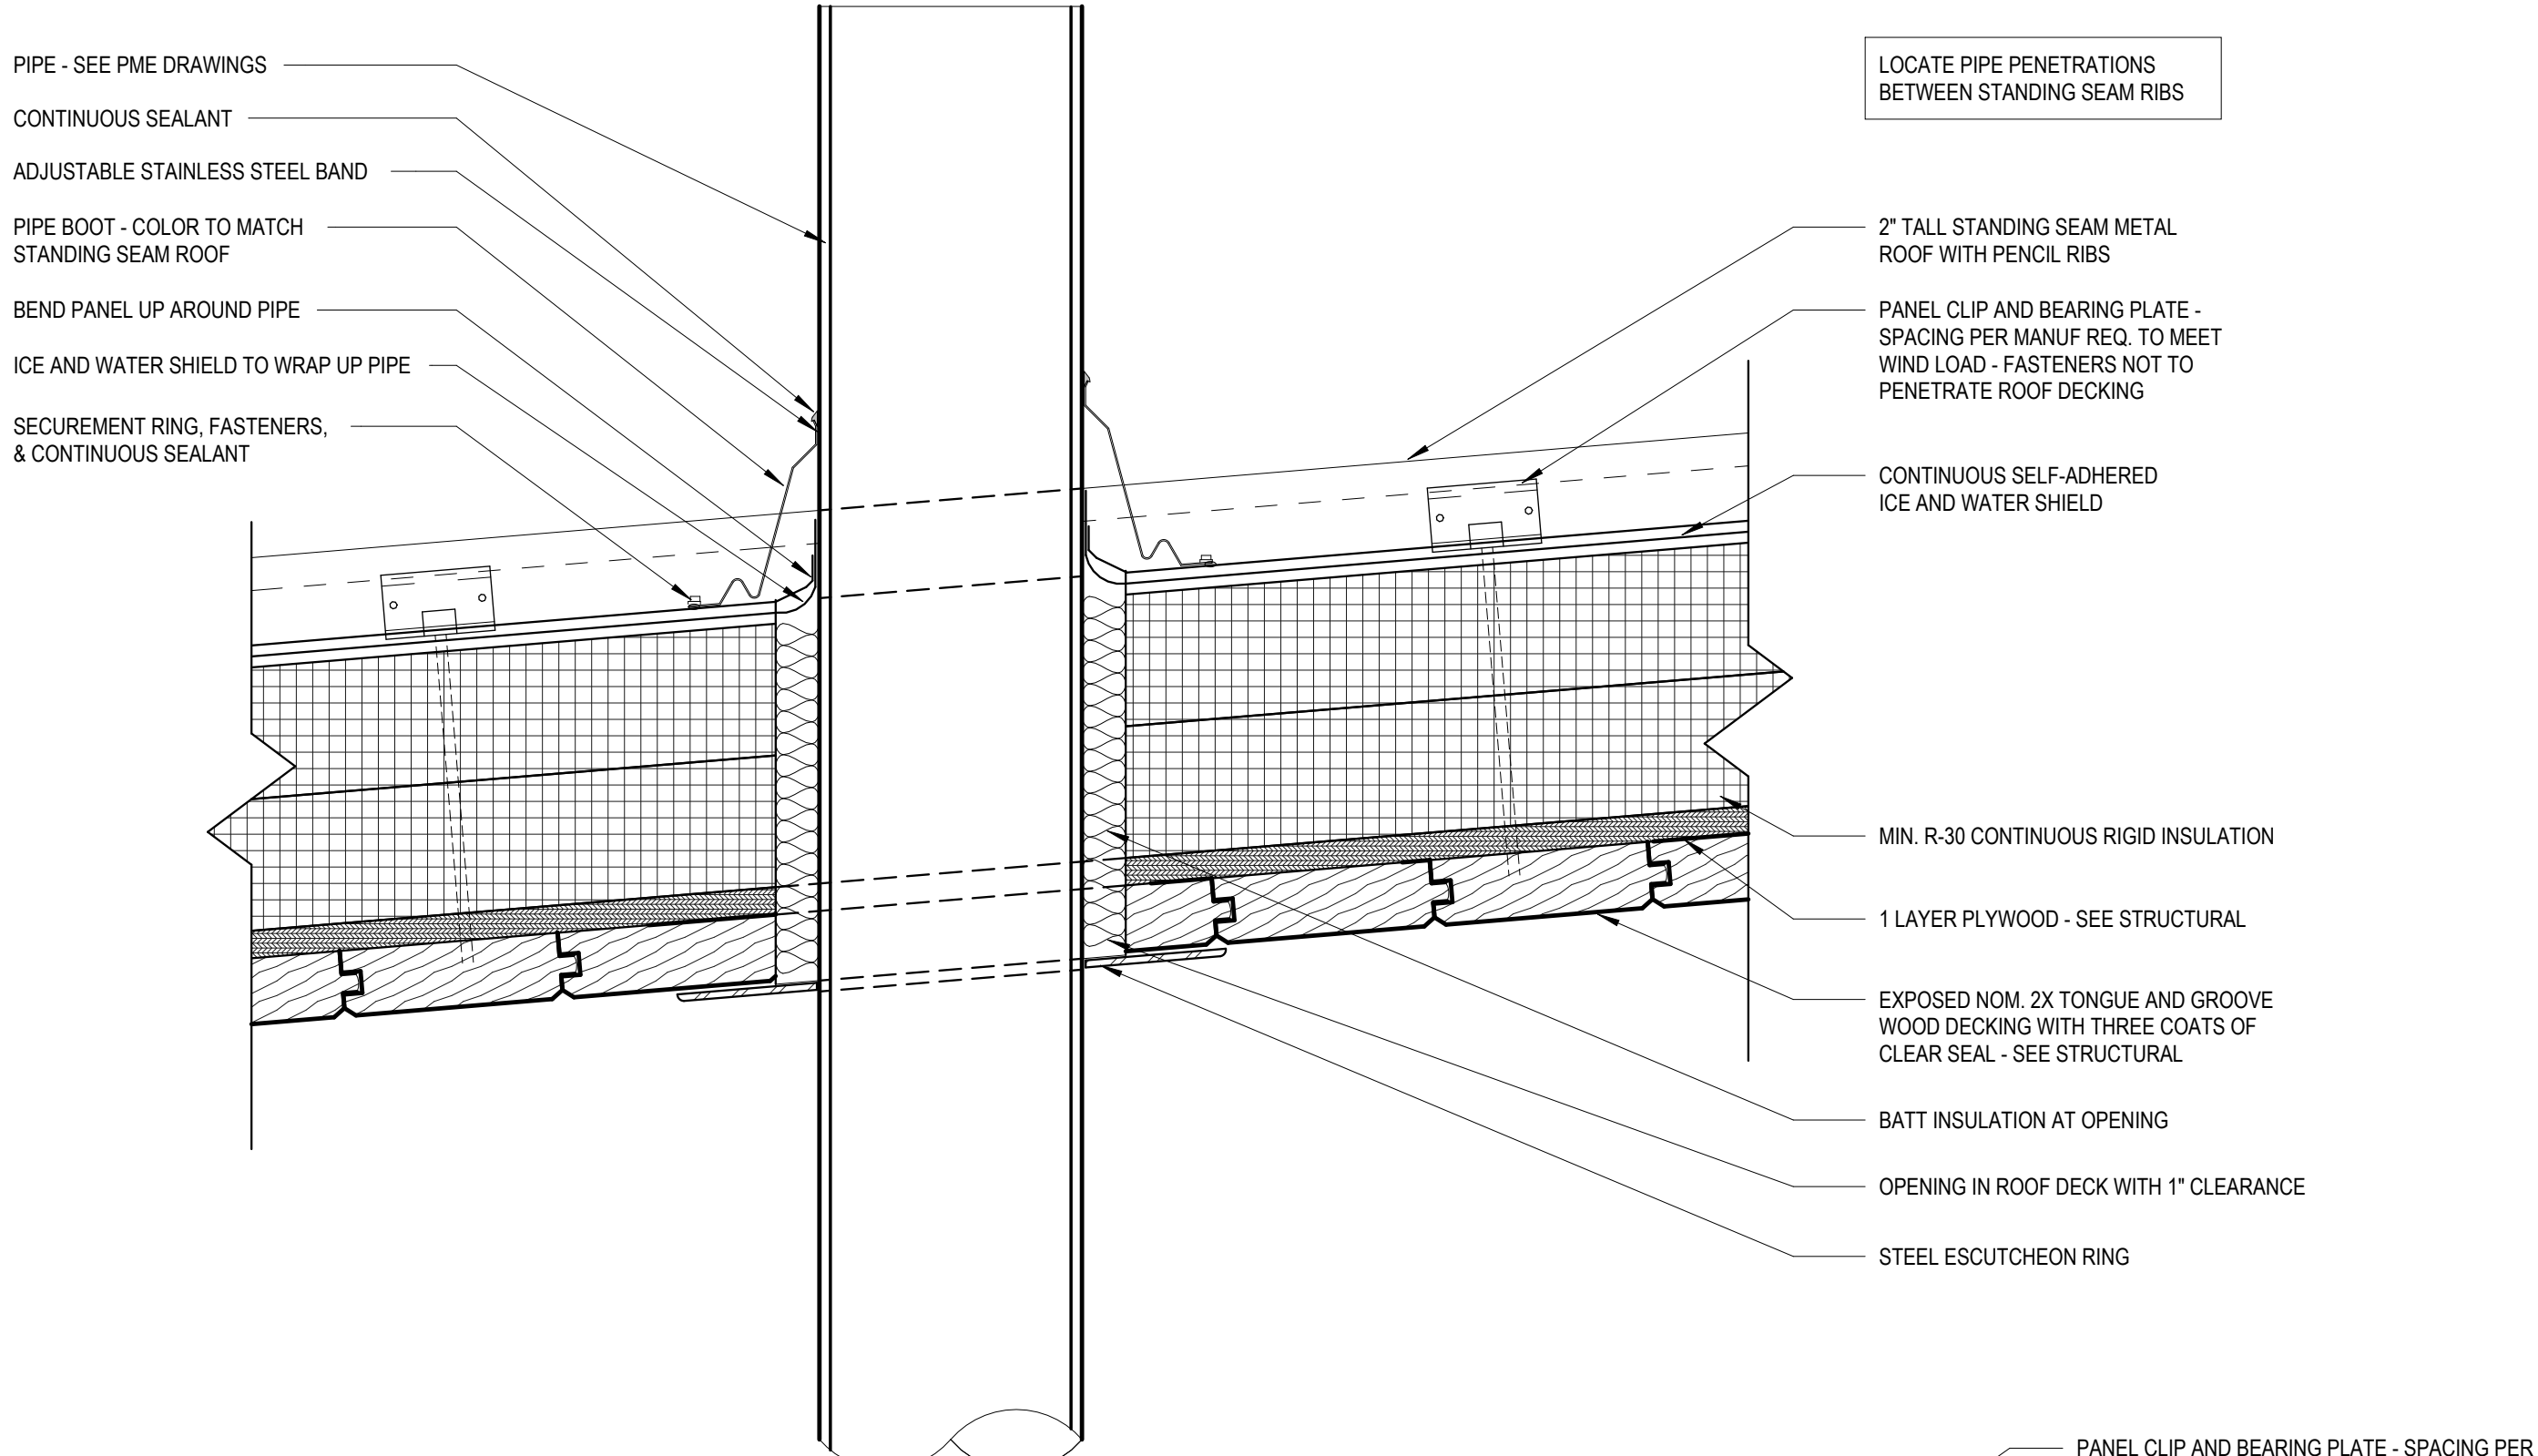


1
PC-A527
3" = 1'-0"

ROOF DETAIL @ PENETRATION

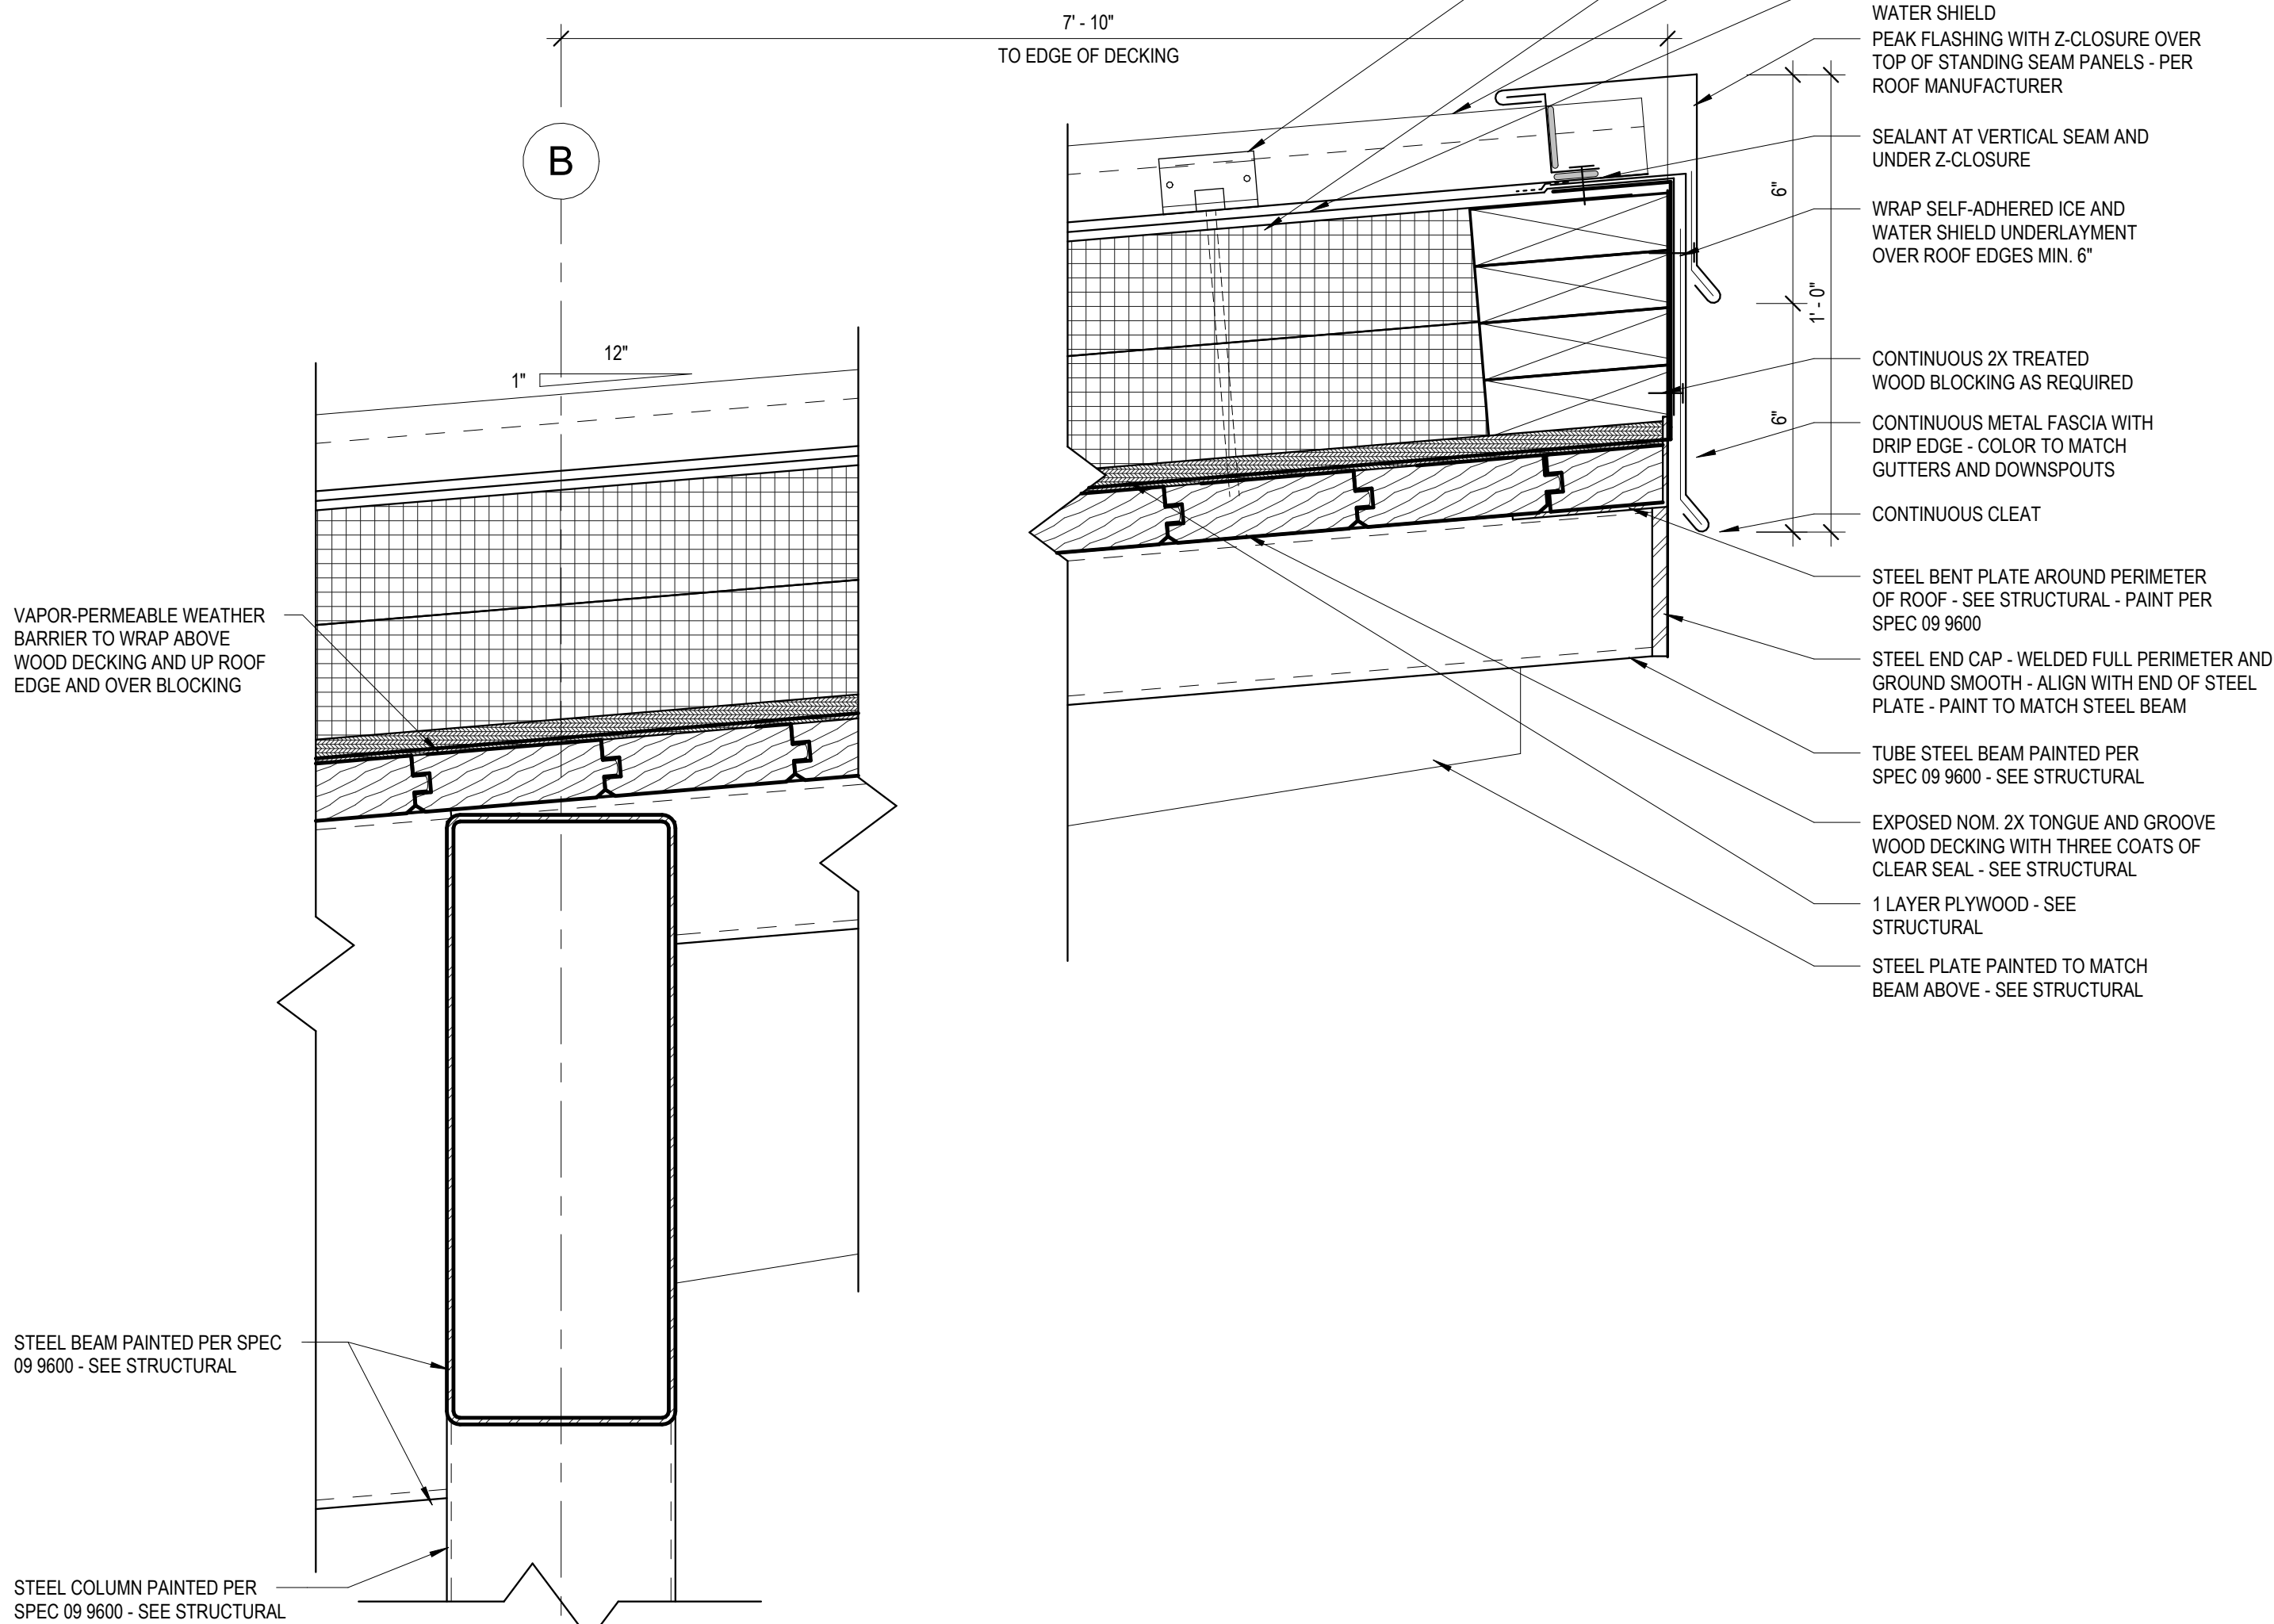

2
PC-A527
3" = 1'-0"

ROOF DETAIL @ OUTDOOR CLASSROOM 2

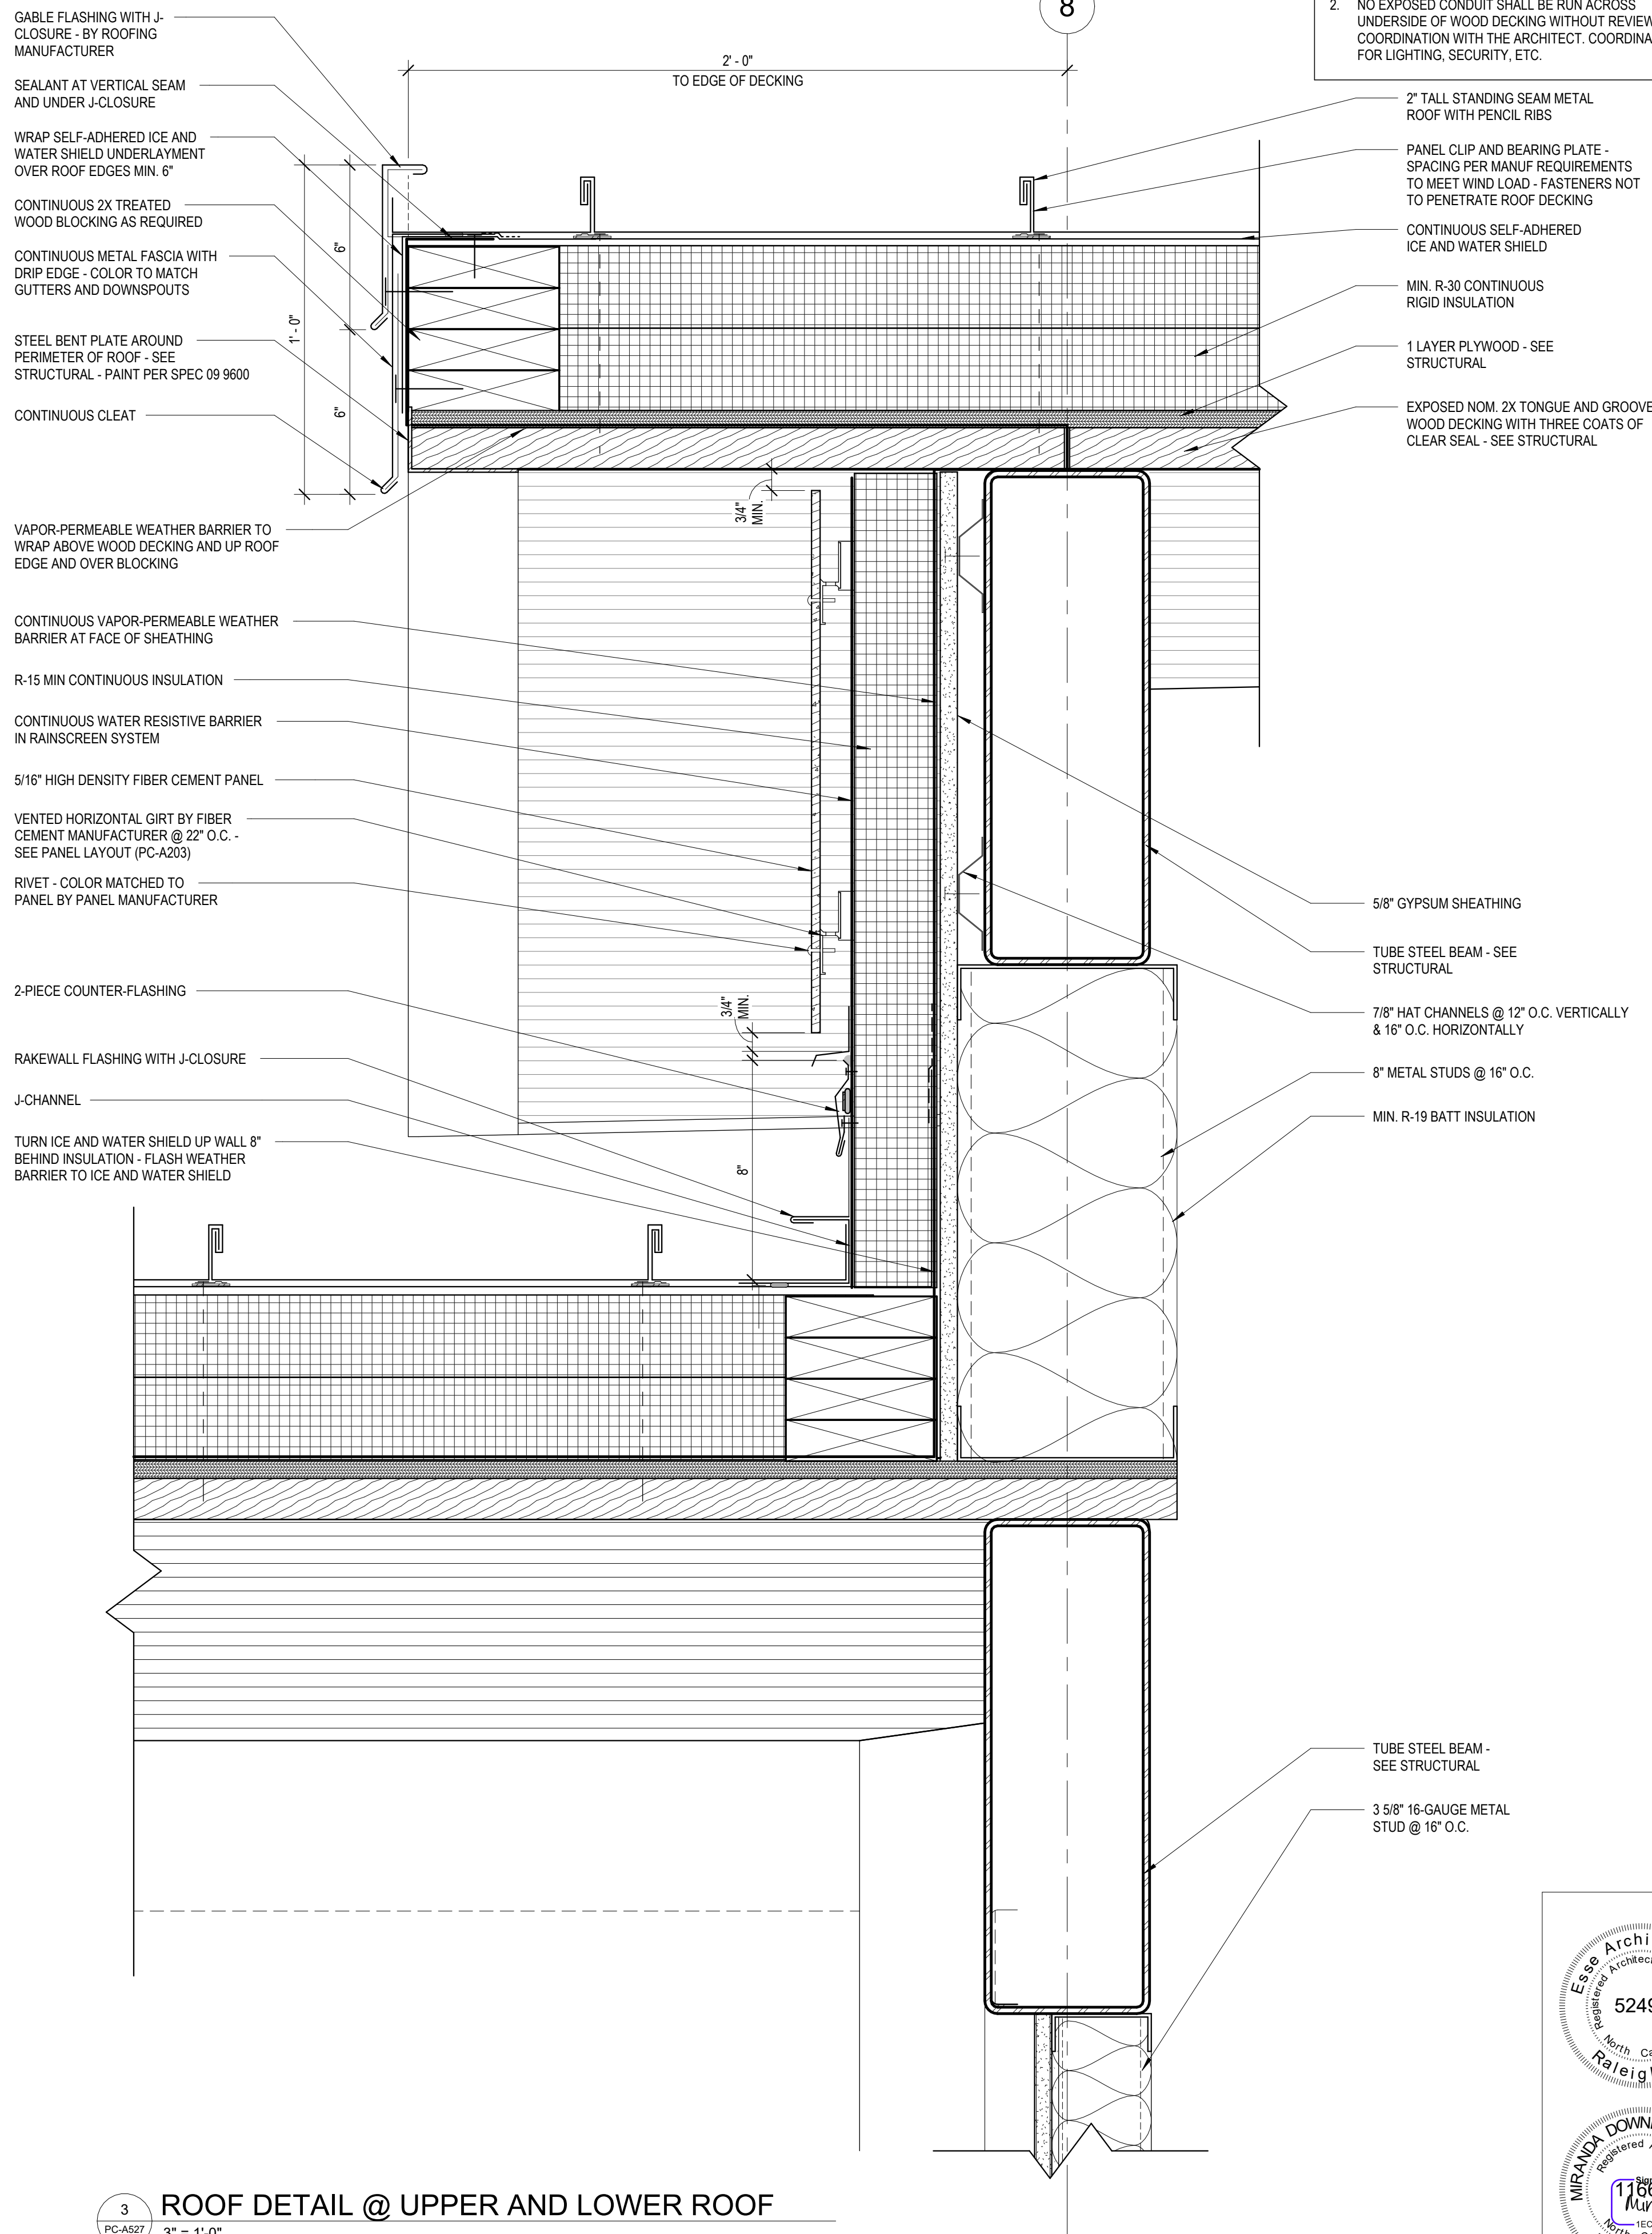

3
PC-A527
3" = 1'-0"

ROOF DETAIL @ UPPER AND LOWER ROOF

- ROOF DECKING NOTES**
1. STRUCTURAL WOOD ROOF DECK IS ALSO FINISHED CEILING - **NO FASTENERS SHALL PENETRATE DECKING**
 2. NO EXPOSED CONDUIT SHALL BE RUN ACROSS UNDERSIDE OF WOOD DECKING WITHOUT REVIEW AND COORDINATION WITH THE ARCHITECT. COORDINATE FOR LIGHTING, SECURITY, ETC.

Susan
Hatchell
Landscape Architecture, PLLC
711 W. North Street, Raleigh, NC 27603
p: 919-838-9600 f: 919-838-9700

Esse
Architects
632 FISHING ROAD | RALEIGH, NORTH CAROLINA 27608


ROOF DETAILS

LAKE MYRA COUNTY PARK
Wake County, NC

REVISIONS

Date: 07/27/26

PC-A527

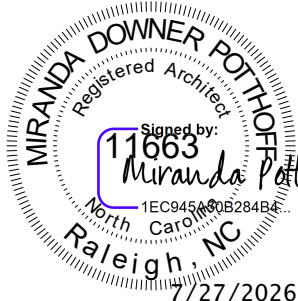


PARK CENTER DOOR SCHEDULE															
NUMBER	DOOR					FRAME			DETAIL			HW Set	RATING	COMMENTS	
	HEIGHT	WIDTH	MATERIAL	FINISH	ELEVATION	MATERIAL	FINISH	ELEVATION	HEAD	JAMB	SILL				
100	8' - 0"	6' - 0"	AL	PT-5	E	AL	PT-5	B/ PC-A602	1/PC-A521	3/PC-A521	6/PC-A513	PC - 1.0		EXTERIOR DOOR WITH AUTO OPERATOR, DOOR CONTACT, CARD READER ON PEDESTAL WITH AUTO OPERATOR BUTTON	
100A	8' - 0"	6' - 0"	AL	PT-5	E	AL	PT-5	K/ PC-A602	1/PC-A521	3/PC-A521	6/PC-A513	PC - 3.0		EXTERIOR DOOR, DOOR CONTACT	
101	7' - 0"	3' - 0"	WD	STAIN	H	HM	PT-4	1	1/PC-A522	2/PC-A522	5/PC-A513	PC - 10.0		CARD READER	
101A	8' - 0"	3' - 0"	HM	PT-3	C	HM	PT-3	1	7/PC-A521	9/PC-A521	4/PC-A513	PC - 5.0		EXTERIOR DOOR, DOOR CONTACT, CARD READER, PAINT TO BE SEMI-GLOSS, INTERIOR FACE OF DOOR & TRIM TO BE PT-4	
103	7' - 0"	3' - 0"	WD	STAIN	F	HM	PT-4	1	1/PC-A522	2/PC-A522	--	PC - 20.0			
104	7' - 0"	3' - 0"	WD	STAIN	H	HM	PT-4	1	1/PC-A522	2/PC-A522	--	PC - 11.0			
105	7' - 0"	3' - 0"	WD	STAIN	F	HM	PT-4	1	1/PC-A522	2/PC-A522	--	PC - 14.0		CARD READER, DOOR CONTACT	
106	7' - 0"	3' - 0"	WD	STAIN	F	HM	PT-4	1	1/PC-A522	2/PC-A522	8/PC-A513	PC - 20.0			
107	7' - 0"	3' - 0"	WD	STAIN	I	HM	PT-4	1	1/PC-A522	2/PC-A522	--	PC - 18.0			
109	7' - 0"	3' - 0"	WD	STAIN	I	HM	PT-4	1	1/PC-A522	2/PC-A522	--	PC - 18.0			
112	7' - 0"	3' - 0"	WD	STAIN	F	HM	PT-4	1	1/PC-A522	2/PC-A522	--	PC - 14.0			
114	8' - 0"	3' - 0"	AL	PT-5	D	AL	PT-5	M/ PC-A602	1/PC-A521	2/PC-A521	4/PC-A521	2/PC-A513	PC - 4.0		EXTERIOR DOOR, DOOR CONTACT
114A	7' - 0"	3' - 0"	HM	PT-1	F	HM	PT-1	1	1/PC-A522	2/PC-A522	--	PC - 19.0			
115	8' - 0"	3' - 0"	HM	PT-5	A	HM	PT-5	1	7/PC-A521	8/PC-A521	3/PC-A513	PC - 9.0			EXTERIOR DOOR, DOOR CONTACT, PREP DOOR FROM CENTER HINGE TO LOCK POCKET FOR FUTURE TIMER LOCK, INTERIOR FACE OF FRAME AND DOOR TO BE PT-1
115A	7' - 0"	3' - 0"	WD	STAIN	F	HM	PT-4	1	1/PC-A522	3/PC-A522	9/PC-A513	PC - 21.0			DOOR CONTACT
116	7' - 0"	3' - 0"	WD	STAIN	F	HM	PT-4	1	4/PC-A522	5/PC-A522	--	PC - 19.0			
117	8' - 0"	3' - 0"	HM	PT-5	A	HM	PT-5	1	7/PC-A521	8/PC-A521	3/PC-A513	PC - 9.0			EXTERIOR DOOR, DOOR CONTACT, PREP DOOR FROM CENTER HINGE TO LOCK POCKET FOR FUTURE TIMER LOCK, INTERIOR FACE OF FRAME AND DOOR TO BE PT-1
117A	7' - 0"	3' - 0"	WD	STAIN	F	HM	PT-4	1	1/PC-A522	3/PC-A522	9/PC-A513	PC - 21.0			DOOR CONTACT
118	8' - 0"	3' - 0"	HM	PT-5	A	HM	PT-5	1	7/PC-A521	8/PC-A521	3/PC-A513	PC - 8.0			EXTERIOR DOOR, DOOR CONTACT, INTERIOR FACE OF DOOR AND TRIM TO BE PT-1
120	7' - 0"	6' - 0"	HM	PT-1	G	HM	PT-1	1	1/PC-A522	2/PC-A522	--	PC - 17.0			PAINT TO BE SEMI-GLOSS FINISH
121	8' - 0"	3' - 0"	AL	PT-5	D	AL	PT-5	S/ PS-A602	6/PC-A521	2/PC-A521	3/PC-A501	6/PC-A513	PC - 2.0		EXTERIOR DOOR, DOOR CONTACT, CARD READER
121A	8' - 0"	3' - 0"	AL	PT-5	D	AL	PT-5	O/ PC-A602	6/PC-A521	5/PC-A521	2/PC-A521	4/PC-A513	PC - 4.0		EXTERIOR DOOR, DOOR CONTACT
121B	7' - 0"	3' - 0"	WD	STAIN	H	HM	PT-4	1	6/PC-A522	7/PC-A522	4/PC-A521	7/PC-A513	PC - 13.0		CARD READER
121C	7' - 0"	6' - 0"	HM	PT-1	G	HM	PT-1	1	1/PC-A522	2/PC-A522	--	PC - 17.0			PAINT TO BE SEMI-GLOSS FINISH
122	8' - 0"	3' - 0"	AL	PT-5	D	AL	PT-5	R/ PC-A602	6/PC-A521	2/PC-A521	2/PC-A501	4/PC-A513	PC - 2.0		EXTERIOR DOOR, DOOR CONTACT, CARD READER
122A	8' - 0"	3' - 0"	AL	PT-5	D	AL	PT-5	P/ PC-A602	6/PC-A521	5/PC-A521	2/PC-A521	4/PC-A513	PC - 4.0		EXTERIOR DOOR, DOOR CONTACT
122B	7' - 0"	6' - 0"	HM	PT-1	G	HM	PT-1	1	1/PC-A522	2/PC-A522	--	PC - 17.0			PAINT TO BE SEMI-GLOSS FINISH
B01	8' - 0"	6' - 0"	HM	PT-3	B	HM	PT-3	1	10/PC-A521	11/PC-A521	5/PC-A505	PC - 6.0			EXTERIOR DOOR, CARD READER, PAINT TO BE SEMI-GLOSS FINISH
B01A	7' - 0"	3' - 0"	HM	PT-4	A	HM	PT-4	1	10/PC-A522	11/PC-A522	--	PC - 16.0			
B01B	7' - 0"	3' - 0"	HM	PT-4	A	HM	PT-4	1	10/PC-A522	12/PC-A522	--	PC - 15.0			DOOR CONTACT
B02	7' - 0"	3' - 0"	HM	PT-3	A	HM	PT-3	1	6/PC-A522	7/PC-A522	--	PC - 12.0			CARD READER, KEYPAD IN MORTISE LOCK, PAINT TO BE SEMI-GLOSS FINISH
B03	8' - 0"	6' - 0"	HM	PT-3	B	HM	PT-3	1	10/PC-A521	11/PC-A521	5/PC-A505	PC - 7.0			EXTERIOR DOOR, DOOR CONTACT, PAINT TO BE SEMI-GLOSS FINISH


DOOR HARDWARE NOTES:
1. CARD READERS, DOOR CONTACTS, AND POWER SUPPLIES TO BE BY THE OWNER'S SECURITY VENDOR.
2. THE BALANCE OF DOOR HARDWARE IS IN THE GENERAL CONTRACTOR'S SCOPE.
3. DOORS WITH CARD READERS WILL ALSO RECEIVE DOOR CONTACTS.

DOOR ELEVATIONS


HOLLOW METAL DOORS

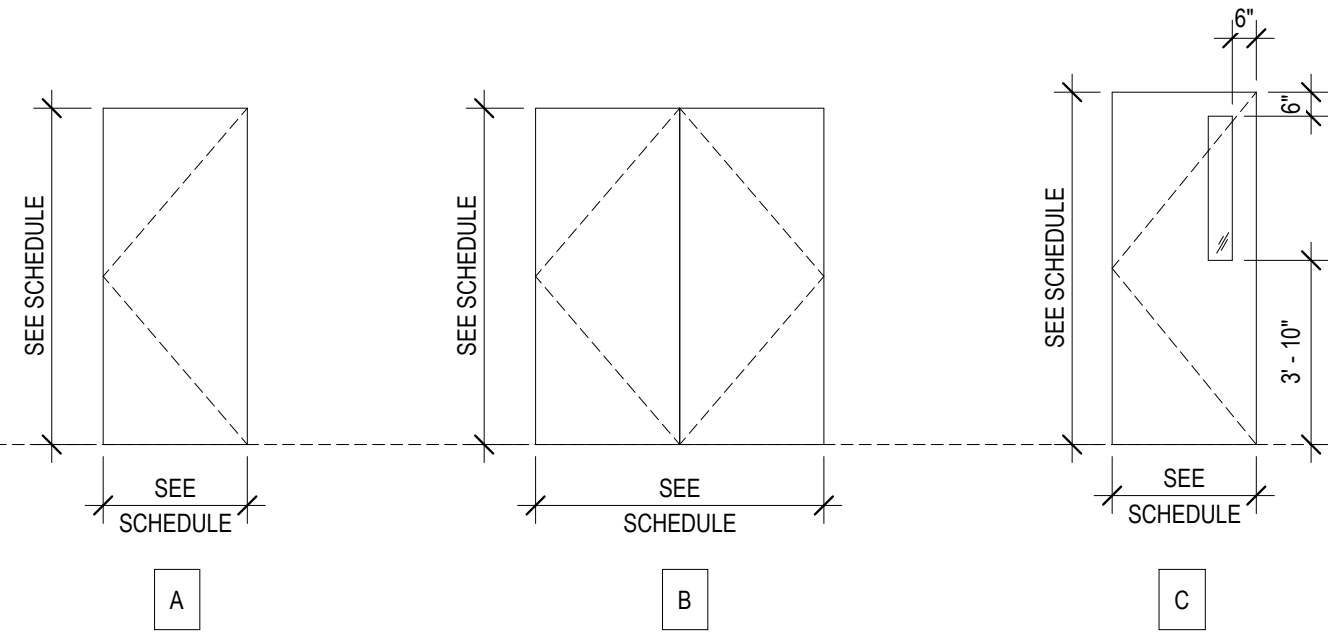

ALUMINUM STOREFRONT DOORS W/ 1" INSULATING GLASS

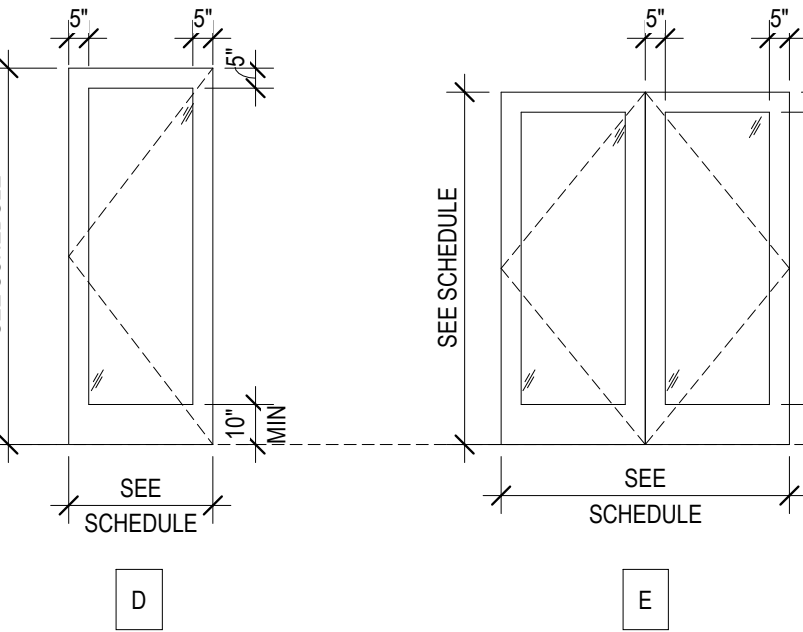


WOOD DOORS

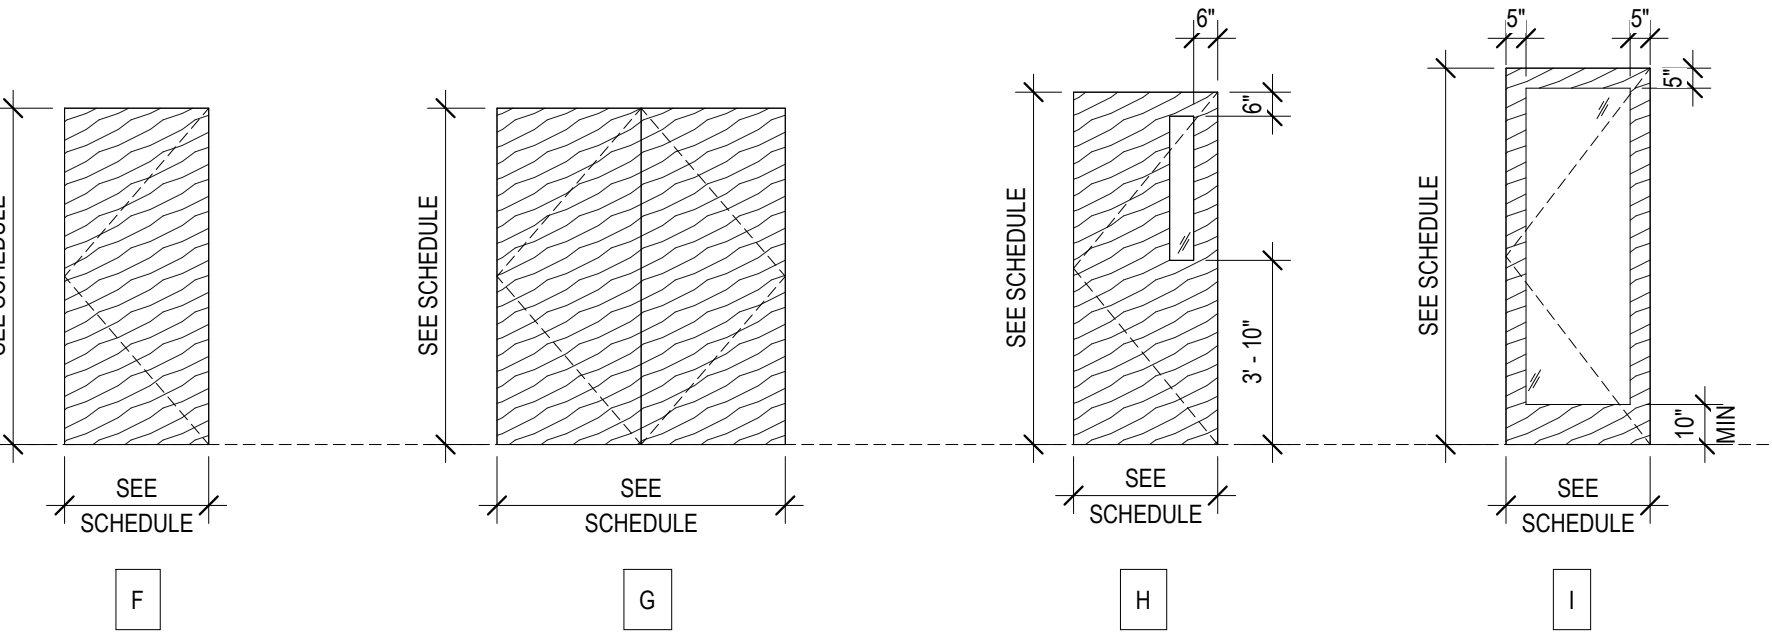

FRAME ELEVATIONS

HOLLOW METAL DOOR FRAMES

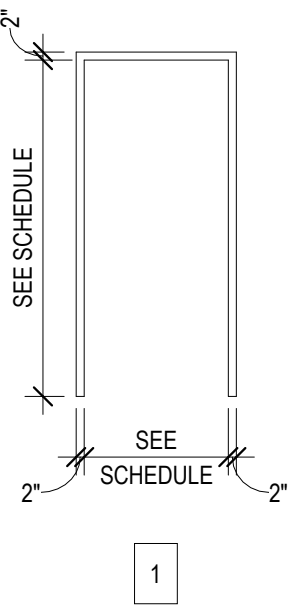

NOTE: SEE A602 FOR ALUMINUM DOOR FRAMES

Susan Hatchell
Landscape Architecture, PLLC
711 W. North Street, Raleigh, NC 27603
p: 919-838-9600 f: 919-838-9700

Esse Architects
632 FISHING ROAD / RALEIGH, NORTH CAROLINA 27608

DOOR SCHEDULE


LAKE MYRA COUNTY PARK
Wake County, NC

REVISIONS

Date: 07/27/26

PC-A601

WINDOW ELEVATIONS

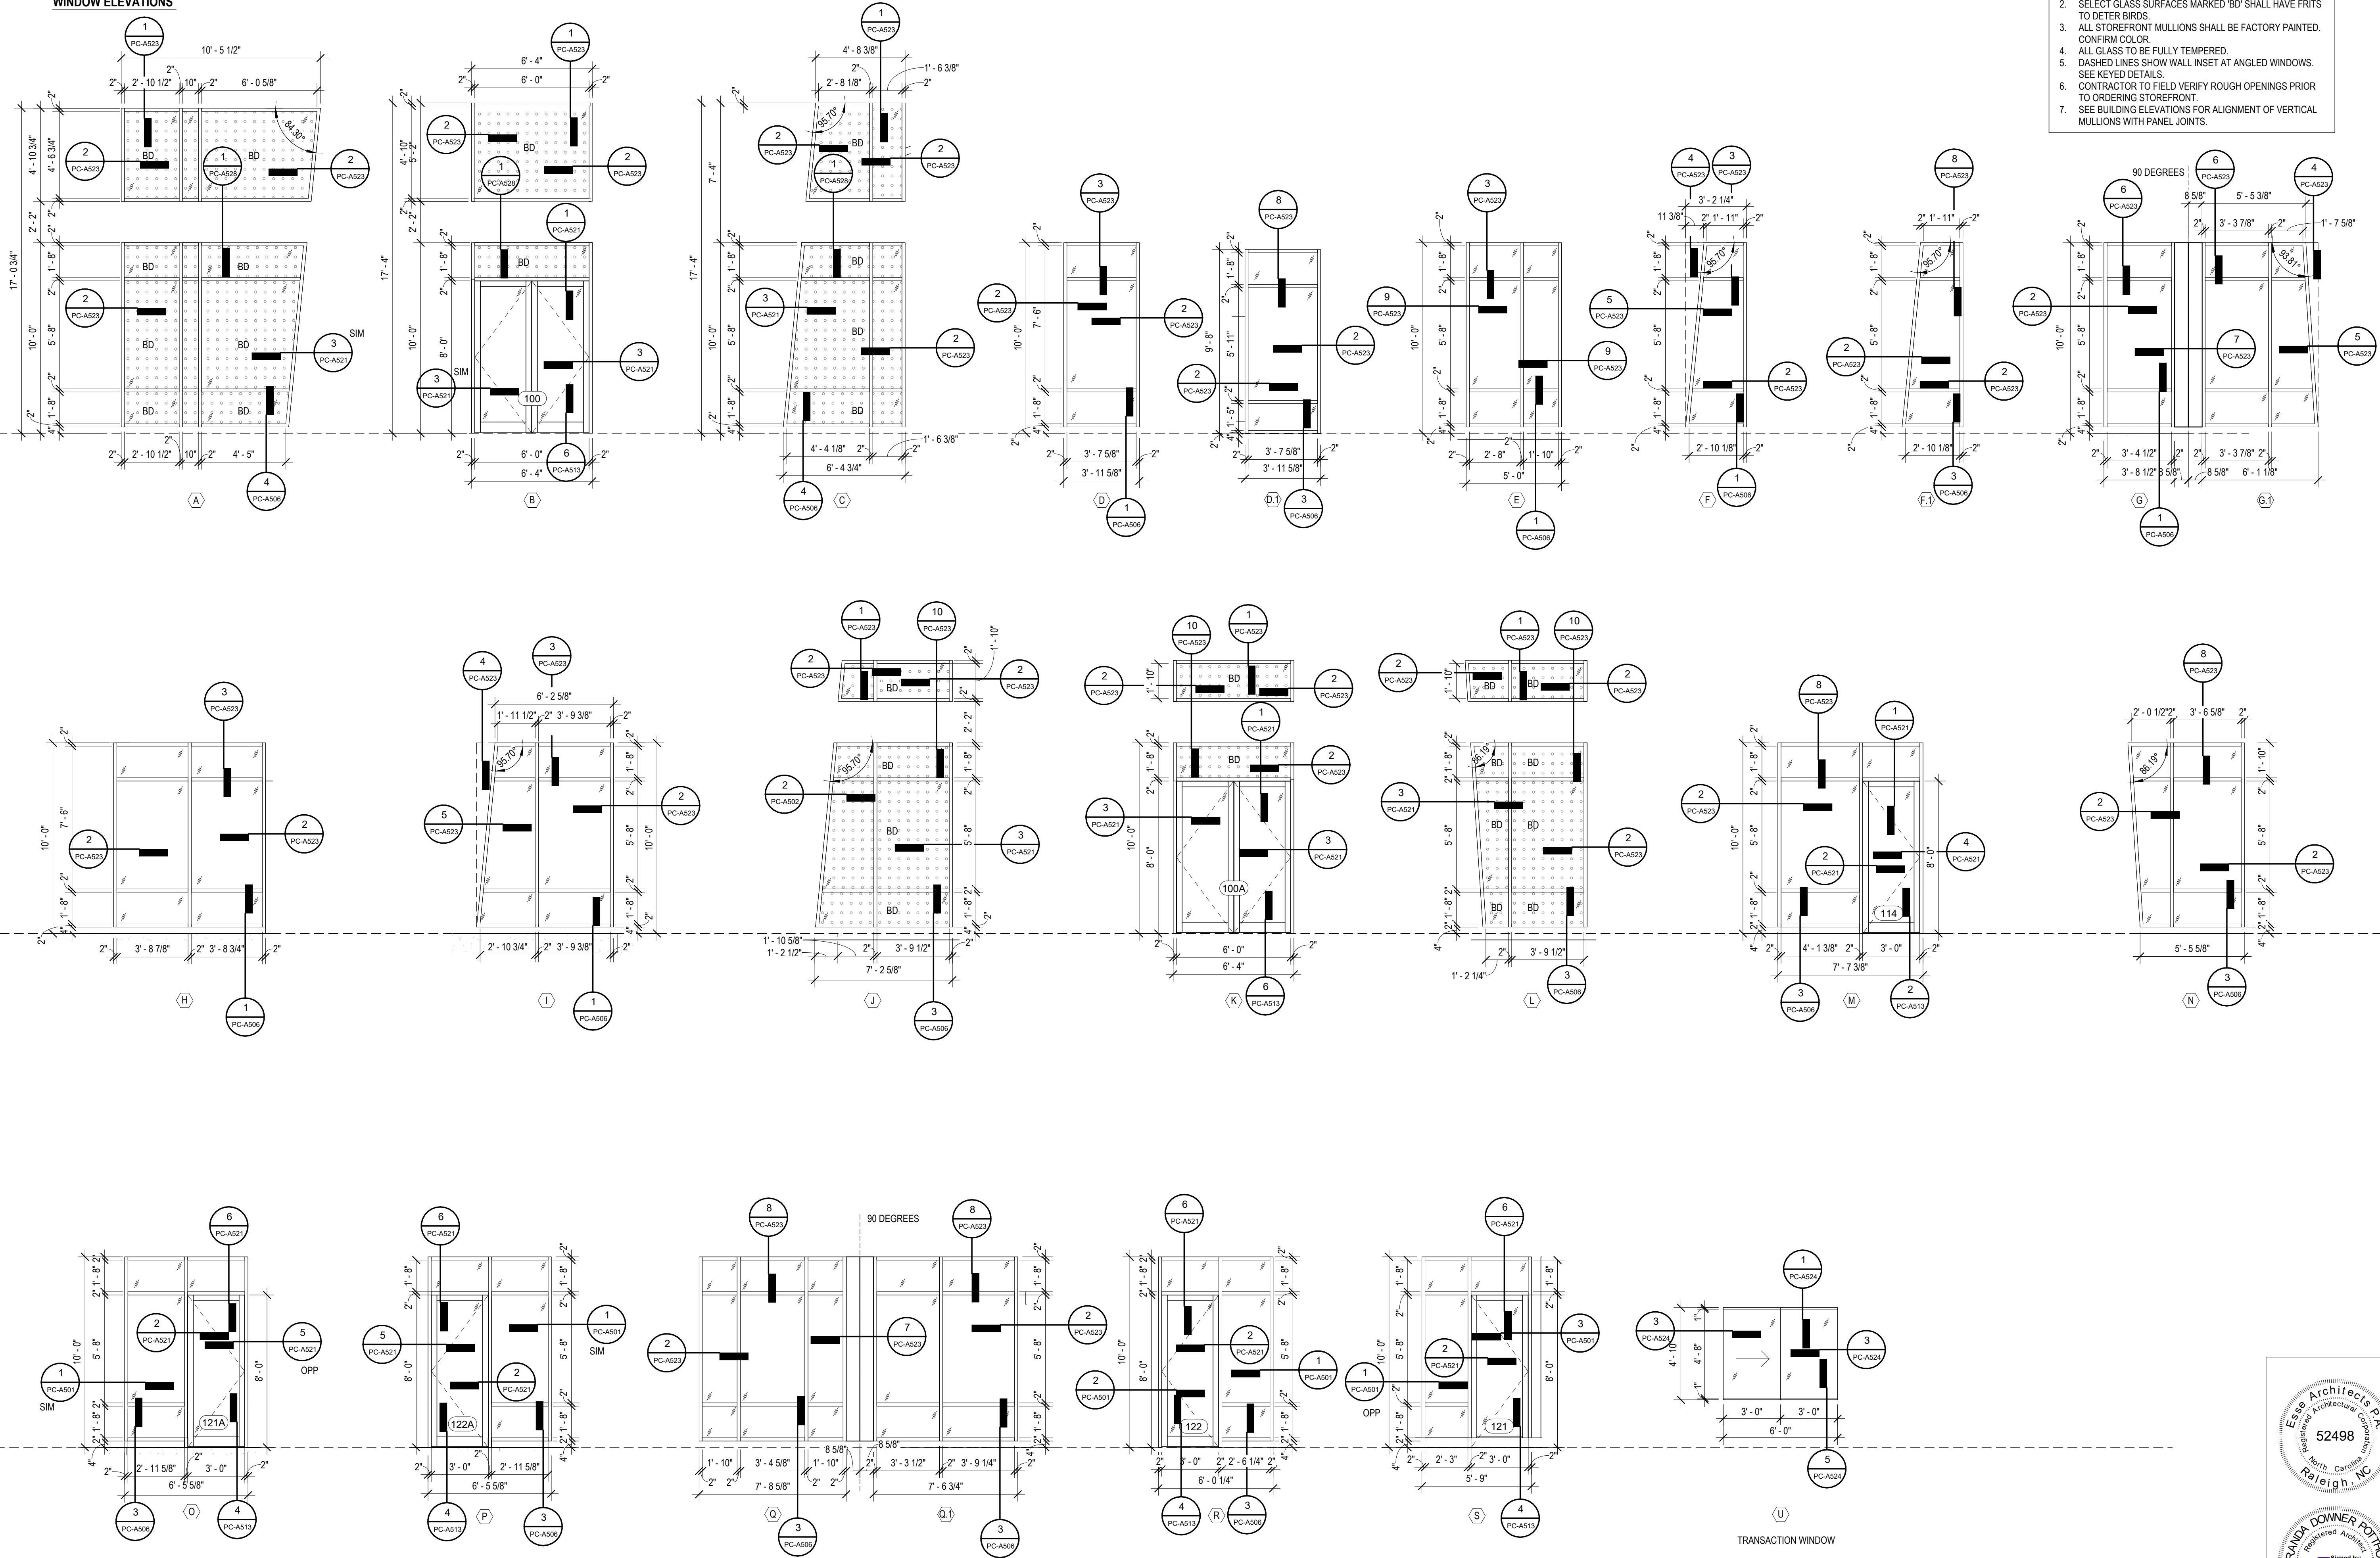

Susan Hatchell
Landscape Architecture, PLLC
711 W. North Street, Raleigh, NC 27603
p: 919-838-9600 f: 919-838-9700



WINDOW SCHEDULE

LAKE MYRA COUNTY PARK
Wake County, NC

REVISIONS

Date: 07/27/26

PC-A602



7/27/2026

GENERAL NOTES:

1.

THE STRUCTURAL DRAWINGS MUST BE USED IN CONJUNCTION WITH THE ARCHITECTURAL, CIVIL, MECHANICAL, PLUMBING, AND ELECTRICAL DRAWINGS, AND THE SPECIFICATIONS. THE CONTRACTOR MUST VERIFY THE REQUIREMENTS OF OTHER TRADES AS TO SLEEVES, CHASES, HANGERS, INSERTS, ANCHORS, HOLES, AND ADDITIONAL ITEMS TO BE PLACED OR SET IN THE STRUCTURAL WORK.
2.

THIS STRUCTURE HAS BEEN DESIGNED IN ACCORDANCE WITH THE PROVISIONS OF THE NORTH CAROLINA STATE BUILDING CODE, 2024 EDITION.
3.

THE CONTRACTOR MUST PROVIDE TEMPORARY SHORING AND BRACING REQUIRED TO ERECT AND HOLD THE STRUCTURE IN PROPER ALIGNMENT UNTIL PERMANENT SUPPORTS AND LATERAL BRACING ARE IN PLACE.
4.

THE WORK OUTLINED IN THE SCHEDULE OF SPECIAL INSPECTIONS IS SUBJECT TO SPECIAL INSPECTIONS AS DESCRIBED IN THE SCHEDULE OF SPECIAL INSPECTIONS.
5.

DISCREPANCIES WITHIN DRAWINGS, BETWEEN THE SPECIFICATIONS AND THE DRAWINGS, OR WITHIN THE SPECIFICATIONS, MUST BE BROUGHT TO THE ATTENTION OF THE ARCHITECT AND ENGINEER DURING THE BIDDING PROCESS IN TIME TO PERMIT CLARIFICATION BY ADDENDUM. IF INCONSISTENCIES, DISCREPANCIES OR CONTRADICTIONS IN THE CONTRACT DOCUMENTS ARE DISCOVERED AFTER THE CLOSE OF BIDDING QUESTIONS, THE CONTRACTOR MUST BE DEEMED BY SUBMITTAL OF THEIR BID, TO HAVE BID THE MOST COSTLY AS TO LABOR, MATERIALS, DURATION, SEQUENCE AND METHOD OF CONSTRUCTION TO PROVIDE THE WORK.
6.

THESE STRUCTURAL DRAWINGS ARE ISSUED ON THE DATE INDICATED FOR THE PURPOSE DESIGNATED. THESE DRAWINGS MUST NOT BE ISSUED OR RELEASED FOR ANY OTHER PURPOSE WITHOUT THE WRITTEN AUTHORIZATION OF THE STRUCTURAL ENGINEER OF RECORD.
7.

DETAILS LABELED "TYPICAL DETAIL" WITHIN THE DOCUMENTS APPLY TO SITUATIONS ON THE PROJECT THAT MAY OCCUR THROUGHOUT THE PROJECT. SUCH DETAILS APPLY WHETHER OR NOT THE DETAIL IS SPECIFICALLY REFERENCED AT EACH INSTANCE, NOTIFY ENGINEER IF CLARIFICATIONS ARE REQUIRED REGARDING THE APPLICABILITY OF THE "TYPICAL DETAIL."
8.

DESIGN CRITERIA:

CLASSIFICATION OF BUILDING
RISK CATEGORY..... III

SUPERIMPOSED ROOF DEAD LOADS - UNIFORM:
INSULATION AND ROOF MEMBRANE..... 3 PSF
CEILING..... 2 PSF
DUCTS, LIGHTS, MISC. MECHANICAL..... 3 PSF
SOLAR PANEL ALLOWANCE..... 10 PSF

SUPERIMPOSED FLOOR DEAD LOADS - UNIFORM:
FLOOR FINISH..... 3 PSF
CEILING..... 2 PSF
DUCTS, LIGHTS, MISC. MECHANICAL..... 3 PSF

LIVE LOADS - UNIFORM:
SLAB ON GRADE..... 100 PSF
FLOOR..... 80 PSF
ROOF..... 20 PSF
CLASSROOMS..... 40 PSF
OFFICES..... 50 PSF
PARTITION ALLOWANCE..... 15 PSF
BALCONIES AND DECKS..... 100 PSF

STORAGE..... 125 PSF
MECHANICAL SPACE..... 150 PSF
STAIRWAYS..... 100 PSF

LIVE LOAD REDUCTION OF THE UNIFORMLY DISTRIBUTED FLOOR
LIVE LOADS HAS BEEN UTILIZED WHERE PERMITTED BY CODE.

LIVE LOADS - CONCENTRATED:
ROOFS..... 300#

UNLESS OTHERWISE NOTED, CONCENTRATED LOADS ARE APPLIED
UNIFORMLY OVER 2'-6" x 2'-6" AREA.

RAIN LOADS:
RAIN INTENSITY (15 MINUTE)..... 6.25 IN/HR

SNOW LOADS:
GROUND SNOW LOAD (Pg)..... 15 PSF
SLOPED ROOF LOAD (Pf)..... 11 PSF
IMPORTANCE FACTOR (Is)..... 1.1
THERMAL FACTOR (Ct)..... 1.0
EXPOSURE FACTOR (Ce)..... 1.0
DRIFT SURCHARGE (Pd)..... REF PLAN

GENERAL NOTES (CONT):

WIND LOADS:
BASIC WIND SPEED (Vult)..... 125 MPH
ALLOWABLE STRESS DESIGN WIND SPEED (Vasd)..... 97 MPH
EXPOSURE CATEGORY..... B
INTERNAL PRESSURE COEFFICIENT..... ±0.18
COMPONENT AND CLADDING PRESSURES:
WALLS, ZONE 5 (10 SF)..... 29 PSF
ROOF, ZONE 3 (10 SF)..... 56 PSF
ULTIMATE WIND BASE SHEARS (FOR MWFRS):
Vx..... 24 KIPS
Vy..... 127 KIPS

SEISMIC LOADS:
SITE CLASSIFICATION..... C
SEISMIC DESIGN CATEGORY..... A
IMPORTANCE FACTOR (IE)..... 1.25
SPECTRAL RESPONSE ACCELERATIONS:
Ss..... 0.112..... S1..... 0.057
Sms..... 0.146..... SM1..... 0.085
Sds..... 0.097..... SD1..... 0.057
ANALYSIS PROCEDURE..... EQUIVALENT LATERAL FORCE
LATERAL FORCE RESISTING SYSTEM
PARK CENTER..... STEEL SYSTEMS NOT SPECIFICALLY DETAILED FOR SEISMIC RESISTANCE

RESPONSE MODIFICATION COEFFICIENT (R)..... 3.0
SEISMIC RESPONSE COEFFICIENT (Cs)..... 0.04
ULTIMATE SEISMIC BASE SHEAR (V)..... 29 KIPS

LATERAL DESIGN CONTROL
CONTROLLING LATERAL LOADS..... WIND

SHOP DRAWINGS AND SUBMITTALS:

1.

SHOP DRAWINGS AND SUBMITTALS MUST BEAR THE CONTRACTOR'S REVIEW STAMP WITH CHECKER'S INITIALS BEFORE BEING SUBMITTED TO THE ARCHITECT FOR APPROVAL.
2.

WHEN THE CONTRACTOR HAS BEEN AUTHORIZED TO USE THE ARCHITECT'S AND / OR ENGINEER'S DRAWINGS AS SHOP DRAWINGS, THE CONTRACTOR MUST REMOVE ALL TITLE BLOCKS, PROFESSIONAL SEALS, AND ANY OTHER REFERENCE TO THE ARCHITECT AND / OR ENGINEER FROM THAT SHOP DRAWING.

SITE PREPARATION, CONTROLLED FILL AND SURCHARGE NOTES:

1.

OBTAIN AND BECOME THOROUGHLY FAMILIAR WITH THE CONDITIONS AND RECOMMENDATIONS DESCRIBED IN THE SUBSURFACE EXPLORATION AND GEOTECHNICAL ENGINEERING REPORT. THIS REPORT IS NOT A PART OF THE CONTRACT DOCUMENTS, AND MAY NOT BE REPRESENTATIVE OF ALL SITE CONDITIONS WHICH MAY BE ENCOUNTERED.
2.

SITE PREPARATION AND CONTROLLED FILL MUST INCLUDE THE AREA ENCLOSED BY A LINE DRAWN 5 FEET OUTSIDE THE BUILDING FOOTPRINT.
3.

REMOVE ALL VEGETATION, ROOT MAT, TOPSOIL, ASPHALT PAVING AND AGGREGATE BASE MATERIAL. BASE BID ON 10 INCHES AVERAGE DEPTH.
4.

THE EXPOSED SUBGRADE MUST BE PROOF ROLLED WITH A LARGE RUBBER-TIRED ROLLER OR LOADED DUMP TRUCK; PERFORM AT LEAST TWO PASSES IN EACH OF TWO PERPENDICULAR DIRECTIONS.
5.

EXCAVATE SOFT SPOTS REVEALED BY PROOF ROLLING AS DIRECTED.
6.

PRIOR TO PLACEMENT OF ANY FILL MATERIAL, SETTLEMENT PLATES MUST BE INSTALLED ON THE PREPARED SUBGRADE. SEE PLAN FOR LOCATIONS AND DETAILS.
7.

FILL WITH SATISFACTORY STRUCTURAL FILL MATERIALS TO THE SPECIFIED ELEVATIONS.
8.

FILL MUST BE PLACED IN LOOSE LIFTS NOT EXCEEDING 8 INCHES. WHEN MECHANICAL COMPACTION EQUIPMENT IS USED OR 4 INCHES WHEN HAND COMPACTION EQUIPMENT IS USED AND MUST BE COMPACTED TO AT LEAST 95 PERCENT OF THE STANDARD PROCTOR MAXIMUM DRY DENSITY (ASTM D698).
9.

PLACE SURCHARGE FILL IN ONE FOOT LOOSE LIFTS, UP TO THE SPECIFIED ELEVATION. THE DEPTH OF SURCHARGE IS BASED ON A SOIL UNIT WEIGHT OF 120 POUNDS PER CUBIC FOOT. FOR LESS DENSE MATERIALS, PROVIDE ADDITIONAL SURCHARGE OR PROVIDE COMPACTION AS REQUIRED TO YIELD THE EQUIVALENT TOTAL WEIGHT OF SURCHARGE.
10.

THE CONTRACTOR MUST SECURE AND PAY FOR THE SERVICES OF A LICENSED LAND SURVEYOR TO MONITOR THE SETTLEMENT PLATES. ELEVATION READINGS MUST BE TAKEN ON THE SURFACE OF THE PLATE AND THE TOP OF THE BAR AT THE TIME OF INSTALLATION. SUBSEQUENT READINGS MUST BE OBTAINED ON TOP OF THE BAR A MINIMUM OF THREE TIMES PER WEEK DURING THE PLACEMENT OF ANY FILL, TWO TIMES PER WEEK FOR A PERIOD OF TWO WEEKS AFTER COMPLETION OF FILL, AND ONE TIME PER WEEK THEREAFTER.
11.

DURATION OF THE READINGS MUST BE ASSUMED TO BE 90 DAYS AFTER COMPLETION OF THE FILL. SUBMIT ELEVATION READINGS TO THE ENGINEER ON A WEEKLY BASIS.

FOUNDATION NOTES:

1.

FOUNDATIONS HAVE BEEN DESIGNED IN ACCORDANCE WITH THE RECOMMENDATIONS IN THE [SUBSURFACE EXPLORATION AND GEOTECHNICAL ENGINEERING REPORT PREPARED BY ESP ASSOCIATES, INC., DATED AUGUST 29, 2025.
2.

FOUNDATIONS HAVE BEEN DESIGNED FOR A NET ALLOWABLE SOIL BEARING PRESSURE OF 2,500 PSF.
3.

TOP OF FOOTING ELEVATIONS MUST BE A MINIMUM DEPTH OF 1'-0" BELOW LOWEST ADJACENT SOIL GRADE.
4.

PRIOR TO PLACING FOUNDATION CONCRETE, ALL FOUNDATION EXCAVATIONS MUST BE INSPECTED BY THE OWNER'S GEOTECHNICAL TESTING AGENCY [SPECIAL INSPECTOR] TO EXPLORE THE EXTENT OF LOOSE, SOFT, EXPANSIVE, OR OTHERWISE UNSATISFACTORY SOIL MATERIAL AND TO VERIFY DESIGN BEARING PRESSURE. DIRECTION FOR CORRECTIVE ACTION WILL BE PROVIDED BY THE OWNER'S GEOTECHNICAL TESTING AGENCY [SPECIAL INSPECTOR] WHERE UNSATISFACTORY SOILS ARE PRESENT.
5.

NO UNBALANCED BACKFILLING MUST BE DONE AGAINST MASONRY OR CONCRETE WALLS UNLESS WALLS ARE SECURELY BRACED AGAINST OVERTURNING, EITHER BY TEMPORARY CONSTRUCTION BRACING OR BY PERMANENT CONSTRUCTION.
6.

CONTROL GROUNDWATER AND SURFACE RUNOFF THROUGHOUT THE CONSTRUCTION PROCESS. INUNDATION AND LONG TERM EXPOSURE OF BEARING SURFACES WHICH RESULT IN DETERIORATION OF BEARING MUST BE PREVENTED.

CAST-IN-PLACE CONCRETE NOTES:

1.

CONCRETE MUST BE IN ACCORDANCE WITH AMERICAN CONCRETE INSTITUTE (ACI) 301 AND 318.
2.

REINFORCING MATERIALS MUST BE AS STATED IN THE CONCRETE MIX DESIGN NOTES:
A. REINFORCING BARS - ASTM A615, GRADE 60, DEFORMED.
B. WELDED REINFORCING BARS - ASTM A706, GRADE 60.
C. WELDED WIRE REINFORCEMENT - ASTM A1064, WELDED STEEL WIRE REINFORCEMENT; PROVIDE SHEET TYPE, ROLL TYPE IS NOT ACCEPTABLE.
3.

ALL REINFORCING STEEL AND EMBEDDED ITEMS SUCH AS ANCHOR RODS AND WELD PLATES MUST BE ACCURATELY PLACED AND ADEQUATELY TIED AND SUPPORTED BEFORE CONCRETE IS PLACED TO PREVENT DISPLACEMENT BEYOND PERMITTED TOLERANCES.
4.

CONCRETE COVER TO REINFORCING STEEL MUST EQUAL THE FOLLOWING, UNLESS OTHERWISE NOTED:
A. SURFACES AGAINST EARTH..... 3"
B. SURFACES NOT CAST AGAINST EARTH, BUT EXPOSED TO EARTH OR WEATHER IN THE FINAL CONDITION
#5 AND SMALLER..... 1 1/2"
#6 AND LARGER..... 2"
C. BEAMS, GIRDERS, COLUMNS, AND WALLS
ABOVE FINISHED FIRST FLOOR..... 1 1/2"
D. ELEVATED SLABS..... 3/4"
5.

LAP CONTINUOUS REINFORCING STEEL 57 X BAR DIAMETER, TYPICAL UNLESS OTHERWISE NOTED.
6.

DO NOT EMBED CONDUIT AND PIPING IN OR PENETRATE THROUGH CAST-IN-PLACE CONCRETE ELEMENTS UNLESS OTHER NOTED.

CONCRETE MIX DESIGN NOTES:

1.

MIX DESIGNS COMPRESSIVE STRENGTHS (fc) BASED ON 28 DAY DESIGN STRENGTH, UNLESS OTHERWISE NOTED.
2.


CONCRETE NOT OTHERWISE NOTED:
A. MINIMUM COMPRESSIVE STRENGTH (fc) = 4000 PSI
3.

FOUNDATIONS (SPREAD FOOTINGS, MAT FOOTINGS):
A. EXPOSURE CLASS = ACI 318 F0, S0, W0, C1
B. MINIMUM COMPRESSIVE STRENGTH (fc) = 3,000PSI
C. MAXIMUM W/CM = 0.5
D. BLENDED HYDRAULIC CEMENT = ASTM C595 TYPE 1L
E. SLUMP = 5" MAX PLUS OR MINUS 1", OR 8" MAX, PLUS OR MINUS 1" FOR CONCRETE WITH A VERIFIED SLUMP OF 3" PLUS OR MINUS 1" BEFORE ADDING HIGH-RANGE WATER-REDUCING OR PLASTICIZING ADMIXTURE
F. AIR CONTENT = NO REQUIREMENTS
G. AGGREGATE = NORMAL WEIGHT, ¾" NOMINAL
H. LIMIT WATER-SOLUBLE, CHLORIDE-ION CONTENT IN HARDENED CONCRETE TO 0.30 PERCENT BY WEIGHT OF CEMENT
4.

INTERIOR FLOOR SLAB-ON-GRADE:
A. EXPOSURE CLASS = ACI 318 F0, S0, W0, C0
B. MINIMUM COMPRESSIVE STRENGTH (fc) = 3,500PSI
C. MAXIMUM W/CM = 0.5
D. BLENDED HYDRAULIC CEMENT = ASTM C595 TYPE 1L
E. SLUMP = 5" MAX PLUS OR MINUS 1", OR 8" MAX, PLUS OR MINUS 1" FOR CONCRETE WITH A VERIFIED SLUMP OF 3" PLUS OR MINUS 1" BEFORE ADDING HIGH-RANGE WATER-REDUCING OR PLASTICIZING ADMIXTURE
F. AIR CONTENT = DO NOT ALLOW AIR CONTENT IN TROWEL FINISHED FLOORS TO EXCEED 3%
G. AGGREGATE = NORMAL WEIGHT, ¾" NOMINAL
H. LIMIT WATER-SOLUBLE, CHLORIDE-ION CONTENT IN HARDENED CONCRETE TO 1.00 PERCENT BY WEIGHT OF CEMENT
5.

INTERIOR CONCRETE COLUMNS AND WALLS:
A. EXPOSURE CLASS = ACI 318 F0, S0, W0, C0
B. MINIMUM COMPRESSIVE STRENGTH (fc) = [5,000PSI][AS INDICATED]
C. MAXIMUM W/CM = 0.45
D. BLENDED HYDRAULIC CEMENT = ASTM C595 TYPE 1L(MS)A
E. SLUMP = 5" MAX PLUS OR MINUS 1", OR 8" MAX, PLUS OR MINUS 1" FOR CONCRETE WITH A VERIFIED SLUMP OF 3" PLUS OR MINUS 1" BEFORE ADDING HIGH-RANGE WATER-REDUCING OR PLASTICIZING ADMIXTURE
F. AIR CONTENT = DO NOT ALLOW AIR CONTENT IN TROWEL FINISHED FLOORS TO EXCEED 3%
G. AGGREGATE = NORMAL WEIGHT, ¾" NOMINAL
H. LIMIT WATER-SOLUBLE, CHLORIDE-ION CONTENT IN HARDENED CONCRETE TO 1.00 PERCENT BY WEIGHT OF CEMENT
6.

ELEVATED COMPOSITE CONCRETE SLABS (LIGHTWEIGHT):
A. EXPOSURE CLASS = ACI 318 F0, S0, W0, C0
B. MINIMUM COMPRESSIVE STRENGTH (fc) = 4,000PSI
C. MAXIMUM W/CM = 0.45
D. CALCULATED EQUILIBRIUM UNIT WEIGHT: 115 PCF PLUS OR MINUS 3 PCF PER ASTM C567
E. BLENDED HYDRAULIC CEMENT = ASTM C595 TYPE 1L
F. SLUMP = 4" PLUS OR MINUM 1" OR 8" MAX, PLUS OR MINUS 1" FOR CONCRETE WITH A VERIFIED SLUMP OF 3" PLUS OR MINUS 1" BEFORE ADDING HIGH-RANGE WATER-REDUCING OR PLASTICIZING ADMIXTURE
G. AIR CONTENT = 5.5% PLUS OR MINUS 1.5% AT POINT OF DELIVERY
H. AGGREGATE = LIGHTWEIGHT, ¾" NOMINAL

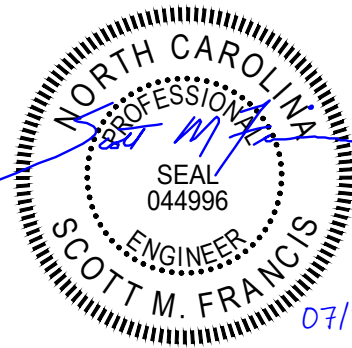

301 N WEST STREET, SUITE 105
RALEIGH, NC 27603
919.782.1833 www.imegcorp.com

IMEG RESERVES PROPRIETARY RIGHTS, INCLUDING COPYRIGHTS, TO THIS DRAWING AND THE DATA SHOWN THEREON. SAID DRAWING AND/OR DATA ARE THE EXCLUSIVE PROPERTY OF IMEG AND SHALL NOT BE USED OR REPRODUCED FOR ANY OTHER PROJECT WITHOUT THE EXPRESS WRITTEN APPROVAL AND PARTICIPATION OF IMEG. ©2025 IMEG CONSULTANTS CORP. North Carolina Design Registration #F-1507

Susan Hatchell
Landscape Architecture, PLLC
711 W. North Street, Raleigh, NC 27603
p: 919-838-9600 f: 919-838-9700



GENERAL NOTES

LAKE MYRA COUNTY PARK
Wake County, NC

REVISIONS

Date07/27/2026

PC-S001

STRUCTURAL STEEL NOTES:

1.

STRUCTURAL STEEL MUST BE IN ACCORDANCE WITH THE AMERICAN INSTITUTE OF STEEL CONSTRUCTION (AISC) 360.
2.

STRUCTURAL STEEL FABRICATOR MUST PARTICIPATE IN THE AISC QUALITY CERTIFICATION PROGRAM AND BE A DESIGNATED AISC-CERTIFIED PLANT.
3.

STRUCTURAL STEEL INSTALLER MUST PARTICIPATE IN THE AISC QUALITY CERTIFICATION PROGRAM AND BE A DESIGNATED AISC-CERTIFIED ERECTOR.
4.

STRUCTURAL STEEL MUST COMPLY WITH THE FOLLOWING SPECIFICATIONS:

A.

STRUCTURAL STEEL SHAPES, PLATES AND BARS UNLESS OTHERWISE NOTED - ASTM A572, Fy = 50 KSI

B.

STRUCTURAL STEEL W-SHAPES - ASTM A992, Fy = 50 KSI

C.

HOLLOW STRUCTURAL SECTIONS (HSS):

a.

SQUARE & RECTANGULAR - ASTM A500, GRADE C, Fy = 50 KSI

b.

ROUND - ASTM A500, GRADE C, Fy = 46 KSI

D.

ANCHOR RODS - ASTM F1554, GRADE 55

E.

HIGH STRENGTH BOLTS - ASTM F3125, TYPE A325 (TYPICAL UON)

F.

FULLY PRETENSIONED BOLTS - ASTM F1852 (TWIST-OFF TYPE)

G.

WASHERS - ASTM F436

H.

NUTS - ASTM A563

I.

HEADED STUDS - ASTM A29, GRADE 1010 THROUGH 1020

5.

UNLESS OTHERWISE NOTED, ALL REQUIRED DESIGN STRENGTHS AND REACTIONS INDICATED ARE BASED ON THE "LOADING COMBINATIONS USING STRENGTH DESIGN OR LOAD AND RESISTANCE FACTOR DESIGN" PER SECTION 1605.2 OF THE BUILDING CODE.

6.

STRUCTURAL STEEL FRAME IS CONSIDERED AS UNRESTRAINED FOR FIRE PROTECTION PURPOSES.

7.

ALL STEEL CONNECTIONS AND MEMBER REINFORCEMENT MUST BE DESIGNED BY FABRICATOR'S QUALIFIED PROFESSIONAL ENGINEER FOR LOADS INDICATED ON THE DRAWINGS, PER OPTION 3B OF ANSI/AISC 303 AND COMPLETE THE FOLLOWING:

A.

SUBMIT STRUCTURAL CALCULATIONS SIGNED AND SEALED BY THE QUALIFIED PROFESSIONAL ENGINEER REGISTERED IN THE NORTH CAROLINA RESPONSIBLE FOR THEIR PREPARATION.

B.

THE PROFESSIONAL ENGINEER RESPONSIBLE FOR CONNECTION DESIGN MUST REVIEW THE SHOP DRAWINGS PRIOR TO SUBMITTAL TO VERIFY THAT THE CONNECTIONS AS DETAILED ON THE SHOP DRAWINGS COMPLY WITH THE CONNECTION DESIGN REQUIREMENTS OF THE FINAL CALCULATIONS.

C.

A REVIEW LETTER, SIGNED AND SEALED BY THE PROFESSIONAL ENGINEER RESPONSIBLE FOR CONNECTION DESIGN MUST BE PROVIDED WITH THE SHOP DRAWINGS AND CALCULATION SUBMITTAL STATING THAT THIS REVIEW AND VERIFICATION HAS BEEN COMPLETED.

8.

HIGH STRENGTH BOLTS MAY BE TIGHTENED TO THE "SNUG TIGHT" CONDITION, UNLESS OTHERWISE NOTED.

9.

BOLTED CONNECTIONS MAY USE NON-STANDARD HOLES, EXCEPT IN THE FOLLOWING LOCATIONS:

A.

AXIAL CONNECTIONS IDENTIFIED ON PLAN.

B.

ALL FRAMING CONNECTIONS AT BRACED FRAMES AND MOMENT FRAMES.

C.

CONNECTIONS IDENTIFIED ON PLAN WITH FULL DEPTH STIFFENER PLATES.

10.

PROVIDE ANGLE FRAMING AROUND OPENINGS LARGER THAN 6 INCHES IN ANY DIMENSION (INCLUDING ROOF DRAINS) TO SUPPORT STEEL DECK. REFERENCE PLANS AND TYPICAL DETAILS FOR SIZING REQUIREMENTS.

11.

WELDING MUST BE IN ACCORDANCE WITH AWS D1.1, "STRUCTURAL WELDING CODE - STEEL." WELD ELECTRODES MUST BE E70XX LOW HYDROGEN, UNLESS OTHERWISE NOTED. PROVIDE CONTINUOUS FILLET WELDS WITH MINIMUM SIZE REQUIRED BY TABLE J2.4 AISC 360.

12.

INSTALLATION OF HEADED COMPOSITE STUDS MUST CONFORM TO THE REQUIREMENTS OF AWS D1.1, SECTIONS 9.4 AND 9.5. HEADED COMPOSITE STUDS MUST BE TESTED IN ACCORDANCE WITH AWS D1.1, SECTIONS 9.6, 9.7, AND 9.8 BY A QUALIFIED TESTING AGENCY.

13.

COORDINATE ALL MEMBER LOCATIONS, UNIT WEIGHTS, OPENING SIZES, AND CURB DIMENSIONS FOR MECHANICAL EQUIPMENT WITH THE ACTUAL EQUIPMENT FURNISHED.

14.

SHOP PRIME STEEL SURFACES, EXCEPT THE FOLLOWING:

A.

SURFACES EMBEDDED IN CONCRETE OR MORTAR. EXTEND PRIMING OF PARTIALLY EMBEDDED MEMBERS TO A DEPTH OF 2 INCHES.

B.

SURFACES TO BE WELDED.

C.

SURFACES TO RECEIVE SPRAYED FIRE-RESISTIVE MATERIALS.

D.

GALVANIZED SURFACES.

E.

SURFACES ENCLOSED IN INTERIOR CONSTRUCTION.

15.

CLEAN ALL STEEL SURFACES TO BE PAINTED. REMOVE LOOSE RUST, MILL SCALE, SPATTER, SLAG, OR FLUX DEPOSITS. PREPARE SURFACES IN ACCORDANCE WITH SSPC-SP3 SPECIFICATION AND STANDARD.

16.

HOT-DIP GALVANIZE AFTER FABRICATION THE FOLLOWING:

A.

ANGLES AND PLATES SUPPORTING MASONRY IN EXTERIOR WALLS.

B.

LINTELS AND LINTEL ASSEMBLIES SUPPORTING MASONRY IN EXTERIOR WALLS.

C.

ALL STEEL EXPOSED TO WEATHER IN THE FINAL CONSTRUCTION.

D.

ITEMS IDENTIFIED AS GALVANIZED ON ARCHITECTURAL OR STRUCTURAL DRAWINGS.

E.

STEEL IN CONTACT WITH PT WOOD.
- STRUCTURAL STEEL NOTES (CONT):
17.

STEEL MEMBERS MUST BE SPLICED ONLY WHERE INDICATED.

18.

LOCATE CONSTRUCTION JOINTS FOR SLABS ON METAL DECK MIDWAY BETWEEN BEAMS WHERE THE JOINT IS PARALLEL TO THE BEAM SPAN. LOCATE JOINTS WITHIN THE MIDDLE THIRD SPAN WHERE THE JOINT IS PERPENDICULAR TO THE BEAM SPAN. ANY STOP IN CONCRETE WORK MUST BE MADE WITH VERTICAL BULKHEADS, UNLESS OTHERWISE SHOWN. REINFORCING TO BE CONTINUOUS THROUGH JOINTS.

19.

ALL STAIR LANDINGS, STAIRS, AND STAIR SUPPORTS TO BE DESIGNED BY STAIR MANUFACTURER. LAYOUT OF STAIRS, LANDINGS, HANDRAILS, ETC. SHALL COMPLY WITH ARCHITECTURAL DRAWINGS. STRUCTURAL DESIGN CALCULATIONS AND DRAWINGS STAMPED BY A REGISTERED ENGINEER SHALL BE SUBMITTED TO THE STRUCTURAL EOR FOR REVIEW OF LOADING. ARCHITECT AND STAIR MANUFACTURER ARE RESPONSIBLE TO REVIEW FOR CODE AND ADA COMPLIANCE. STAIR MANUFACTURER SHALL PROVIDE ALL POSTS AND CONNECTIONS TO SUPPORT STAIRS. POSTS AND HANGERS MUST BE LOCATED IN PARTITION WALLS AND LOAD THE STRUCTURE CONCENTRICALLY.
- ROUGH CARPENTRY NOTES:
1.

ROUGH CARPENTRY MUST BE IN ACCORDANCE WITH THE AMERICAN WOOD COUNCIL (AWC) "NATIONAL DESIGN SPECIFICATION FOR WOOD CONSTRUCTION."

2.

UNLESS OTHERWISE NOTED, USE 'COMMON' NAILS AND ALL NAILING MUST CONFORM TO THE "FASTENING SCHEDULE" TABLE 2304.10.1 OF THE BUILDING CODE.

3.

WOOD FRAMING MEMBERS MUST COMPLY WITH PS 20 "AMERICAN SOFTWOOD LUMBER STANDARD" AND THE FOLLOWING REQUIREMENTS:

A.

MOISTURE CONTENT - SEASONED, WITH 19 PERCENT MAXIMUM MOISTURE CONTENT.

B.

GRADE - NO. 2, OR BETTER UNLESS OTHERWISE NOTED.

C.

SPECIES - SOUTHERN PINE GRADED UNDER SPIB RULES].

4.

ALL WOOD FRAMING MEMBERS PERMANENTLY EXPOSED TO THE WEATHER AND ALL SILL PLATES IN CONTACT WITH CONCRETE MUST BE PRESERVATIVE-TREATED. REFER TO THE SPECIFICATIONS.

5.

STEEL PLATE CONNECTORS MUST COMPLY WITH ASTM A 36 SPECIFICATIONS (Fy= 36 KSI). BOLTS CONNECTING WOOD MEMBERS MUST COMPLY WITH ASTM A307 COMMON STEEL BOLTS, AND MUST BE 1/2 INCH DIAMETER, UNLESS OTHERWISE NOTED.

6.

METAL FRAMING ANCHORS, HOLD DOWNS, HURRICANE TIES, HANGERS, ETC. MUST COMPLY WITH ASTM A653 AND BE CAPABLE OF SUPPORTING THE REACTIONS SHOWN. WHERE PRODUCTS OF A SPECIFIC MANUFACTURER ARE SHOWN, EQUAL PRODUCTS OF ANOTHER MANUFACTURER MAY BE USED IF APPROVED.

7.

PROVIDE BRIDGING FOR ALL FLOOR JOISTS MAXIMUM SPACING MUST BE 8'-0", UNLESS OTHERWISE NOTED.

8.

PROVIDE DOUBLE JOISTS UNDER ALL PARTITIONS WHICH RUN PARALLEL WITH JOISTS, AND UNDER ALL CONCENTRATED LOADS FROM FLOORS ABOVE UNLESS OTHERWISE INDICATED. PROVIDE MULTIPLE STUDS WHERE INDICATED ON THE PLANS.

9.

PROVIDE HEADERS OF THE SAME CROSS SECTION AS JOISTS OR RAFTERS TO FRAME AROUND ALL OPENINGS TO SUPPORT SHEATHING, UNLESS OTHERWISE NOTED OR DETAILED ON THE DRAWINGS.

10.

UNLESS OTHERWISE NOTED, ATTACH BLOCKING AND NAILERS TO STEEL FRAMING USING 3/16 INCH DIAMETER POWDER ACTUATED FASTENERS AT 24 INCHES ON CENTER OR 1/2 INCH DIAMETER BOLTS AT 48 INCHES ON CENTER. STAGGER FASTENERS TO ALTERNATE SIDES OF BEAM WEB.

11.

WHERE MULTIPLE FRAMING MEMBERS ARE INDICATED, SCAB CONTINGENT MEMBERS TOGETHER WITH 16d NAILS AT 12 INCHES ON CENTER, ALTERNATING AT 2 INCHES FROM EACH EDGE.

12.

ALL CONNECTION HARDWARE IN CONTACT WITH PRESERVATIVE TREATED WOOD MUST BE HOT-DIP GALVANIZED COATED.

13.

POWDER ACTUATED FASTENERS (PAF) MUST HAVE A MINIMUM ALLOWABLE CAPACITY INTO THE BASE MATERIAL AS FOLLOWS UNLESS OTHERWISE NOTED:

A.

STEEL: SHEAR = 600 LBS
TENSION = 250 LBS

B.

CONCRETE: SHEAR = 260 LBS
TENSION = 255 LBS
- STRUCTURAL DELEGATED DESIGN ELEMENT NOTES:
1.

THE FOLLOWING BUILDING ELEMENTS REQUIRE DELEGATED DESIGN AND ENGINEERING BY A SPECIALTY STRUCTURAL ENGINEER:

A.

METAL STAIRS

B.

GLAZING ASSEMBLY CONNECTIONS TO THE STRUCTURE

C.

COLD-FORMED METAL FRAMING (CFMF)

D.

STRUCTURAL STEEL CONNECTIONS

E.

PRE-FABRICATED CANOPIES AND AWNINGS

F.

TEMPORARY SHORING AND/OR EXCAVATION SUPPORT

G.

MECHANICAL, ELECTRICAL, AND PLUMBING SUPPORTS AND DISTRIBUTIONS SYSTEMS, INCLUDING BRACING AND ATTACHMENTS

REFERENCE SPECIFICATIONS FOR COMPLETE REQUIREMENTS

2.

SUBMIT COMPLETE CALCULATIONS AND SHOP DRAWINGS, SIGNED AND SEALED BY THE PROFESSIONAL ENGINEER REGISTERED IN THE STATE OF NORTH CAROLINA RESPONSIBLE FOR THE DESIGN, INCLUDING DESIGN LOADINGS AND REACTIONS APPLIED TO THE SUPPORTING STRUCTURE. INCLUDE A SUMMARY OF THE CONTROLLING LOAD CASES FOR EACH LOCATION.

3.

IN ADDITION TO THEIR OWN DEAD WEIGHT AND THE DEAD LOADS SHOWN OR INDICATED IN THE DRAWINGS, MEMBERS MUST BE DESIGNED TO SUPPORT THE LOADS INDICATED IN THE GENERAL NOTES.

4.

CONNECTION DETAILS SHOWN ARE SCHEMATIC ONLY. ALL CONNECTIONS MUST BE DESIGNED AND DETAILED BY THE MANUFACTURER TO SUIT THE SPECIFIED LOADS. CONNECTIONS MUST ACCOUNT FOR THERMAL MOVEMENT, DEFLECTION, CREEP, MANUFACTURING TOLERANCES, AND ERECTION TOLERANCES. DETAIL ALL CONNECTIONS ON SHOP DRAWINGS.

5.

THE CONTRACTOR MUST BE RESPONSIBLE FOR THE COORDINATION OF ALL SPECIALTY STRUCTURAL ELEMENTS AND COST ASSOCIATED WITH A CONTRACTOR INITIATED CHANGE IN BUILDING STRUCTURE, INCLUDING CONSTRUCTION COSTS AND RE-ENGINEERING COSTS.
- STEEL DECK NOTES:
1.

STEEL DECK MUST BE IN ACCORDANCE WITH THE AMERICAN IRON AND STEEL INSTITUTE (AISI), "NORTH AMERICAN SPECIFICATION FOR THE DESIGN OF COLD-FORMED STEEL STRUCTURAL MEMBERS" AND THE STEEL DECK INSTITUTE (SDI), "DESIGN MANUAL FOR COMPOSITE DECKS, FORM DECKS, AND ROOF DECKS."

2.

STEEL DECK INSTALLATION MUST COMPLY WITH THE FOLLOWING:

A.

ROOF DECK: 1 1/2" x 22 GAGE [TYPE 'B'] [TYPE 'F'] [TYPE 'N'] [GALVANIZED] [PAINTED] [CELLULAR] [NON-CELLULAR]. UNLESS OTHERWISE NOTED, ATTACH DECK TO SUPPORTS WITH 5/8 INCH DIAMETER PUDDLE WELDS IN ALL RIBS WHERE END LAPS OCCUR AND AT [12] [16] INCHES ON CENTER ALONG SUPPORTS [WITH A 36/4 PATTERN]. FASTEN SIDE LAPS WITH #10 SELF-TAPPING HEX HEAD SCREWS AT [1/3] POINTS BETWEEN SUPPORTS. FASTEN EDGESTOM DECK PANEL TO STEEL FRAMING WITH 5/8 INCH DIAMETER PUDDLE WELDS AT SAME SPACING AS SIDELAP FASTENERS.

B.

COMPOSITE DECK: [3"] [2"] [1 1/2"] x [_] GAGE [GALVANIZED]. UNLESS OTHERWISE NOTED, ATTACH DECK TO SUPPORTS WITH 5/8 INCH DIAMETER PUDDLE WELDS AT 12 INCHES ON CENTER. FASTEN SIDELAPS WITH #10 SELF-TAPPING HEX HEAD SCREWS AT [1/3] POINTS BETWEEN SUPPORTS. FASTEN EDGESTOM DECK PANEL TO STEEL FRAMING WITH 5/8 INCH DIAMETER PUDDLE WELDS AT SAME SPACING AS SIDELAP FASTENERS.

3.

STEEL DECK MUST BE INSTALLED PERPENDICULAR TO SUPPORTS AND MUST HAVE A MINIMUM OF THREE CONTINUOUS SPANS. ENDLAPS MUST ONLY OCCUR AT SUPPORTS.

4.

WELDING MUST BE IN ACCORDANCE WITH AWS D1.3 "STRUCTURAL WELDING CODE - SHEET STEEL".

5.

PERMANENT SUSPENDED LOADS MUST NOT BE SUPPORTED BY STEEL ROOF DECK.

6.

STEEL DECK SCHEDULED TO RECEIVE SPRAYED-ON FIREPROOFING MUST BE GALVANIZED.

7.

SHEAR CONNECTORS FOR COMPOSITE FLOOR SYSTEMS SIZE AND LENGTHS MUST BE PER TYPICAL DETAILS AND CONFORM AS SPECIFIED IN "STRUCTURAL STEEL NOTES".
- WOOD DECK NOTES:
1.

ROOF DECKING SHALL BE AS NOTED ON PLANS, TONGUE AND GROOVE CONTINUOUS LAY UP (NO LAPS).

2.

ALL EXTERIOR EXPOSED STRUCTURAL WOOD DECKING AND BLOCKING, AND SHEATHING IS TO BE EXTERIOR GRADE PRESSURE PRESERVATIVE TREATED, MIN. RETENTION 0.25 PCF.

3.

WOOD DECKING TO BE STRESS RATED DOUG FIR OR SPRUCE-PINE-FIR #1 OR BETTER.

4.

SCREW LENGTH TO FIT APPLICATION. ALL SCREWS SHALL PENETRATE A MINIMUM OF 1 3/4" BUT NOT MORE THAN THE FULL THICKNESS OF THE MEMBER. INSTALL PER MANUFACTURER'S INSTRUCTIONS. NOTE: SIMPSON STRONG DRIVE SCREWS ARE DEFINED AS SELF-TAPPING. OTHER SCREWS TYPES MAY REQUIRE PRE-DRILLING. MINIMUM SCREW/BOLT SIZE #12, U.O.N.

5.

STRUCTURAL MEMBERS WHOSE STRENGTH IS IMPAIRED BY IMPROPER CUTTING, DRILLING, OR EXCESSIVE DEFECTS SHALL BE REPLACED OR REINFORCED IN A MANNER ACCEPTABLE TO THE ARCHITECT.

6.

FASTEN WOOD DECKING TO SUPPORTS WITH NOT LESS THAN #14 SCREWS AT 4" O.C.

7.

WOOD STRUCTURAL PANELS (WSP) MUST COMPLY WITH PS 1 "U.S. PRODUCT STANDARD FOR CONSTRUCTION AND INDUSTRIAL PLYWOOD" FOR PLYWOOD CONSTRUCTION PANELS AND THE FOLLOWING REQUIREMENTS:

A.

EXTERIOR WALL SHEATHING, SIZE INDICATED ON THE DRAWINGS APA RATED SHEATHING, EXPOSURE 1 DURABILITY CLASSIFICATION.

8.

FIELD TREAT ALL CUTS AND ABRASIONS IN TREATED TIMBERS IN ACCORDANCE WITH THE AMERICAN WOOD PRESERVERS ASSOCIATION STANDARD M4. TRIM ALL CUTS AND ABRASIONS BEFORE FIELD TREATMENT. COAT ALL DEPRESSIONS OR OPENINGS AROUND BOLT HOLES, JOINTS OR GAPS INCLUDING RECESSES FORMED BY COUNTER BORING, WITH PRESERVATIVE TREATMENT USED FOR TIMBER

9.

UNLESS OTHERWISE NOTED, ATTACHED BLOCKING AND NAILERS TO THE STEEL FRAMING USING 3/16 INCH DIAMETER POWDER ACTUATED FASTENERS AT 24 INCHES ON CENTER, STAGGER FASTENERS AT ALTERNATE SIDES OF BEAM WEB.

10.

WHERE MULTIPLE FRAMING MEMBERS ARE INDICATED: SCAB CONTINGENT MEMBERS TOGETHER WITH 16d NAILS AT 12 INCHES ON CENTER, ALTERNATING AT 2 INCHES FROM EACH EDGE.
-
-
- 301 N WEST STREET, SUITE 105
RALEIGH, NC 27603
919.782.1833 www.imegcorp.com
- IMEG RESERVES PROPRIETARY RIGHTS, INCLUDING COPYRIGHTS, TO THIS DRAWING AND THE DATA SHOWN THEREON. SAID DRAWING AND/OR DATA ARE THE EXCLUSIVE PROPERTY OF IMEG AND SHALL NOT BE USED OR REPRODUCED FOR ANY OTHER PROJECT WITHOUT THE EXPRESS WRITTEN APPROVAL AND PARTICIPATION OF IMEG.
©2025 IMEG CONSULTANTS CORP
North Carolina Design Registration #F-1507
- Susan Hatchell
Landscape Architecture, PLLC
711 W. North Street, Raleigh, NC 27603
p. 919-838-9600 f. 919-838-9700
-
- GENERAL NOTES
- LAKE MYRA COUNTY PARK
Wake County, NC
- REVISIONS
- | | |
|--|--|
| | |
| | |
| | |
| | |
| | |
- Date07/27/2026
- PC-S002

POST-INSTALLED ANCHOR NOTES:

1.

ANCHORS TO BE POST-INSTALLED ONLY WHERE INDICATED ON CONSTRUCTION DOCUMENTS. ANY SUBSTITUTE OF CAST-IN ANCHOR TO POST-INSTALLED ANCHORS MUST BE SUBMITTED AS A REQUEST FOR DEVIATION TO THE ENGINEER OF RECORD PRIOR TO CONSTRUCTION.
2.

ALL POST INSTALLED ANCHORS INDICATED ON THE DRAWINGS ARE BY HILTI, INC. AND MUST BE CONSIDERED THE BASIS OF DESIGN PRODUCT. WHERE NOT EXPLICITLY INDICATED IN THE DRAWINGS, THE FOLLOWING ANCHORS/ADHESIVES MUST BE USED:

A.

ANCHORAGE TO CONCRETE

1.

ADHESIVE ANCHORS FOR CRACKED AND UNCRACKED CONCRETE USE:

a.

HILTI HIT-HY 200 SAFE SET SYSTEM WITH HILTI HOLLOW DRILL BIT (TE-CD OR TE-YD) AND VC 20/40 VACUUM SYSTEM (VC 20-U OR VC40U) WITH STEEL THREADED ROD PER ICC ESR-3187.

2.

SCREW ANCHORS FOR CRACKED AND UNCRACKED CONCRETE USE:

a.

HILTI KWIK HUS EZ SCREW ANCHORS PER ICC ESR-3027.

B.

REBAR DOWELING INTO CONCRETE

1.

ADHESIVE ANCHORS FOR CRACKED AND UNCRACKED CONCRETE USE:

a.

HILTI HIT-HY 200 SAFE SET SYSTEM WITH HILTI HOLLOW DRILL BIT (TE-CD OR TE-YD) AND VC 20/40 VACUUM SYSTEM (VC 20-U OR VC 40-U) WITH CONTINUOUSLY DEFORMED REBAR PER ICC ESR-3187.

C.

ANCHORAGE TO SOLID GROUTED MASONRY

1.

ADHESIVE ANCHORS USE:

a.

HILTI HIT-HY 270 MASONRY ADHESIVE ANCHORING SYSTEM (ICC PENDING).

b.

STEEL ANCHOR ELEMENT MUST BE HILTI HAS-E CONTINUOUSLY THREADED ROD.

2.

MECHANICAL ANCHORS USE:

a.

HILTI KWIK HUS EZ SCREW ANCHORS PER ICC ESR 3056.

D.

ANCHORAGE TO HOLLOW / MULTI-WYTHE MASONRY

1.

ADHESIVE ANCHORS USE:

a.

HILTI HIT-HY 270 MASONRY ADHESIVE ANCHORING SYSTEM PERICCESR-3342.

b.

STEEL ANCHOR ELEMENT MUST BE HILTI HAS-E CONTINUOUSLY THREADED ROD OR CONTINUOUSLY DEFORMED STEEL REBAR.

c.

THE APPROPRIATE SIZE SCREEN TUBE MUST BE USED PER ADHESIVE MANUFACTURER'S RECOMMENDATION.

3.

ALTERNATE POST INSTALLED ANCHOR PRODUCTS MAY BE SUBMITTED TO THE ENGINEER FOR REVIEW AND POSSIBLE APPROVAL. ALL SUBSTITUTION REQUESTS MUST BE ACCOMPANIED BY AN ICC ESR SHOWING COMPLIANCE WITH THE RELEVANT BUILDING CODE FOR SEISMIC USES, LOAD RESISTANCE, INSTALLATION CATEGORY, AND COMPREHENSIVE INSTALLATION INSTRUCTIONS. ADHESIVE ANCHOR EVALUATION WILL ALSO CONSIDER CREEP, IN-SERVICE TEMPERATURE AND INSTALLATION TEMPERATURE. ALTERNATE PRODUCTS MAY REQUIRE MODIFICATIONS TO ANCHOR DIAMETER, SPACING, AND EMBEDMENT.

4.

INSTALL ANCHORS PER THE MANUFACTURER INSTRUCTIONS, AS INCLUDED IN THE ANCHOR PACKAGING.

5.

THE CONTRACTOR MUST ARRANGE FOR AN ANCHOR MANUFACTURER'S REPRESENTATIVE TO PROVIDE ONSITE INSTALLATION TRAINING FOR ALL OF THEIR ANCHORING PRODUCTS SPECIFIED. THE STRUCTURAL ENGINEER OF RECORD MUST RECEIVE DOCUMENTED CONFIRMATION THAT ALL OF THE CONTRACTOR'S PERSONNEL WHO INSTALL ANCHORS ARE TRAINED PRIOR TO THE COMMENCEMENT OF ANCHOR INSTALLATION.

6.

ANCHOR CAPACITY IS DEPENDANT UPON SPACING BETWEEN ADJACENT ANCHORS AND PROXIMITY OF ANCHORS TO EDGE OF CONCRETE. INSTALL ANCHORS IN ACCORDANCE WITH SPACING AND EDGE CLEARANCES INDICATED ON THE DRAWINGS.

7.

EXISTING REINFORCING BARS IN THE CONCRETE STRUCTURE MAY CONFLICT WITH SPECIFIC ANCHOR LOCATIONS. UNLESS NOTED ON THE DRAWINGS THAT THE BARS CAN BE CUT, THE CONTRACTOR MUST LOCATE THE POSITION OF THE REINFORCING BARS AT THE LOCATIONS OF THE CONCRETE ANCHORS, BY FERROSCAN OR GPR.

8.

ALL POST INSTALLED ANCHORS REQUIRE CONTINUOUS INSPECTIONS BY THE OWNER'S MATERIALS TESTING AGENCY TO VERIFY INSTALLATION HAS BEEN PERFORMED IN ACCORDANCE WITH THE MANUFACTURER'S WRITTEN INSTRUCTIONS.

CONCRETE MASONRY NOTES:

1.

CONCRETE MASONRY MATERIALS AND CONSTRUCTION MUST CONFORM TO THE AMERICAN CONCRETE INSTITUTE (ACI) "BUILDING CODE REQUIREMENTS FOR MASONRY STRUCTURES" (TMS 402 / ACI 530 / ASCE 5) AND "SPECIFICATIONS FOR MASONRY STRUCTURES" (TMS 602 / ACI 530.1 / ASCE 6).

2.

CONCRETE MASONRY UNITS MUST CONFORM TO ASTM C90 AND MUST BE MADE WITH LIGHTWEIGHT AGGREGATE.

3.

COMPRESSIVE STRENGTH OF MASONRY MUST BE DETERMINED BY THE UNIT STRENGTH METHOD AS SET FORTH IN ACI 530.1. THE NET AREA COMPRESSIVE STRENGTH OF MASONRY, fm, MUST BE 2,000 PSI AT 28 DAYS.

4.

MORTAR MUST BE TYPE 'M' OR 'S' AND MUST COMPLY WITH ASTM C270, PROPORTIONS OR PROPERTIES SPECIFICATION.

5.

GROUT MUST COMPLY WITH EITHER THE PROPORTIONS OR PROPERTIES SPECIFICATION OF ASTM C476 AND AS FOLLOWS:

A.

PROPORTIONS SPECIFICATION: THIS MIX CANNOT CONTAIN ADMIXTURES. WATER MUST BE ADDED IN THE FIELD IN ORDER TO ACHIEVE A SLUMP OF 8-11 INCHES WHEN PLACED IN THE CONCRETE MASONRY UNITS. MORTAR, PEA-GRAVEL CONCRETE, OR "CHAT" MIXES ARE NOT ACCEPTABLE SUBSTITUTES FOR THE SPECIFIED GROUT.

B.

PROPERTIES SPECIFICATION: THIS MIX MUST BE PROPORTIONED TO OBTAIN A DOCUMENTED 28 DAY COMPRESSIVE STRENGTH OF 2,500 PSI, WITH 3/8" MAX AGGREGATE AND AN 8-11 INCH SLUMP WHEN PLACED IN THE CONCRETE MASONRY UNITS.

6.

GROUT MUST COMPLY WITH EITHER THE PROPORTIONS OR PROPERTIES SPECIFICATION OF ASTM C476 AND THIS MIX MUST BE PROPORTIONED TO OBTAIN A DOCUMENTED 28 DAY COMPRESSIVE STRENGTH OF 8,000 PSI, WITH AN 8-11 INCH SLUMP WHEN PLACED IN THE CONCRETE MASONRY UNITS.

7.

REINFORCING STEEL MUST COMPLY WITH ASTM A615, GRADE 60. SHOP FABRICATE REINFORCING BARS WHICH ARE SHOWN TO BE BENT OR HOOKED.

8.

ALL BOND BEAMS, REINFORCED CELLS AND CELLS WITH EXPANSION BOLTS, EMBED PLATES OR OTHER ANCHORS AND ALL CELLS BELOW GRADE MUST BE GROUTED SOLID. GROUT PROCEDURE MUST COMPLY WITH ACI 530.1.

9.

ALL CMU WALLS MUST BE REINFORCED CONTINUOUSLY FROM FOUNDATION TO TOP OF WALL. WHERE REINFORCING IS INTERRUPTED, OFFSET AND LAP ADDITIONAL BARS PER THE "TYPICAL OFFSET SPLICE AT MASONRY WALL DETAILS."

10.

LAP ALL REINFORCING PER SCHEDULE BELOW, TYPICAL UNLESS OTHERWISE NOTED:

MASONRY LAP SCHEDULE

REINF SIZE	52 x BAR DIAMETER	72 x BAR DIAMETER
#4	26"	36"
#5	33"	45"
#6	39"	54"
#7	46"	63"
#8	52"	72"

11.

PROVIDE MECHANICAL SPLICES FOR ALL #9 BARS AND LARGER AND FOR ALL BARS AT CONTRACTOR'S OPTION.

12.

ALL NON-BEARING MASONRY WALLS MUST BE REINFORCED WITH #4 VERTICAL BARS AT 40 INCHES ON CENTER, TYPICAL UNLESS OTHERWISE NOTED.

13.

PROVIDE REINFORCING STEEL DOWELS OF THE SAME SIZE AND SPACING AS VERTICAL REINFORCING FROM THE SUPPORTING STRUCTURE. [DOWELS MUST HAVE STANDARD ACI HOOKS.

14.

PROVIDE STANDARD 9 GAGE TRUSS TYPE HORIZONTAL JOINT REINFORCING IN CMU WALLS AT 16 INCHES ON-CENTER VERTICALLY AND AT 8 INCHES ON-CENTER VERTICALLY AT PARAPETS. ADDITIONALLY PROVIDE IN THE TWO JOINTS IMMEDIATELY ABOVE AND BELOW ALL OPENINGS, EXTENDING A MINIMUM OF 2 FEET BEYOND THE JAMB ON EACH SIDE OF THE OPENING, EXCEPT AT CONTROL JOINTS.

15.

PROVIDE VERTICAL CONTROL JOINTS AT 25 FEET ON-CENTER MAXIMUM, OR NOT MORE THAN 1.5 TIMES THE HEIGHT OF THE WALL AT CONTROL JOINTS. PROVIDE CONTINUOUS HORIZONTAL BOND BEAM REINFORCEMENT AS SHOWN IN THE SECTIONS AND DETAILS CONTINUOUS THROUGH CONTROL JOINTS. DO NOT PLACE PLACE GROUT CONTINUOUSLY AT CONTROL JOINTS.

16.

DO NOT LOCATE CONTROL JOINTS WITHIN TWO FEET OF STEEL BEAM BEARING LOCATIONS.

17.

PLACE GROUT WITH POUR HEIGHT NOT EXCEEDING 5 FEET. CONSOLIDATE EACH POUR BY MECHANICAL VIBRATION. RECONSOLIDATE AFTER INITIAL WATER LOSS AND SETTLEMENT OCCUR.

19.

GROUT POUR HEIGHT MAY BE INCREASED WHERE THE FOLLOWING CONDITIONS ARE MET:

A.

LIMIT POUR HEIGHT BASED ON A MINIMUM WIDTH OF GROUT SPACE IN ACCORDANCE WITH TABLE 7 OF ACI 530.1 / ASCE 6 / TMS 602.

B.

PLACE GROUT IN LIFTS NOT EXCEEDING THE LIMITATIONS SPECIFIED IN ACE 530.1/ASCE 6/TMS 602.

C.

CONSOLIDATE EACH POUR BY MECHANICAL VIBRATION. RECONSOLIDATE AFTER INITIAL WATER LOSS AND SETTLEMENT HAS OCCURED.

D.

FORM A GROUT KEY BETWEEN POURS ACCORDING TO ACI 530.1 / ASCE 6 / TMS 602.

E.

PROVIDE AN INSPECTION PORT (CLEANOUT) AT EACH CELL TO BE GROUTED AT THE BASE OF EACH POUR.

F.

SUBMIT SHOP DRAWINGS DETAILING THE PROPOSED GROUTING PROCEDURE ALONG WITH (3) REFERENCES OF PREVIOUS SUCCESSFUL PROJECTS.

20.

MASONRY SHALL BE CONSTRUCTED IN RUNNING BOND PATTERN AND ALL CORNERS TO BE TIED BY MASONRY BOND.

21.

SUBMITTALS FOR CONCRETE MASONRY MUST INCLUDE THE FOLLOWING:

A.

PRODUCT DATA/MATERIAL CERTIFICATES: SUBMIT DATA AND CERTIFICATES FOR MASONRY UNITS, CEMENTITIOUS MATERIALS, MORTAR ADMIXTURES, PRE-BLENDED DRY MORTAR MIXES, REINFORCING BARS, JOINT REINFORCEMENT, ANCHORS, TIES, AND METAL ACCESSORIES.

B.

REINFORCEMENT SHOP DRAWINGS: SHOW ELEVATIONS OF REINFORCED WALLS. MUST COMPLY WITH ACI DETAILING MANUAL: DETAIL BENDING, LAP LENGTHS, AND PLACEMENT OF UNIT MASONRY REINFORCING BARS.

C.

MIX DESIGNS: SUBMIT MIX DESIGNS FOR EACH TYPE OF MORTAR AND GROUT AND INCLUDE DESCRIPTION OF TYPE AND PROPORTIONS OF INGREDIENTS. INCLUDE TEST REPORTS FOR GROUT MIXES ACCORDING TO ASTM C1019

D.

SHOP DRAWINGS MUST INDICATE THE DATE OF THE STRUCTURAL DRAWINGS THAT WERE USED IN PREPARATION.

COLUMN FOOTING SCHEDULE						
MARK	SIZE			REINFORCING		REMARKS
	LENGTH	WIDTH	DEPTH	BOTTOM	TOP	
CF3	3' - 0"	3' - 0"	1'-0"	() # _ EW	-	-
CF4	4' - 0"	4' - 0"	1'-3"	(4) #5 EW	-	-
CF5	5' - 0"	5' - 0"	1'-3"	(5) #5 EW	-	-
CF6	6' - 0"	6' - 0"	1'-2"	(6) #6 EW	-	-
CF7	7' - 0"	7' - 0"	1'-2"	(8) #6 EW	-	-

WALL FOOTING SCHEDULE					
MARK	SIZE		REINFORCING		REMARKS
	WIDTH	DEPTH	CONTINUOUS	TRANSVERSE	
WF2	2' - 0"	1'-0"	(3) #5 BOT	#4 AT 36" OC BOT	-
WF2.5	2' - 6"	1'-0"	(3) #5 BOT	#4 AT 36" OC BOT	-
WF3	3' - 0"	1'-0"	(4) #5 BOT	#4 AT 36" OC BOT	-
WF4	4' - 0"	1'-0"	(5) #5 BOT	#4 AT 36" OC BOT	-
WF6	6' - 0"	1'-0"	(7) #5 BOT	#4 AT 24" OC BOT	-
WF7	7' - 0"	1'-6"	(8) #6 TOP & BOT	#6 AT 12" OC TOP & BOT	-

STATEMENT OF SPECIAL INSPECTION SERVICES

PROJECT:
LOCATION:
OWNER'S REPRESENTATIVE:
OWNER'S ADDRESS:

THIS STATEMENT OF SPECIAL INSPECTIONS IS SUBMITTED AS A CONDITION FOR PERMIT ISSUANCE IN ACCORDANCE WITH THE SPECIAL INSPECTION REQUIREMENTS OF THE 2018 NORTH CAROLINA STATE BUILDING CODE. IT INCLUDES A SCHEDULE OF SPECIAL INSPECTION SERVICES APPLICABLE TO THIS PROJECT. THE NAME OF THE SPECIAL INSPECTOR, THE IDENTITY OF OTHER APPROVED AGENCIES RETAINED FOR CONDUCTING SPECIAL INSPECTIONS, AND THE REQUIRED INSPECTOR QUALIFICATIONS. THIS STATEMENT OF SPECIAL INSPECTIONS WAS PREPARED BY THE FOLLOWING DESIGNERS OF RECORD:

STRUCTURAL	SCOTT FRANCIS	07/27/2026
(Type or print name)	(Signature)	(Date)
ARCHITECTURAL		
(Type or print name)	(Signature)	(Date)
MECHANICAL		
(Type or print name)	(Signature)	(Date)
OTHER		
(Type or print name)	(Signature)	(Date)

THE SPECIAL INSPECTOR MUST KEEP RECORDS OF ALL SPECIAL INSPECTIONS AND TESTS AND MUST FURNISH REPORTS TO THE STATE CONSTRUCTION OFFICE AND THE DESIGNERS OF RECORD. REPORTS MUST INDICATE IF THE WORK INSPECTED OR TESTED WAS OR WAS NOT COMPLETED IN CONFORMANCE WITH THE APPROVED CONSTRUCTION DOCUMENTS. DISCOVERED DISCREPANCIES MUST BE BROUGHT TO THE IMMEDIATE ATTENTION OF THE CONTRACTOR FOR CORRECTION. IF SUCH DISCREPANCIES ARE NOT CORRECTED, THE DISCREPANCIES MUST BE BROUGHT TO THE ATTENTION OF THE STATE CONSTRUCTION OFFICE AND THE DESIGNERS OF RECORD. THE SPECIAL INSPECTIONS PROGRAM DOES NOT RELIEVE THE CONTRACTOR OF HIS OR HER RESPONSIBILITIES.

INTERIM REPORTS MUST BE SUBMITTED TO THE STATE CONSTRUCTION OFFICE, OWNER, AND THE DESIGNERS OF RECORD.

INTERIM REPORT FREQUENCY: MONTHLY

A FINAL REPORT OF SPECIAL INSPECTIONS DOCUMENTING COMPLETION OF ALL REQUIRED SPECIAL INSPECTIONS, TESTING, AND CORRECTION OF ANY DISCREPANCIES SHOULD BE SUBMITTED PRIOR TO ISSUANCE OF A CERTIFICATE OF USE AND OCCUPANCY.

JOB SITE SAFETY AND MEANS AND METHODS OF CONSTRUCTION ARE SOLELY THE RESPONSIBILITY OF THE CONTRACTOR.

OWNER'S AUTHORIZATION

ACCEPTED FOR THE SCO BY:

(Signature) (Date) (Signature) (Date)

IMEG RESERVES PROPRIETARY RIGHTS, INCLUDING COPYRIGHTS, TO THIS DRAWING AND THE DATA SHOWN THEREON. SAID DRAWING AND/OR DATA ARE THE EXCLUSIVE PROPERTY OF IMEG AND SHALL NOT BE USED OR REPRODUCED FOR ANY OTHER PROJECT WITHOUT THE EXPRESS WRITTEN APPROVAL AND PARTICIPATION OF IMEG. ©2025 IMEG CONSULTANTS CORP. North Carolina Design Registration #F-1507

Susan Hatchell
Landscape Architecture, PLLC
711 W. North Street, Raleigh, NC 27603
p: 919-838-9600 f: 919-838-9700

GENERAL NOTES

LAKE MYRA COUNTY PARK
Wake County, NC

REVISIONS


Date07/27/2026

PC-S003


DRAWINGS LEGEND

GENERAL ANNOTATIONS


SECTIONS

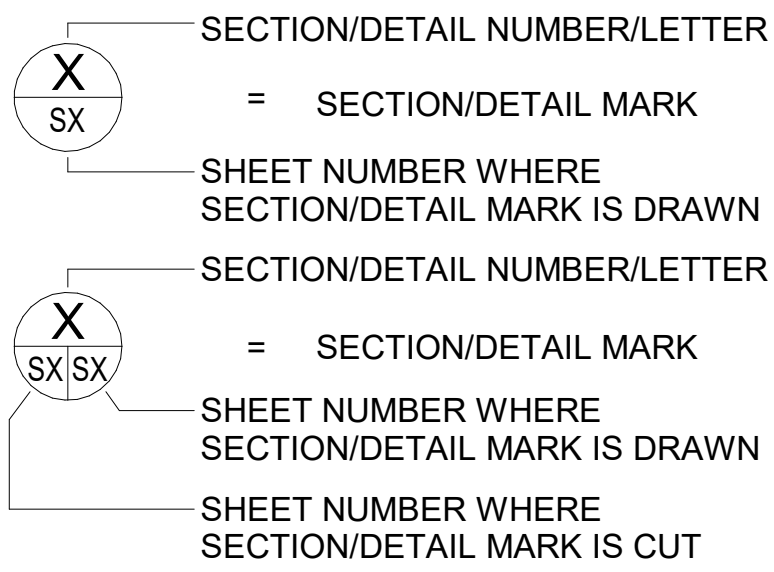


COLUMNS

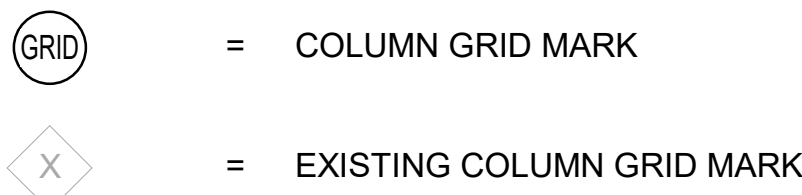


GENERAL PLANS

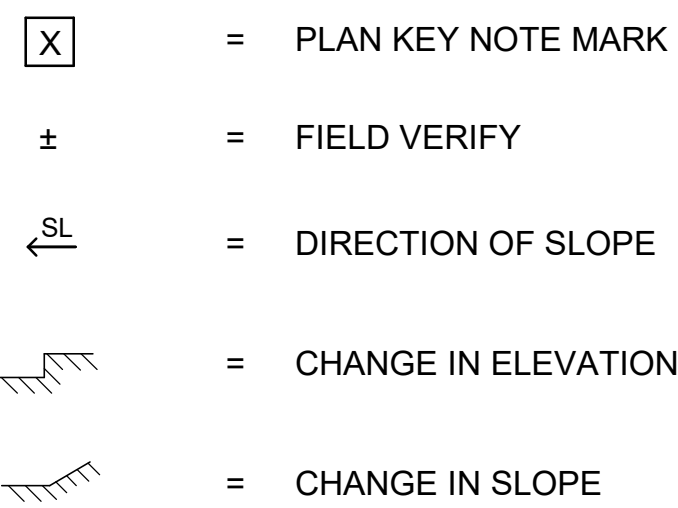


SHALLOW FOUNDATIONS

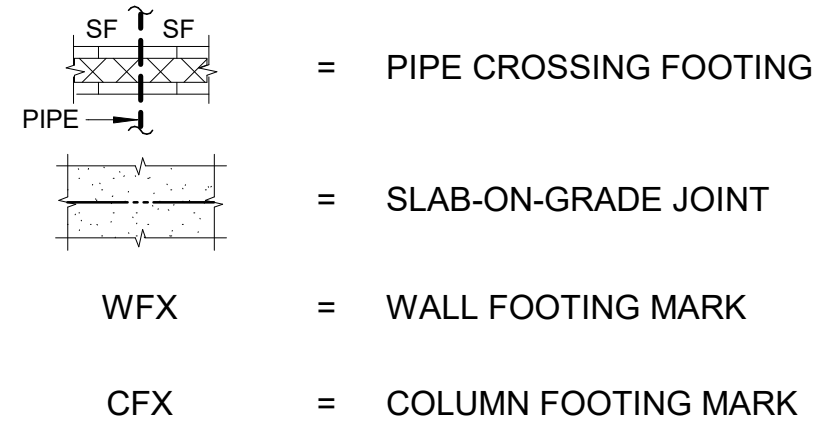

DEEP FOUNDATIONS

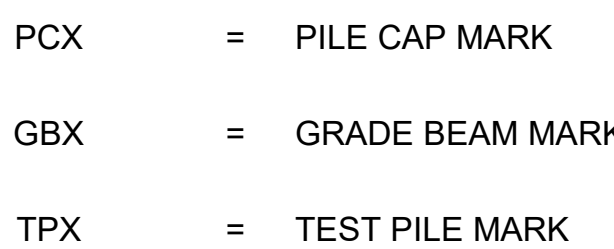


FLOOR AND ROOF FRAMING

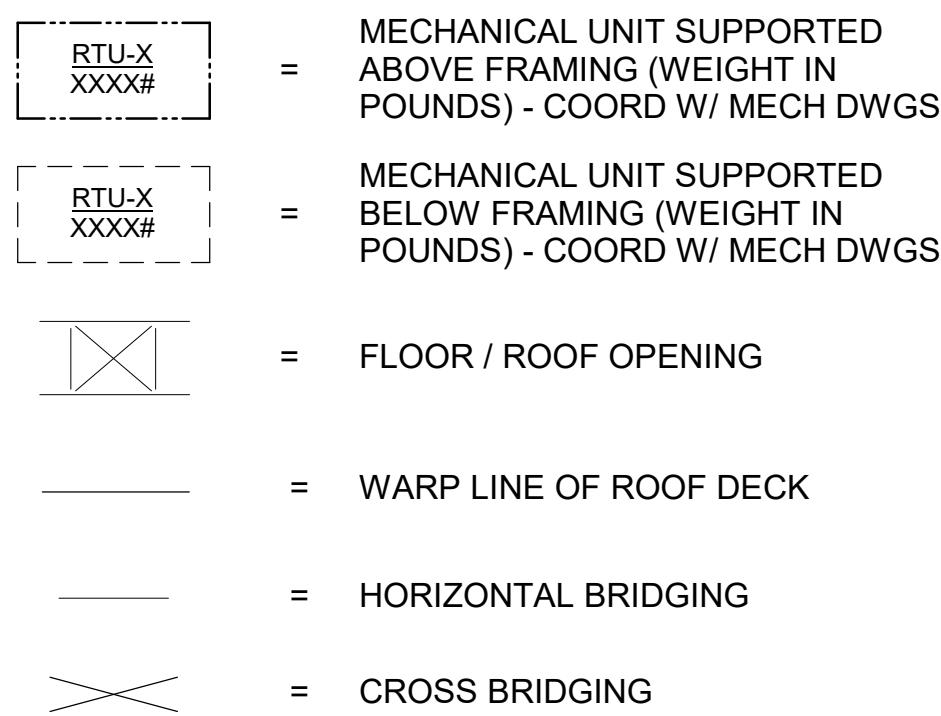


ELEVATIONS

FOUNDATIONS

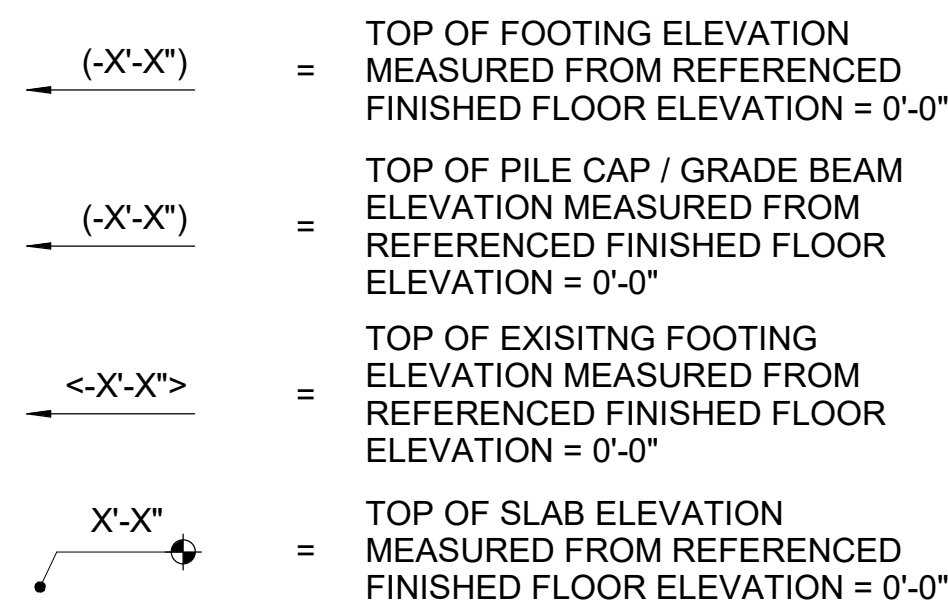


FLOORS AND ROOF

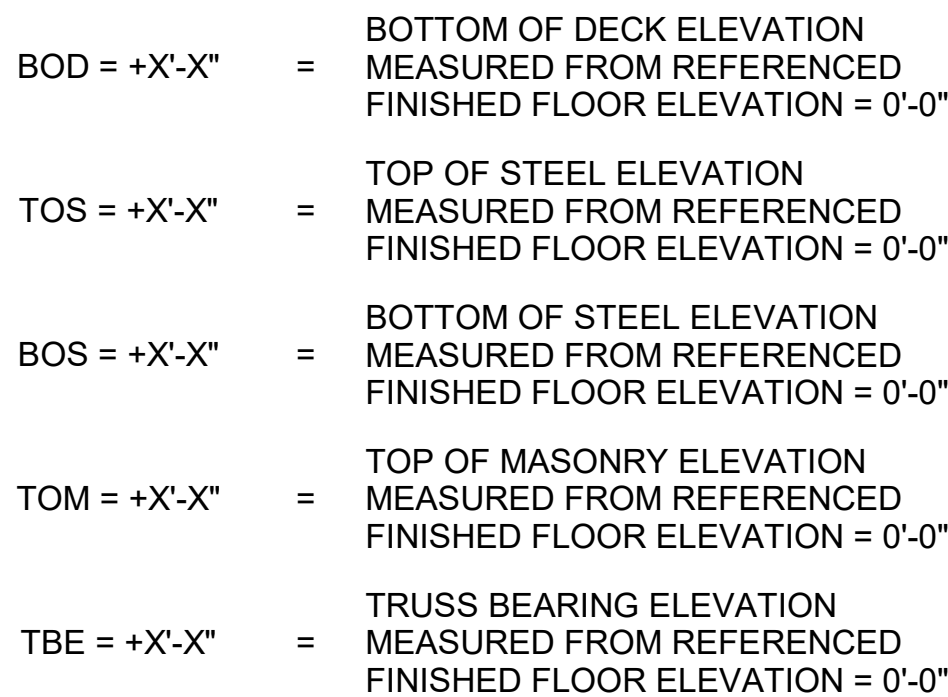


STEEL


CONNECTIONS

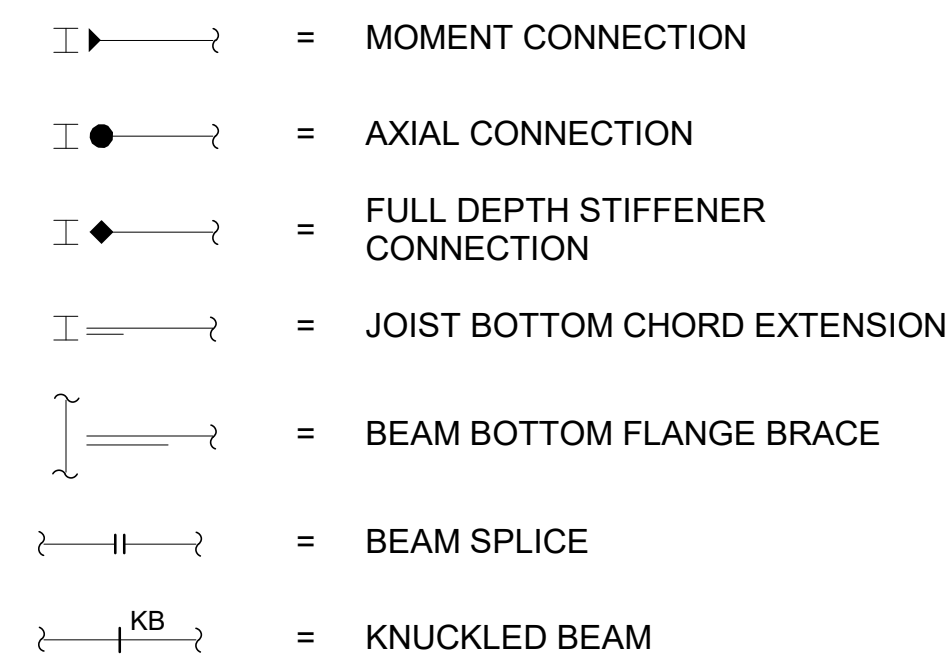

COMPOSITE BEAMS

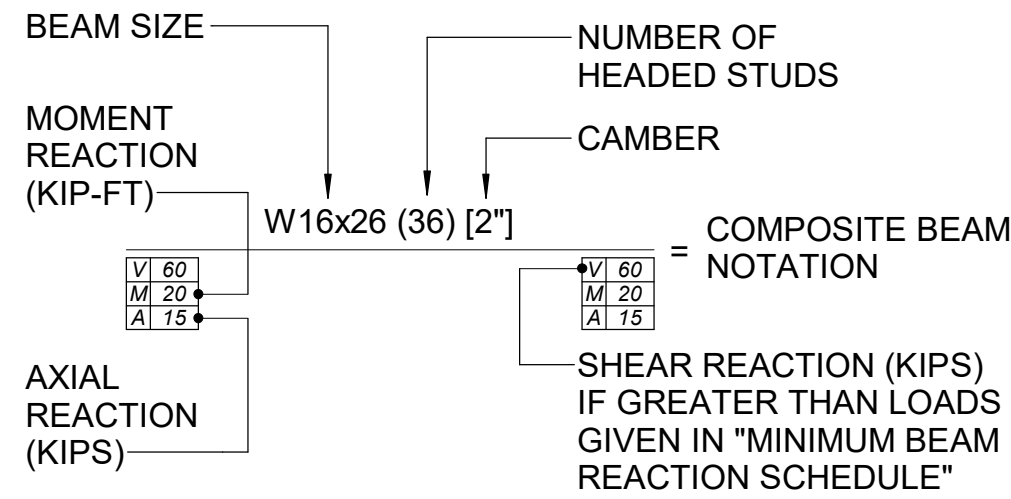


MISC ANNOTATIONS

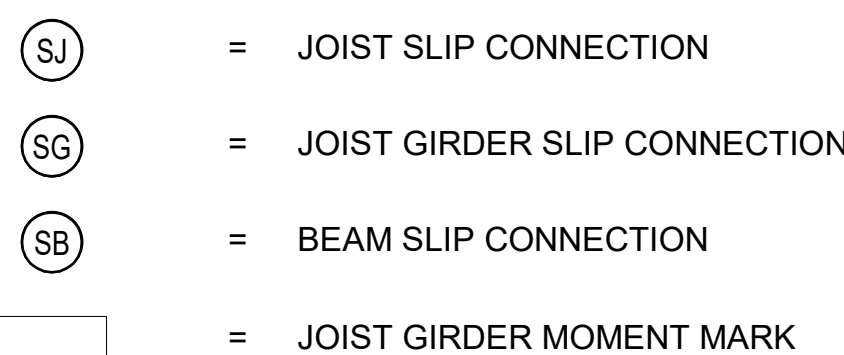


CONCRETE

WALLS

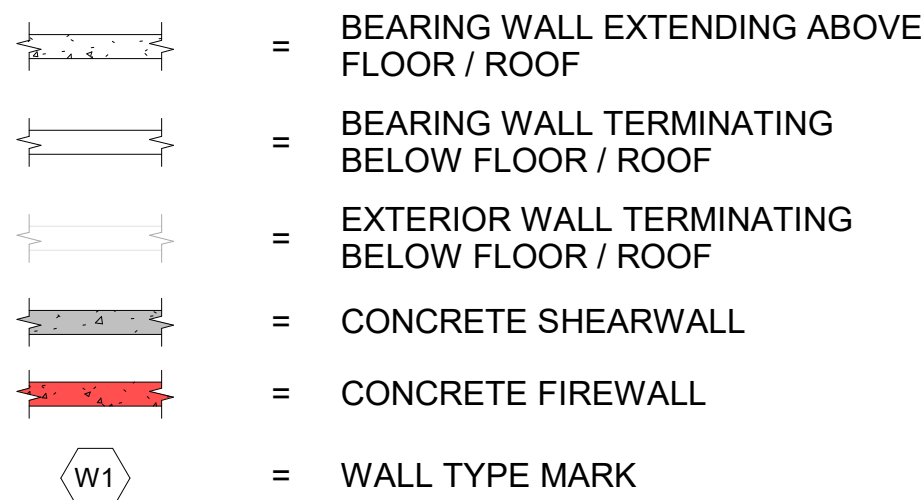


SLAB POST-TENSION STRANDS

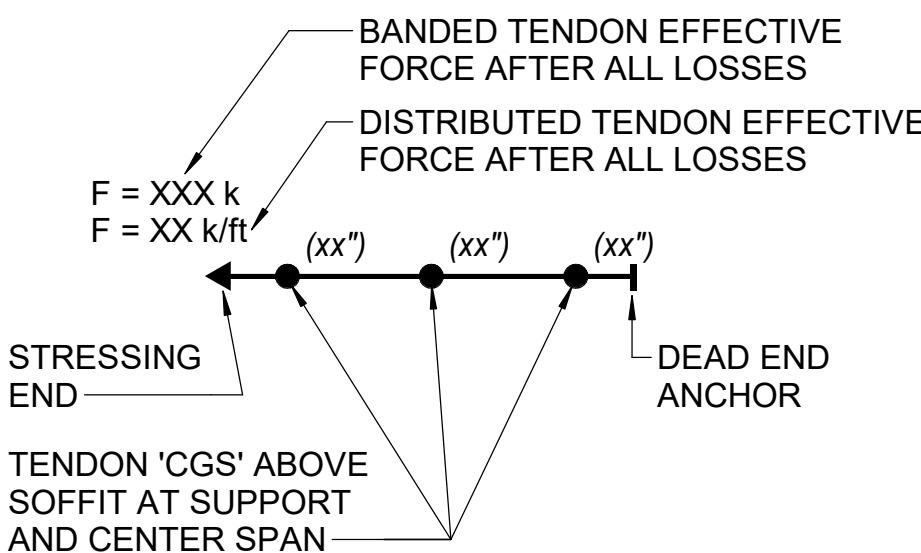


SLAB REINFORCING


CONCENTRATED MILD SLAB REINFORCING

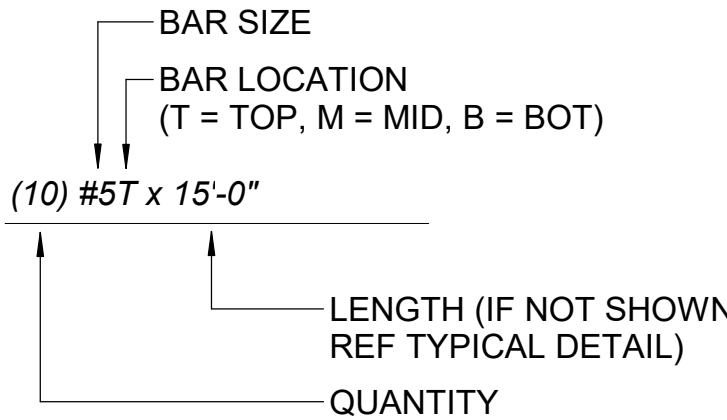


EVENLY DISTRIBUTED MILD SLAB REINFORCING

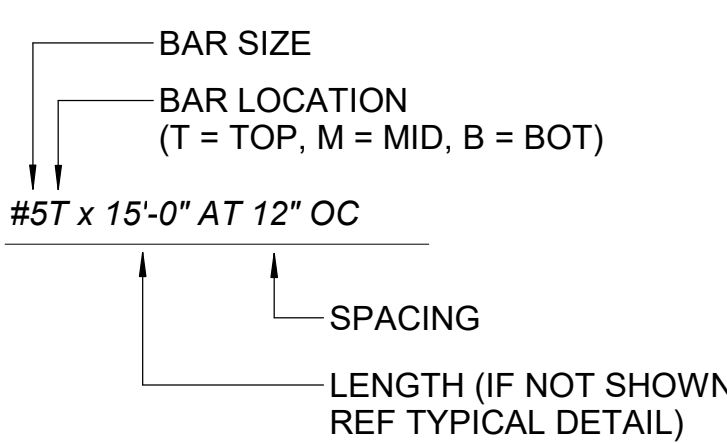

SLAB REINFORCING

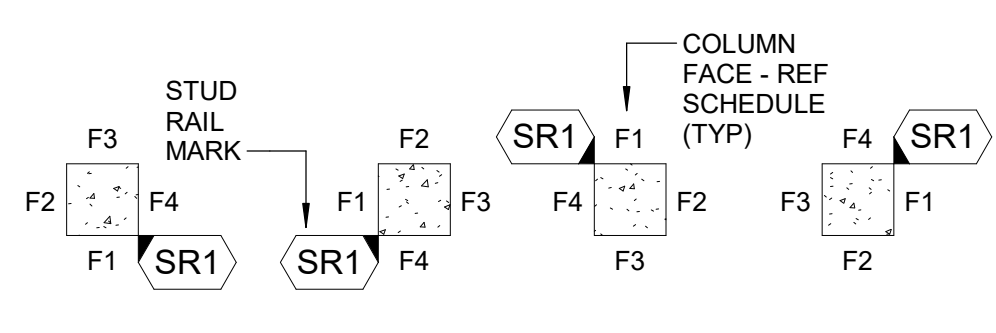


MISC ANNOTATIONS

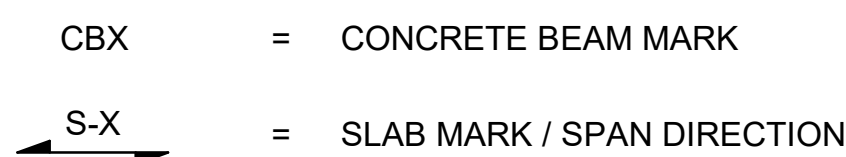


MASONRY

WALLS

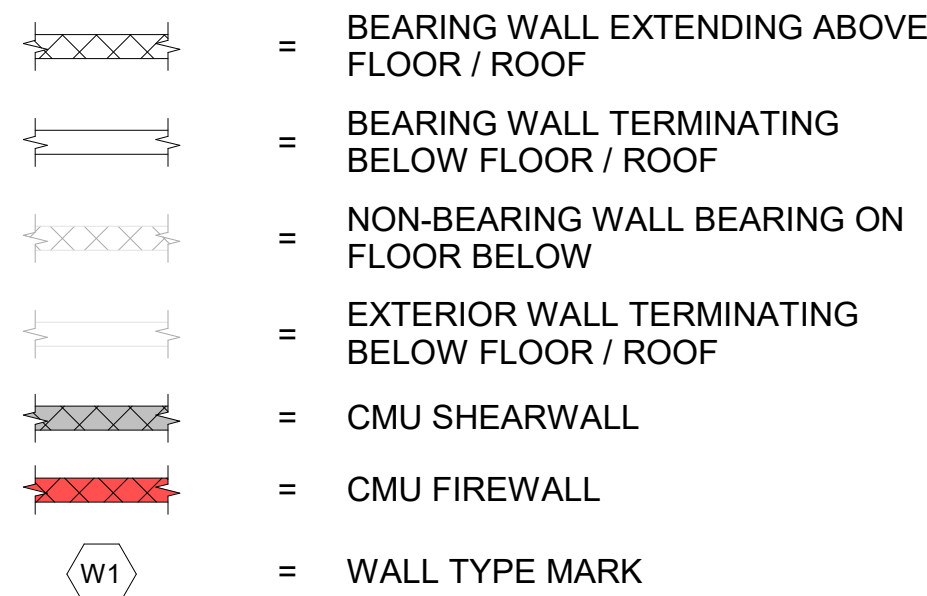


STEEL LINTELS

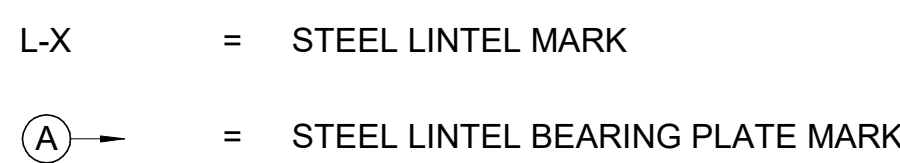


WOOD

WALLS

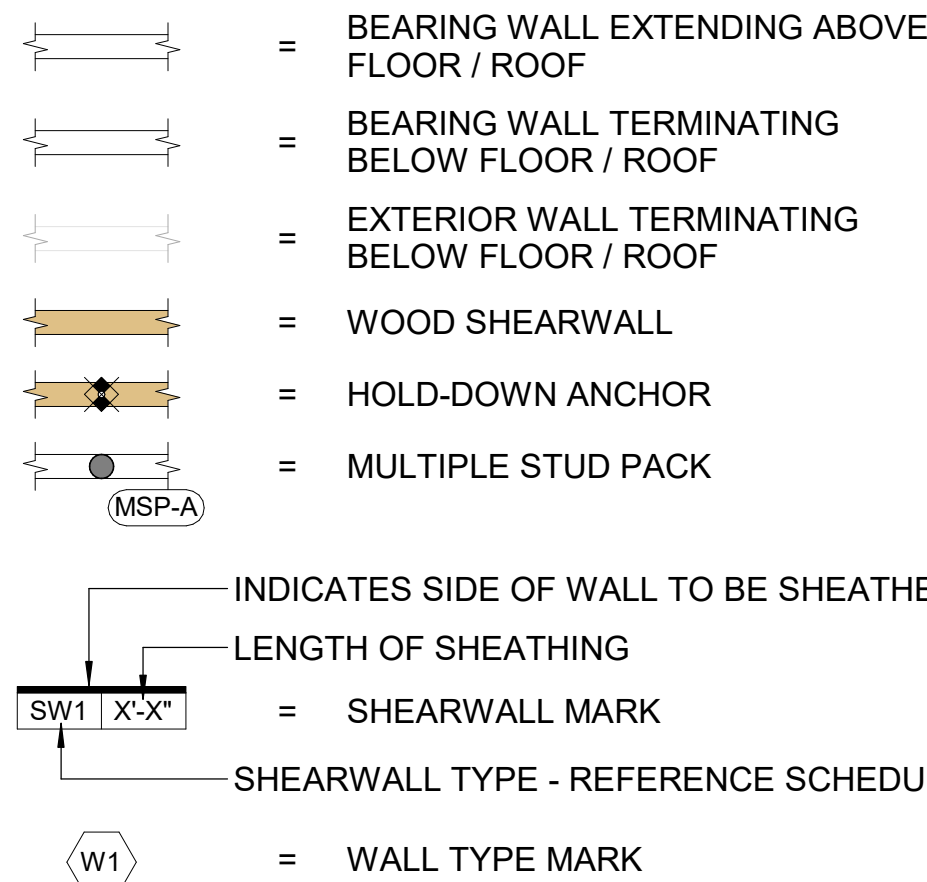


MISC ANNOTATIONS

 

ABBREVIATIONS

AFF	ABOVE FINISHED FLOOR	KCJ	KEYED CONSTRUCTION JOINT
ARCH	ARCHITECT	Ld	REBAR TENSION
BD	BAR DIAMETER		DEVELOPMENT LENGTH
BF	BRACED FRAME	Ldc	REBAR COMPRESSION
BEJ	BUILDING EXPANSION JOINT	Ldh	DEVELOPMENT LENGTH
BLDG	BUILDING	Ls	HOOKE REBAR TENSION
BM	BEAM	Lsc	DEVELOPMENT LENGTH
BOD	BOTTOM OF DECK		REBAR TENSION SPLICE
BOS	BOTTOM OF STEEL		LENGTH
BOT, B	BOTTOM		REBAR COMPRESSION SPLICE
BRG	BEARING		LENGTH
BTWN	BETWEEN	L	LOW
C TO C	CENTER TO CENTER	LLH	LONG LEG HORIZONTAL
CFMF	COLD-FORMED METAL FRAMING	LLV	LONG LEG VERTICAL
	CONTROL JOINT	LSH	LONG SIDE HORIZONTAL
CJ	CENTERLINE	LSV	LONG SIDE VERTICAL
CL	CLEAR	LWT	LIGHTWEIGHT
CLR	CONCRETE MASONRY UNIT	LWC	LIGHTWEIGHT CONCRETE
CMU	COLUMN	MAS	MASONRY
COL	CONCRETE	MATL	MATERIAL
CONC	CONNECTION	MAX	MAXIMUM
CONN	CONSTRUCTION	MECH	MECHANICAL
CONSTR	CONTINUOUS	MF	MOMENT FRAME
CONT	COORDINATE	MFR	MANUFACTURER
COORD	CENTER	MID	MIDDLE
CTR	CENTERED	MIN	MINIMUM
CTRD	DEFORMED BAR ANCHOR	MOD	MODIFY
DBA	DOUBLE	MOS	MIDDEPTH OF SLAB
DBL	DIAPHRAGM CHORD	NOM	NOMINAL
DC	DOWELED CONSTRUCTION JOINT	NS	NEAR SIDE
DCJ	DIAMETER	NTS	NOT TO SCALE
DIA, Ø	DIST	OC	ON CENTER
DIST	DOUBLE JOIST	OPH	OPPOSITE HAND
DJ	DRAWINGS	OPNG	OPENING
DWGS	EACH	PAF	POWDER ACTUATED
EA	EACH FACE		FASTENER
EF	EXPANSION JOINT	PAR	PARALLEL
EJ	ELEVATION	PC	PIECE
EL	ELEVATOR	PEMB	PRE-ENGINEERED METAL BUILDING
ELEV	EMBEDMENT	PEN	PENETRATE, PENETRATION
EMBED	EDGE OF DECK	PERP	PERPENDICULAR
EOD	EDGE OF SLAB	PL	PLATE
EOS	EQUAL	PT	POST-TENSIONED (CONC)
EQ	EACH WAY		PRESSURE TREATED (WOOD)
EW	EXISTING	R	RADIUS
EXIST	EXPANSION	REF	REFERENCE, REFER TO
EXP	EXTERIOR	REINF	REINFORCE, REINFORCED, REINFORCING
EXT	FLOOR DRAIN	REQD	REQUIRED
FD	FOUNDATION	REQMTS	REQUIREMENTS
FDN	FACE OF	SCHED	SCHEDULE
FO	FINISHED FLOOR ELEVATION	SF	STEPPED FOOTING
FF EL	FINISH	SGB	STEPPED GRADE BEAM
FIN	FINISHED FLOOR	SIM	SIMILAR
FIN FLR	FACE OF BUILDING	SJ	SAWED JOINT
FOB	FACE OF CONCRETE	SL	SLOPE
FOC	FACE OF MASONRY	SOG	SLAB-ON-GRADE
FOM	FACE OF SLAB/ STUD	SPF	SIDEPLATE FRAME
FOS	FRAMING	STD	STANDARD
FRMG	FOOTING	STIFF	STIFFENER
FTG	FAR SIDE	TBE	TRUSS BEARING ELEVATION
FS	FIELD VERIFY	T&B	TOP & BOTTOM
FV, ±	GALVANIZED	T&G	TONGUE AND GROOVE
GALV	GENERAL CONTRACTOR	THK	THICKNESS
GC	GENERAL	TOC	TOP OF CONCRETE
GEN	GRADE BEAM	TOF	TOP OF FOOTING
GR BM	HIGH	TOM	TOP OF MASONRY
H	HOOK	TOCP	TOP OF CONCRETE PEDESTAL
HK	HORIZONTAL	TOS	TOP OF STEEL
HORIZ	HOLLOW STRUCTURAL SECTION	TS	THICKENED SLAB
HSS	HEADED STUD ANCHOR	TS/STR	THICKENED SLAB AT STAIR
HSA	HEIGHT	TYP	TYPICAL
HT	HEAVY	UON	UNLESS OTHERWISE NOTED
HVY	INTERIOR	VERT	VERTICAL
INT	JOIST BEARING ELEVATION	W/	WITH
JBE	JOINT	WP	WORKING POINT
JT	KEYED CONSTRUCTION JOINT	WSP	WOOD STRUCTURAL PANEL(S)
KCJ		WWR	WELDED WIRE REINFORCING

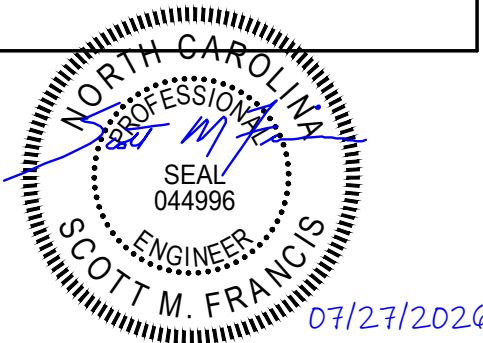

301 N WEST STREET, SUITE 105
RALEIGH, NC 27603
919.782.1833 www.imegcorp.com

IMEG RESERVES PROPRIETARY RIGHTS, INCLUDING COPYRIGHTS, TO THIS DRAWING AND THE DATA SHOWN THEREON. SAID DRAWING AND/OR DATA ARE THE EXCLUSIVE PROPERTY OF IMEG AND SHALL NOT BE USED OR REPRODUCED FOR ANY OTHER PROJECT WITHOUT THE EXPRESS WRITTEN APPROVAL AND PARTICIPATION OF IMEG. ©2025 IMEG CONSULTANTS CORP. North Carolina Design Registration #F-1507

Susan Hatchell
Landscape Architecture, PLLC
711 W. North Street, Raleigh, NC 27603
p: 919-838-9600 f: 919-838-9700



GENERAL NOTES

LAKE MYRA COUNTY PARK
Wake County, NC

REVISIONS

Date 07/27/2026


PC-S004

KEY NOTES


- 201 5/4" WOOD-PLASTIC COMPOSITE DECKING BOARDS
ON 2x10 PRESSURE TREATED JOISTS AT 16" ON
CENTER - TYPICAL AT EXTERIOR DECK.
- 205 WOOD 2x10 JOISTS AT 16" OC, TYP AT EXTERIOR
DECK

FRAMING PLAN NOTES

- A. REFERENCE FOUNDATION PLAN AND ARCHITECTURAL DRAWINGS FOR DIMENSIONS NOT SHOWN.
- B. TOP OF FINISHED FLOOR ELEVATION MUST BE AS NOTED ON SLAB PLANS.
- C. COMPOSITE STEEL BEAM FRAMING MUST BE EQUALLY SPACED BETWEEN POINTS OF KNOWN DIMENSIONS (NOT TO EXCEED 8'-0" ON-CENTER).
- D. CONCRETE ON ELEVATED METAL DECKS MUST BE POURED TO THE THICKNESS INDICATED.
- E. AT STEEL ROOF FRAMING, BOTTOM OF DECK ELEVATIONS ARE SHOWN ON PLAN. INTERMEDIATE ELEVATIONS MUST BE STRAIGHT LINES BETWEEN GIVEN ELEVATIONS. INTERPOLATE AS REQUIRED FOR INTERMEDIATE BEARING ELEVATIONS, UNLESS OTHERWISE NOTED.
- F. COORDINATE AND VERIFY ALL MEMBER LOCATIONS, DIMENSIONS, WEIGHTS, OPENING SIZES, AND CURB DIMENSIONS FOR ALL MECHANICAL EQUIPMENT WITH THE ACTUAL EQUIPMENT FURNISHED. INCLUDE THIS INFORMATION ON THE JOIST AND STRUCTURAL STEEL SHOP DRAWINGS.

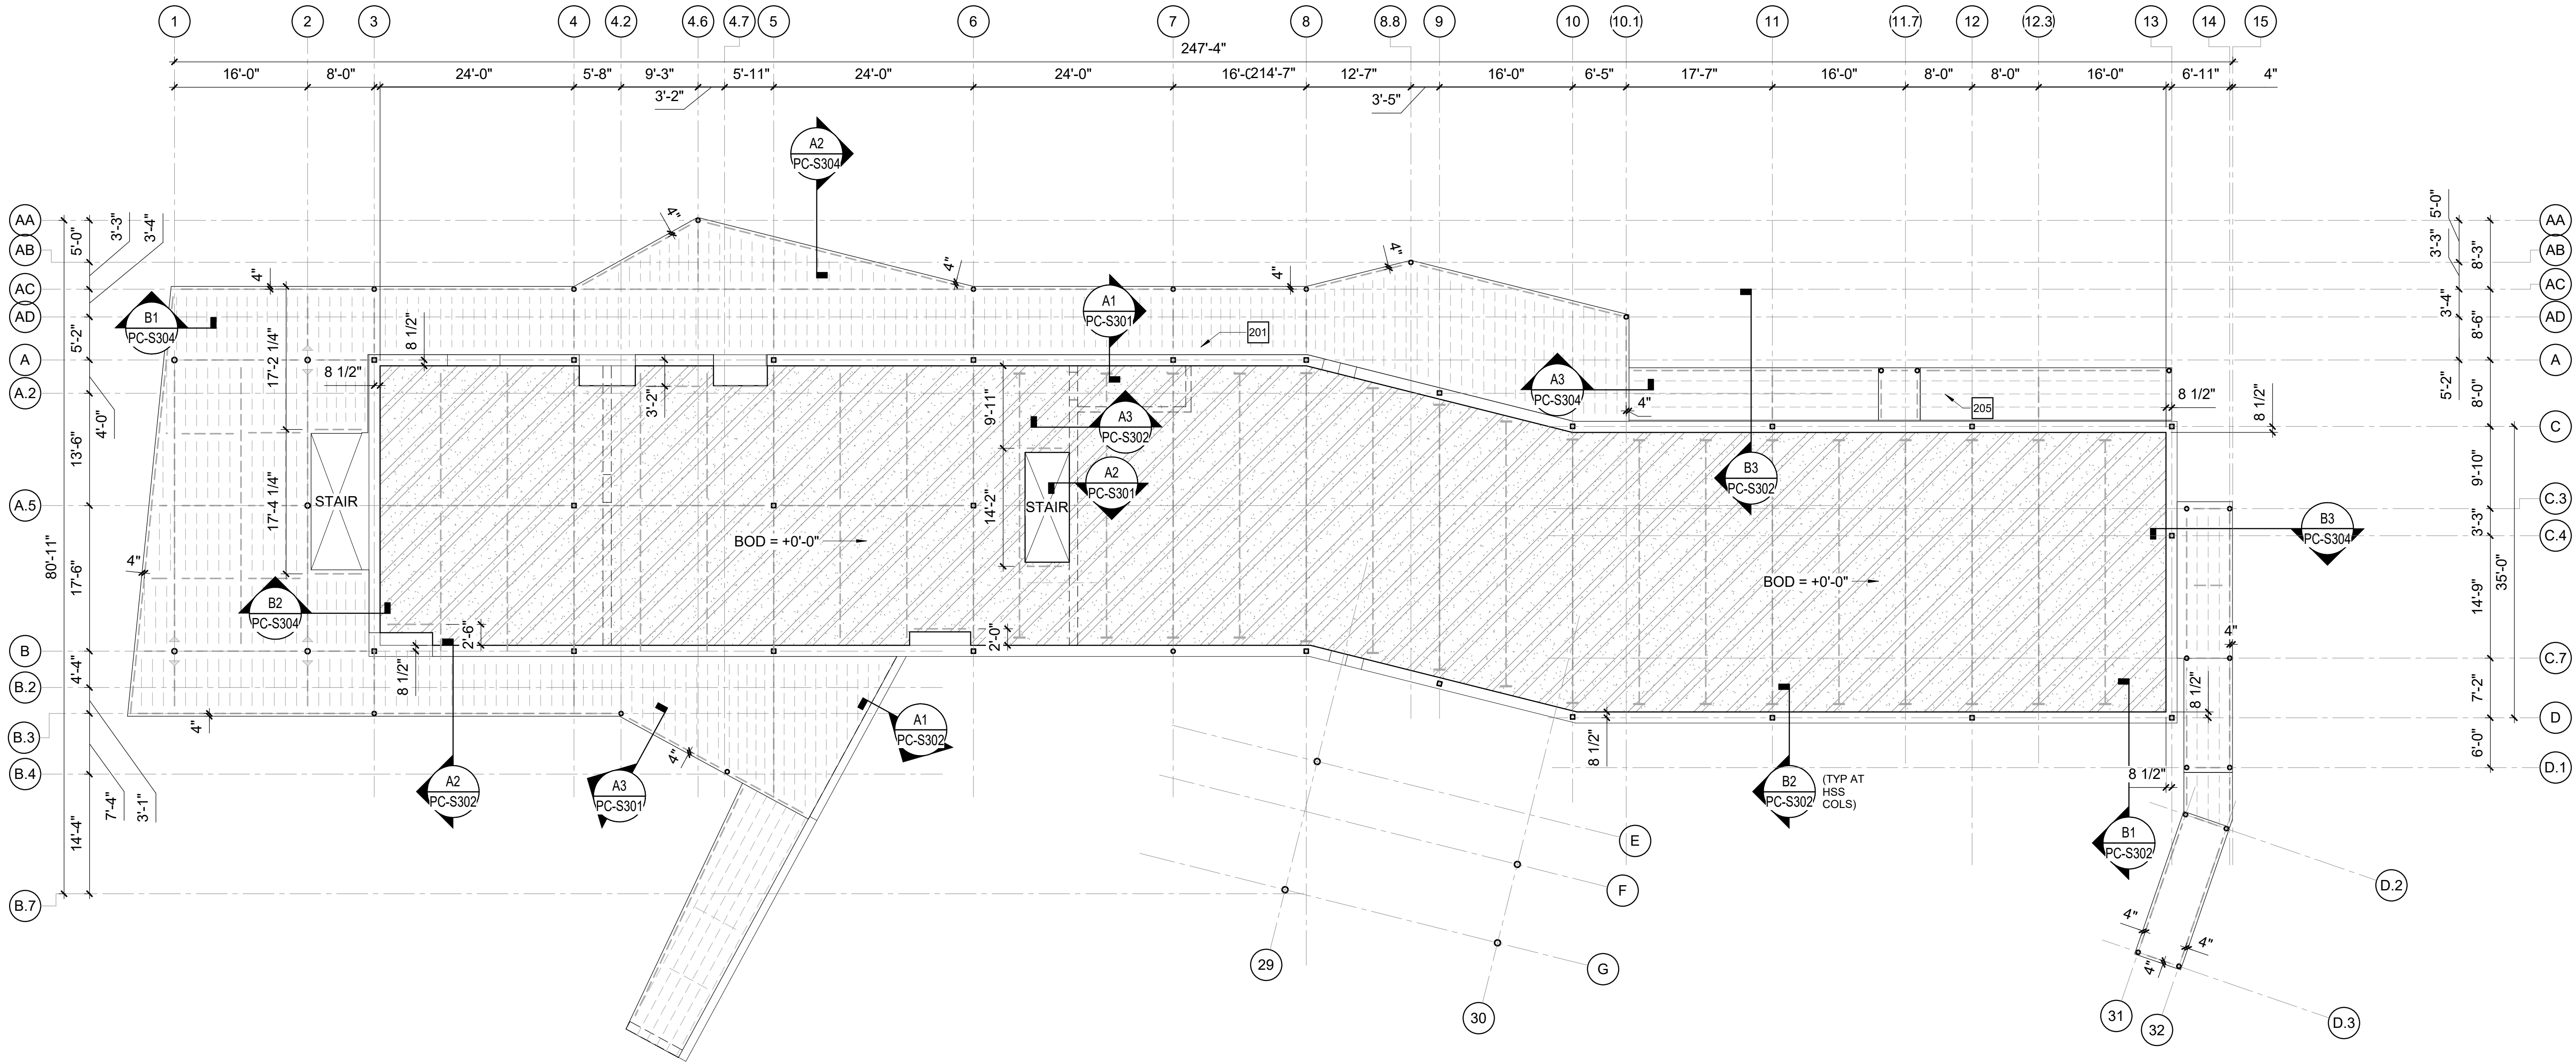

PARK CENTER - FIRST FLOOR SLAB PLAN
1" = 10'-0"

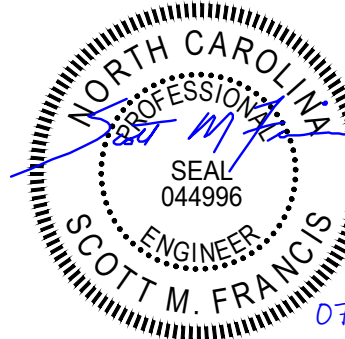

lynchmykins
now **IMEG**
301 N WEST STREET, SUITE 105
RALEIGH, NC 27603
919.782.1833 www.imegcorp.com

IMEG RESERVES PROPRIETARY RIGHTS, INCLUDING COPYRIGHTS, TO THIS DRAWING AND THE DATA SHOWN THEREON. SAID DRAWING AND/OR DATA ARE THE EXCLUSIVE PROPERTY OF IMEG AND SHALL NOT BE USED OR REPRODUCED FOR ANY OTHER PROJECT WITHOUT THE EXPRESS WRITTEN APPROVAL AND PARTICIPATION OF IMEG. ©2025 IMEG CONSULTANTS CORP. North Carolina Design Registration #F-1507

Susan Hatchell
Landscape Architecture, PLLC
711 W. North Street, Raleigh, NC 27603
p: 919-838-9600 f: 919-838-9700

lynchmykins
now **IMEG**
301 N WEST STREET, SUITE 105
RALEIGH, NC 27603
919.782.1833 www.imegcorp.com

**PARK CENTER FIRST
FLOOR SLAB PLAN**

LAKE MYRA COUNTY PARK
Wake County, NC


REVISIONS

Date 07/27/2026
PC-S102


KEY NOTES
205 WOOD 2x10 JOISTS AT 16" OC, TYP AT EXTERIOR DECK

FRAMING PLAN NOTES

- A. REFERENCE FOUNDATION PLAN AND ARCHITECTURAL DRAWINGS FOR DIMENSIONS NOT SHOWN.
- B. TOP OF FINISHED FLOOR ELEVATION MUST BE AS NOTED ON SLAB PLANS.
- C. COMPOSITE STEEL BEAM FRAMING MUST BE EQUALLY SPACED BETWEEN POINTS OF KNOWN DIMENSIONS (NOT TO EXCEED 8'-0" ON-CENTER).
- D. CONCRETE ON ELEVATED METAL DECKS MUST BE POURED TO THE THICKNESS INDICATED.
- E. AT STEEL ROOF FRAMING, BOTTOM OF DECK ELEVATIONS ARE SHOWN ON PLAN. INTERMEDIATE ELEVATIONS MUST BE STRAIGHT LINES BETWEEN GIVEN ELEVATIONS. INTERPOLATE AS REQUIRED FOR INTERMEDIATE BEARING ELEVATIONS, UNLESS OTHERWISE NOTED.
- F. COORDINATE AND VERIFY ALL MEMBER LOCATIONS, DIMENSIONS, WEIGHTS, OPENING SIZES, AND CURB DIMENSIONS FOR ALL MECHANICAL EQUIPMENT WITH THE ACTUAL EQUIPMENT FURNISHED. INCLUDE THIS INFORMATION ON THE JOIST AND STRUCTURAL STEEL SHOP DRAWINGS.

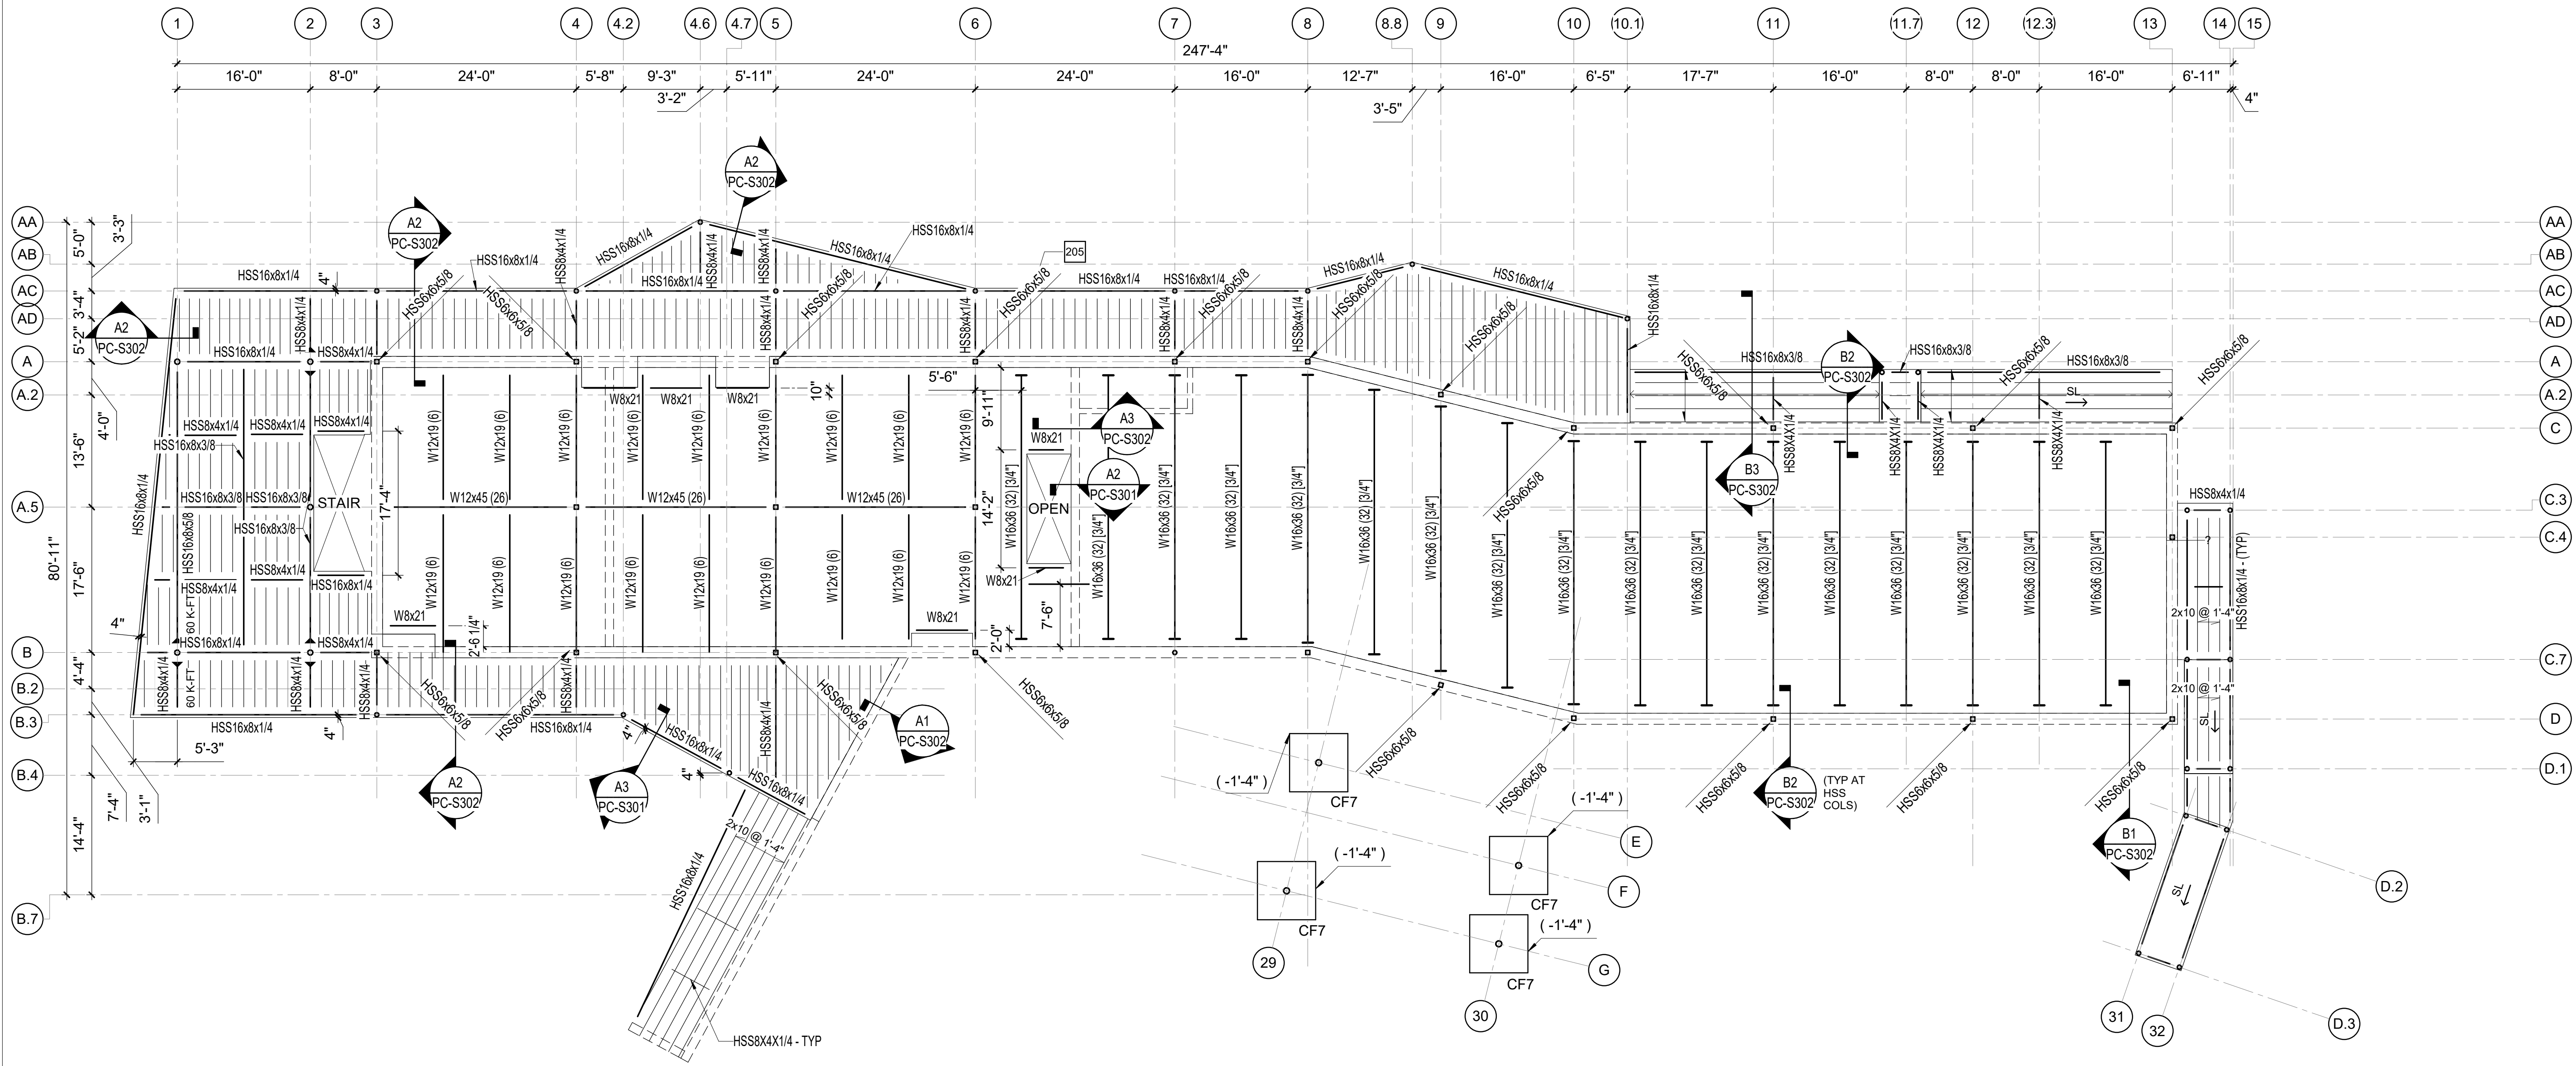

A1 PARK CENTER - FIRST FLOOR FRAMING PLAN
1" = 10'-0"

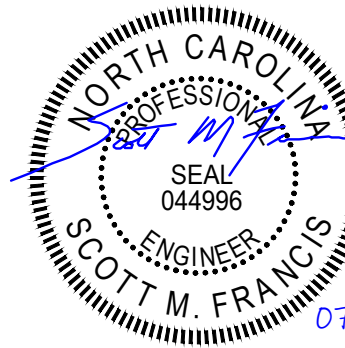

lynchmykins
now
IMEG
301 N WEST STREET, SUITE 105
RALEIGH, NC 27603
919.782.1833 www.imegcorp.com

IMEG RESERVES PROPRIETARY RIGHTS, INCLUDING COPYRIGHTS, TO THIS DRAWING AND THE DATA SHOWN THEREON. SAID DRAWING AND/OR DATA ARE THE EXCLUSIVE PROPERTY OF IMEG AND SHALL NOT BE USED OR REPRODUCED FOR ANY OTHER PROJECT WITHOUT THE EXPRESS WRITTEN APPROVAL AND PARTICIPATION OF IMEG. ©2025 IMEG CONSULTANTS CORP. North Carolina Design Registration #F-1507

Susan Hatchell
Landscape Architecture, PLLC
711 W. North Street, Raleigh, NC 27603
p: 919-838-9600 f: 919-838-9700

lynchmykins
now
IMEG
301 N WEST STREET, SUITE 105
RALEIGH, NC 27603
919.782.1833 www.imegcorp.com


PARK CENTER FIRST
FLOOR FRAMING
PLAN

LAKE MYRA COUNTY PARK
Wake County, NC

REVISIONS

Date 07/27/2026


PC-S103

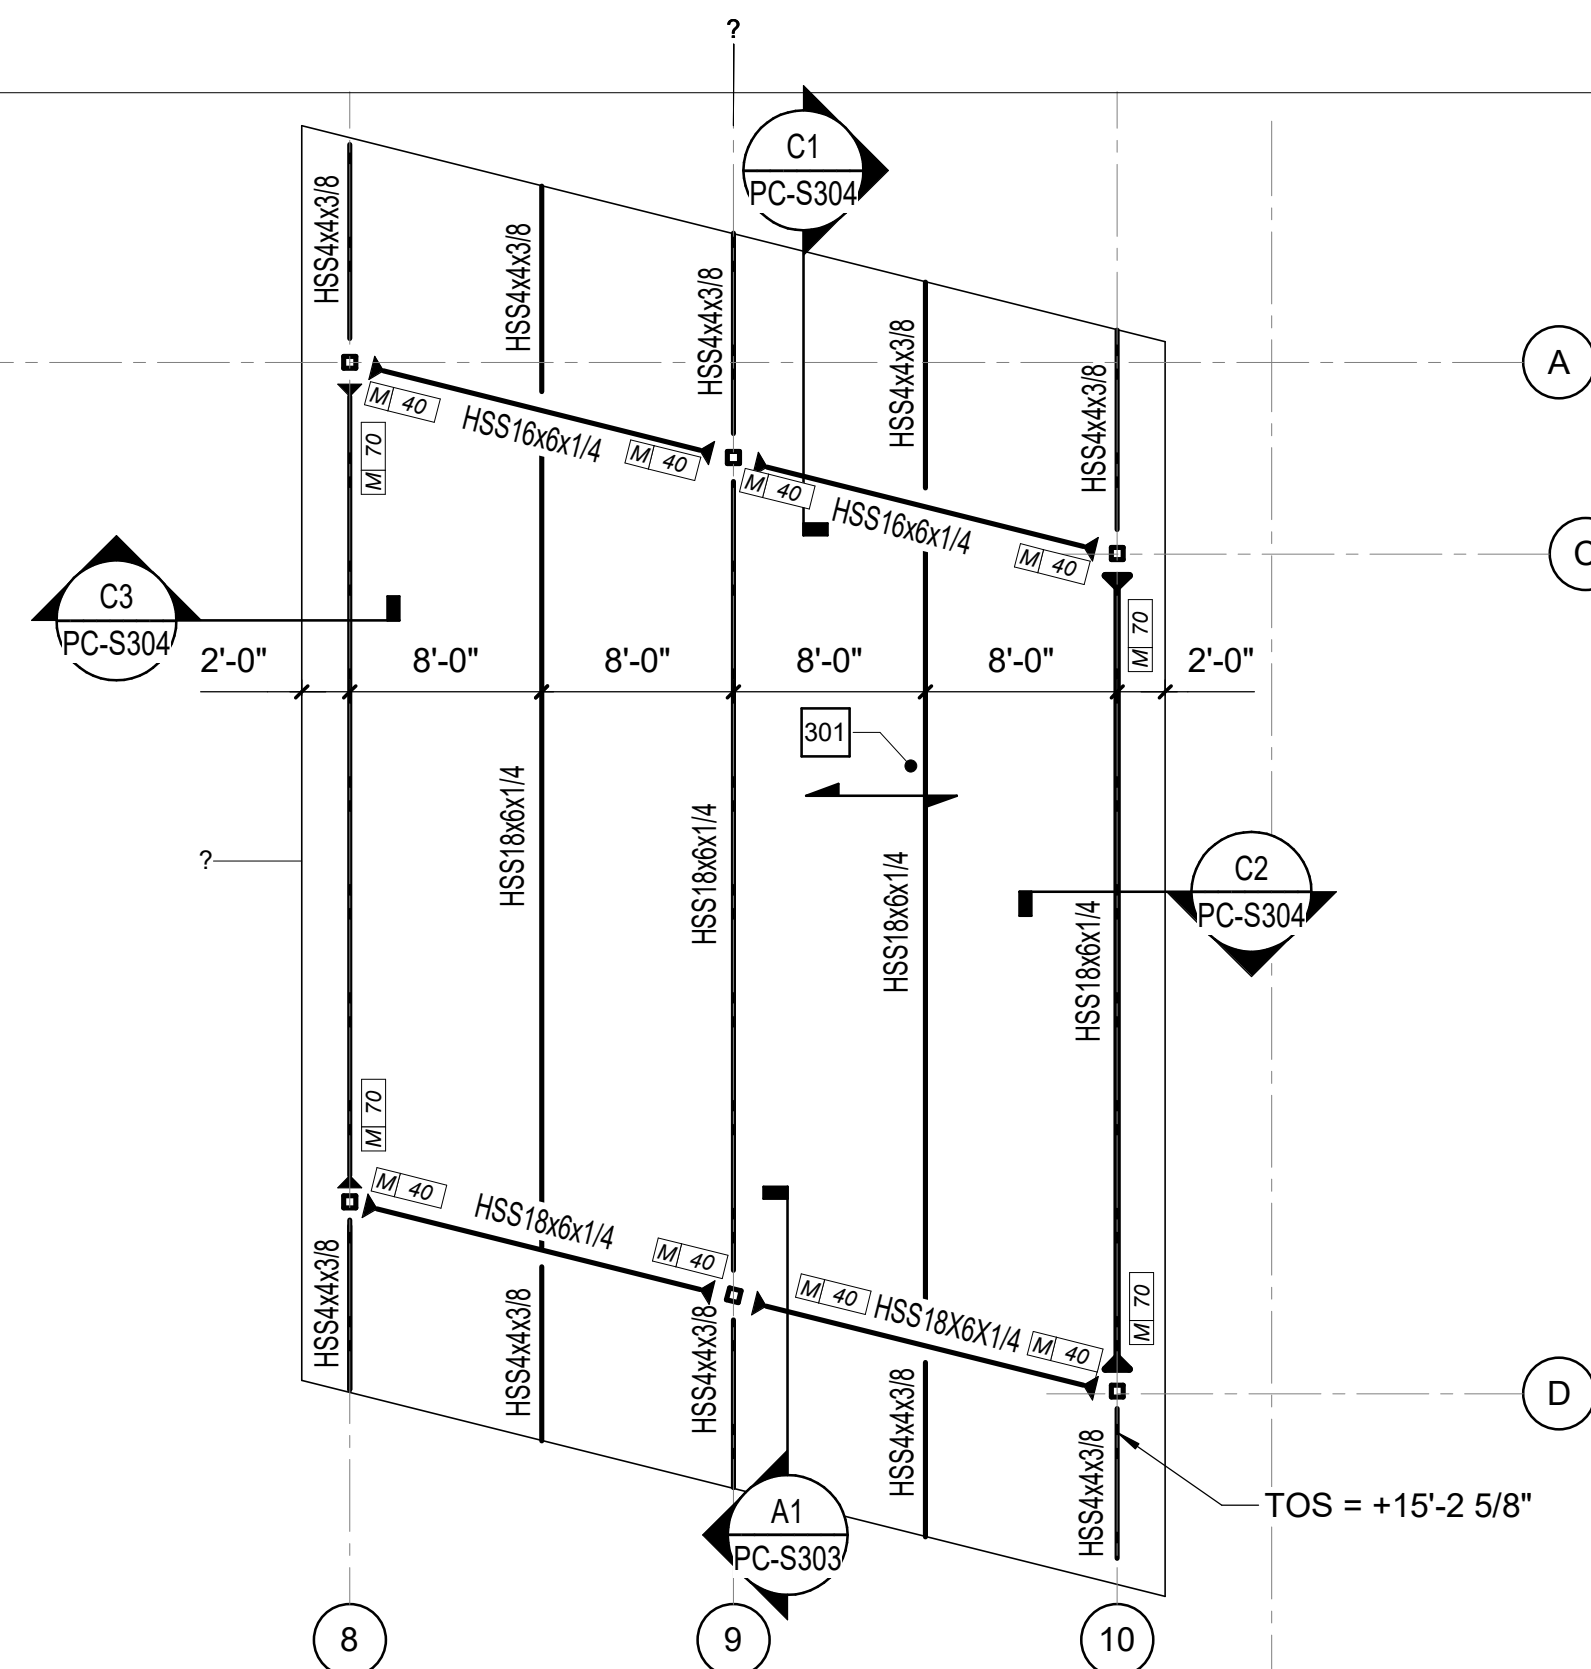

204 SELF-SUPPORTING OPERABLE PARTITIONS - REFER TO ARCHITECTURAL
DRAWINGS.

301 2x6 TONGUE AND GROOVE WOOD DECKING WITH 9/16" PLYWOOD.


 **A3** PARK CENTER UPPER ROOF FRAMING PLAN
1/8" = 1'-0"

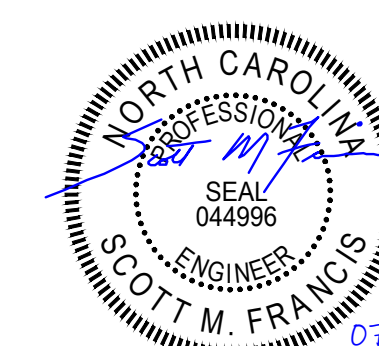


IMEG RESERVES PROPRIETARY RIGHTS,
INCLUDING COPYRIGHTS, TO THIS DRAWING AND
THE DATA SHOWN THEREON. SAID DRAWING
AND/OR DATA ARE THE EXCLUSIVE PROPERTY OF
IMEG AND SHALL NOT BE USED OR REPRODUCED
FOR ANY OTHER PROJECT WITHOUT THE EXPRESS
WRITTEN APPROVAL AND PARTICIPATION OF IMEG.
©2025 IMEG CONSULTANTS CORP.

PC-S104


Susan Hatchell
Landscape Architecture, PLLC
711 W. North Street, Raleigh, NC 27603
p: 919-838-9600 f: 919-838-9700

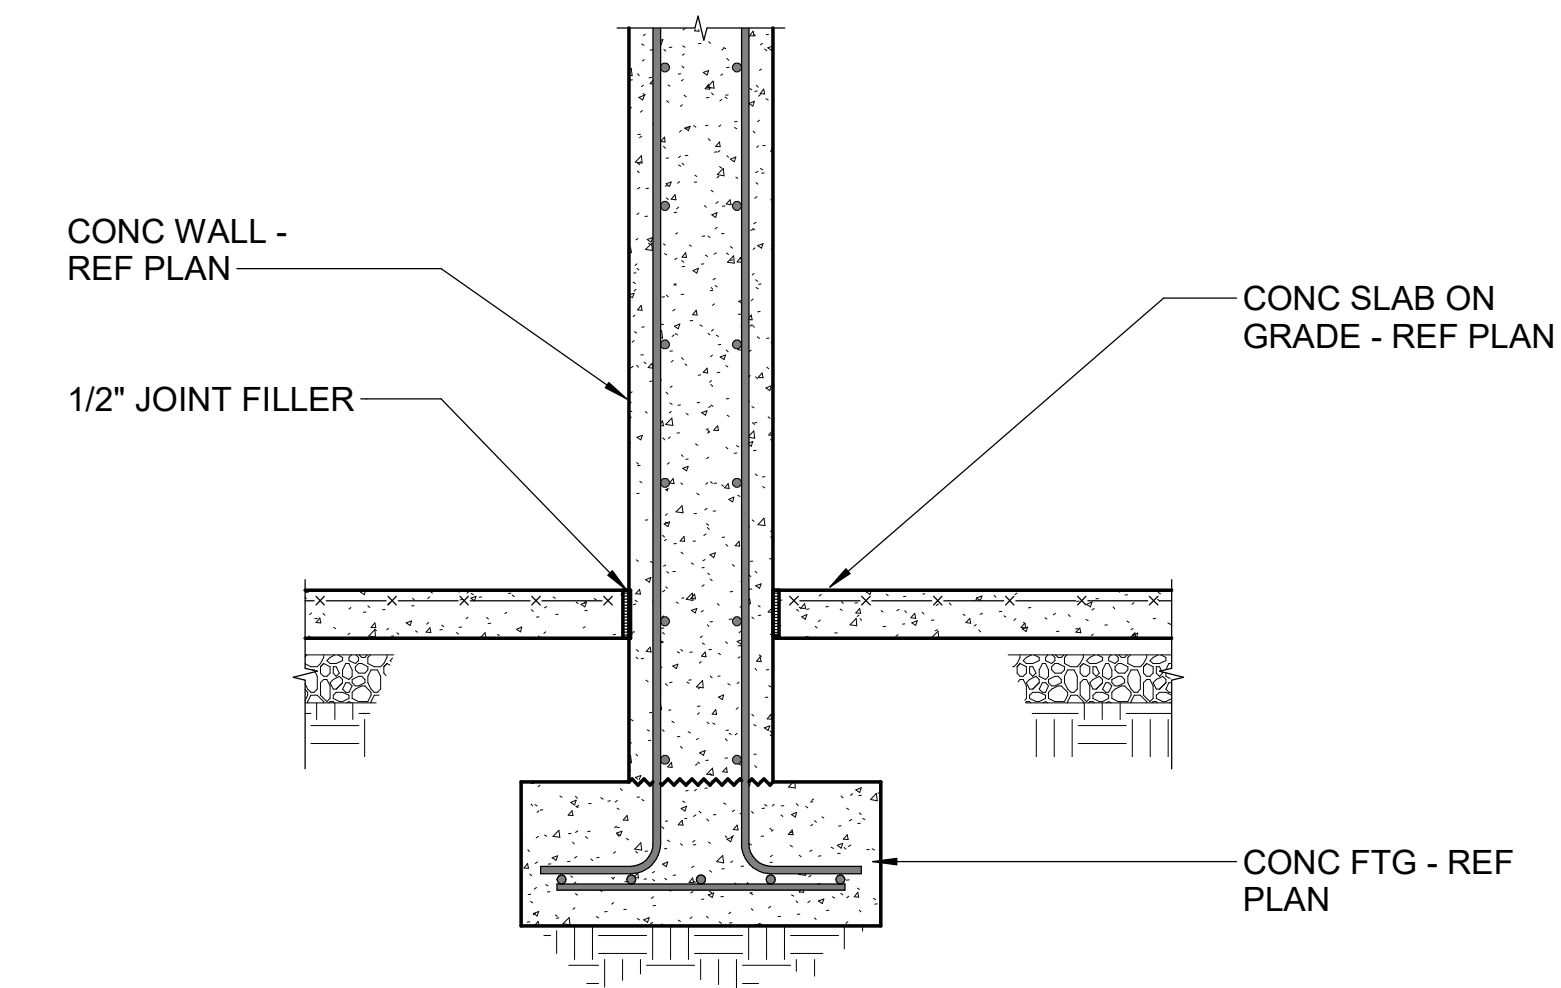


B1 SECTION
3/4" = 1'-0"

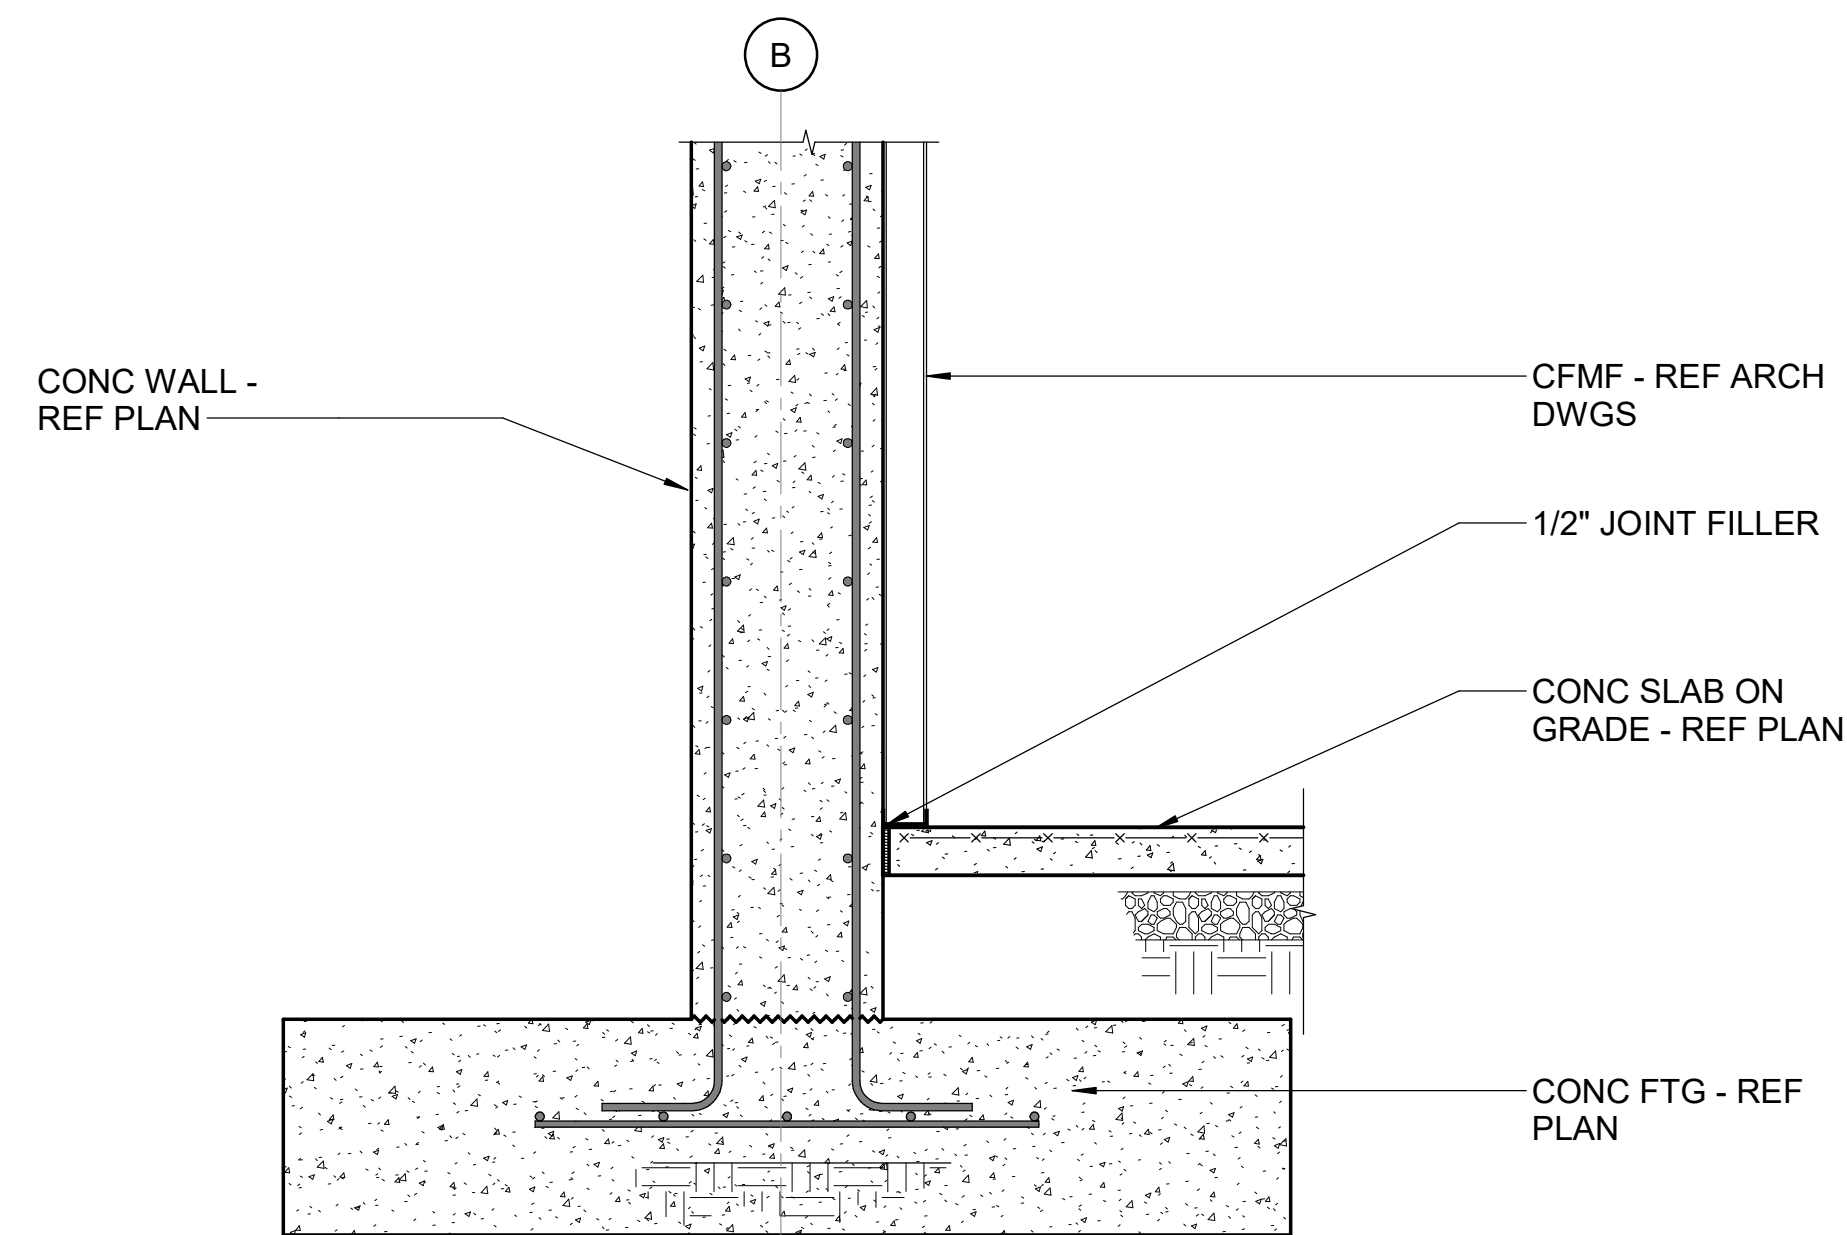


B2 SECTION
3/4" = 1'-0"

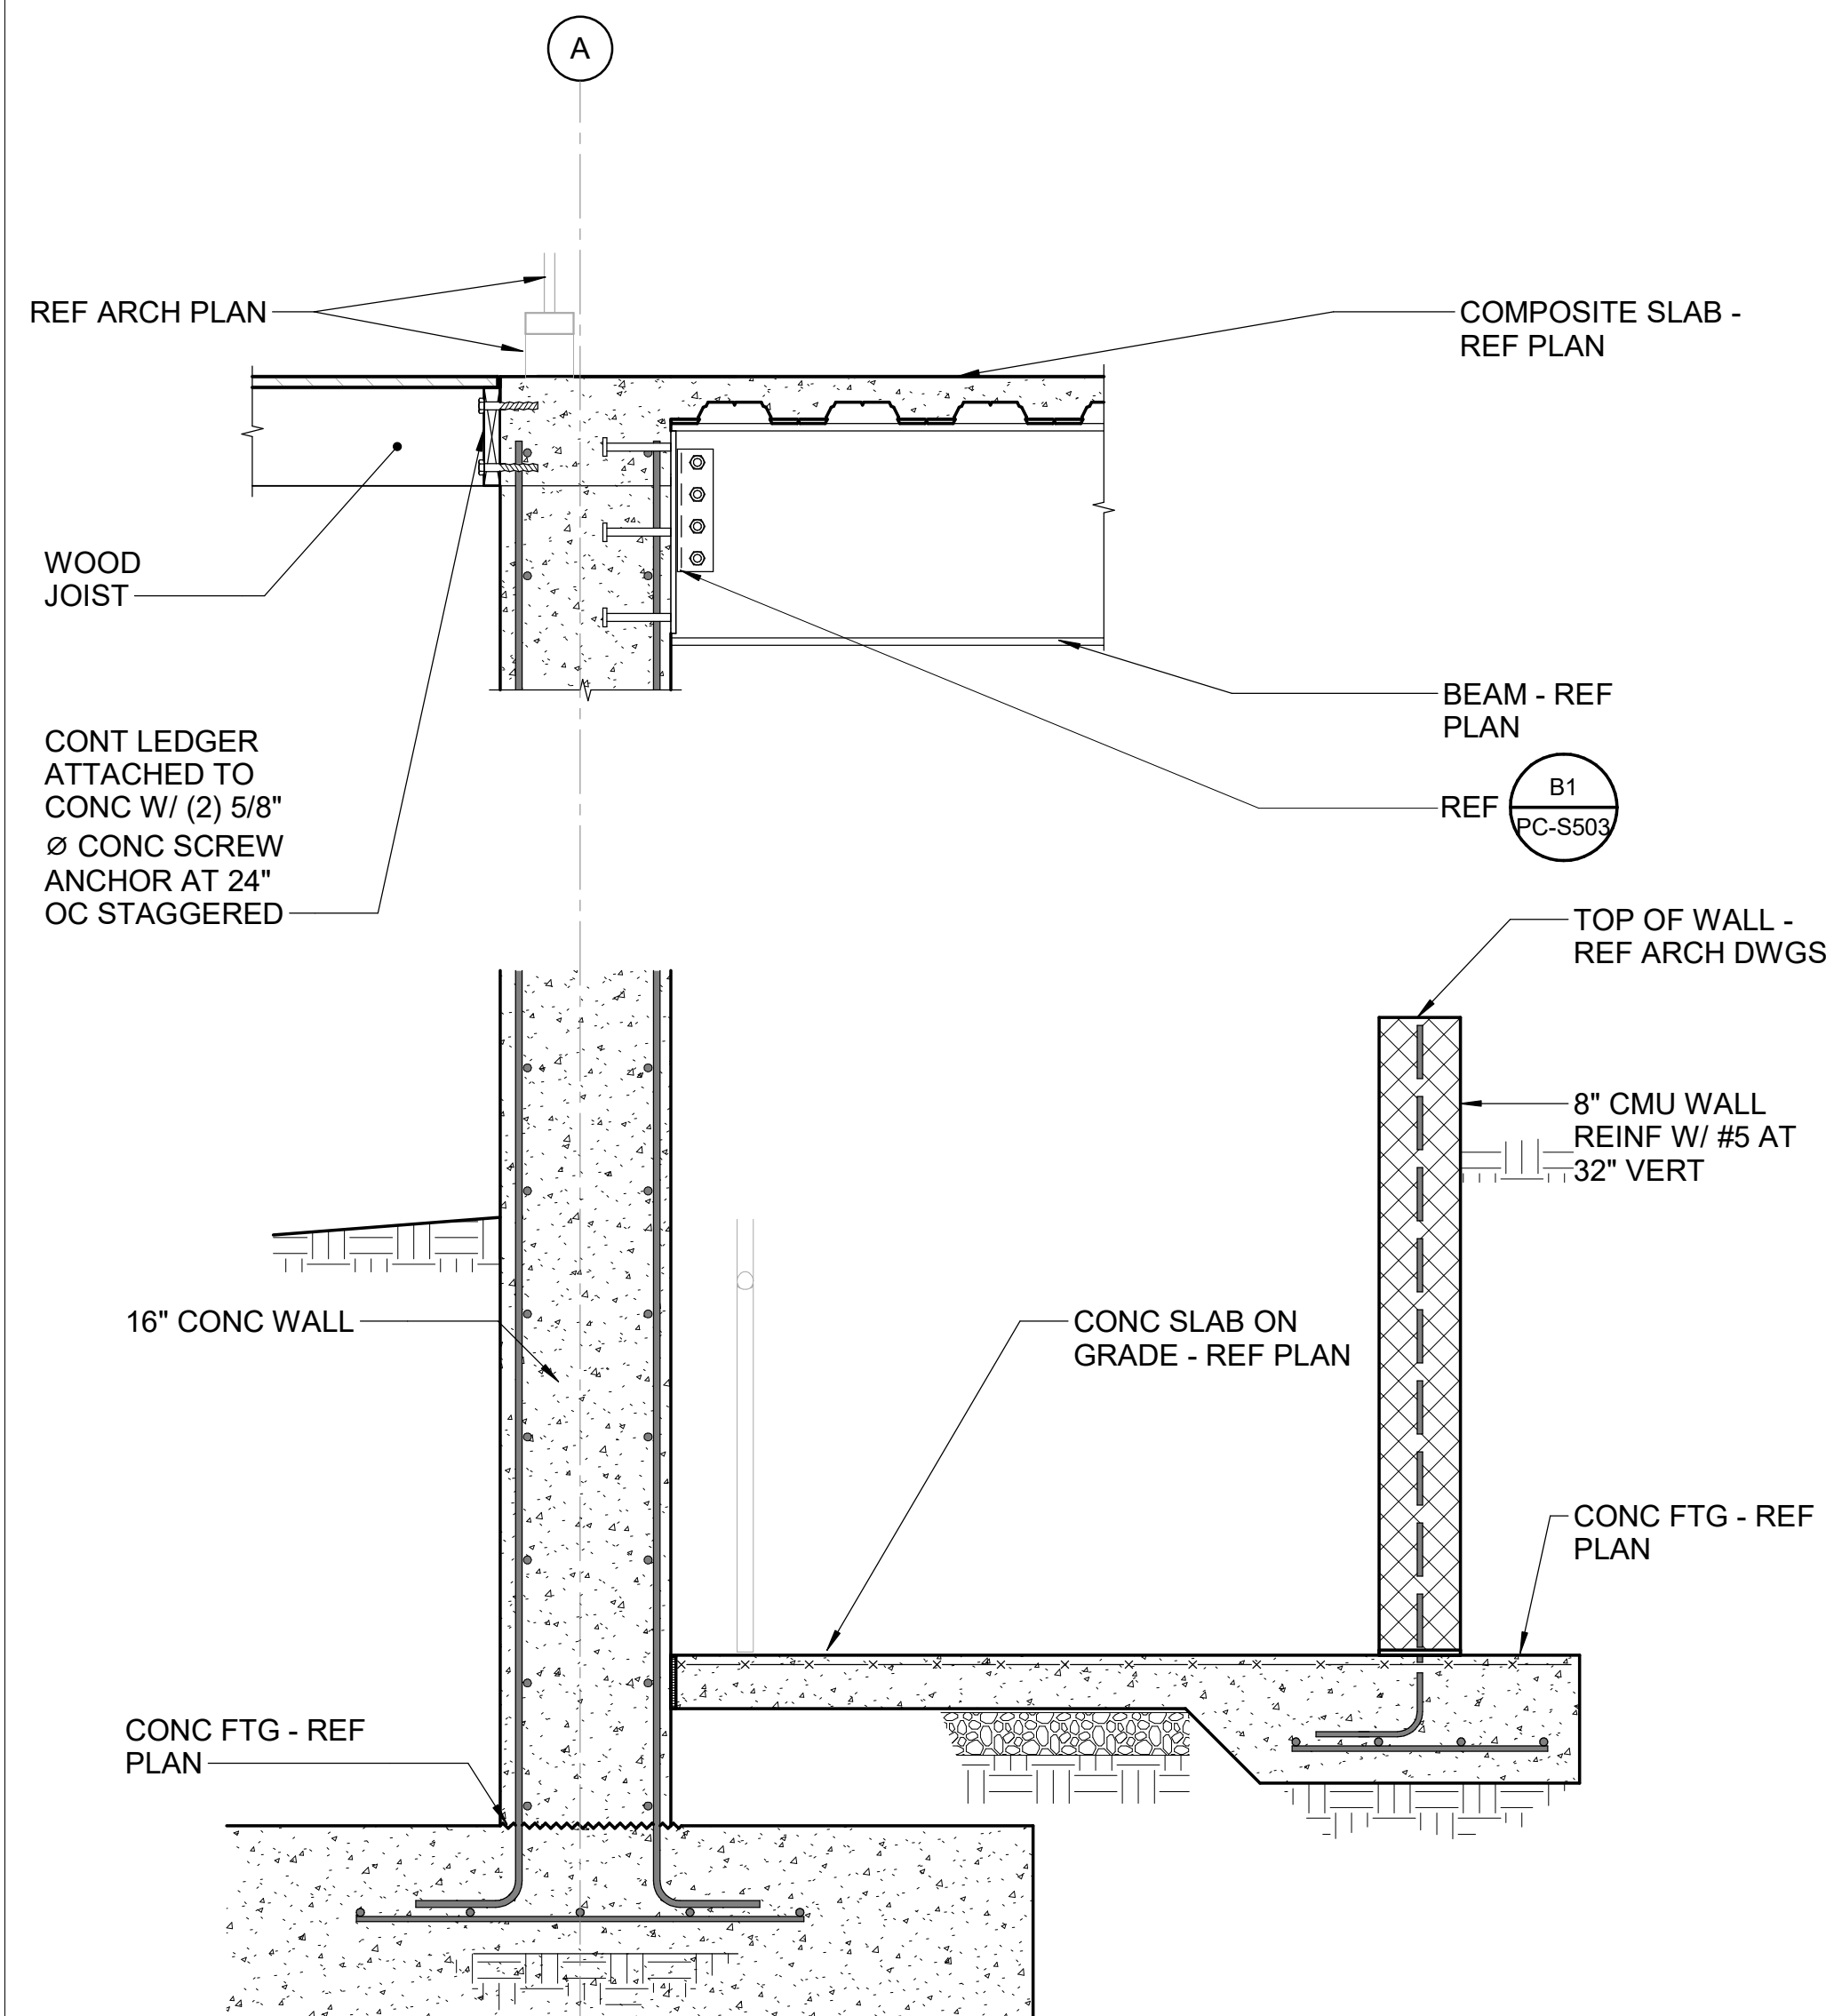


A1 SECTION
3/4" = 1'-0"

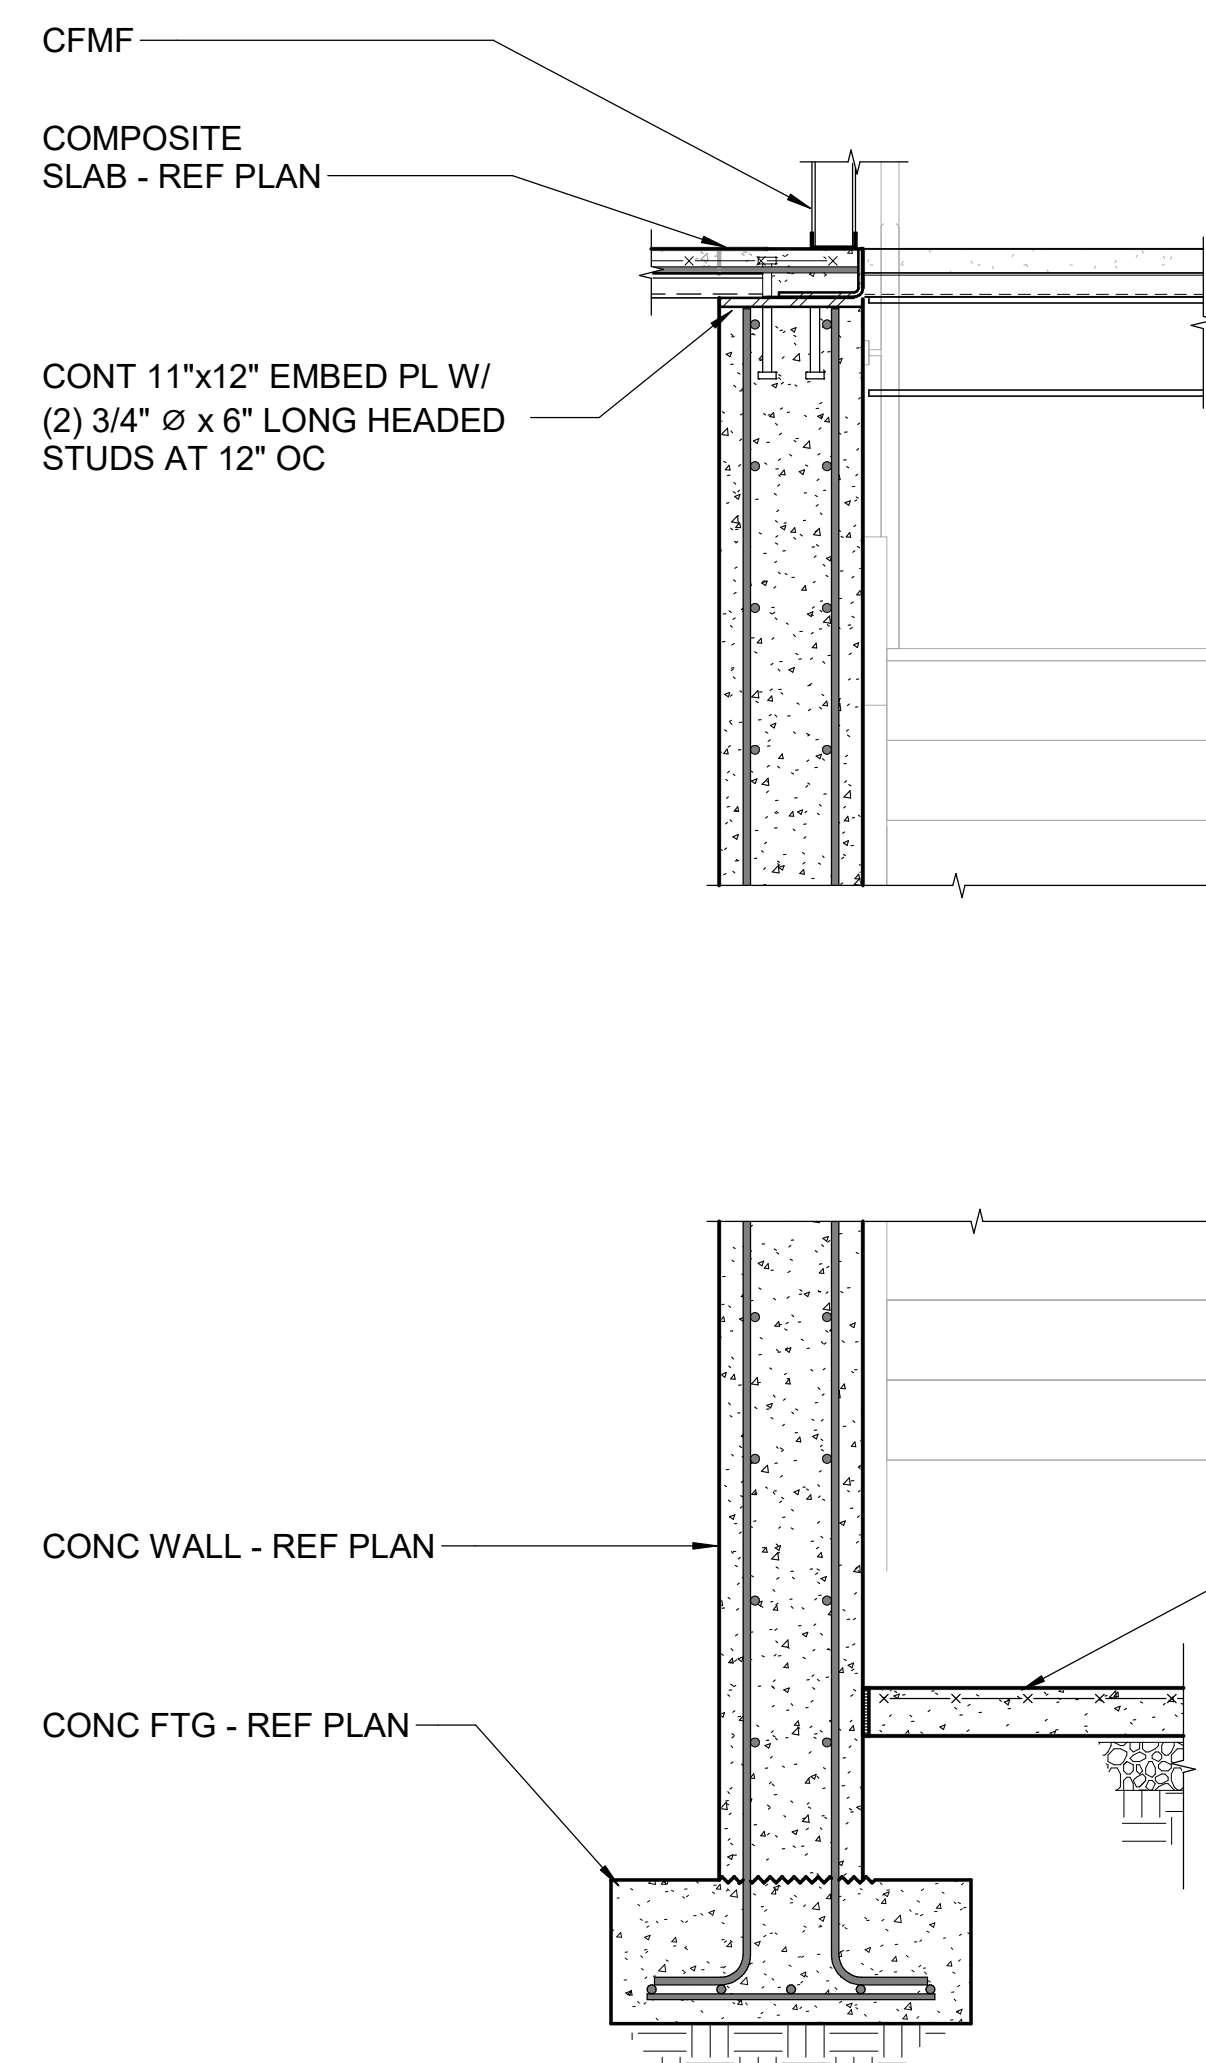

A2 SECTION
3/4" = 1'-0"

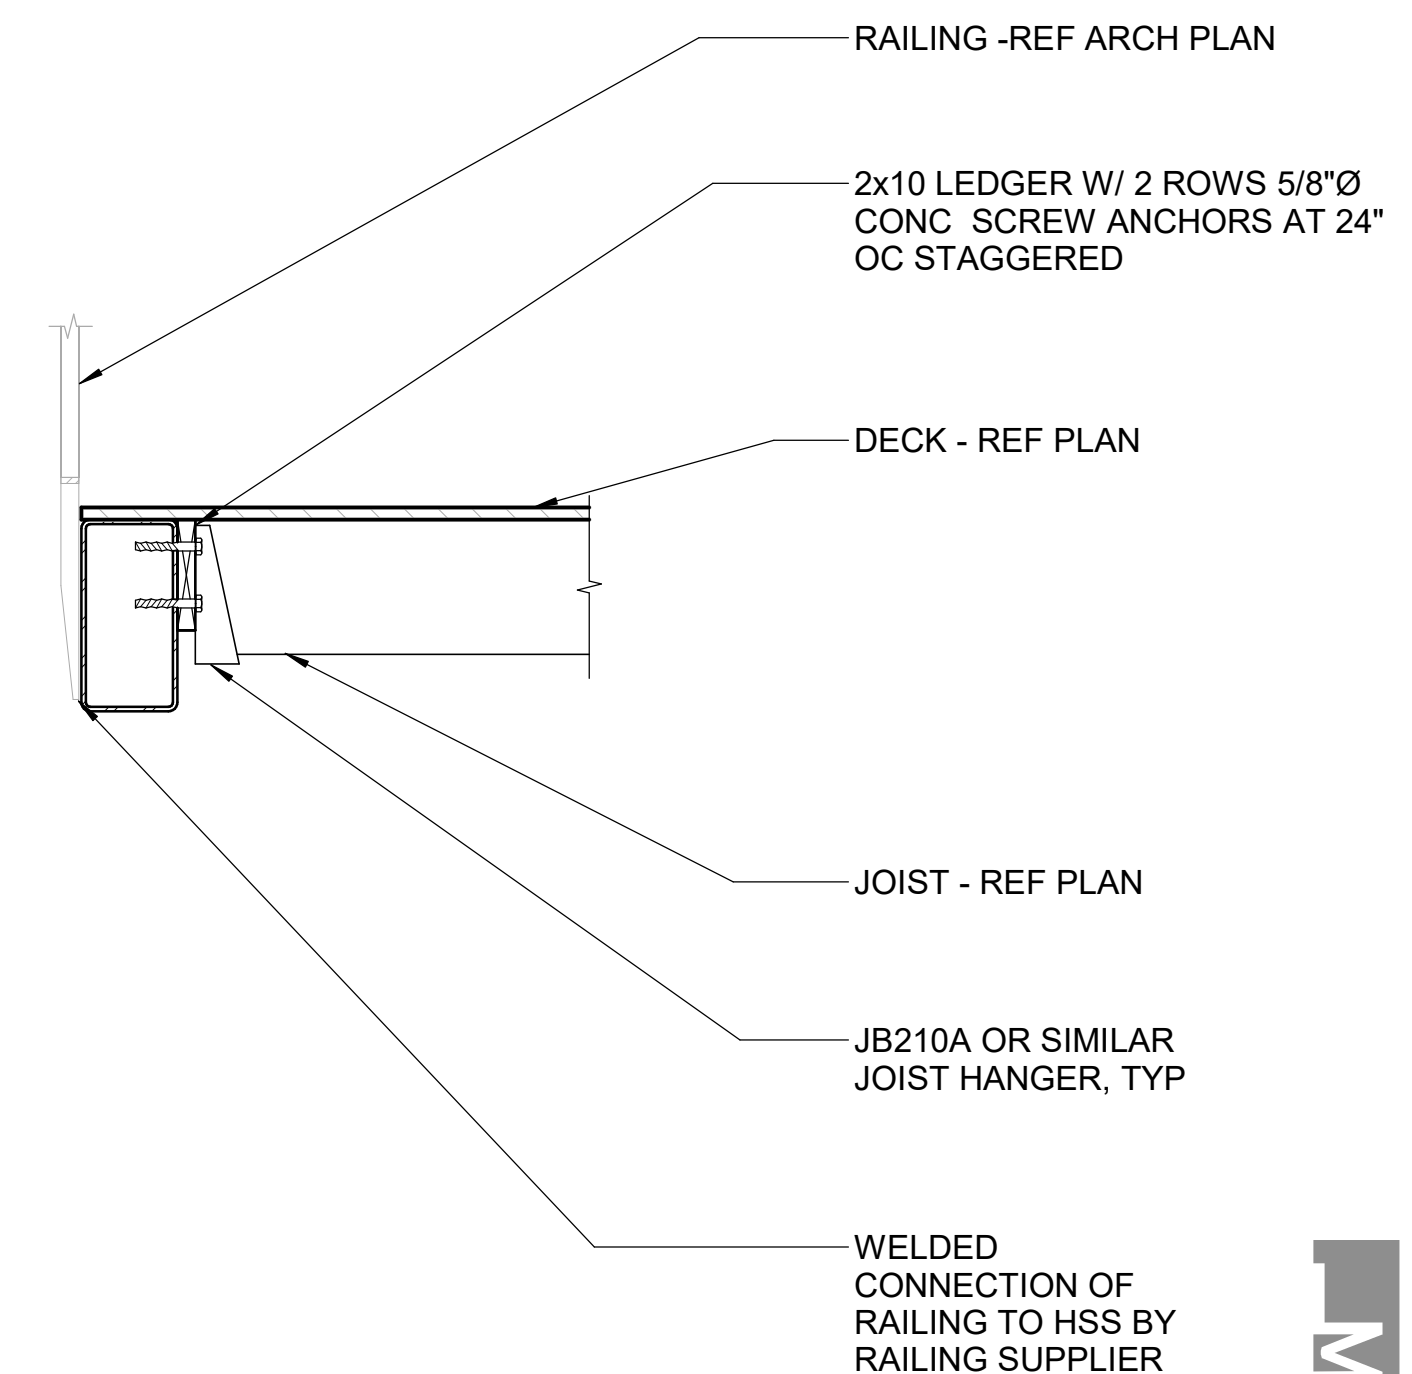

A3 SECTION
3/4" = 1'-0"

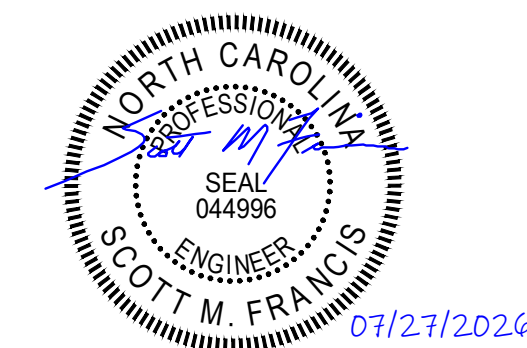

lynchmykins
now **IMEG**

301 N WEST STREET, SUITE 105
RALEIGH, NC 27603
919.782.1833 www.imegcorp.com

IMEG RESERVES PROPRIETARY RIGHTS, INCLUDING COPYRIGHTS, TO THIS DRAWING AND THE DATA SHOWN THEREON. SAID DRAWING AND/OR DATA ARE THE EXCLUSIVE PROPERTY OF IMEG AND SHALL NOT BE USED OR REPRODUCED FOR ANY OTHER PROJECT WITHOUT THE EXPRESS WRITTEN APPROVAL AND PARTICIPATION OF IMEG. ©2025 IMEG CONSULTANTS CORP. North Carolina Design Registration #F-1507

SECTIONS

LAKE MYRA COUNTY PARK Wake County, NC







REVISIONS

Date: 7/27/26

PC-S301

Susan Hatchell
Landscape Architecture, PLLC
711 W. North Street, Raleigh, NC 27603
p: 919-838-9600 f: 919-838-9700

lynchmykins
now **IMEG**
301 N WEST STREET, SUITE 105
RALEIGH, NC 27603
919.782.1833 www.imegcorp.com

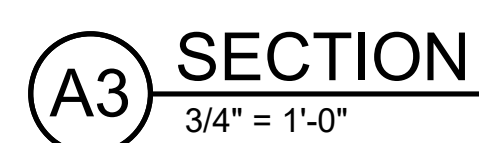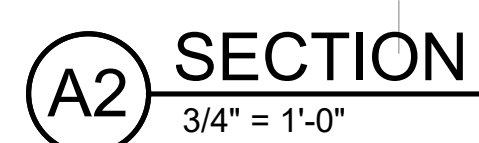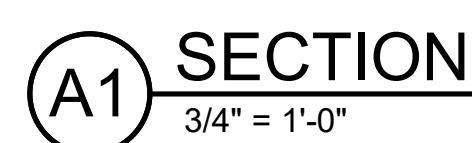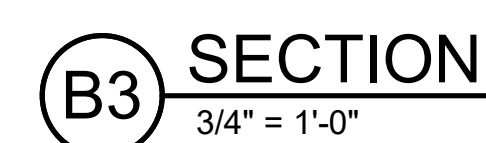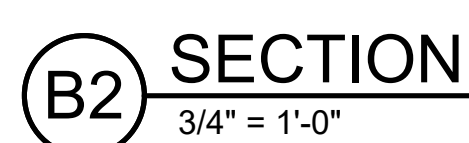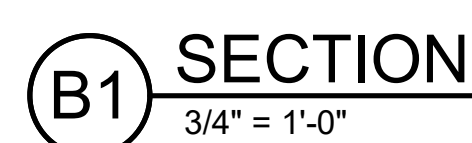

LAKE MYRA COUNTY PARK
Wake County, NC

REVISIONS


Date07/27/2026

PC-S302


Susan Hatchell
Landscape Architecture, PLLC
711 W. North Street, Raleigh, NC 27603
p: 919-838-9600 f: 919-838-9700

lynchmykins
now **IMEG**
301 N WEST STREET, SUITE 105
RALEIGH, NC 27603


C1 SECTION
3/4" = 1'-0"

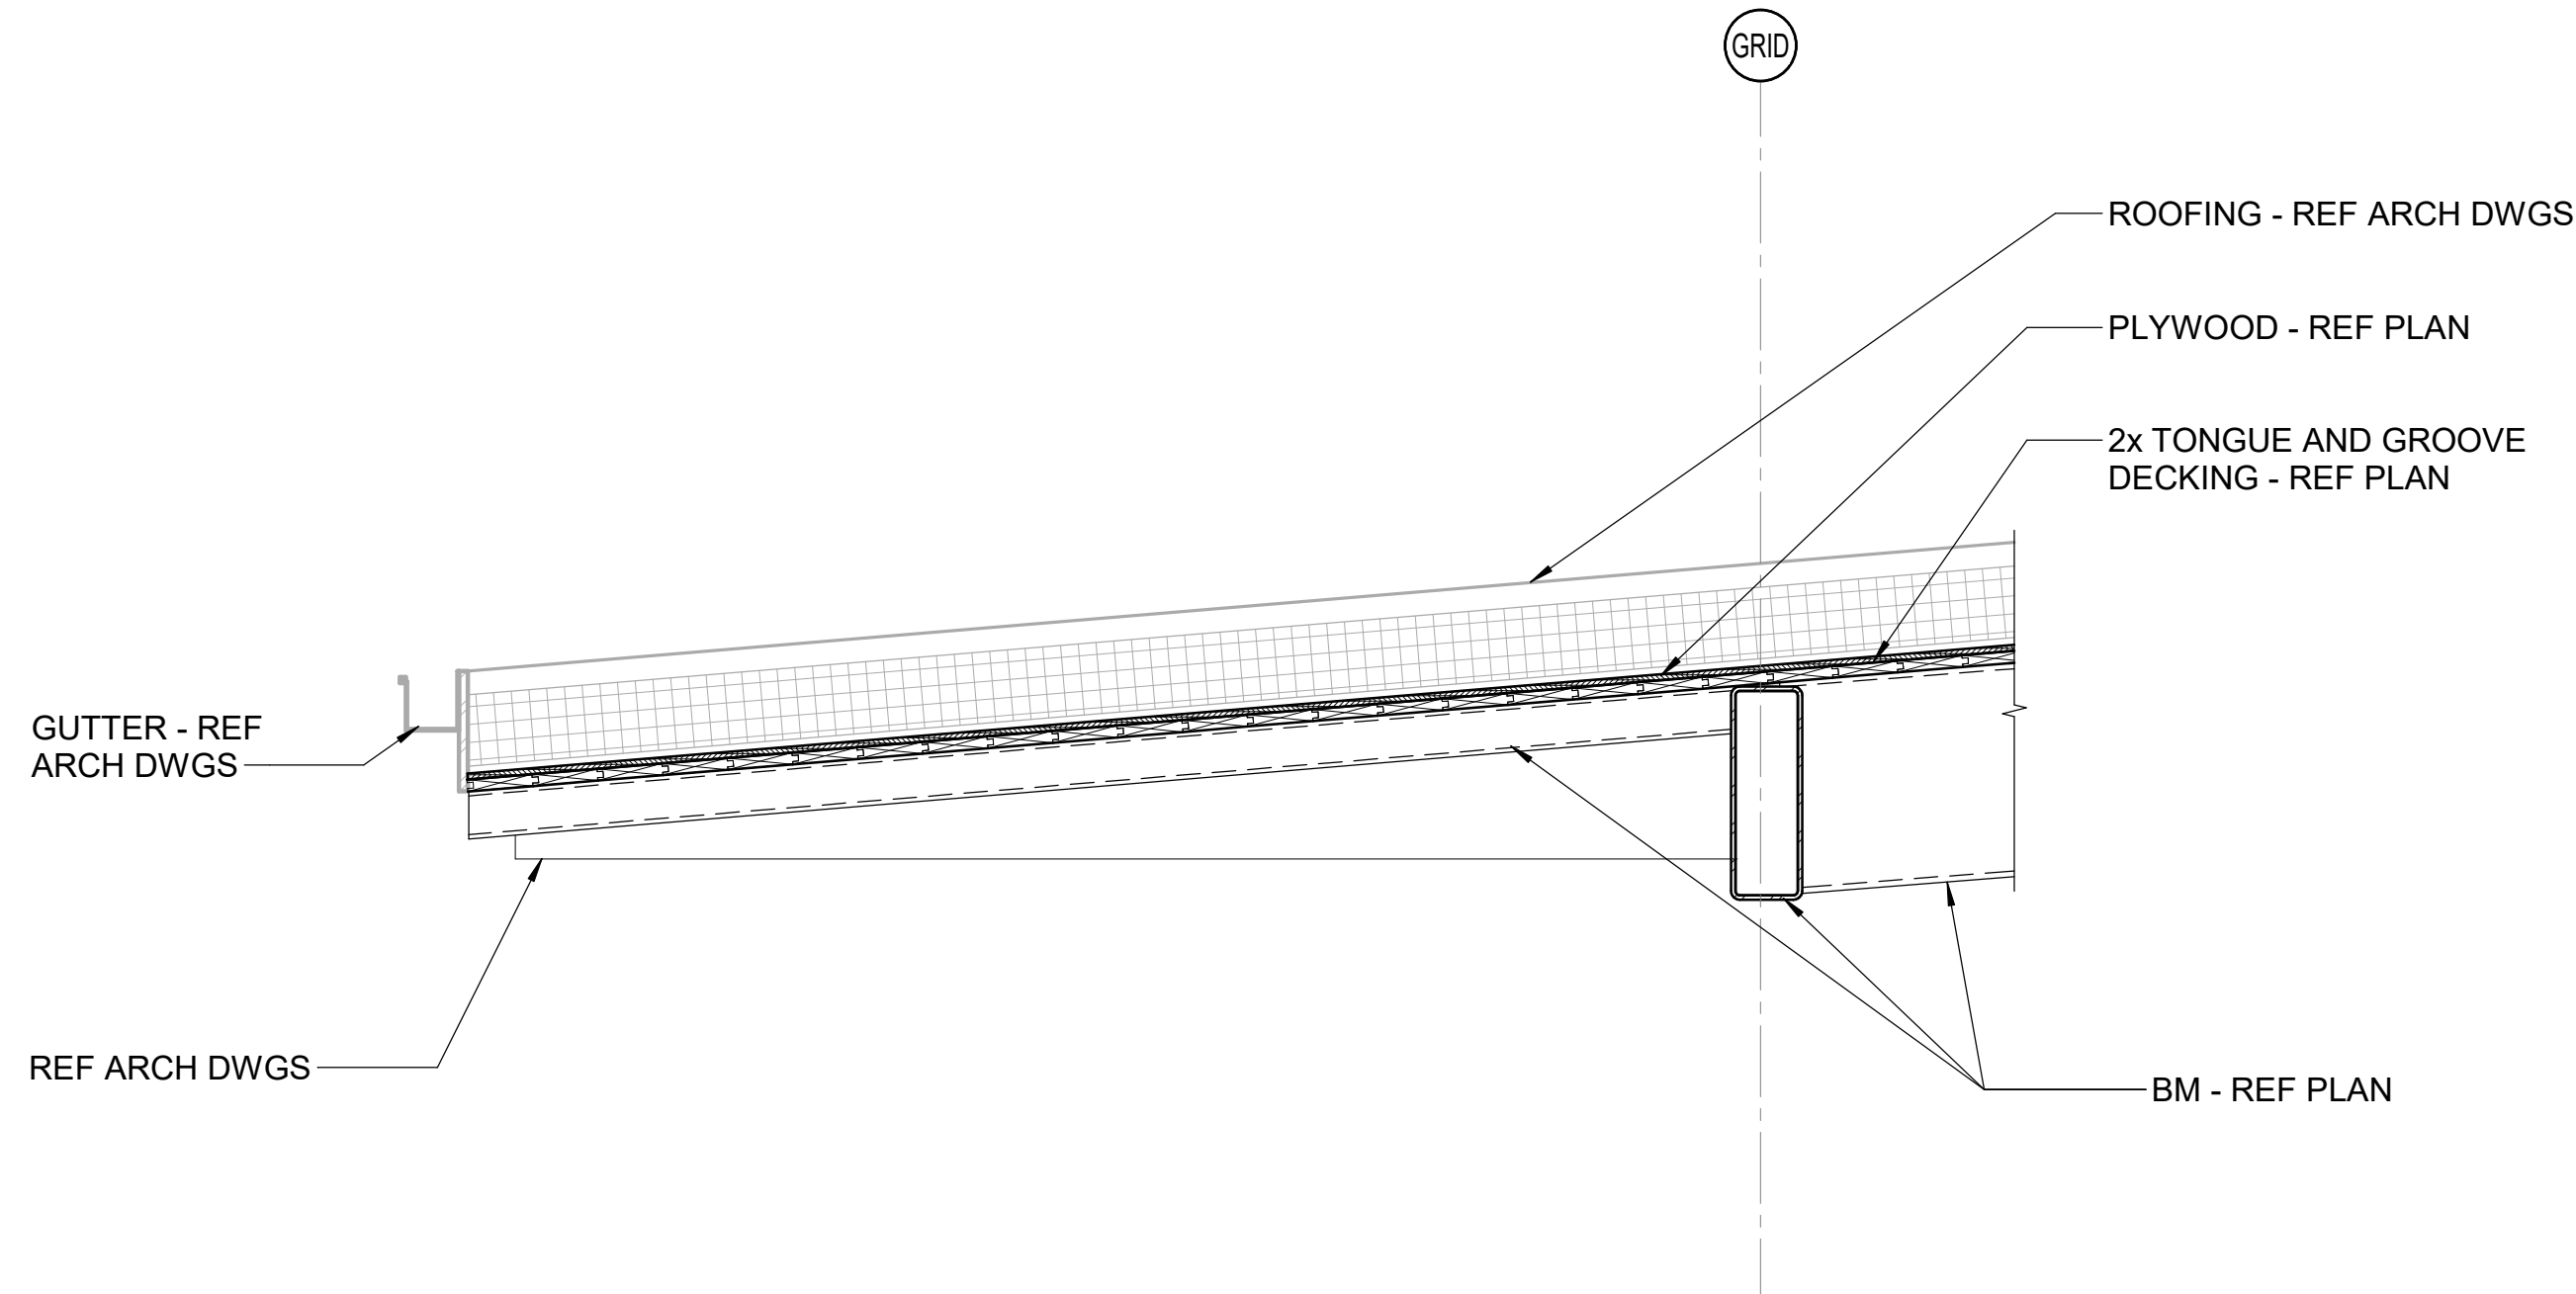


C2 SECTION
3/4" = 1'-0"

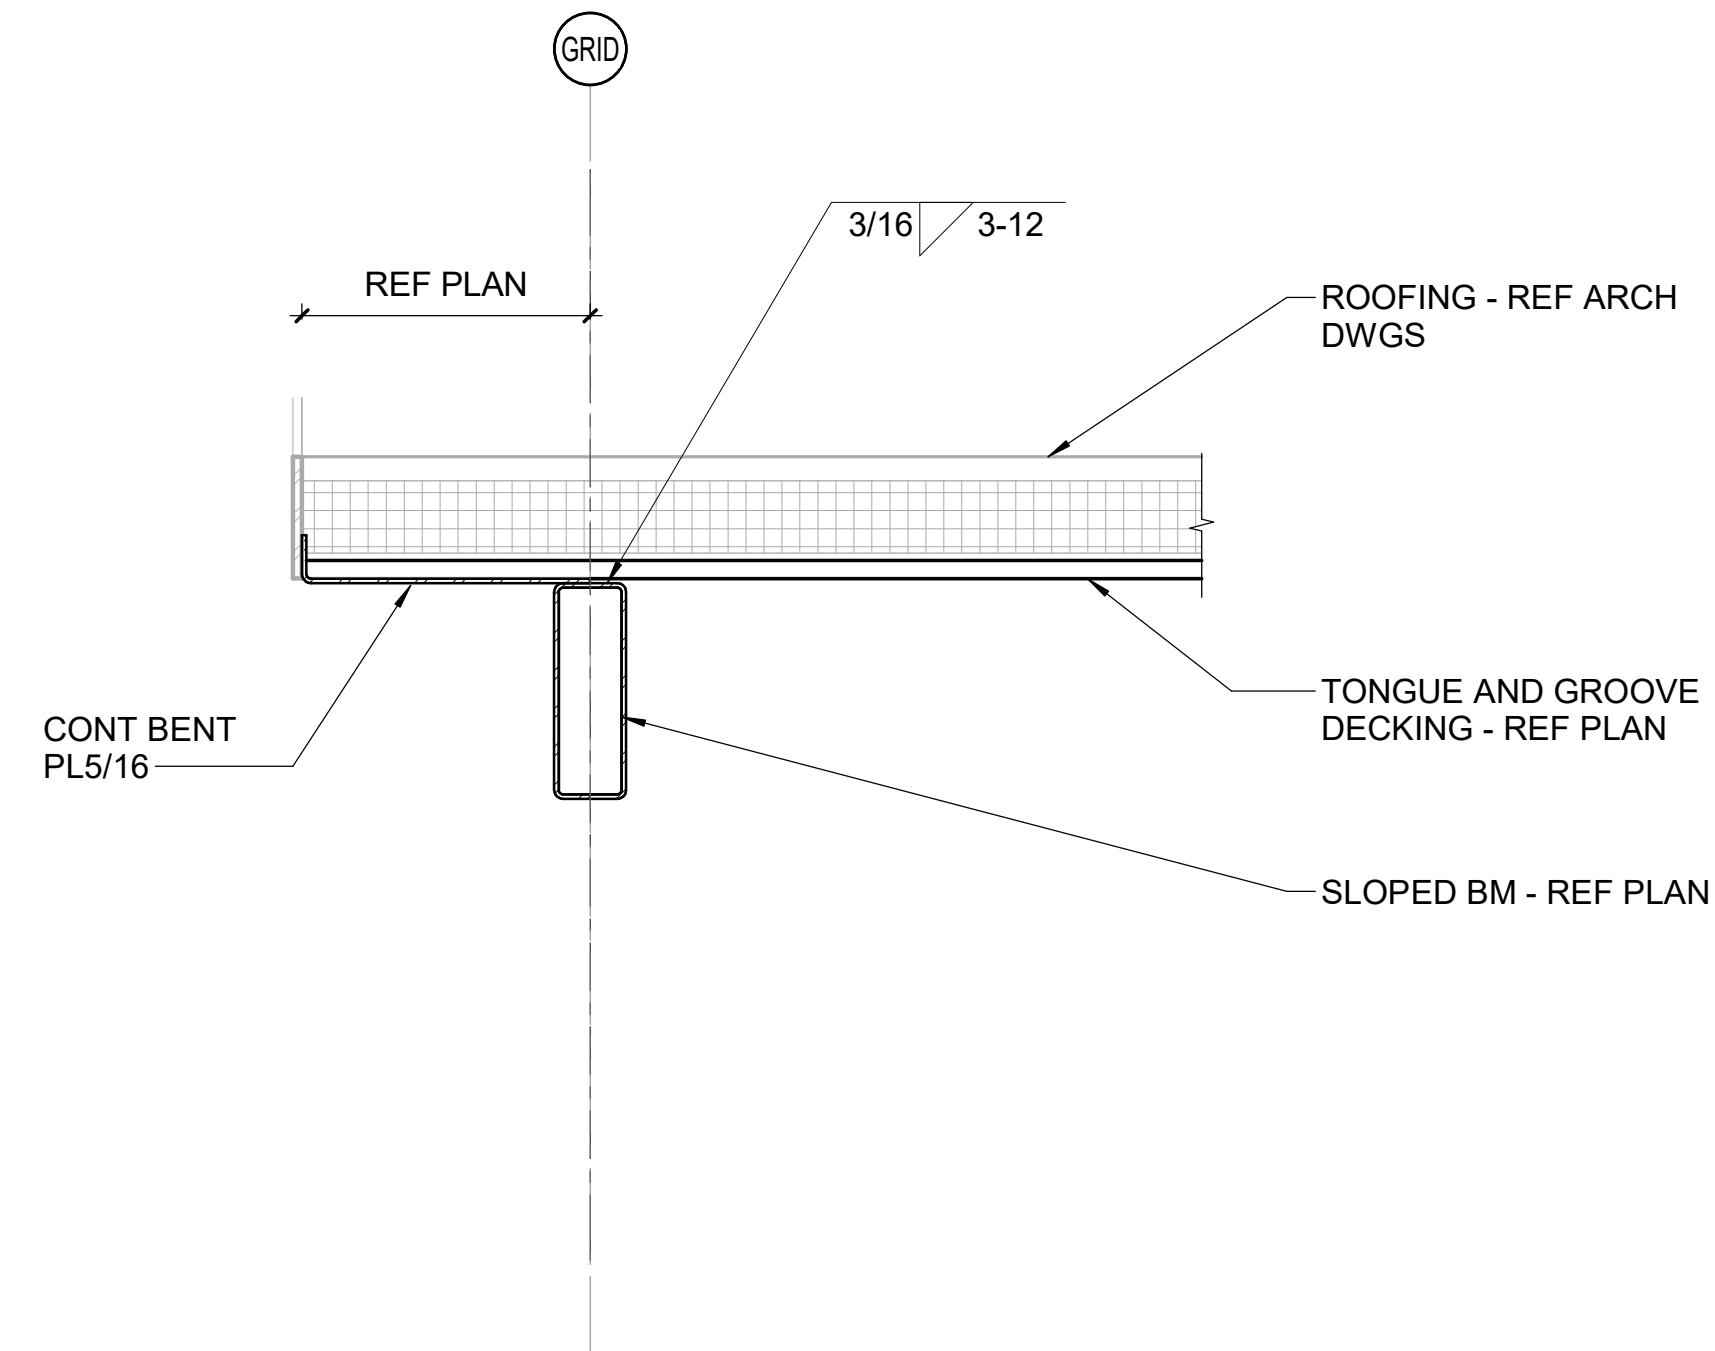


A1 SECTION
3/4" = 1'-0"

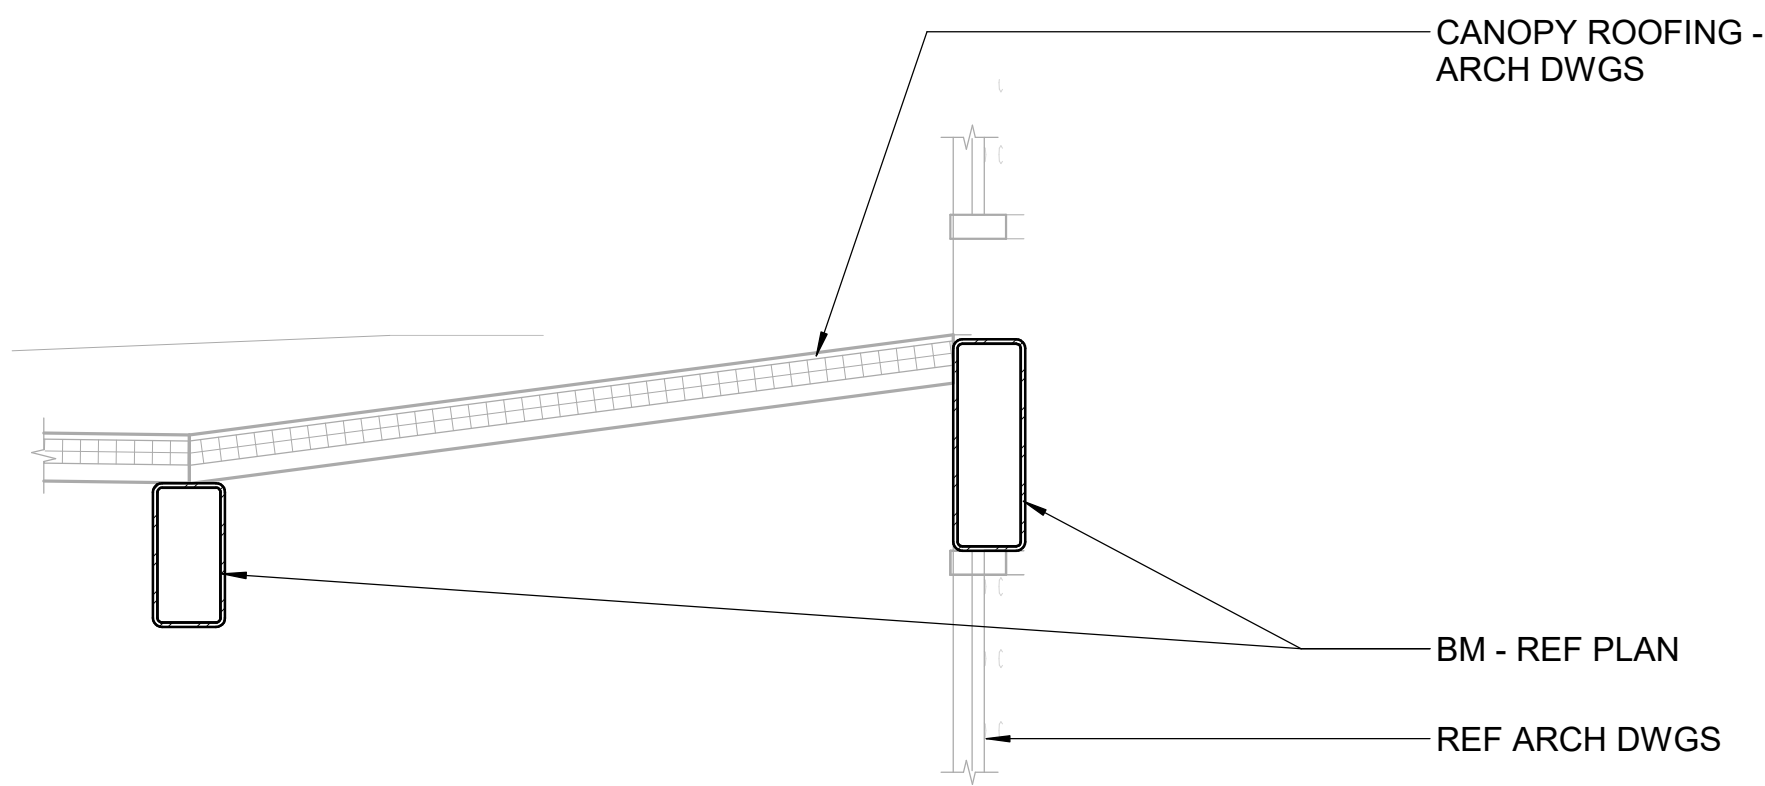


B1 SECTION
3/4" = 1'-0"

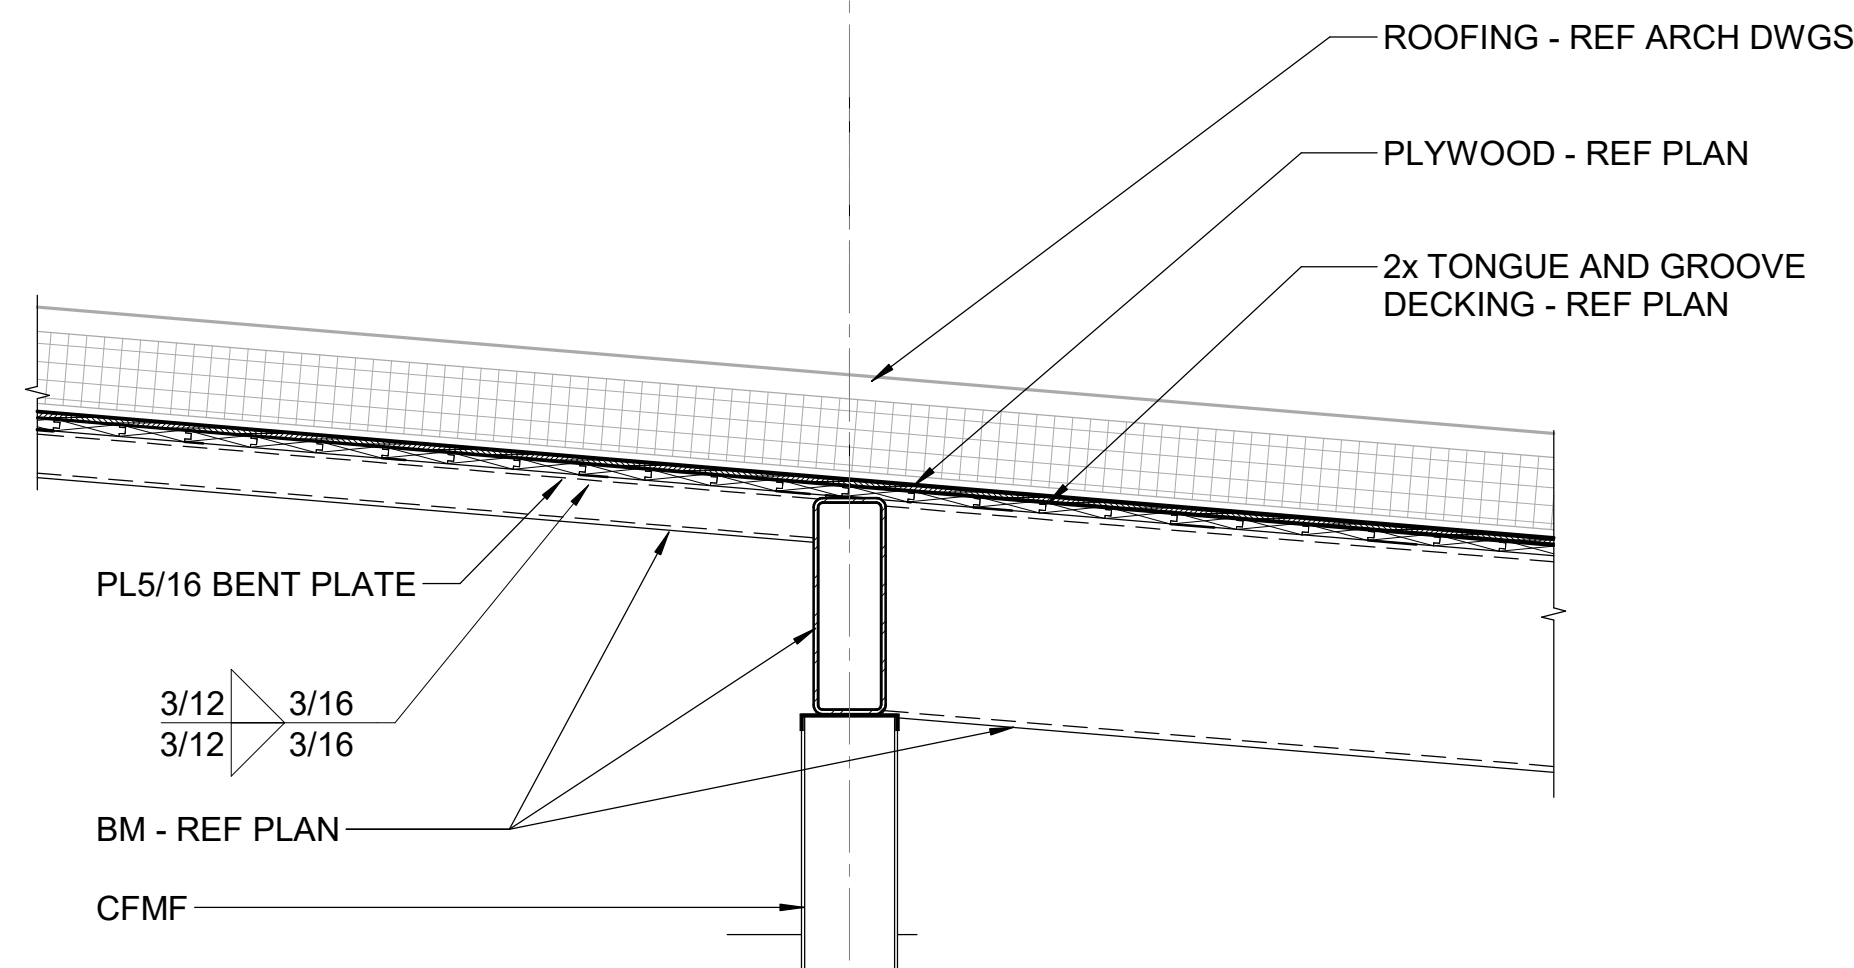



A2 SECTION
3/4" = 1'-0"

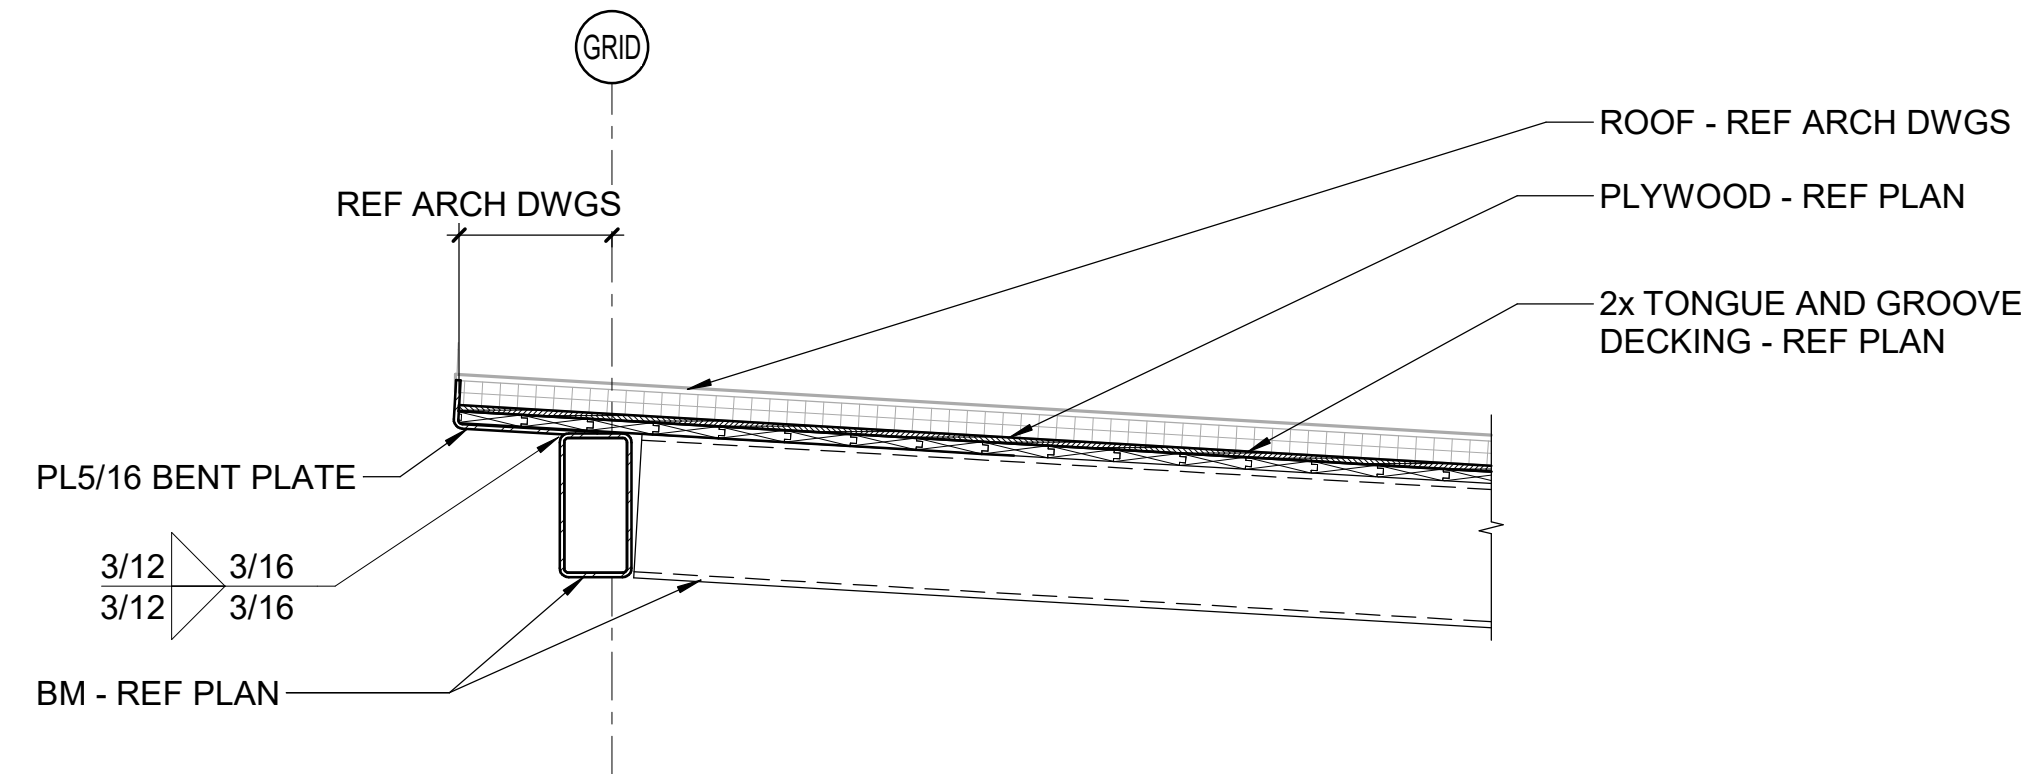

B2 SECTION
3/4" = 1'-0"

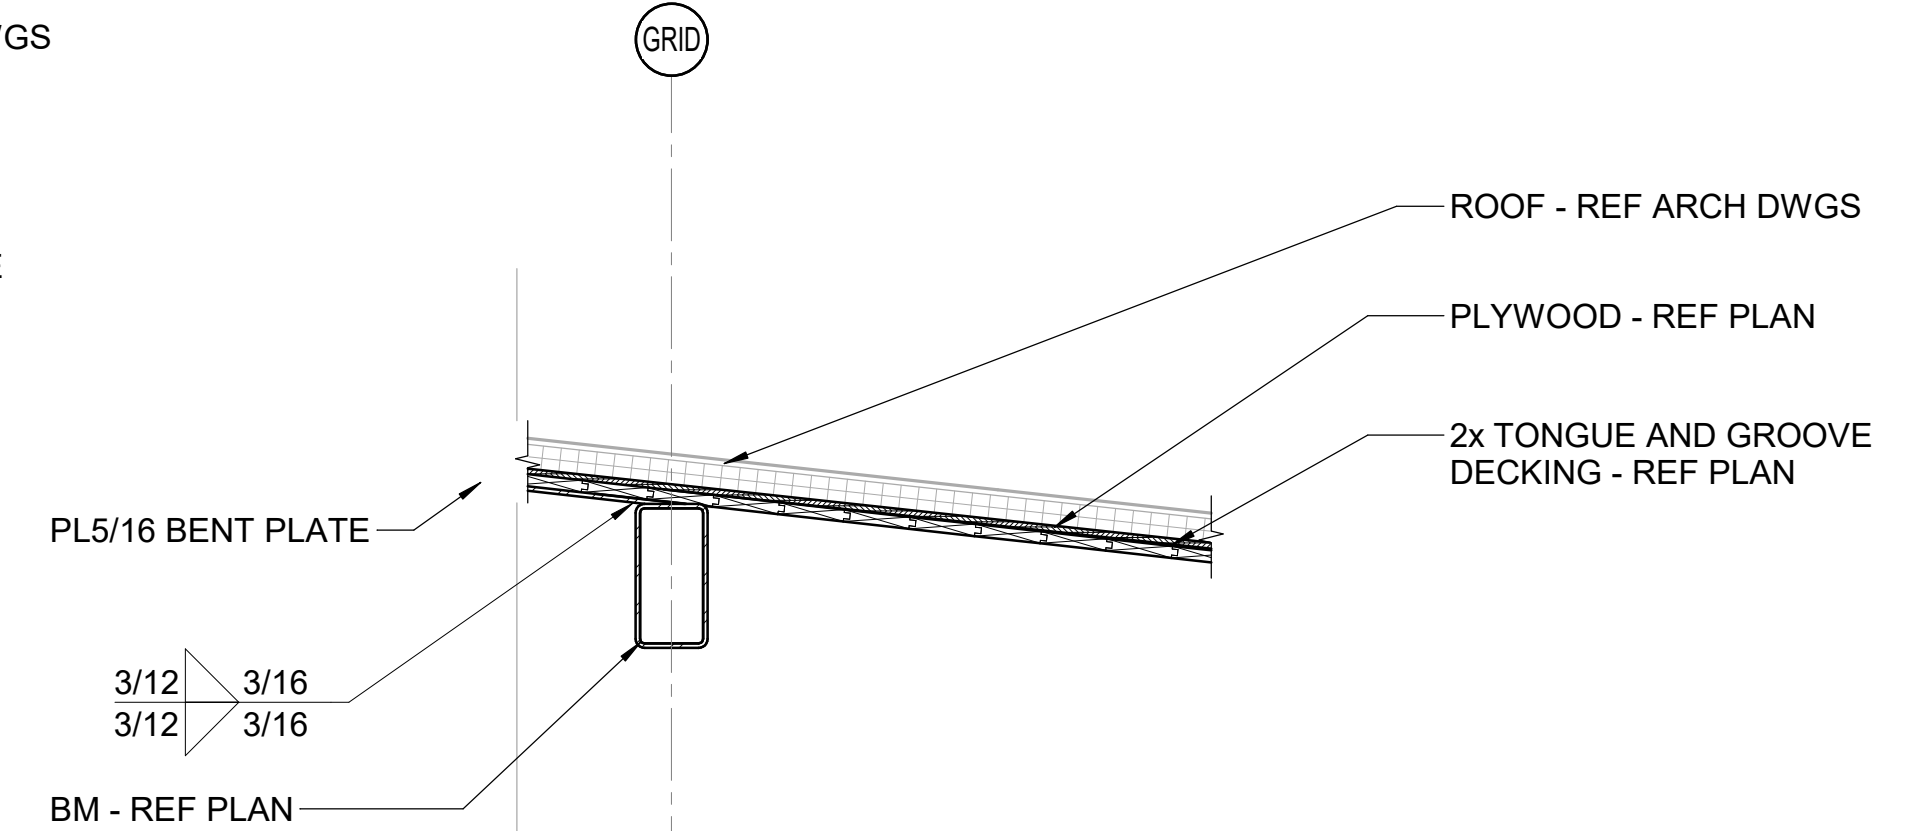

A3 SECTION
3/4" = 1'-0"

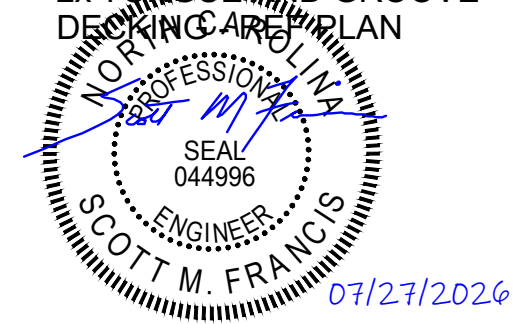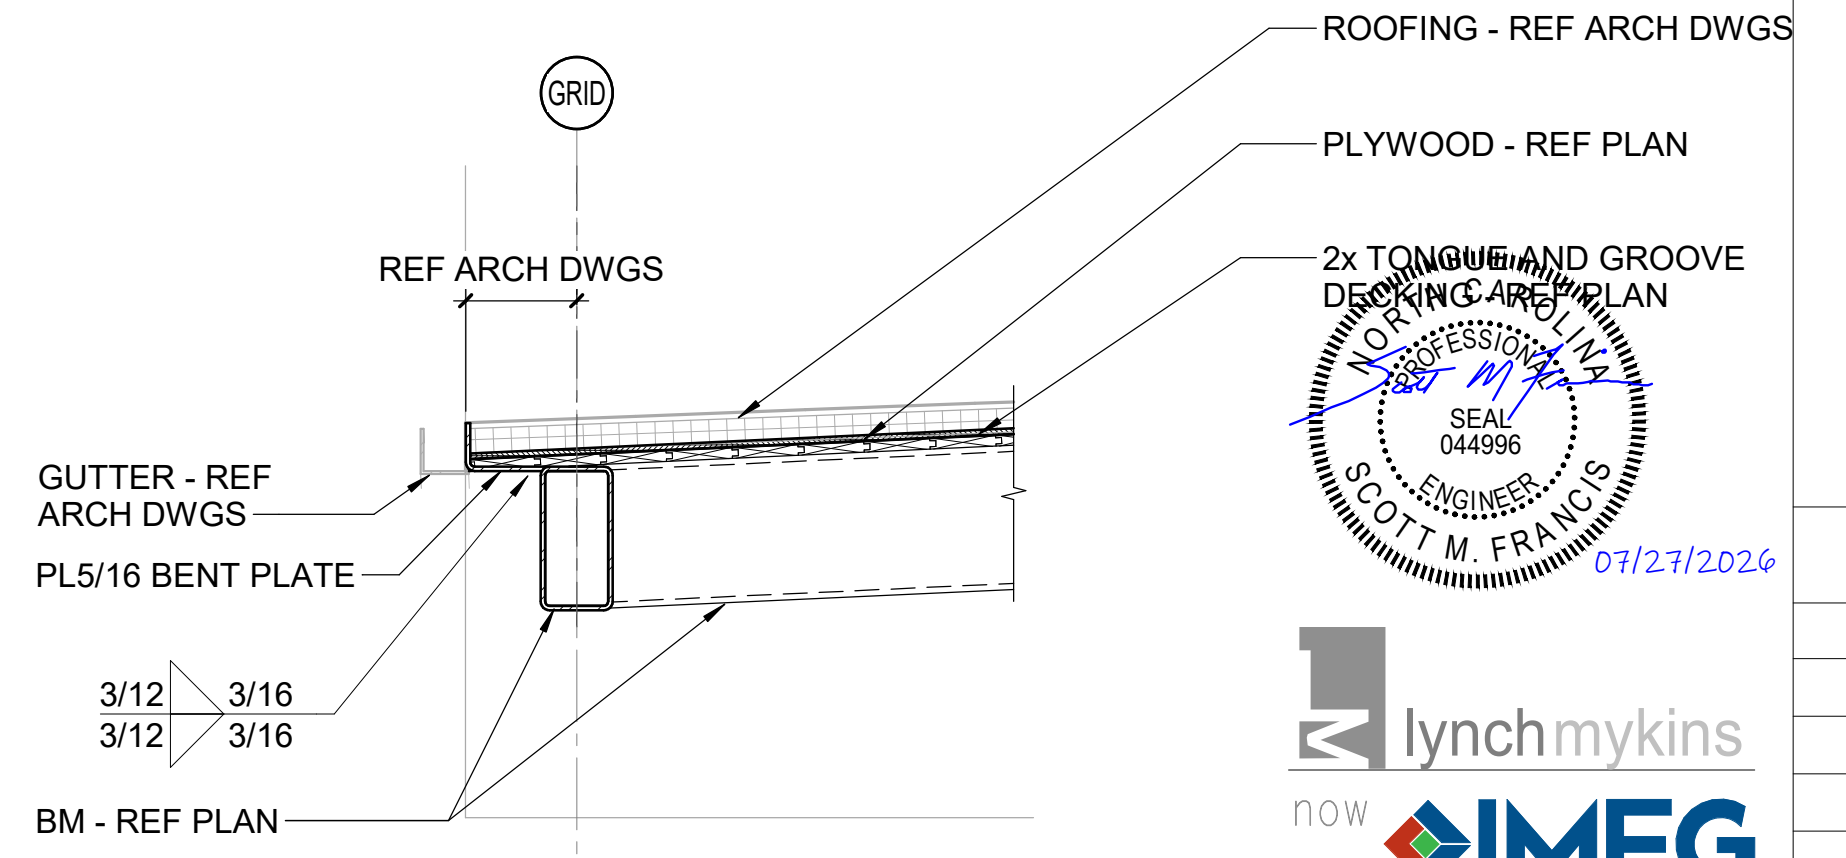

301 N WEST STREET, SUITE 105
RALEIGH, NC 27603
919.782.1833 www.imegcorp.com

IMEG RESERVES PROPRIETARY RIGHTS, INCLUDING COPYRIGHTS, TO THIS DRAWING AND THE DATA SHOWN THEREON. SAID DRAWING AND/OR DATA ARE THE EXCLUSIVE PROPERTY OF IMEG AND SHALL NOT BE USED OR REPRODUCED FOR ANY OTHER PROJECT WITHOUT THE EXPRESS WRITTEN APPROVAL AND PARTICIPATION OF IMEG. ©2025 IMEG CONSULTANTS CORP. North Carolina Design Registration #F-1507

SECTIONS

LAKE MYRA COUNTY PARK
Wake County, NC


REVISIONS

Date 07/27/2026



PC-S303

Susan Hatchell
Landscape Architecture, PLLC
711 W. North Street, Raleigh, NC 27603
p: 919-838-9600 f: 919-838-9700

lynchmykins
now
IMEG
301 N WEST STREET, SUITE 105
RALEIGH, NC 27603
919.782.1833 www.imegcorp.com

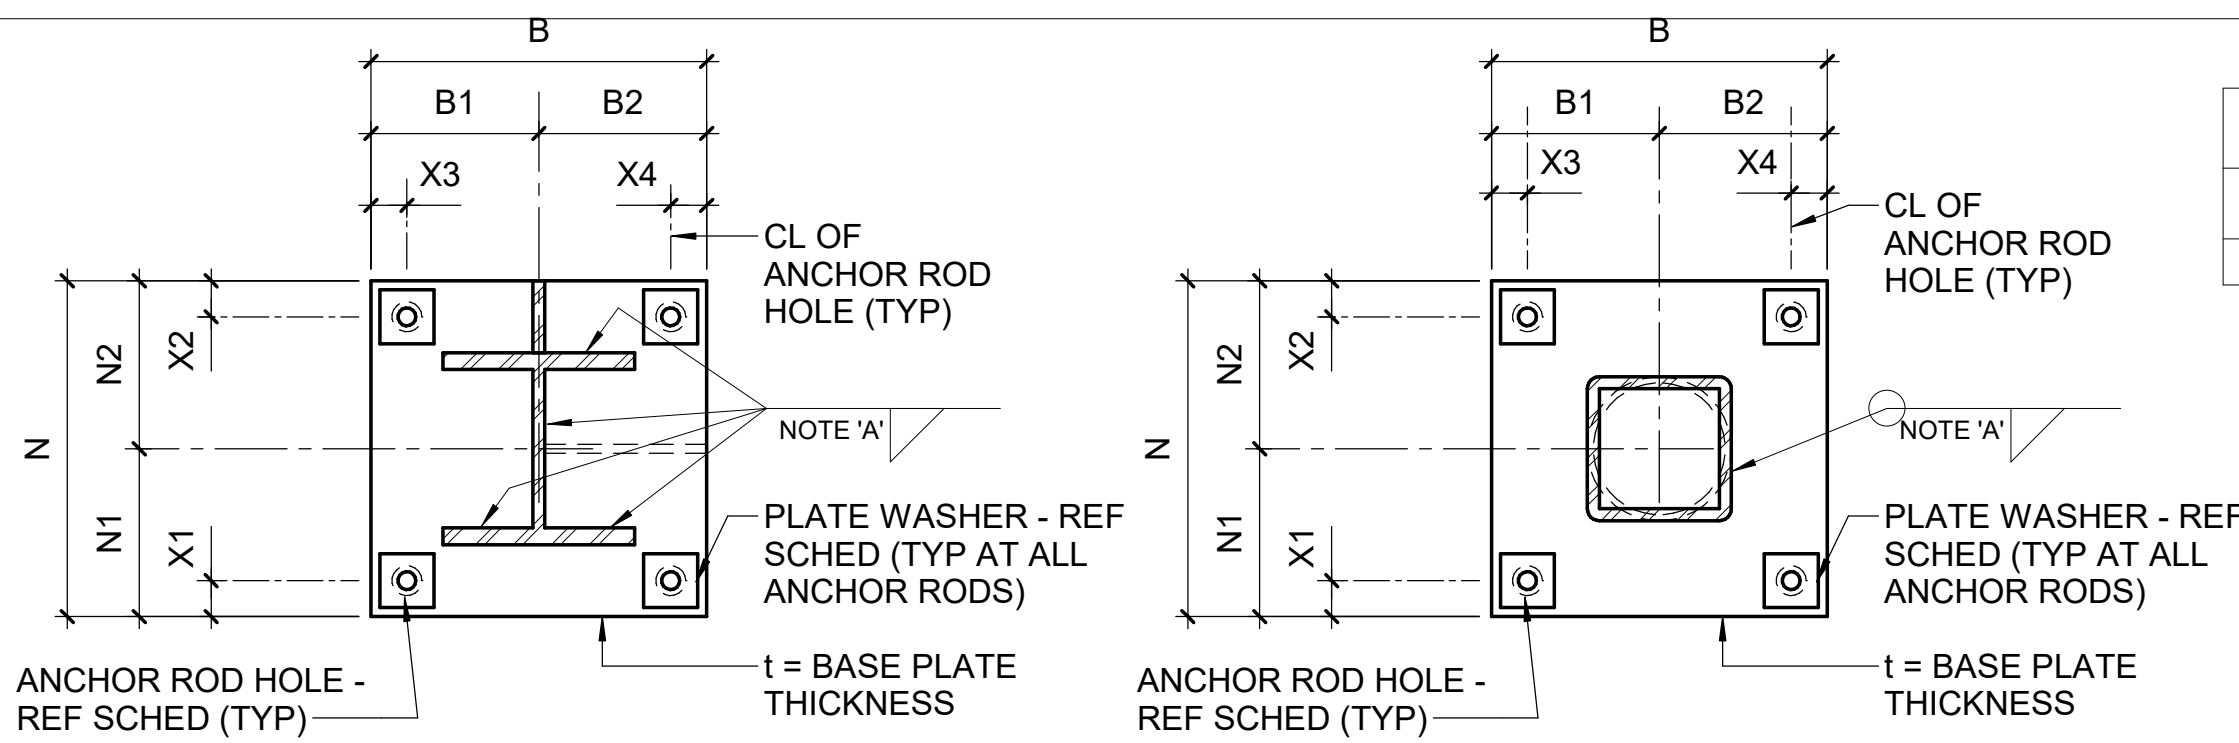

COLUMN BASE PLATE SCHEDULE - GRAVITY COLUMNS															
MARK	BASE PLATE DIMENSIONS										ANCHOR RODS			REMARKS	
	B	N	t	B1	B2	N1	N2	X1	X2	X3	X4	DIAMETER	QUANTITY		EMBED
BPG-1	16"	16"	3/4"	8"	8"	8"	8"	1 1/2"	1 1/2"	1 1/2"	1 1/2"	3/4"	4	9"	



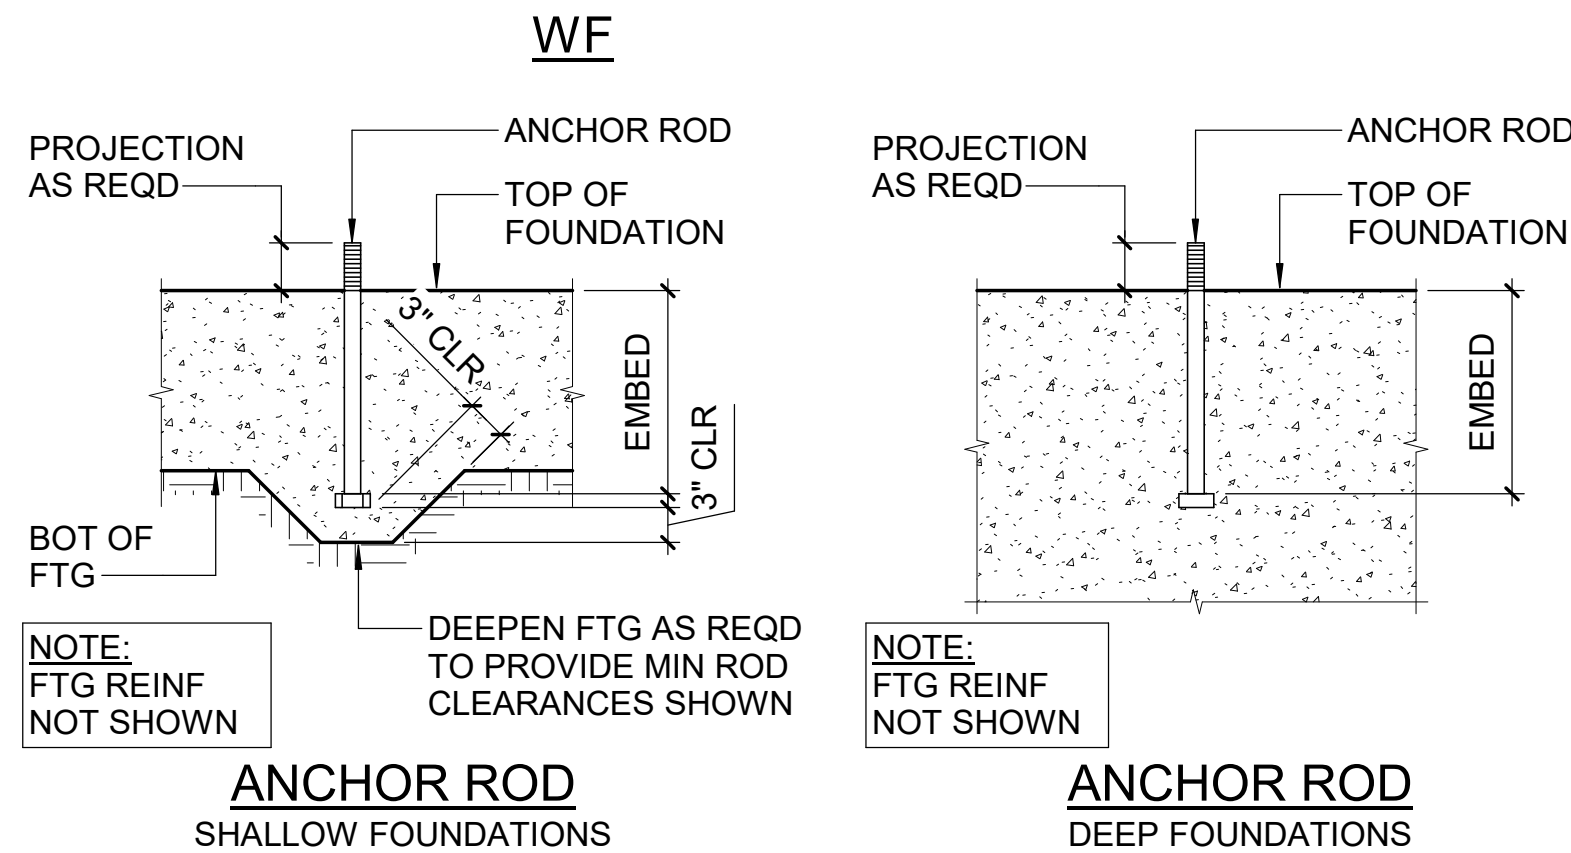
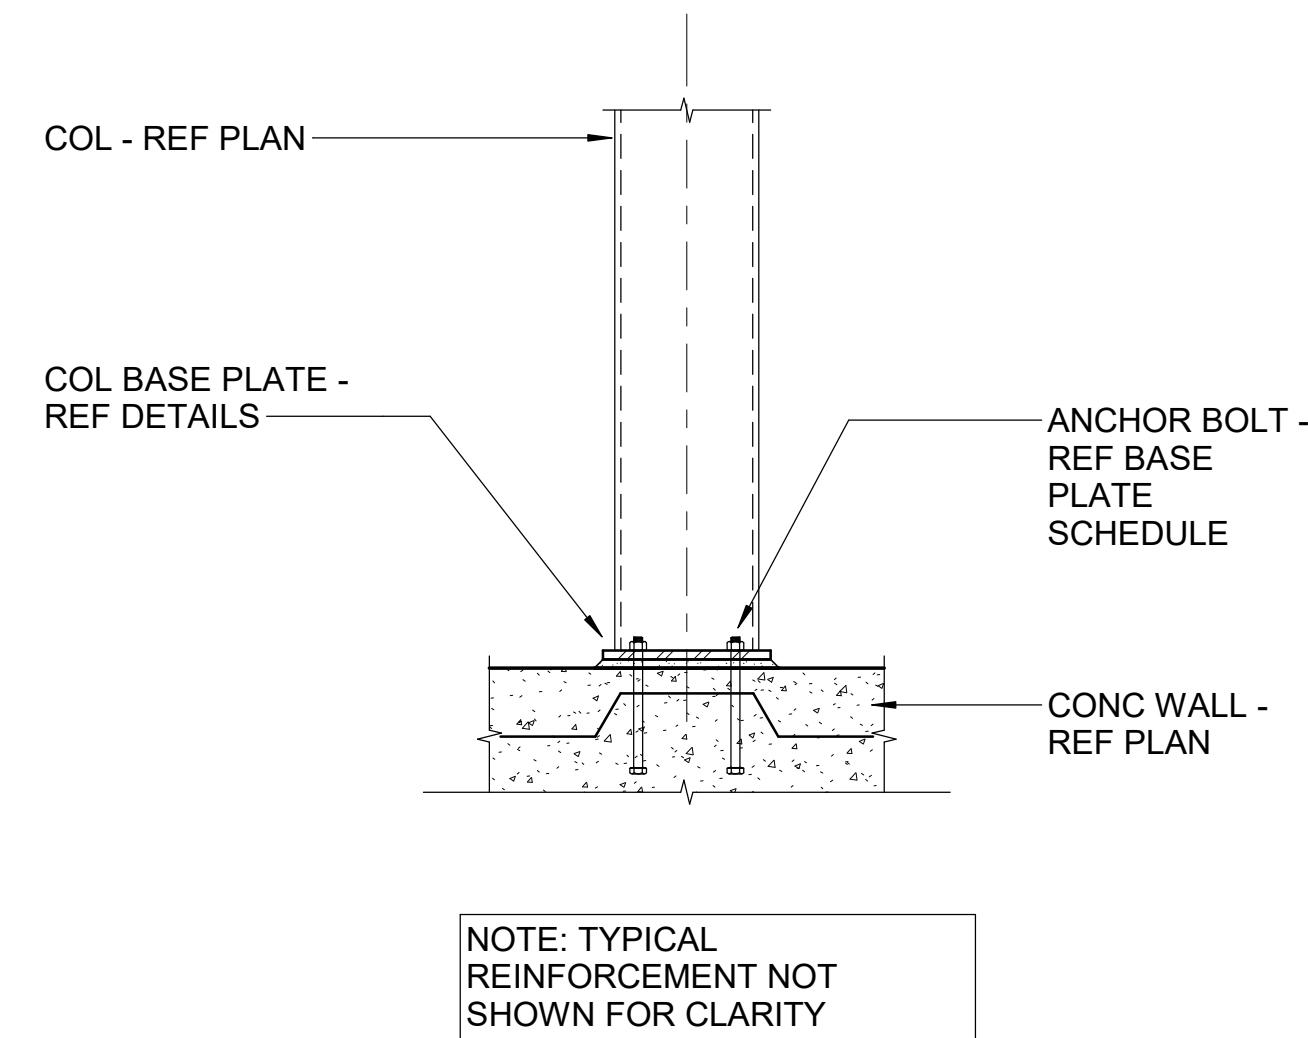


ANCHOR ROD	OVERSIZED HOLE WITH PLATE WASHER				STANDARD HOLE	
	BASE PLATE HOLE	WASHER SIZE	WASHER HOLE	WASHER THICKNESS	BASE PLATE HOLE	WASHER
3/4"Ø	1 5/16"Ø	2" SQ	13/16"Ø	1/4"	1 1/16"Ø	ASTM F844
7/8"Ø	1 9/16"Ø	2 1/2" SQ	15/16"Ø	5/16"	1 3/16"Ø	ASTM F844
1"Ø	1 13/16"Ø	3" SQ	1 1/16"Ø	3/8"	1 1/2"Ø	ASTM F844

NOTE:
A. PROVIDE MINIMUM SIZE WELD PER AISC TABLE J2.4.
B. GENERAL CONTRACTOR'S OPTION TO USE STANDARD OR OVERSIZED HOLES IN GRAVITY COLUMN BASE PLATES. NO WELDING REQUIRED AT PLATE WASHERS USED WITH OVERSIZED HOLES.

C1 GRAVITY COLUMN BASE PLATE AND ANCHOR ROD DETAILS

C2 TYPICAL COLUMN AT CONC WALL

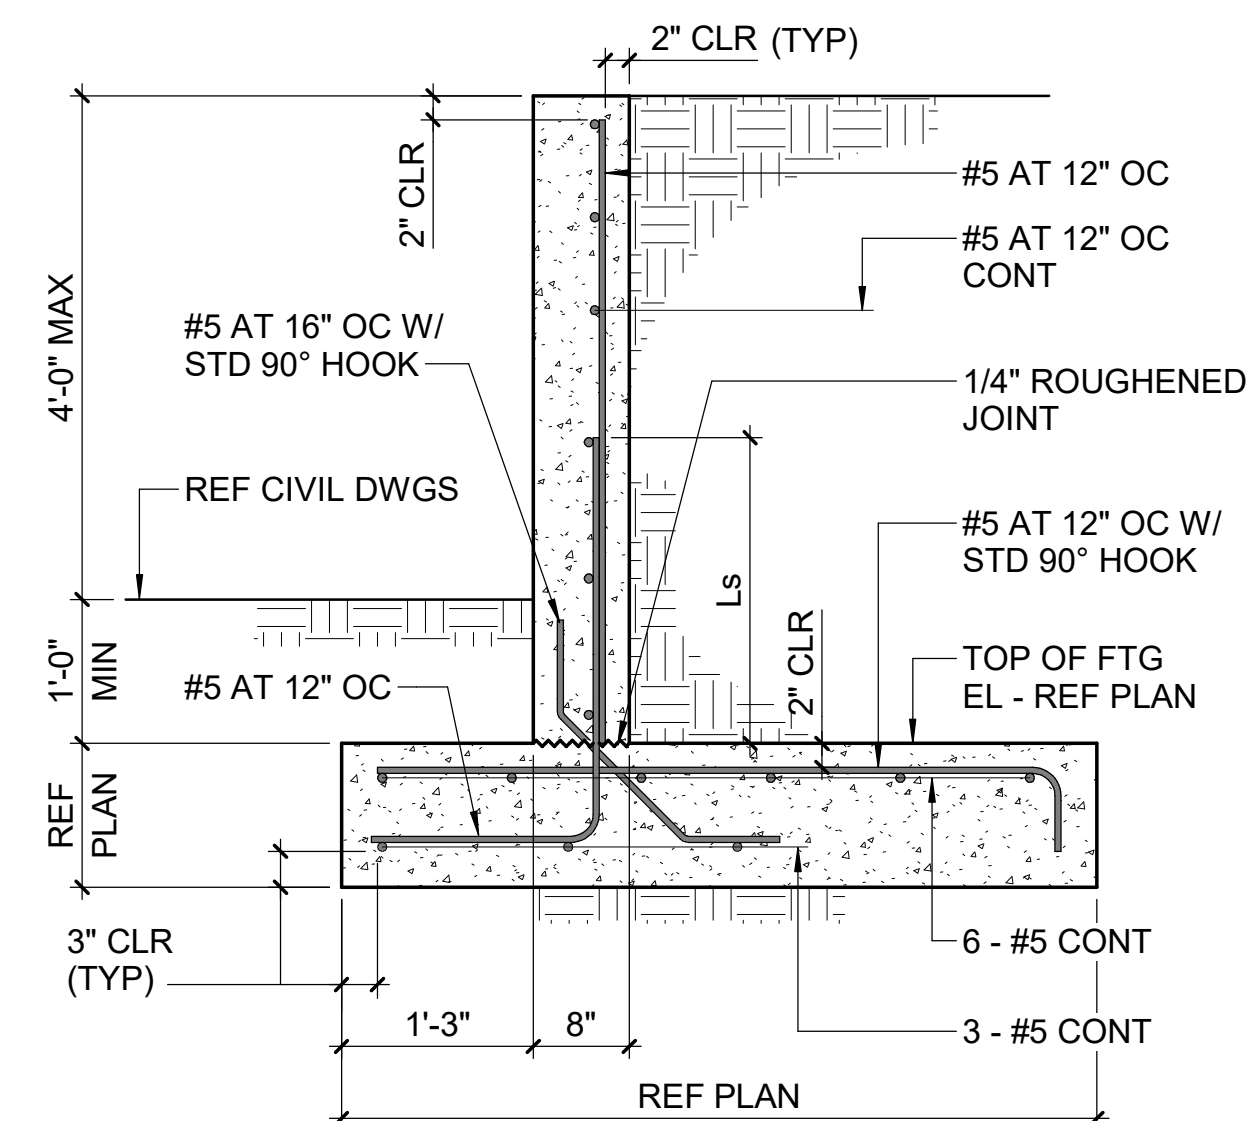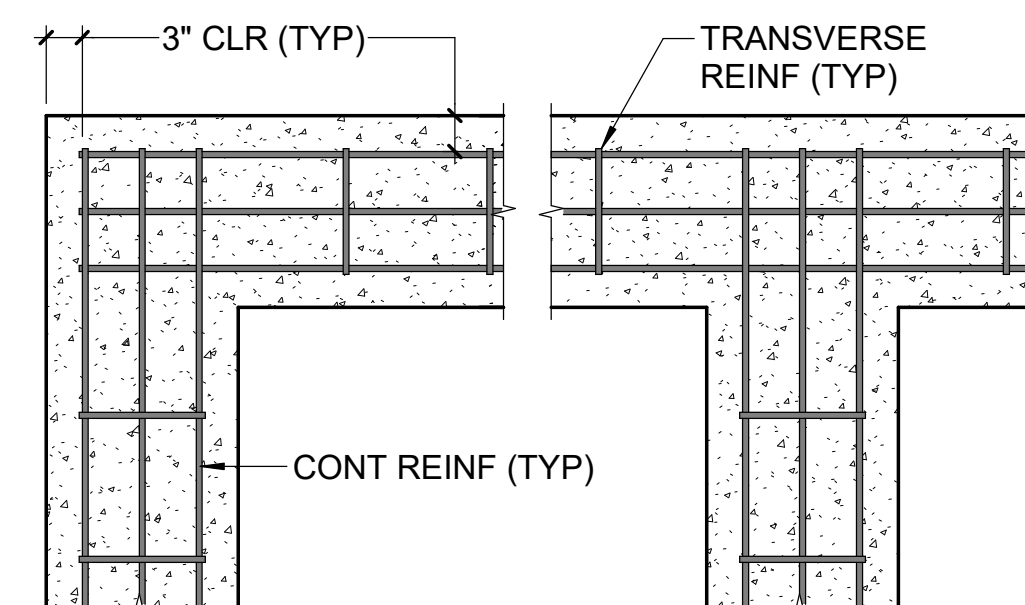
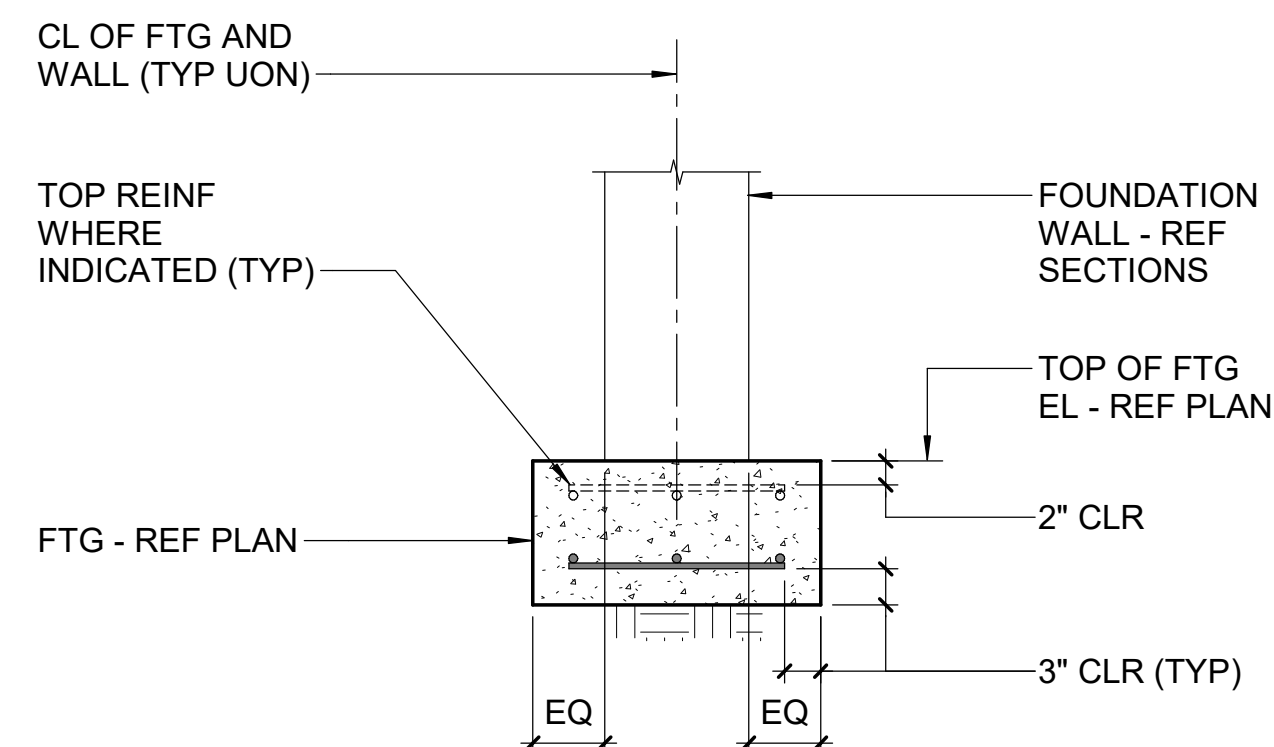
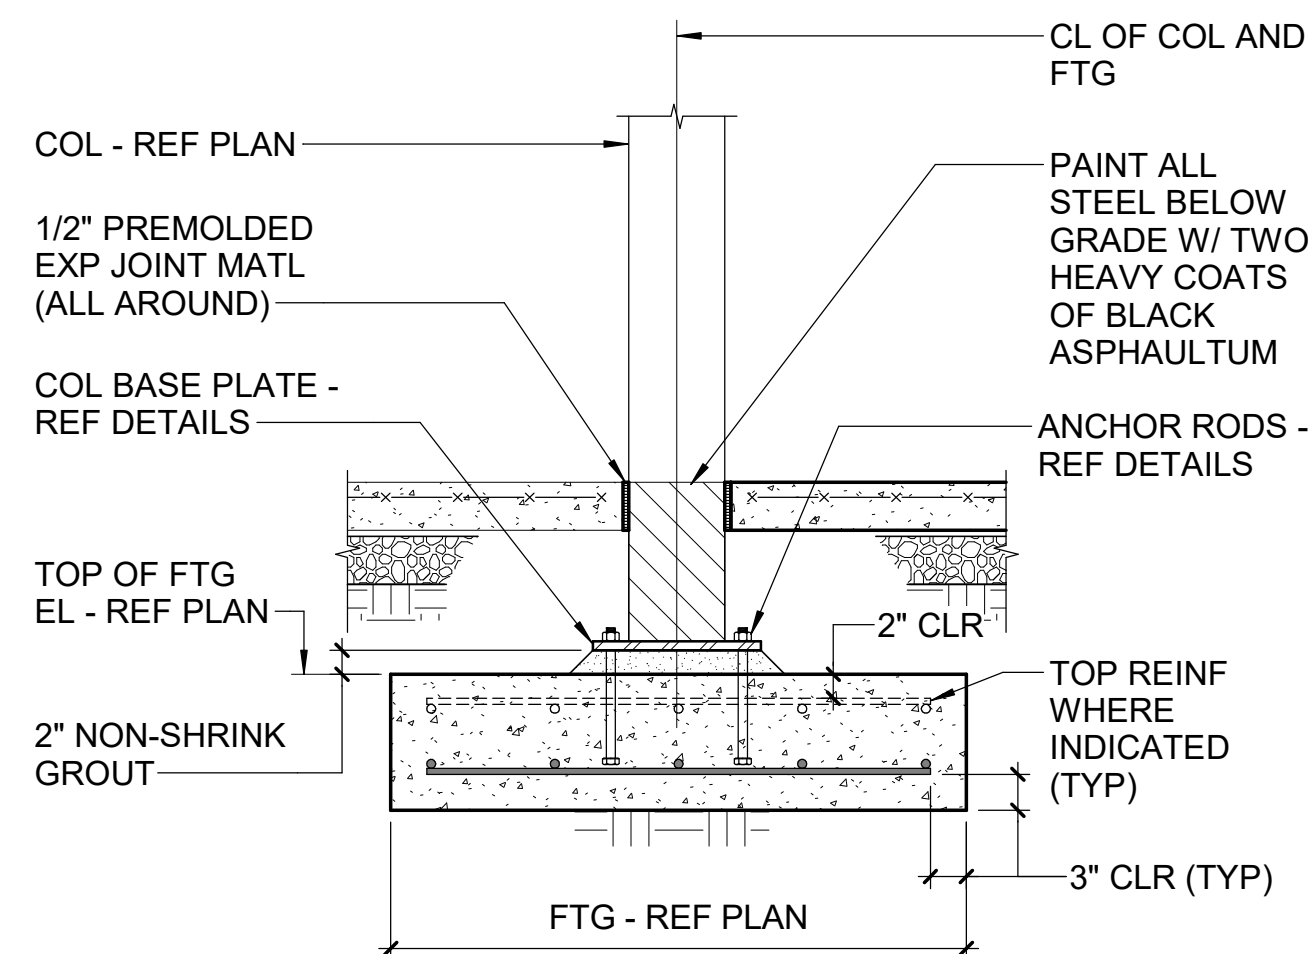


B1 TYPICAL COLUMN & FOOTING DETAIL

B2 TYPICAL WALL FOOTING DETAIL

B3 TYPICAL WALL FOOTING CORNER & INTERSECTION DETAILS

B4 TYPICAL RETAINING WALL FOOTING DETAIL

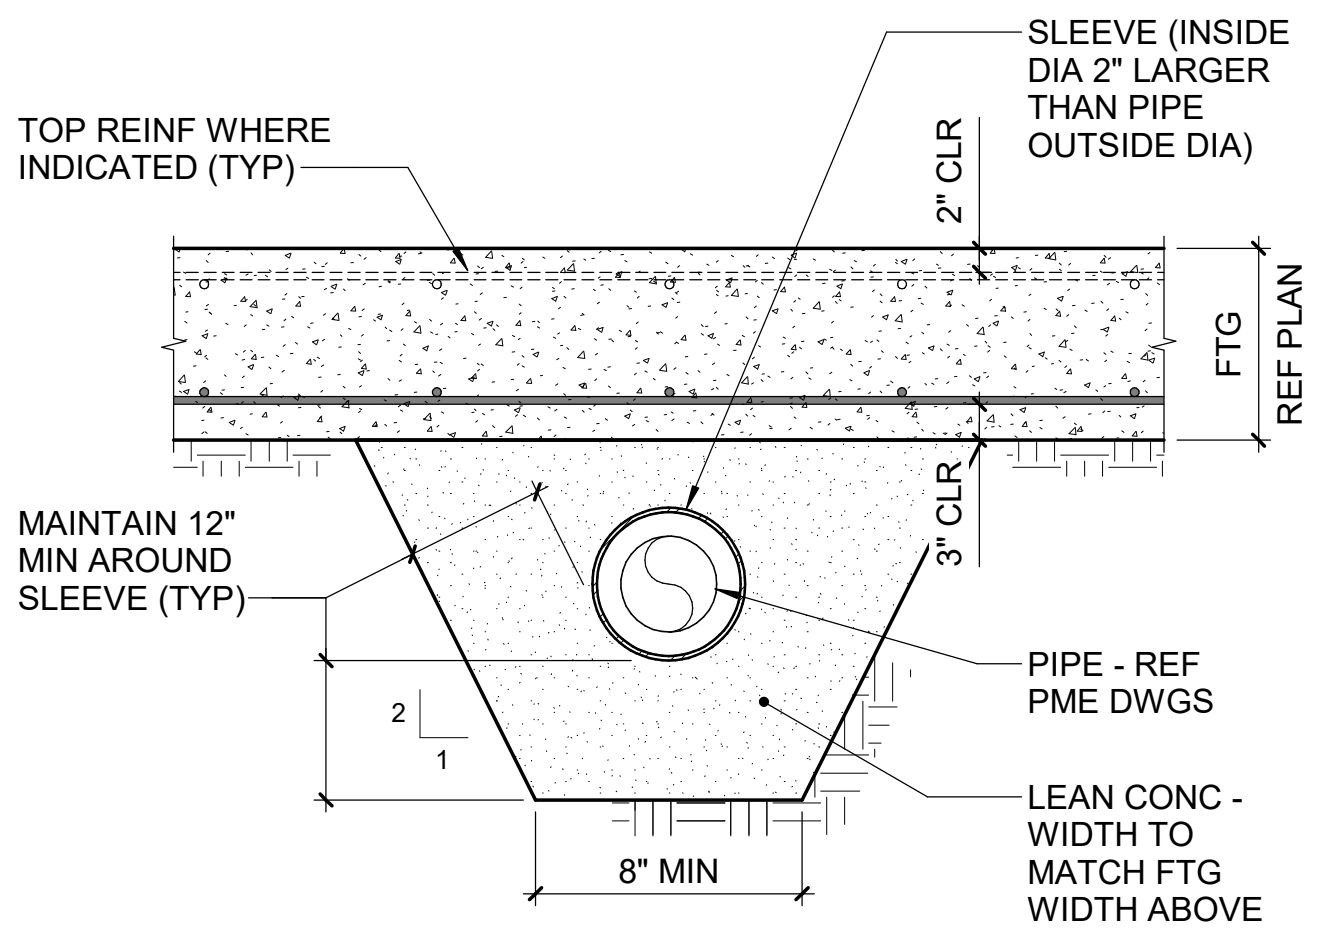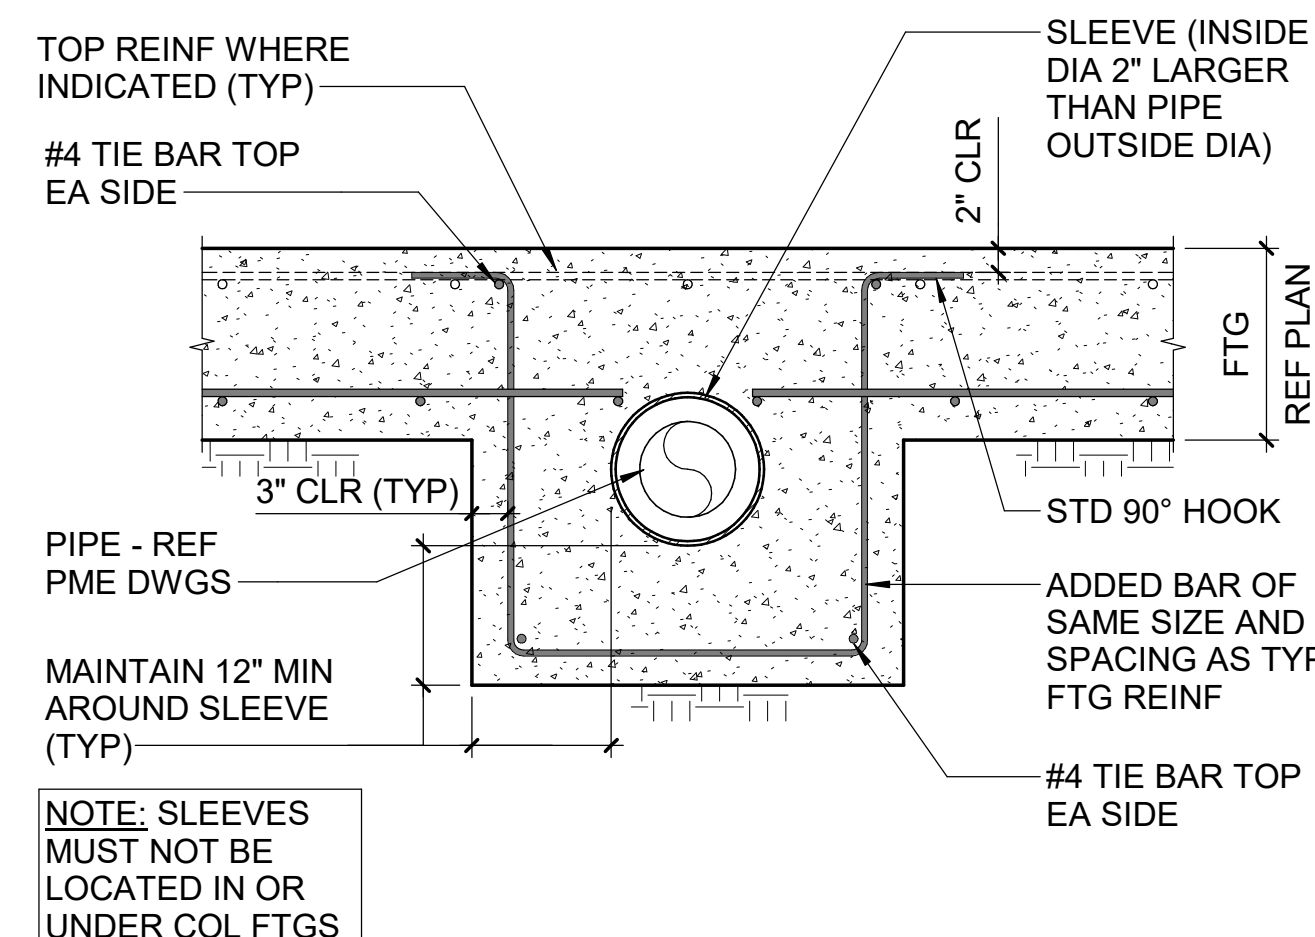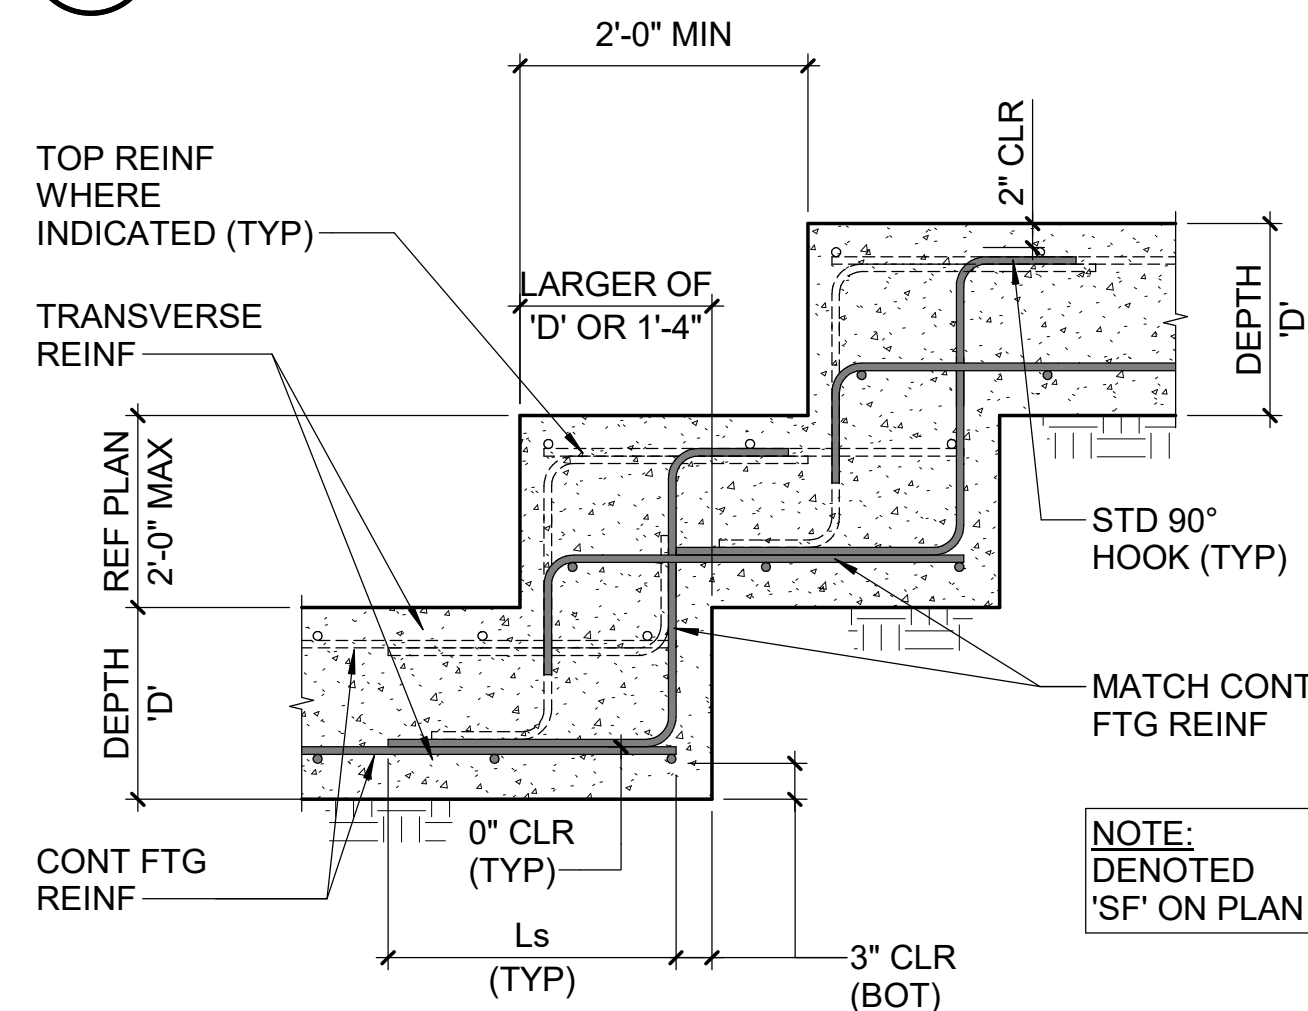


THROUGH FOOTING

BELOW FOOTING

A1 TYPICAL STEPPED WALL FOOTING DETAIL

A2 TYPICAL PIPE SLEEVE AT WALL FOOTING DETAILS

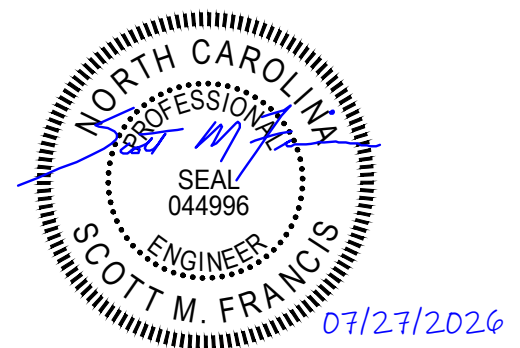

lynchmykins
now
IMEG
301 N WEST STREET, SUITE 105
RALEIGH, NC 27603
919.782.1833 www.imegcorp.com
IMEG RESERVES PROPRIETARY RIGHTS. INCLUDING COPYRIGHTS. TO THIS DRAWING AND THE DATA SHOWN THEREON. SAID DRAWING AND/OR DATA ARE THE EXCLUSIVE PROPERTY OF IMEG AND SHALL NOT BE USED OR REPRODUCED FOR ANY OTHER PROJECT WITHOUT THE EXPRESS WRITTEN APPROVAL AND PARTICIPATION OF IMEG.
©2025 IMEG CONSULTANTS CORP
North Carolina Design Registration #F-1507

Susan Hatchell
Landscape Architecture, PLLC
711 W. North Street, Raleigh, NC 27603
p: 919-838-9600 f: 919-838-9700

lynchmykins
now
IMEG
301 N WEST STREET, SUITE 105
RALEIGH, NC 27603
919.782.1833 www.imegcorp.com




TYPICAL DETAILS

LAKE MYRA COUNTY PARK
Wake County, NC

REVISIONS





Date 07/27/2026

PC-S501

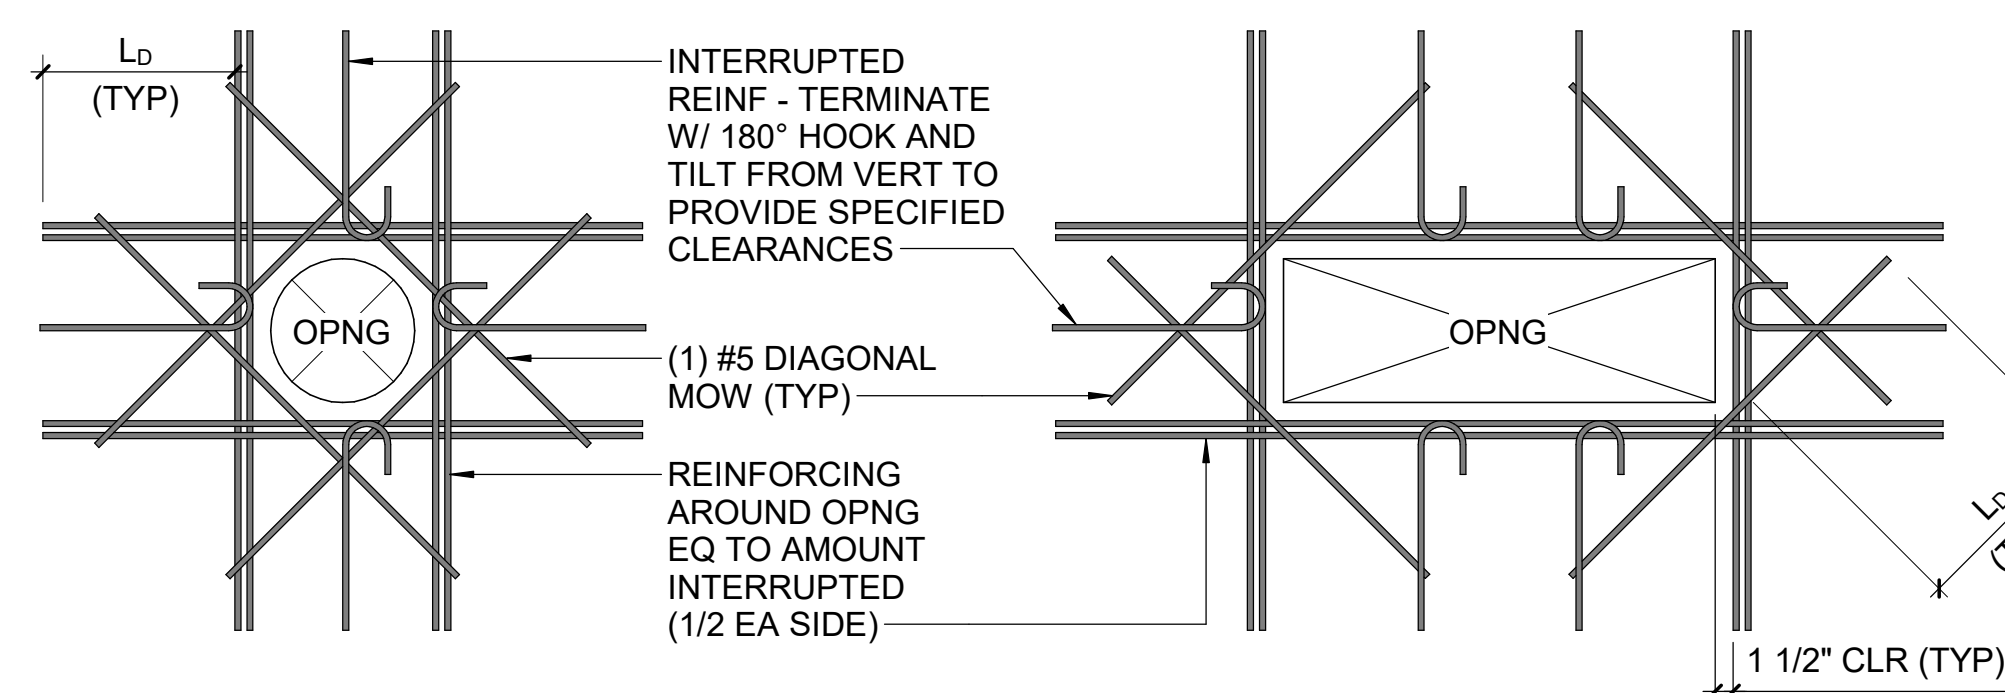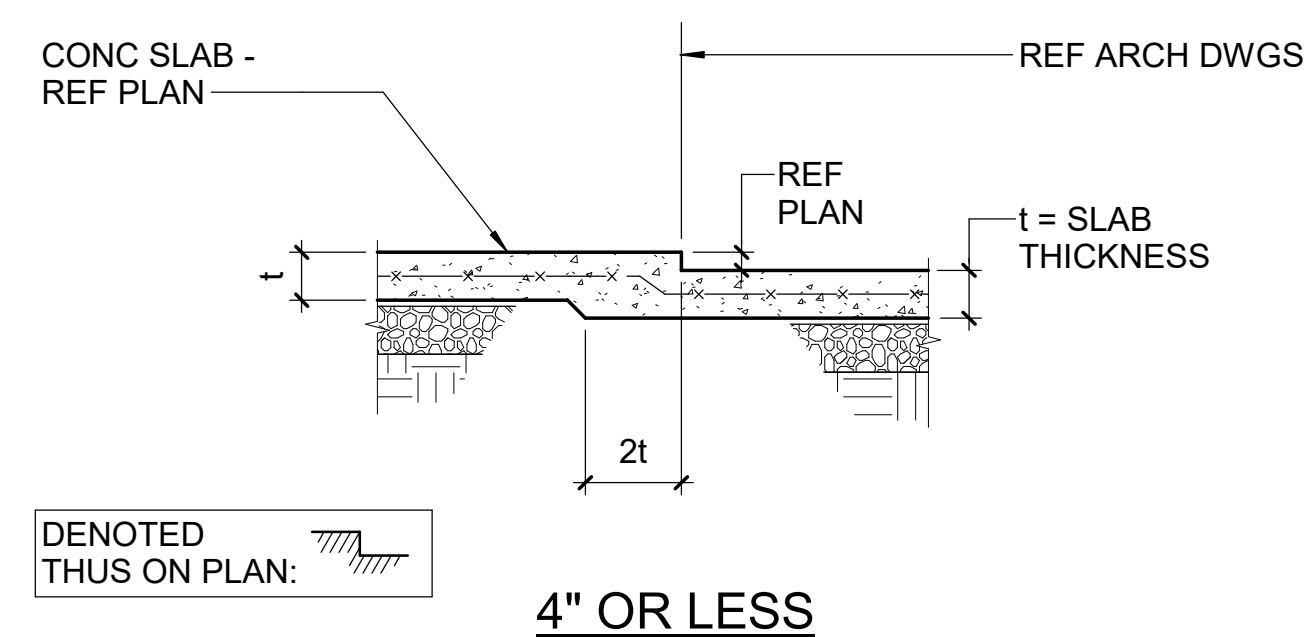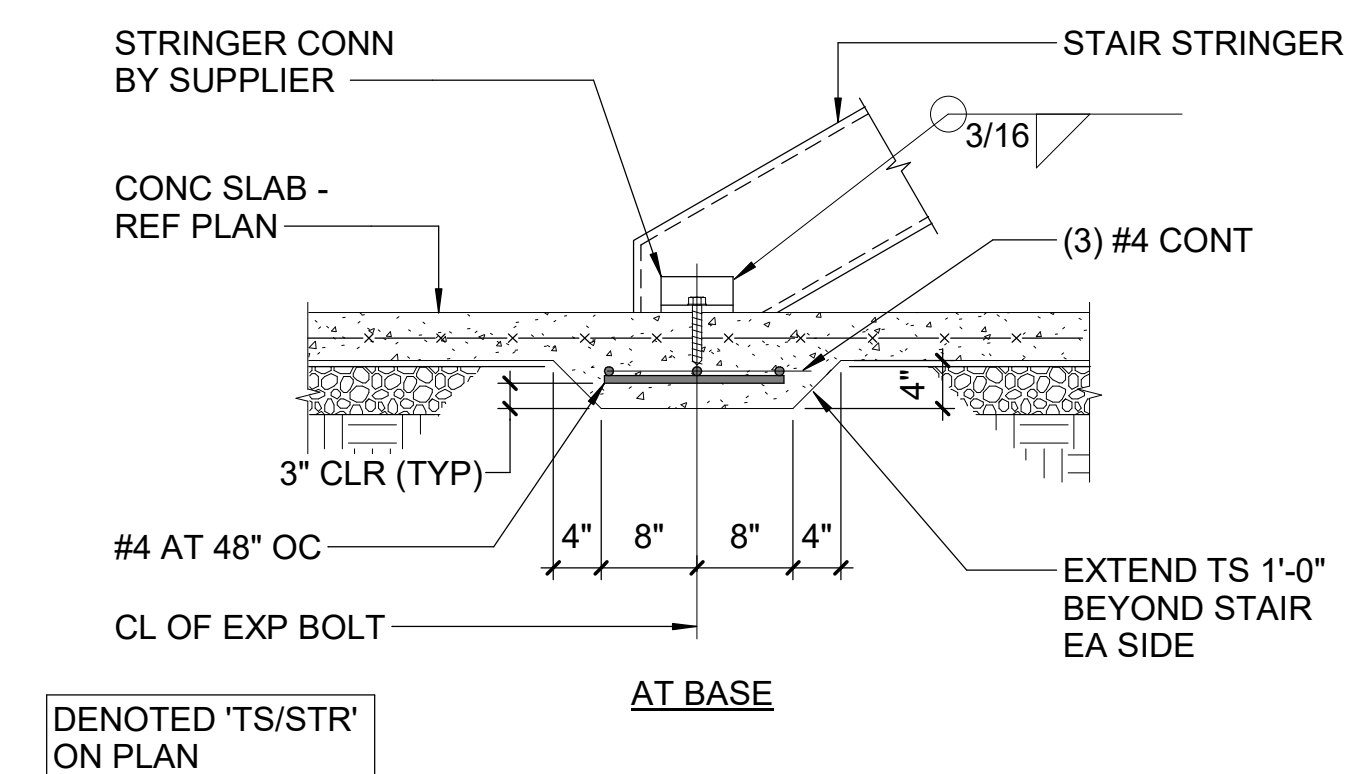

- NOTES:

1. ALL OPENINGS IN CONCRETE WALLS REQUIRE ADDITIONAL REINFORCING AS INDICATED EXCEPT WHERE OPENING SIZE OR LOCATION IS SUCH THAT REINFORCING STEEL IS NOT INTERRUPTED.
2. CONDUITS, SMALL PIPES AND OTHER SMALL SLEEVES THAT DO NOT REQUIRE PRECISE LOCATIONS MUST BE SHIFTED SLIGHTLY TO CLEAR REINFORCING.

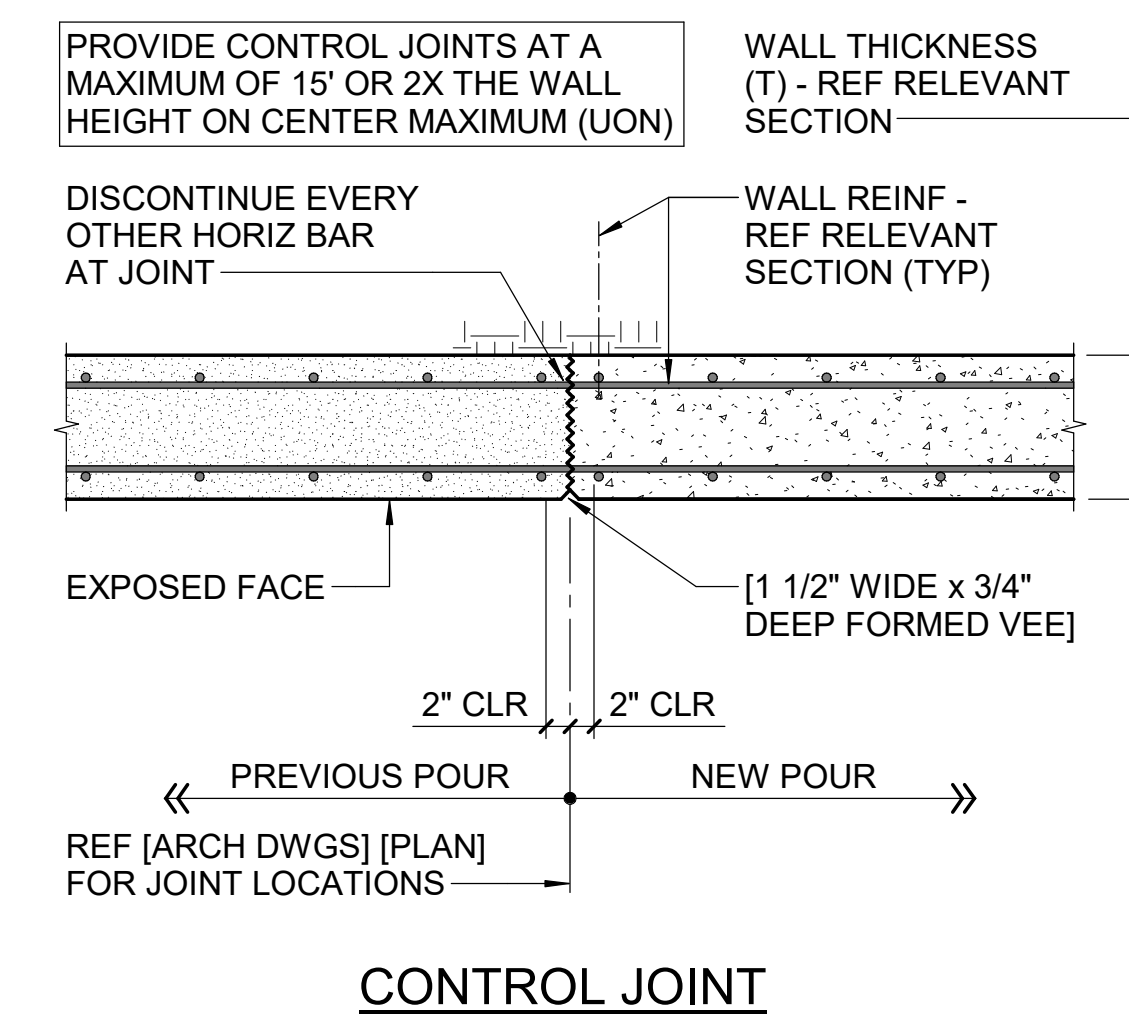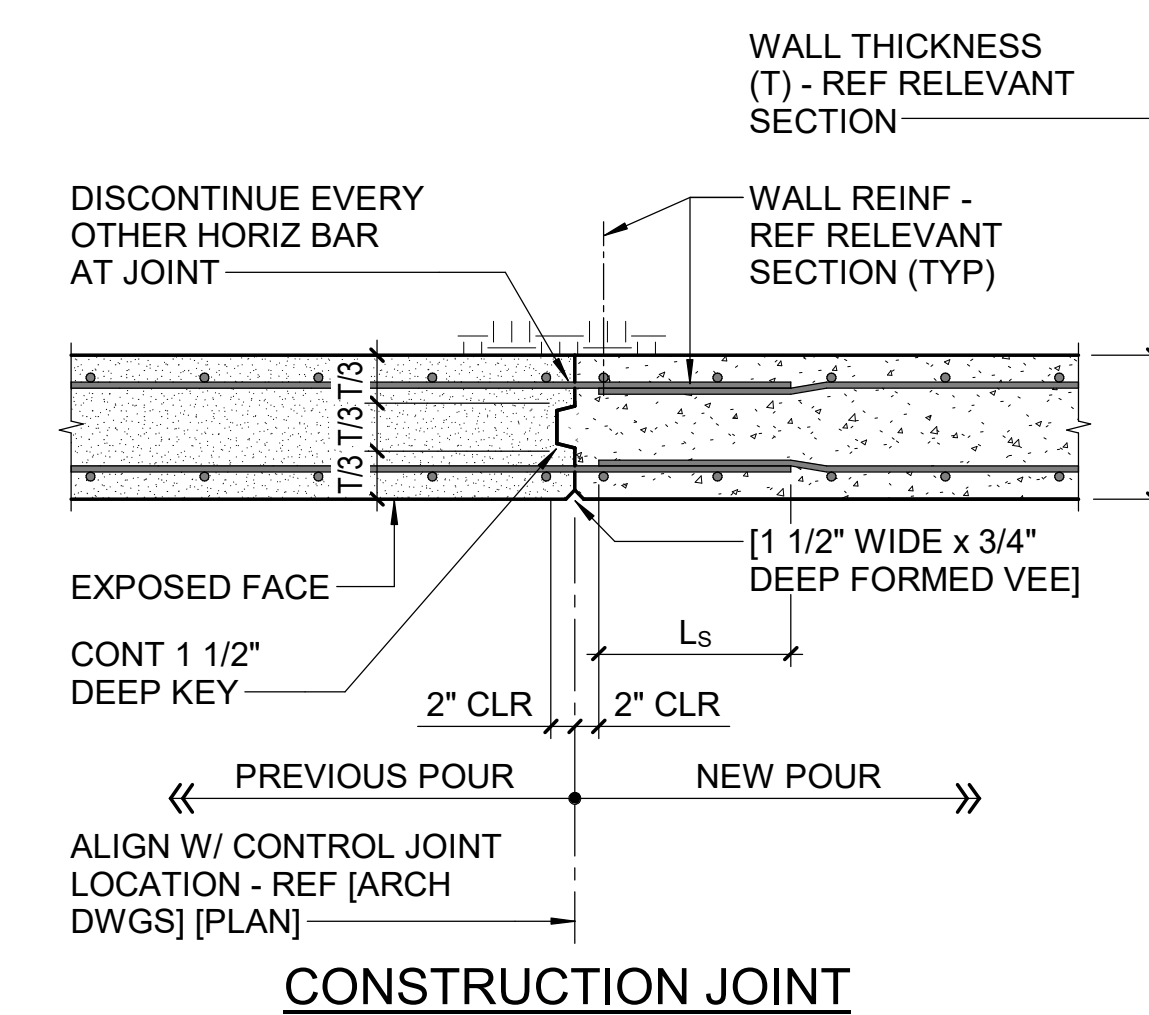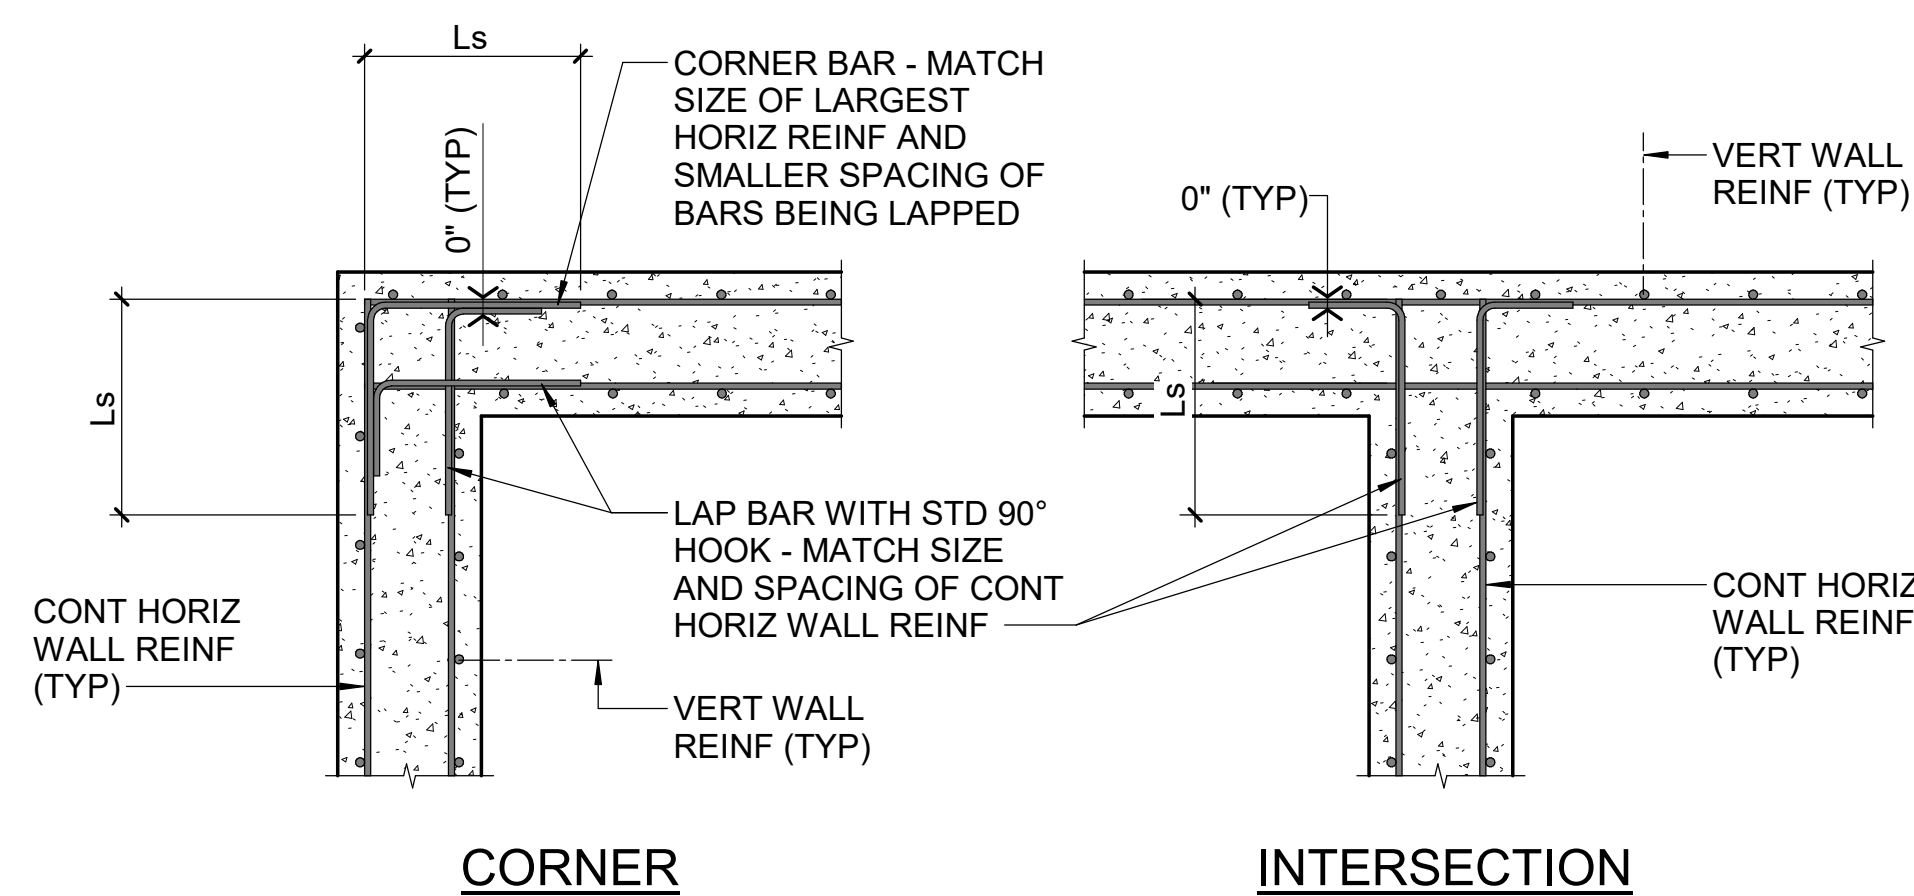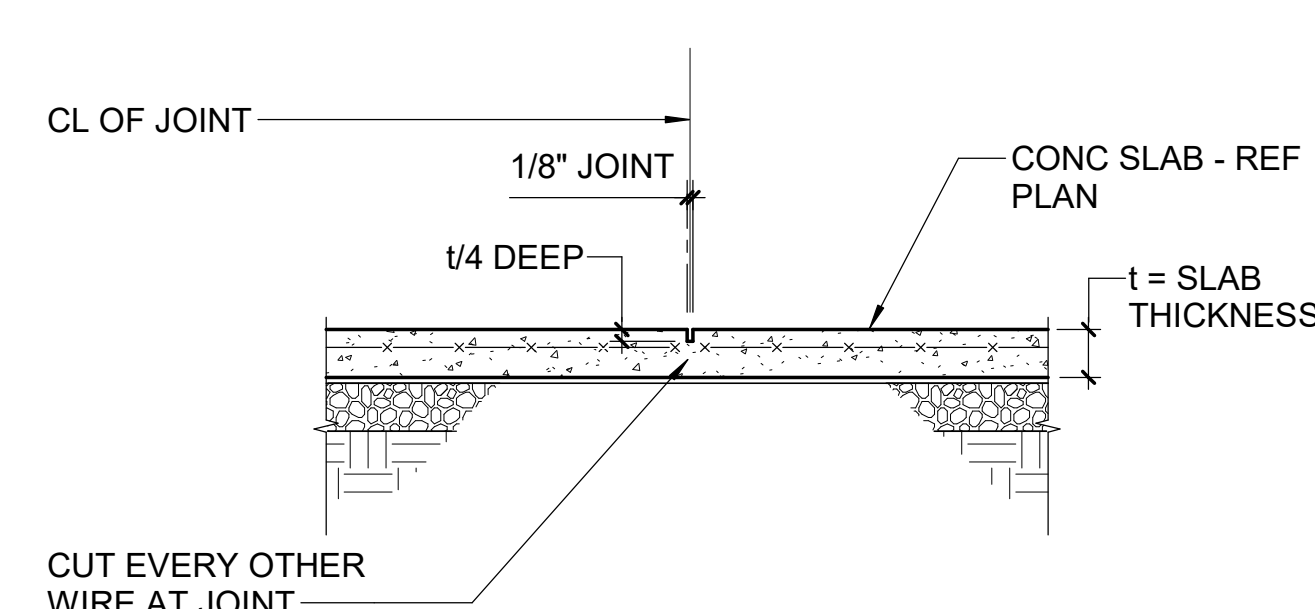

Susan Hatchell
Landscape Architecture, PLLC
711 W. North Street, Raleigh, NC 27603
p: 919-838-9600 f: 919-838-9700

lynchmykins
now **IMEG**
301 N WEST STREET, SUITE 105
RALEIGH, NC 27603
919.782.1833 www.imegcorp.com


TYPICAL DETAILS

LAKE MYRA COUNTY PARK
Wake County, NC

REVISIONS

Date07/27/2026

PC-S502

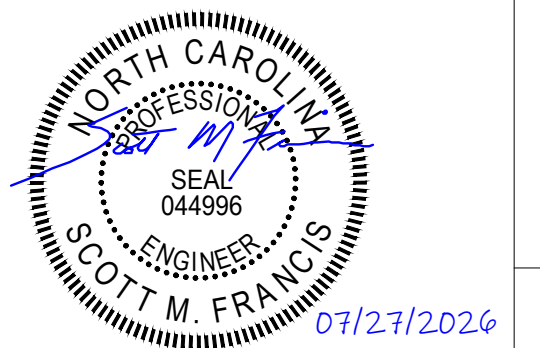

lynchmykins

now  **IMEG**


301 N WEST STREET, SUITE 105
RALEIGH, NC 27603
919.782.1833 www.imegcorp.com

IMEG RESERVES PROPRIETARY RIGHTS, INCLUDING COPYRIGHTS, TO THIS DRAWING AND THE DATA SHOWN THEREON. SAID DRAWING AND/OR DATA ARE THE EXCLUSIVE PROPERTY OF IMEG AND SHALL NOT BE USED OR REPRODUCED FOR ANY OTHER PROJECT WITHOUT THE EXPRESS WRITTEN APPROVAL AND PARTICIPATION OF IMEG. ©2025 IMEG CONSULTANTS CORP.




- (A1) TYPICAL SPACING REQUIREMENTS FOR FLOOR PENETRATIONS 6" WIDE OR LESS**
NTS

- (A2) TYPICAL SPACING REQUIREMENTS FOR FLOOR PENETRATIONS 6" OR WIDER**

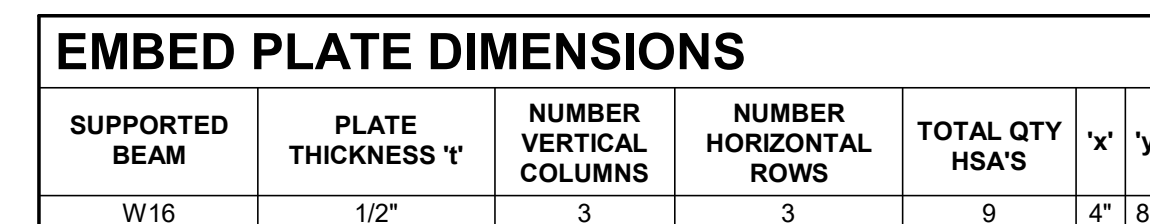


(B1) TO EM
3/4" = 1'-0"




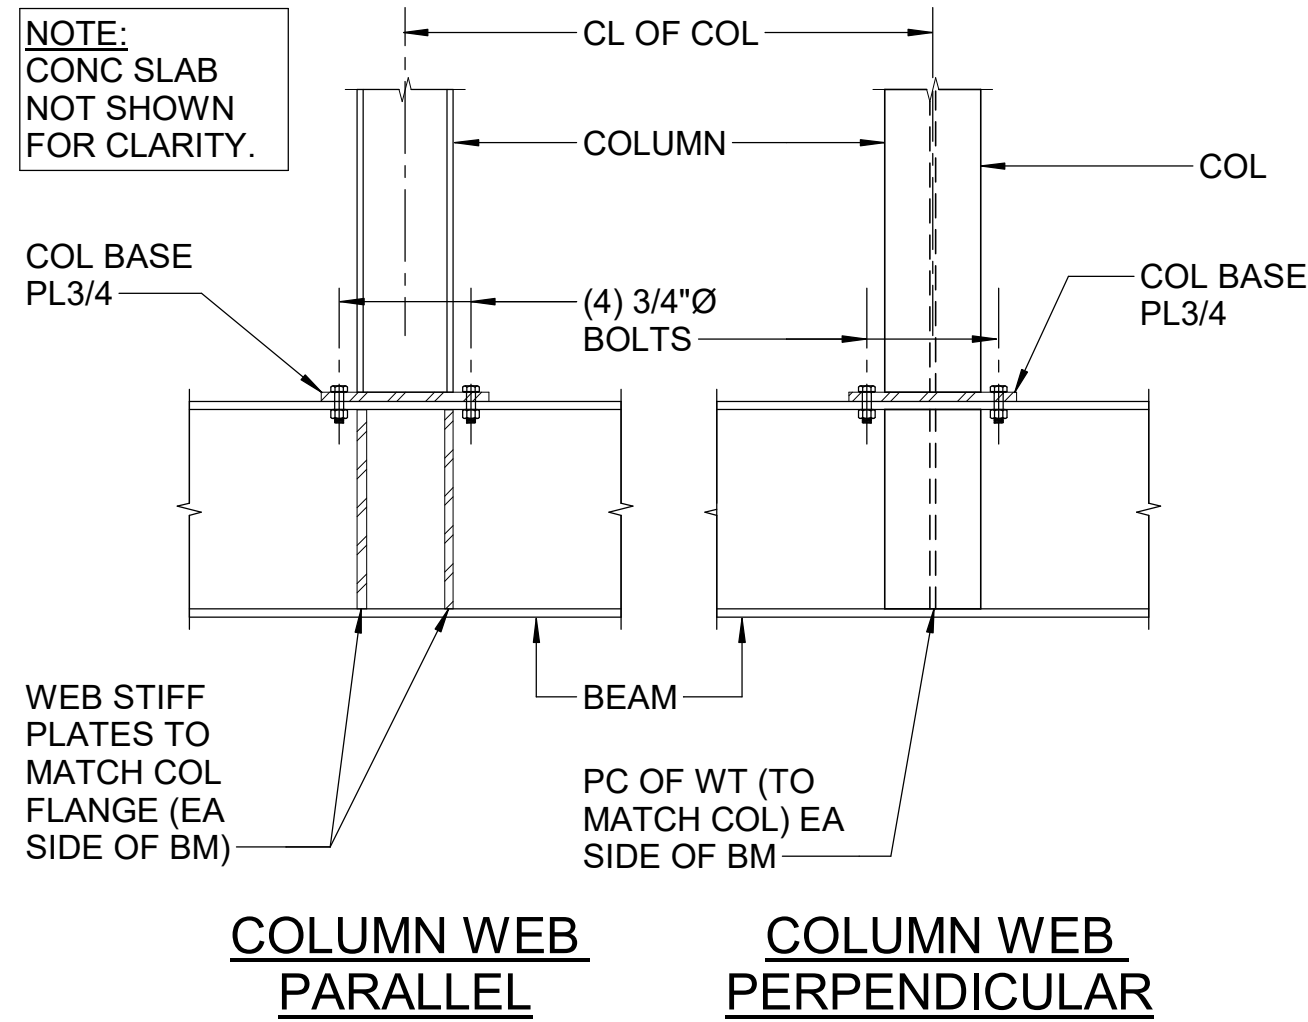


C1 TYPICAL TRANSFER BEAM DETAILS
NTS

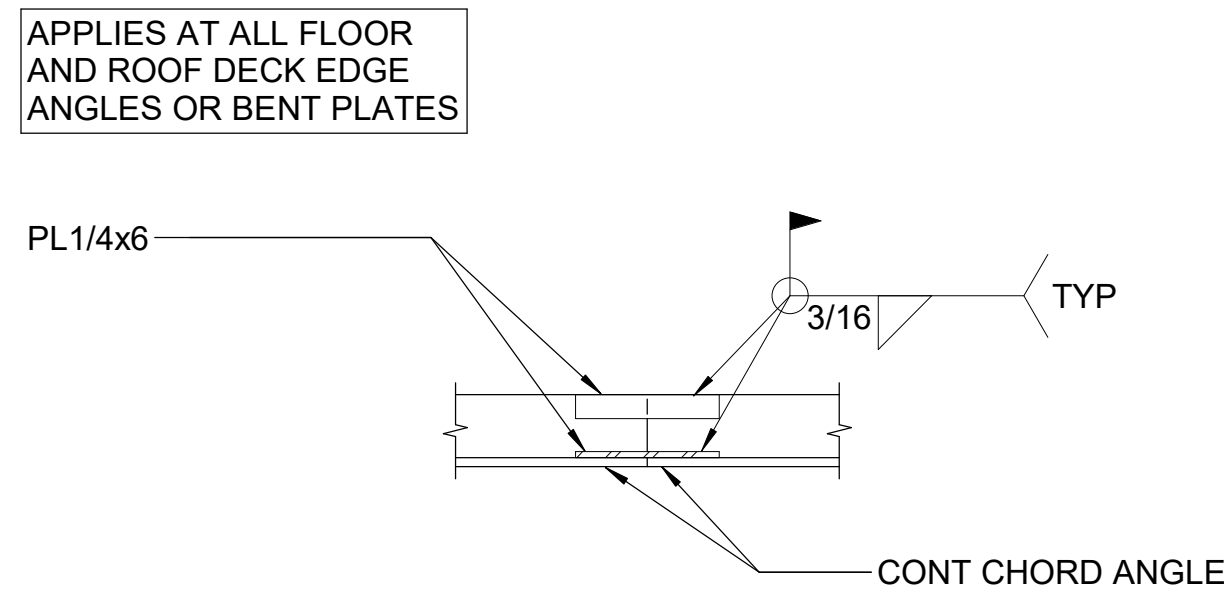


C2 TYPICAL ANGLE DIAPHRAGM CHORD SPLICE DETAIL
NTS

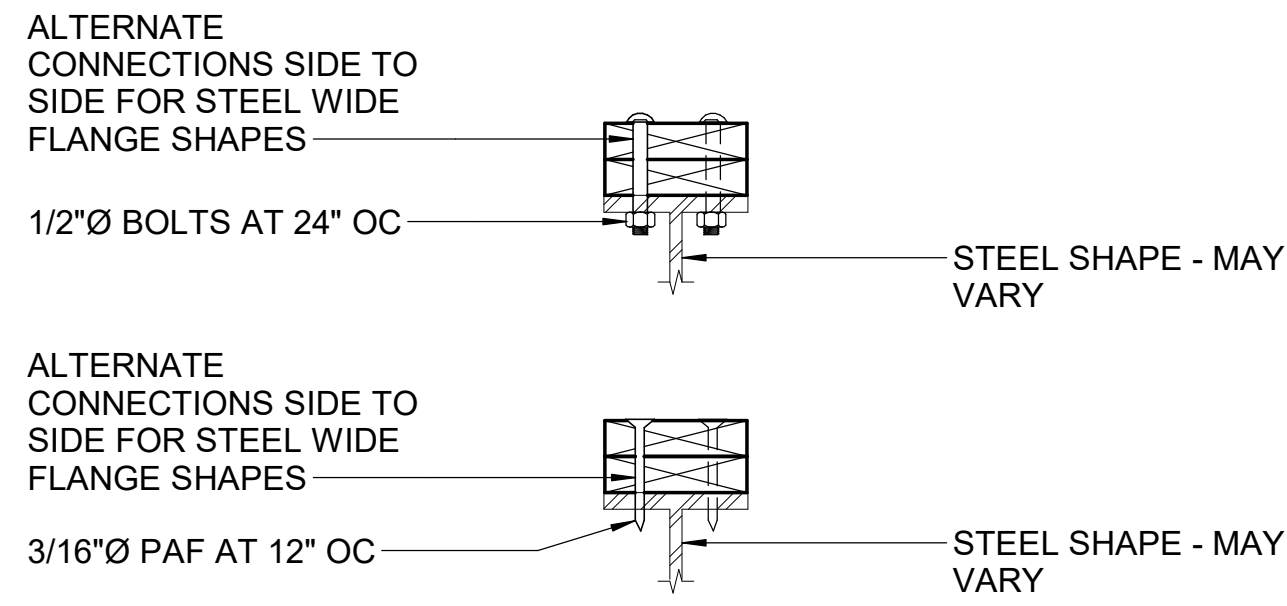


C3 TYPICAL CONNECTION OF WOOD BLOCKING TO STEEL FRAMING DETAILS
NTS

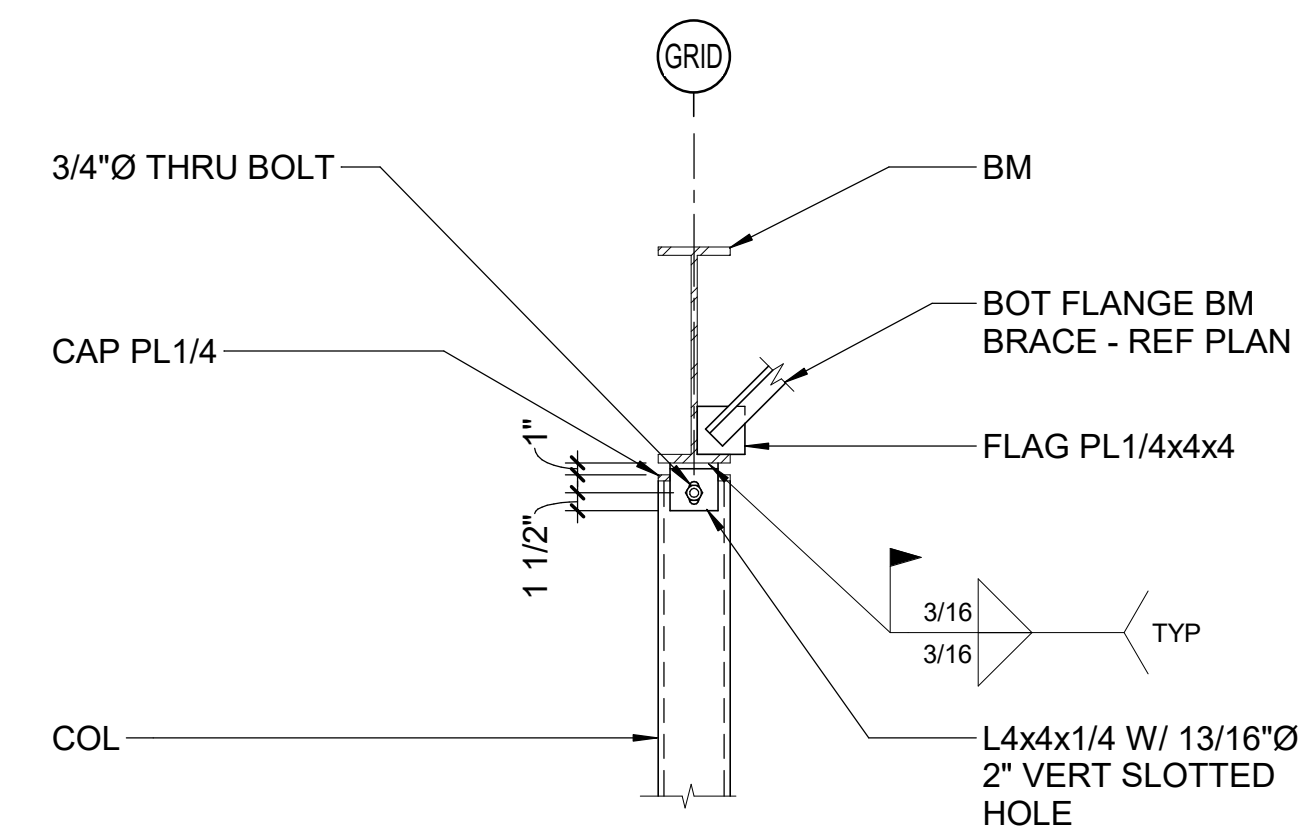

B1 TYPICAL COLUMN BRACE DETAIL
NTS

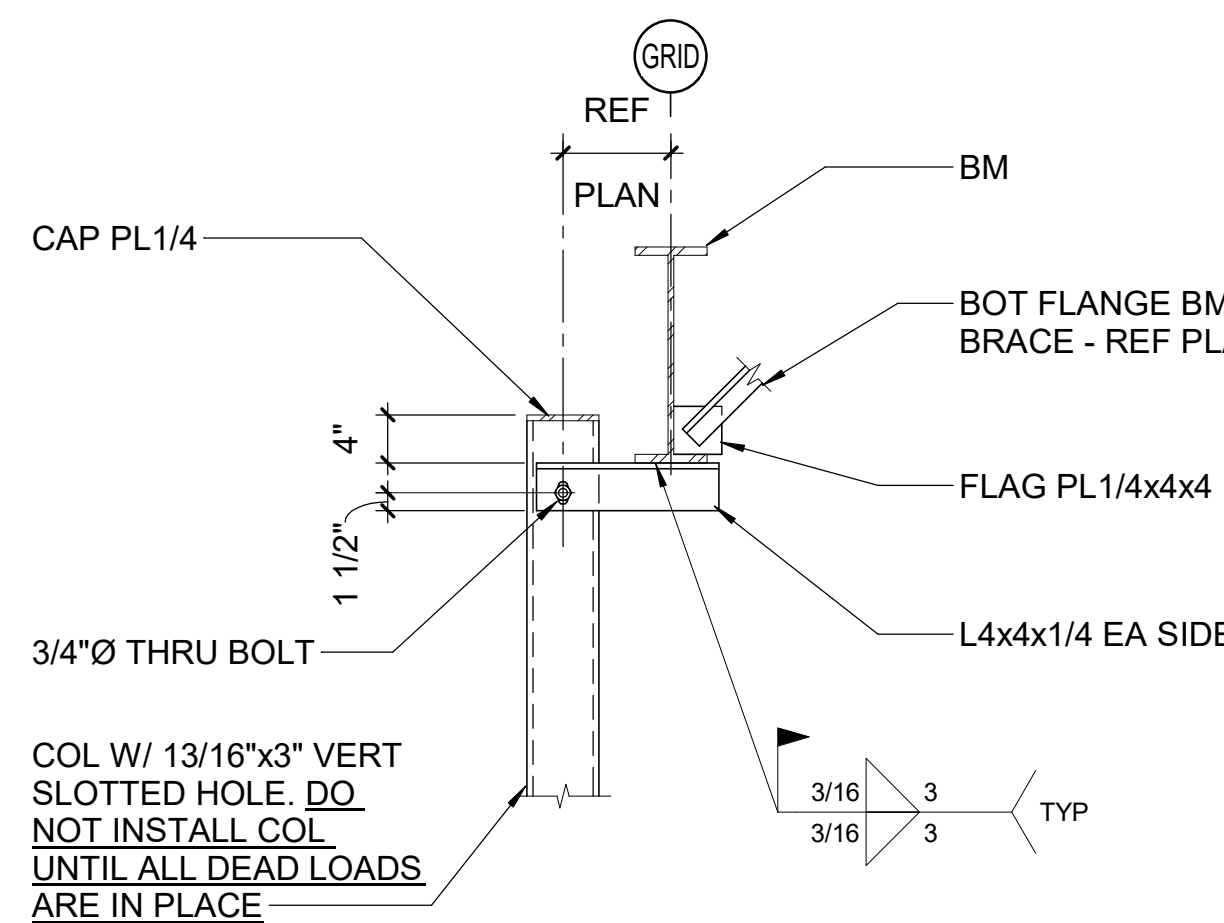


B2 TYPICAL COLUMN BRACE DETAIL
NTS

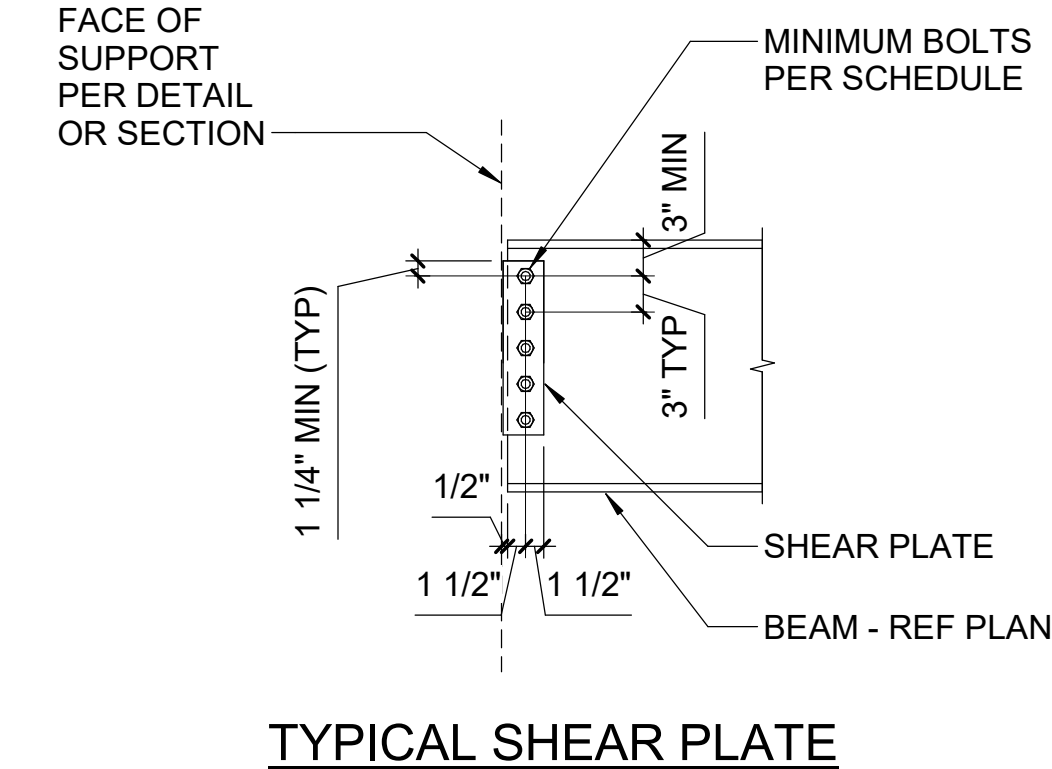

B3 TYPICAL SHEAR PLATE CONNECTION DETAIL
NTS


BEAM SIZE	DESIGN REACTION (LRFD)	MIN # OF BOLTS
W8 & W10	20 KIPS	2
W12, W14, & W16	35 KIPS	3
W18	50 KIPS	4
W21	60 KIPS	5
W24 & W27	75 KIPS	6
W30 AND GREATER	75 KIPS	6

- NOTES:**
- REFERENCE "STRUCTURAL STEEL NOTES" IN GENERAL NOTES FOR ADDITIONAL INFORMATION.
 - DESIGN CONNECTIONS FOR THE REACTIONS SHOWN ON PLAN. FOR REACTIONS NOT SHOWN ON PLAN, DESIGN CONNECTIONS FOR THE MINIMUM LOADS AND BOLTS INDICATED IN THE SCHEDULE ABOVE.

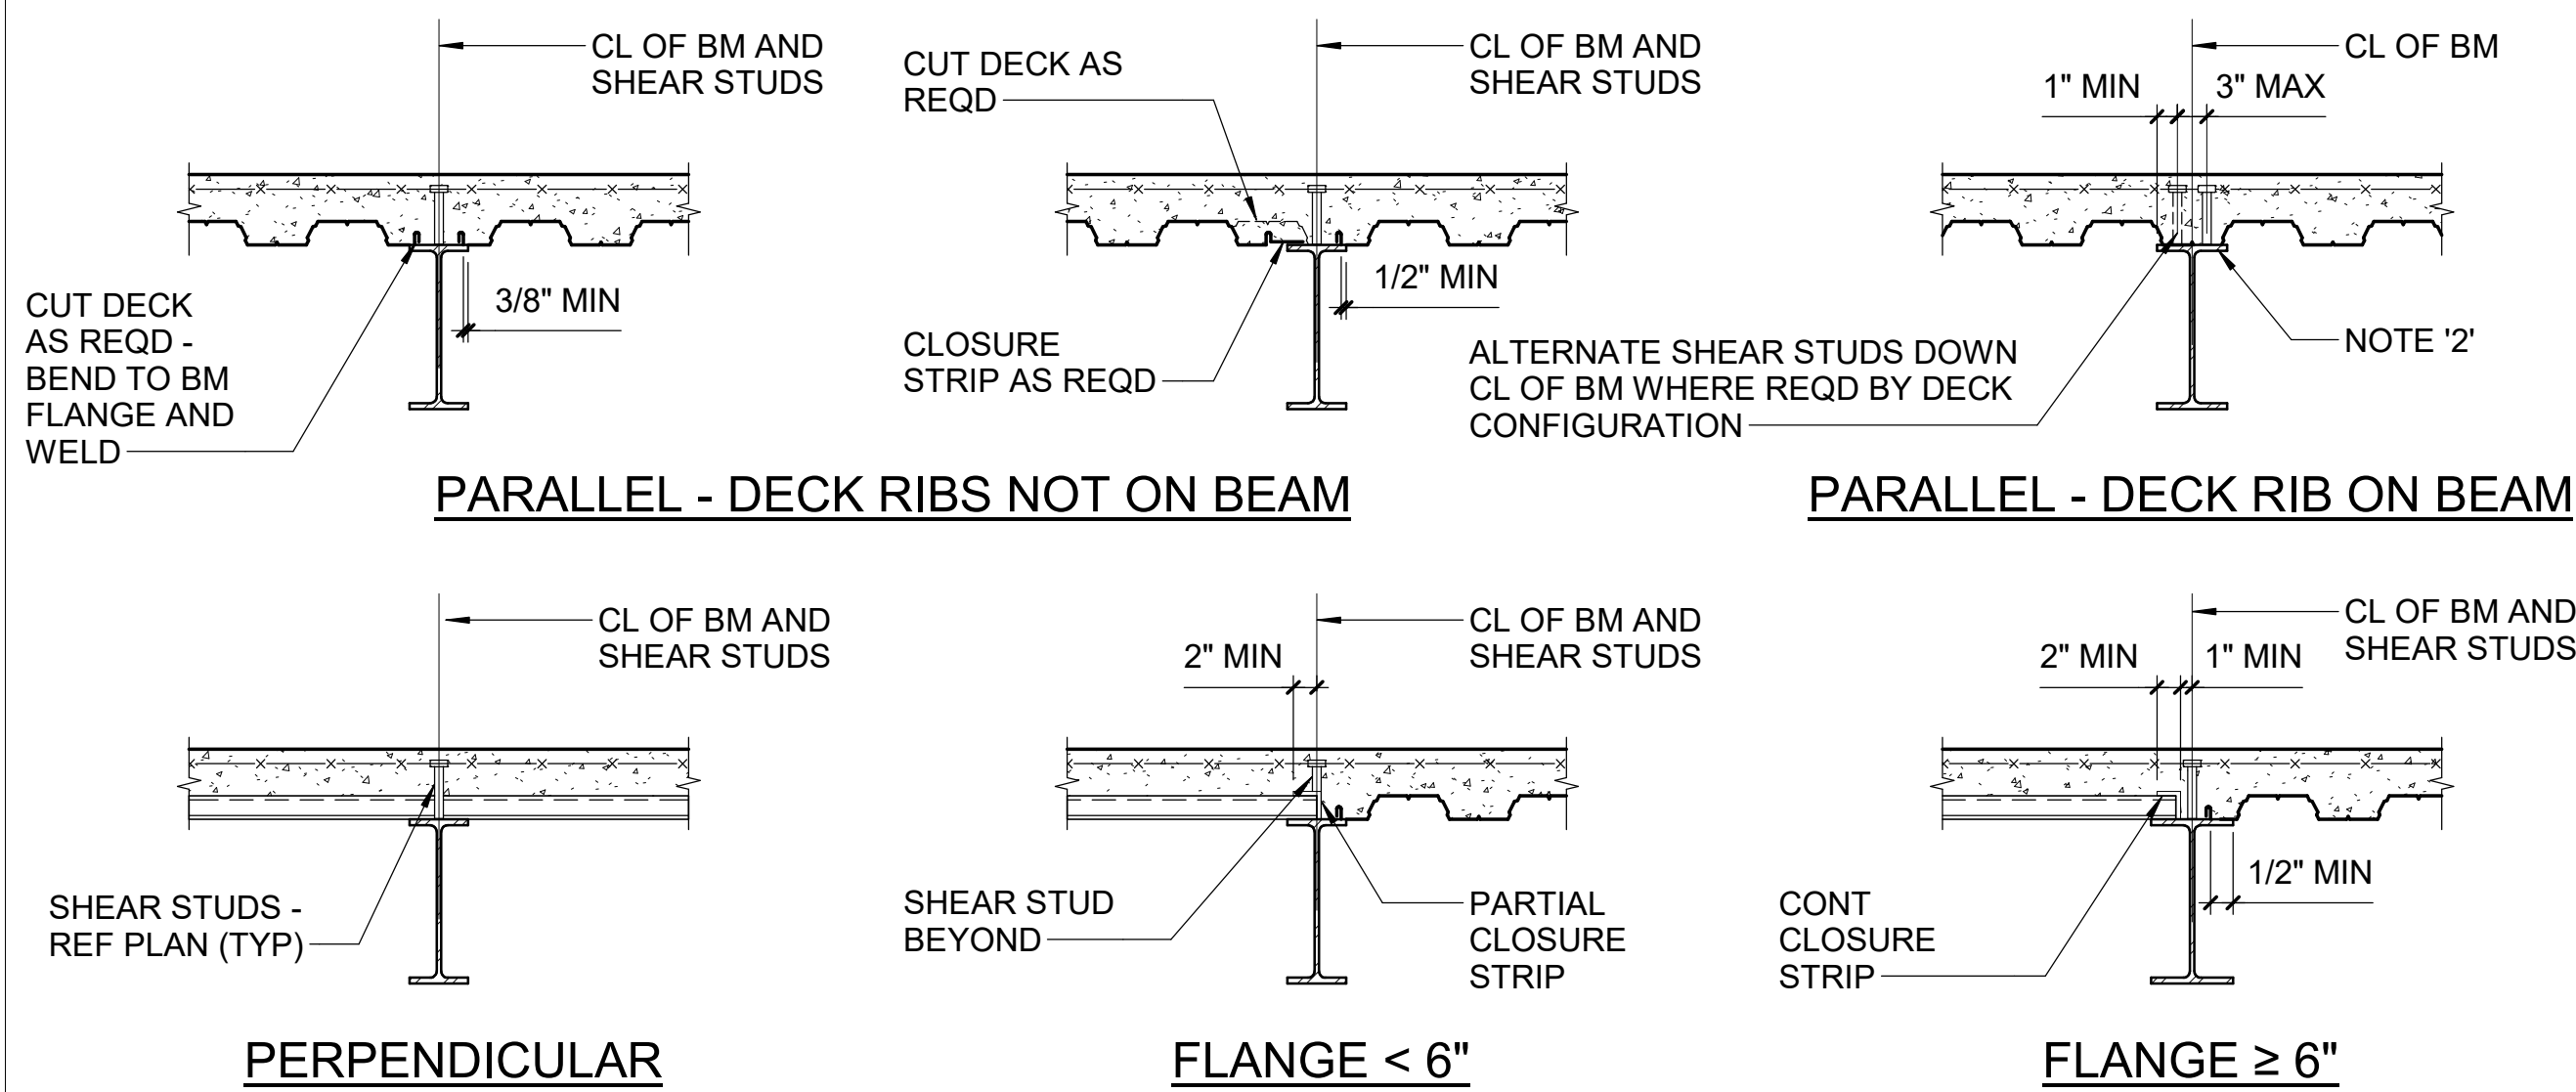


A1 TYPICAL COMPOSITE SLAB DETAILS
NTS


- COMPOSITE SLAB DETAIL NOTES:**
- SPACE STUDS EQUALLY ALONG BEAM FLANGE IN DECK RIBS. WHERE THE NUMBER OF STUDS EXCEEDS THE NUMBER OF DECK RIBS, PLACE (2) STUDS IN DECK RIBS STARTING AT BEAM ENDS AND WORKING TOWARDS THE MIDDLE. AN EQUAL NUMBER OF STUDS MUST BE PLACED ON EACH HALF OF THE BEAM.
 - FOR BMS W/ A FLANGE THICKNESS OF 1/4" OR LESS, CUT DECK RIB AS REQD AND WELD STUDS DIRECTLY ON BM CL.

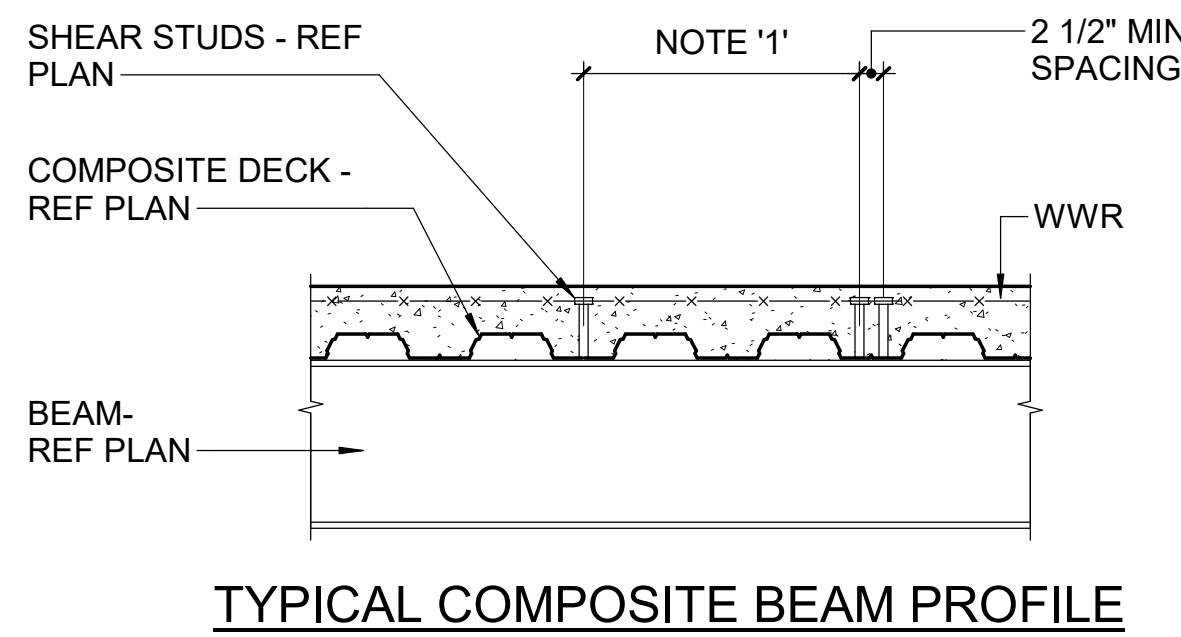

TYPICAL COMPOSITE BEAM PROFILE

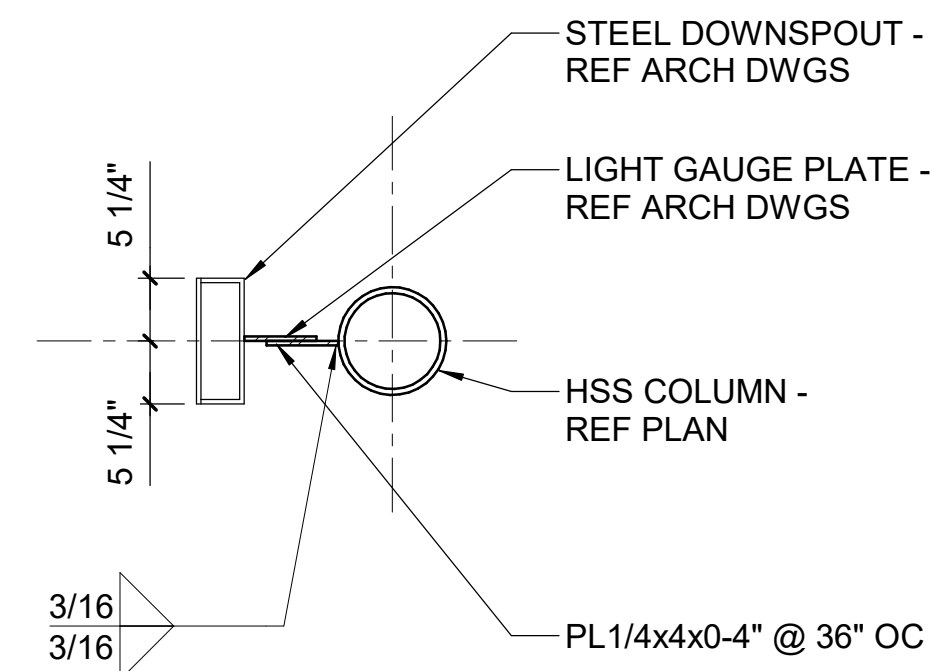

A2 TYPICAL DOWNSPOUT SUPPORT DETAIL
3/4" = 1'-0"

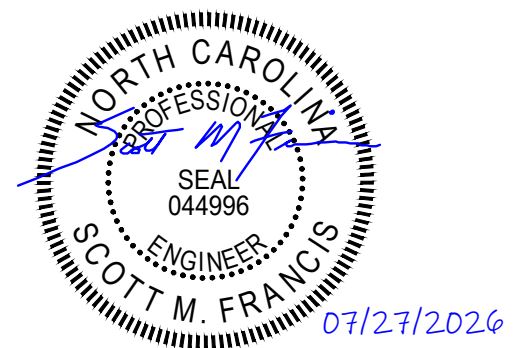

lynchmykins
now **IMEG**
301 N WEST STREET, SUITE 105
RALEIGH, NC 27603
919.782.1833 www.imegcorp.com
IMEG RESERVES PROPRIETARY RIGHTS, INCLUDING COPYRIGHTS, TO THIS DRAWING AND THE DATA SHOWN THEREON. SAID DRAWING AND/OR DATA ARE THE EXCLUSIVE PROPERTY OF IMEG AND SHALL NOT BE USED OR REPRODUCED FOR ANY OTHER PROJECT WITHOUT THE EXPRESS WRITTEN APPROVAL AND PARTICIPATION OF IMEG.
©2025 IMEG CONSULTANTS CORP.
North Carolina Design Registration #F-1507

Susan Hatchell
Landscape Architecture, PLLC
711 W. North Street, Raleigh, NC 27603
p: 919-838-9600 f: 919-838-9700

lynchmykins
now **IMEG**
301 N WEST STREET, SUITE 105
RALEIGH, NC 27603
919.782.1833 www.imegcorp.com


TYPICAL DETAILS

LAKE MYRA COUNTY PARK
Wake County, NC


REVISIONS

Date 07/27/2026


PC-S504

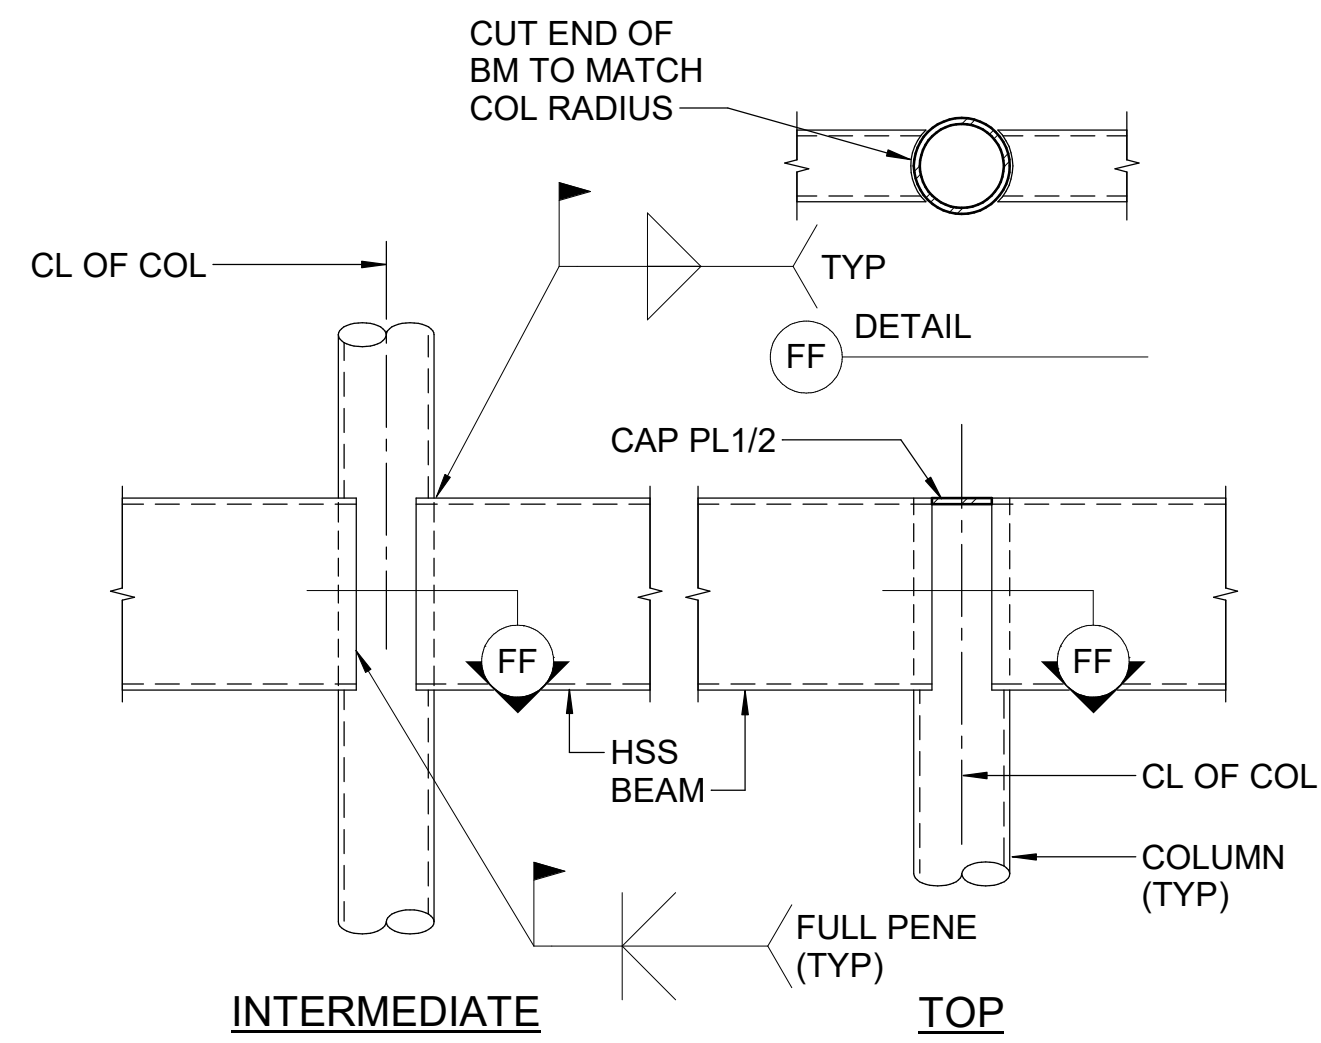


C1 TYPICAL HSS BEAM TO HSS ROUND COLUMN MOMENT CONNECTION DETAILS
NTS

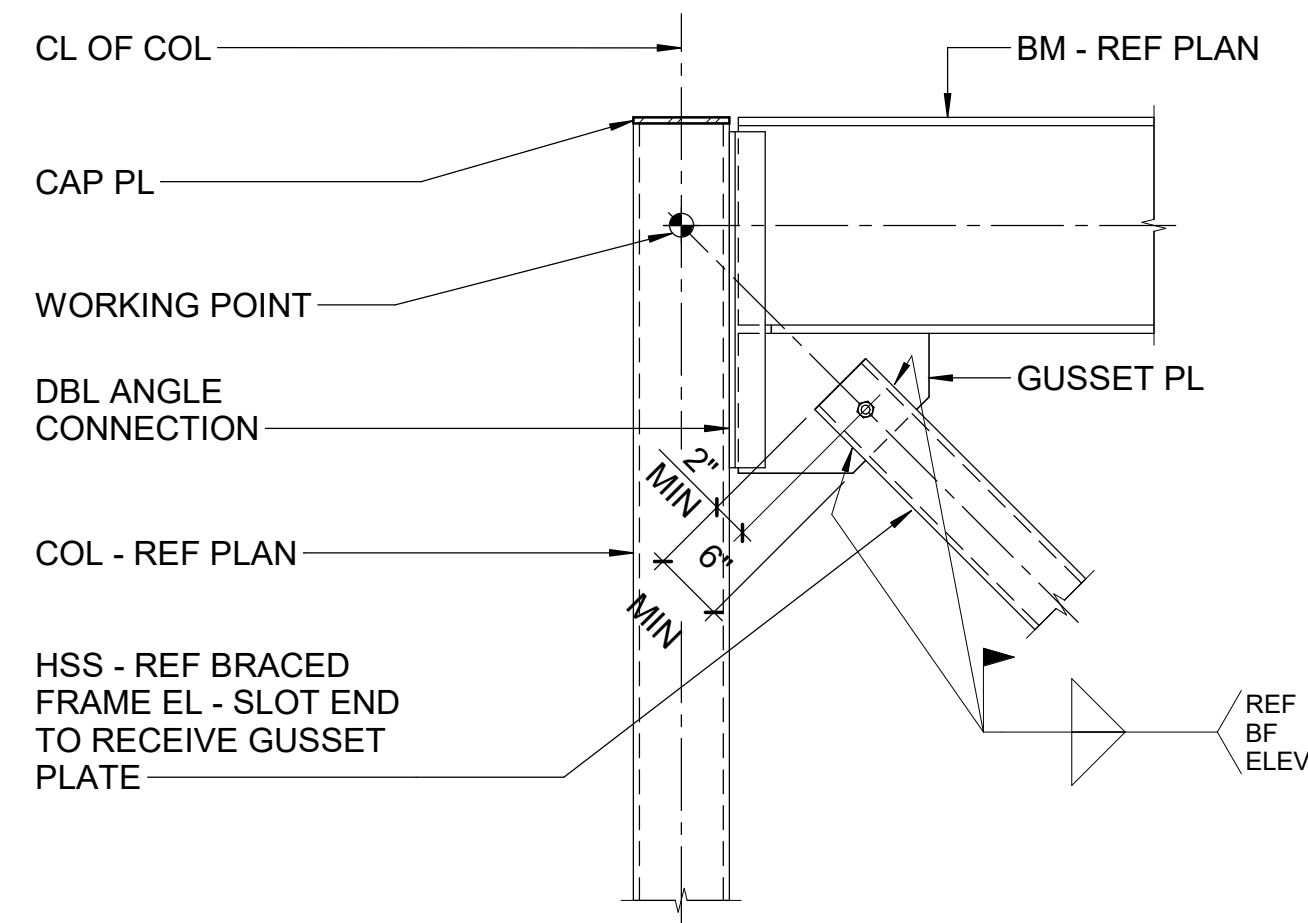


B1 DETAIL
NTS

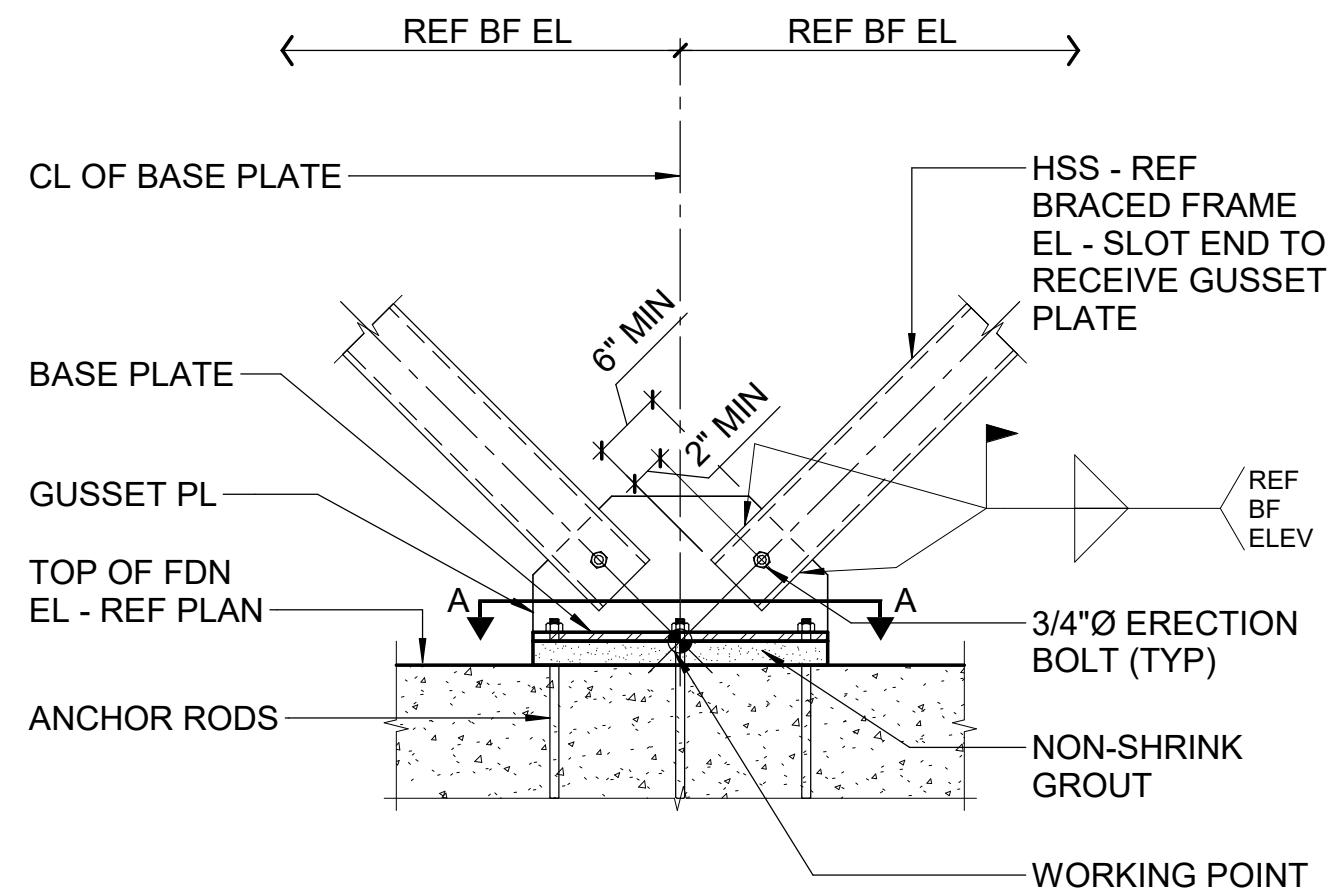


A1 DETAIL
NTS

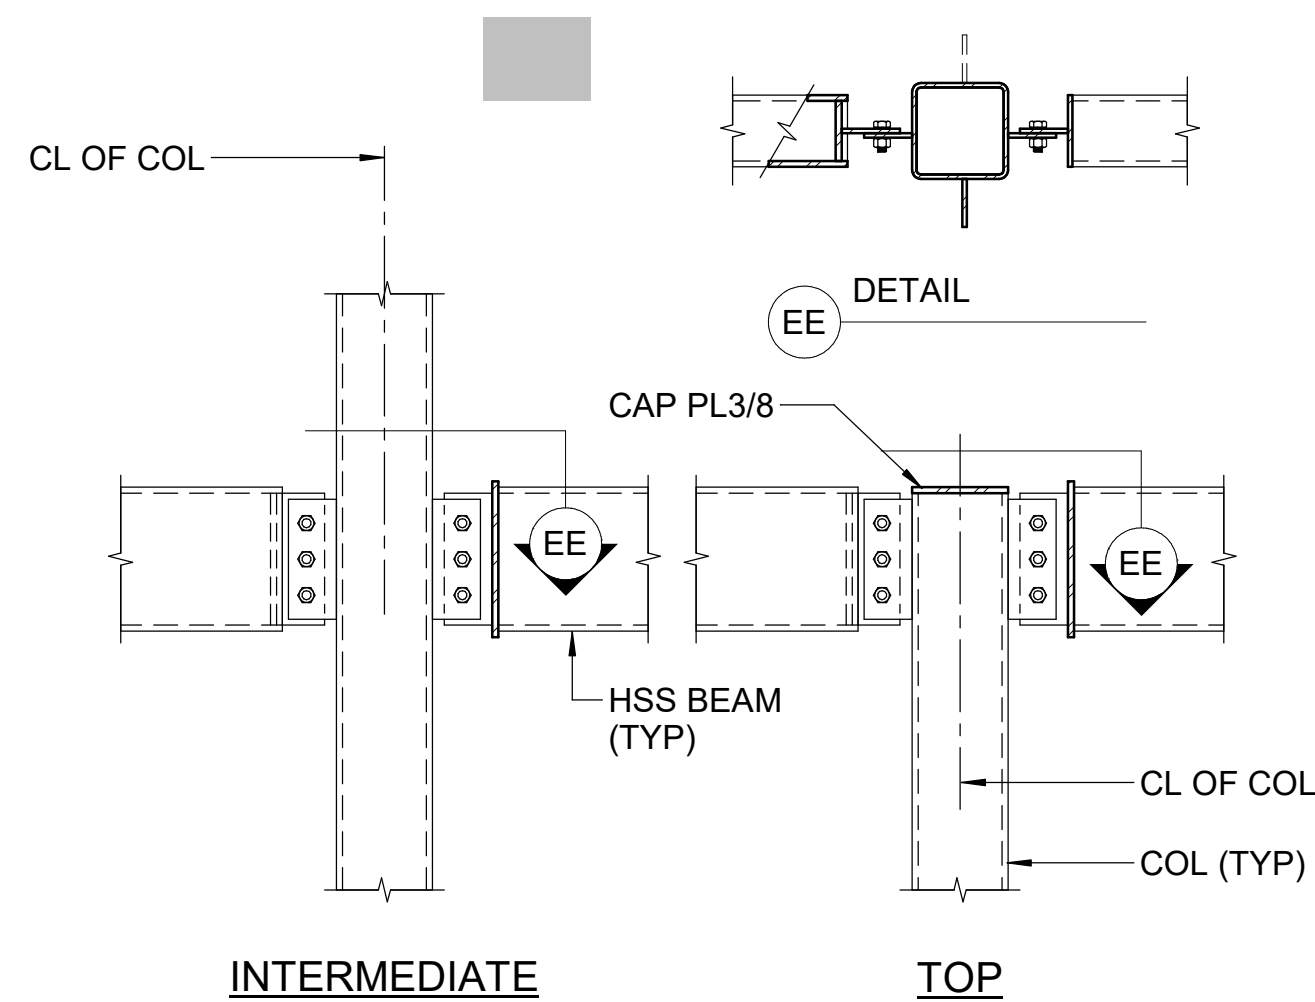


C2 TYPICAL HSS BEAM TO HSS COLUMN CONNECTION DETAILS
NTS

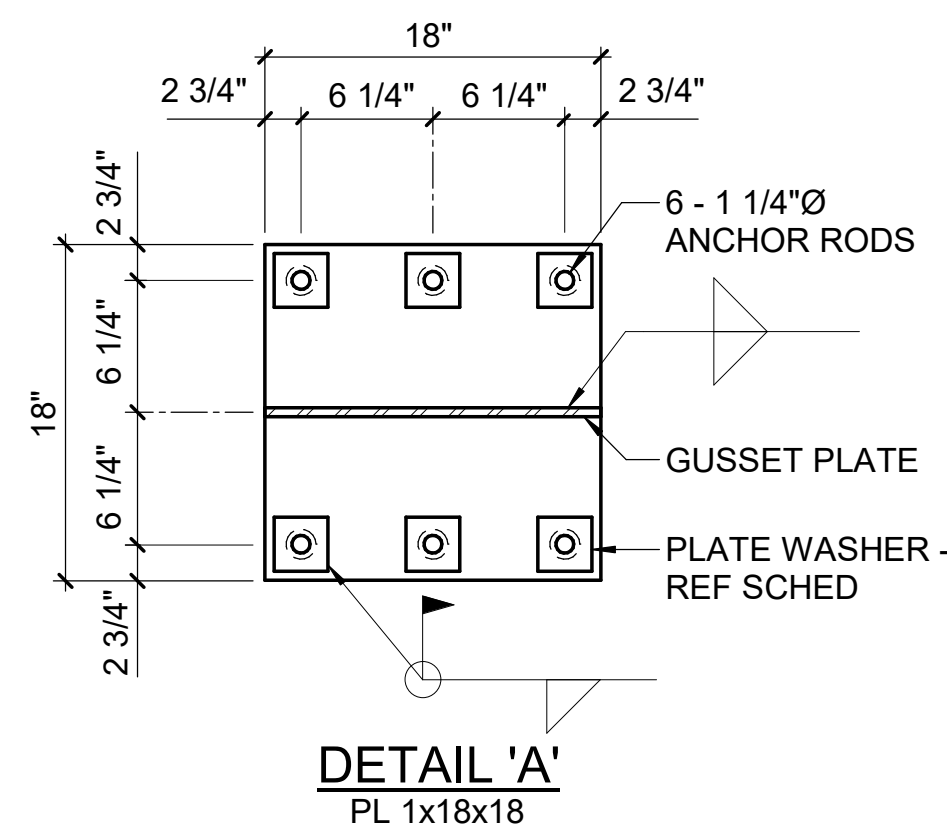


A2 DETAIL
NTS

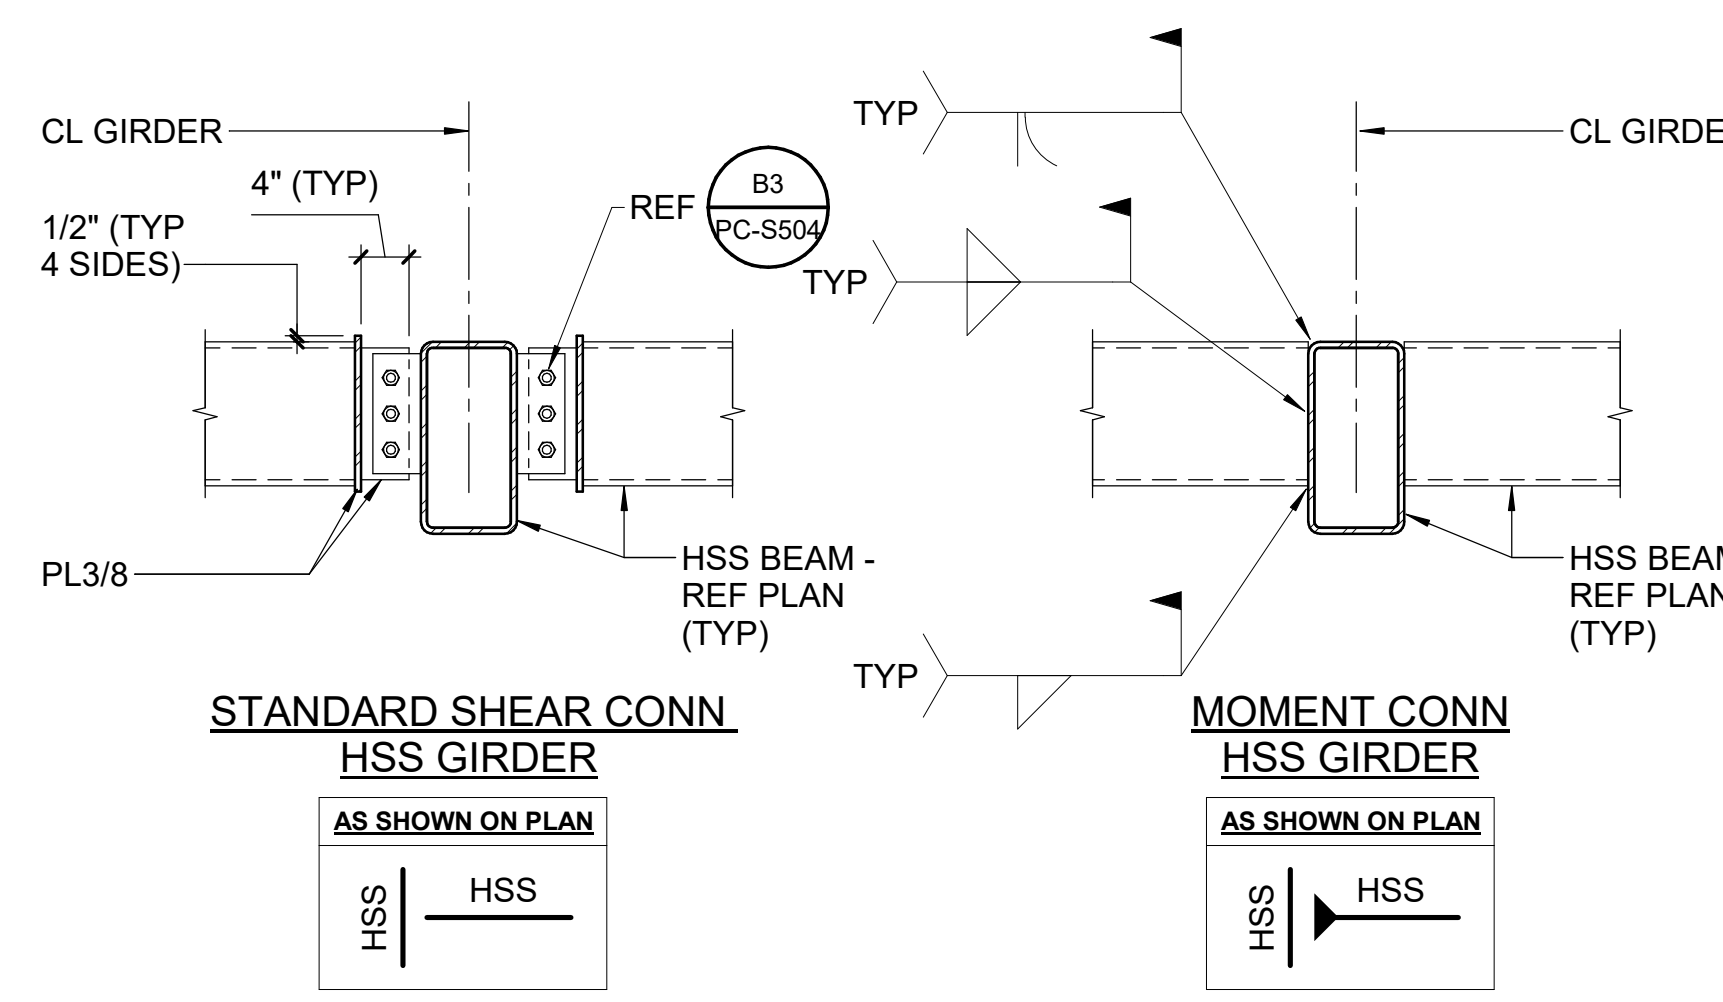


C3 TYPICAL HSS BEAM TO GIRDER CONNECTION DETAILS
NTS

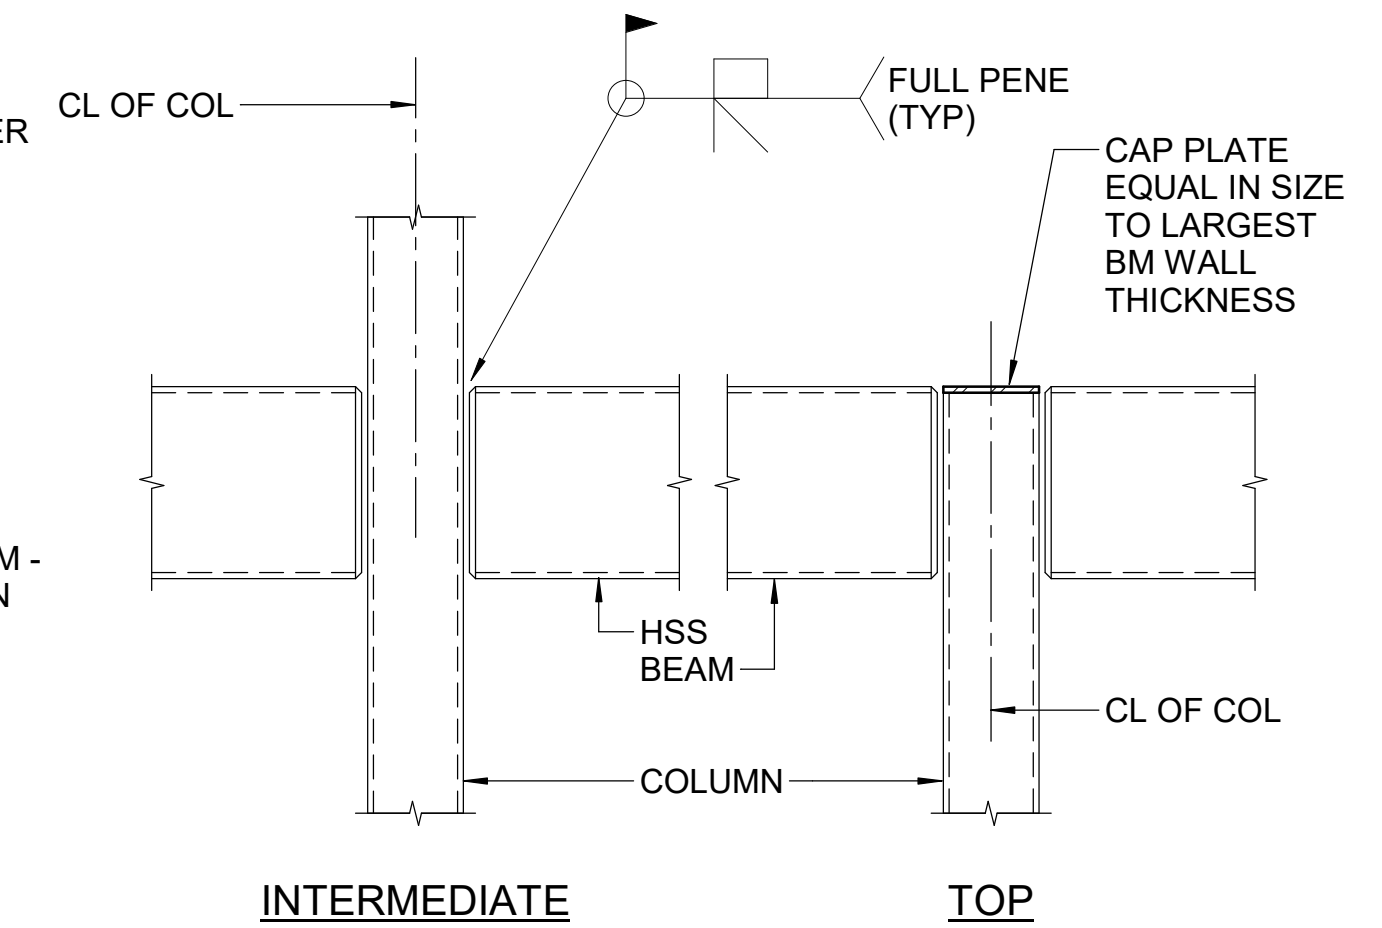

C4 TYPICAL HSS BEAM TO HSS COLUMN MOMENT CONNECTION DETAILS
NTS

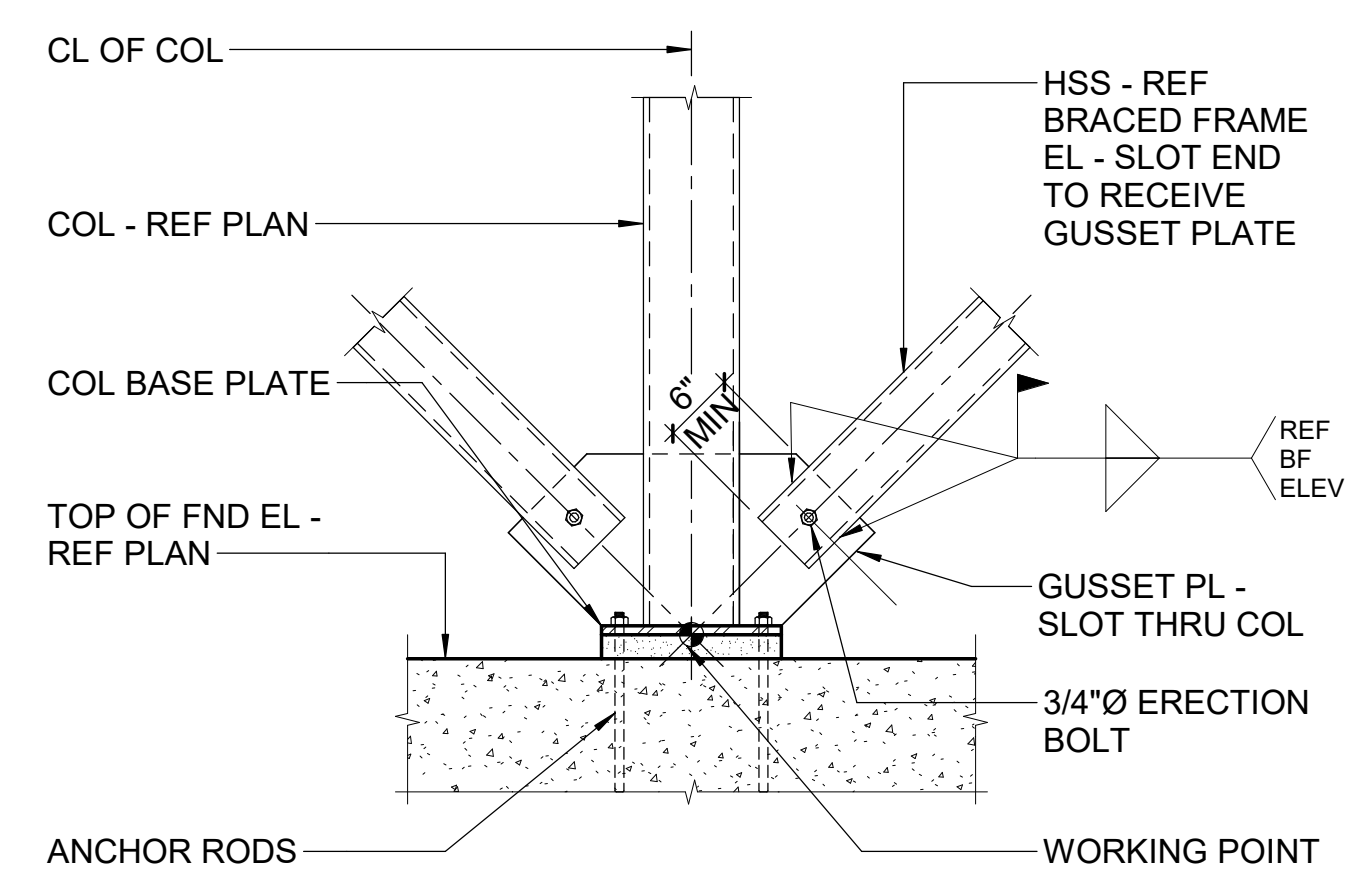

A3 DETAIL
NTS

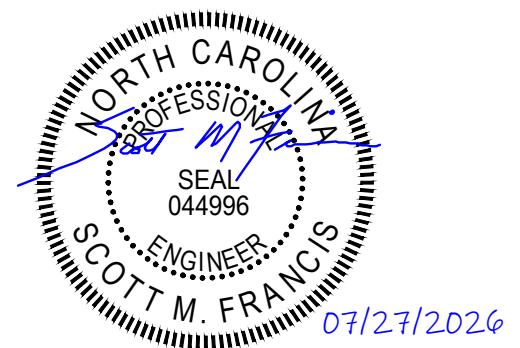

lynchmykins
now **IMEG**
301 N WEST STREET, SUITE 105
RALEIGH, NC 27603
919.782.1833 www.imegcorp.com
IMEG RESERVES PROPRIETARY RIGHTS, INCLUDING COPYRIGHTS, TO THIS DRAWING AND THE DATA SHOWN THEREON. SAID DRAWING AND/OR DATA ARE THE EXCLUSIVE PROPERTY OF IMEG AND SHALL NOT BE USED OR REPRODUCED FOR ANY OTHER PROJECT WITHOUT THE EXPRESS WRITTEN APPROVAL AND PARTICIPATION OF IMEG.
©2025 IMEG CONSULTANTS CORP.
North Carolina Design Registration #F-1507

Susan Hatchell
Landscape Architecture, PLLC
711 W. North Street, Raleigh, NC 27603
p: 919-838-9600 f: 919-838-9700

lynchmykins
now **IMEG**
301 N WEST STREET, SUITE 105
RALEIGH, NC 27603
919.782.1833 www.imegcorp.com


TYPICAL DETAILS

LAKE MYRA COUNTY PARK
Wake County, NC


REVISIONS

Date 07/27/2026
PC-S505

FIRE RATED WALL LEGEND
--- 2 HR

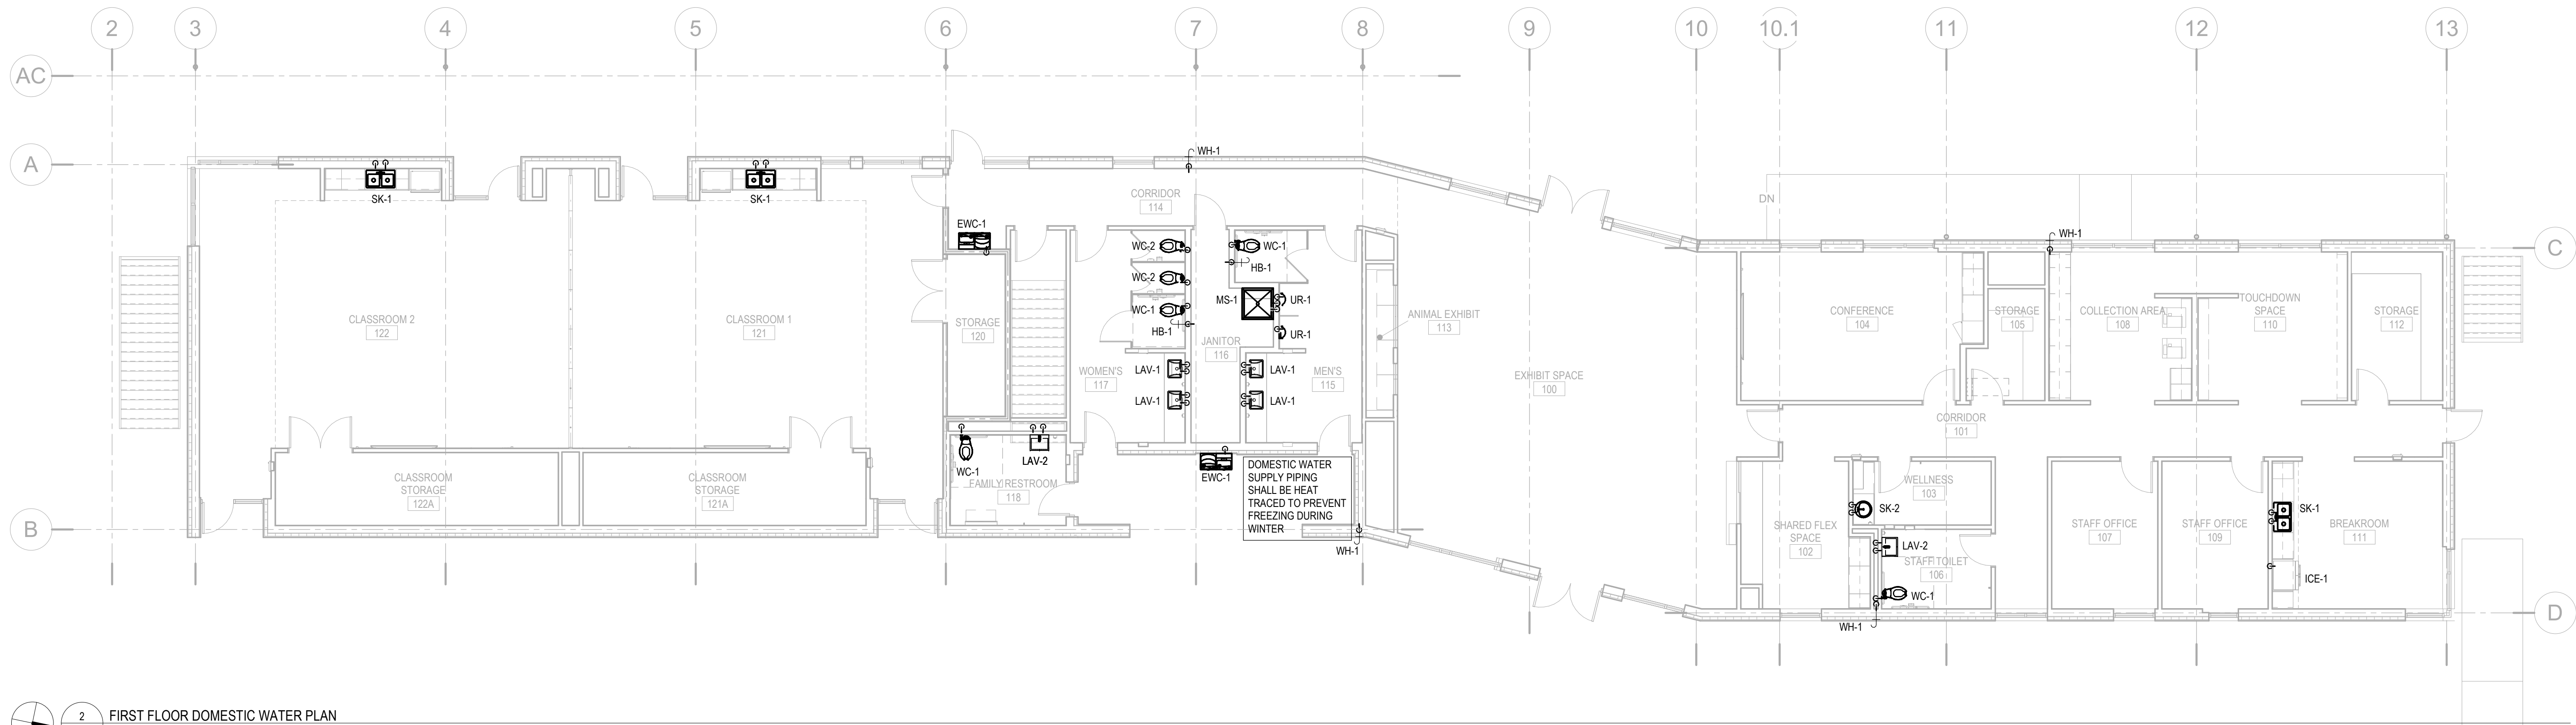

2 FIRST FLOOR DOMESTIC WATER PLAN
PC-P101 1/8" = 1'-0"

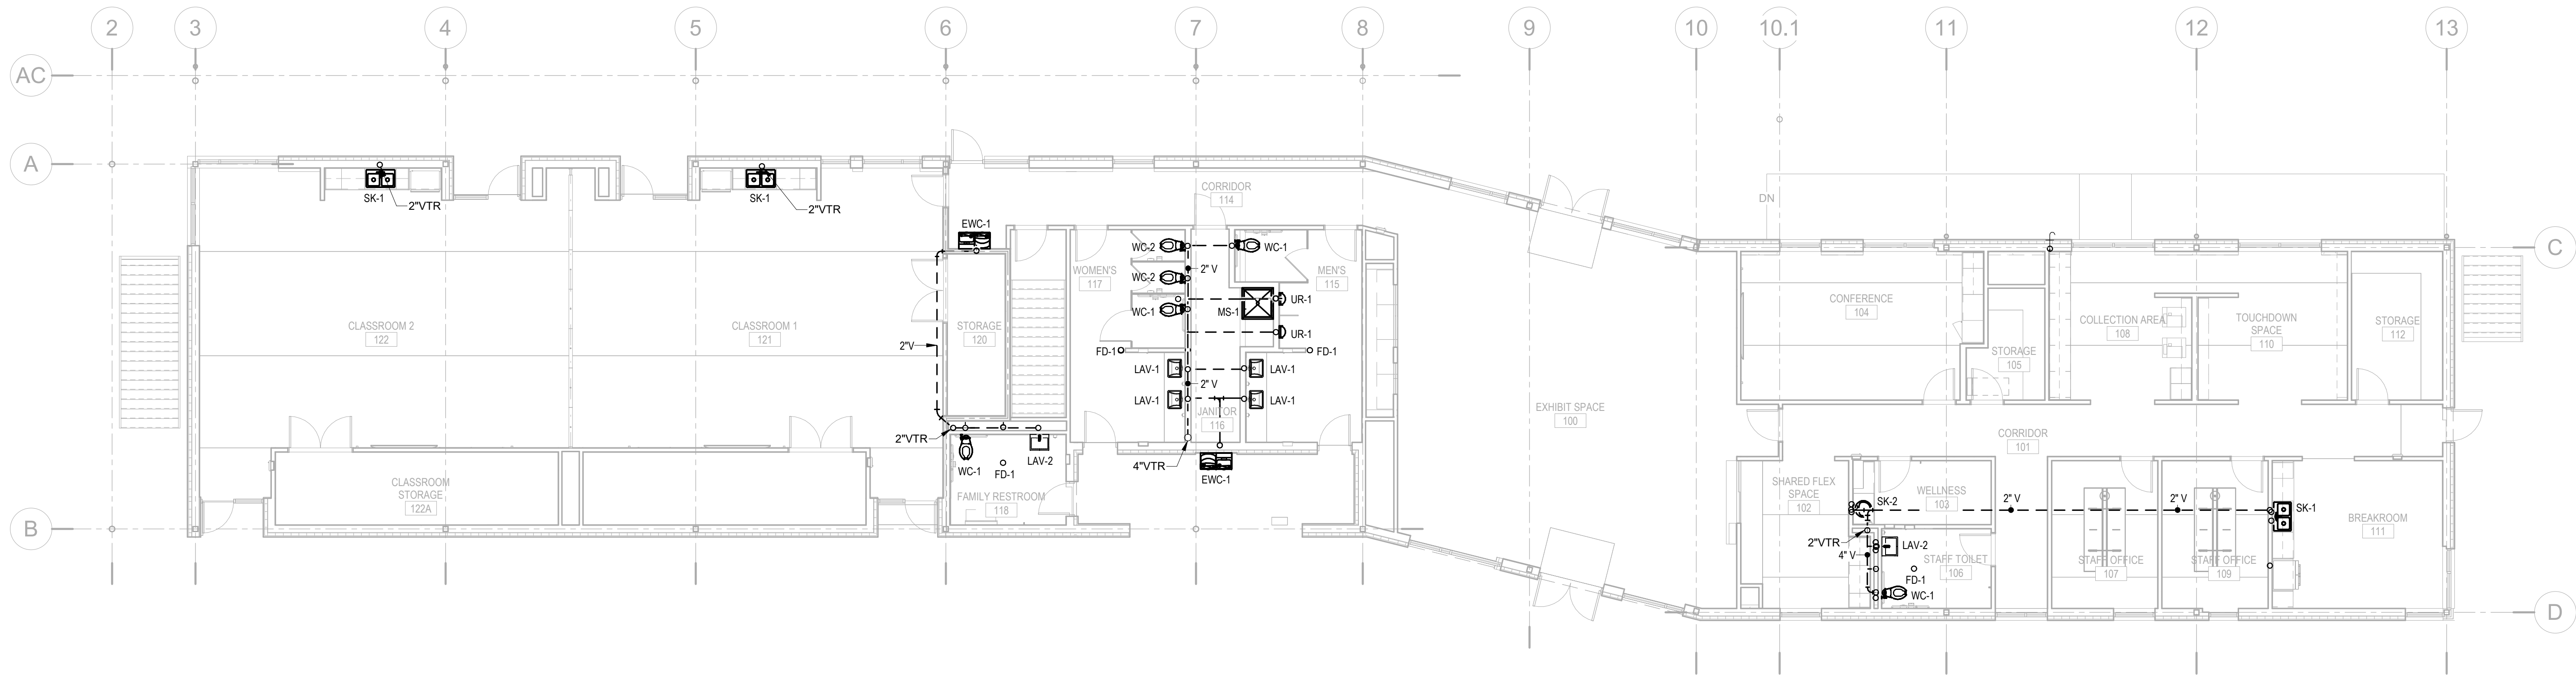


1 FIRST FLOOR DWV PIPING PLAN
PC-P101 1/8" = 1'-0"

Susan Hatchell
Landscape Architecture, PLLC
711 W. North Street, Raleigh, NC 27603
p: 919-838-9600 f: 919-838-9700

Wooten
120 North Boylan Avenue • Raleigh, NC 27603-1423
(919) 828-0331 • www.wootencompany.com
License Number: 7-9715

FIRST FLOOR
PLUMBING PLANS

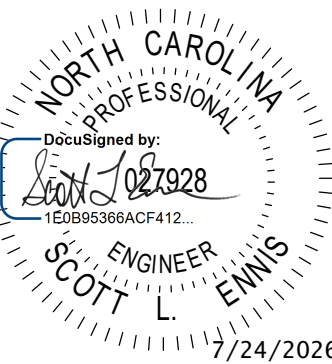


LAKE MYRA COUNTY PARK
Wake County, NC


REVISIONS

Date: 07/27/26

PC-P101

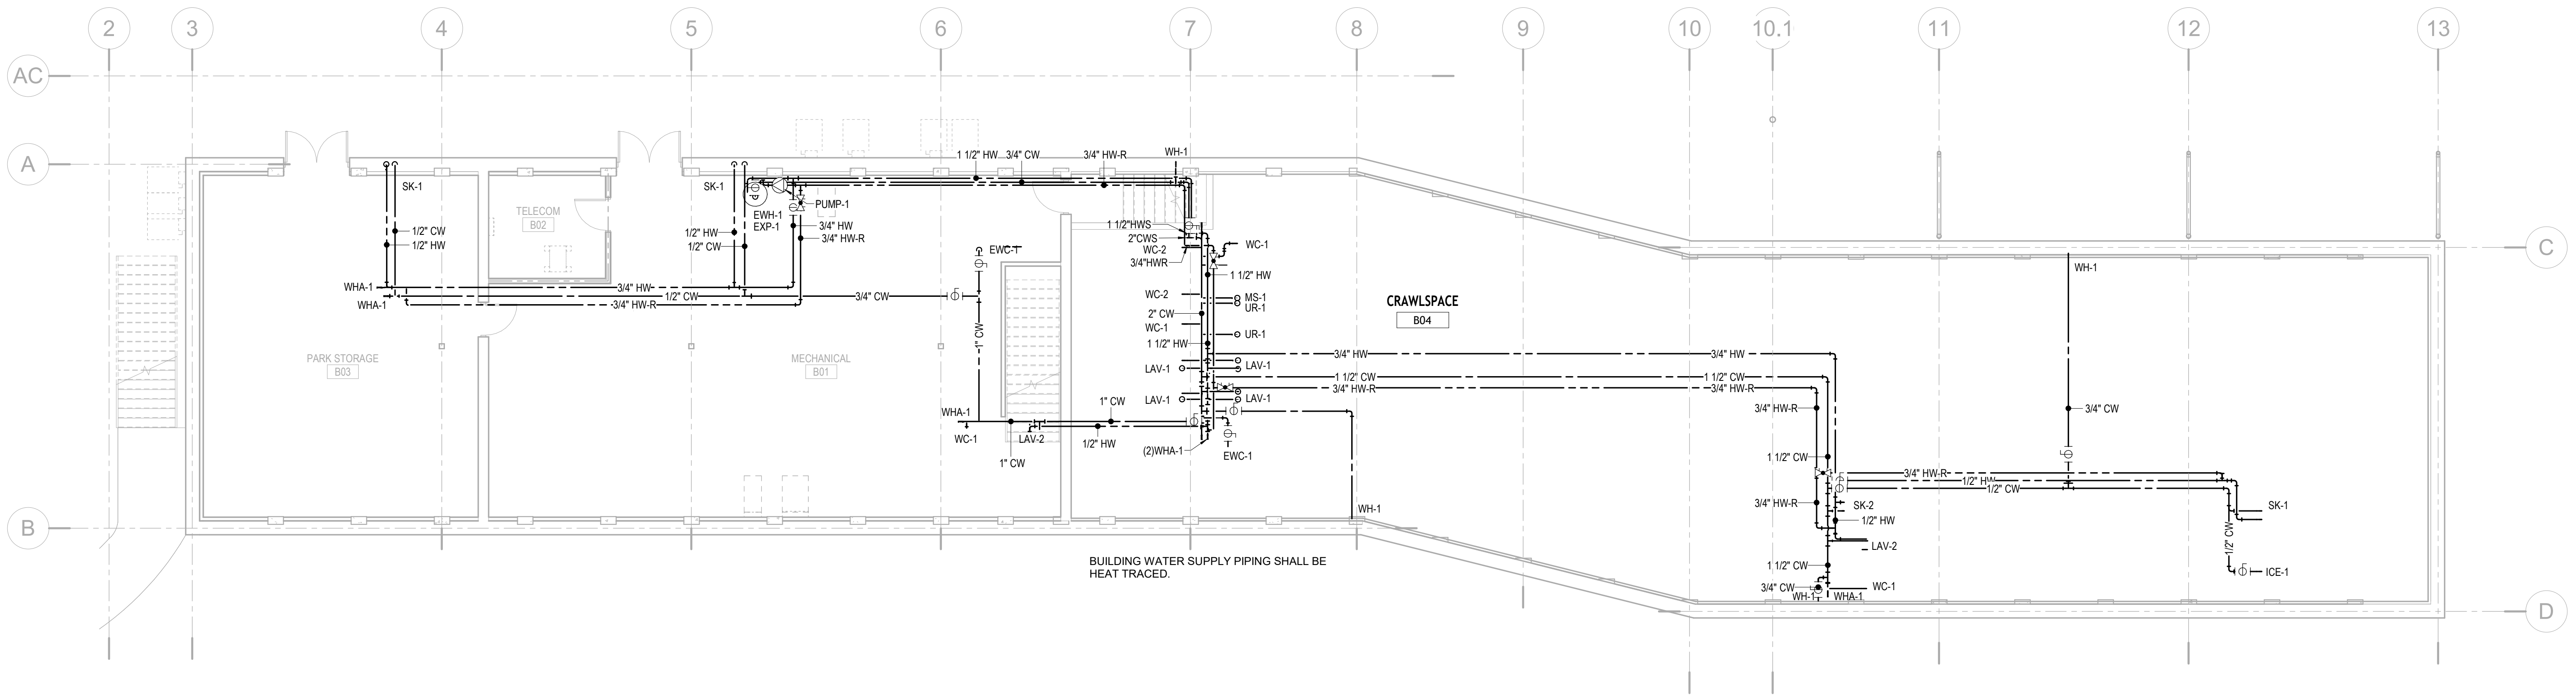

2 BASEMENT/CRAWLSPACE DOMESTIC WATER PLAN
PC-P102 1/8" = 1'-0"

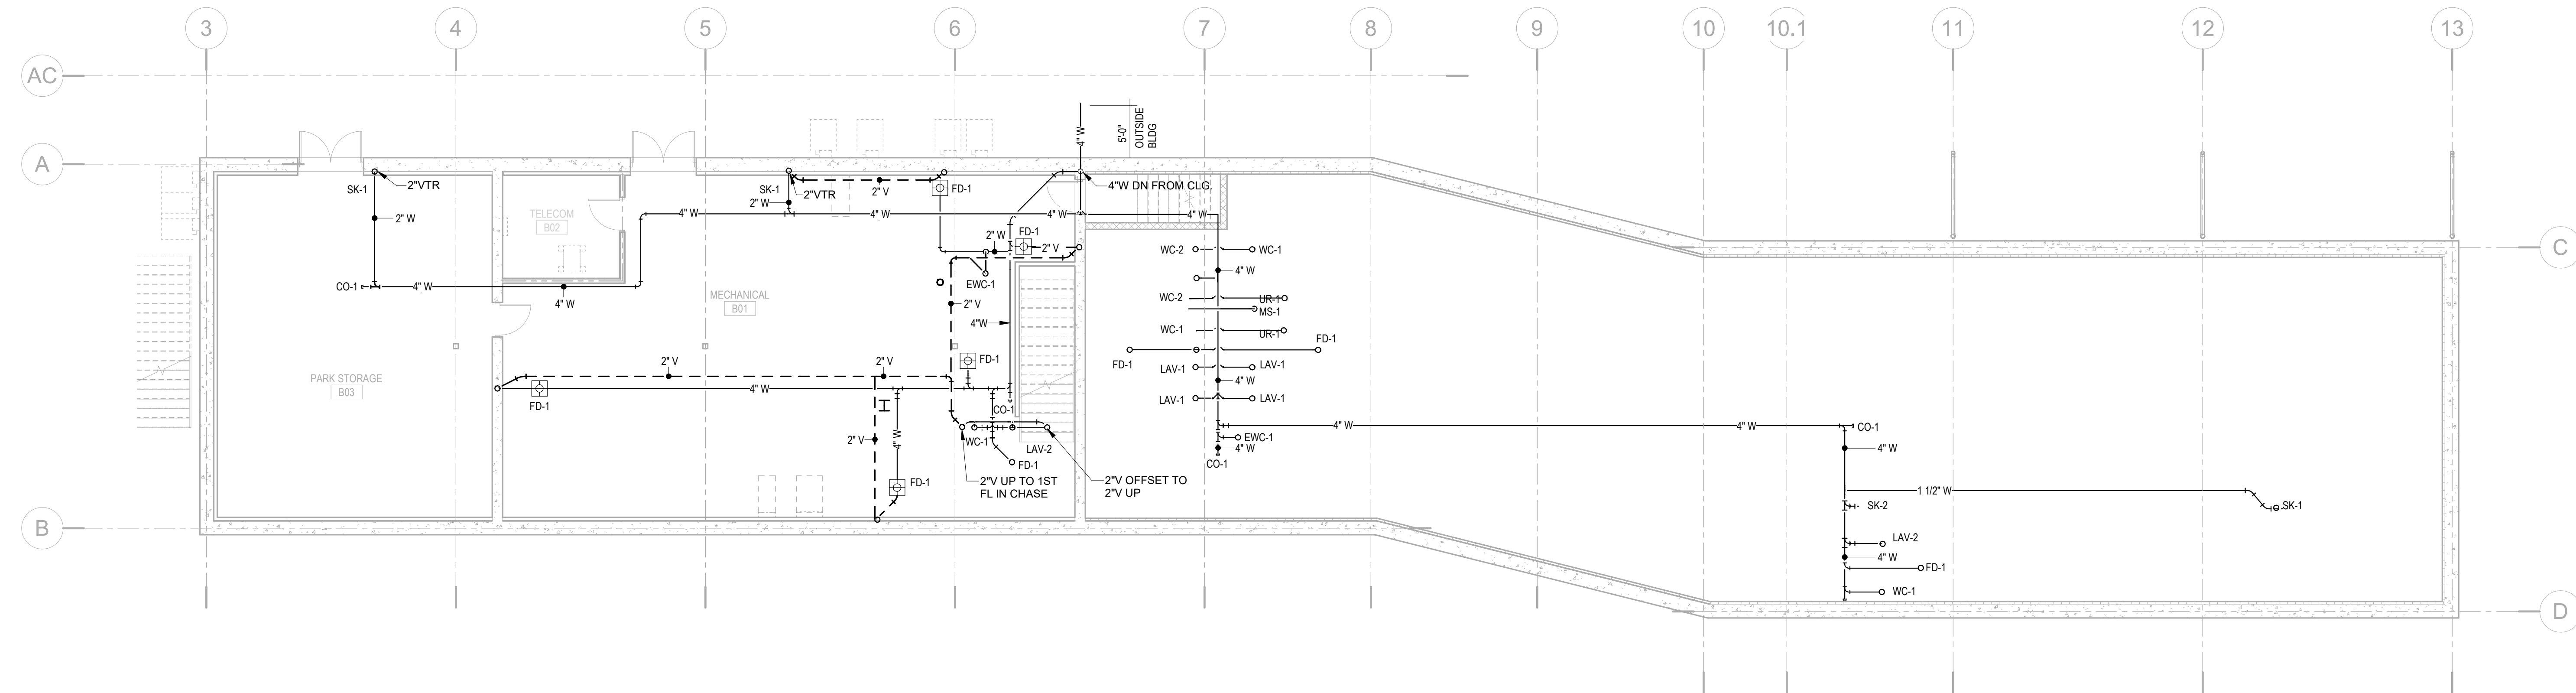


1 BASEMENT/CRAWLSPACE DWV PIPING
PC-P102 1/8" = 1'-0"

Susan Hatchell
Landscape Architecture, PLLC
711 W. North Street, Raleigh, NC 27603
p: 919-838-9600 f: 919-838-9700

Wooten
120 North Boylan Avenue • Raleigh, NC 27603-1423
(919) 828-0331 • info@wootencompany.com
License Number: 7-9715

BASEMENT
PLUMBING
PLANS

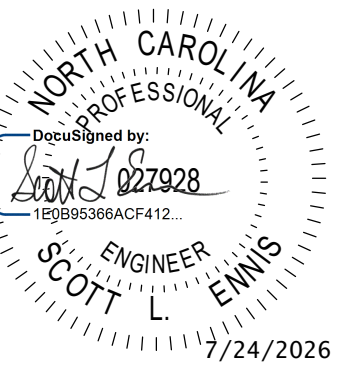

LAKE MYRA COUNTY PARK
Wake County, NC

REVISIONS

Date: 07/27/26


PC-P102



2 PC - WASTE AND VENT RISER DIAGRAM
PC-P501 NOT TO SCALE

1 PC - WATER SUPPLY RISER DIAGRAM
PC-P501 NOT TO SCALE

PLUMBING
RISER
DIAGRAMS

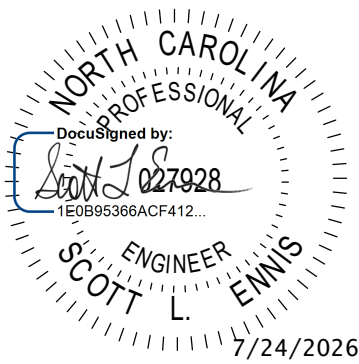

LAKE MYRA COUNTY PARK
Wake County, NC


REVISIONS

Date: 07/27/26


PC-P501

Susan Hatchell
Landscape Architecture, PLLC
711 W. North Street, Raleigh, NC 27603
p: 919-838-9600 f: 919-838-9700


Wooten
120 North Boylan Avenue • Raleigh, NC 27603-1423
(919) 828-0031 • www.wootencompany.com
License Number: 7-9715

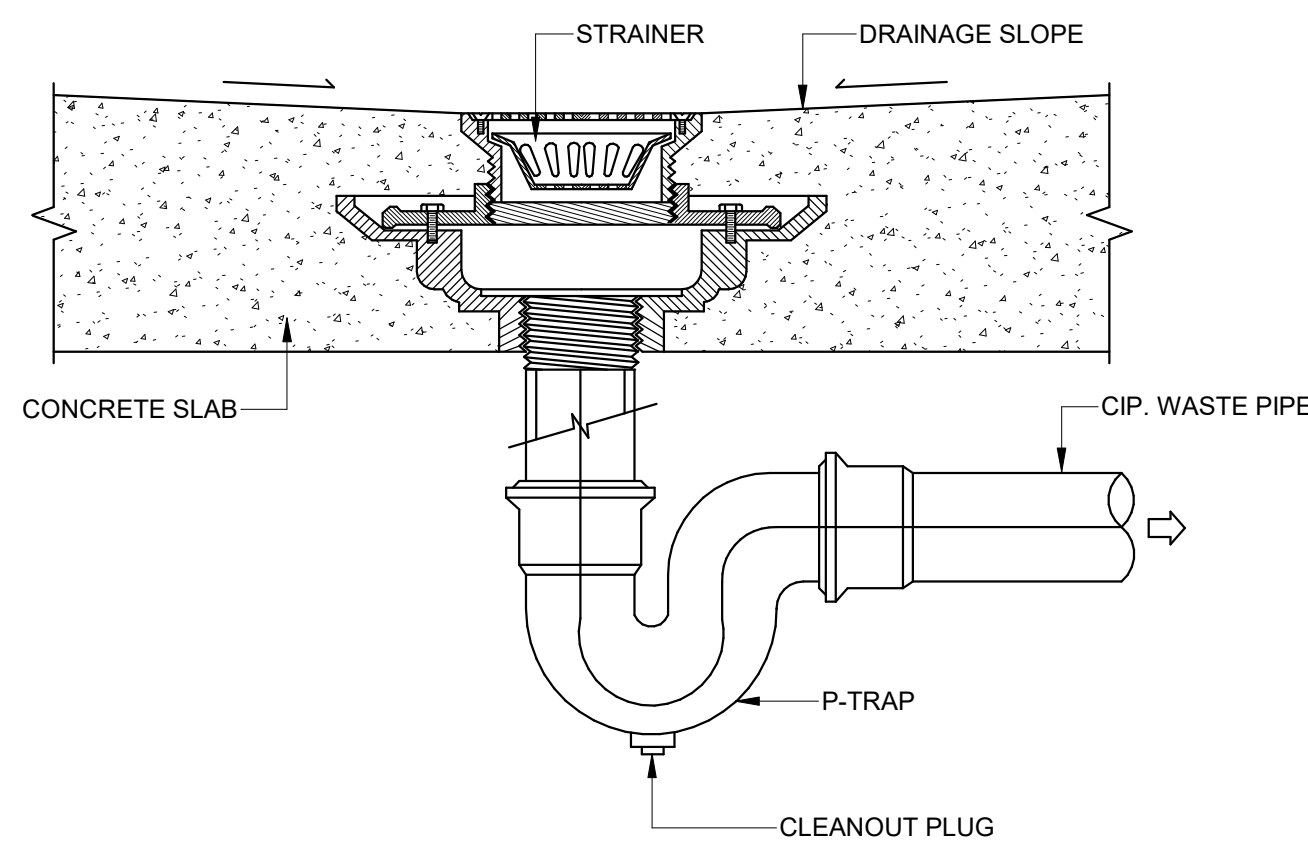



7 FLOOR DRAIN WITH P-TRAP DETAIL
PC-P601 NOT TO SCALE

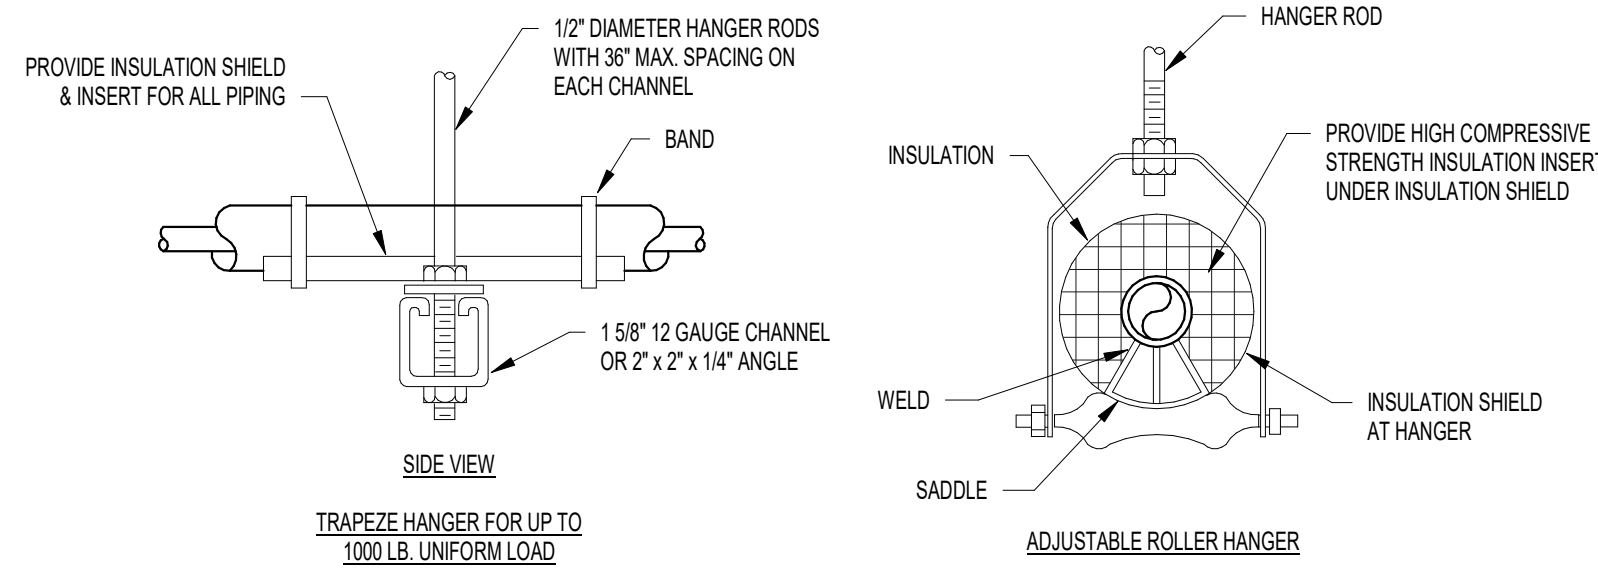


6 PIPE HANGER DETAIL - A
PC-P601 NOT TO SCALE

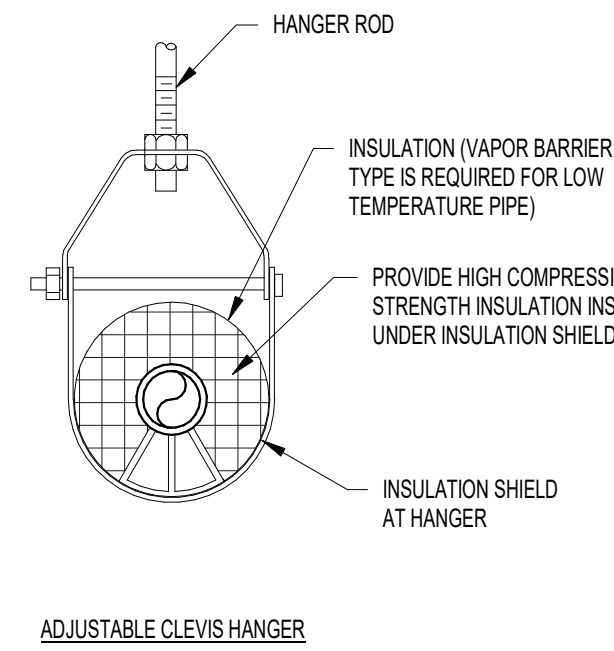


2 PIPE HANGER DETAIL
PC-P601 NOT TO SCALE

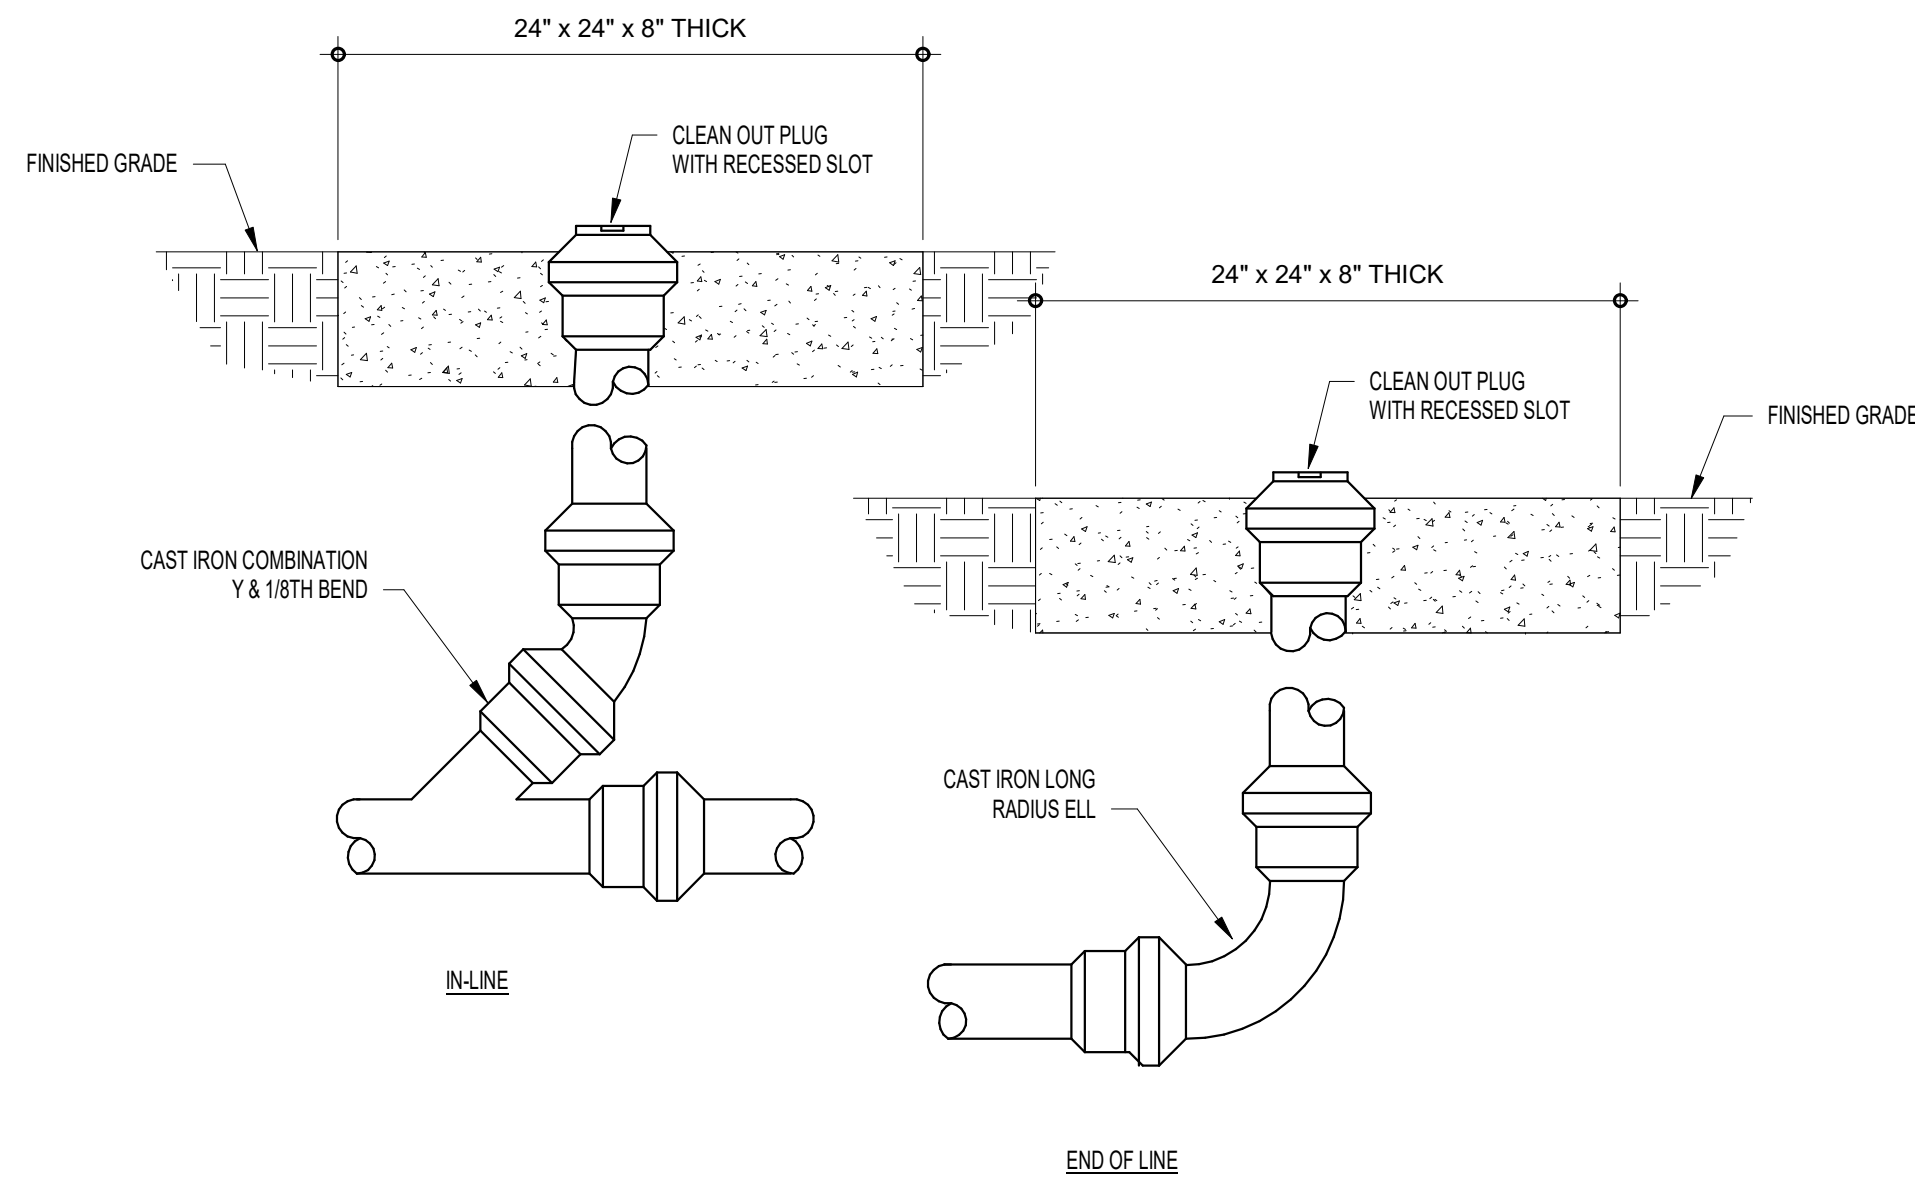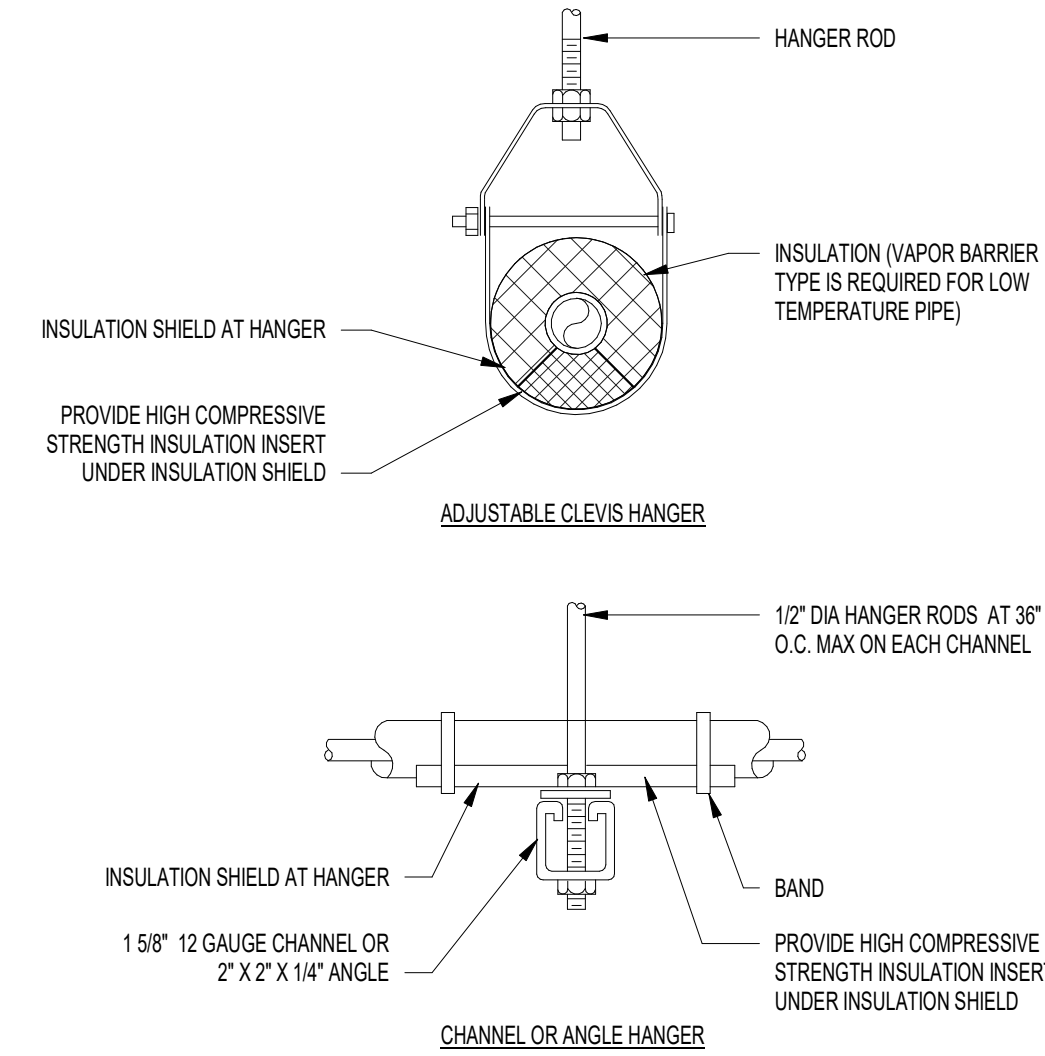


4 EXTERIOR CLEANOUT DETAIL
PC-P601 NOT TO SCALE

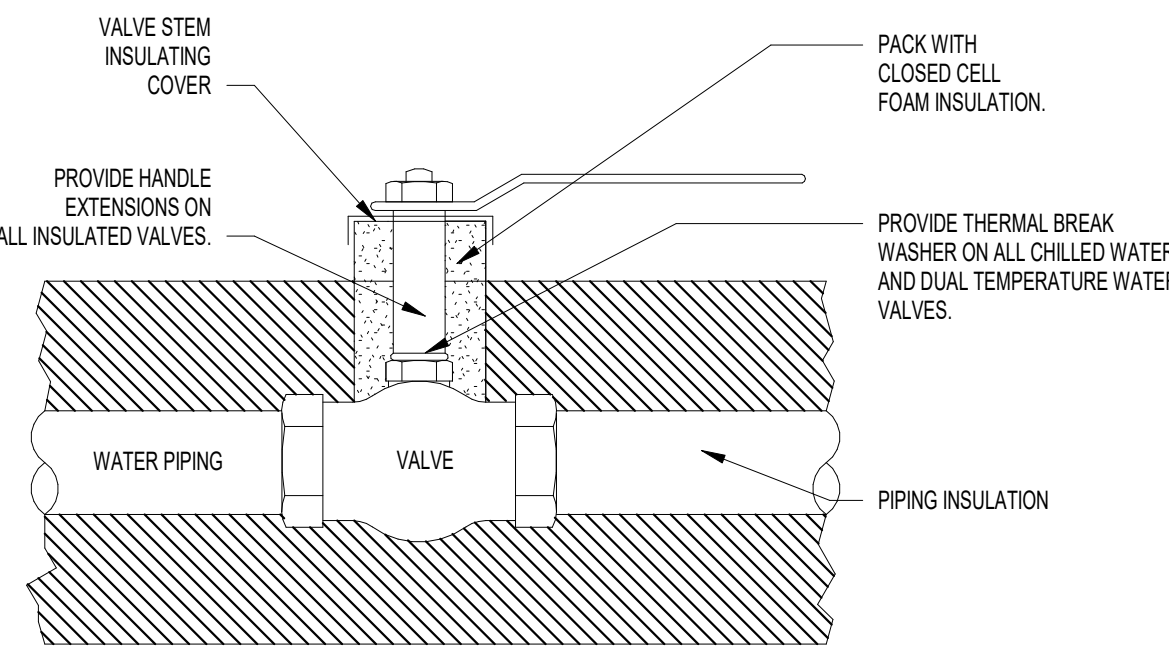



5 TYPICAL BALL VALVE INSTALLATION DETAIL
PC-P601 NOT TO SCALE

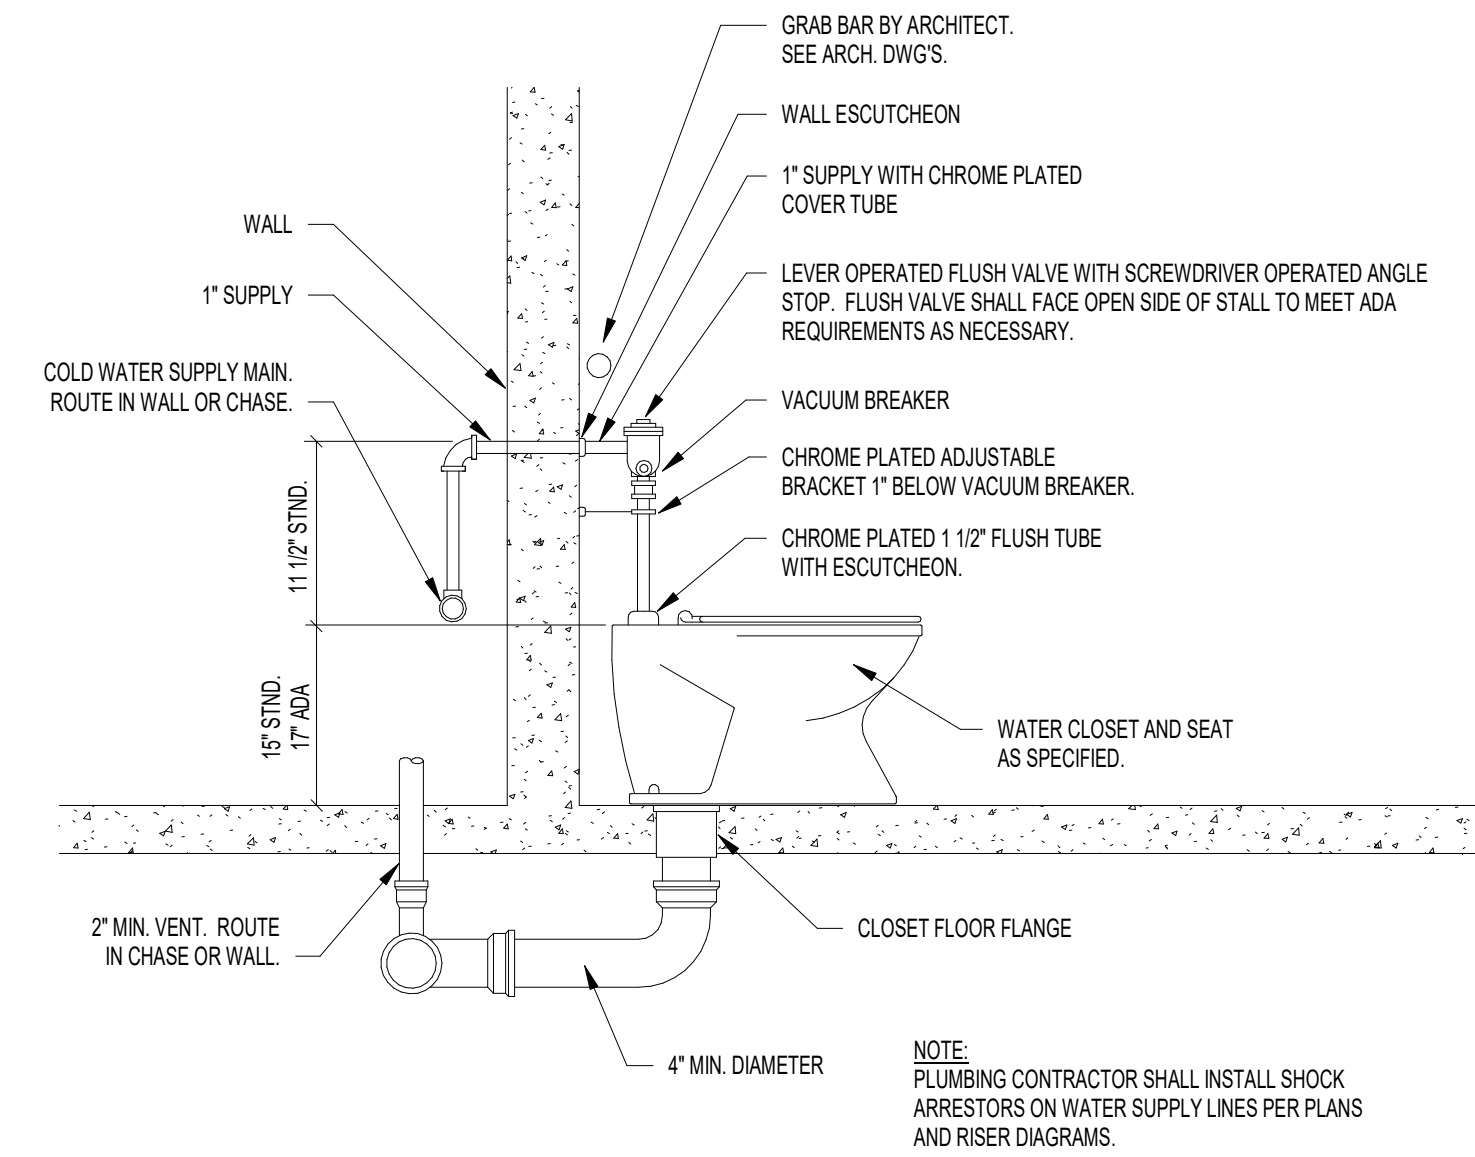

3 FLOOR MOUNTED WATER CLOSET DETAIL
PC-P601 NOT TO SCALE

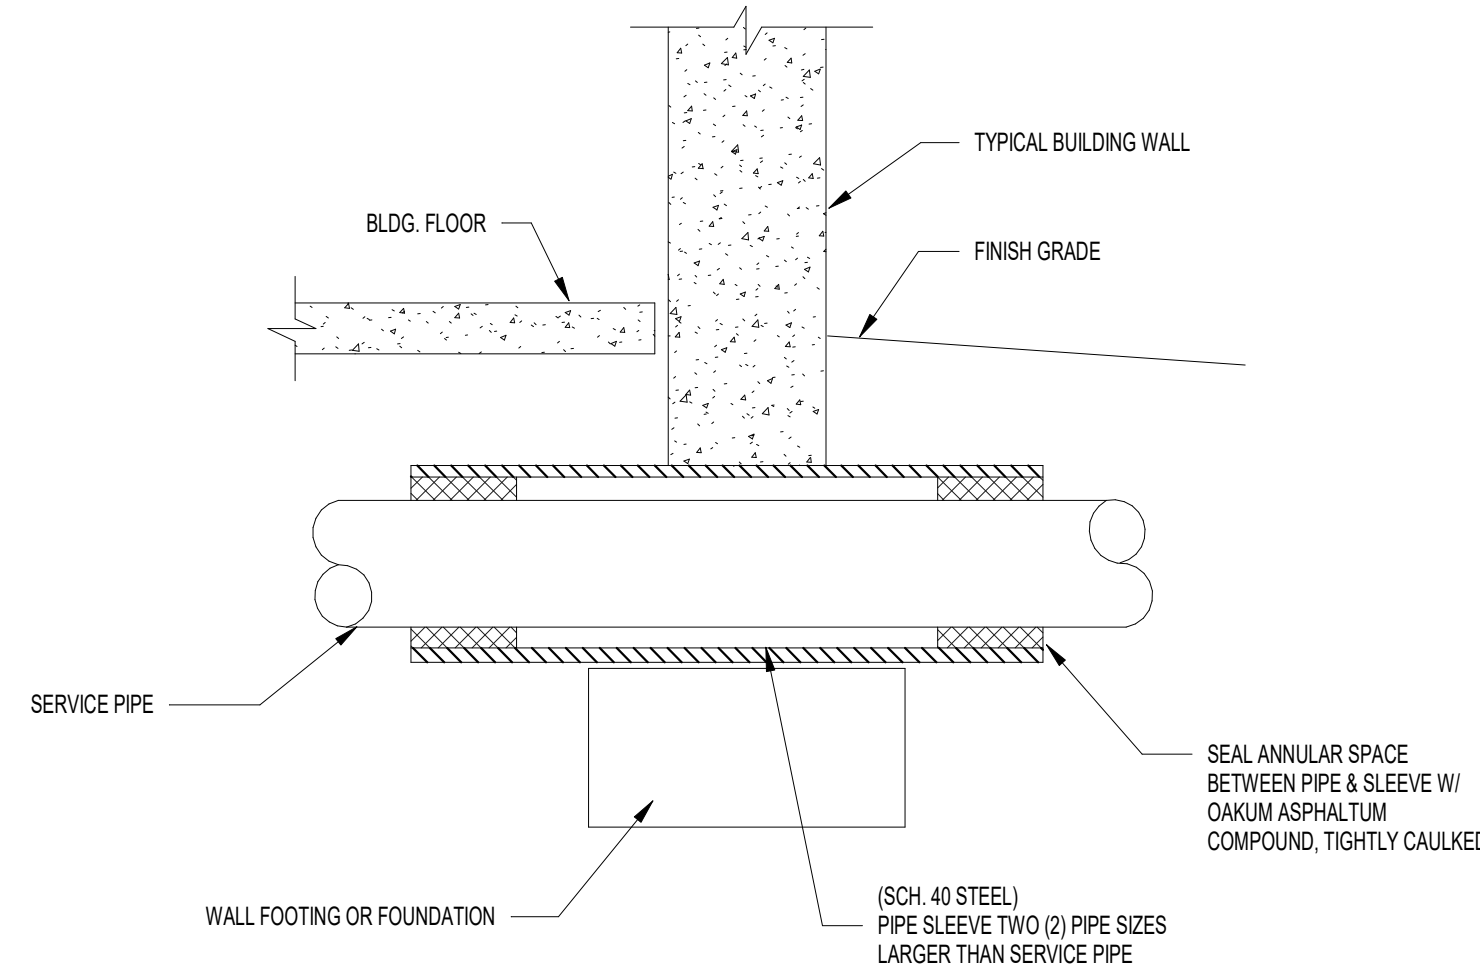

1 TYPICAL PIPE SLEEVE DETAIL
PC-P601 NOT TO SCALE

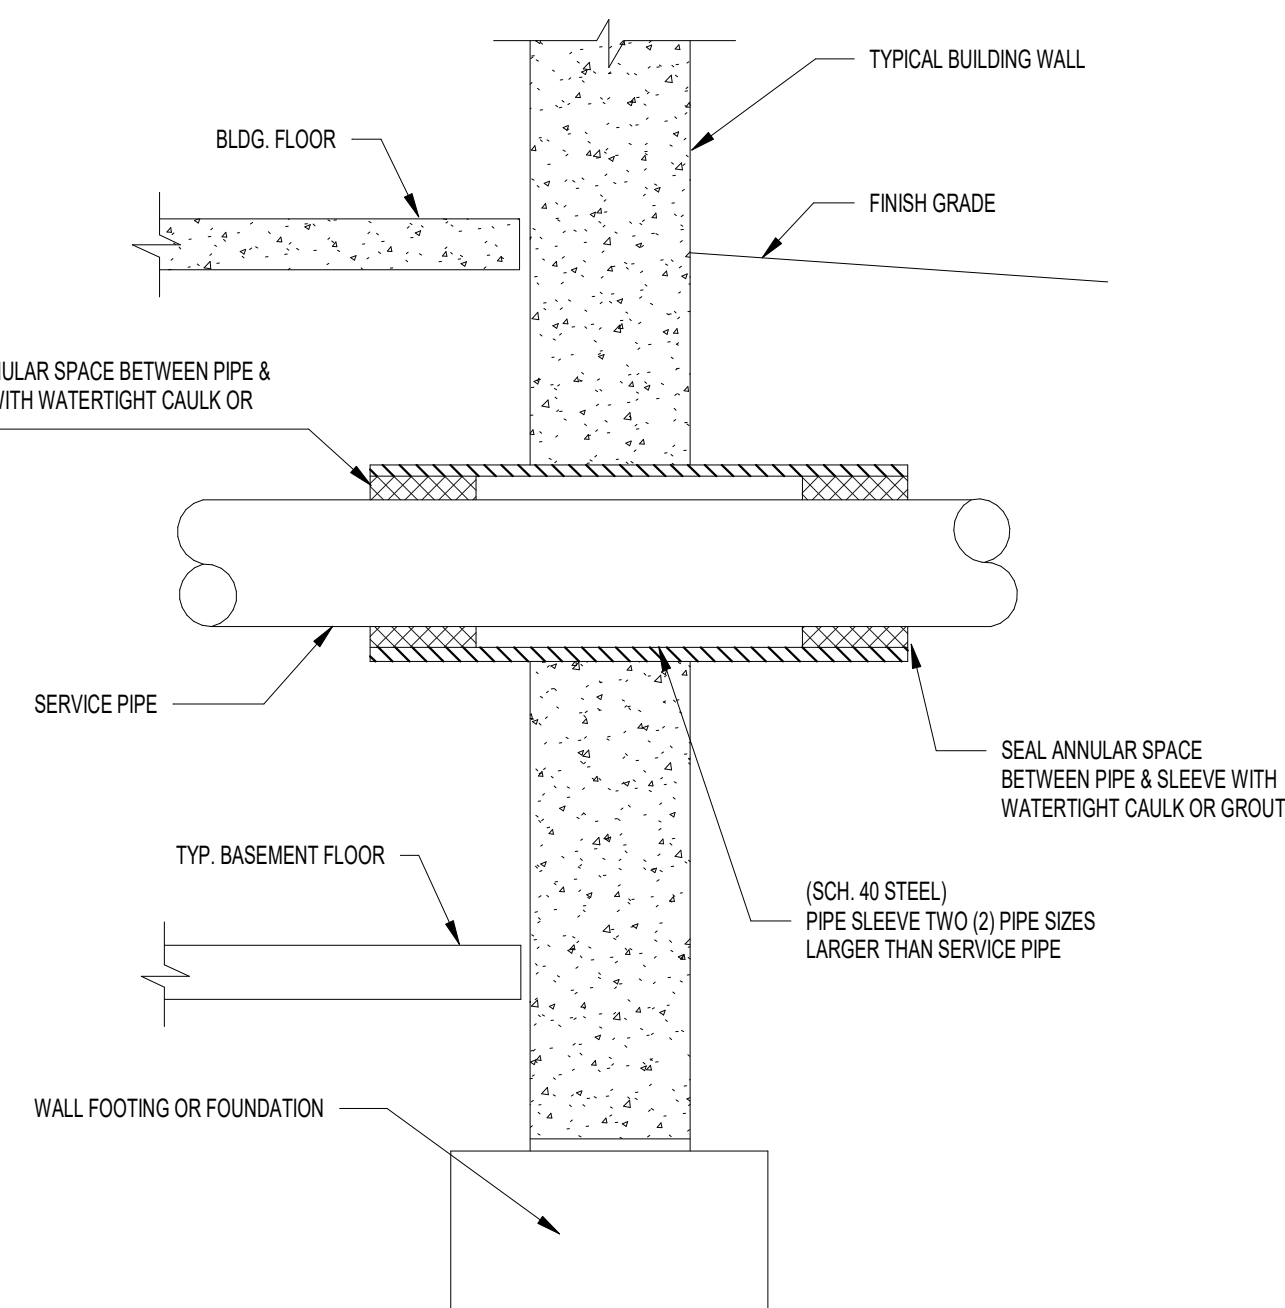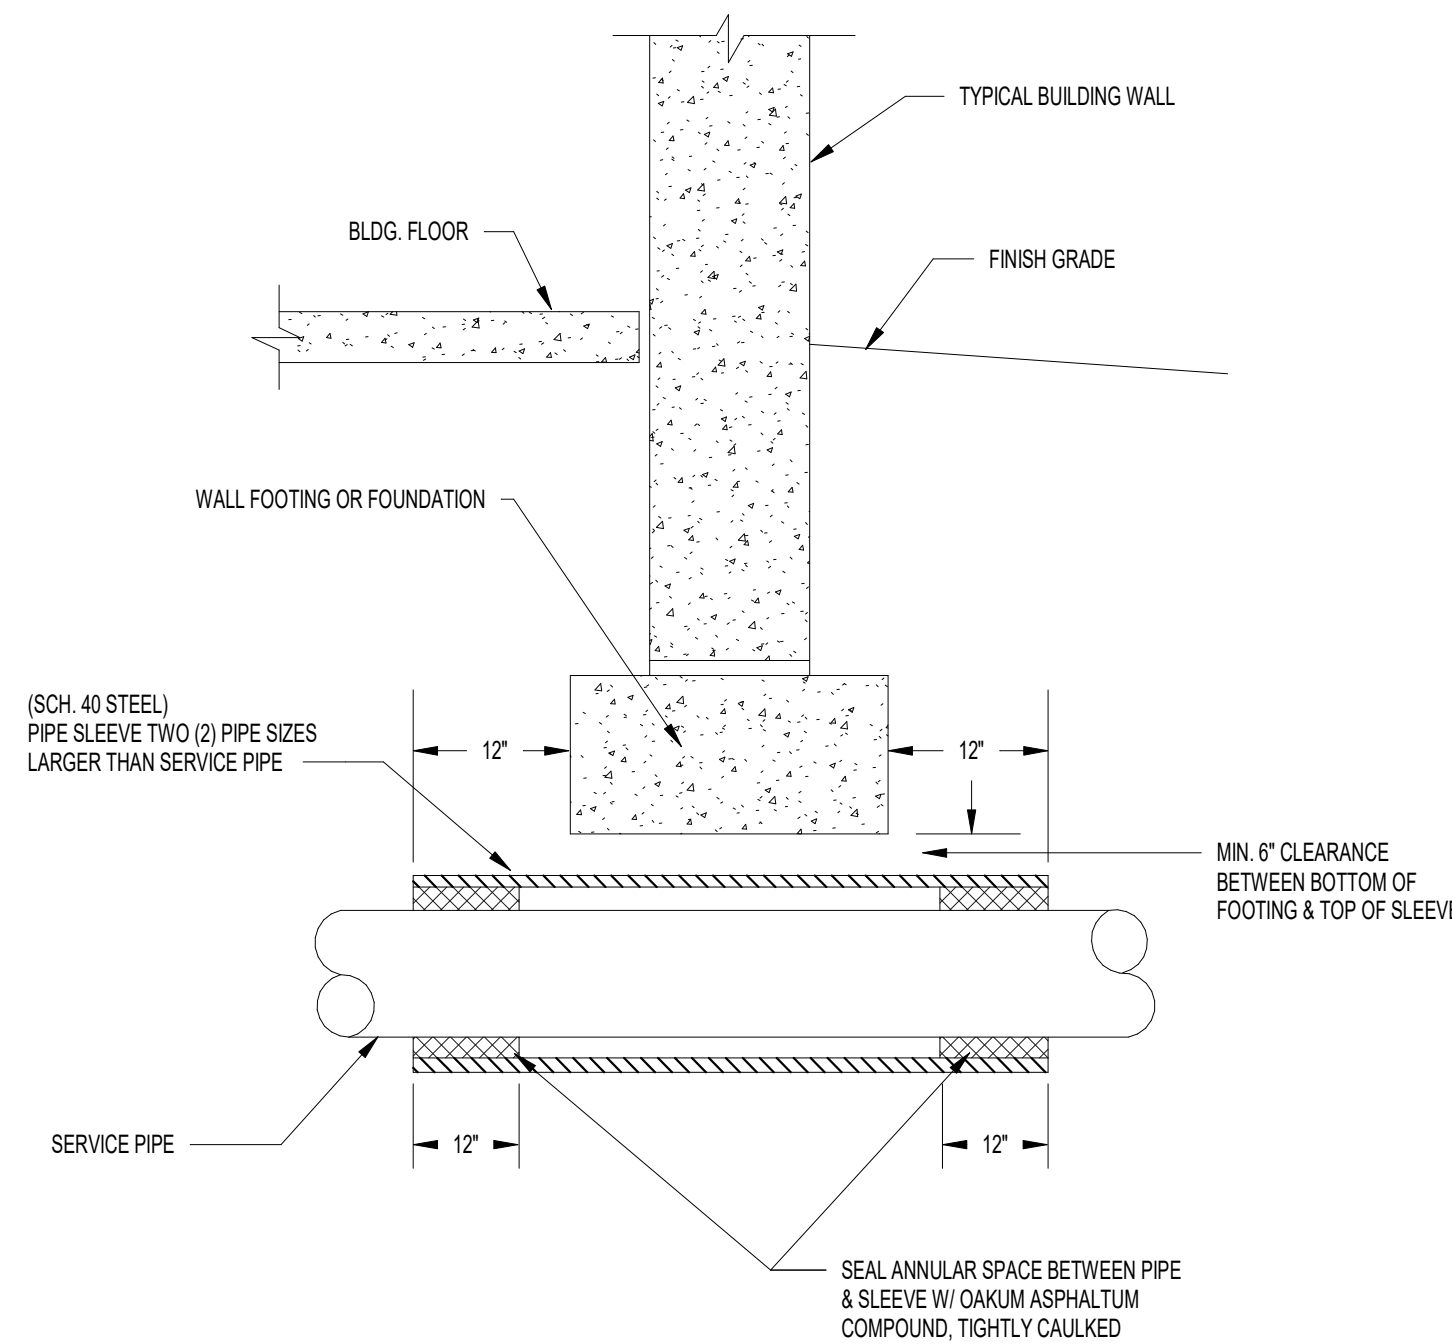

Susan Hatchell
Landscape Architecture, PLLC
711 W. North Street, Raleigh, NC 27603
p: 919-838-9600 f: 919-838-9700

Wooten
120 North Boylan Avenue • Raleigh, NC 27603-1423
(919) 828-0031 • newootencompany.com
License Number: 7-9715

PLUMBING
DETAILS

NORTH CAROLINA
PROFESSIONAL
ENGINEER
SCOTT L. EWING
10/27/2028
150393366ACF412



LAKE MYRA COUNTY PARK
Wake County, NC

REVISIONS

Date: 07/27/26

PC-P601

FIRE RATED WALL LEGEND
----- 2 HR

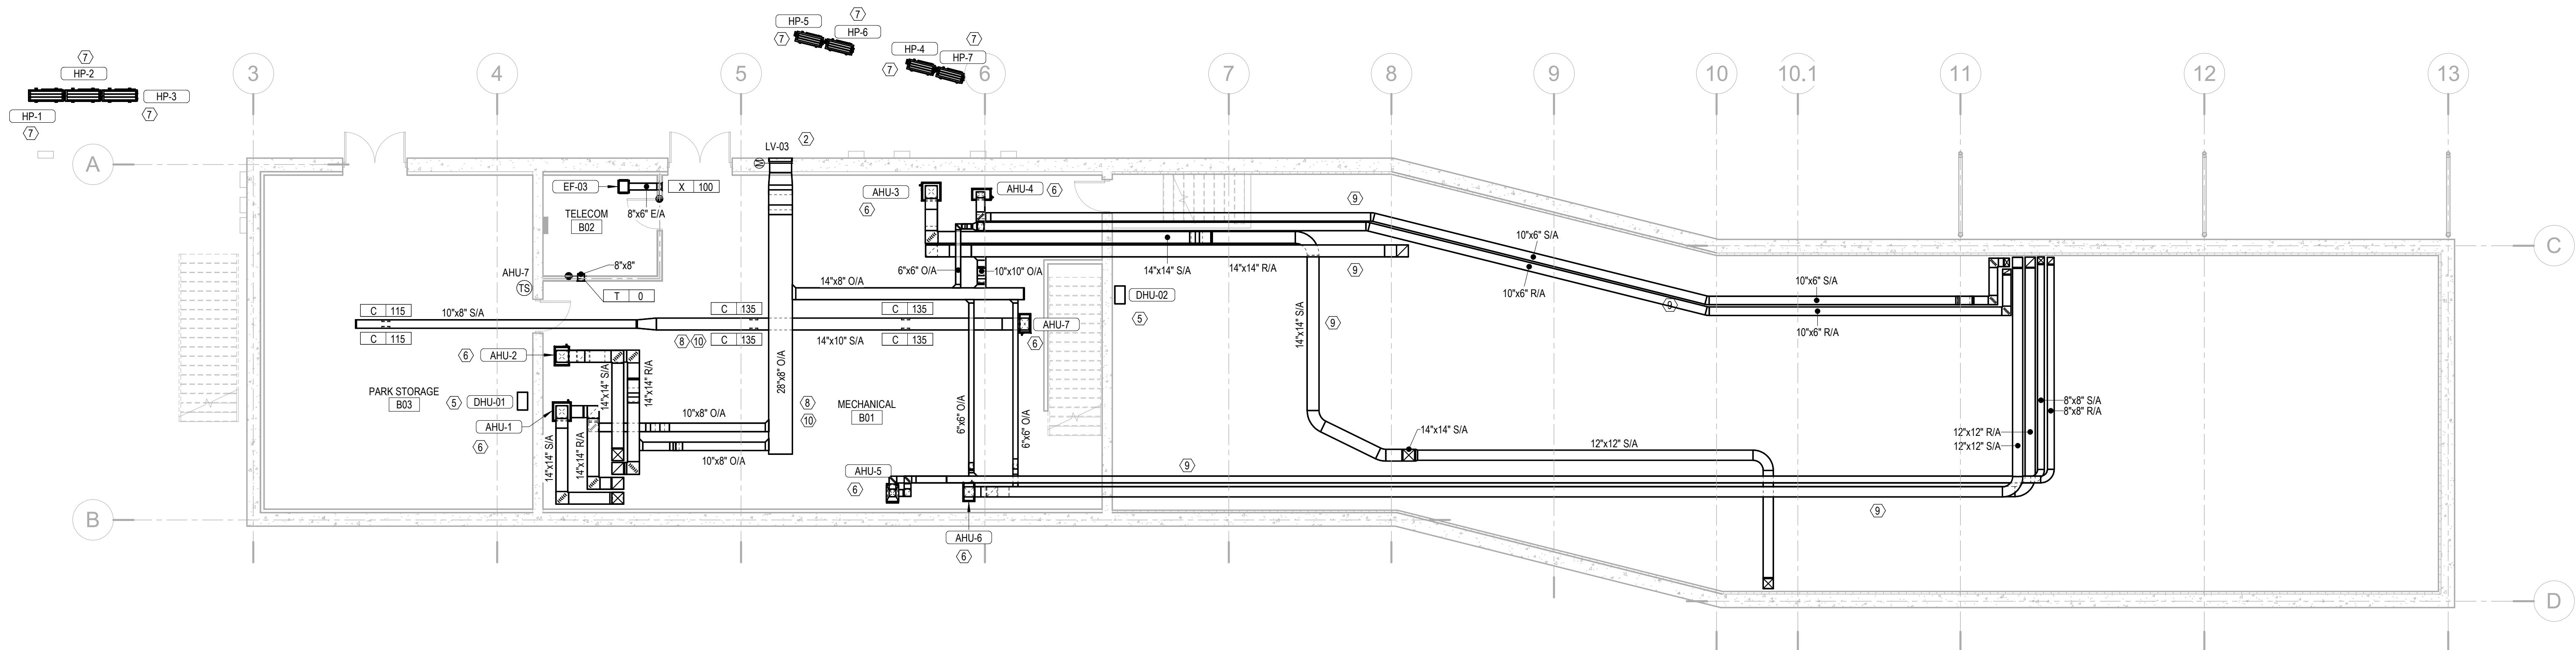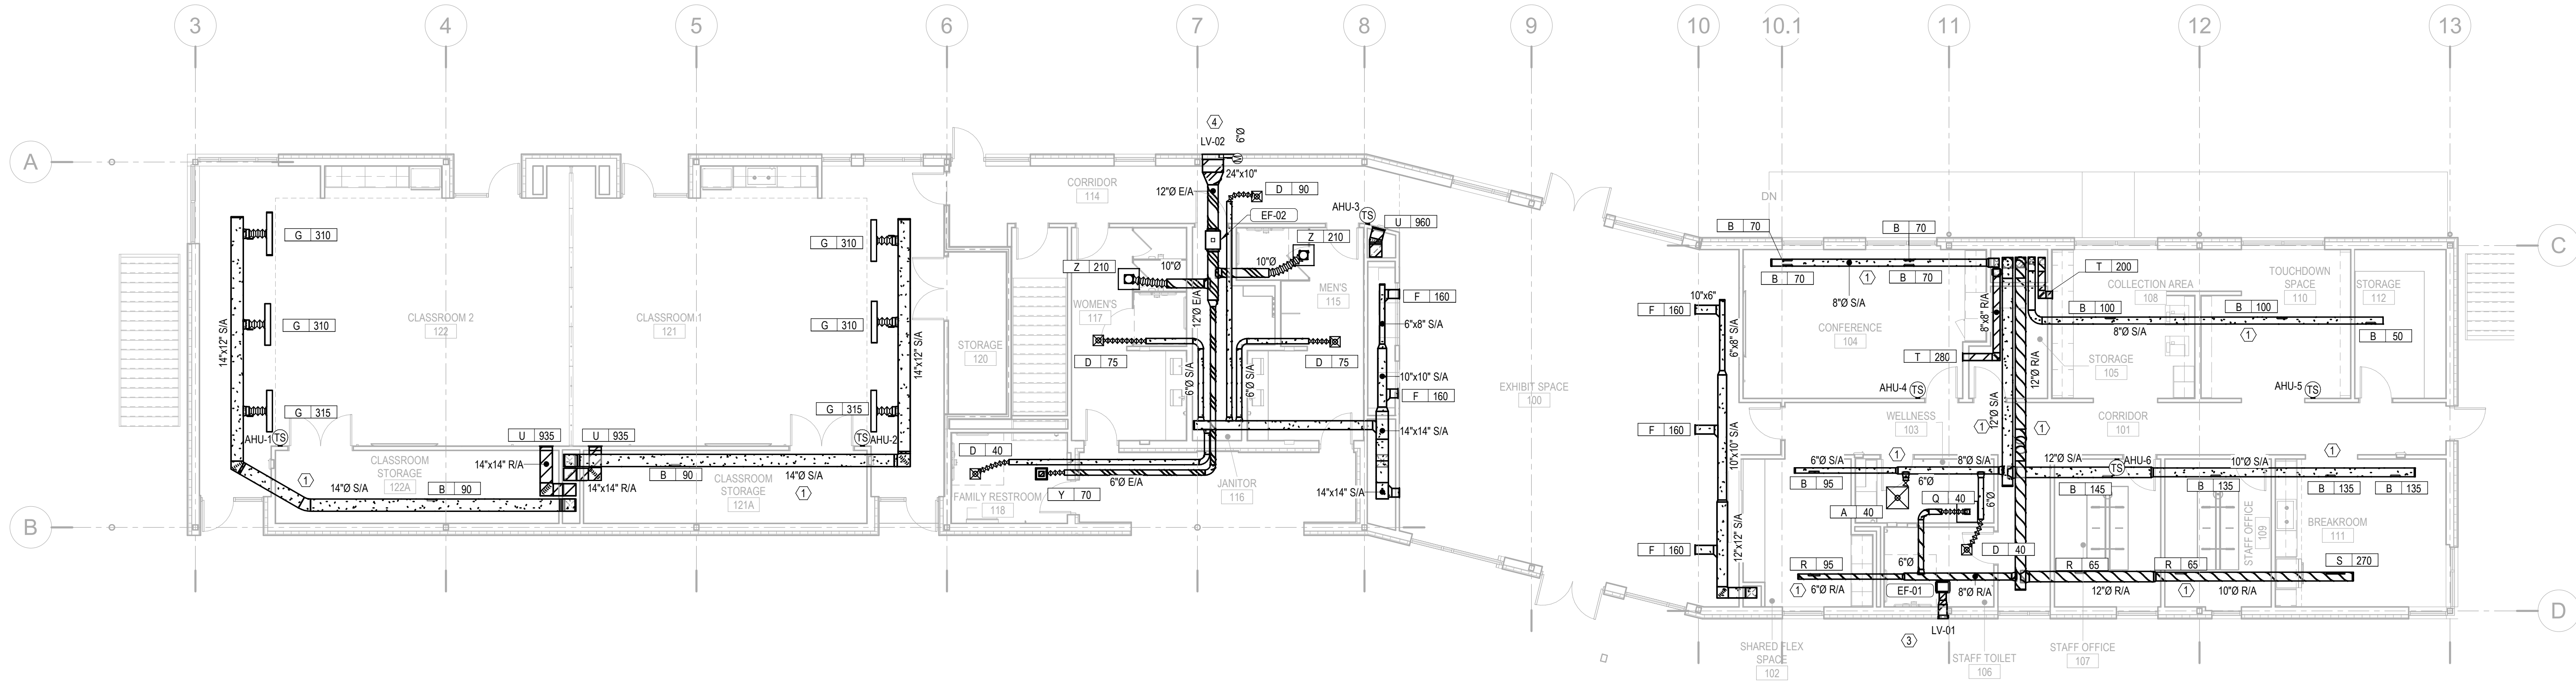


KEY NOTES

- ① EXPOSED DUCTWORK SHALL BE ROUND DOUBLE WALLED PER SPECIFICATION.
- ② LOUVER TO BE MOUNTED A.F.F. 5'-4" AS MEASURED FROM THE BOTTOM OF THE LOUVER. MAINTAIN 10' BETWEEN OUTSIDE AIR INTAKE AND ANY EXHAUST DISCHARGE.
- ③ LOUVER TO BE MOUNTED A.F.F. 10'-1" AS MEASURED FROM THE BOTTOM OF THE LOUVER. MAINTAIN 10' BETWEEN EXHAUST DISCHARGE AND ANY OUTSIDE AIR INTAKE.
- ④ LOUVER TO BE MOUNTED A.F.F. 10'-2" AS MEASURED FROM THE BOTTOM OF THE LOUVER. MAINTAIN 10' BETWEEN EXHAUST DISCHARGE AND ANY OUTSIDE AIR INTAKE.
- ⑤ INSTALL DEHUMIDIFIER PER MANUFACTURER'S INSTALLATION INSTRUCTIONS AND CLEARANCES.
- ⑥ INSTALL AIR HANDLING UNIT PER MANUFACTURERS INSTALLATION INSTRUCTIONS AND CLEARANCES. PROVIDE SUPPLY DUCT TRANSITION AS REQUIRED. PROVIDE RETURN PLENUM ON RETURN AIR INLET. CONNECT RETURN DUCTWORK INTO PLENUM.
- ⑦ INSTALL HEAT PUMP AT LOCATION INDICATED PER MANUFACTURER'S INSTALLATION INSTRUCTIONS AND CLEARANCES. INSTALL ON CONCRETE HOUSEKEEPING PAD. HEAT PUMP SHALL BE INSTALLED WITH FRONT SIDE OF UNIT IN LINE WITH EDGE OF DECK ABOVE SO THAT CONDENSER DISCHARGE BLOWS OUT FROM UNDER DECK.
- ⑧ ROUTE DUCTWORK HIGH THROUGH BASEMENT SPACE. ENSURE MINIMUM 6'-8" CLEAR BELOW ALL DUCTWORK IN BASEMENT AREA.
- ⑨ ROUTE DUCTWORK THROUGH CRAWLSPACE TIGHT TO STRUCTURE ABOVE AND TURN UP AS INDICATED.
- ⑩ EXPOSED DUCTWORK IN BASEMENT NON-PUBLIC AREAS SHALL BE SINGLE-WALL RECTANGULAR CONSTRUCTION WITH WRAP INSULATION.

Susan Hatchell
Landscape Architecture, PLLC
711 W. North Street, Raleigh, NC 27603
p: 919-838-9600 f: 919-838-9700

Wooten
120 North Boylan Avenue • Raleigh, NC 27603-1423
(919) 828-0331 • info@wootencompany.com
License Number: 74915

DUCTWORK
PLANS

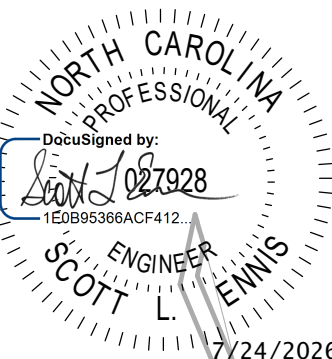


LAKE MYRA COUNTY PARK
Wake County, NC

REVISIONS


Date: 07/27/26

PC-M101

FIRE RATED WALL LEGEND
--- 2 HR

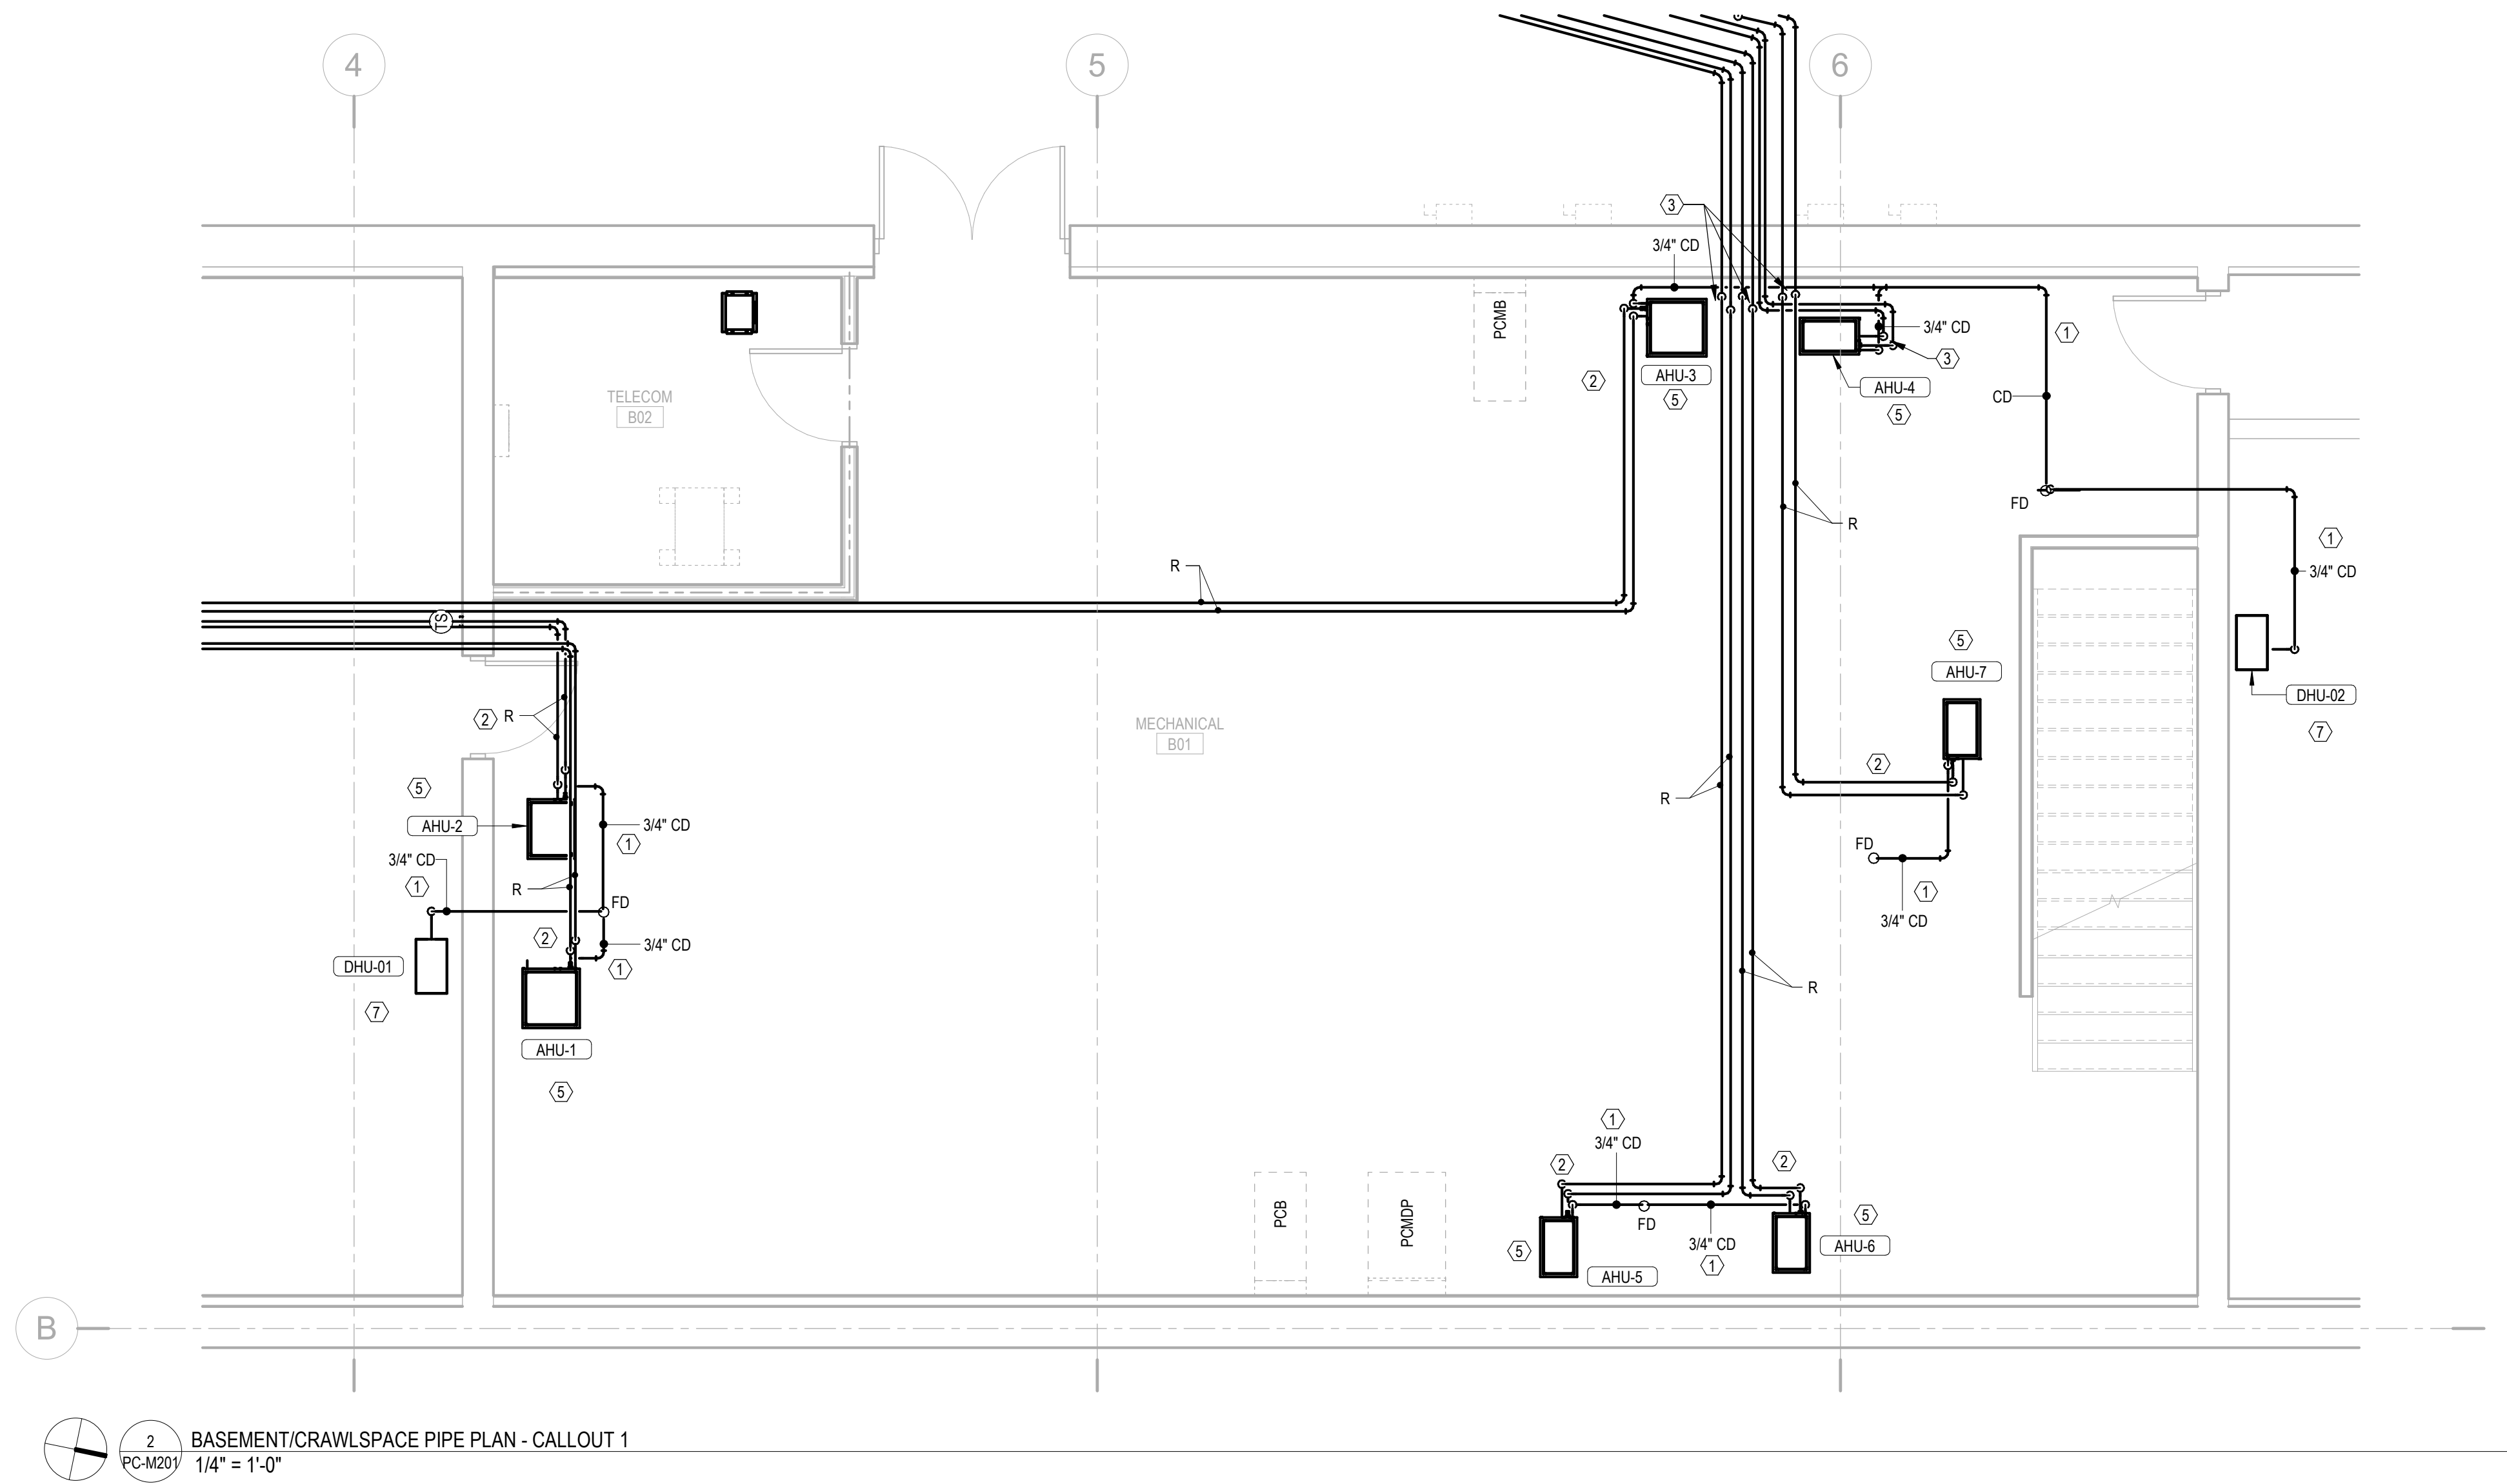

2 BASEMENT/CRAWLSPACE PIPE PLAN - CALLOUT 1
PC-M201
1/4" = 1'-0"

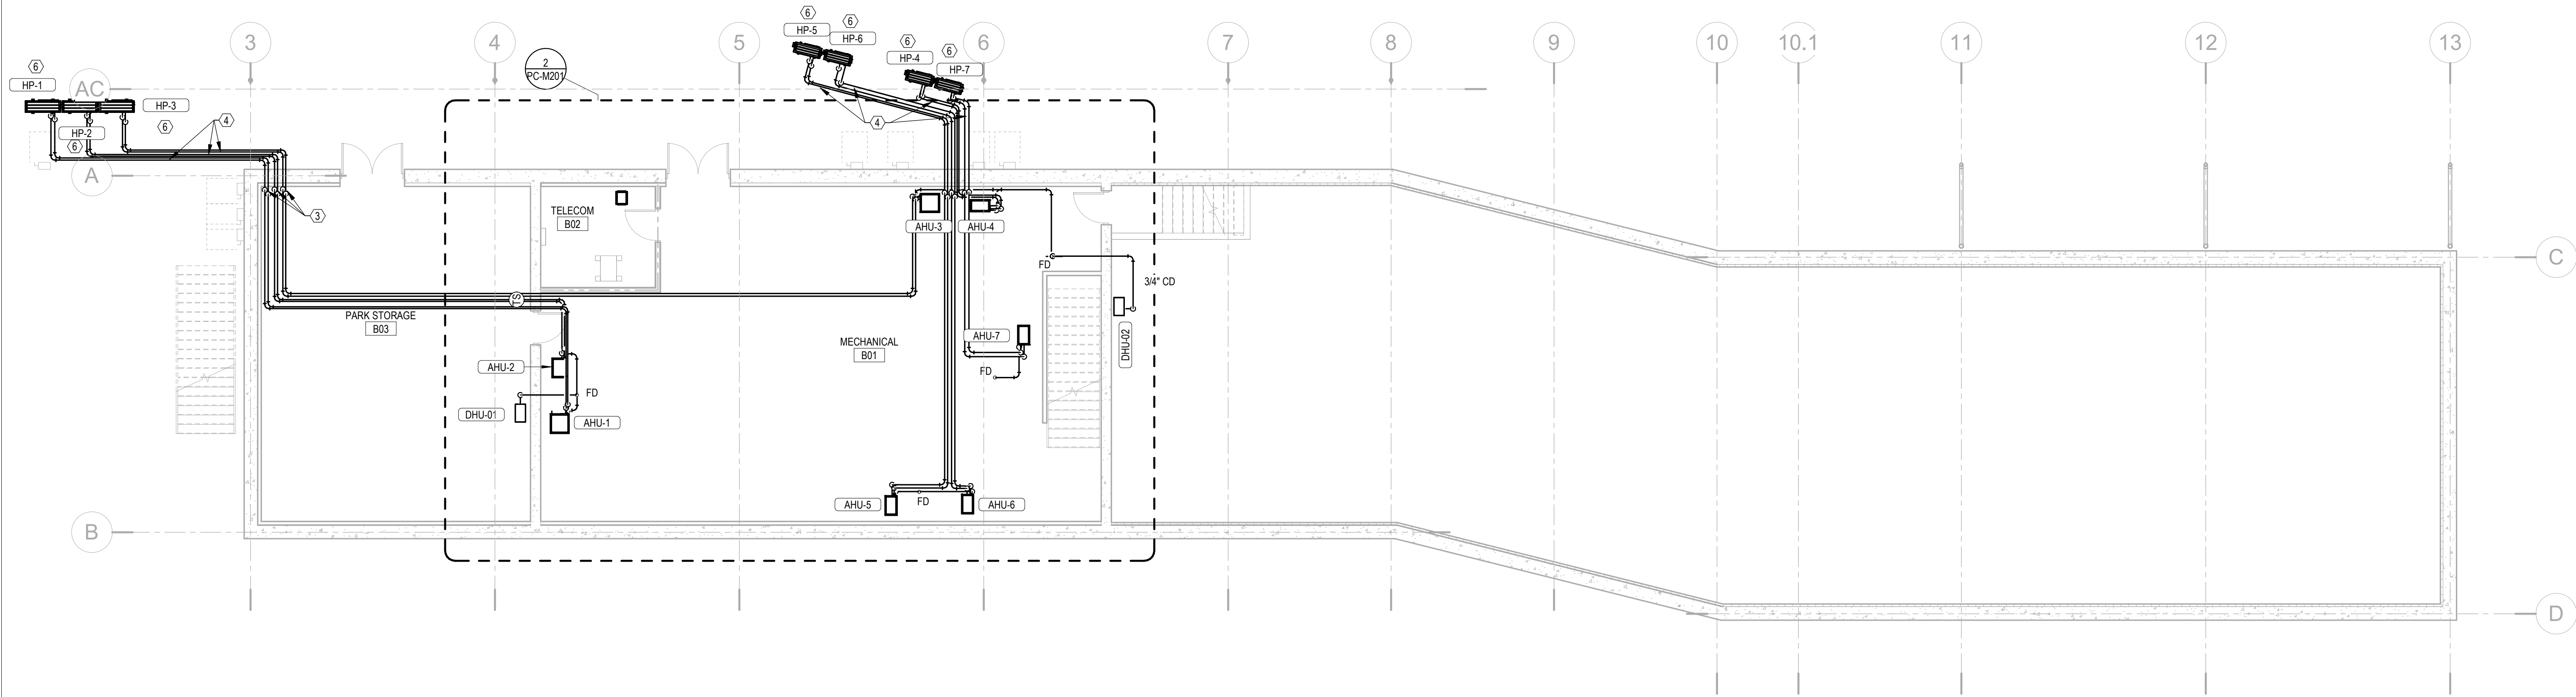

1 BASEMENT/CRAWLSPACE PIPE PLAN
PC-M201
1/8" = 1'-0"


KEY NOTES

- 1 ALL CONDENSATE DRAINAGE PIPING TO BE ROUTED TO NEAREST FLOOR DRAIN AS INDICATED.
- 2 ROUTE REFRIGERANT PIPING UP FROM AHU AND HIGH ACROSS CEILING SPACE AS INDICATED.
- 3 TURN REFRIGERANT PIPING DOWN AND EXIT LOW THROUGH EXTERIOR WALL.
- 4 ROUTE REFRIGERANT PIPING ACROSS GROUND TO HEAT PUMP AS INDICATED.
- 5 INSTALL AHU PER MANUFACTURER'S INSTALLATION INSTRUCTIONS AND CLEARANCES. PROVIDE REFRIGERANT PIPING FROM HEAT PUMP AT EXTERIOR. PROVIDE CONDENSATE DRAIN PIPING.
- 6 INSTALL HEAT PUMP ON CONCRETE HOUSEKEEPING PAD PER MANUFACTURER'S INSTALLATION INSTRUCTIONS AND CLEARANCES.
- 7 INSTALL DEHUMIDIFIER UNIT PER MANUFACTURER'S INSTALLATION INSTRUCTIONS AND CLEARANCES.

Susan Hatchell
Landscape Architecture, PLLC
711 W. North Street, Raleigh, NC 27603
p: 919-838-9600 f: 919-838-9700

Wooten
120 North Boylan Avenue • Raleigh, NC 27603-1423
(919) 828-0031 • www.wootencompany.com
License Number: 7-9715

PIPING PLANS

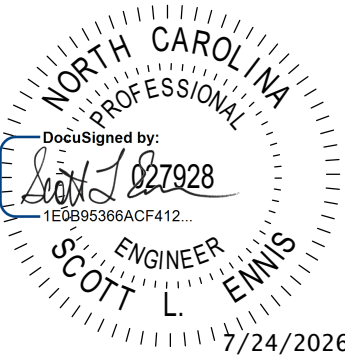

LAKE MYRA COUNTY PARK
Wake County, NC

REVISIONS

Date: 07/27/26

PC-M201



FOUR (4) LOCATIONS. REFER TO PLUMBING DRAWINGS.



NOTES:

1. PULSE METER SHALL BE LOCATED INSIDE MECH ROOM DOWNSTREAM OF RPZ BACKFLOW PREVENTER.
2. PULSE METER SHALL BE FURNISHED BY DIVISION 23 AND INSTALLED BY DIVISION 22.
3. DIVISION 26 SHALL RUN AN EMPTY 1" CONDUIT FROM PULSE METER TO THE BAS. DIVISION 23 SHALL RUN THE WIRING AND MAKE FINAL CONNECTIONS.



Susan

Hatchell

711 W. North Street, Raleigh, NC 27603
p: 919-838-9600 f: 919-838-9700


f: 919-838-9700



20 North Boylan Avenue • Raleigh, NC 27603-1423
(919) 828-0531 • thewootencompany.com

License Number : F-0115

CONTROLS

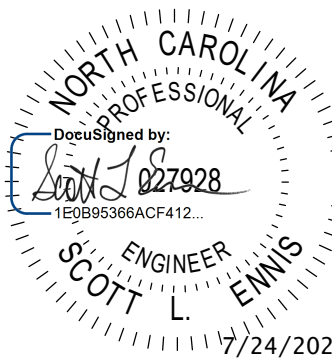

7/24/202


LAKE MYRA COUNTY PARK
Wake County, NC

Wake County, NC


REVISIONS

Date: 07/27/26


PC-M401

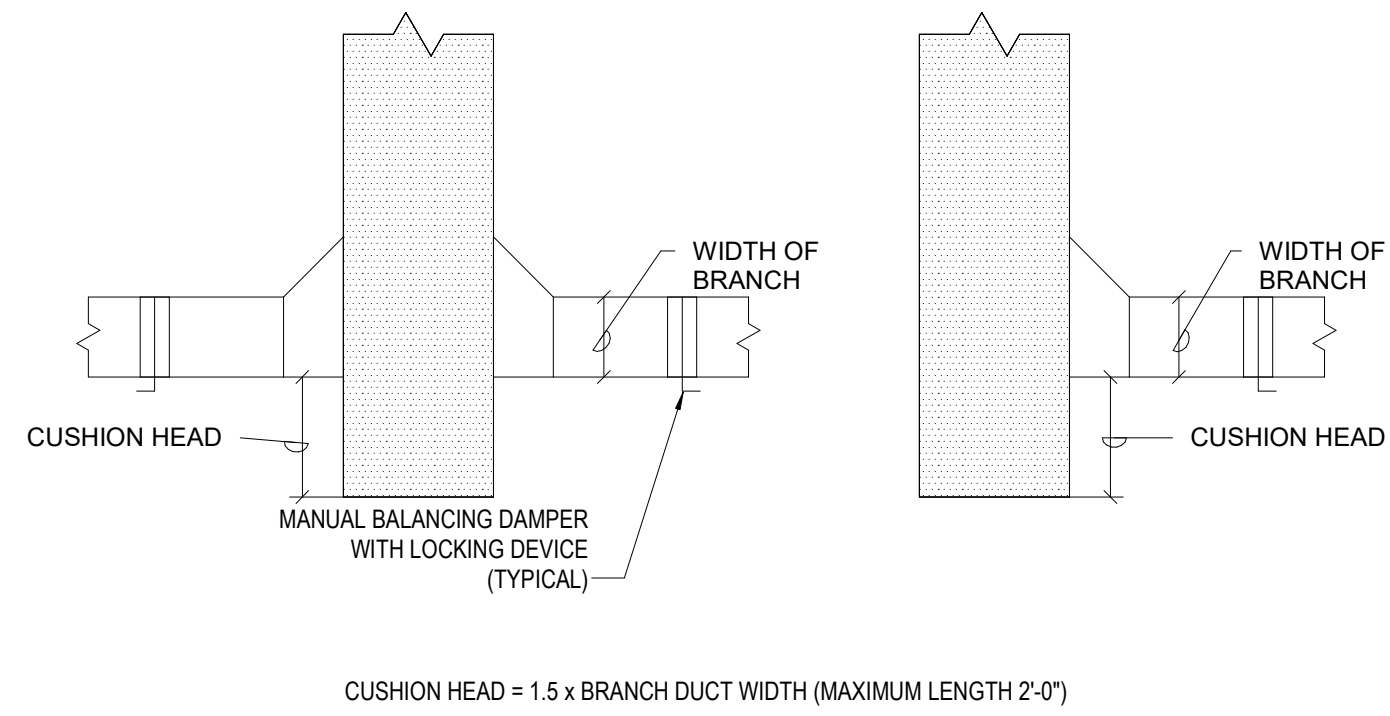


1
PC-M601
DETAIL - CUSHION HEAD DETAIL
NOT TO SCALE

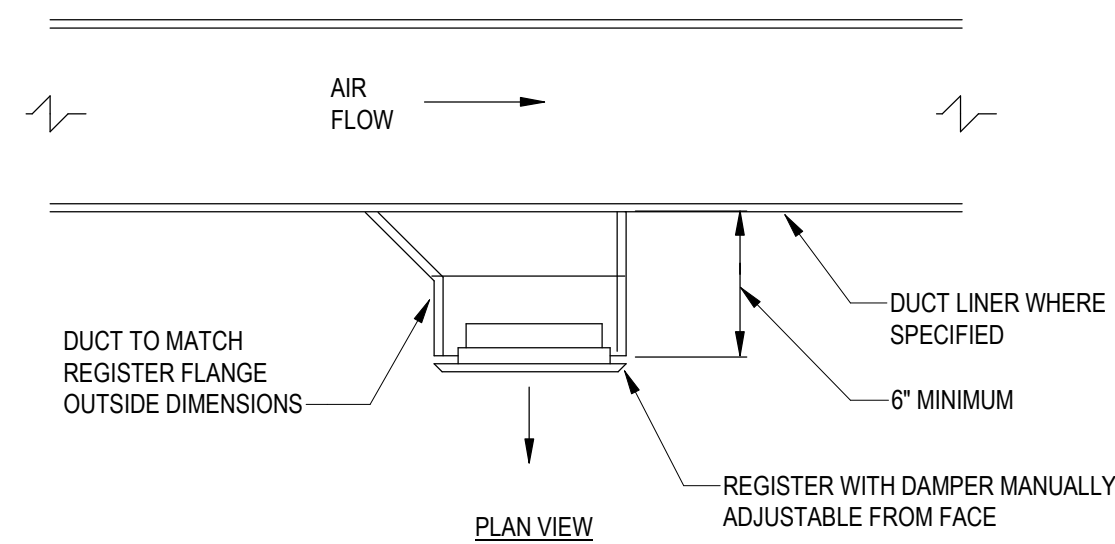

2
PC-M601
DETAIL - DUCT MOUNTED REGISTER (RECTANGULAR DUCT)
NOT TO SCALE

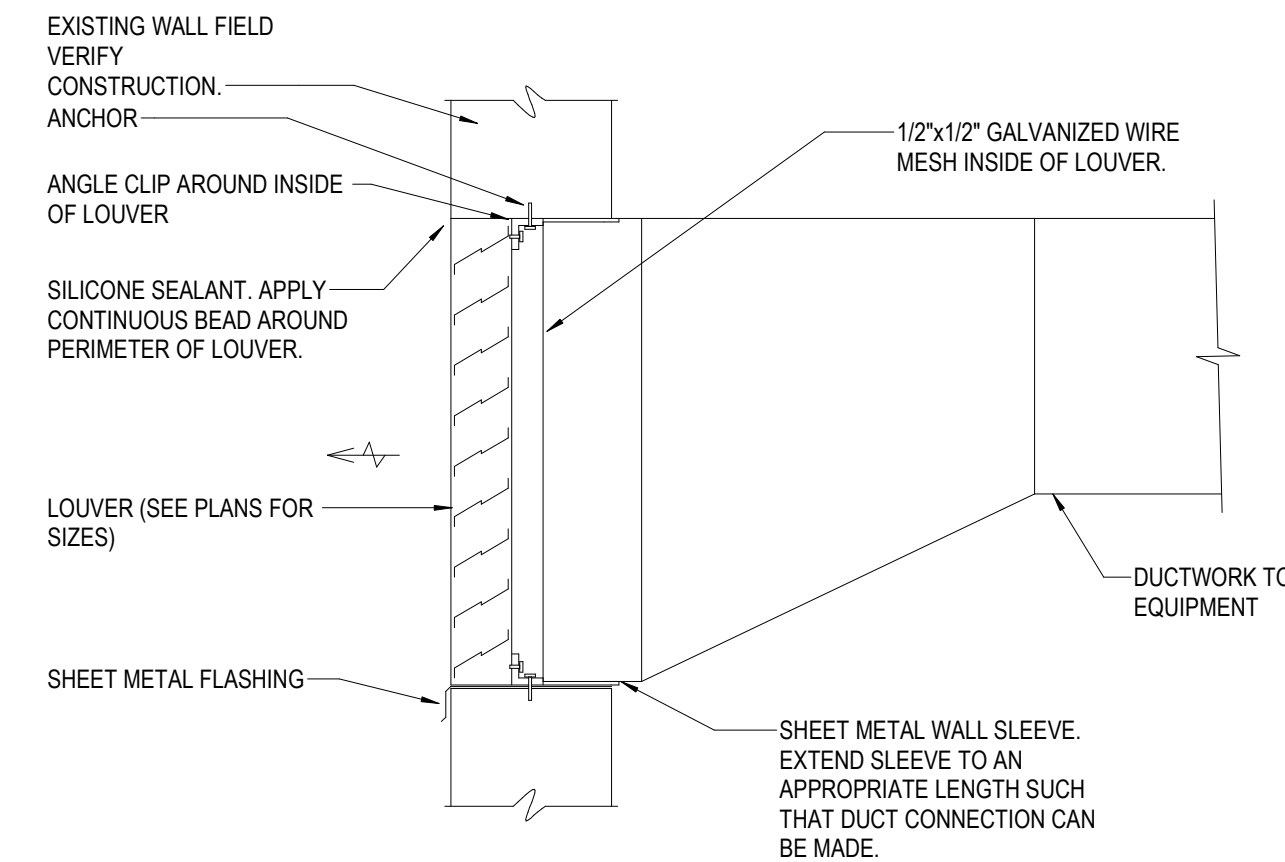


3
PC-M601
DETAIL - LOUVER INSTALLATION
NOT TO SCALE

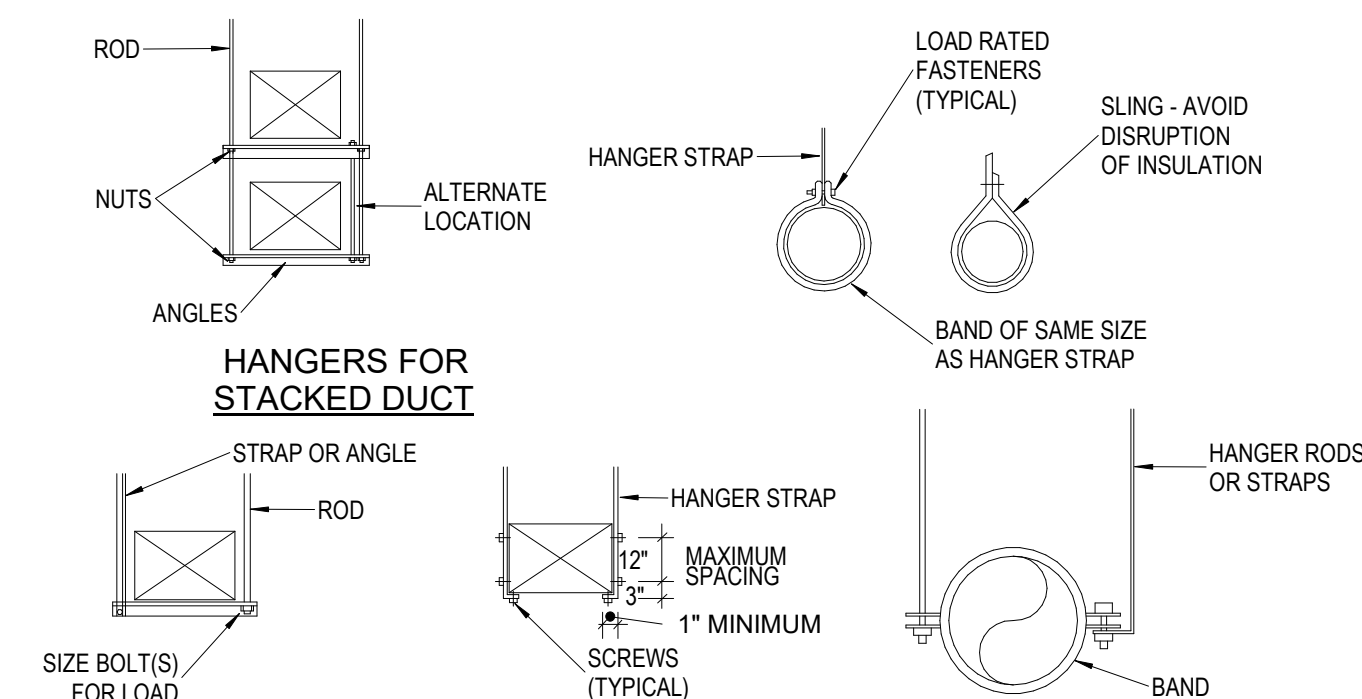


- NOTES:**
1. REINFORCEMENT MAY BE USED FOR ATTACHMENT IF IT QUALIFIES FOR BOTH DUTIES.
 2. DO NOT EXCEED LOAD RATINGS FOR METHOD USED. FROM SMACNA DUCT STANDARDS


4
PC-M601
DETAIL - TYPICAL DUCT HANGERS
NOT TO SCALE

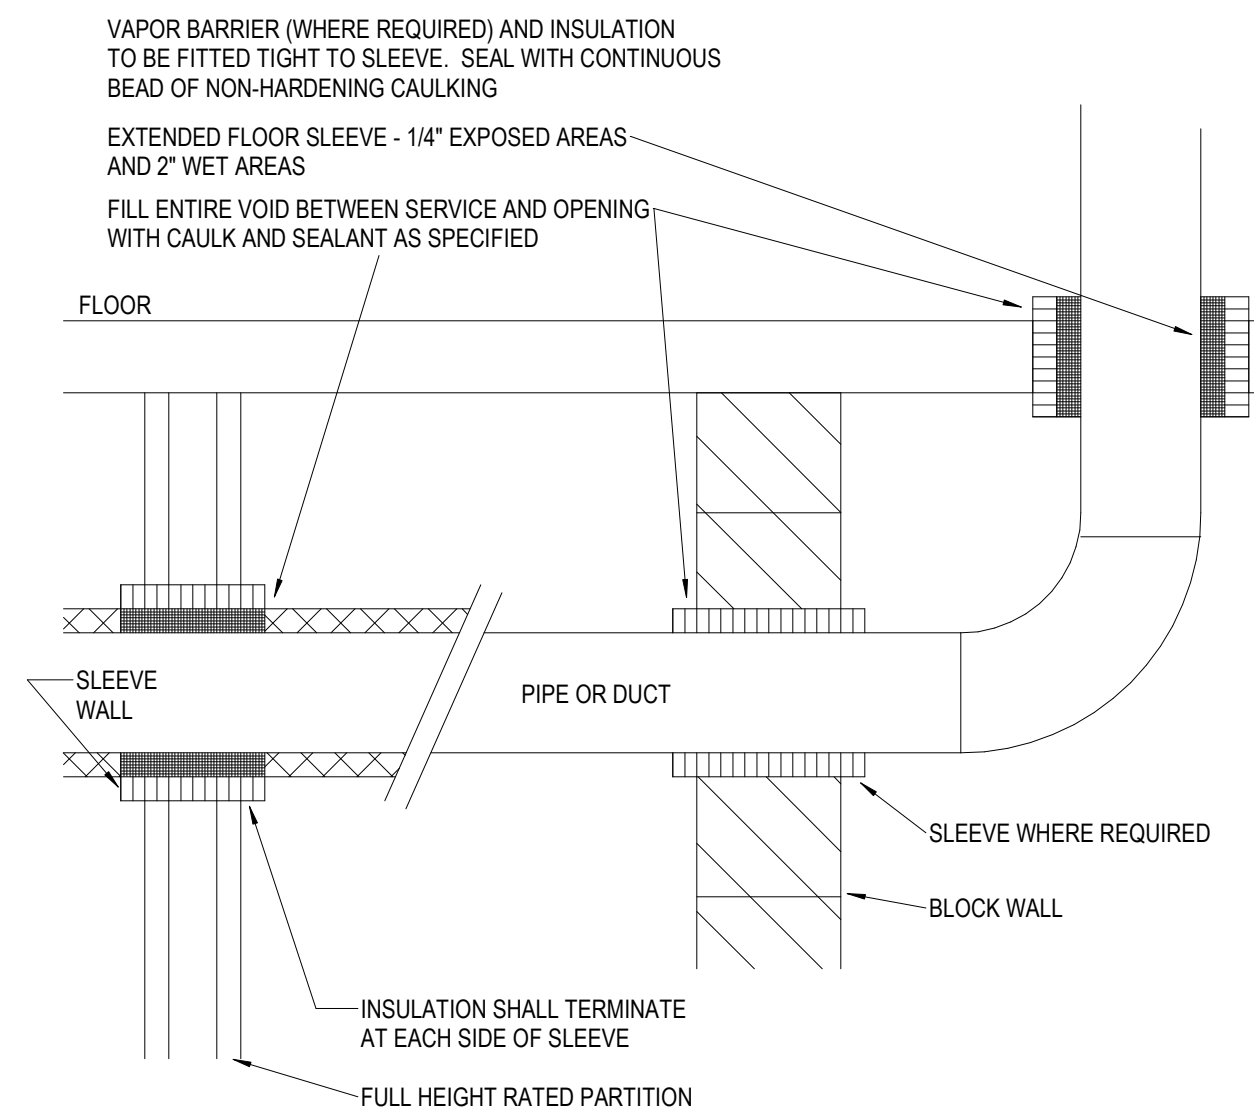


5
PC-M601
DETAIL - DUCT OR PIPE WALL AND FLOOR PENETRATION
NOT TO SCALE

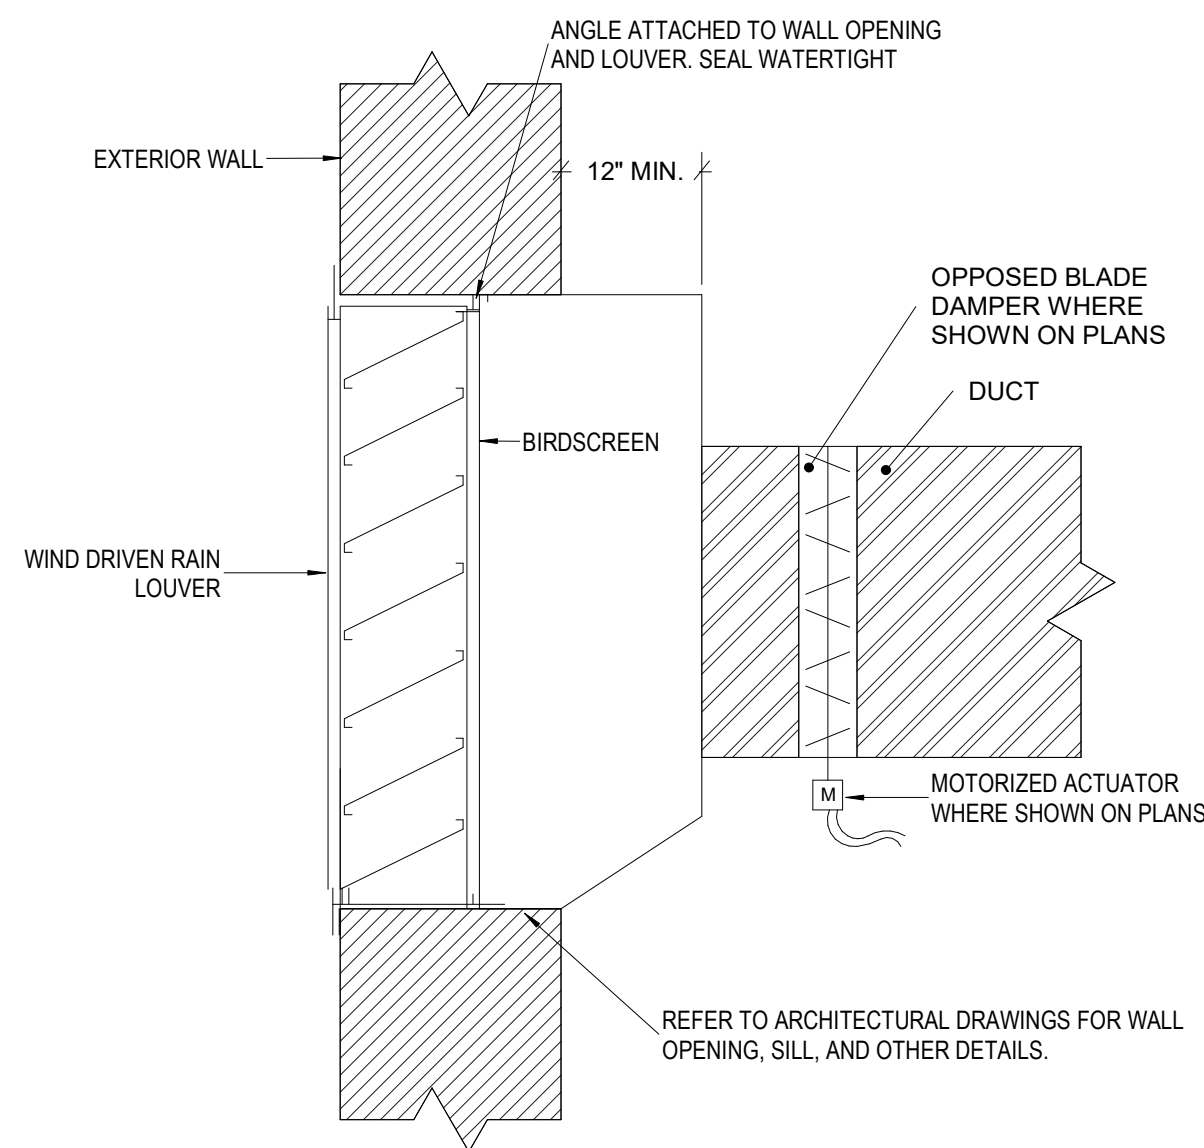

6
PC-M601
DETAIL - OUTSIDE AIR/EXHAUST LOUVER
NOT TO SCALE

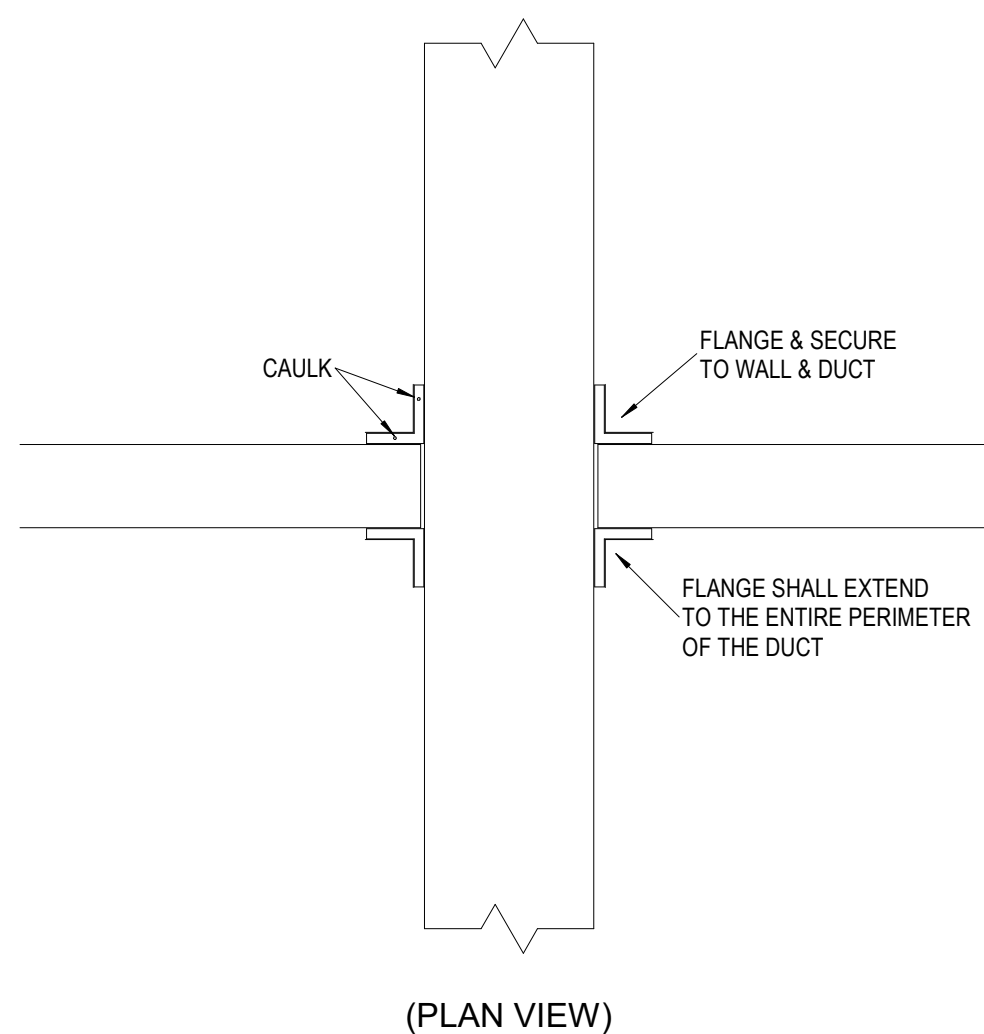


7
PC-M601
DETAIL - NON-RATED DUCT PENETRATION
NOT TO SCALE

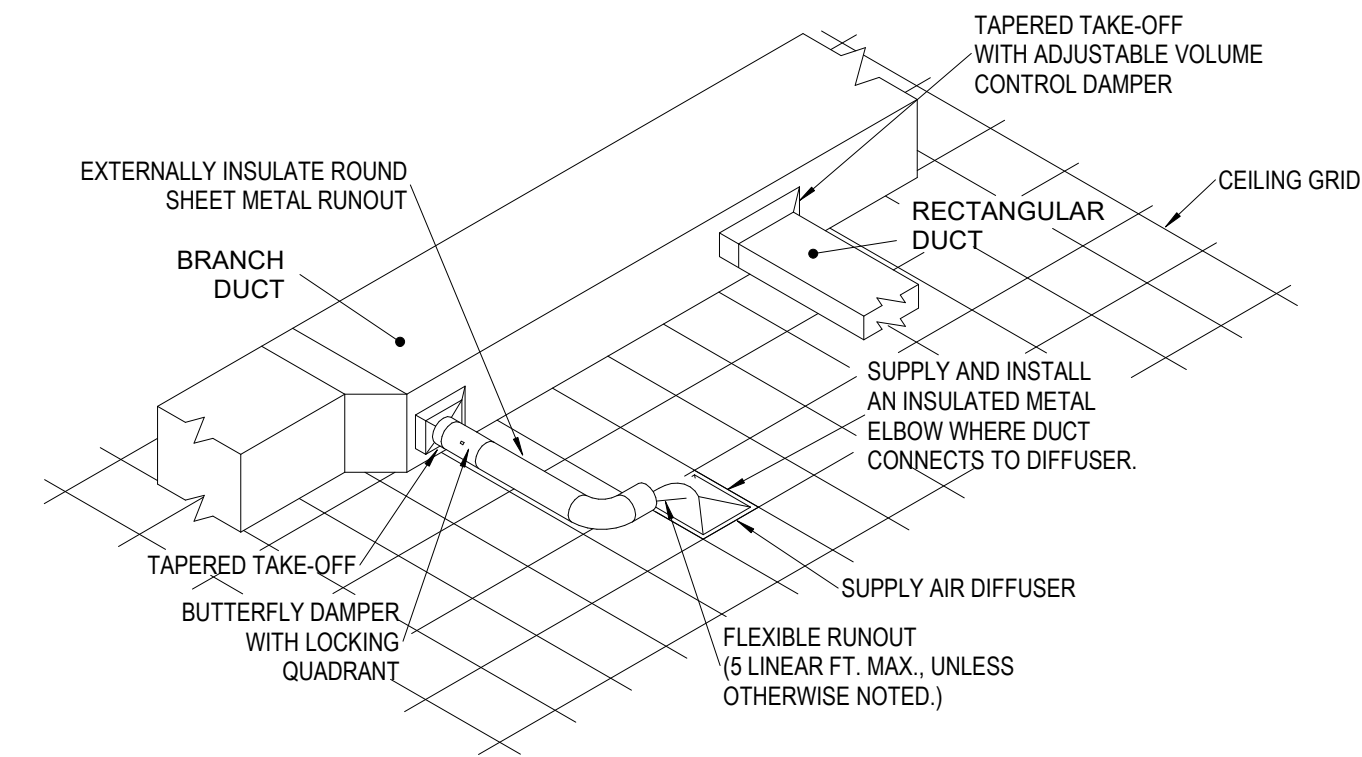


NOTE:
PROVIDE TAPERED TAKE-OFF WITH ADJUSTABLE VOLUME DAMPER, AIR DISTRIBUTING GRID, OR RADIUS TAKE-OFF WITH STRAIGHTENING VANES AT TAKE-OFF.

8
PC-M601
DETAIL - SUPPLY, RETURN & EXHAUST AIR TAKE-OFF
NOT TO SCALE

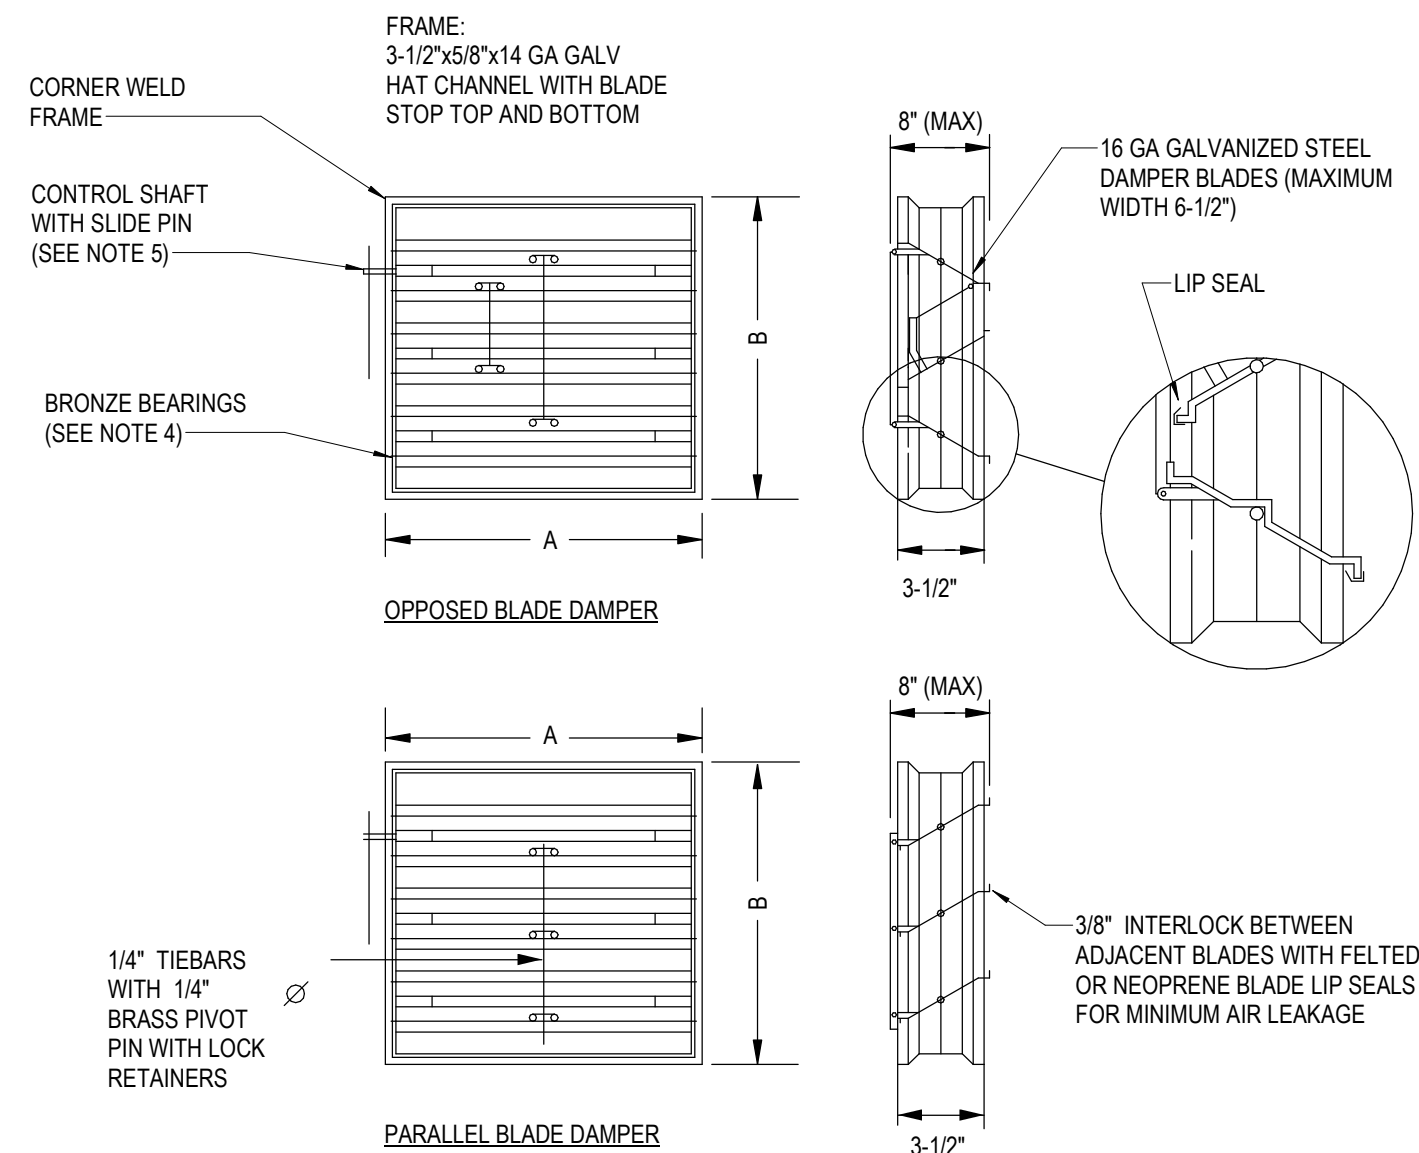


- NOTES:**
1. MAXIMUM WIDTH, A, 48" PER SECTION
 2. MAXIMUM HEIGHT, B, 72" PER SECTION
 3. S.S. JAMB TO BLADE WINDSTOP NOT SHOWN
 4. SELF LUBRICATING BRONZE BEARINGS WITH 1/2" SLIDE PINS ON END OF BLADES
 5. CADMIUM PLATED CONTROL SHAFT 1/2" OR 3/8" SQUARE EXTENDED 6" BEYOND FRAME WITH SLIDE PIN CONTROL
 6. PROVIDE OPPOSED BLADE DAMPERS FOR ALL AIR HANDLING UNIT OUTSIDE AIR, RELIEF AIR, AND RETURN DAMPERS.


9
PC-M601
DETAIL - LOW LEAKAGE RECTANGULAR DAMPERS
NOT TO SCALE

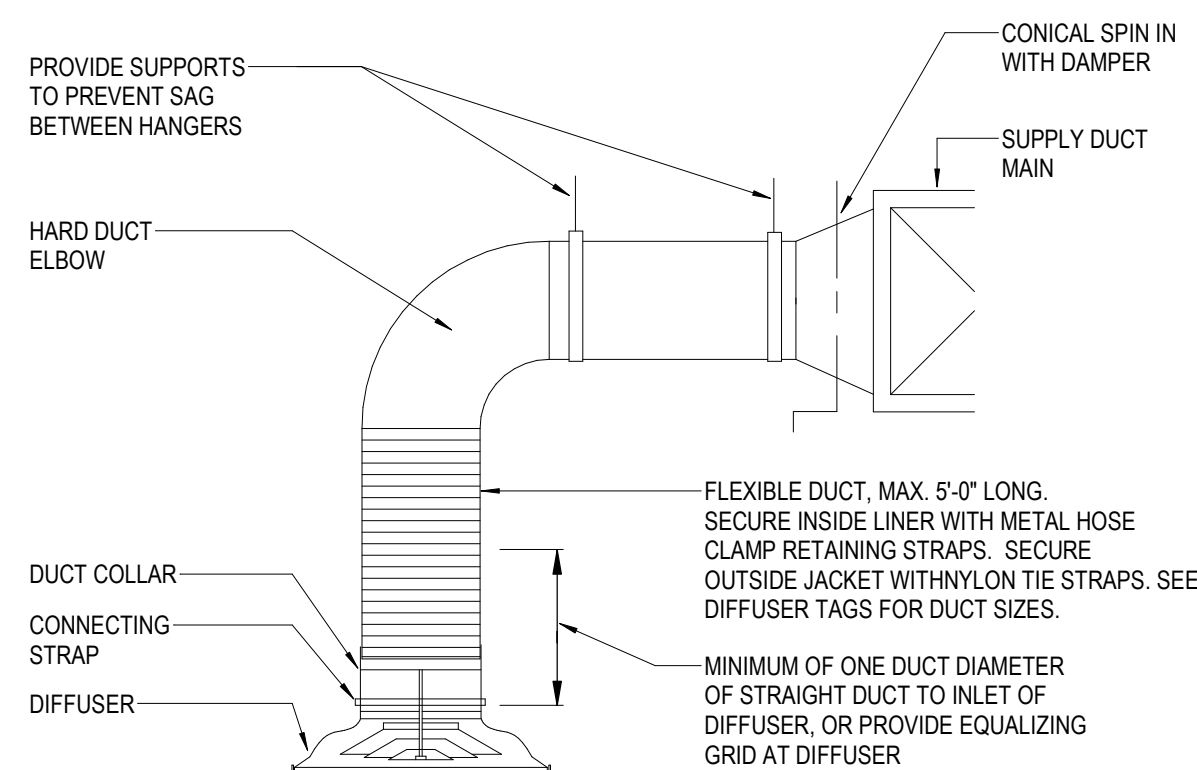

10
PC-M601
DETAIL - DIFFUSER FLEXIBLE DUCT CONNECTION
NOT TO SCALE

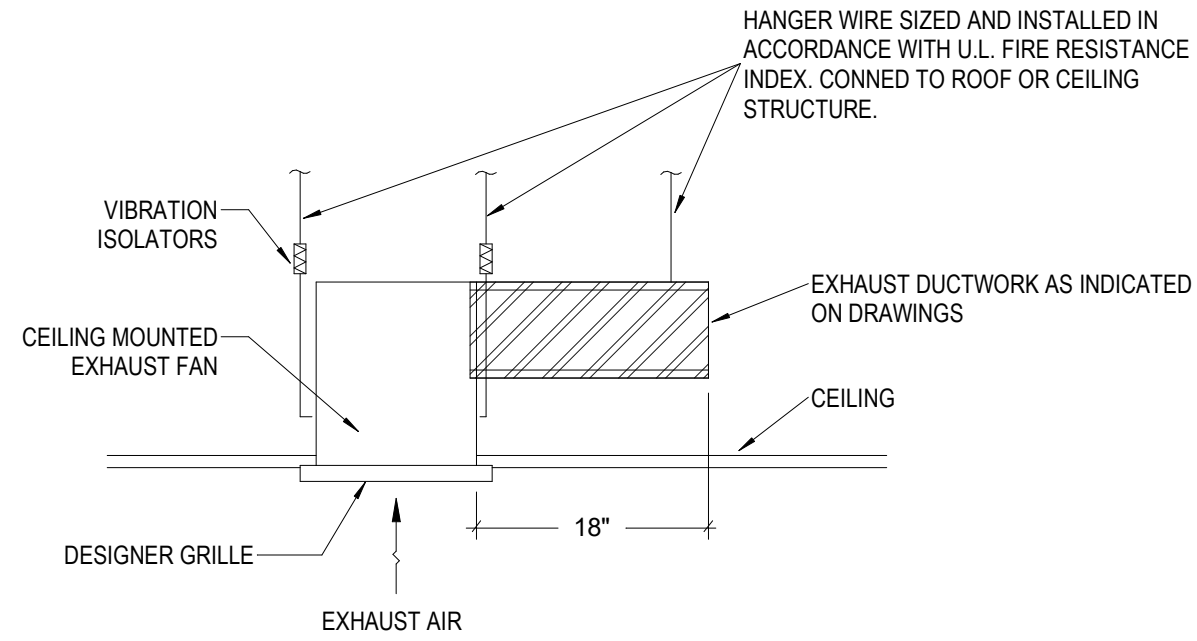


1
PC-M602
DETAIL - CEILING MOUNTED EXHAUST FAN
NOT TO SCALE

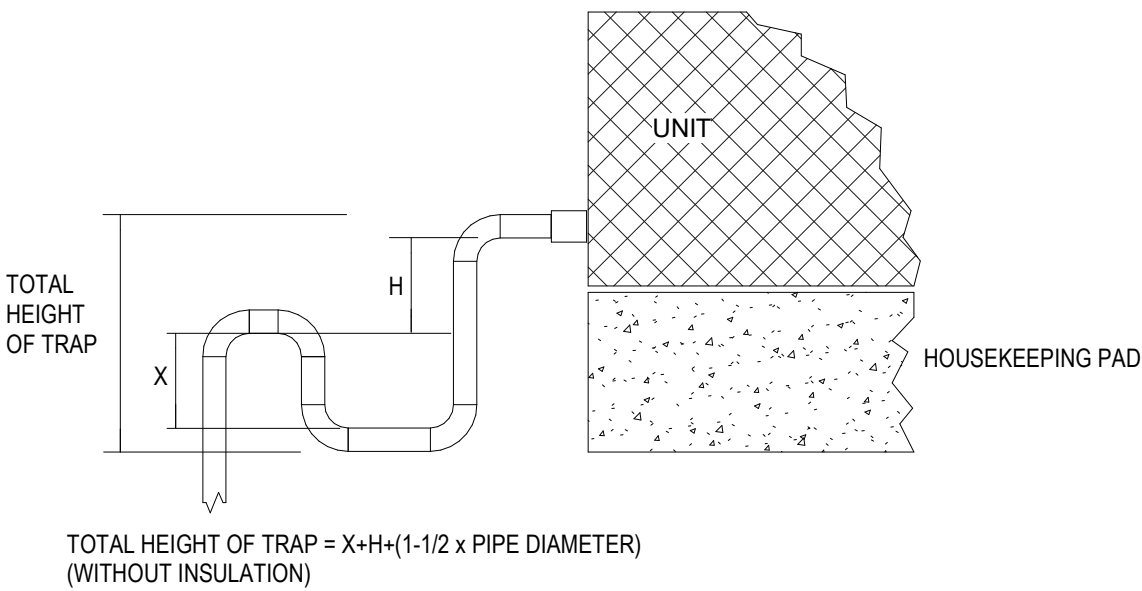

BLOW THROUGH	DRAW THROUGH
X = MIN. 1" PLUS CASING STATIC PRESSURE	X = 1/2 "H"
H = MIN. 1"	H = MIN. 1" PLUS CASING STATIC PRESSURE


2
PC-M602
DETAIL - COIL DRAIN PIPING
NOT TO SCALE

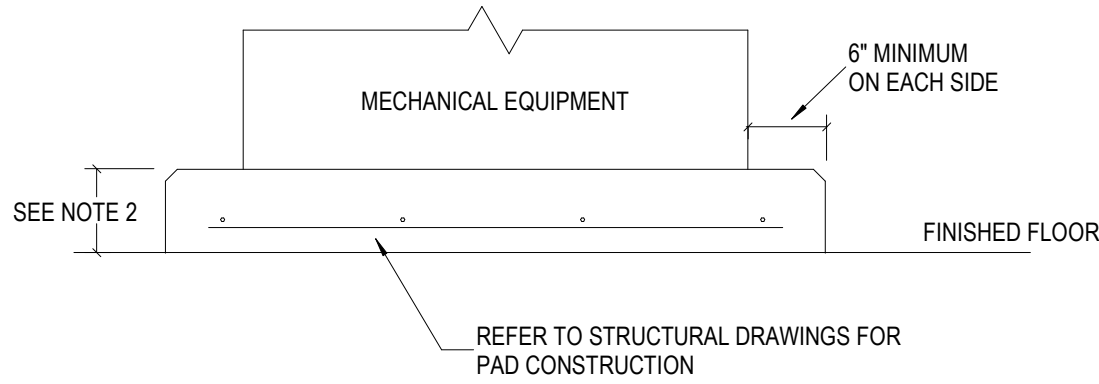


NOTES:

- ACTUAL PAD SIZE TO BE DETERMINED BY CONTRACTOR, AFTER ALL EQUIPMENT HAS BEEN REVIEWED.
- PAD SHALL BE 6" HIGH FOR BOILERS AND 4" HIGH FOR ALL AHU'S AND OTHER MECHANICAL EQUIPMENT.

3
PC-M602
DETAIL - MECHANICAL EQUIPMENT SUPPORT PAD
NOT TO SCALE

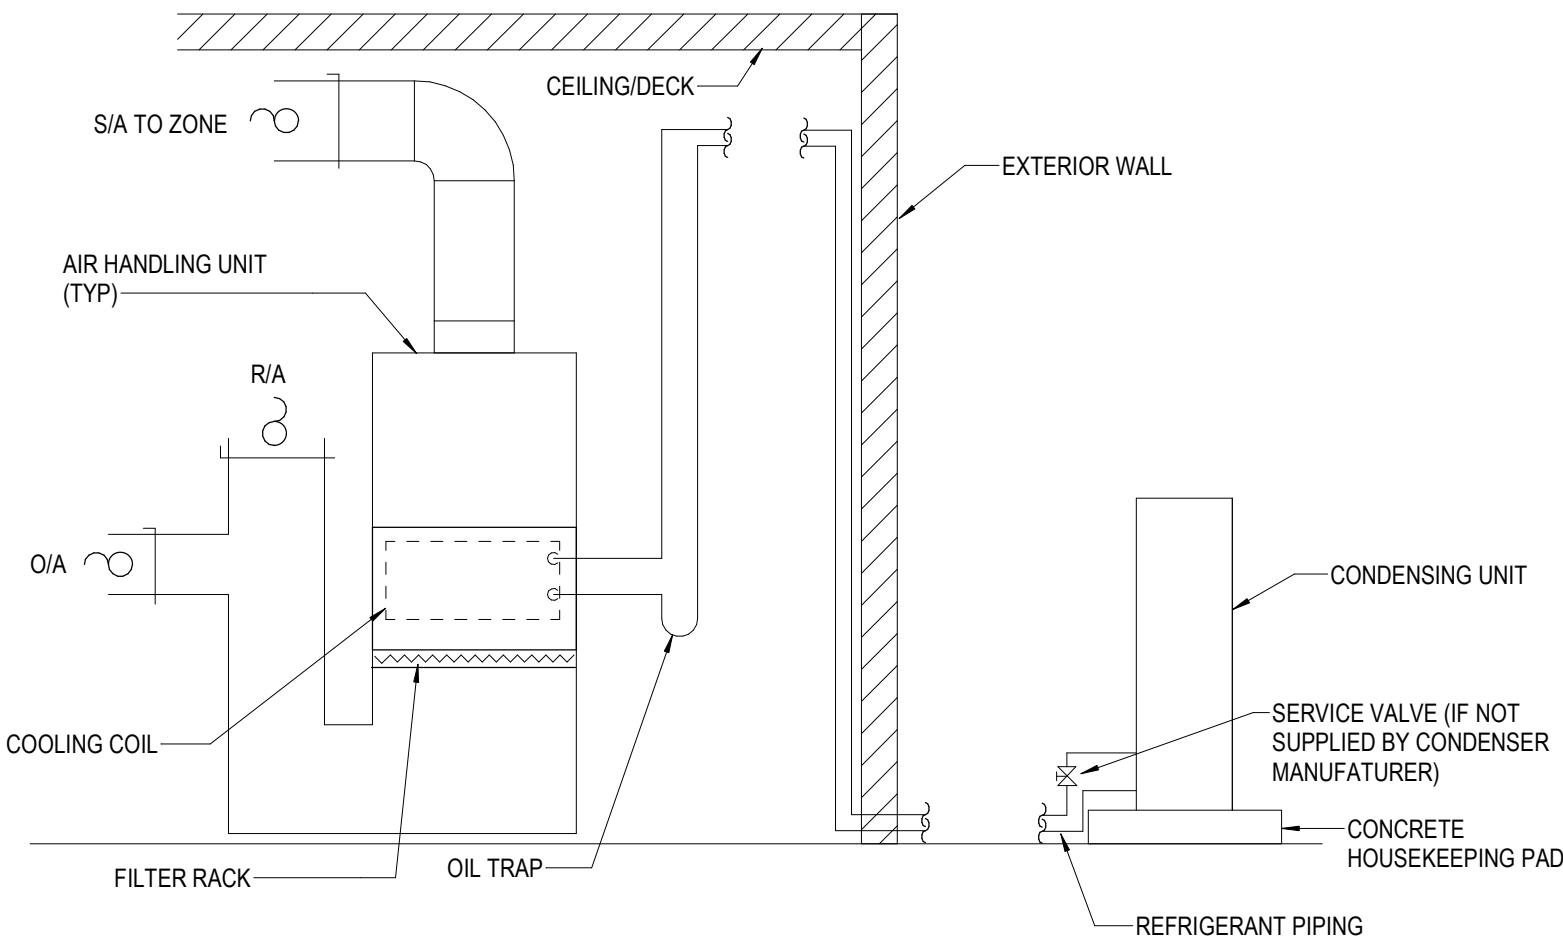


4
PC-M602
DETAIL - SPLIT SYSTEM INSTALLATION W/ VERTICAL AHU
NOT TO SCALE

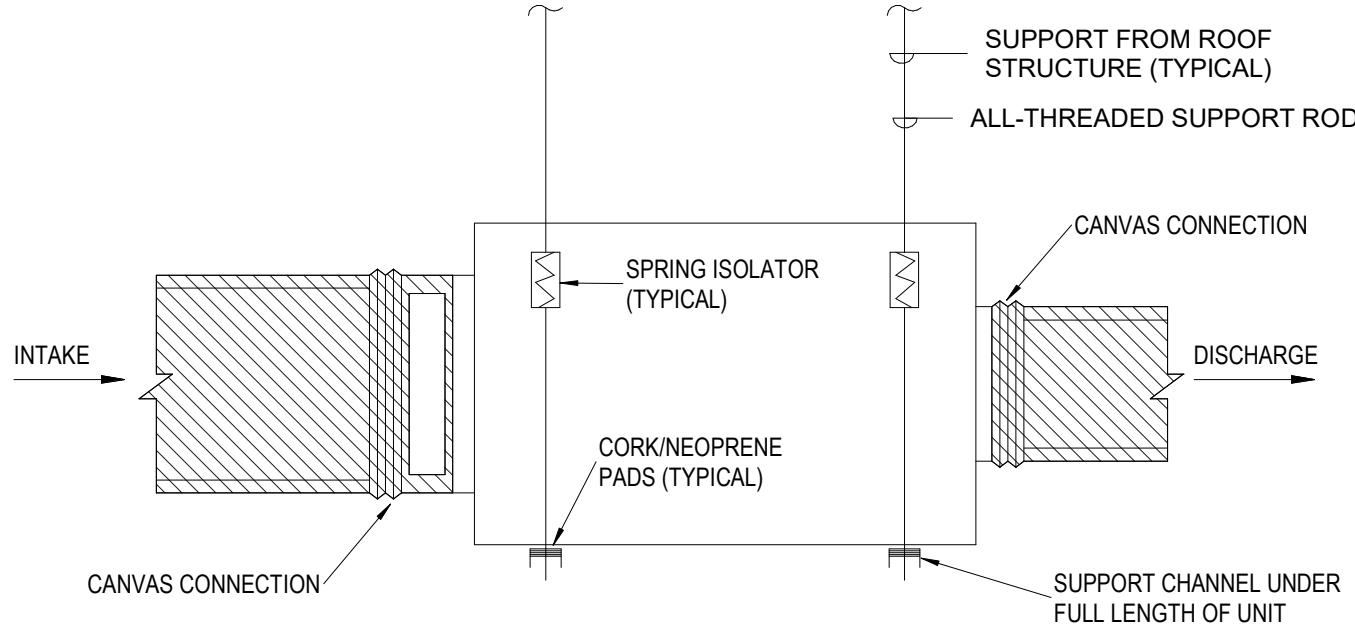

NOTE:


WRAP FAN WITH 2" 1-1/2 LB DENSITY FIBERGLASS INSULATION FOR SOUND CONTROL. LEAVE DISCONNECT AND SERVICE PANEL UNCOVERED.

5
PC-M602
DETAIL - IN-LINE FAN SUPPORT
NOT TO SCALE

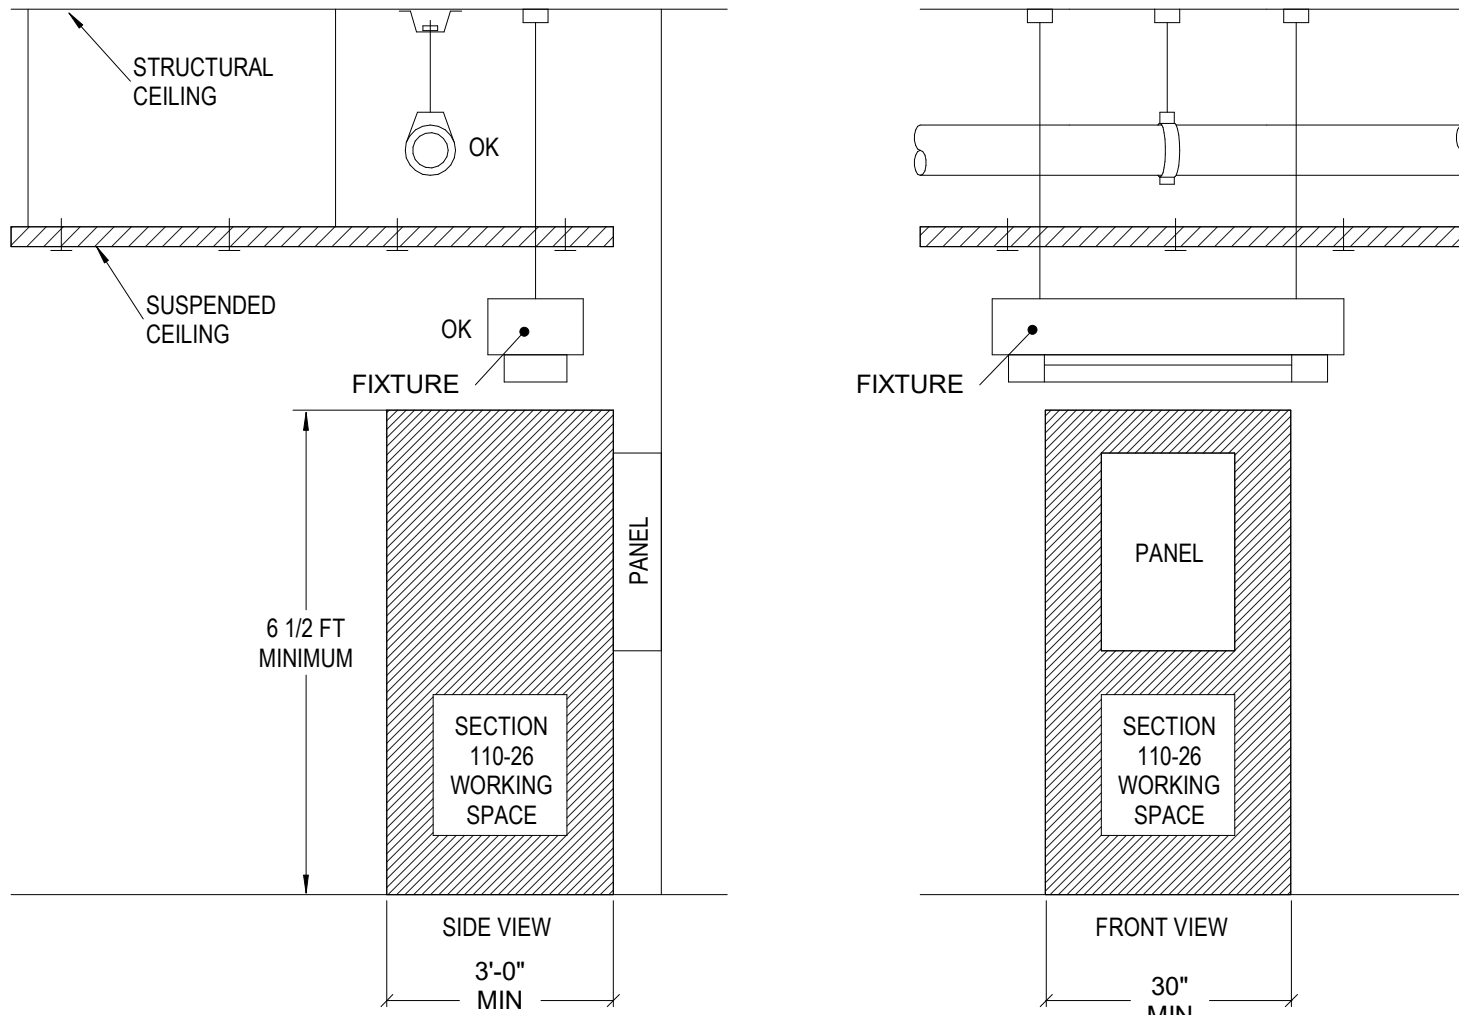


N.E.C ARTICLE 110-26

6
PC-M602
DETAIL - WORKING CLEARANCE FOR ELECTRICAL EQUIPMENT
NOT TO SCALE

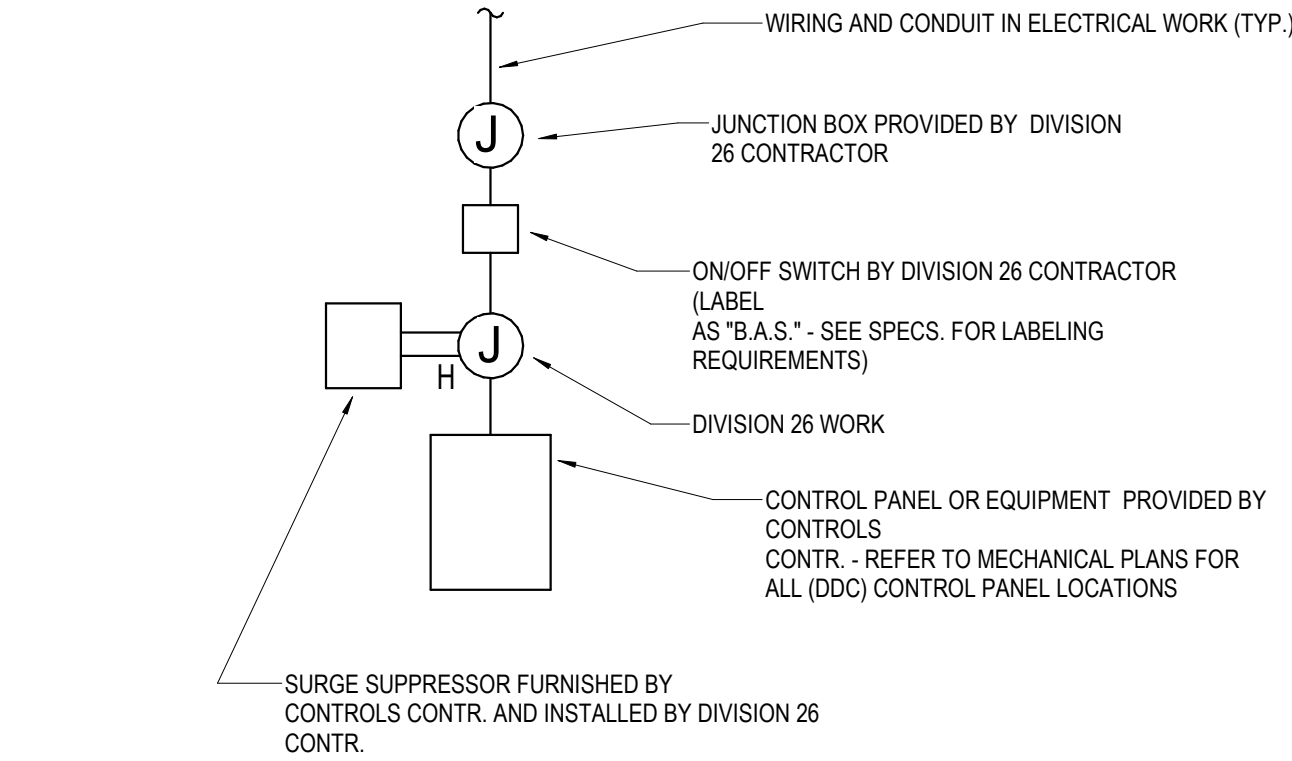


8
PC-M602
TYPICAL BAS CONNECTIONS
NOT TO SCALE

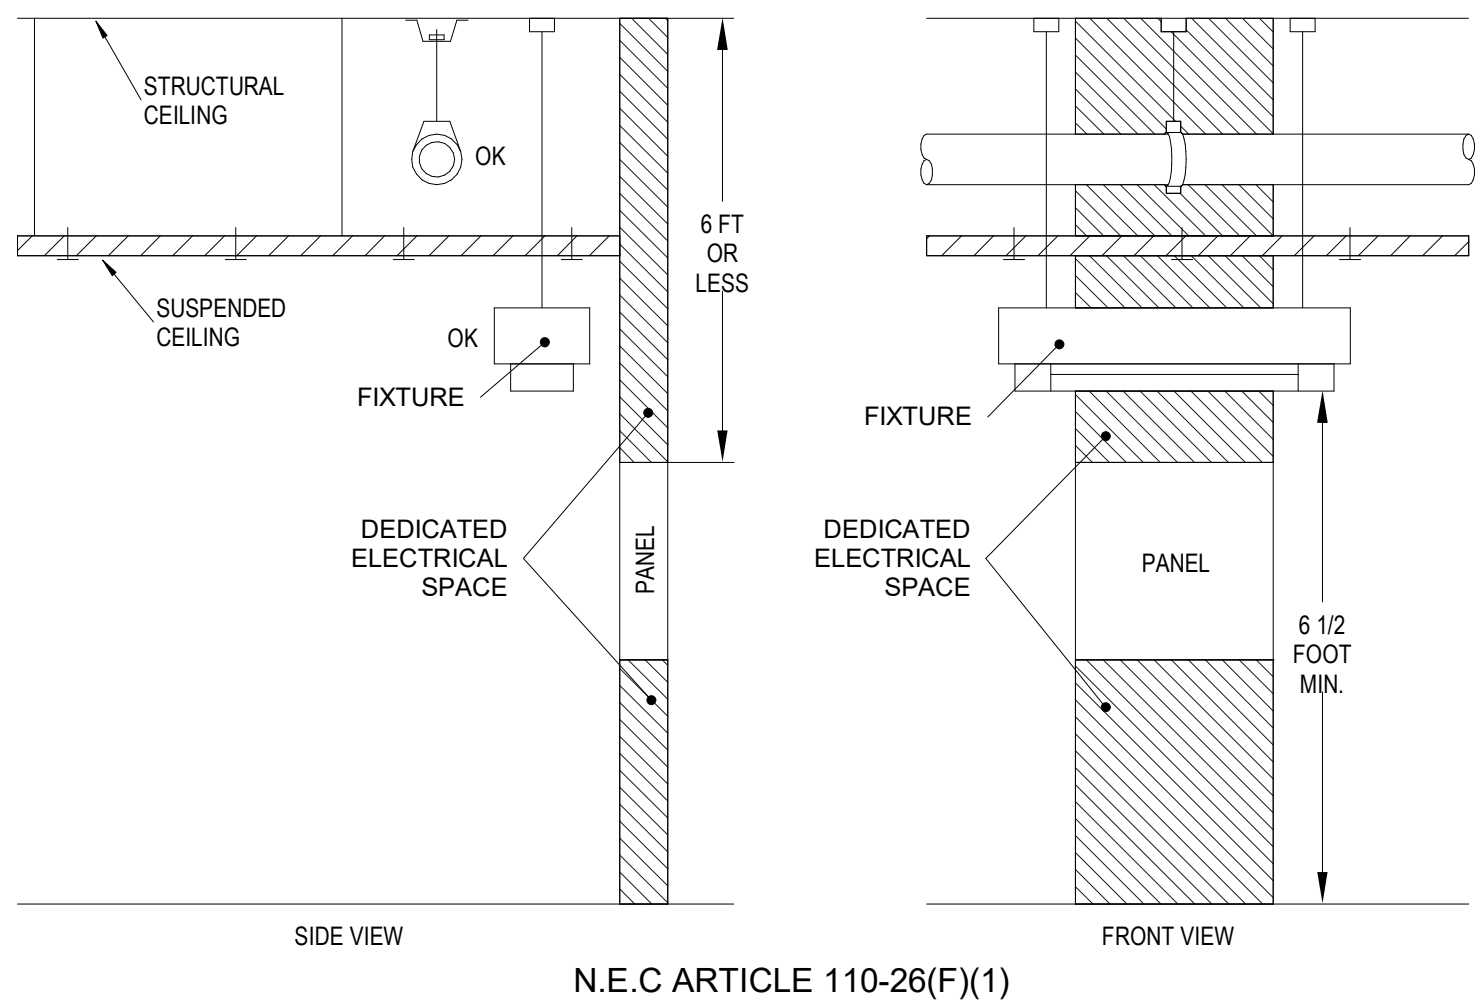

N.E.C ARTICLE 110-26(F)(1)

9
PC-M602
DETAIL - DEDICATED SPACE FOR ELECTRICAL EQUIPMENT
NOT TO SCALE

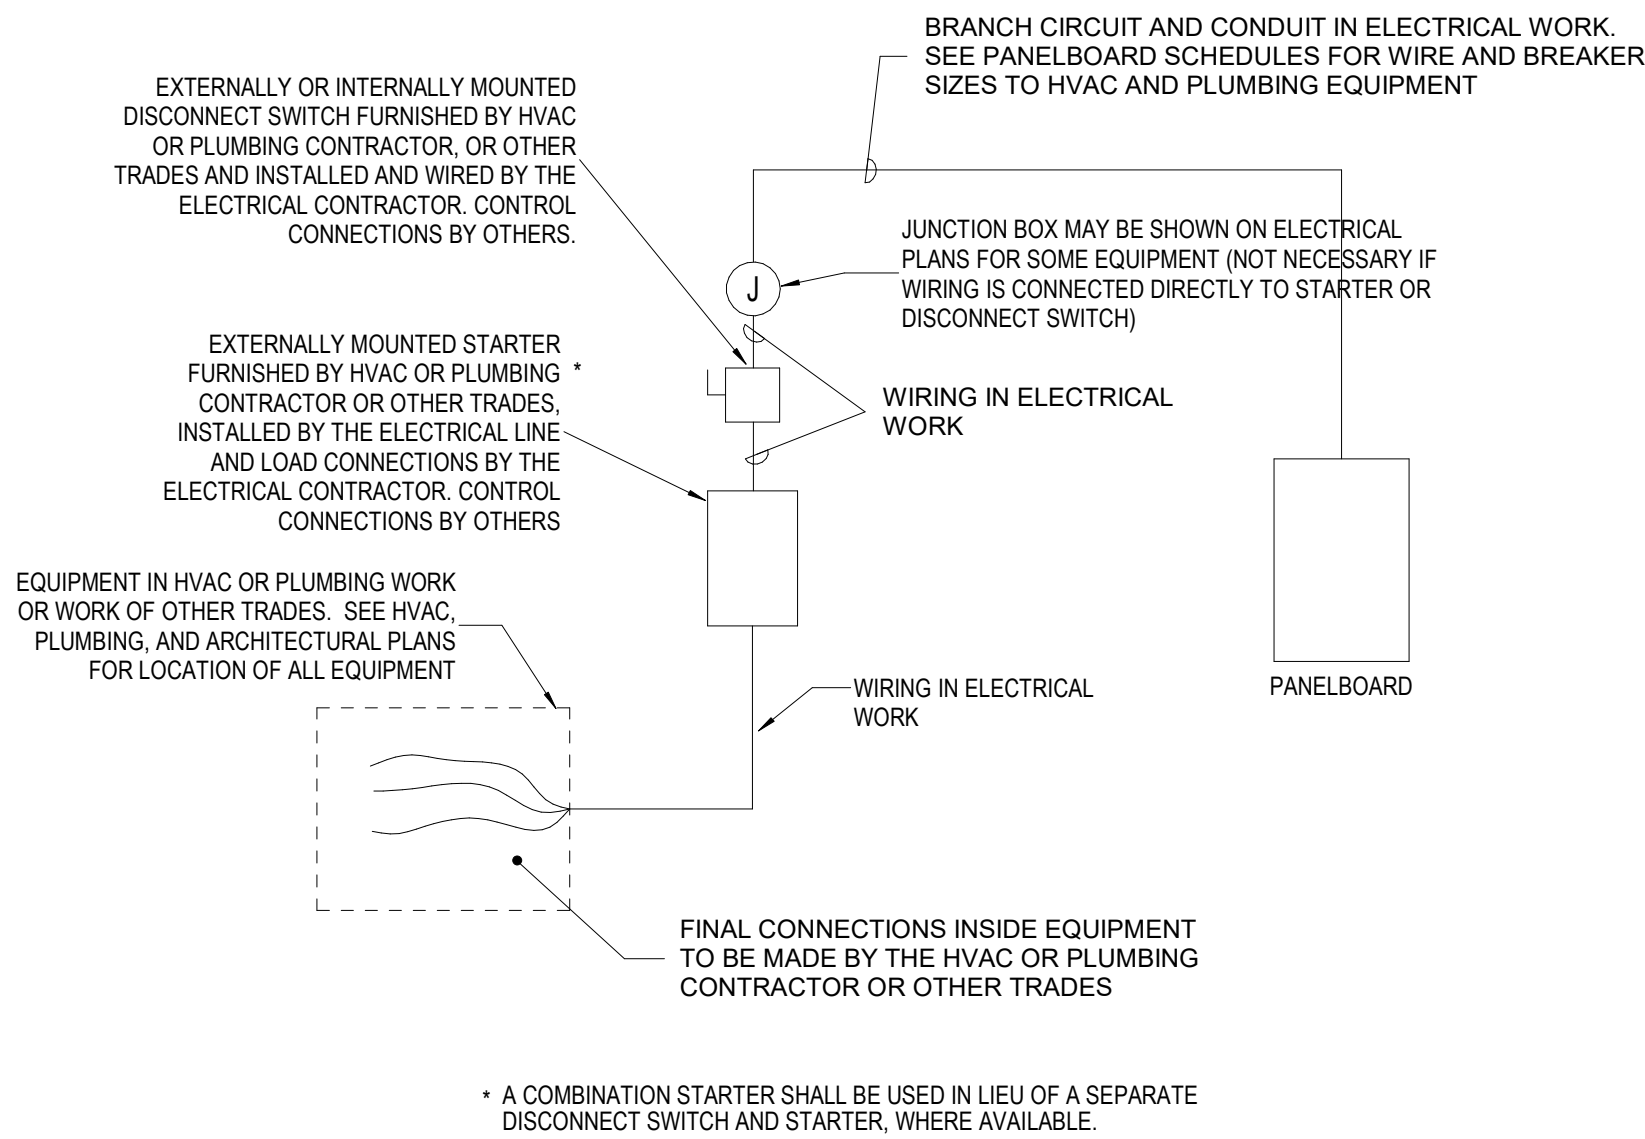

GENERAL NOTES:

- CONTROLS FOR EACH AHU SHALL BE INSTALLED IN A LOCAL NEMA I CONTROL PANEL. PREWIRED CONTROL PANEL SHALL BE A UL LABELED ASSEMBLY AS REQUIRED BY NC BUILDING CODE.
- ALL DUCT SMOKE DETECTORS ARE PROVIDED BY THE ELECTRICAL CONTRACTOR.
- ALL MODULATING ACTUATORS SHALL BE TRULY PROPORTIONAL, NO PULSED POSITIONING OF ACTUATORS IS ALLOWED.


LEGEND

SYMBOL	DESCRIPTION
AI	ANALOG INPUT
DI	DIGITAL INPUT
AO	ANALOG OUTPUT
DO	DIGITAL OUTPUT
FS	FLOW SWITCH
F	FREEZESTAT
T	THERMOMETER
FA	FIRE ALARM
M	ACTUATOR FOR VALVE/DAMPER
C	CARBON DIOXIDE SENSOR
H	HUMIDITY SENSOR
S	DUCT SMOKE DETECTOR

Susan Hatchell
Landscape Architecture, PLLC
711 W. North Street, Raleigh, NC 27603
p: 919-838-9600 f: 919-838-9700

Wooten
120 North Boylan Avenue • Raleigh, NC 27603-1423
(919) 828-0031 • thewoodcompany.com
License Number: 7-4715

DETAILS

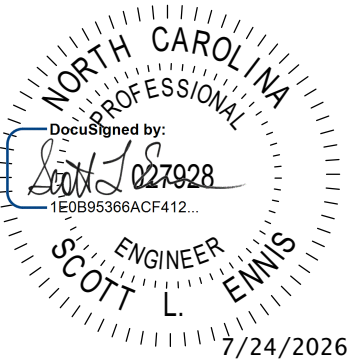

LAKE MYRA COUNTY PARK
Wake County, NC

REVISIONS

Date: 07/27/26

PC-M602

Park Center Split System Outdoor Unit Schedule														
Mark	Manufacturer	Model	Nominal Capacity (Tons)	Total Cooling (MBH)	Total Heating (MBH)	SEER2	HSPF2	Refrigerant Type	Refrigerant Charge (lbs)	MCA	MOCP	Electrical V/Ph	Weight (Lbs)	Remarks
HP-1	Mitsubishi	PUZ-AK36NLHZ-U1	3.0	37.0	40.0	19.5	9.2	R-454B	9.9	34.0 A	56 A	208/1	224	
HP-2	Mitsubishi	PUZ-AK30NLHZ-U1	2.5	30.6	34.4	18.0	8.5	R-454B	7.7	22.0 A	37 A	208/1	155	
HP-3	Mitsubishi	PUZ-AK42NLHZ-U1	3.5	44.0	49.7	19.1	9.4	R-454B	9.9	34.0 A	56 A	208/1	224	
HP-4	Mitsubishi	PUZ-AK12NL-U1	1.0	12.4	19.0	20.0	9.8	R-454B	4.4	16.0 A	27 A	208/1	99	
HP-5	Mitsubishi	PUZ-AK12NL-U1	1.0	12.4	19.0	20.0	9.8	R-454B	4.4	16.0 A	27 A	208/1	99	
HP-6	Mitsubishi	PUZ-AK18NL-U1	1.5	18.3	24.0	18.6	8.6	R-454B	4.4	16.0 A	27 A	208/1	99	
HP-7	Mitsubishi	PUZ-AK12NL-U1	1.0	12.4	19.0	20.0	9.8	R-454B	4.4	16.0 A	27 A	208/1	99	

- GENERAL NOTES:
1. PROVIDE NEOPRENE VIBRATION ISOLATION PADS AND CONCRETE HOUSEKEEPING PAD.
 2. PERFORMANCE BASED AT EAT 80 DB, 67 WB, AMBIENT 95 DB, 75 WB.
 3. PROVIDE RAIL GUARDS FOR CONDENSER COILS.
 4. REFRIGERANT LINE SIZES AS RECOMMENDED BY THE EQUIPMENT MANUFACTURER BASED ON HORIZONTAL AND VERTICAL RUNS.
 5. UNIT RATINGS AT EAT 80 DB, 67 WB, AMBIENT 95 DB, 75 WB.

Park Center Split System Indoor Unit Schedule													
Mark	Manufacturer	Model	Nominal Capacity (Tons)	Supply Airflow CFM	OA CFM	ESP (in. wg)	Aux Heat KW	Aux Heat MCA	Aux Heat MOCP	AHU MCA	Electrical V/Ph	Weight (Lbs)	Remarks
AHU-1	Mitsubishi Electric	PVA-AA36NL	3.0	950	355	0.5	6.0	36.1 A	40 A	5.5 A	208/1	172	1, 2, 3, 4
AHU-2	Mitsubishi Electric	PVA-AA30NL	2.5	920	360	0.21	6.0	36.1 A	40 A	4.13 A	208/1	141	1, 2, 3, 4
AHU-3	Mitsubishi Electric	PVA-AA42NL	3.5	1200	350	0.6	7.5	45.1 A	50 A	5.63 A	208/1	172	1, 2, 3, 4
AHU-4	Mitsubishi Electric	PVA-AA12NL	1.0	250	40	0.26	3.8	22.6 A	25 A	3.0 A	208/1	113	1, 2, 3, 4
AHU-5	Mitsubishi Electric	PVA-AA12NL	1.0	250	80	0.47	3.8	22.6 A	25 A	3.0 A	208/1	113	1, 2, 3, 4
AHU-6	Mitsubishi Electric	PVA-AA18NL	1.5	520	130	0.31	3.8	22.6 A	25 A	3.0 A	208/1	113	1, 2, 3, 4
AHU-7	Mitsubishi Electric	PVA-AA12NL	1.0	250	10	0.5	3.8	22.6 A	25 A	3.0 A	208/1	113	1, 2, 3, 4

- GENERAL NOTES:
- A. MAXIMUM COIL FACE VELOCITY OF 500 FPM. MAXIMUM FILTER FACE VELOCITY OF 300 FPM.
 - B. PROVIDE WITH A DOUBLE SLOPED STAINLESS STEEL DRAIN PAN UNDER ALL COIL SECTIONS. EXTEND PIPING TO FLOOR DRAIN.
 - C. ALL FANS SHALL BE INTERNALLY ISOLATED.
 - D. ALL UNITS SHALL HAVE AN FILTER SECTION WITH 2" MERV-8 FILTERS. PROVIDE ONE SET IN THE UNIT AND THREE EXTRA SETS. ONE EXTRA SET SHALL BE INSTALLED AFTER THE SYSTEM IS BALANCED AND THE BUILDING IS CLEAN. TWO FINAL SETS ARE FOR FUTURE, TURN OVER TO OWNER.
 - E. ALL AIR HANDLERS SHALL BE U.L. LISTED.
 - F. PROVIDE UNIT WITH WALL MOUNTED THERMOSTAT. INTEGRATE EACH UNIT WITH THE BAS AND CONFIRM PROPER CONTROL OPERATION.

- REMARKS:
1. PROVIDE UNIT WITH AUXILIARY ELECTRIC HEAT ACCESSORY KIT.
 2. AIR HANDLING UNIT SHALL BE POWERED SEPARATELY FROM OUTDOOR UNIT. PROVIDE SEPARATE POWER KIT SPTB1.
 3. HEATER SHALL BE POWERED SEPARATELY FROM AIR HANDLING UNIT.
 4. PROVIDE AUXILIARY HEAT LOCKOUT ACCESSORY TO PREVENT ELECTRIC HEAT FROM OPERATING ABOVE PROGRAMMED SET OUTSIDE TEMPERATURE.

Dehumidifier Schedule													
TAG	MANUFACTURER	MODEL	INSTALLATION TYPE	FAN AIRFLOW	HUMIDITY		GALLONS (PER DAY)	EFFICIENCY (PINTS/ KWH)	REFRIGERANT TYPE	ELECTRICAL		WEIGHT	REMARKS
					SETPOINT (F)	RH				V	PH		
DHU-01	SANTA FE	COMPACT70	BASE SUPPORT	150 CFM	80 °F	60%	8.75	5.5	R-454B	115 V	1	55 lb	1
DHU-02	SANTA FE	COMPACT70	BASE SUPPORT	150 CFM	80 °F	60%	8.75	5.5	R-454B	115 V	1	55 lb	1

- GENERAL NOTES:
- A. PROVIDE FACTORY-ASSEMBLED MECHANICAL DEHUMIDIFIER SIZED TO MAINTAIN DESIGN INDOOR RELATIVE HUMIDITY AS INDICATED.
 - B. UNIT SHALL BE LISTED AND LABELED AND SHALL COMPLY WITH ALL APPLICABLE CODES.
 - C. INSTALL IN ACCORDANCE WITH MANUFACTURER'S INSTRUCTIONS AND PROVIDE REQUIRED SERVICE CLEARANCES.
 - D. PROVIDE INTEGRAL OR REMOTE HUMIDISTAT FOR CONTROL. SETPOINT TO BE COORDINATED WITH ENGINEER.
 - E. PROVIDE CONDENSATE DRAIN WITH TRAP AND DISCHARGE TO APPROVED LOCATION.
 - F. PROVIDE ELECTRICAL POWER AND DISCONNECT AS REQUIRED. COORDINATE WITH DIVISION 26.
- REMARKS:
1. PROVIDE CONDENSATE PUMP. BASIS OF DESIGN SHALL BE LITTLE GIANT CONDENSATE PUMP, MODEL VCL-24UL. APPROVED EQUIVALENT MANUFACTURERS AND MODELS ARE ACCEPTABLE.

Park Center Fan Schedule															
Identity	Location		Manufacturer	Model	Product Type	Fan Design				Fan Arrangement	Fan Drive Type	Weight	Electrical		Remarks
	Name					Capacity	TSP	bhp	RPM				Voltage	Phase	
EF-01	STAFF TOILET		GREENHECK	SP-A125	Square Centrifugal	70 CFM	0.25 in-wg	0.01 hp	900	Ceiling Mount	Direct	17 lb	115 V	1	1, 2
EF-02	JANITOR		Greenheck	CSP-A510-VG	Square Centrifugal	490 CFM	0.25 in-wg	0.15 hp	1189	Inline	Direct	36 lb	115 V	1	1, 2
EF-03	TELECOM		GREENHECK	SP-A125	Square Centrifugal	100 CFM	0.25 in-wg	0.01 hp	1058	Ceiling Mount	Direct	17 lb	115 V	1	1, 2

- GENERAL NOTES:
- A. PROVIDE ALL DUCT TRANSITIONS FOR FANS.
 - B. THE UNIT HOUSING SHALL BE CONSTRUCTED OF ALUMINUM.
 - C. ALL FANS TO BE U.L. LISTED.
 - D. PROVIDE WITH INTEGRAL DISCONNECT.
 - E. EXTERNALLY OR INTERNALLY MOUNTED DISCONNECT SWITCH FURNISHED BY DIVISION 23 AND INSTALLED BY DIVISION 26.
 - F. EXTERNALLY MOUNTED STARTER FURNISHED BY DIVISION 23 INSTALLED BY DIVISION 26.
 - G. PROVIDE 24V MOTORIZED DAMPER(S) UNLESS OTHERWISE DIRECTED.
 - H. PROVIDE OVERLOAD PROTECTION FOR ALL FANS. COORDINATE WITH DIVISION 26.
 - I. PROVIDE SPEED CONTROLLERS FOR ALL DIRECT DRIVE FANS.
 - J. ESP DOES NOT INCLUDE FACTORY BACKDRAFT DAMPER. THIS PRESSURE DROP SHALL BE ADDED BY THE MANUFACTURER TO THE ESP LISTED WHEN SELECTING FANS.
- REMARKS:
1. PROVIDE HANGING VIBRATION ISOLATION KIT WITH NEOPRENE ISOLATORS.
 2. PROVIDE DISCONNECT SWITCH, NEMA-1 INDOORS, NEMA 3R OUTDOORS, TOGGLE, MOUNTED AND WIRED.
 3. SPARK-A RESISTANT CONSTRUCTION.
 4. PROVIDE DISCONNECT SWITCH, OSHA MOTOR SIDE GUARD, WALL HOUSING, AND CAST ALUMINUM CONSTRUCTION.
 5. PROVIDE GREENHECK BVE808 OR EQUIVALENT ALUMINUM BRICK VENT WITH INSECT SCREEN.
 6. PROVIDE CARBON MONOXIDE SENSOR FOR CONTROLLING FAN.

Park Center Louver Schedule									
Tag	Manf.	Model	Purpose	CFM	Size	Max APD	Minimum Free Area (Sq.ft.)	Max FPM	Remarks
LV-01	GREENHECK	EHH-601	INTAKE	100	16X12	0.1	0.16	600	1
LV-02	GREENHECK	ESD-202	EXHAUST	70	8x8	0.13	0.1	900	1
LV-03	GREENHECK	ESD-435	INTAKE	200	12X14	0.1	0.4	600	1

- GENERAL NOTES:
- A. PROVIDE FRAMED 1/2" x 1/2" ALUMINUM BIRD SCREEN FOR ALL LOUVERS
 - B. ALL LOUVERS SHALL BE RATED FOR THE PROJECT WIND ZONE. REFER TO STRUCTRAL DRAWINGS.
 - C. LOUVERS SHALL HAVE 3-COAT 70% PVDF FINISH (AAMA 2605) WITH A DRY FILM THICKNESS OF 2.0 ml MINIMUM. PROVIDE STANDARD AND CUSTOM COLOR CHARTS WITH SUBMITTAL. COLOR SHALL BE SELECTED BY ARCHITECT FROM THE FULL RANGE.
 - D. ALL LOUVERS SHALL BE AMCA 500-L CERTIFIED FOR AIR PERFORMANCE, WATER PENETRATION, AND WIND DRIVEN RAIN AND BEAR APPROPRIATE SEAL. ALL LOUVERS SHALL BE RATED AS RAIN PENETRATION CLASS A FOR THE FACE VELOCITY AT THE CFM SCHEDULED.
 - E. EQUIVALENTS BY RUSKIN, ARROW, AIROLITE, NAILOR, RELIABLE, POTTORFF, OR AS LISTED IN THE SPECIFICATIONS
- REMARKS:
1. PROVIDE MOTORIZED DAMPER TO OPEN WHEN ASSOCIATED FAN RUNS


Park Center Grilles, Registers & Diffusers Schedule											
Tag	Service	Manufacturer	Model	Type	Deflection Type	Border Application	Neck Size	Face Size	Slots Qty - Width	Blades Spacing - Angle	Remarks
A	Supply	PRICE	SCD	Square Cone	Fixed Deflection	Lay-In Full Face	6"Ø	24x24			1, 2, 3, 4
B	Supply	PRICE	SDGE	Spiral Grille	Double Deflection	Duct Mount Frame	10"x4"			3/4" - 0°	1, 5
C	Supply	PRICE	SDGE	Spiral Grille	Double Deflection	Duct Mount Frame	8"x6"			3/4" - 0°	1, 5
D	Supply	PRICE	SCD	Square Cone	Fixed Deflection	Surface Mount Frame	6"Ø	12x12			1, 2, 3, 4
F	Supply	PRICE	520	Sidewall	Double Deflection	Surface Mount	10"x6"			3/4" - 0°	1, 5, 6
G	Supply	PRICE	ML-39	Slot Diffuser		Surface Mount Frame	10"Ø	4'-0"L	3 - 1"		1, 2, 3, 4, 6
Q	Return	PRICE	PDDR	Perforated		Lay-In Full Face	6"x6"	24x24			1, 2, 3, 4
R	Return	PRICE	SDGER	Spiral Grille		Duct Mount Frame	12"x4"				1, 5
S	Return	PRICE	SDGER	Spiral Grille		Duct Mount Frame	20"x6"				1, 5
T	Return	PRICE	530	Sidewall	Single Deflection	Surface Mount	8"x8"			3/4" - 45°	1, 5, 6
U	Return	PRICE	530	Sidewall	Single Deflection	Surface Mount	14"x18"			3/4" - 45°	1, 5, 6
X	Exhaust	PRICE	530	Sidewall	Single Deflection	Surface Mount	8"x6"			3/4" - 45°	1, 5, 6
Y	Exhaust	PRICE	PDDR	Perforated		Surface Mount	12"x12"	12x12			1, 2, 3, 4, 6
Z	Exhaust	PRICE	PDDR	Perforated		Surface Mount Frame	10"x10"	24x24			1, 2, 3, 4, 6

- GENERAL NOTES:
- A. BASIS OF DESIGN IS PRICE. EQUIVALENTS BY TITUS, KRUEGER, TUTTLE AND BAILEY, NAILOR, OR AS LISTED IN SPECIFICATIONS
 - B. PROVIDE VOLUME DAMPERS AT TAKE-OFF FOR EACH GRILLE
 - C. ALL AIR DISTRIBUTION DEVICES SHALL BE ALUMINUM
 - D. THE PRICE MODELS SCHEDULED HERE ARE BASIS OF DESIGN, INCLUDING GENERATED NOISE. PROPOSED SUBSTITUTIONS WILL BE JUDGED BY THOSE CRITERIA ALSO
 - E. WHERE LOCATED IN HARD CEILINGS, PROVIDE ALUMINUM MOUNT FRAME/PLASTER FRAME FOR HARD CEILING THAT ALLOWS DIFFUSER/GRILLE WITH FLEX CONNECTION TO BE LIFTED OUT OF FRAME TO ACCESS CEILING SPACE. TYPICAL OF ALL HARD CEILING LOCATIONS. REFER TO ARCHITECTURAL REFLECTED CEILING PLAN
 - F. FOR SIDE WALL GRILLES OR GRILLES IN HARD CEILING WHERE BALANCING DAMPER IS INACCESSIBLE, PROVIDE REMOTE CABLE OPERATED, GEAR DRIVEN BALANCING DAMPER OPERABLE FROM FACE OF DIFFUSER
- REMARKS:
1. COLOR SHALL BE SELECTED BY ARCHITECT DURING SUBMITTAL REVIEW.
 2. PROVIDE WITH TRIM TO MATCH CEILING TYPE. REFER TO ARCHITECTURAL REFLECTED CEILING PLANS FOR CEILINGS
 3. PROVIDE DIFFUSER/GRILLE WITH ROUND NECK OR PROVIDE SQUARE TO ROUND TRANSITION
 4. ALL CEILING MOUNTED RETURN GRILLES SHALL BE FULL FACED. NO LAY-IN PANELS ALLOWED
 5. PROVIDE OPPOSED BLADE ALUMINUM DAMPER
 6. WHERE MOUNTED ON A WALL OR OTHER FINISHED ARCHITECTURAL SURFACE, PROVIDE CONCEALED MOUNTING BRACKET OPTION IN LIEU OF COUNTERSUNK SCREW TYPE.

Susan Hatchell
Landscape Architecture, PLLC
711 W. North Street, Raleigh, NC 27603
p: 919-838-9600 f: 919-838-9700

Wooten
120 North Boylan Avenue • Raleigh, NC 27603-1423
(919) 828-0031 • info@wootencompany.com
License Number: 7-91715

SCHEDULES

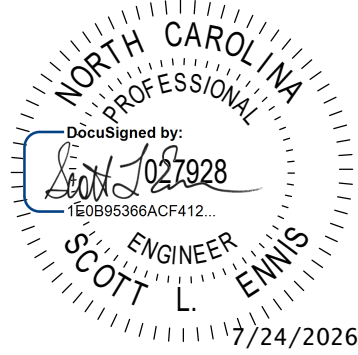


LAKE MYRA COUNTY PARK
Wake County, NC

REVISIONS

Date: 07/27/26

PC-M701

Electrical Abbreviations		
1P A, Amp AC ACLG ADO AF AFF AFG AFI AHU AL ALT AMP ANPL ANNUN APPROX AQ-STAT ARCH AS AT ATS AUTO AUX AV AWG BATT BD BLDG BMS C CAB CAT CATV CB CCTV CKT CLS COMB CMPR CONN CONST CONT CONTR CONV CP CRT CT CTR CU DCP DEPT DET DIA DISC DIST DN DPR DS DT DWG EC ELEC ELEV ELU EM EMS EMT EP EQUIP EWC EXIST EXH EXP FA FABP FACP FOU FIXT FLR FLUOR FU FUDS GA GAL GALV GC GEN GFI GFP GND GRS GYP BD HOA HORIZ HP HPF HT HTG HTR HV HVAC IC IG IMC INCAND IR IW J-BOX KV KVA KVAR KW KWH LOC LT LTG LV MAX MAG.S MIC MC	1 Pole (2P, 3P, 4P, ETC.) Ampere Above Counter Above Ceiling Automatic Door Opener Amp Frame Above Finished Floor Above Finished Grade Arc Fault Circuit Interrupter Air Handling Unit Aluminum Alternate Ampere Amplifier Annunciator Approximately Aqua-stat Architect, Architectural Amp Switch Amp Trip Automatic Transfer Switch Automatic Auxiliary Audio Visual American Wire Gauge Battery Board Building Building Management System Conduit Cabinet Catalog Cable Television Circuit Breaker Closed Circuit Television Circuit Ceiling Combination Compressor Connection Construction Continuation Or Continuous Contractor Convector Circulating Pump Cathode-Ray Tube Current Transformer Center Copper Domestic Water Circulating Pump Department Detail Diameter Disconnect Distribution Down Dumper Safety Disconnect Switch Double Throw Drawing Electrical Contractor Electric, Electrical Elevator Emergency Lighting Unit Emergency Energy Management System Electrical Metallic Tubing Electric Pneumatic Equipment Electric Water Cooler Existing Exhaust Explosion Proof Fire Alarm Fire Alarm Booster Power Supply Panel Fire Alarm Control Panel Fan Coil Unit Fixture Floor Fluorescent Fuse Fused Safety Disconnect Switch Gauge Gallon Galvanized General Contractor Generator Ground Fault Circuit Interrupter Ground Fault Protector Ground Galvanized Rigid Steel (Conduit) Gypsum Board Hands-Off-Automatic Switch Horizontal Horsepower High Power Factor Height Heating Heater High Voltage Heating, Ventilating And Air Conditioning Interrupting Capacity Isolated Ground Intermediate Metal Conduit Incandescent Infrared Interlock With Junction Box Kilovolt Kilovolt-Ampere Kilovolt-Ampere Reactive Kilowatt Kilowatt Hour Locate Or Location Light Lighting Low Voltage Maximum Magnetic Starter Momentary Contact Mechanical Contractor	MCC MCC MDC MDP MFR MFS MH MIC MIN MISC MLO MMS MOA MSP MSBD MSS MT MT.C MTS MTR N.C. NEC NEMA NFDS NIC NL N.O. NPF NTS OC OH OL PA PB PE PED PF PH PIV PNL PP PR PRI PROJ PRV PT PVC PWR QUAN RCP RECQ RM RSC RTU SC SEC SHT SIM SLD SIN SPEC SPK SP SPP SR SS SSW SS STA STD SURF SW SWBD SYM SYS TEL TERM TL TR T-STAT TTC TV TVTC TYP UC UE UG UH UT UTIL UV V VA VDT VERT VFD VOL W WG WH W/O WP XFMR XFR

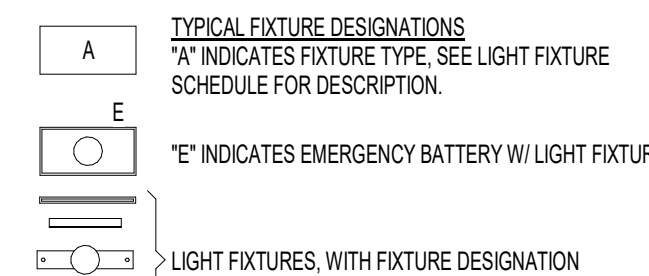ELECTRICAL SYMBOL LEGEND	
	CEILING MOUNTED EXIT SIGN, SHADED AREAS INDICATE NUMBER OF FACES, DIRECTION ARROWS AS INDICATED. CEILING MOUNTED EXIT SIGN, SHADED AREAS INDICATE NUMBER OF FACES, DIRECTION ARROWS AS INDICATED. WALL MOUNTED EMERGENCY BATTERY UNIT. § TOGGLE SWITCH, MOUNT CENTER AT 48" AFF. §3 THREE-WAY SWITCH, MOUNT CENTER AT 48" AFF. §D DIMMING SWITCH 0-10V, MOUNT CENTER AT 48" AFF. §OC OCCUPANCY SENSOR WALL SWITCH, MOUNT CENTER AT 48" AFF. §OC CEILING MOUNTED OCCUPANCY SENSOR HOME RUN TO PANEL WITH PANEL DESIGNATION (SBPG) & CIRCUIT NUMBER (R), 3/4" UNLESS NOTED OTHERWISE, SEE RISER DIAGRAM & PANELBOARD SCHEDULES FOR WIRE & CONDUIT SIZES. WIRING IN CONDUIT CONCEALED IN WALLS AND ABOVE CEILING. WIRING IN CONDUIT UNDERFLOOR OR UNDERGROUND. 10'-0" DRIVEN GROUND ROD DUPLEX RECEPTACLE, MOUNT CENTER AT 18" AFF UNLESS NOTED OTHERWISE SINGLE RECEPTACLE, RATING SHALL MATCH BREAKER SIZE PANELBOARD, SEE SCHEDULES & DETAILS. DISCONNECT SWITCH JUNCTION BOX CONCEALED SERVICE FLOOR BOX WITH DUPLEX RECEPTACLE CONCEALED SERVICE FLOOR BOX WITH DUPLEX RJ45 DATA/DATA JACK, DATA JACK, CENTER AT 18" AFF.

SEE LIGHT FIXTURE SCHEDULE SHEET 'ES-E001'

Electrical General Notes	
A	Conductors operating at 50 volts or greater shall be in raceway. Raceway within the structure above the floor slab shall be metal. Raceway below the floor slab and underground raceway outside the structure shall be PVC.
B	Low voltage cables or conductors operating at less than 50 volts shall be in metal raceway where installed within walls or inaccessible spaces. Low voltage cables may be run in cable tray where noted. Low voltage cables may be run in cable support hooks above accessible ceilings where noted. Low voltage cable shall be plenum rated in plenum spaces.
B	Low voltage cables or conductors operating at less than 50 volts shall be in metal raceway. Low voltage cables may be run in cable tray where noted. Low voltage cable shall be plenum rated in plenum spaces.
C	Coordinate locations of devices with architectural elevations and details. Architectural elevations and details take precedence over locations shown on electrical drawings.
D	Provide cable or conduit and wire as required to achieve circuiting shown. Size conductors per NEC ampacity and wire fill criteria. Provide dedicated neutral and ground conductors for circuiting, unless noted otherwise. Increase branch circuit and/or feeder conductors including equipment grounding conductors proportionally for no more than 3% voltage drop on branch circuits and 2% on feeders per energy code.
E	It is the responsibility of this contractor to coordinate installation of electrical systems and those requiring electrical connections to maintain NEC required clearances, included but not limited to areas above accessible ceilings.
F	Coordinate with other trades for proper installation of equipment. Consult the drawings of other trades or crafts to avoid conflicts with equipment, etc. Conflicts shall be resolved prior to rough-in and at no additional cost to the owner.
G	Leave the site clean and ready for occupancy. Remove dirt, debris, empty cartons, tools, conduit and wire scraps, and miscellaneous spare equipment and materials used in this division of the work during construction. Components shall be free of dust, grit, and foreign materials and left as new before final acceptance of work.
H	The symbols and abbreviations shown on this sheet may or may not be used in this set of drawings.
I	Perform work to comply with the standard practices for good workmanship published by National Electrical Contractors Association (NECA). Comply with the latest enforced edition of the National Electrical Code (NEC), local codes, amendments, and ordinances.
J	Field coordinate final mechanical and equipment locations along with connection requirements and control wiring prior to rough-in. Adjust corresponding circuit breaker ratings and branch circuiting accordingly.
K	Electrical work shall be performed under the supervision of a licensed master electrician. Procure permits and licenses and pay fees associated with this work.
L	Materials furnished for this project shall be new, commercial grade, free of defects, and listed by a nationally recognized testing laboratory unless noted otherwise.
M	Provide complete operation & maintenance manual including approved submittal drawings, warranty information for product supplied, and manufacturers operation and maintenance instructions.
N	The contractor is responsible for making final wiring terminations to pre-installed receptacles in office furniture. Contractor is responsible for wiring and installing voice/data devices in office furniture. Coordinate placement of devices with furniture layout.
O	Security system to be provided under separate contract. It is the responsibility of this contractor to provide conduit provisions, back boxes, rough-ins, sleeves and power to head end equipment for exact requirements prior to start of work.
P	Conduit and wire shall not be installed below floor slab unless indicated on plan by dashed conduit.
Q	Contractor shall be responsible for wiring electrical items shown on drawings except for items listed in note 'R' below.
R	TV outlets, volume controls, nurse call dome lights, nurse call devices, telephone outlets, data outlets, and fire alarm devices shall consist of a back box with conduit stubbed above the accessible ceiling, see stub up detail. Verify size of back box required with device to be installed. Locate back boxes 6" from adjacent power receptacle intended for computer use.
S	Furnish and install conduit from back boxes for the following devices into the accessible ceiling space in the corridor, unless noted otherwise: 1/2" TV outlets 1/2" Volume controls 1/2" Door security devices (card readers, door strikes etc.) 1/2" Nurse call dome lights 3/4" Nurse call devices 3/4" Telephone outlets 3/4" Information outlets 3/4" Fire alarm devices

PARK CENTER ELECTRICAL SHEET INDEX	
PC-E001	ELECTRICAL COVER SHEET
PC-E101	POWER PLANS
PC-E201	LIGHTING PLANS
PC-E401	ELECTRICAL DETAILS
PC-E402	FIRE ALARM DETAILS
PC-E501	ELECTRICAL SCHEDULES

PARK CENTER

ELECTRICAL SYSTEM AND EQUIPMENT

METHOD OF COMPLIANCE:

ENERGY CODE: _____ PRESRIPTIVE ___X___ PERFORMANCE _____
ASHRAE 90.1: _____ PRESRIPTIVE _____ PERFORMANCE _____

LIGHTING SCHEDULE

Lamp type required in fixture - See Fixture Schedule.
Number of lamps in fixture - See Fixture Schedule.
Ballast type used in the fixture - See Specifications.
Number of ballasts in fixture - See Specifications.
Total wattage per fixture - Varies - See Fixture Schedule

Total interior wattage specified versus allowed: 4181 watts versus 9585 watts (whole building)
Total exterior wattage specified versus allowed: 450 watts versus 1550 watts

ADDITIONAL PRESRIPTIVE COMPLIANCE

___X___ 406.2 More Efficient HVAC Performance
___X___ 406.3 Reduced Lighting Power Density
___ 406.4 Enhanced Lighting Controls
___ 406.5 On-Site Supply of Renewable Energy
___ 406.6 Provision of Dedicated Outdoor HVAC Air System
___ 406.7 High Efficiency Service Water Heating

DESIGNER STATEMENT:

To the best of my knowledge and belief, the design of this building complies with the electrical system and equipment requirements of the 2018 North Carolina State Building Code, Energy Conservation Code.

Susan Hatchell
Landscape Architecture, PLLC
711 W. North Street, Raleigh, NC 27603
p: 919-838-9600 f: 919-838-9700

Wooten
120 North Boylan Avenue • Raleigh, NC 27603-1423
(919) 826-0331 • hewoodcompany.com
License Number: 174715

ELECTRICAL COVER SHEET


NORTH CAROLINA PROFESSIONAL ENGINEER
Signed: 3/27/25
3/27/2025

LAKE MYRA COUNTY PARK
Wake County, NC


REVISIONS	

Date: 07/27/26

PC-E001

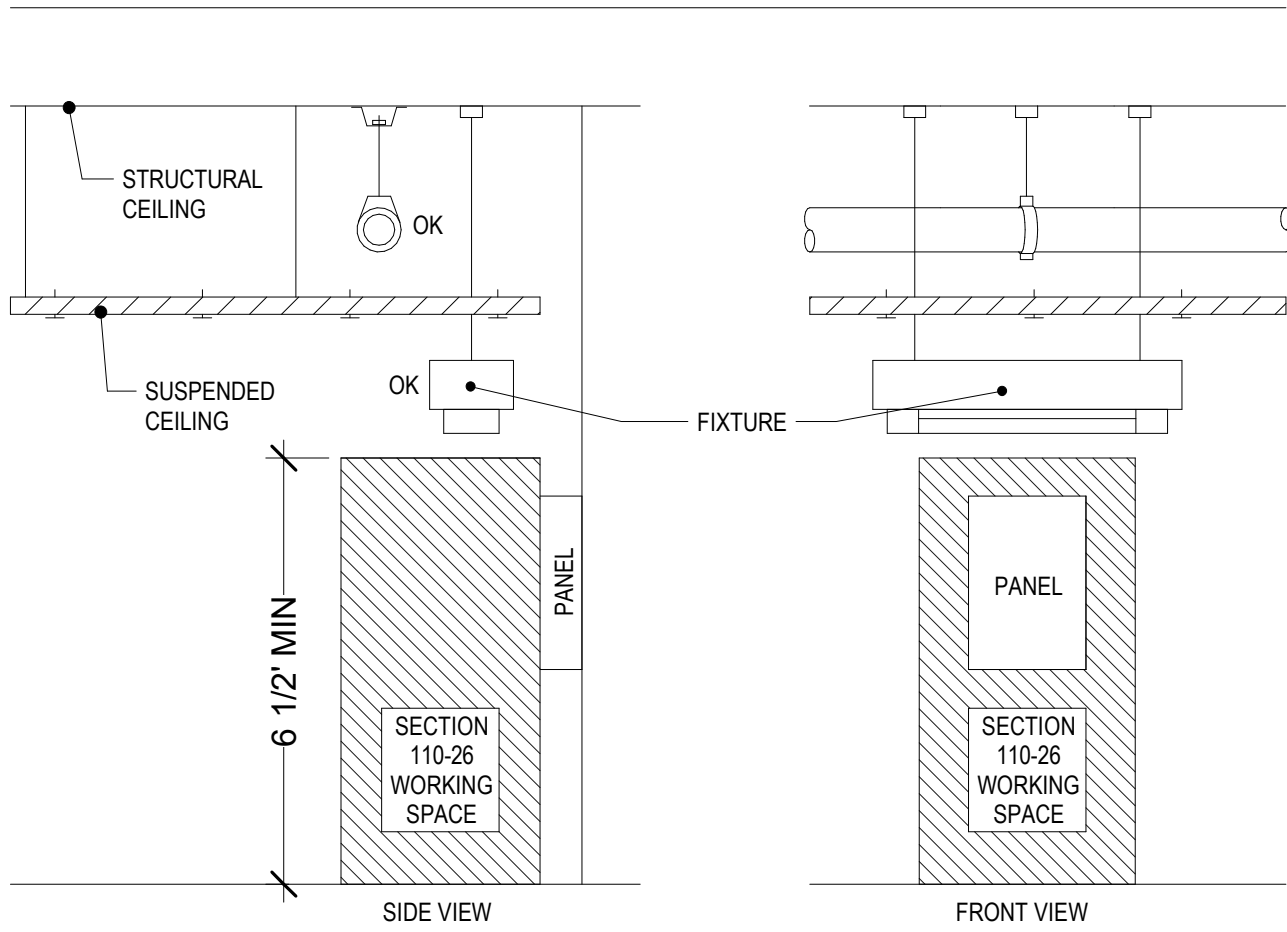


WORKING CLEARANCE FOR ELECTRICAL EQUIPMENT
N.E.C ARTICLE 110-26

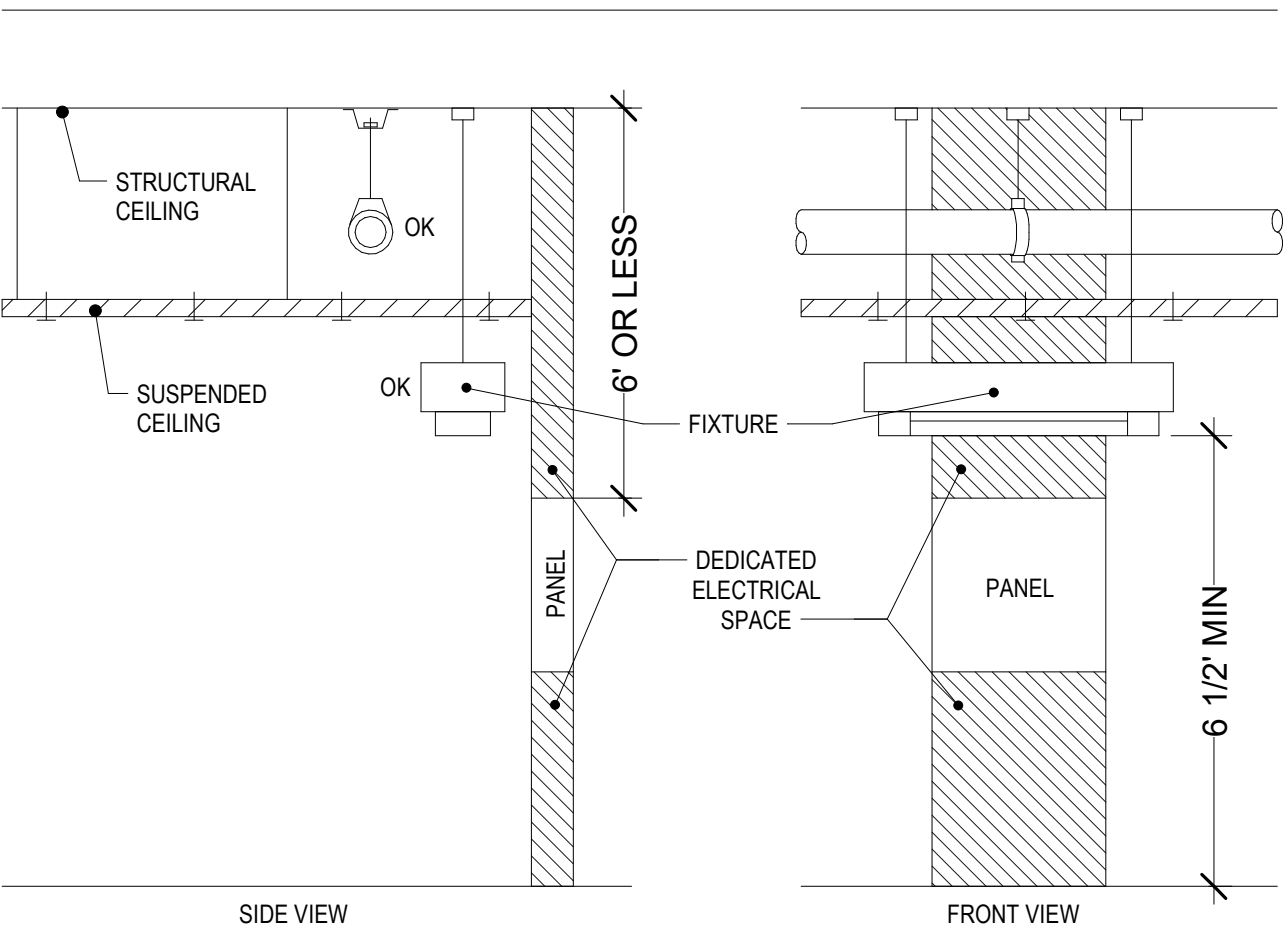


DEDICATED SPACE FOR ELECTRICAL EQUIPMENT
N.E.C ARTICLE 110-26(F)(1)

4 ELECTRICAL EQUIPMENT CLEARANCE
PC-E401 NOT TO SCALE

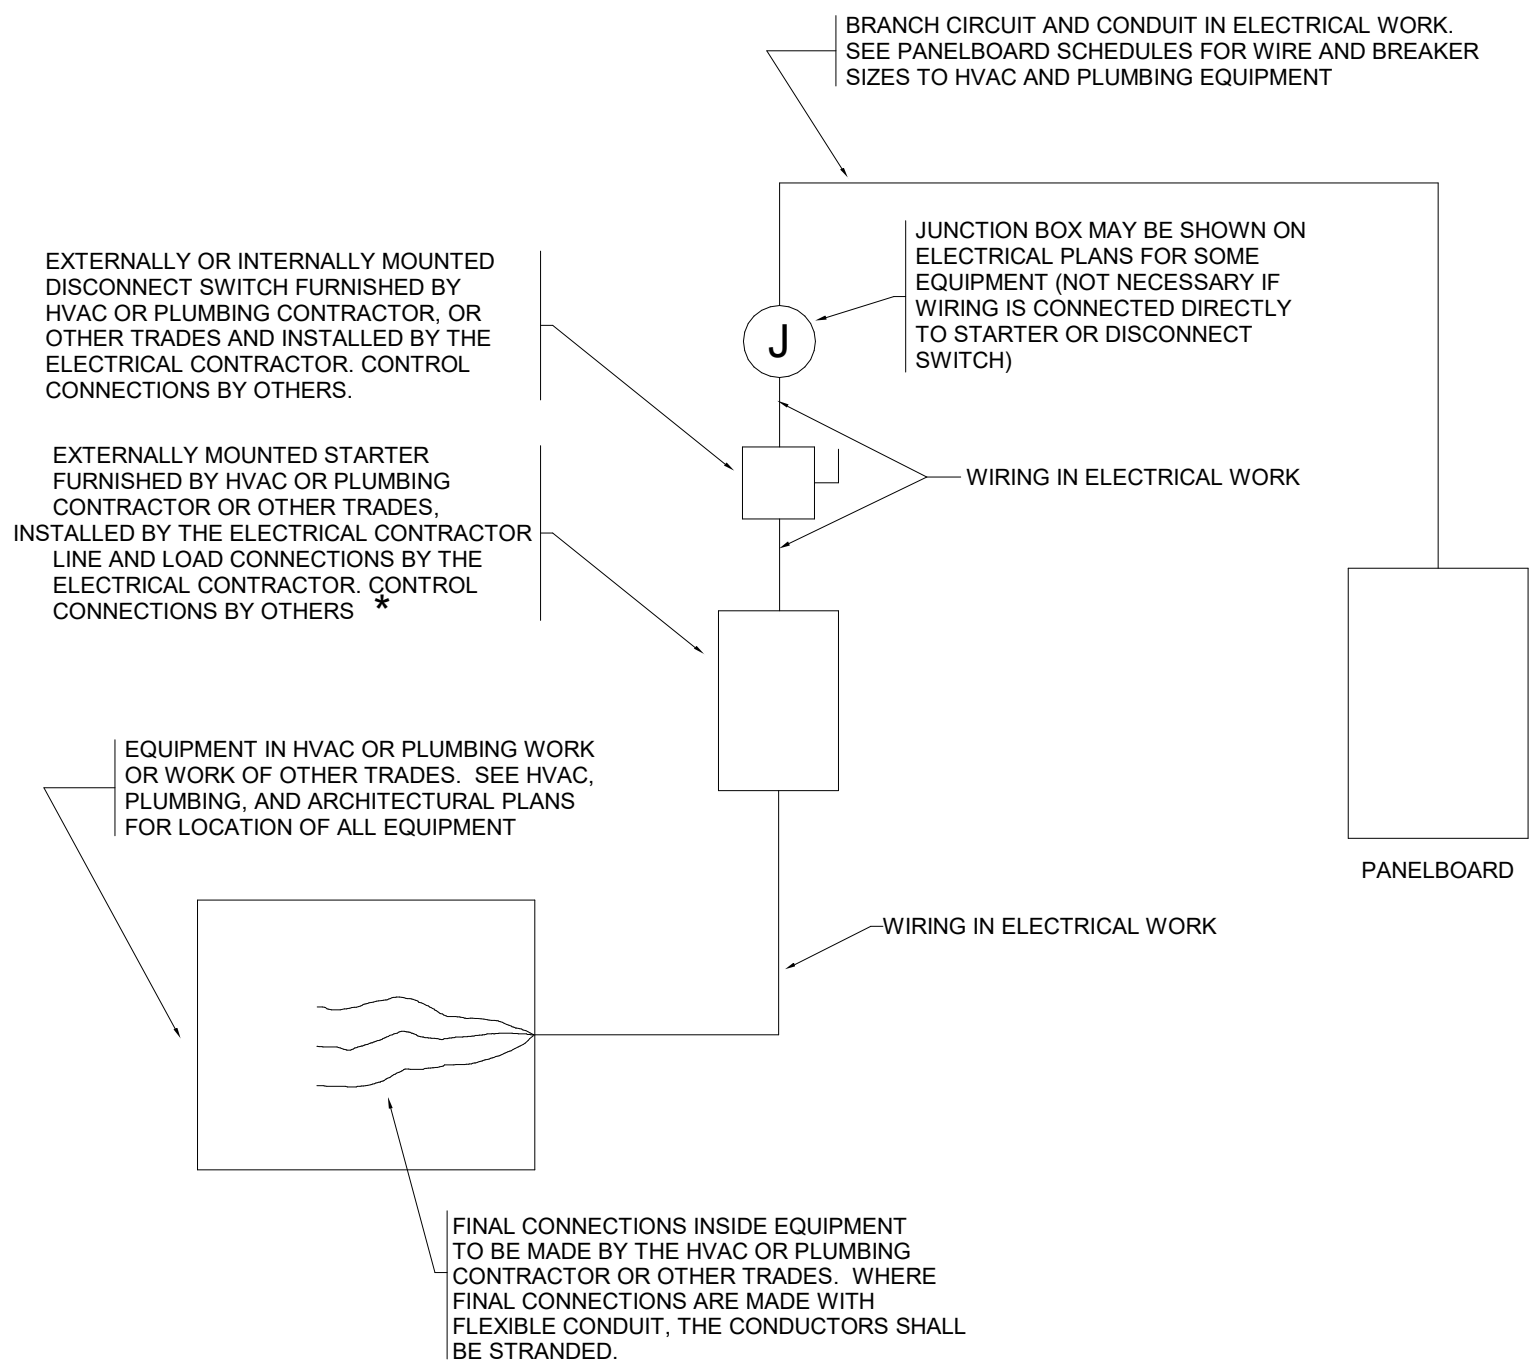

* A COMBINATION STARTER SHALL BE USED IN LIEU OF A SEPARATE DISCONNECT SWITCH AND STARTER, WHERE AVAILABLE.

3 DETAIL - TYPICAL EQUIPMENT CONNECTIONS
PC-E401 NOT TO SCALE

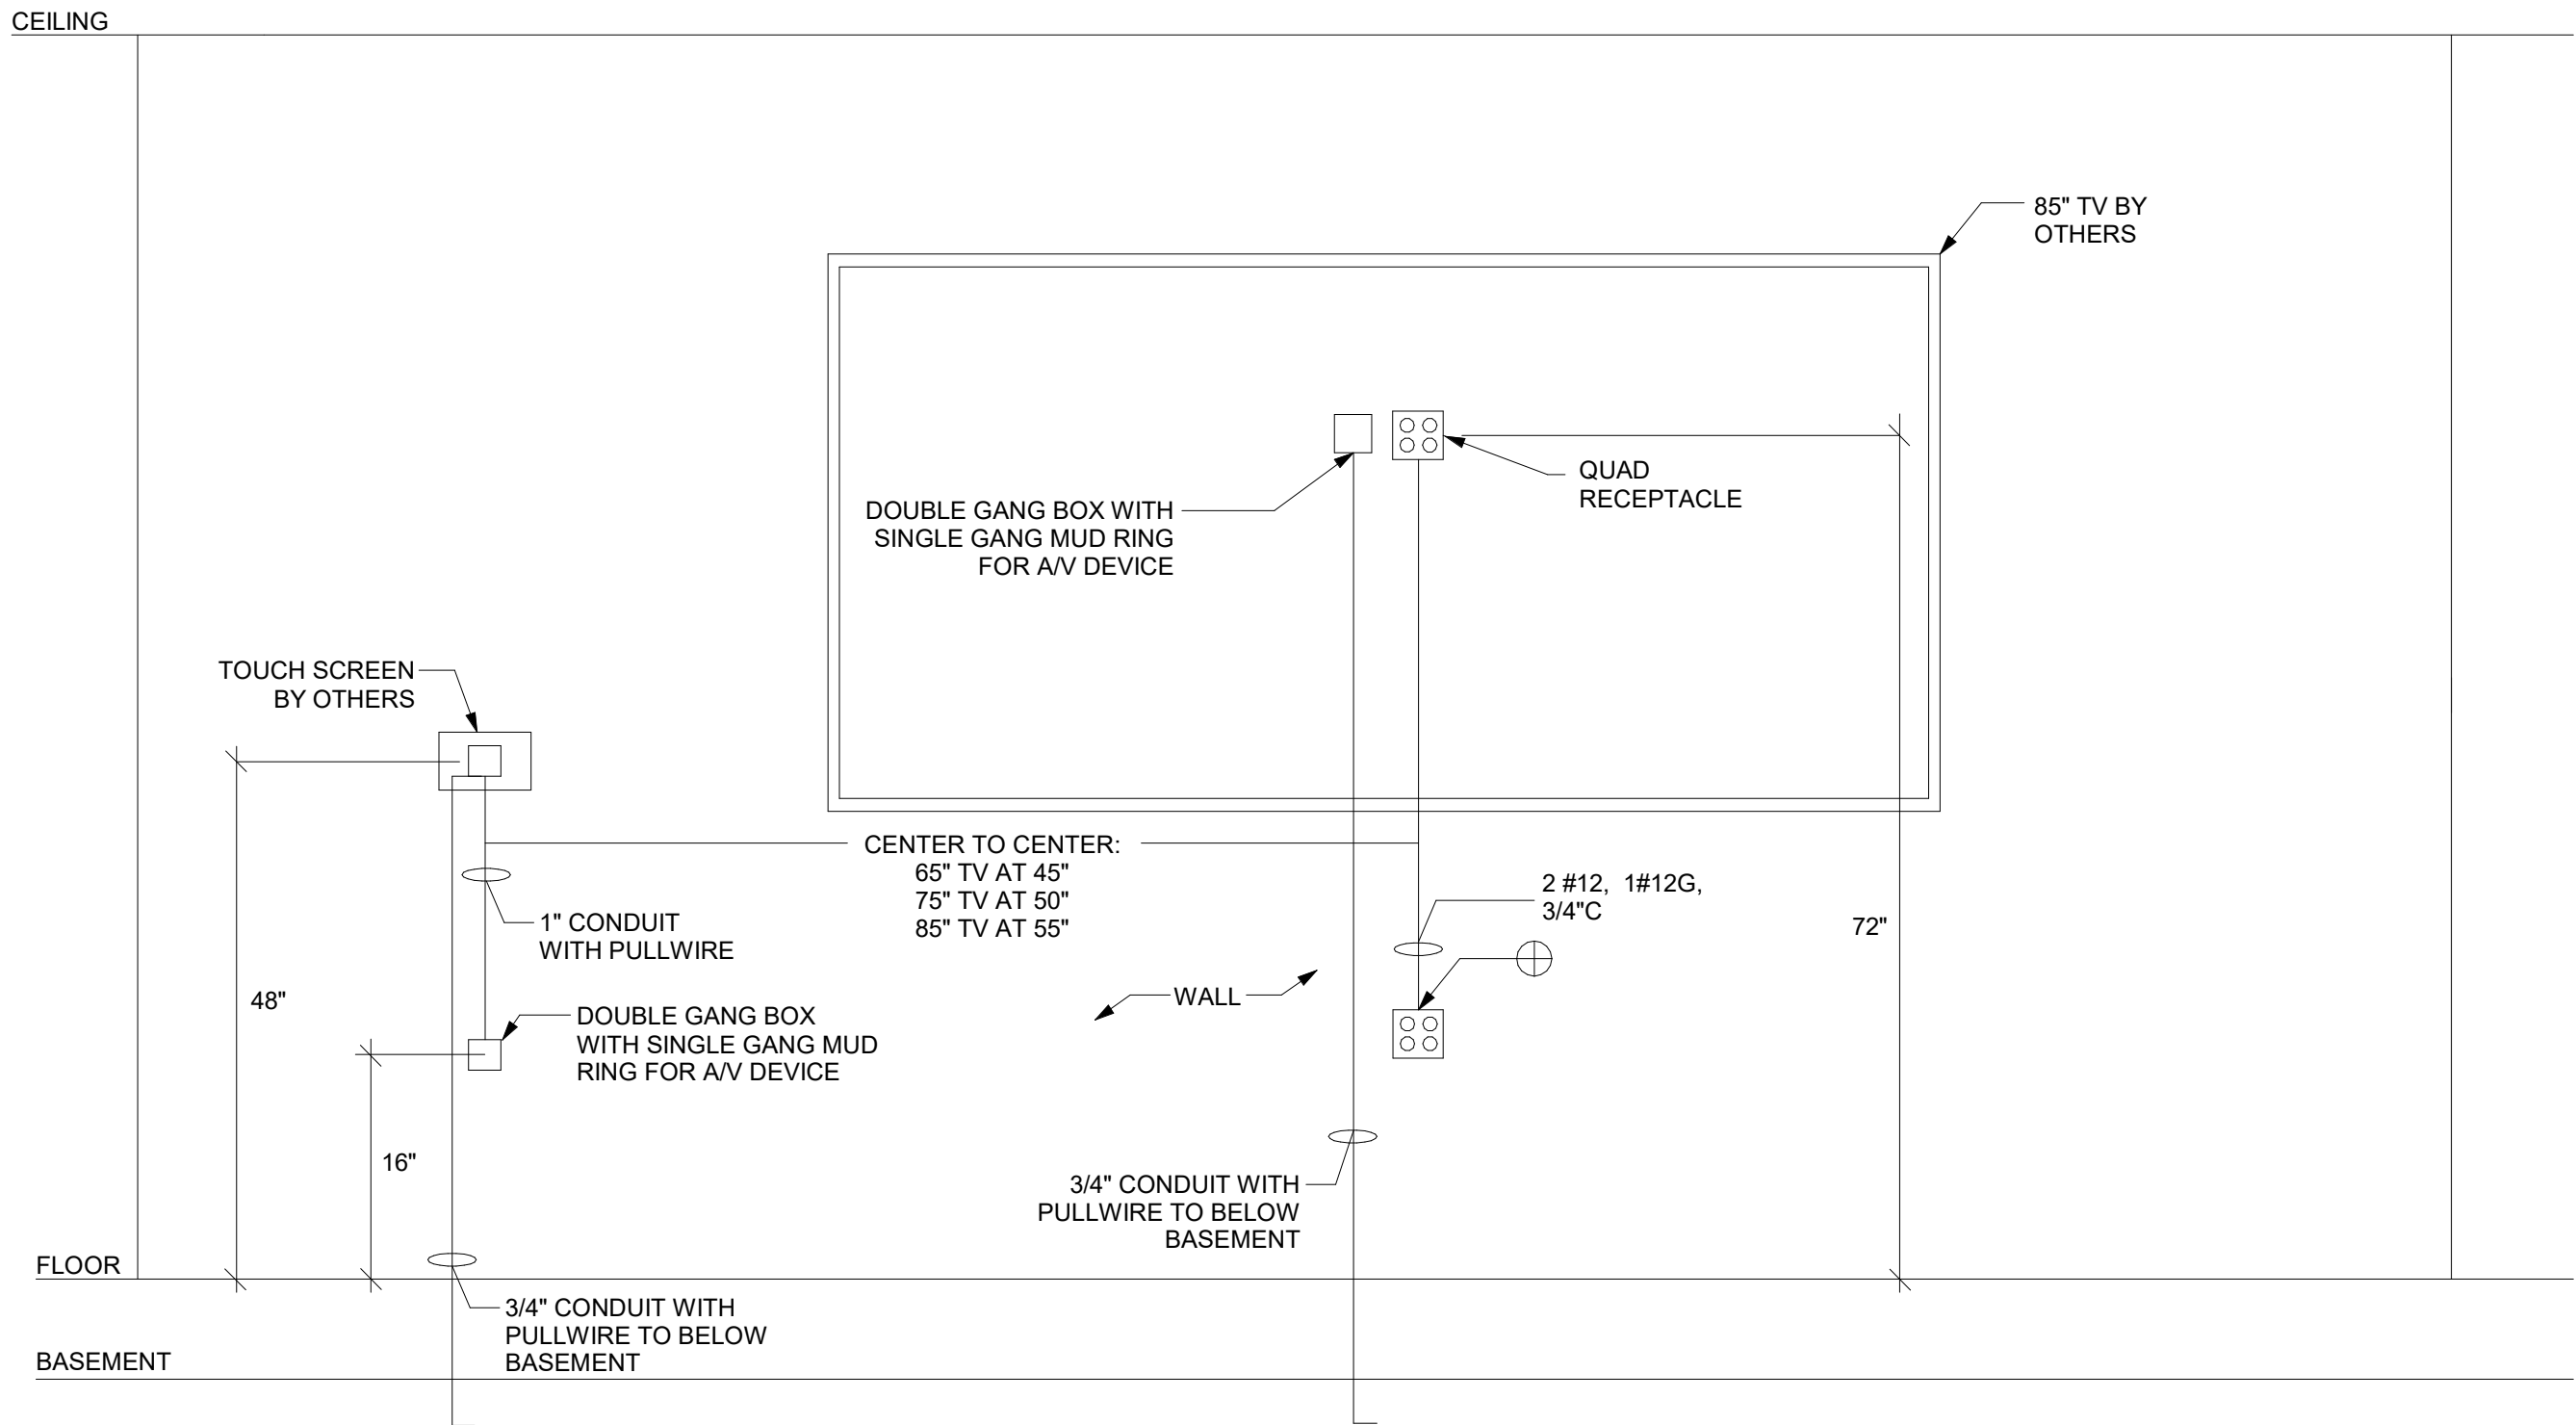


2 AV MOUNTING HEIGHT DETAIL
PC-E401 NOT TO SCALE



System No. W-L-1054

ANSI/UL1479 (ASTM E814)	CAN/ULC S115
F Ratings — 1 and 2 Hr (See Items 1 and 3)	F Ratings — 1 and 2 Hr (See Items 1 and 3)
T Rating — 0 Hr	FT Rating — 0 Hr
L Rating at Ambient — Less Than 1 CFM/sq ft	FH Ratings — 1 and 2 Hr (See Items 1 and 3)
L Rating at 400 F — Less Than 1 CFM/sq ft	FTH Rating — 0 Hr
	L Rating at Ambient — Less Than 1 CFM/sq ft
	L Rating at 400 F — Less Than 1 CFM/sq ft

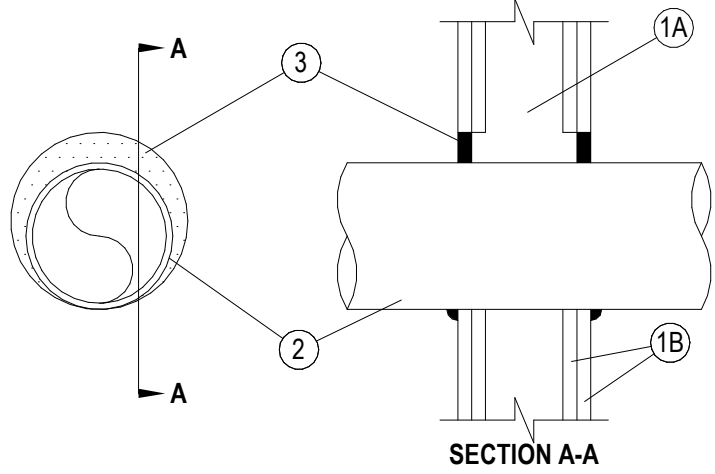

- Wall Assembly — The 1 or 2 hr fire-rated gypsum wallboard/stud wall assembly shall be constructed of the materials and in the manner specified in the individual U300 or U400 Series Wall and Partition Designs in the UL Fire Resistance Directory and shall include the following construction features:
 - A. Studs — Wall framing may consist of either wood studs or steel channel studs. Wood studs to consist of nom 2 by 4 in. (51 by 102 mm) lumber spaced 16 in. (406 mm) OC. Steel studs to be min 2-1/2 in. (64 mm) wide and spaced max 24 in. (610 mm) OC. When steel studs are used and the diam of opening exceeds the width of stud cavity, the opening shall be framed on all sides using lengths of steel stud installed between the vertical studs and screw-attached to the steel studs at each end. The framed opening in the wall shall be 4 to 6 in. (102 to 152 mm) wider and 4 to 6 in. (102 to 152 mm) higher than the diam of the penetrating item such that, when the penetrating item is installed in the opening, a 2 to 3 in. (51 to 76 mm) clearance is present between the penetrating item and the framing on all four sides.
 - B. Gypsum Board* — 5/8 in. (16 mm) thick, 4 ft (122 cm) wide with square or tapered edges. The gypsum board type, thickness, number of layers, fastener type and sheet orientation shall be as specified in the individual U300 or U400 Series Design in the UL Fire Resistance Directory. Max diam of opening is 32-1/4 in. (819 mm) for steel stud walls. Max diam of opening is 14-1/2 in. (368 mm) for wood stud walls. The F and FH Ratings of the firestop system are equal to the fire rating of the wall assembly.
- Through-Penetrants — One metallic pipe, conduit or tubing to be installed either concentrically or eccentrically within the firestop system. The annular space shall be min 0 in. to max 2-1/4 in. (57 mm). Pipe may be installed with continuous point contact. Pipe, conduit or tubing to be rigidly supported on both sides of wall assembly. The following types and sizes of metallic pipes, conduits or tubing may be used:
 - A. Steel Pipe — Nom 30 in. (762 mm) diam (or smaller) Schedule 10 (or heavier) steel pipe.
 - B. Iron Pipe — Nom 30 in. (762 mm) diam (or smaller) cast or ductile iron pipe.
 - C. Conduit — Nom 4 in. (102 mm) diam (or smaller) steel electrical metallic tubing or 6 in. (152 mm) diam steel conduit.
 - D. Copper Tubing — Nom 6 in. (152 mm) diam (or smaller) Type L (or heavier) copper tubing.
 - E. Copper Pipe — Nom 6 in. (152 mm) diam (or smaller) regular (or heavier) copper pipe.
- Fill, Void or Cavity Material* — Sealant — Min 5/8 in. (16 mm) thickness of fill material applied within the annulus, flush with both surfaces of wall. At the point or continuous contact locations between pipe and wall, a min 1/2 in. (13 mm) diam bead of fill material shall be applied at the pipe wall interface on both surfaces of wall.
 - HILTI CONSTRUCTION CHEMICALS, DIV OF HILTI INC — FS-One Sealant or FS-ONE MAX Intumescent Sealant


* Indicates such products shall bear the UL or cUL Certification Mark for jurisdictions employing the UL or cUL Certification (such as Canada), respectively.

1 1 OR 2 HR PENETRATION
PC-E401 NOT TO SCALE

Susan Hatchell
Landscape Architecture, PLLC
711 W. North Street, Raleigh, NC 27603
p: 919-838-9600 f: 919-838-9700

Wooten
120 North Boylan Avenue • Raleigh, NC 27603-1423
(919) 828-0031 • thewootencompany.com
License Number: 749115

ELECTRICAL
DETAILS

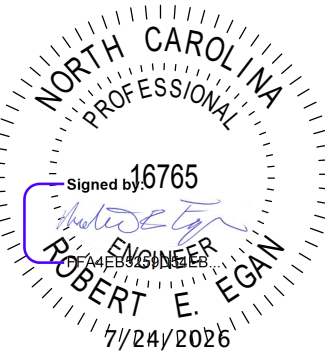

LAKE MYRA COUNTY PARK
Wake County, NC

REVISIONS

Date: 07/27/26

PC-E401

GENERAL FIRE ALARM RISER NOTES:

- A. SEE PLANS FOR LOCATIONS AND QUANTITIES OF ALL DEVICES.

B. ALL WIRING SHALL BE IN MINIMUM 3/4" CONDUIT.

C. BATTERY CALCULATIONS ARE REQUIRED WITH ALL SUBMITTALS.

D. TEST RESULTS ARE REQUIRED FOR ALL DEVICES.

E. VERIFY ROOM NUMBERS WITH ARCHITECT PRIOR TO PROGRAMMING SYSTEM.

F. ALL NAC PANELS AND AMPLIFIER PANELS SHALL HAVE A SMOKE DETECTOR MOUNTED WITHIN 15'-0" OF PANEL.

G. A SMOKE DETECTOR SHALL BE MOUNTED WITHIN 15'-0" OF FACP AND NAC PANELS.

H. IF ANY ARCHITECTURAL CHANGES ARE MADE THAT SHALL AFFECT ANY DEVICE PLACEMENT, THIS SHALL BE BROUGHT TO THE ATTENTION OF THE ENGINEER PRIOR TO INSTALLATION.

I. THE MANUFACTURER'S AUTHORIZED REPRESENTATIVE SHALL BE NICET LEVEL 3 CERTIFIED AND HAVE AT LEAST 2 YEARS OF EXPERIENCE INSTALLING FIRE ALARM SYSTEMS.

J. THE PROJECT MANAGER SHALL BE NICET LEVEL 4 CERTIFIED AND HAVE AT LEAST 5 YEARS OF EXPERIENCE INSTALLING FIRE ALARM SYSTEMS.

K. THE SHOP DRAWINGS SUBMITTALS FOR DEVICE LOCATIONS SHALL BE SUBMITTED TO ENGINEER AND LOCAL (AHJ) FIRE MARSHALL PRIOR TO ANY INSTALLATION/ROUGH-IN FOR FIRE ALARM DEVICES.

L. WIRING DIAGRAMS, LOCATION DRAWINGS, DEVICE CUT SHEETS AND VOLTAGE DROP CALCULATIONS ARE REQUIRED WITH ALL SUBMITTALS.
- M. THE FIRE ALARM SYSTEM PROVIDER SHALL PROVIDE ALL DOCUMENTATION AS SPECIFIED IN THE INTERNATIONAL FIRE CODE SECTION 907 REQUIREMENTS AS PART OF HIS SHOP DRAWING SUBMITTALS.

THIS INCLUDES:


 1. LOCATION DRAWINGS OF ALARM INITIATING AND NOTIFICATION DEVICES.
 2. BATTERY CALCULATIONS.
 3. WIRING DIAGRAMS WITH CONDUCTOR TYPE AND SIZES.
 4. LOCATIONS OF ALARM CONTROL AND TROUBLE SIGNALING EQUIPMENT.
 5. POWER CONNECTION DETAILS AND WIRING SCHEMATICS.
 6. VOLTAGE DROP CALCULATIONS.
 7. MANUFACTURER'S MODEL NUMBERS, LISTING INFORMATION FOR EQUIPMENT, DEVICES AND MATERIALS.
 8. THE INTERFACE OF FIRE SAFETY CONTROL FUNCTIONS.

N. REFER TO DIVISION 28 SPECIFICATIONS.

O. FIRE ALARM SIGNAL LINE CIRCUITS SHALL BE WIRED CLASS "A" AND NOTIFICATION CIRCUITS SHALL BE WIRED CLASS "B" WITH THE END OF LINE RESISTOR CLEARLY AND PERMANENTLY MARKED ON THE LAST DEVICE.


P. PROVIDE SPARE PARTS AS DEFINED IN SPECIFICATIONS.

FIRE ALARM SIGNAL LINE CIRCUITS SHALL BE WIRED CLASS "A" AND NOTIFICATION CIRCUITS SHALL BE WIRED CLASS "B" WITH THE END OF LINE RESISTOR CLEARLY AND PERMANENTLY MARKED ON THE LAST DEVICE.

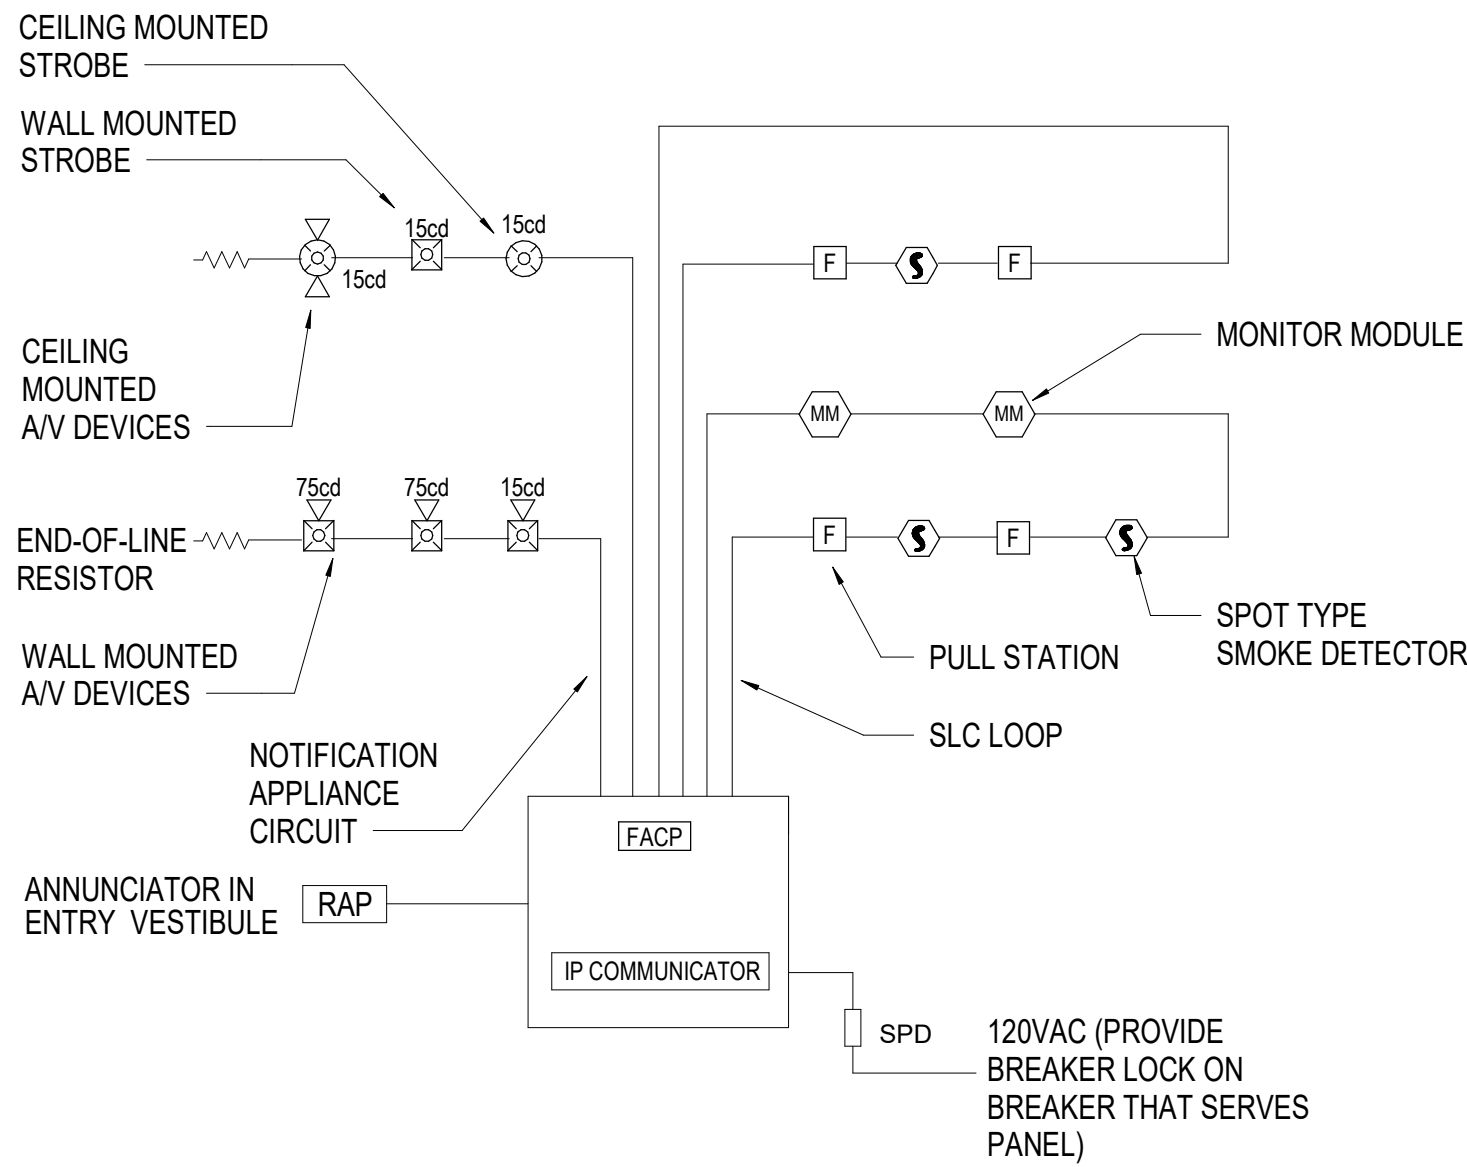

3 FIRE ALARM RISER
PC-E402 NOT TO SCALE

NFPA 72 AND ADA DEVICE
INSTALLATION REQUIREMENTS

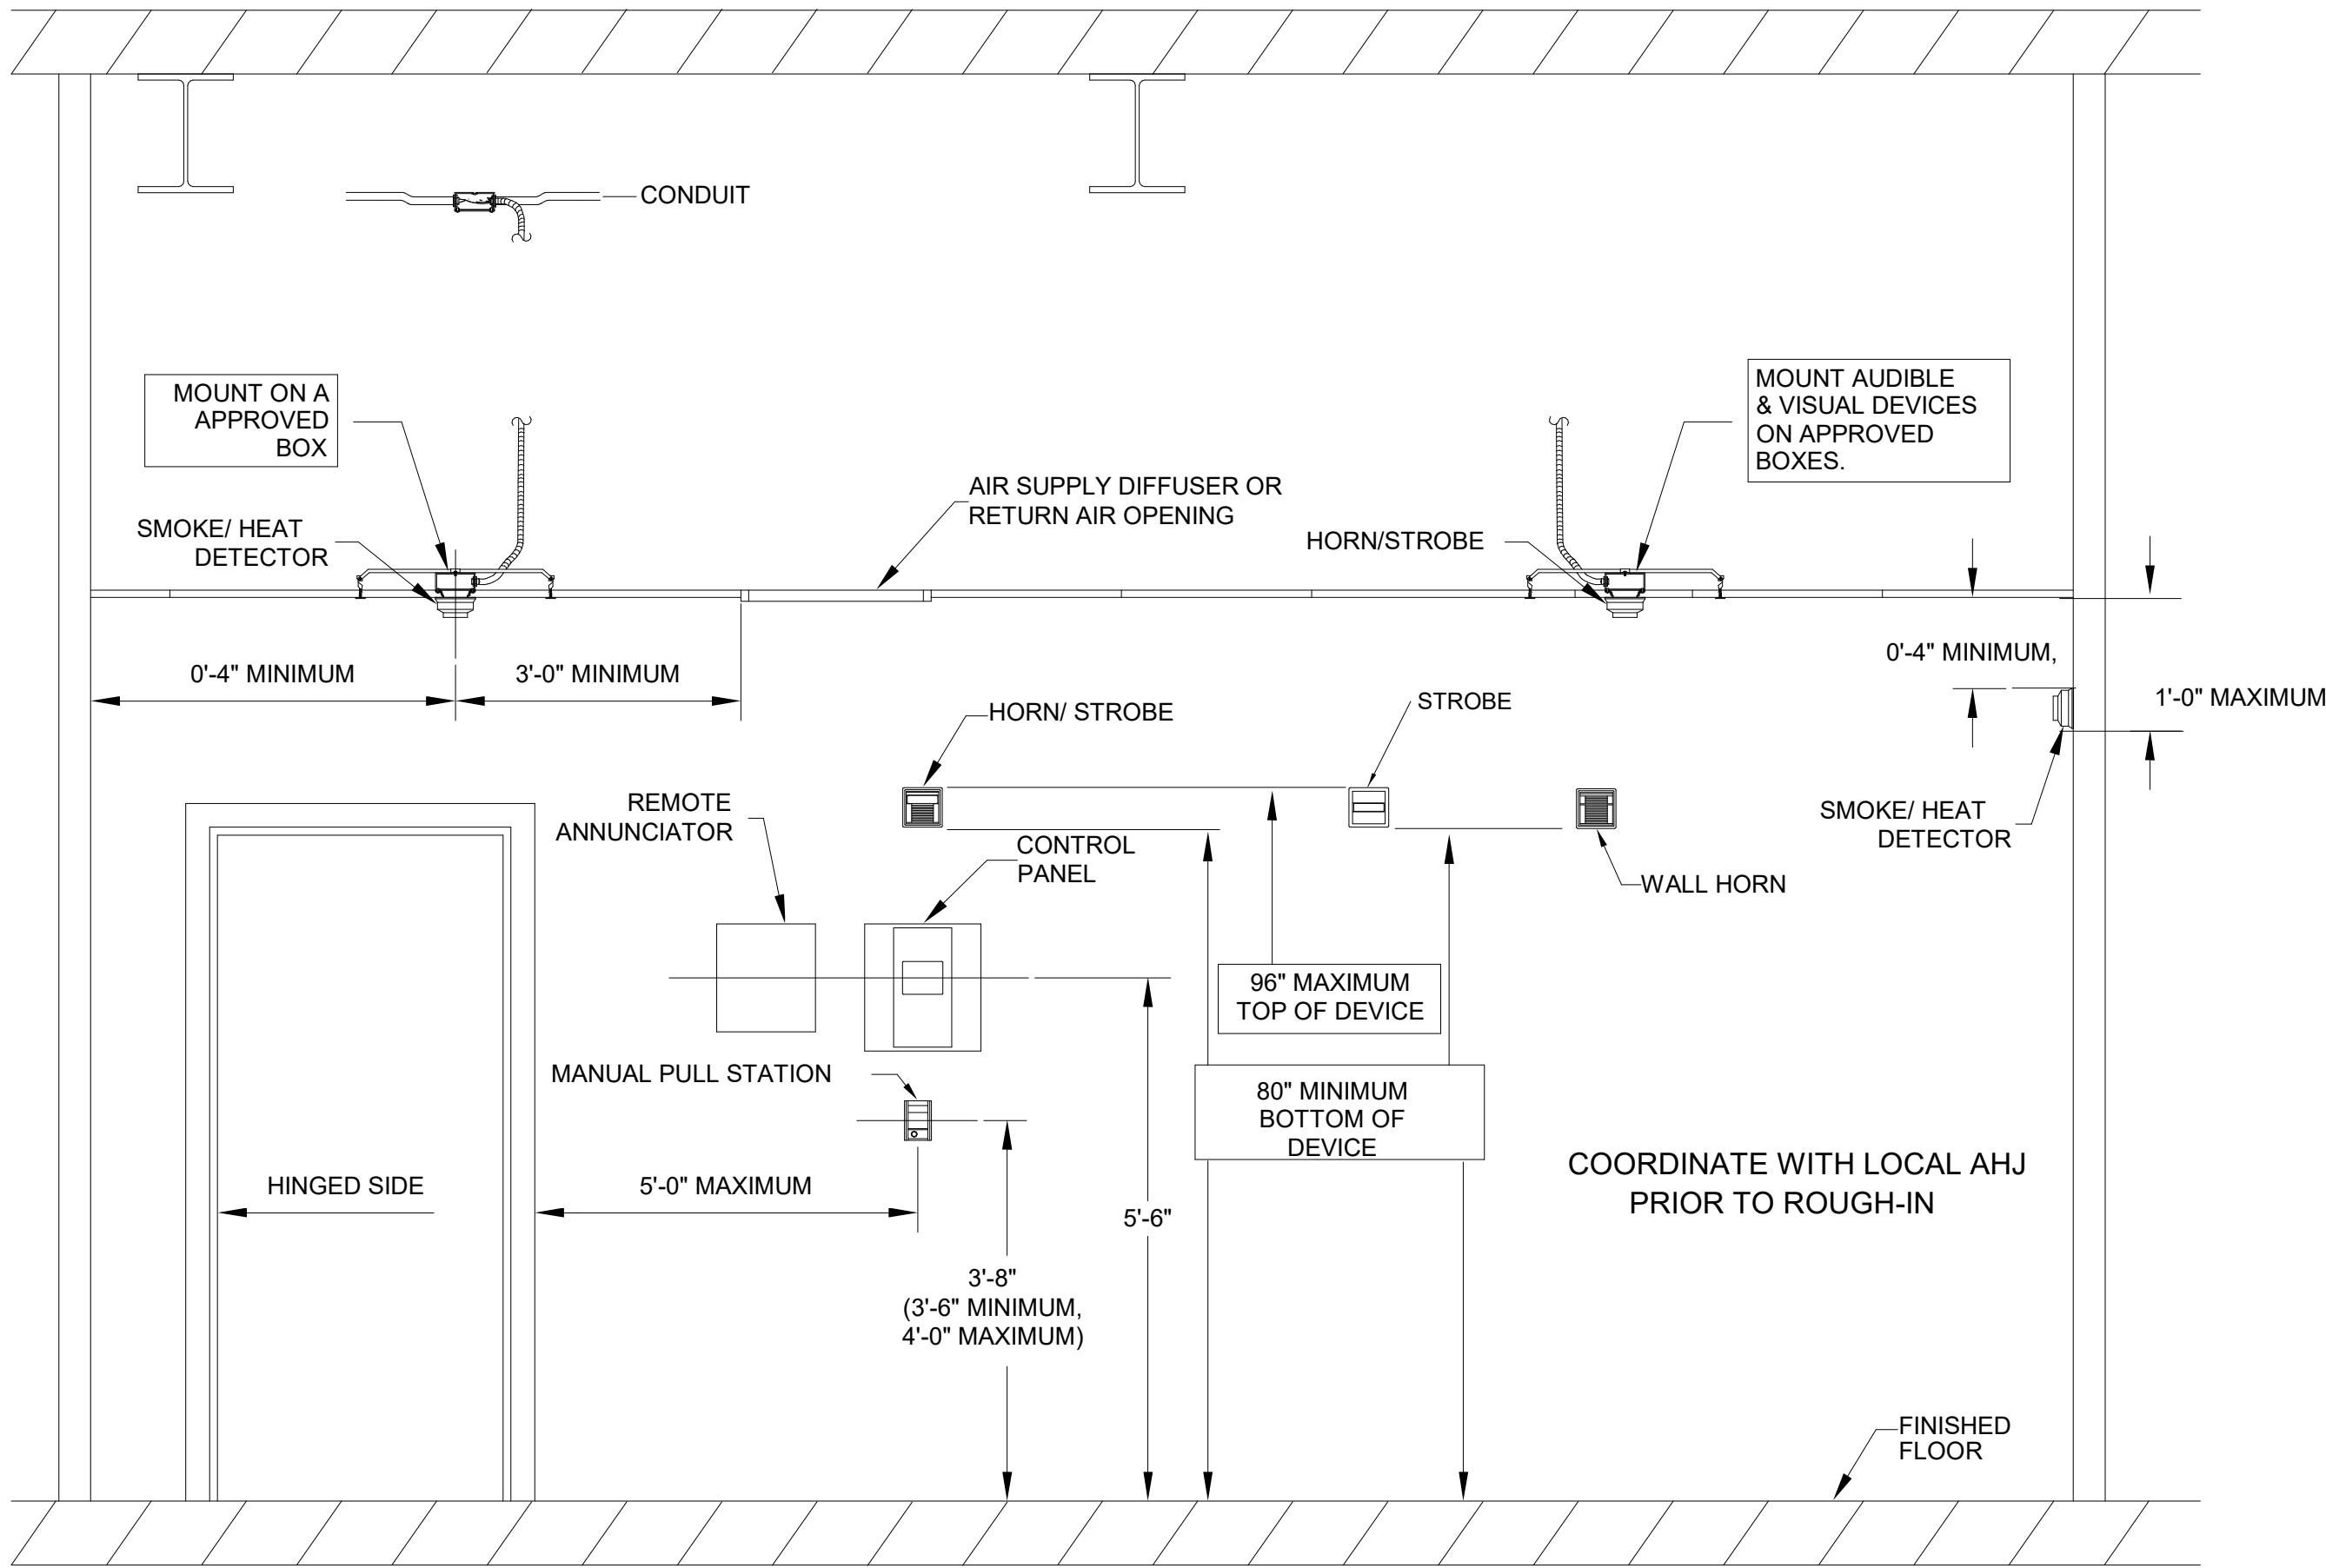

FIRE ALARM DEVICE MOUNTING

1 FIRE ALARM DEVICE MOUNTING
PC-E402 NOT TO SCALE

GENERAL NOTES:

- A. VERIFY OPERATION WITH LOCAL AHJ PRIOR TO PROGRAMMING.

SYSTEM INPUTS


	A	B	C	D	E	F	G	H	I	J	K	L	M	O	
1	MANUAL PULL STATIONS 1ST FLOOR	o	o												1
2	MANUAL PULL STATIONS BASEMENT	o	o												2
3	SMOKE DETECTORS 1ST FLOOR														3
4	SMOKE DETECTORS BASEMENT	o	o												4
5	FIRE ALARM SYSTEM AC POWER FAILURE	o	o												5
6	FIRE ALARM SYSTEM LOW BATTERY				o	o									6
7	NAC PANELS LOW BATTERY				o	o			o						7
8	OPEN CIRCUIT				o	o			o						8
9	GROUND FAULT				o	o			o						9
10	NOTIFICATION APPLIANCE SHORT CIRCUIT				o	o			o						10

2 FIRE ALARM MATRIX
PC-E402 NOT TO SCALE

Susan Hatchell
Landscape Architecture, PLLC
711 W. North Street, Raleigh, NC 27603
p: 919-838-9600 f: 919-838-9700

Wooten
120 North Boylan Avenue • Raleigh, NC 27603-1423
(919) 828-0031 • info@wootencompany.com
License Number: 1-49115

FIRE ALARM
DETAILS

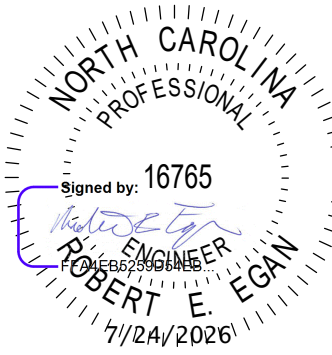

LAKE MYRA COUNTY PARK
Wake County, NC

REVISIONS

Date: 07/27/26

PC-E402

Panel Name: PCR												Voltage: 208Y/120/30, 4W						Mains Type: MLO						Mains Rating: 100 A						SCCR: 10000					
Location: STORAGE 105																																			
Supply: PCMDP																																			
Mounting: Recessed																																			
Enclosure: Type 1																																			
Ckt	Description	Rating	Poles	Wire Size	Phase A Load (VA)	Phase B Load (VA)	Phase C Load (VA)	Wire Size	Poles	Rating	Description	Ckt																							
1	POWER DOOR OPERATOR	20	1	2#12, #12G, 3/4"	720	900		2#12, #12G, 3/4"	1	20	REC - GENERAL 102, 103, 101	2																							
3	REC BREAKROOM 111	20	1	2#12, #12G, 3/4"		360	720	2#12, #12G, 3/4"	1	20	REC - GENERAL 104, 105	4																							
5	REFRIG BREAKROOM 111	20	1	2#12, #12G, 3/4"			700	2#12, #12G, 3/4"	1	20	REC - GENERAL 106, 104	6																							
7	REFRIG CONFERENCE 104	20	1	2#12, #12G, 3/4"	700	900		2#12, #12G, 3/4"	1	20	REC - GENERAL 108, 110	8																							
9	EXHIBIT SPACE 100	20	1	2#12, #12G, 3/4"		725	1260	2#12, #12G, 3/4"	1	20	REC - GENERAL 111, 112, 110	10																							
11	REC - GENERAL ROOM 100, 112	20	1	2#12, #12G, 3/4"			900	2#12, #12G, 3/4"	1	20	LIGHTING CORRIDOR 104	12																							
13	REC - GENERAL 100, 104, 112,...	20	1	2#12, #12G, 3/4"	720	339		2#12, #12G, 3/4"	1	20	LIGHTING ROOM 111, 112	14																							
15	RECEPTS 109, 108	20	1	2#12, #12G, 3/4"		1080	1260	2#12, #12G, 3/4"	1	20	REC - EXHIBIT SPACE 100	16																							
17	REC - GENERAL ROOM 107, 107, 104	20	1	2#12, #12G, 3/4"			720	2#12, #12G, 3/4"	1	20	REC - GENERAL	18																							
19	MICROWAVE RM 111	20	1	2#12, #12G, 3/4"	1200	720		2#12, #12G, 3/4"	1	20	REC EXHIBIT SPACE 100	20																							
21	E.F. STAFF TOILET 106	20	1	2#12, #12G, 3/4"		360	540	2#12, #12G, 3/4"	1	20	REC EXHIBIT SPACE 100	22																							
23	SPARE	20	1	--			0	2#12, #12G, 3/4"	1	20	REC EXHIBIT SPACE 100	24																							
25	SPARE	20	1	--	0	0		--	1	20	SPARE	26																							
27	SPARE	20	1	--		0	0	--	1	20	SPARE	28																							
29	SPARE	--	1	--			--	0	--	1	20	SPARE	30																						
31	SPARE	--	1	--	--	0		--	1	20	SPARE	32																							
33	SPACE	--	1	--		--	--	--	1	--	SPACE	34																							
35	SPACE	--	1	--		--	--	--	1	--	SPACE	36																							
Connected Load:					6 kVA	6 kVA	5 kVA	(Includes load connected via feed-thru lugs.)																											
Connected Current:					53 A	54 A	41 A																												
Load Classification				Connected	Factor	Demand	Panel Totals Connected Load: 17 kVA Connected Current: 48 A Demand Load: 15 kVA Demand Current: 43 A																												
Other				1080 VA	100.00%	1080 VA																													
Lighting - Interior				1492 VA	125.00%	1865 VA																													
Receptacle - General				14840 VA	83.69%	12420 VA																													
HVAC				0 VA	0.00%	0 VA																													
Notes:												PROVIDE GROUND FAULT BREAKERS FOR CIRCUITS 5,7.																							

Panel Name: PCMB													Voltage: 208Y/120/30, 4W						Mains Type: MLO						Mains Rating: 225 A						SCCR: 14000					
Location: MECHANICAL B01																																				
Supply: PCMDP																																				
Mounting: Surface																																				
Enclosure: Type 1																																				
Ckt	Description	Rating	Poles	Wire Size	Phase A Load (VA)		Phase B Load (VA)		Phase C Load (VA)		Wire Size	Poles	Rating	Description	Ckt																					
1	HP-01	40	2	2#8, #10G, 3/4"C	2300	3720					2#6, #10G, 3/4"C	2	50	AHU-01	2																					
3							2300	3720							4																					
5									2300	3720					6																					
7	HP-02	40	2	2#8, #10G, 3/4"C	2300	3720					2#6, #10G, 3/4"C	2	50	AHU-02	8																					
9							2300	4470							10																					
11	HP-03	40	2	2#8, #10G, 3/4"C					2300	4470			60	AHU-03	12																					
13					3333	2620					2#8, #10G, 3/4"C	2	40	AHU-04	14																					
15	WATER HEATER	40	3	3#8, #10G, 3/4"C			3333	2620			2#8, #10G, 3/4"C	2	40		16																					
17									3333	2620					18																					
19	CIRCULATING PUMP	20	1	2#12, #12G, 3/4"C	255	2620					2#8, #10G, 3/4"C	2	40	AHU-05	20																					
21	DEHUMIDIFIER	20	1	2#12, #12G, 3/4"C			440	2620			2#8, #10G, 3/4"C	2	40		22																					
23	DEHUMIDIFIER	20	1	2#12, #12G, 3/4"C					440	2620					24																					
25	BAS PANEL	20	1	2#12, #12G, 3/4"C	360	2620					2#8, #10G, 3/4"C	2	40	AHU-07	26																					
27	BAS PANEL	20	1	2#12, #12G, 3/4"C			360	2620							28																					
29	EF-03 TELECOM B02	20	1	2#12, #12G, 3/4"C					400	2300			40	HP-04	30																					
31	SPARE	20	1	--	0	2300					2#8, #10G, 3/4"C	2	40		32																					
33							2300	2300			2#8, #10G, 3/4"C	2	40	HP-05	34																					
35	HP-06	40	2	2#8, #10G, 3/4"C					2300	2300					36																					
37	SPARE	20	1	--	0	2300					2#8, #10G, 3/4"C	2	40		38																					
39	SPARE	20	1	--			0	2300					--	HP-07	40																					
41	SPACE	--	1	--					--	--		1	--	SPACE	42																					
Connected Load:					28 kVA		32 kVA		29 kVA		(Includes load connected via feed-thru lugs.)																									
Connected Current:					237 A		265 A		243 A																											
Load Classification				Connected	Factor		Demand		Panel Totals																											
Motor				255 VA	125.00%		319 VA		Connected Load: 89 kVA																											
Other				18080 VA	100.00%		18080 VA		Connected Current: 248 A																											
Electric Water Heating				10000 VA	125.00%		12500 VA		Demand Load: 68 kVA																											
HVAC				0 VA	0.00%		0 VA		Demand Current: 190 A																											
Electric Heat				28700 VA	125.00%		35875 VA																													
Non-Concurrent				32200 VA	5.00%		1610 VA																													
Notes:																																				

Panel Name: PCMDP										Voltage: 208Y/120/30, 4W										Mains Type: MCB									
Location: MECHANICAL B01																				Mains Rating: 350 A									
Supply:																				SCCR: 14000									
Mounting: Surface																													
Enclosure: Type 1																													
Ckt	Description	Rating	Poles	Wire Size	Phase A Load (VA)	Phase B Load (VA)	Phase C Load (VA)	Wire Size	Poles	Rating	Description	Ckt																	
1	PANEL "PCR"	100	3	4#1, #8G, 1-1/2"C	6199	2250		3#6, #10G, 3/4"C	2	50	FOOD TRUCK RECEPTACLE	2																	
3						6305	2250						4																
5												4908	2250		6														
7															8														
9	PANEL "PCMB"	225	3	4-4/0, #6G, 2"C	28448	2250		3#6, #10G, 3/4"C	2	50	FOOD TRUCK RECEPTACLE	10																	
11															12														
13						31683	2250								14														
15							29103					2250			16														
17	PANEL "PCB"	100	3	4#1, #8G, 1-1/2"C	7189	0		4#8, #8G, 3/4"C	3	40	SURGE PROTECTION	18																	
19							3746					0			19														
21													6315	0		20													
23																21													
25	SPARE	60	2	--	0	0		--	3	50	SPARE	22																	
27	SPARE	20	1	--			0					0		23															
29	SPARE	--	1	--	--	--						--	1	--	24														
	SPARE	--	1	--	--	--						--	1	--	25														
	SPARE	--	1	--	--	--		--	1	--	SPACE	26																	
	SPARE	--	1	--	--	--		--	1	--	SPACE	28																	
	SPARE	--	1	--	--	--		--	1	--	SPACE	30																	
Connected Load:					46 kVA	46 kVA	45 kVA	(Includes load connected via feed-thru lugs.)																					
Connected Current:					388 A	387 A	374 A																						
Load Classification				Connected	Factor	Demand		Panel Totals																					
Motor				255 VA	125.00%	319 VA		Connected Load: 137 kVA																					
Other				35920 VA	100.00%	35920 VA		Connected Current: 381 A																					
Lighting - Interior				3963 VA	125.00%	4953 VA		Demand Load: 110 kVA																					
Receptacle - General				24560 VA	70.36%	17280 VA		Demand Current: 306 A																					
Receptacle - Dedicated				1000 VA	100.00%	1000 VA																							
Electric Water Heating				10000 VA	125.00%	12500 VA																							
H/VAC				0 VA	0.00%	0 VA																							
Electric Heat				28700 VA	125.00%	35875 VA																							
Kitchen Equipment				800 VA	100.00%	800 VA																							
Non-Concurrent				32200 VA	5.00%	1610 VA																							
Notes:																													
SERVICE RATED. PROVIDE GROUND FAULT BREAKERS FOR CIRCUITS 2,6,10.																													