copyright 2023 Hite associates

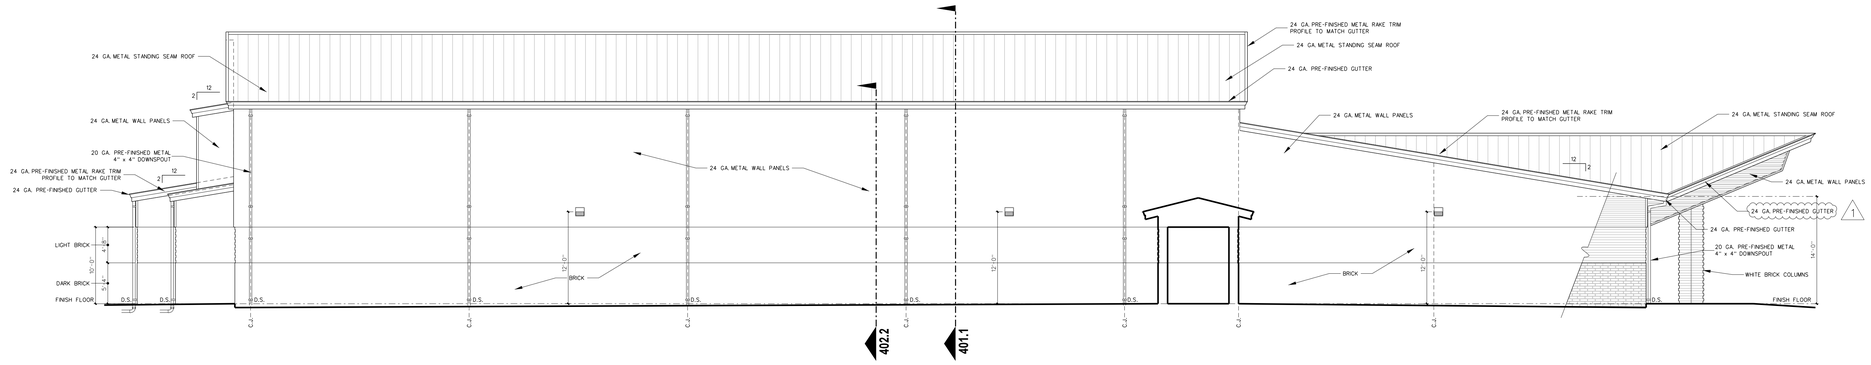

201.4 NORTH ELEVATION
SCALE: 1/8" = 1'-0"

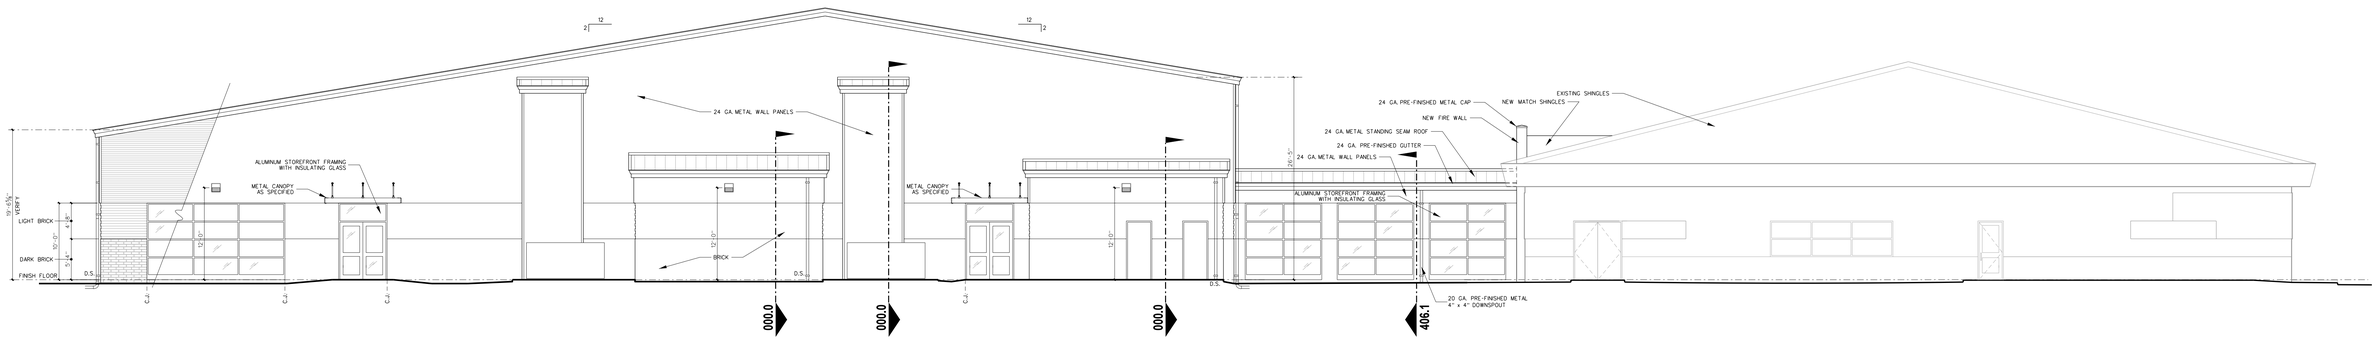

201.3 EAST ELEVATION
SCALE: 1/8" = 1'-0"

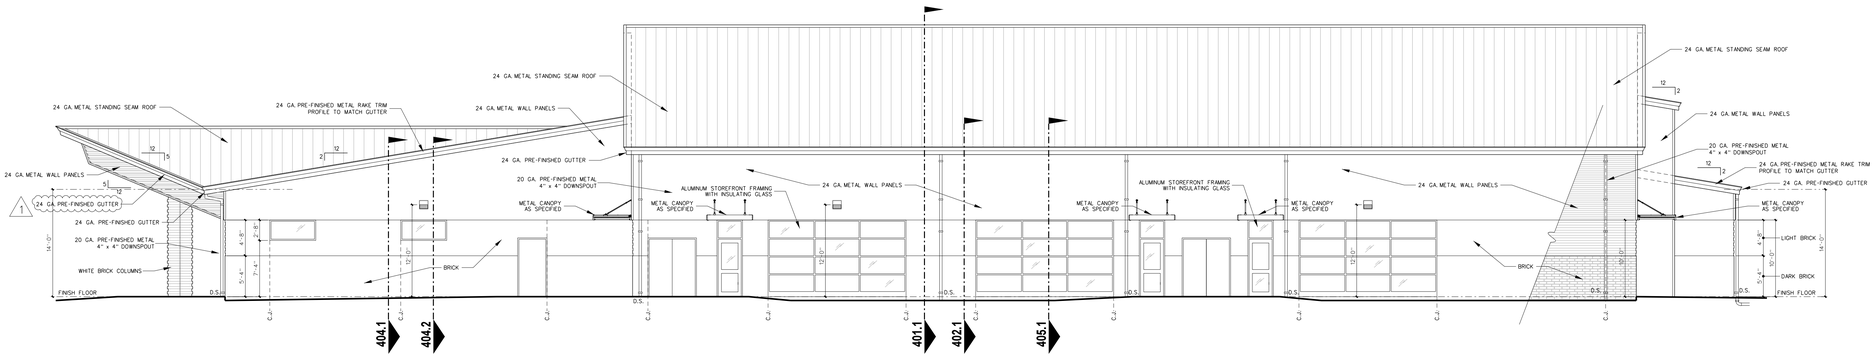

201.2 SOUTH ELEVATION
SCALE: 1/8" = 1'-0"

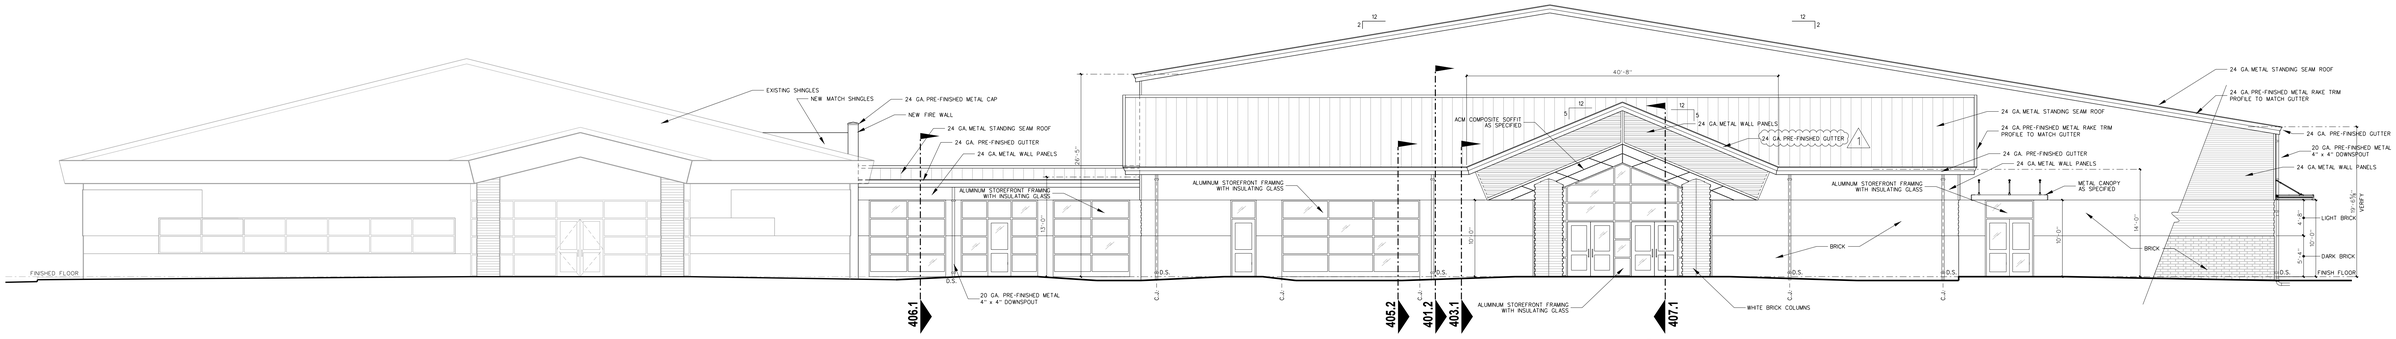

201.1 WEST ELEVATION
SCALE: 1/8" = 1'-0"

No.	Date	Revision
1	9/12/23	REVISED PER ADDENDUM #1

Hite associates
ARCHITECTURE / PLANNING / TECHNOLOGY
2600 Meridian Drive / Greenville, NC 27834 / tel (252) 757-0333

HITE ASSOCIATES, P.C. ARCHITECTURAL CORPORATION CERTIFICATE NUMBER 4118 GREENVILLE, N.C.

JAMES GRAY HITE REGISTERED ARCHITECT 3754 GREENVILLE, N.C.

COMMUNITY CENTER AND GYMNASIUM FOR
Alice F. Keene District Park
4561 County Home Road, Greenville, NC 27858

Project No. 22207
Date: December 1, 2022
Drawing no. A 201
ALTERNATE BID